ORIGINAL SURVEY		BY	DATE
	SURVEYED		
	PLOTTED		
NOTE BOOK	TEMPLATE		
	AREAS		
NO.	AREAS CHECKED		

FINAL SURVEY		BY	DATE
	SURVEYED		
	PLOTTED		
NOTE BOOK	TEMPLATE		
	AREAS		
NO.	AREAS CHECKED		

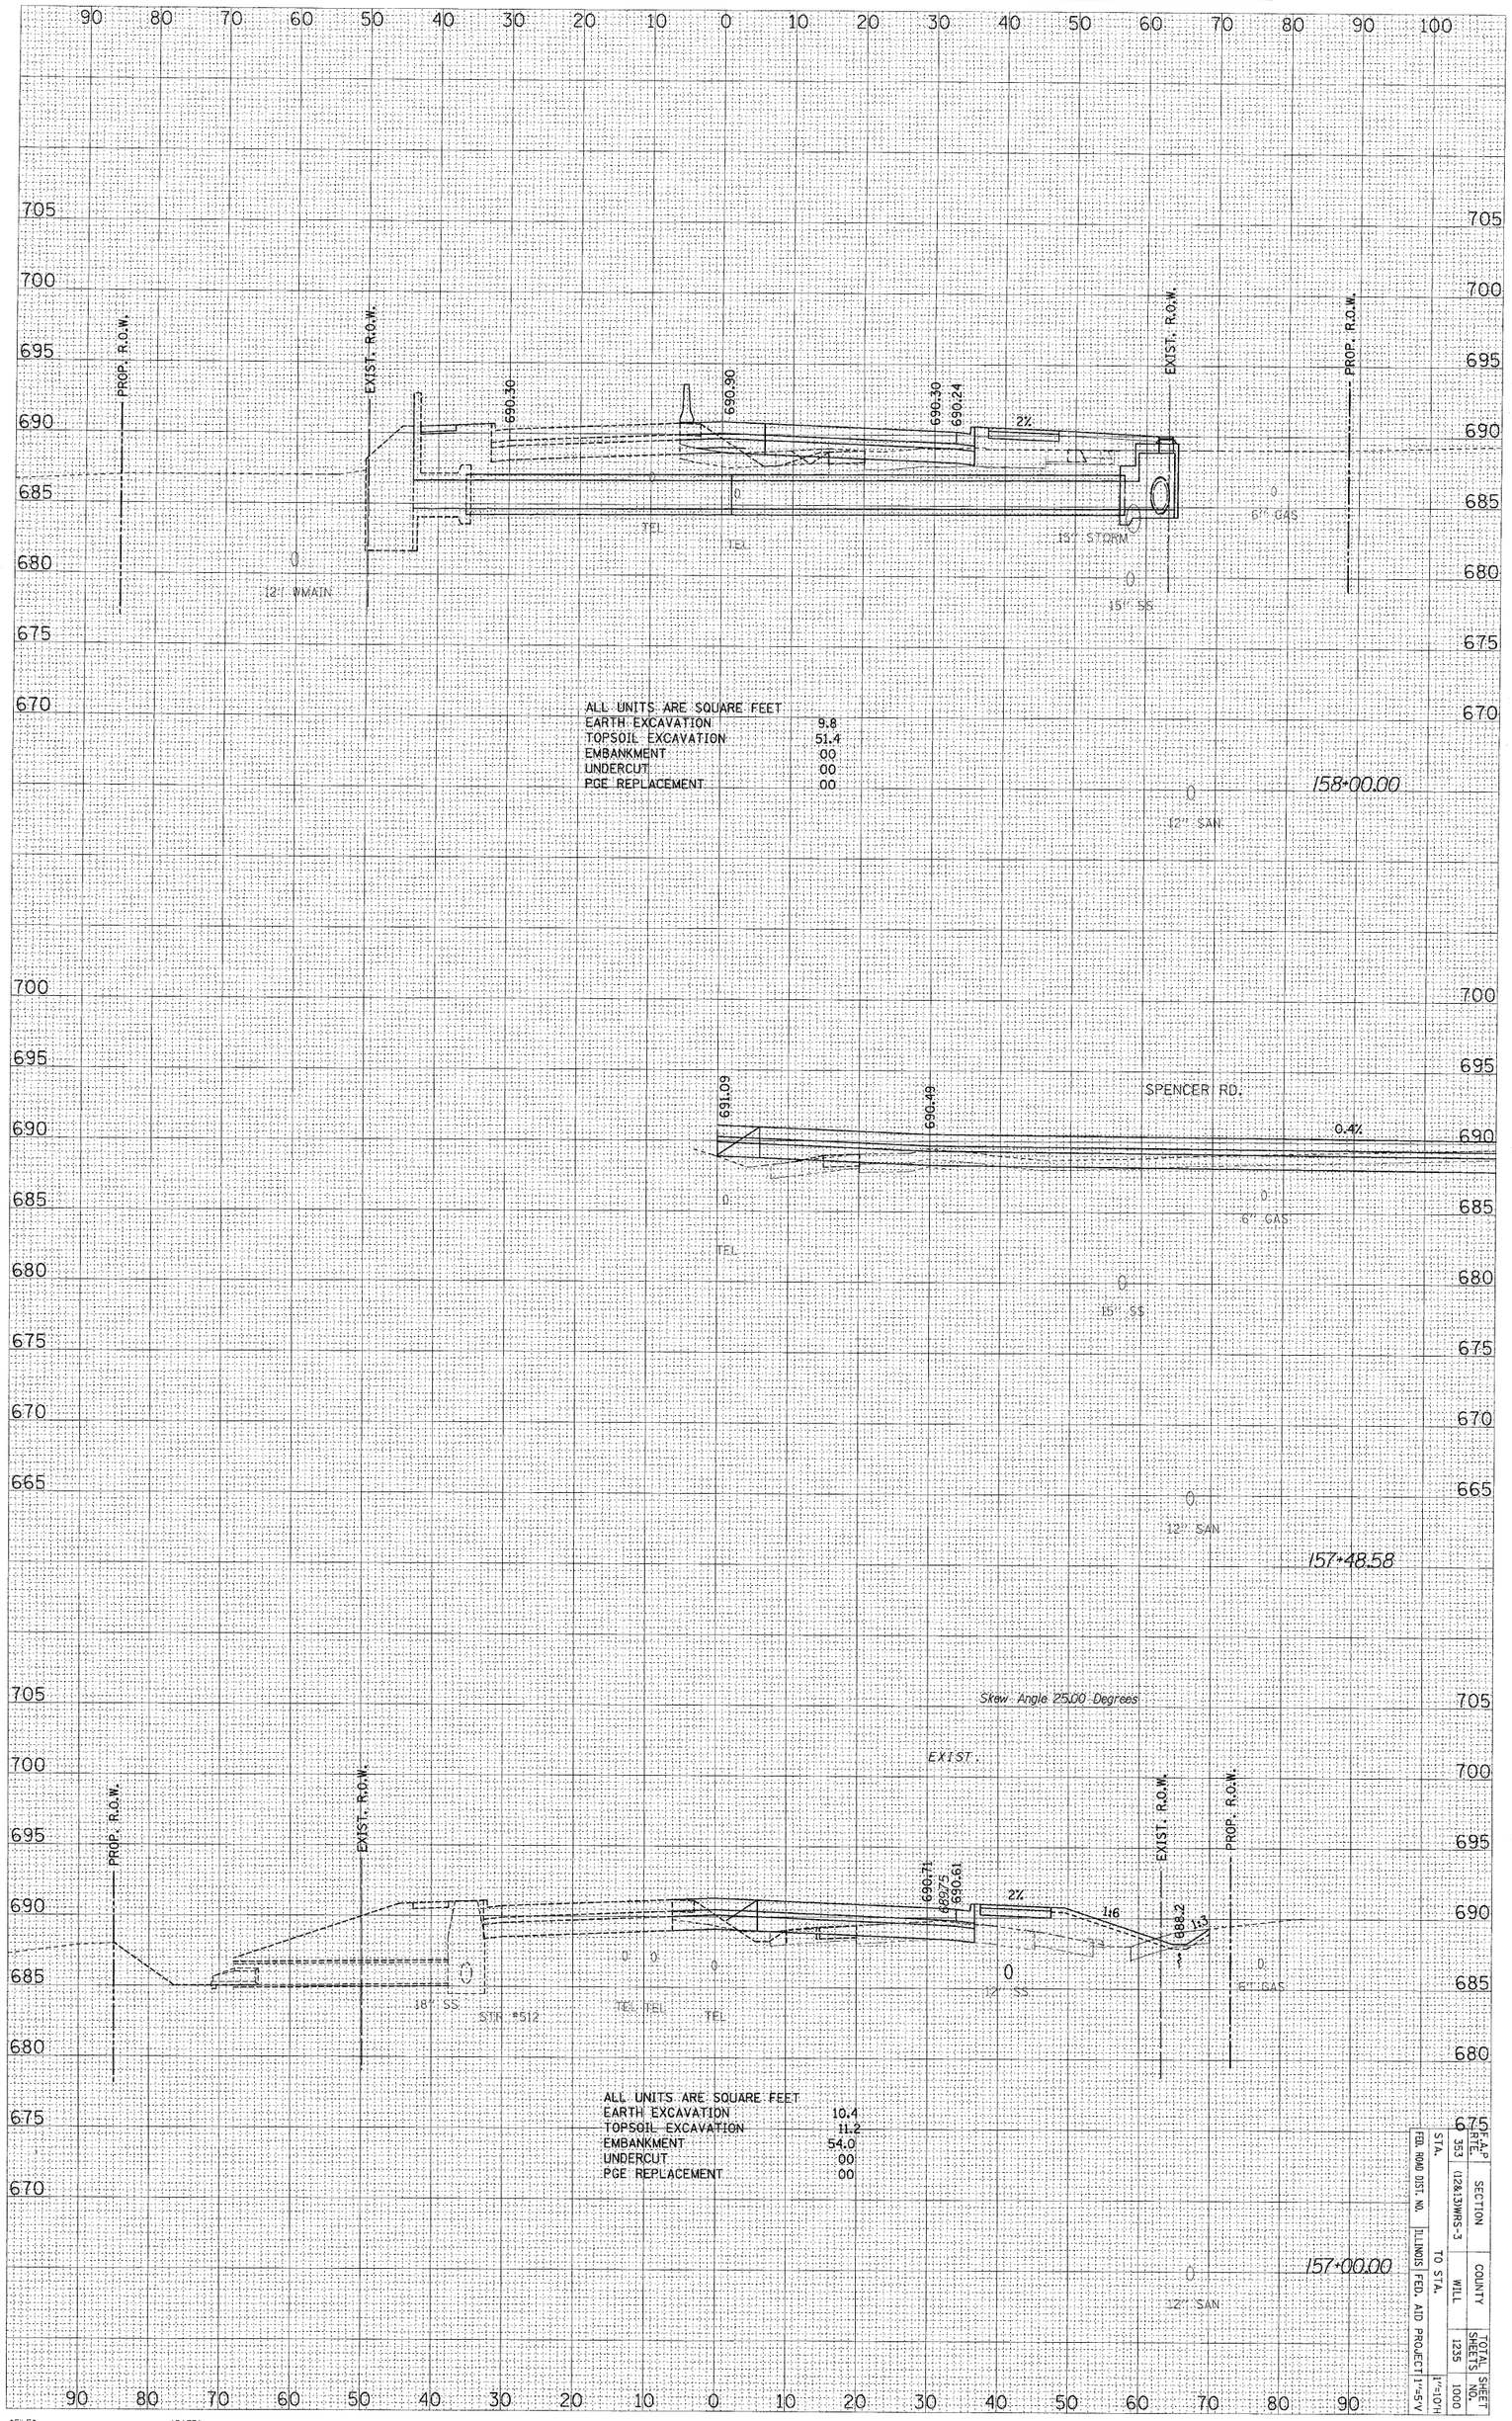

US ROUTE 30 – STAGE TWO X-SECS

F.A.P. RTE.	STA.	SECTION	COUNTY	TOTAL SHEETS	SHEET NO.
353		(12&13)WRS-3	WILL	1235	1000
FED. ROAD DIST. NO.	ILLINOIS	FED. AID PROJECT			
	TO STA.			1"=10'H	1"=5'V

$FILE$ $DATE$

F.A.P RTE.	SECTION	COUNTY	TOTAL SHEETS	SHEET NO.
353	(126B)WRS-3	WILL	1235	901
STA.	TO STA.			1"=10'
FED. ROAD DIST. NO.	ILLINOIS	FED. AID PROJECT		1"=5'

FINAL SURVEY	BY	DATE
NOTE BOOK	SURVEYED	
NO.	PLOTTED	
	TEMPLATE	
	AREAS	
	AREAS CHECKED	

ORIGINAL SURVEY	BY	DATE
NOTE BOOK	SURVEYED	
NO.	PLOTTED	
	TEMPLATE	
	AREAS	
	AREAS CHECKED	

185+50.00

EXIST. R.O.W.

5'

9'

6" CMS

0

15" SS

185+00.00

ALL UNITS ARE SQUARE FEET
EARTH EXCAVATION 14.9
TOPSOIL EXCAVATION 50.1
EMBANKMENT 26.7
UNDERCUT 00
PCC REPLACEMENT 00

694.9

695.93

695.45

694.98

2%

0

12" WMAIN

33' SS

TEL

696.68

696.08

$FILE$

$DATE$

US ROUTE 30 – STAGE ONE X-SECS

ORIGINAL SURVEY		BY	DATE
NOTE BOOK	SURVEYED		
	PLOTTED		
	TEMPLATE		
NO.	AREAS		
	AREAS CHECKED		

FINAL SURVEY		BY	DATE
NOTE BOOK	SURVEYED		
	PLOTTED		
	TEMPLATE		
NO.	AREAS		
	AREAS CHECKED		

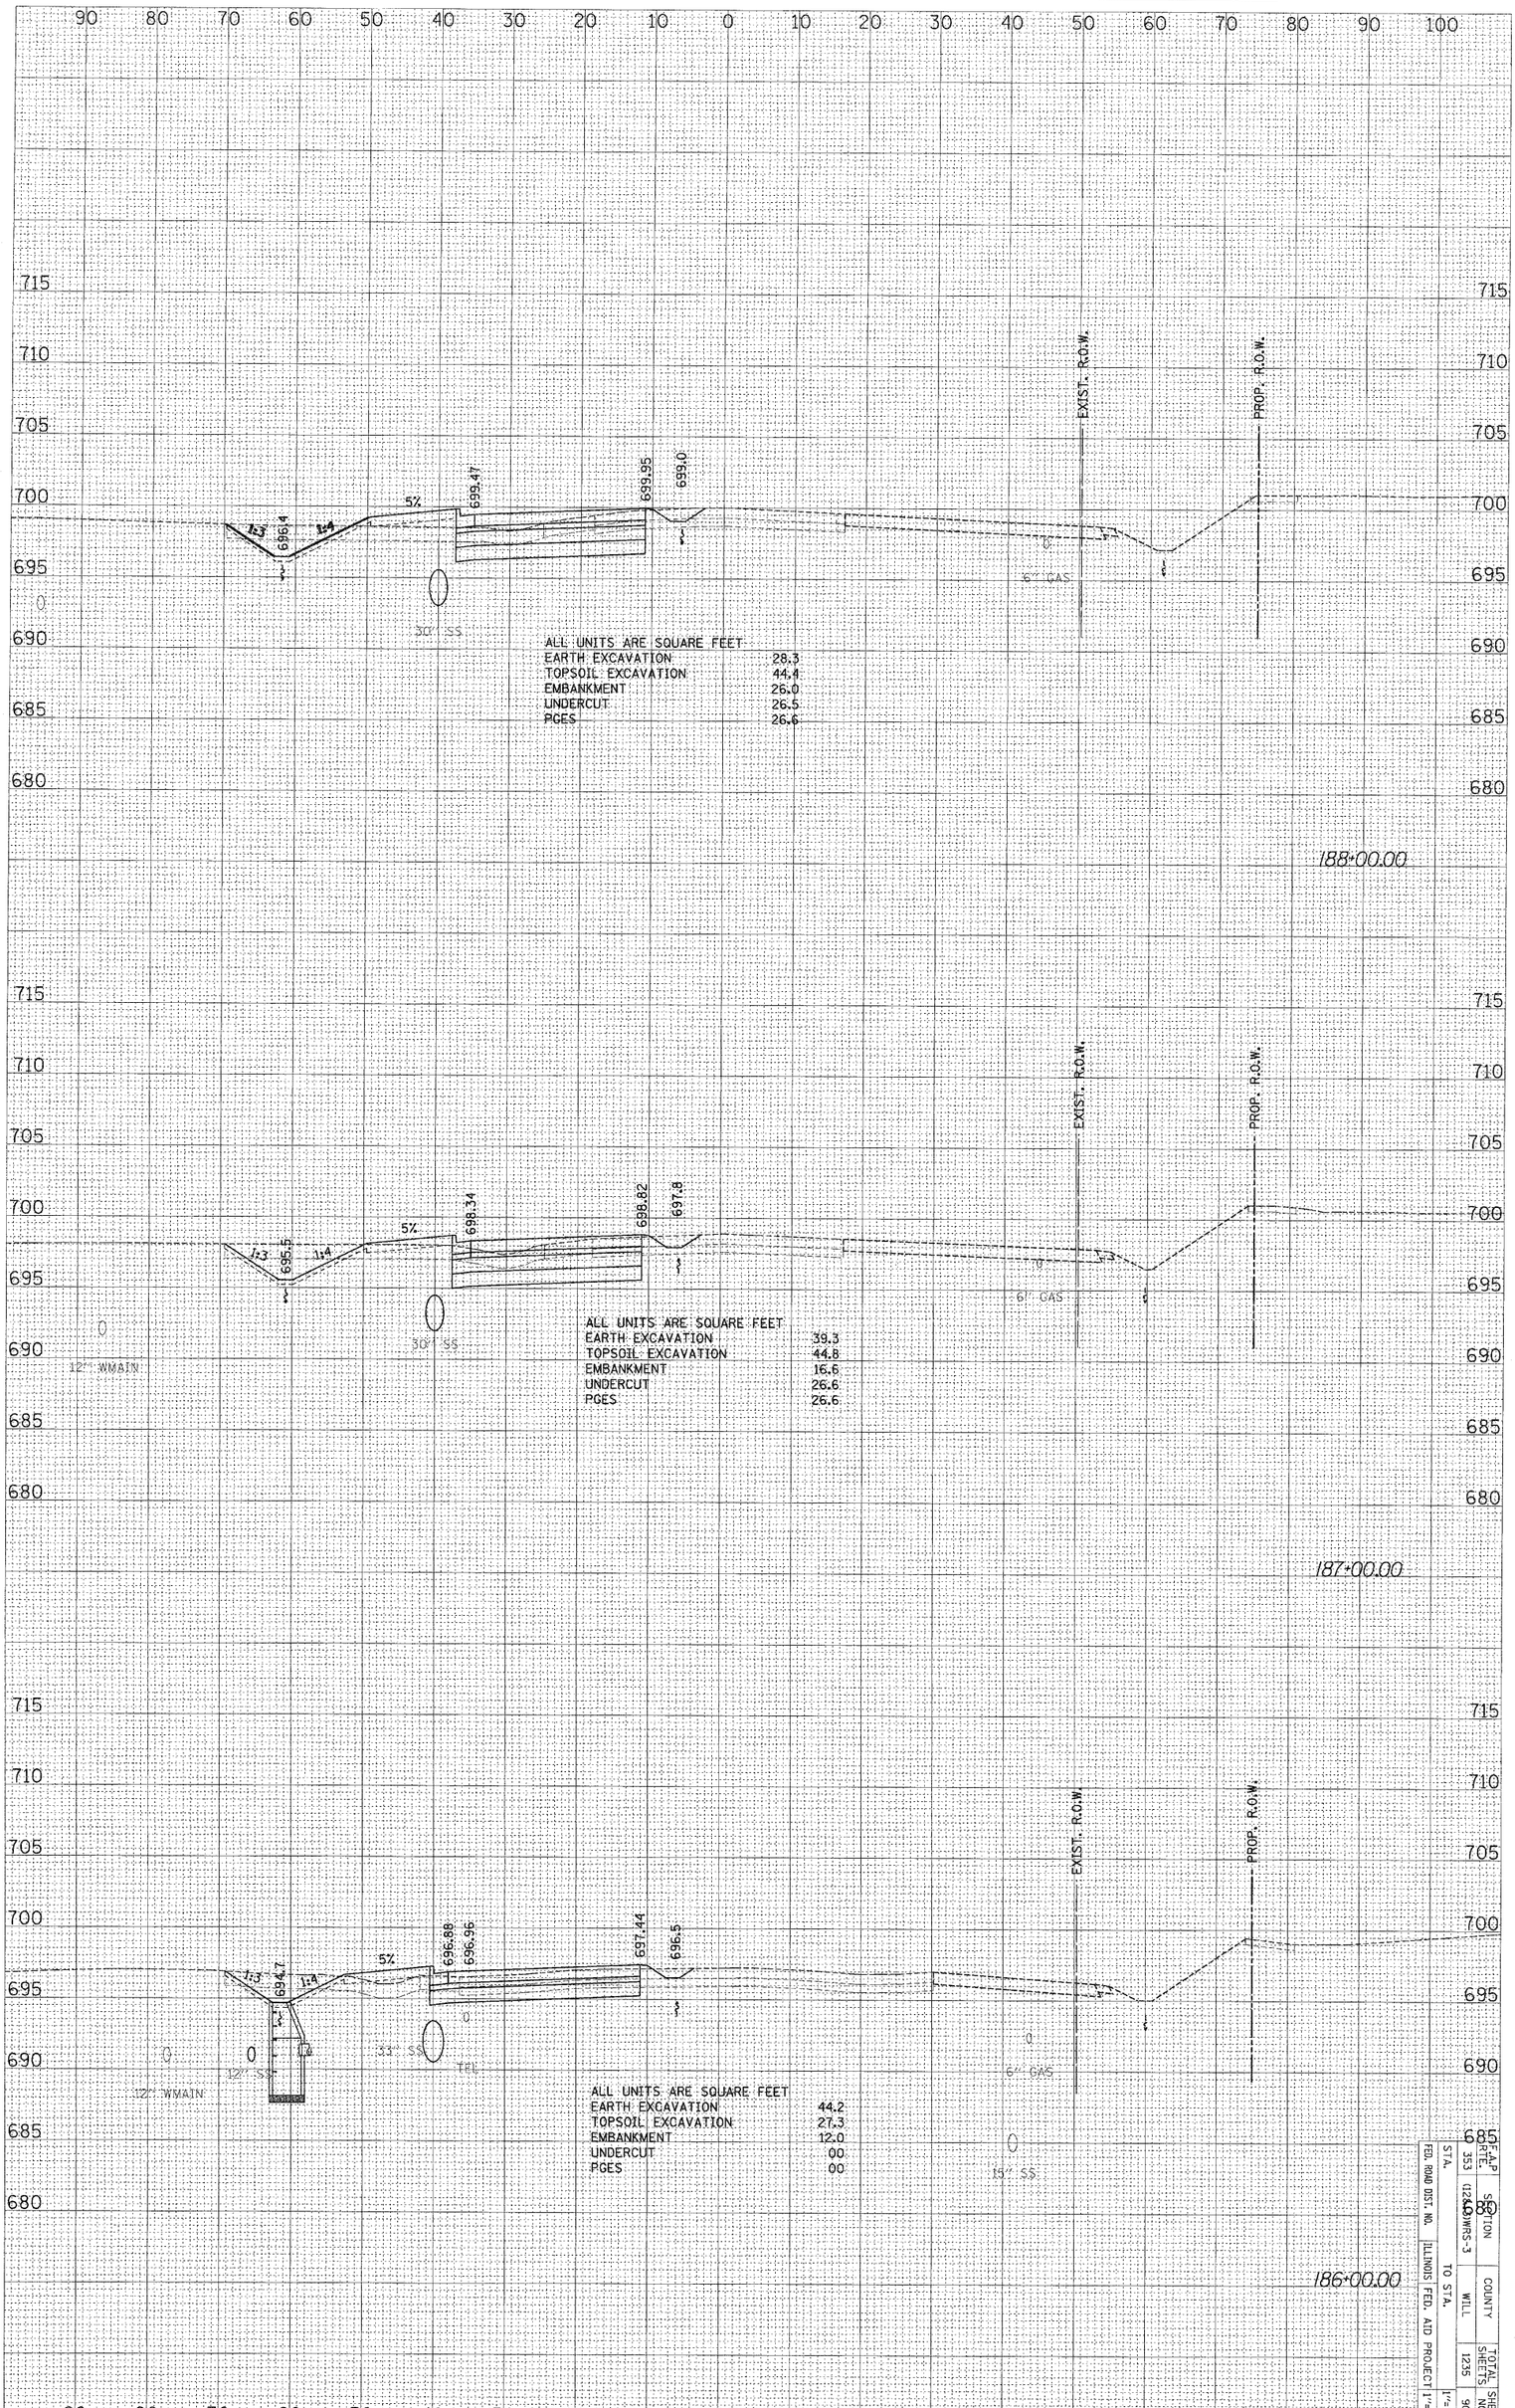

FED. ROAD DIST. NO.	ILLINOIS FED. AID PROJECT	STA. 353 (123+60) TO STA.	SECTION WR5-3
			COUNTY WILL
			TOTAL SHEETS 1235
1"=10'	1"=10'		SHEET NO. 902

US ROUTE 30 – STAGE ONE X-SECS

$FILE$ $DATE$

F.A.P. RTE.	SECTION	COUNTY	TOTAL SHEETS	SHEET NO.
353	(12&13)WRS-3	WILL	1235	903
STA.	TO STA.			1"=10'
FED. ROAD DIST. NO.	ILLINOIS	FED. AID PROJECT		1"=5'

FINAL SURVEY	SURVEYED	BY	DATE
NOTE BOOK	PLOTTED		
NO.	TEMPLATE		
	AREAS		
	AREAS CHECKED		

ORIGINAL SURVEY	SURVEYED	BY	DATE
NOTE BOOK	PLOTTED		
NO.	TEMPLATE		
	AREAS		
	AREAS CHECKED		

Skew Angle 30:40 Degrees

PROP. R.O.W.

EXIST. R.O.W.

6" GAS

189+00.00

190+30.19

190+00.00

ALL UNITS ARE SQUARE FEET

EARTH EXCAVATION	15.6	42.7	
TOPSOIL EXCAVATION	38.8	44.1	
EMBANKMENT	31.5	18.8	
UNDERCUT	00	26.6	
PCES	00	26.6	

701.58
701.50
701.10
698.2
5%
1:4
1:3
36" SS
TBL
700.71
699.9
700.83
700.35
697.3

#DATE#

#FILE#

US ROUTE 30 – STAGE ONE X-SECS

ORIGINAL SURVEY		BY	DATE
	SURVEYED		
	PLOTTED		
NOTE BOOK	TEMPLATE		
	AREAS		
NO.	AREAS CHECKED		

FINAL SURVEY		BY	DATE
	SURVEYED		
	PLOTTED		
NOTE BOOK	TEMPLATE		
	AREAS		
NO.	AREAS CHECKED		

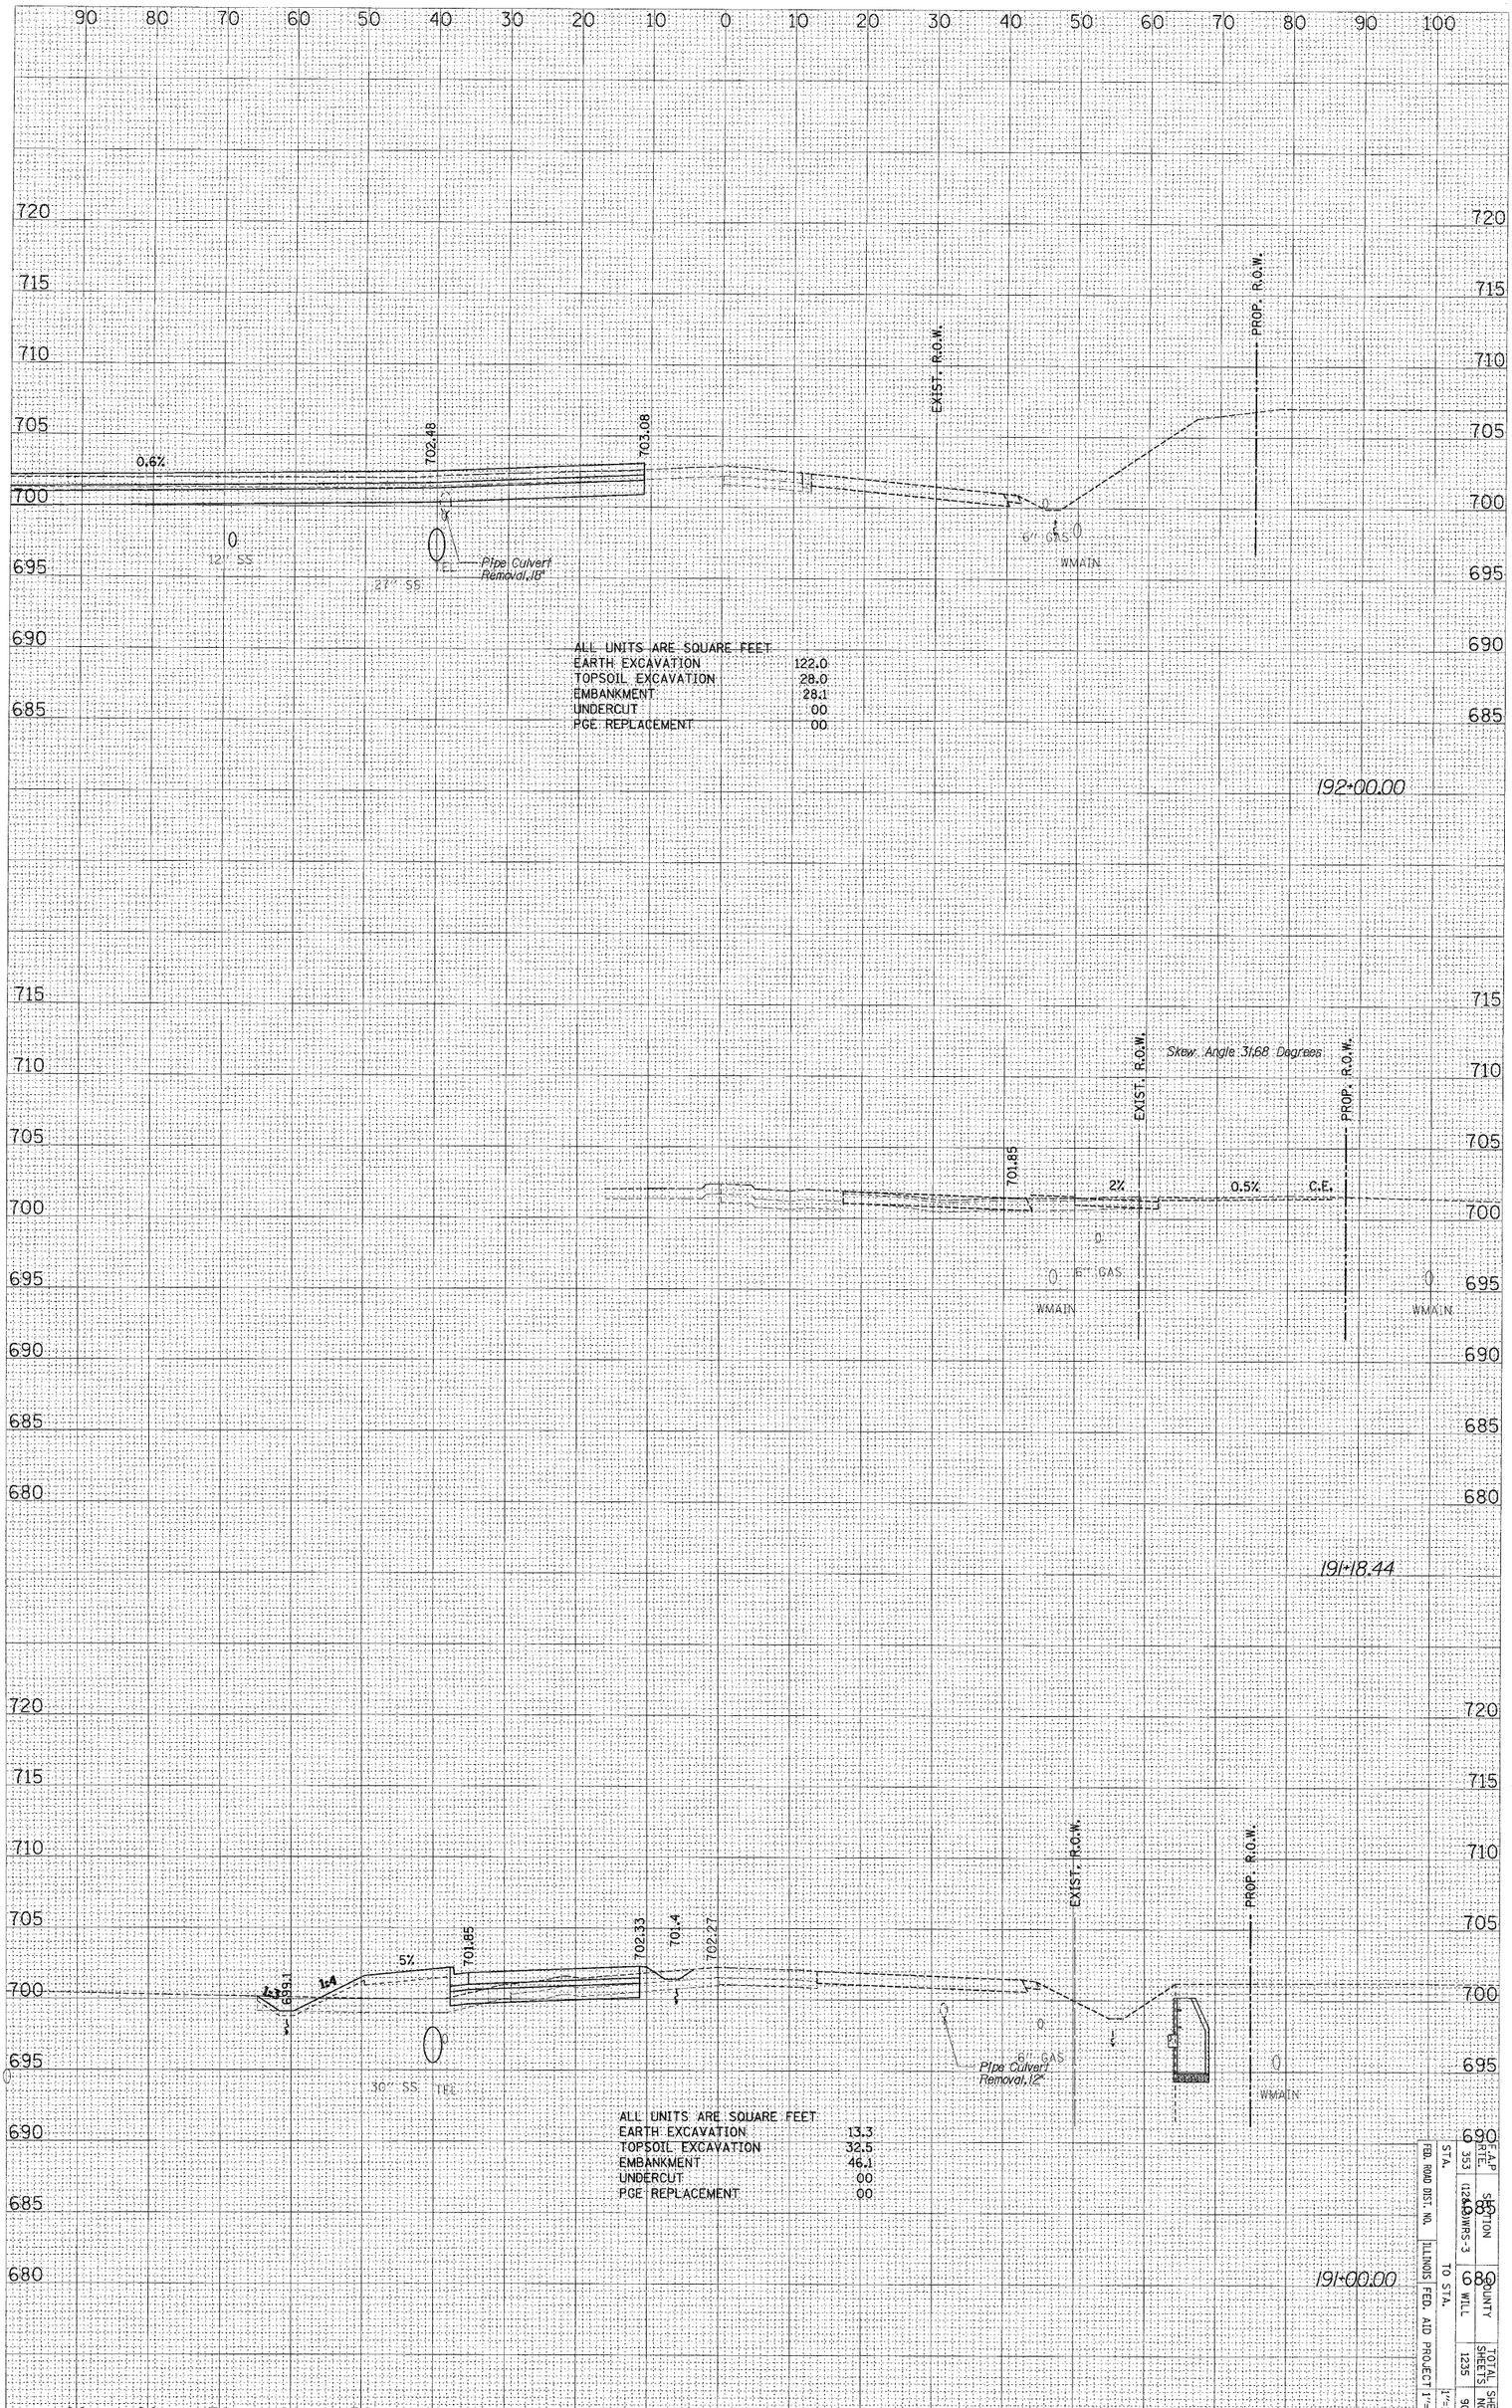

ALL UNITS ARE SQUARE FEET	
EARTH EXCAVATION	122.0
TOPSOIL EXCAVATION	28.0
EMBANKMENT	28.1
UNDERCUT	00
PCE REPLACEMENT	00

ALL UNITS ARE SQUARE FEET	
EARTH EXCAVATION	13.3
TOPSOIL EXCAVATION	32.5
EMBANKMENT	46.1
UNDERCUT	00
PCE REPLACEMENT	00

FED. ROAD DIST. NO.	ILLINOIS FED. AID PROJECT		COUNTY	SECTION	TOTAL SHEETS	SHEET NO.
STA. 353	TO STA. 1224.03	1"=10'	WILL	6WRS-3	1235	904

US ROUTE 30 – STAGE ONE X-SECS

$FILE$ $DATE$

ORIGINAL SURVEY		BY	DATE
	SURVEYED		
	PLOTTED		
NOTE BOOK	TEMPLATE		
	AREAS		
NO.	AREAS CHECKED		

FINAL SURVEY		BY	DATE
	SURVEYED		
	PLOTTED		
NOTE BOOK	TEMPLATE		
	AREAS		
NO.	AREAS CHECKED		

RT SIDE DOES NOT INCLUDE IMPROVEMENTS
MADE BY DEVELOPER OF SW CORNER OF
SCHOOLHOUSE RD AND US RTE 30.

EXIST. R.O.W.

PROP. R.O.W.

1:3

1:4

5%

701.9

704.10

704.58

24" SS

TEL

6" GAS

WMAIN

ALL UNITS ARE SQUARE FEET	
EARTH EXCAVATION	26.3
TOPSOIL EXCAVATION	34.6
EMBANKMENT	23.1
UNDERCUT	00
PCE REPLACEMENT	00

194+00.00

Skew Angle 13.68 Degrees

193+19.47

1:3

1:4

5%

701.1

705.35

703.83

702.9

705.30

27" SS

TEL

193+00.00

ALL UNITS ARE SQUARE FEET	
EARTH EXCAVATION	19.4
TOPSOIL EXCAVATION	32.1
EMBANKMENT	31.5
UNDERCUT	00
PCE REPLACEMENT	00

FED. ROAD DIST. NO.	ILLINOIS	FED. AID PROJECT	STA. 1224+00	TO STA.	SECTION	COUNTY	TOTAL SHEETS	SHEET NO.	
					MWRS-3	WILL	1235	905	
							1"=10'		

US ROUTE 30 - STAGE ONE X-SECS

$FILE$ $DATE$

ORIGINAL SURVEY		BY	DATE
NOTE BOOK	SURVEYED		
NO.	PLOTTED		
	TEMPLATE		
	AREAS		
	AREAS CHECKED		

FINAL SURVEY		BY	DATE
NOTE BOOK	SURVEYED		
NO.	PLOTTED		
	TEMPLATE		
	AREAS		
	AREAS CHECKED		

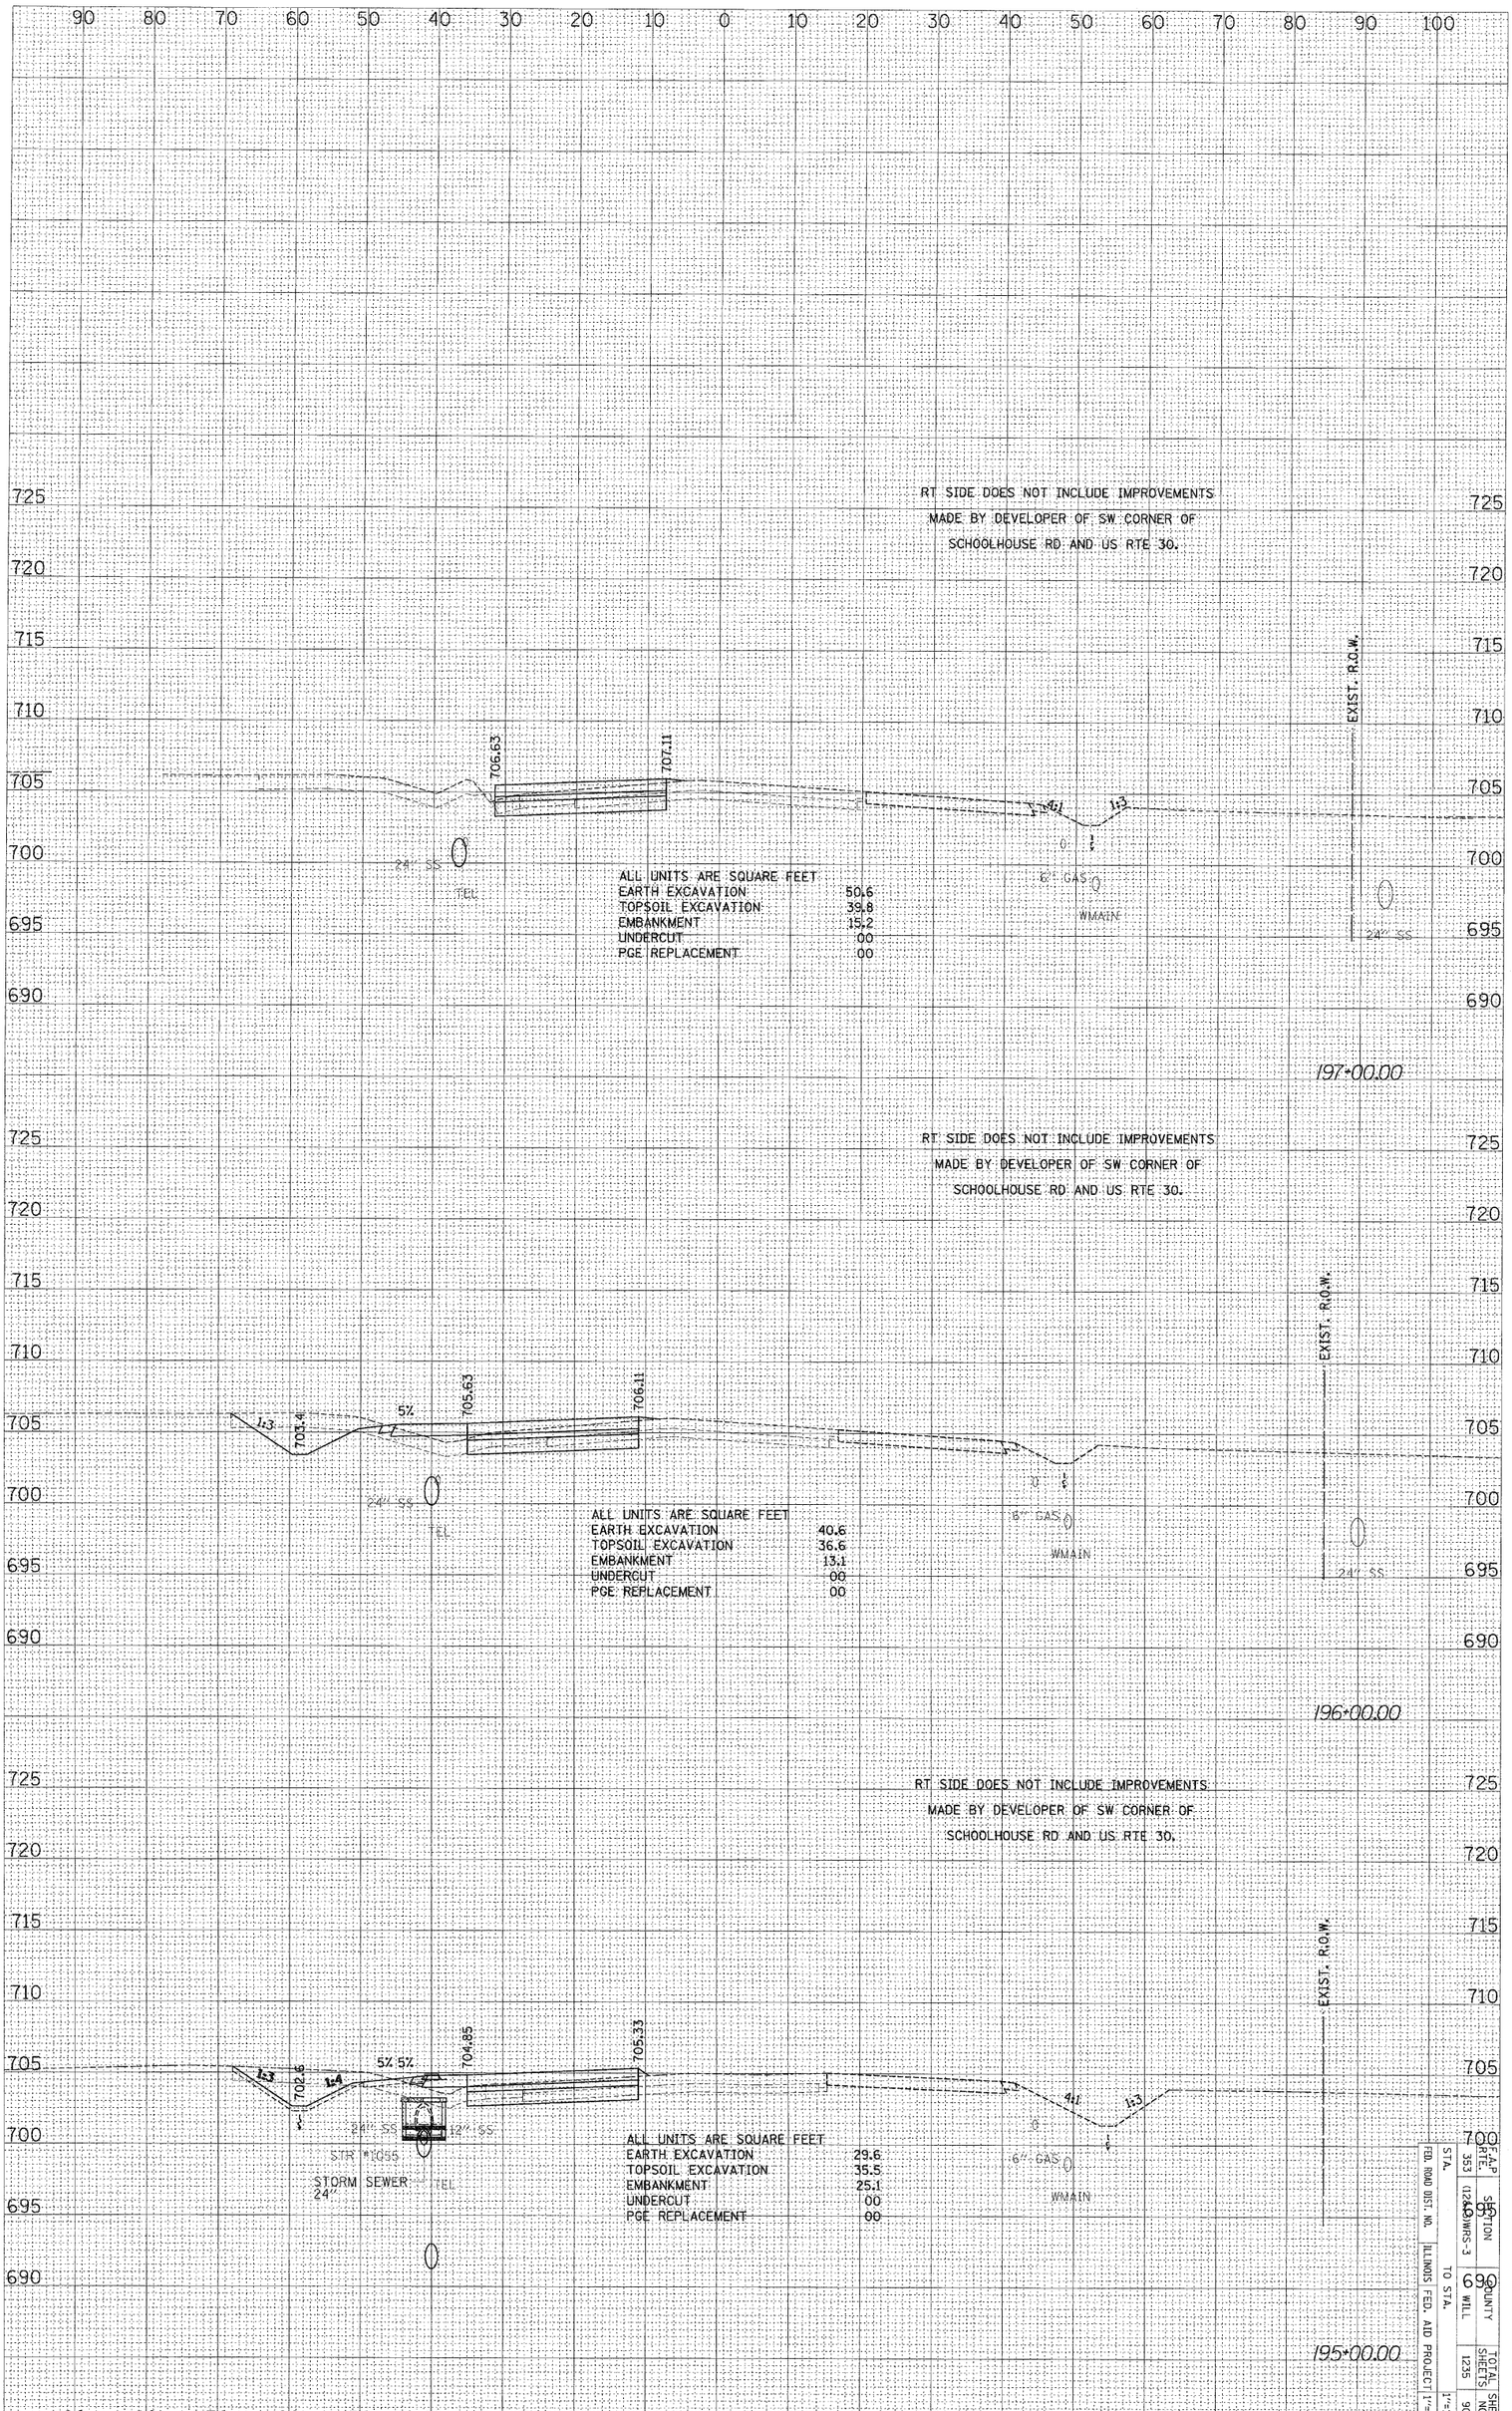

US ROUTE 30 – STAGE ONE X-SECS

FED. ROAD DIST. NO.	STATE	F.A.P. RTE.
ILLINOIS FED. AID PROJECT	STA. 1224 TO STA.	SECTION 353 IL-WRS-3
		COUNTY WILL
		TOTAL SHEETS 1235
1"=10H		SHEET NO. 906

$FILE$ $DATE$

ORIGINAL SURVEY		BY	DATE
	SURVEYED		
	PLOTTED		
NOTE BOOK	TEMPLATE		
	AREAS		
NO.	AREAS CHECKED		

FINAL SURVEY		BY	DATE
	SURVEYED		
	PLOTTED		
NOTE BOOK	TEMPLATE		
	AREAS		
NO.	AREAS CHECKED		

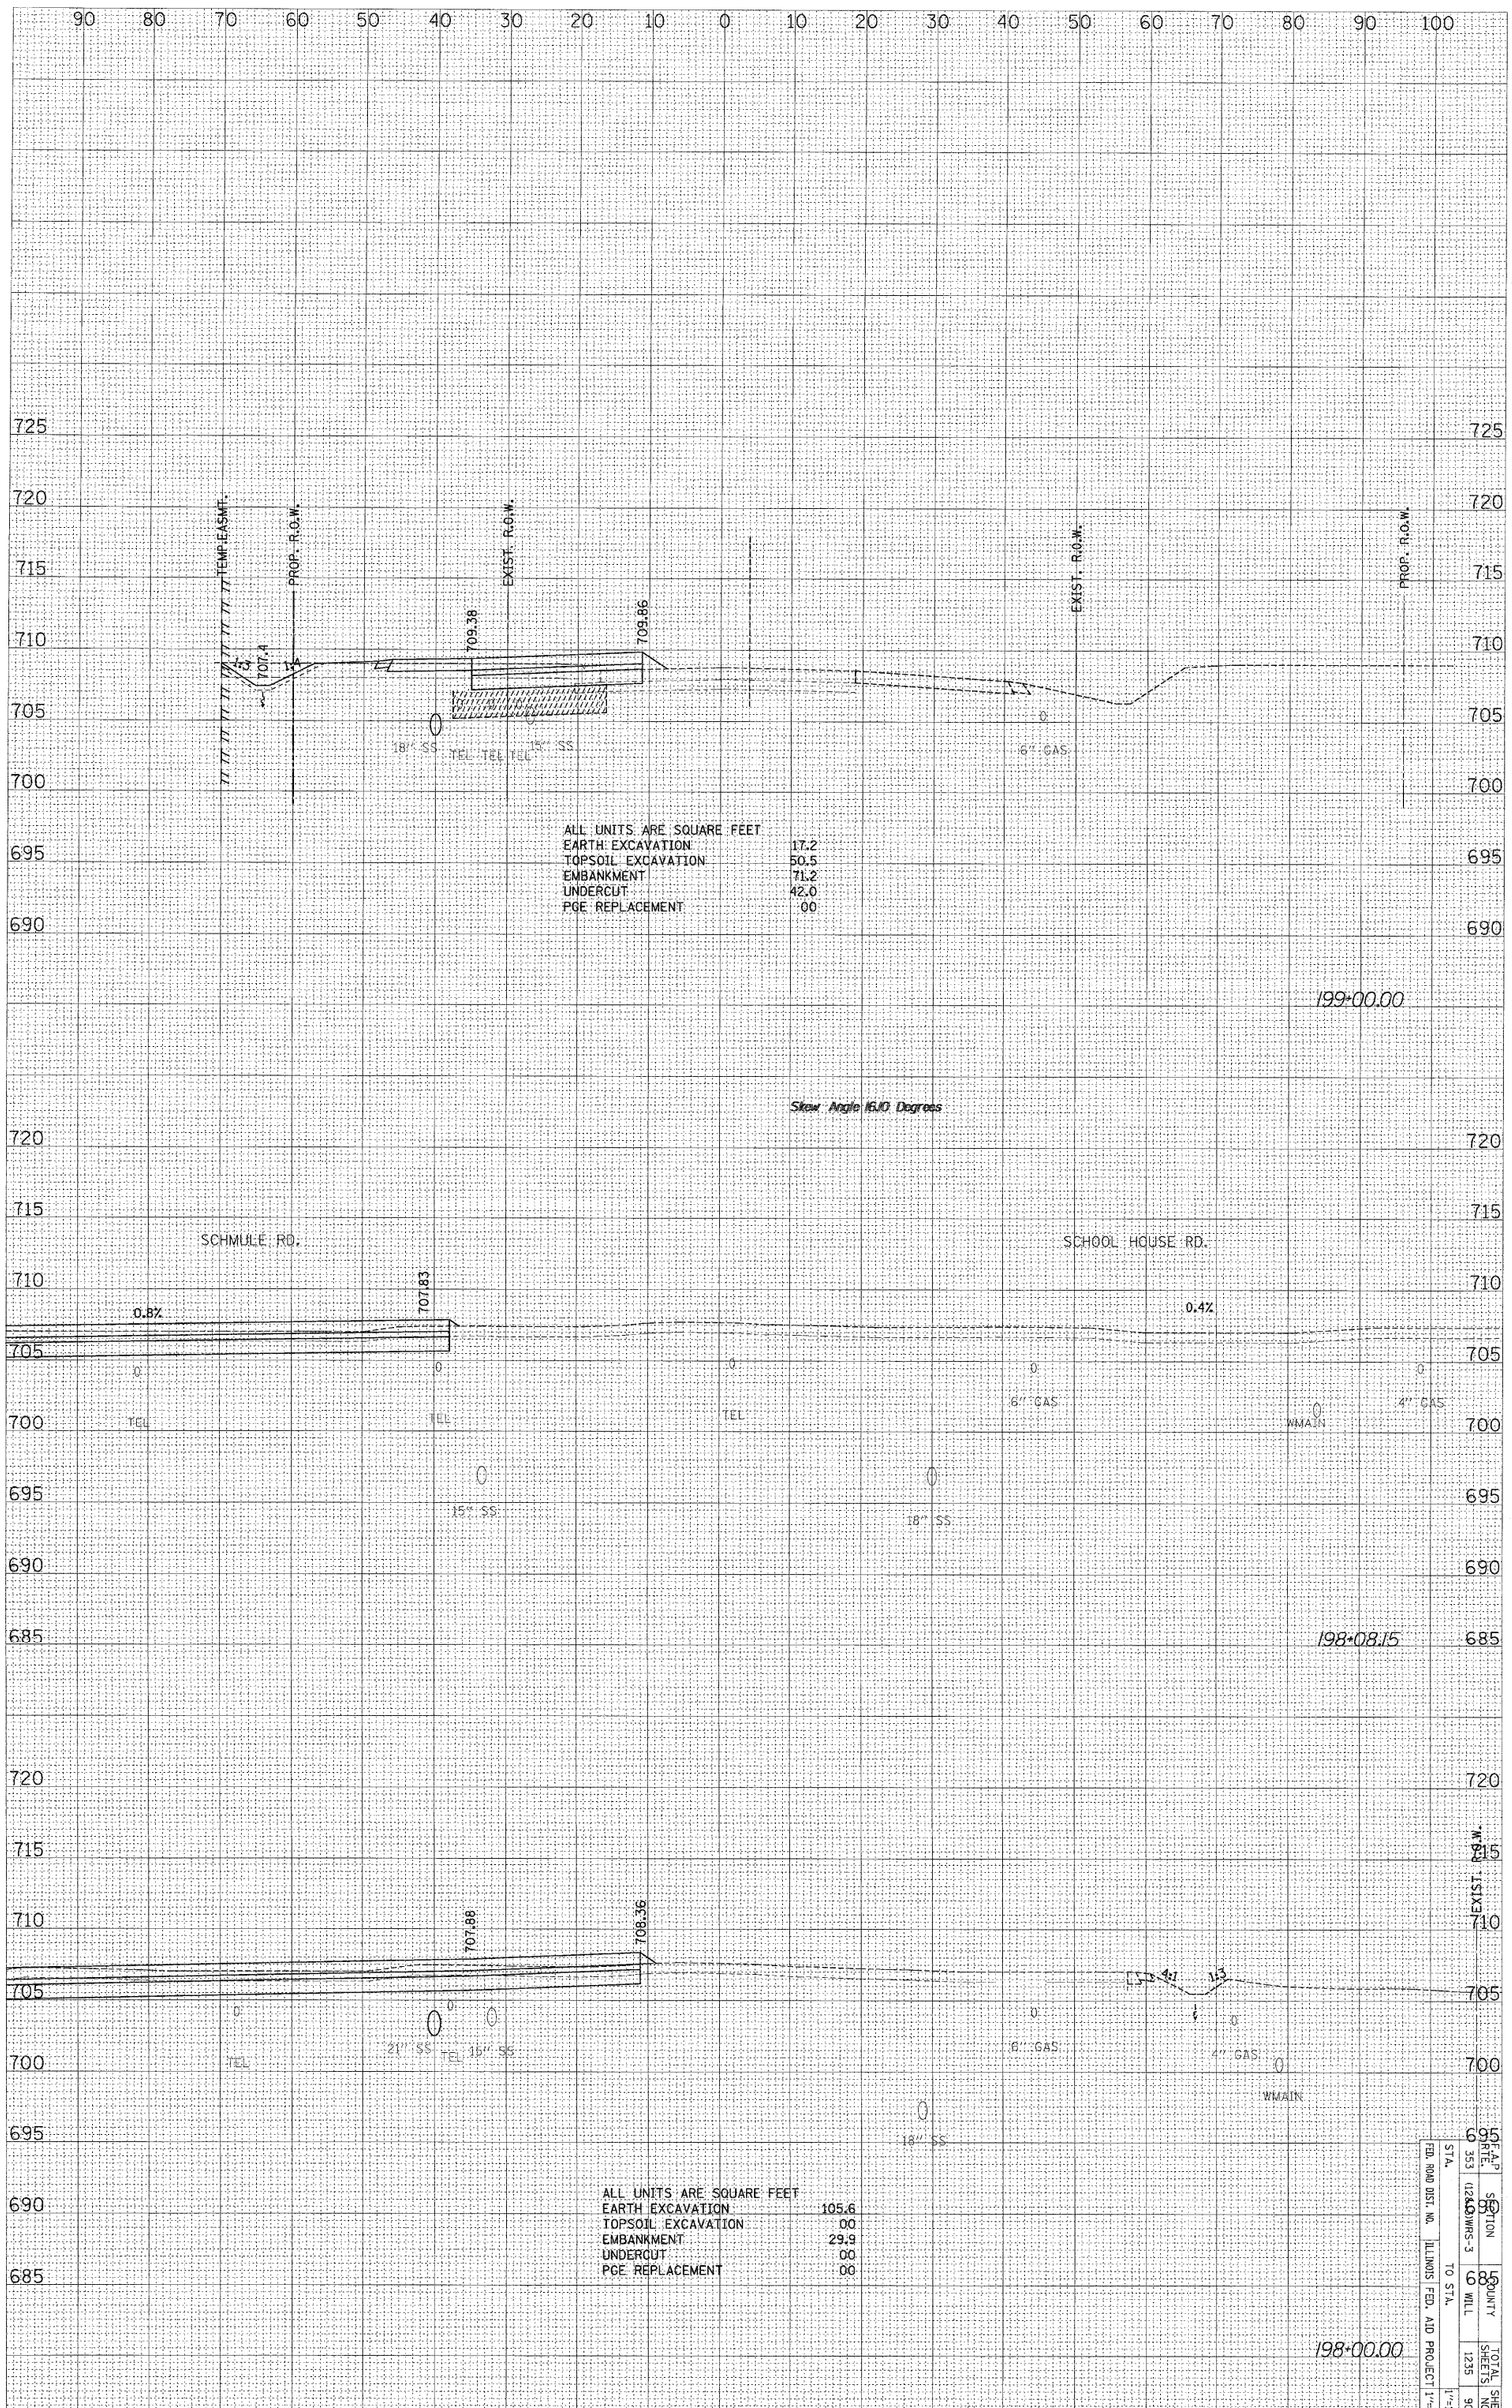

F.A.P. RTE.	STA.	SECTION
353	112	2WRS-3
FED. ROAD DIST. NO.	ILLINOIS FED. AID PROJECT	TO STA.
COUNTY	TOTAL SHEETS	SHEET NO.
WILL	1235	907

US ROUTE 30 – STAGE ONE X-SECS

$FILE$ $DATE$

ORIGINAL SURVEY		BY	DATE
	SURVEYED		
	PLOTTED		
NOTE BOOK	TEMPLATE		
	AREAS		
NO.	AREAS CHECKED		

FINAL SURVEY		BY	DATE
	SURVEYED		
	PLOTTED		
NOTE BOOK	TEMPLATE		
	AREAS		
NO.	AREAS CHECKED		

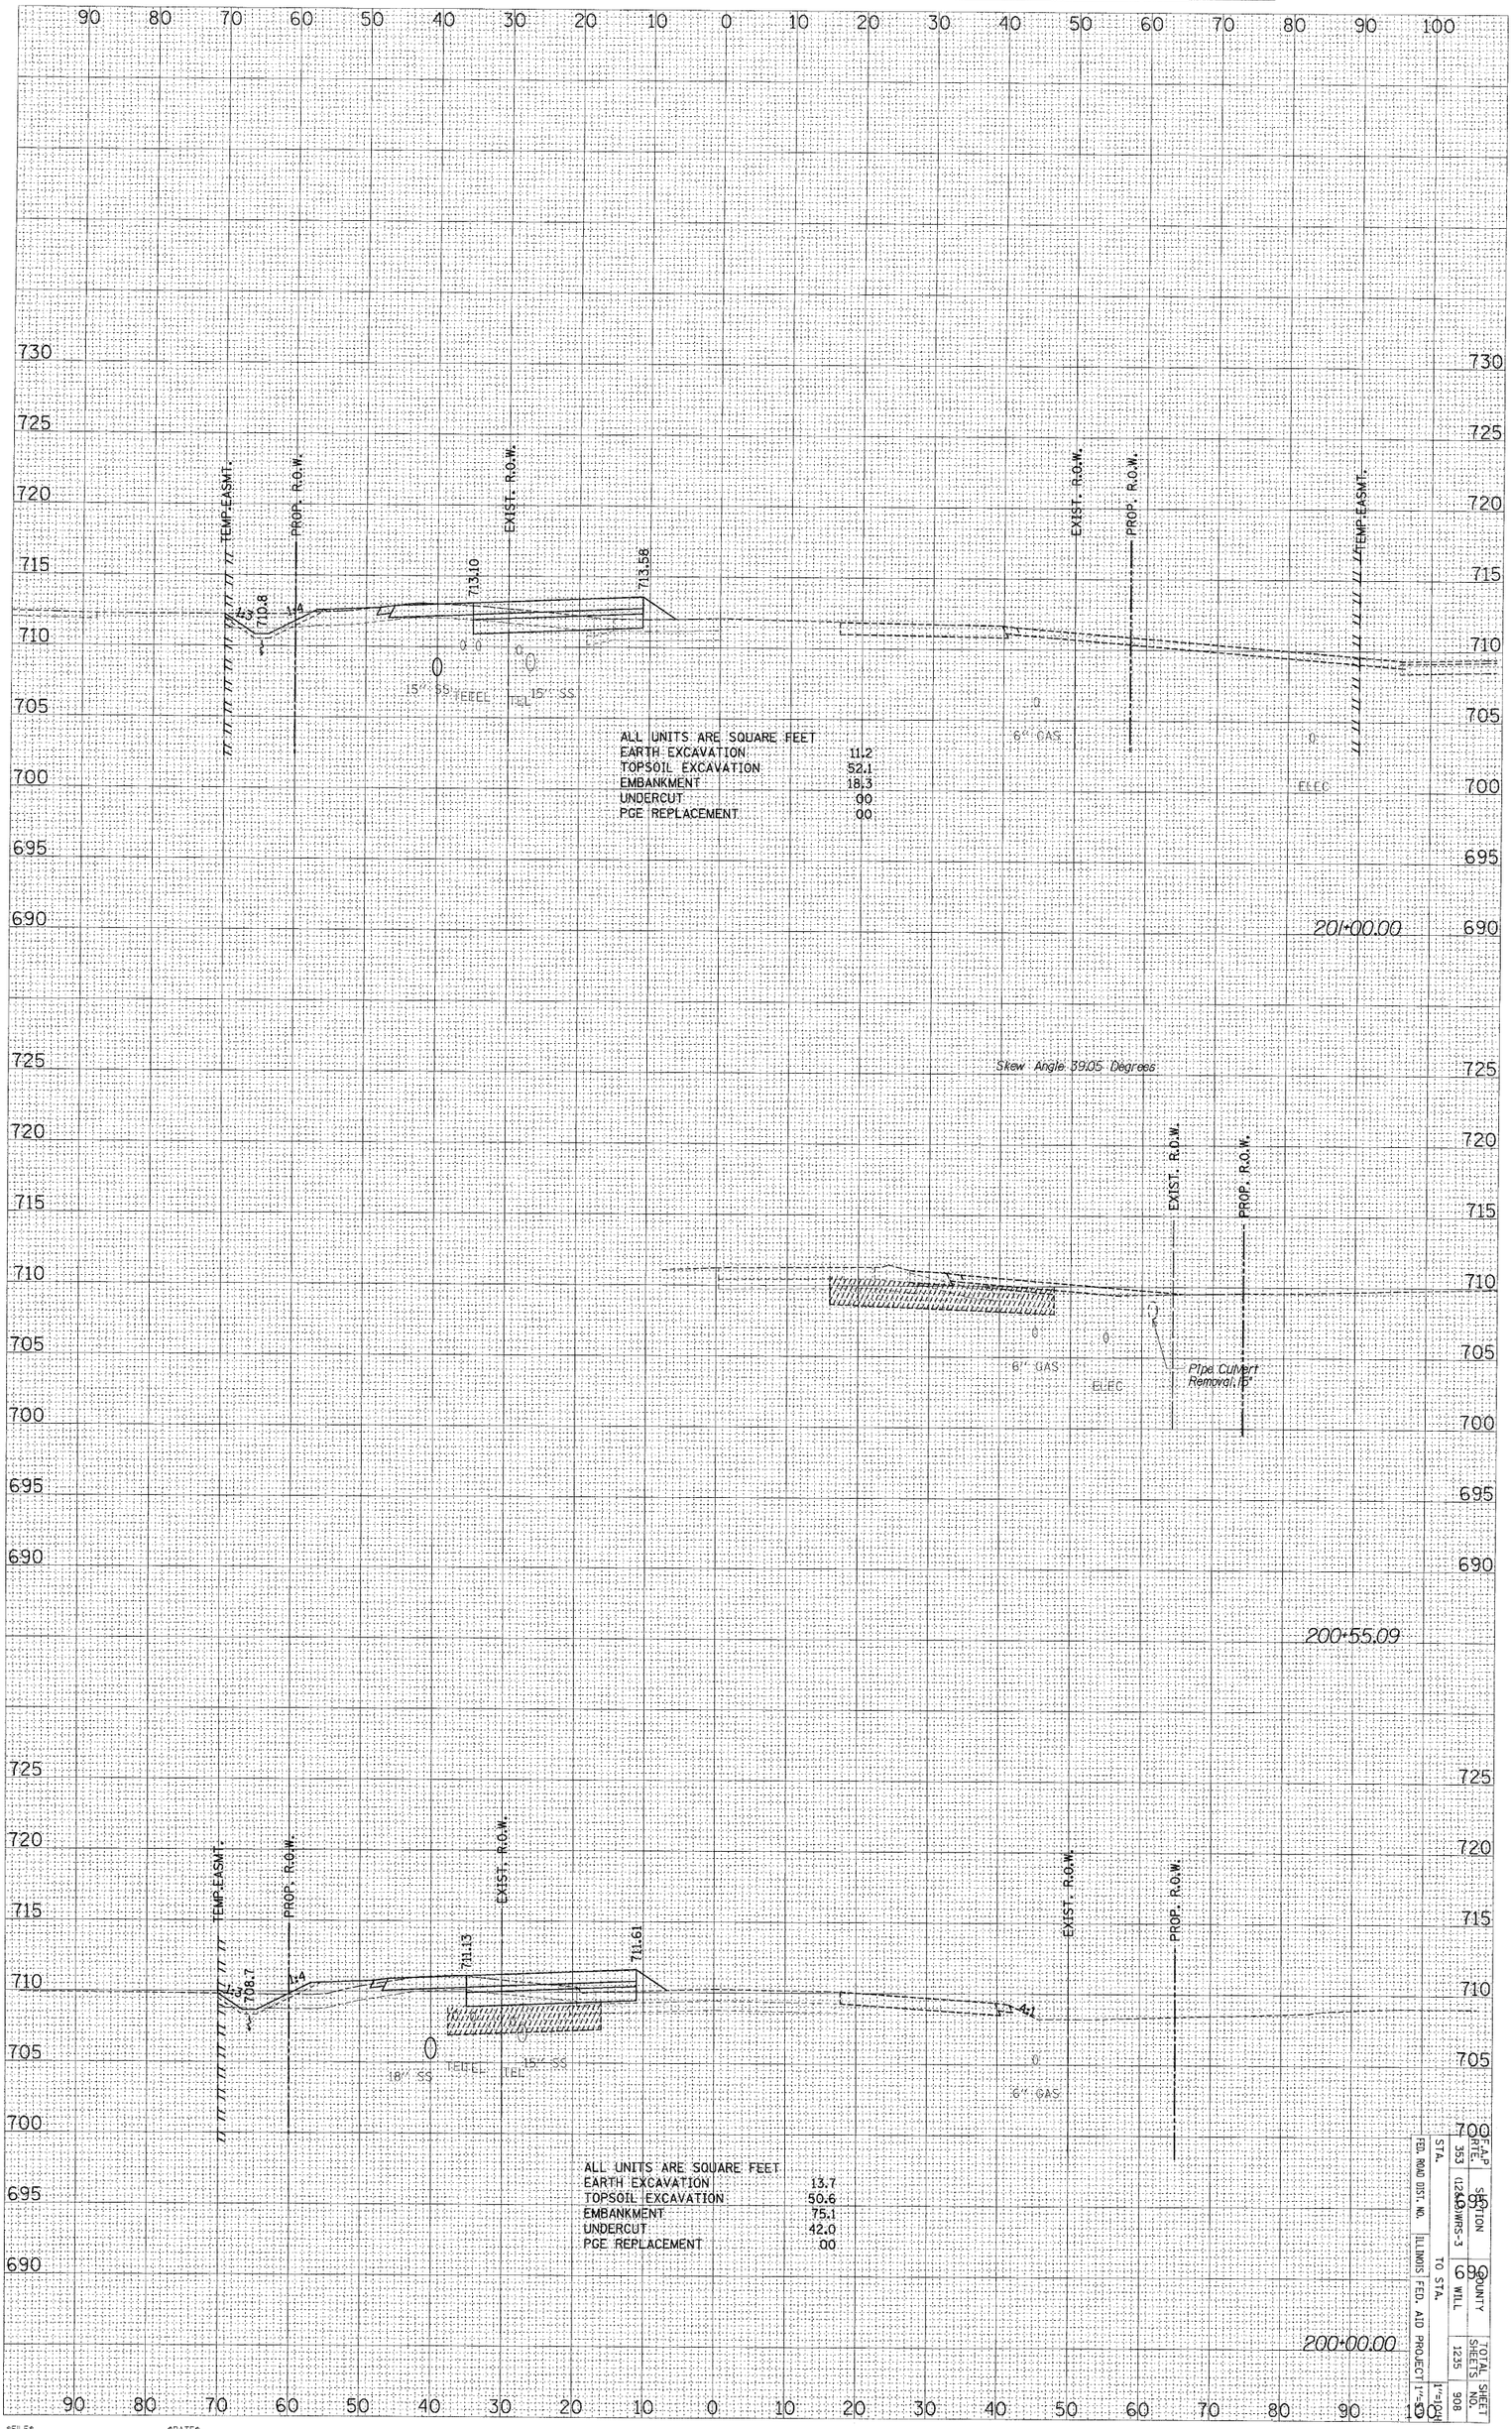

ALL UNITS ARE SQUARE FEET

EARTH EXCAVATION	11.2
TOPSOIL EXCAVATION	52.1
EMBANKMENT	18.3
UNDERCUT	00
PGE REPLACEMENT	00

ALL UNITS ARE SQUARE FEET

EARTH EXCAVATION	13.7
TOPSOIL EXCAVATION	50.6
EMBANKMENT	75.1
UNDERCUT	42.0
PGE REPLACEMENT	00

FED. ROAD DIST. NO.	ILLINOIS	FED. AID PROJECT	F.A.P. RTE. 353	SECTION (124B,WRS-3	COUNTY WILL	TOTAL SHEETS 125	SHEET NO. 908
			STA.	TO STA.			
						1"=10'	

US ROUTE 30 – STAGE ONE X-SECS

$FILE$ $DATE$

F.A.P RTE.	SECTION	COUNTY	TOTAL SHEETS	SHEET NO.
353	(12&13)WRS-3	WILL	1235	909
STA.	TO STA.			1"=10'
FED. ROAD DIST. NO.	ILLINOIS	FED. AID PROJECT		1"=5'

FINAL SURVEY	SURVEYED	BY	DATE
NOTE BOOK	PLOTTED		
NO.	TEMPLATE		
	AREAS		
	AREAS CHECKED		

ORIGINAL SURVEY	SURVEYED	BY	DATE
NOTE BOOK	PLOTTED		
NO.	TEMPLATE		
	AREAS		
	AREAS CHECKED		

202+00.00

20+50.56

Skew Angle 23.95 Degrees

EXIST. R.O.W.

PROP. R.O.W.

TEMP.EASMT.

PERM. EASMT.

CTV ELEC

6" GAS

715.10

EXIST. R.O.W.

PROP. R.O.W.

TEMP.EASMT.

PERM. EASMT.

CTV ELEC

6" GAS

TEL

ALL UNITS ARE SQUARE FEET

EARTH EXCAVATION	5.0
TOPSOIL EXCAVATION	38.2
EMBANKMENT	22.5
UNDERCUT	00
POR REPLACEMENT	00

$FILE$

$DATE$

US ROUTE 30 – STAGE ONE X-SECS

ORIGINAL SURVEY		BY	DATE
	SURVEYED		
	PLOTTED		
NOTE BOOK	TEMPLATE		
	AREAS		
NO.	AREAS CHECKED		

FINAL SURVEY		BY	DATE
	SURVEYED		
	PLOTTED		
NOTE BOOK	TEMPLATE		
	AREAS		
NO.	AREAS CHECKED		

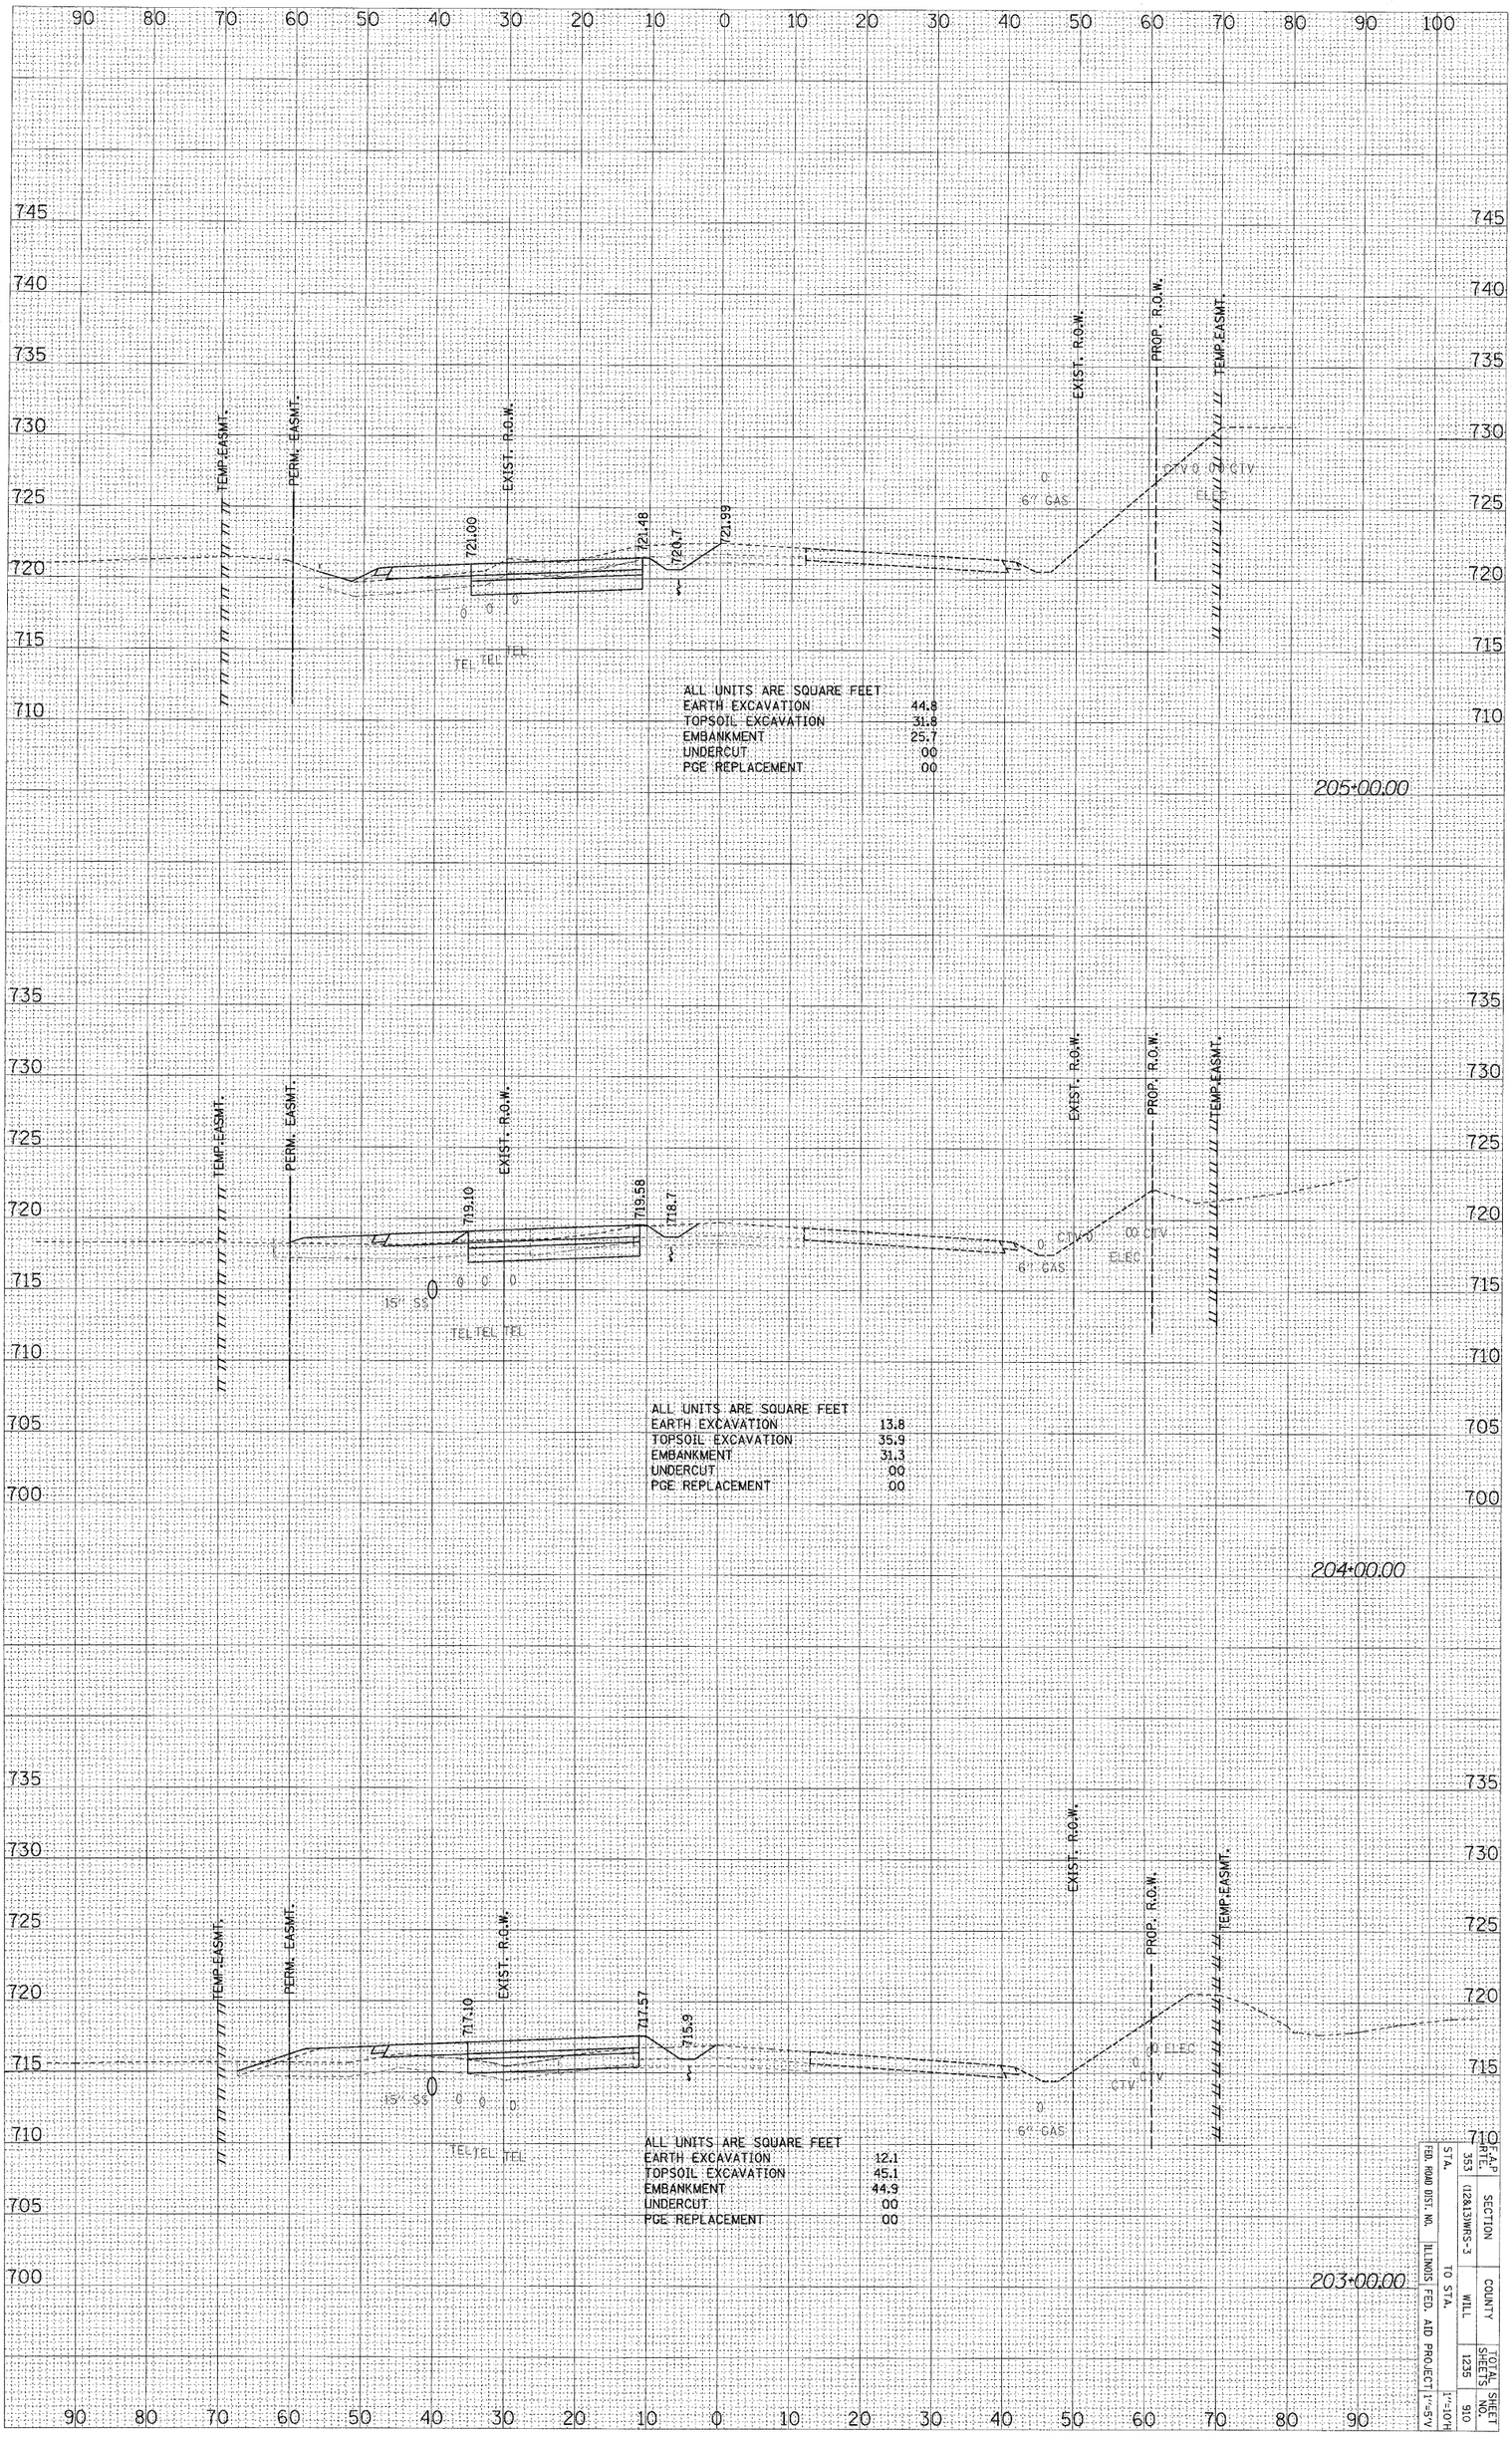

ALL UNITS ARE SQUARE FEET

EARTH EXCAVATION	44.8
TOPSOIL EXCAVATION	31.8
EMBANKMENT	25.7
UNDERCUT	00
PGE REPLACEMENT	00

ALL UNITS ARE SQUARE FEET

EARTH EXCAVATION	13.8
TOPSOIL EXCAVATION	35.9
EMBANKMENT	31.3
UNDERCUT	00
PGE REPLACEMENT	00

ALL UNITS ARE SQUARE FEET

EARTH EXCAVATION	12.1
TOPSOIL EXCAVATION	45.1
EMBANKMENT	44.9
UNDERCUT	00
PGE REPLACEMENT	00

FAP RTE. 353	SECTION (22&13)WRS-3	COUNTY WILL	TOTAL SHEETS 1235	SHEET NO. 910
FED. ROAD DIST. NO. ILLINOIS	FED. AID PROJECT	STA. TO STA.	1"=10'H 1"=5'V

US ROUTE 30 - STAGE ONE X-SECS

#FILE# #DATE#

ORIGINAL SURVEY		BY	DATE
NOTE BOOK	SURVEYED		
	PLOTTED		
NO.	TEMPLATE		
	AREAS		
	AREAS CHECKED		

FINAL SURVEY		BY	DATE
NOTE BOOK	SURVEYED		
	PLOTTED		
NO.	TEMPLATE		
	AREAS		
	AREAS CHECKED		

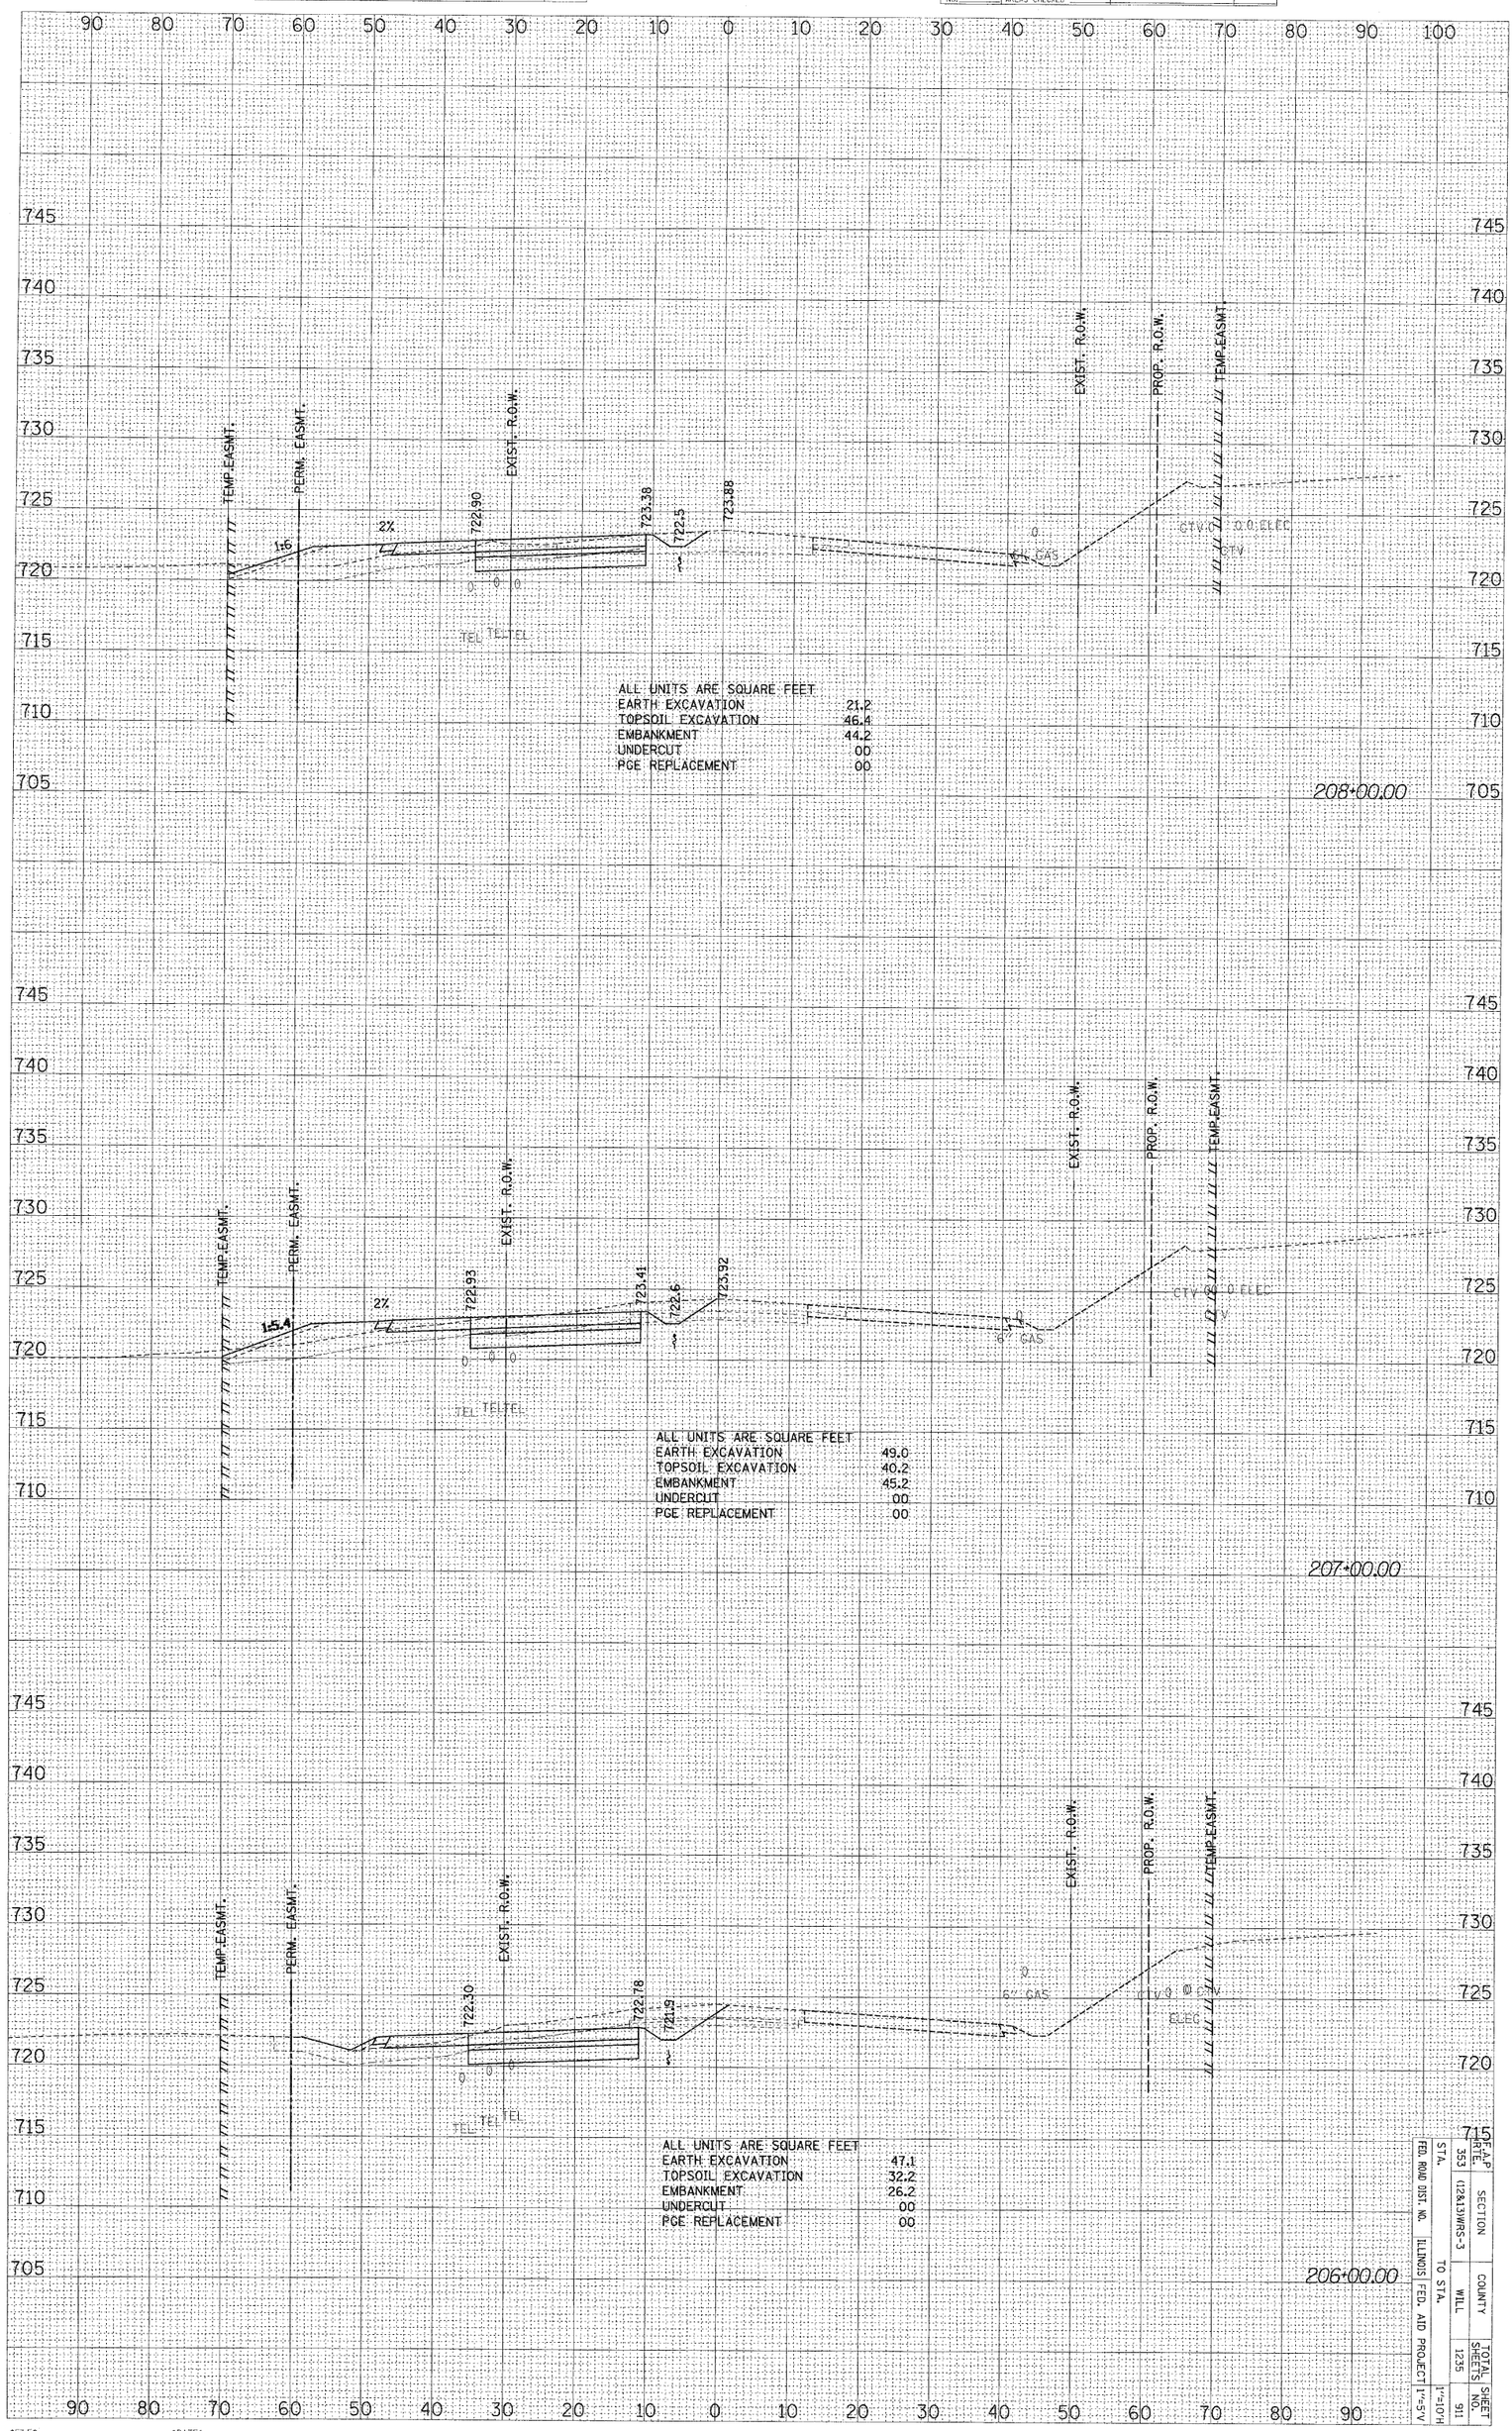

STA.	SECTION	COUNTY	TOTAL SHEETS	SHEET NO.
353	(12&13)WRS-3	WILL	1235	911
TO STA.				

FED. ROAD DIST. NO. ILLINOIS FED. AID PROJECT

1"=10'H 1"=5'V

US ROUTE 30 – STAGE ONE X-SECS

$FILE$ $DATE$

F.A.P RTE.	SECTION	COUNTY	TOTAL SHEETS	SHEET NO.
353	(12&13)WRS-3	WILL	1235	912
STA.	TO STA.			1"=10'H
FED. ROAD DIST. NO.	ILLINOIS	FED. AID PROJECT		1"=5'V

FINAL SURVEY	SURVEYED	BY	DATE
NOTE BOOK	PLOTTED		
NO.	TEMPLATE AREAS		
	AREAS CHECKED		

ORIGINAL SURVEY	SURVEYED	BY	DATE
NOTE BOOK	PLOTTED		
NO.	TEMPLATE AREAS		
	AREAS CHECKED		

US ROUTE 30 – STAGE ONE X–SECS

$DATE$

$FILE$

ORIGINAL SURVEY		BY	DATE
NOTE BOOK	SURVEYED		
NO.	PLOTTED		
	TEMPLATE		
	AREAS		
	AREAS CHECKED		

FINAL SURVEY		BY	DATE
NOTE BOOK	SURVEYED		
NO.	PLOTTED		
	TEMPLATE		
	AREAS		
	AREAS CHECKED		

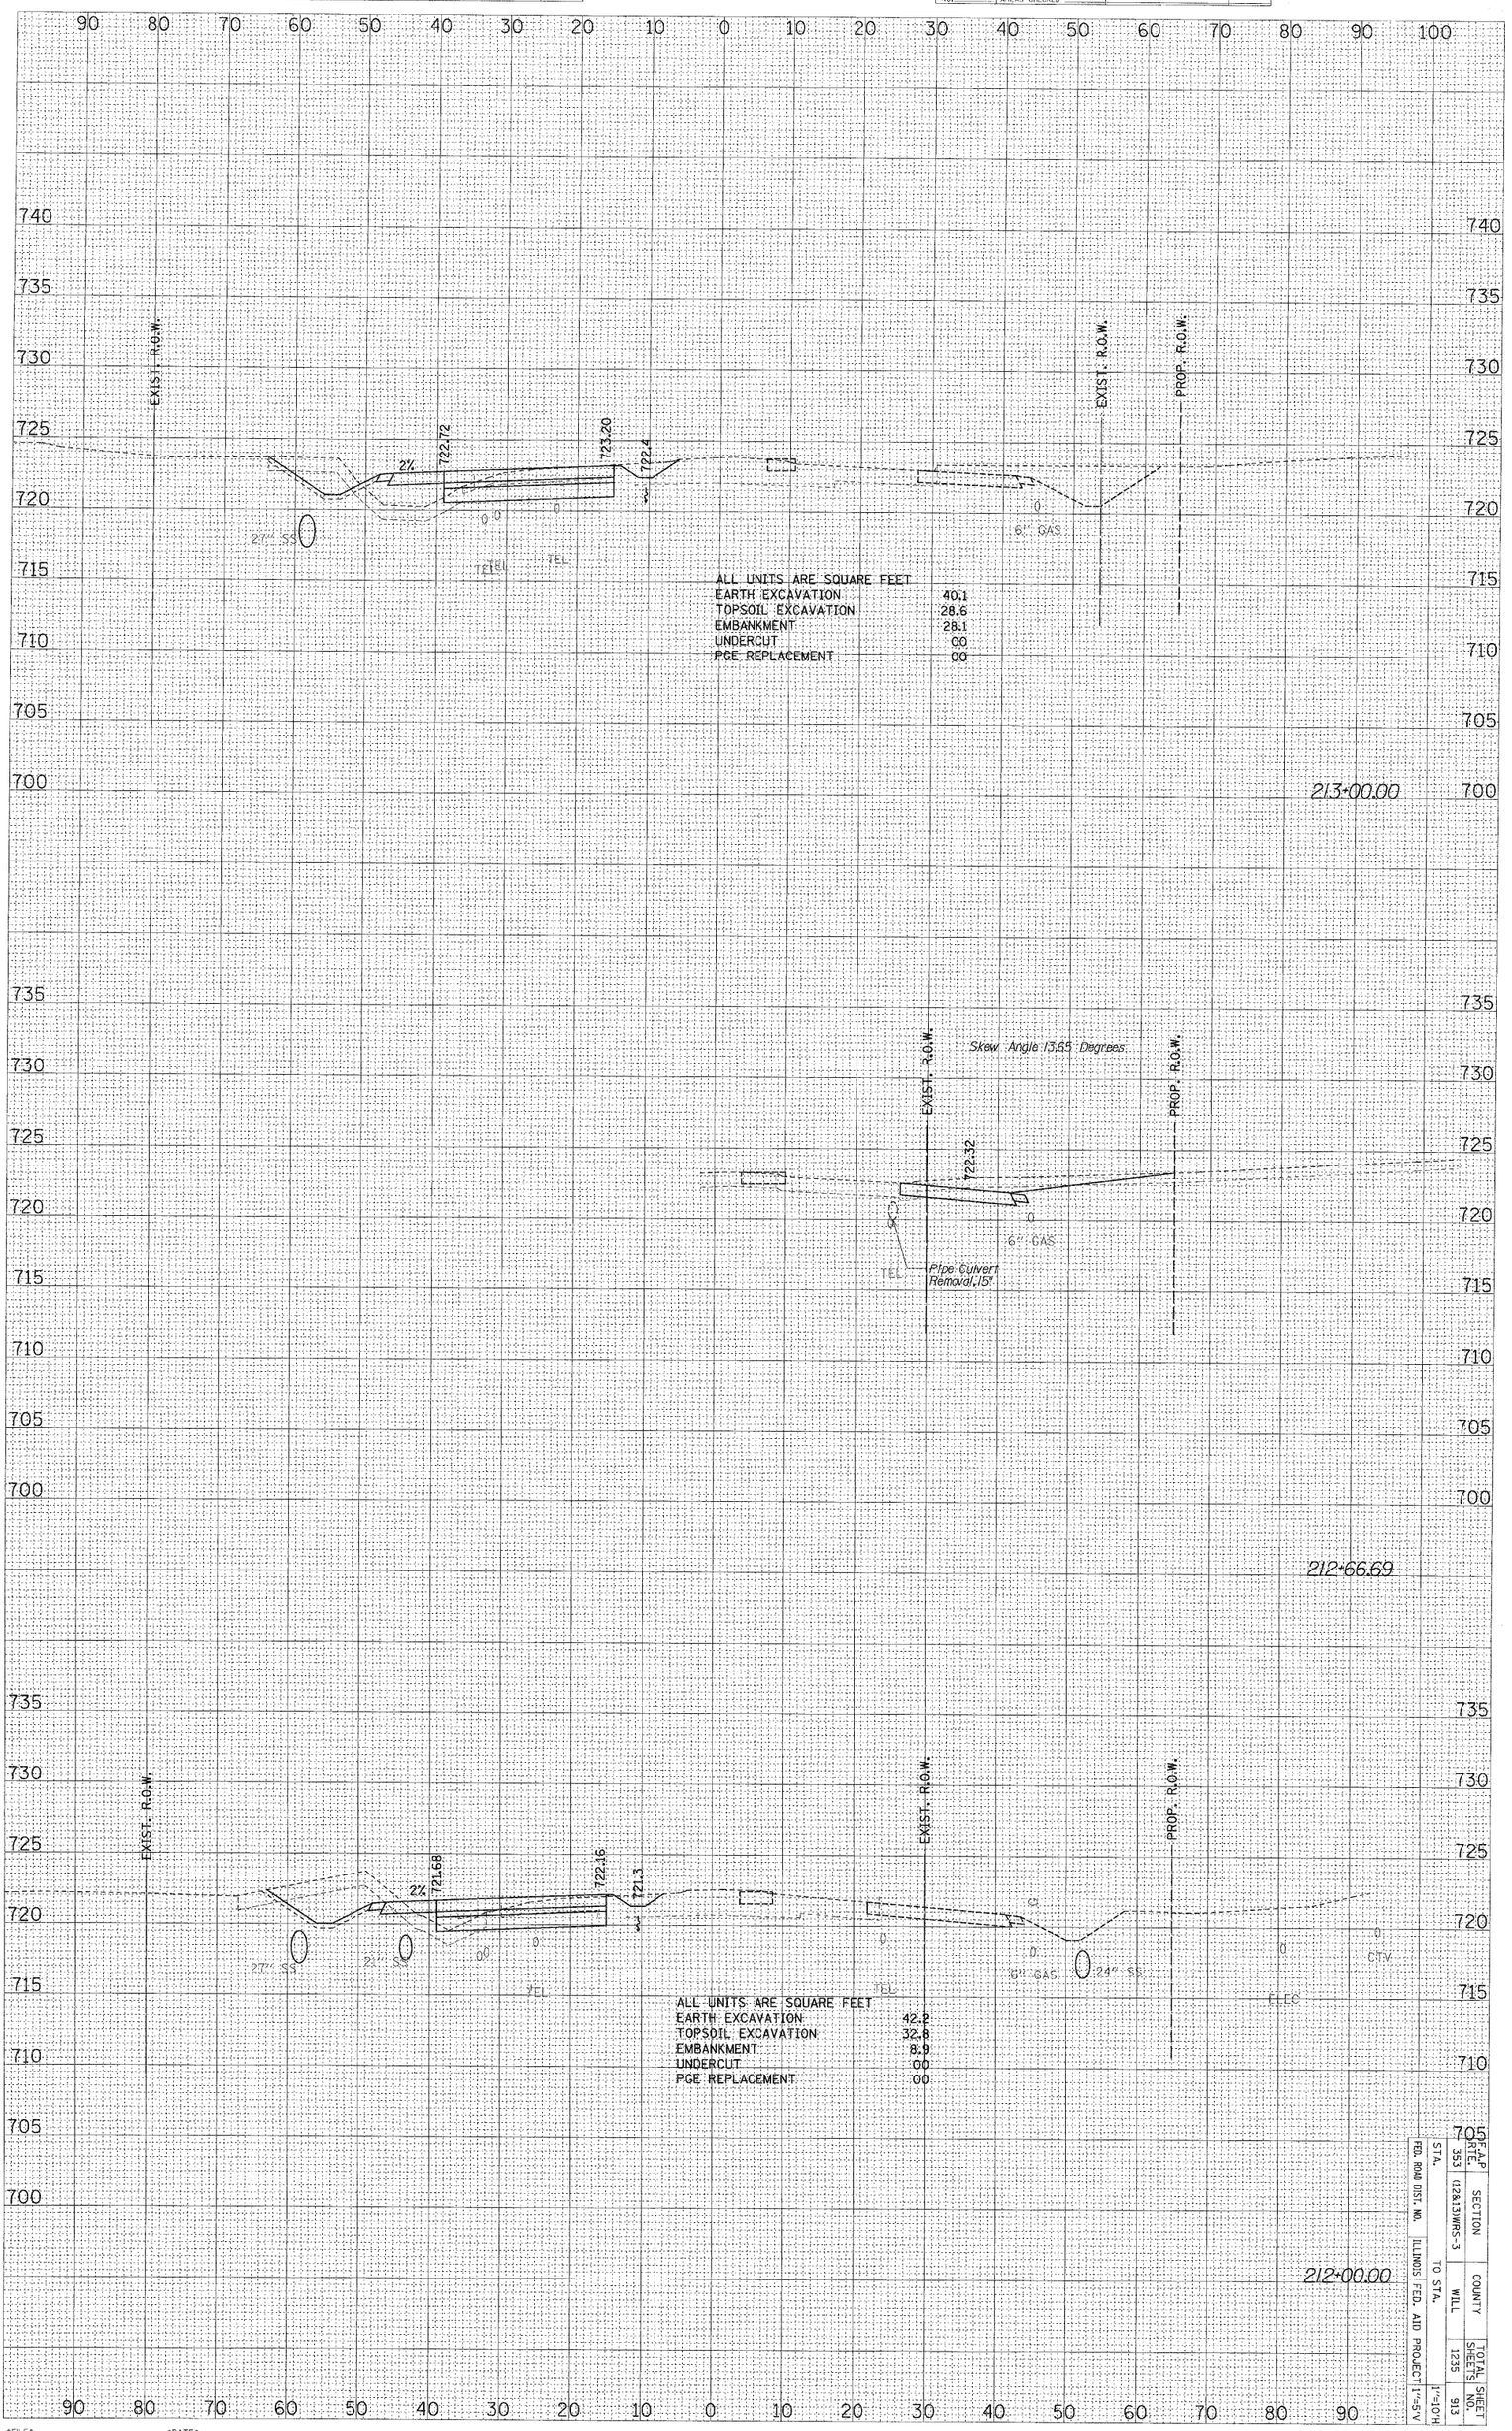

US ROUTE 30 – STAGE ONE X-SECS

FED. ROAD DIST. NO.	STA.	SECTION	COUNTY	TOTAL SHEETS	SHEET NO.
ILLINOIS	353	(12&13)WRS-3	WILL	1235	913
FED. AID PROJECT	TO STA.				

1"=10'H
1"=5'V

#FILE# #DATE#

ORIGINAL SURVEY		BY	DATE
NOTE BOOK	SURVEYED		
	PLOTTED		
	TEMPLATE		
NO.	AREAS		
	AREAS CHECKED		

FINAL SURVEY		BY	DATE
NOTE BOOK	SURVEYED		
	PLOTTED		
	TEMPLATE		
NO.	AREAS		
	AREAS CHECKED		

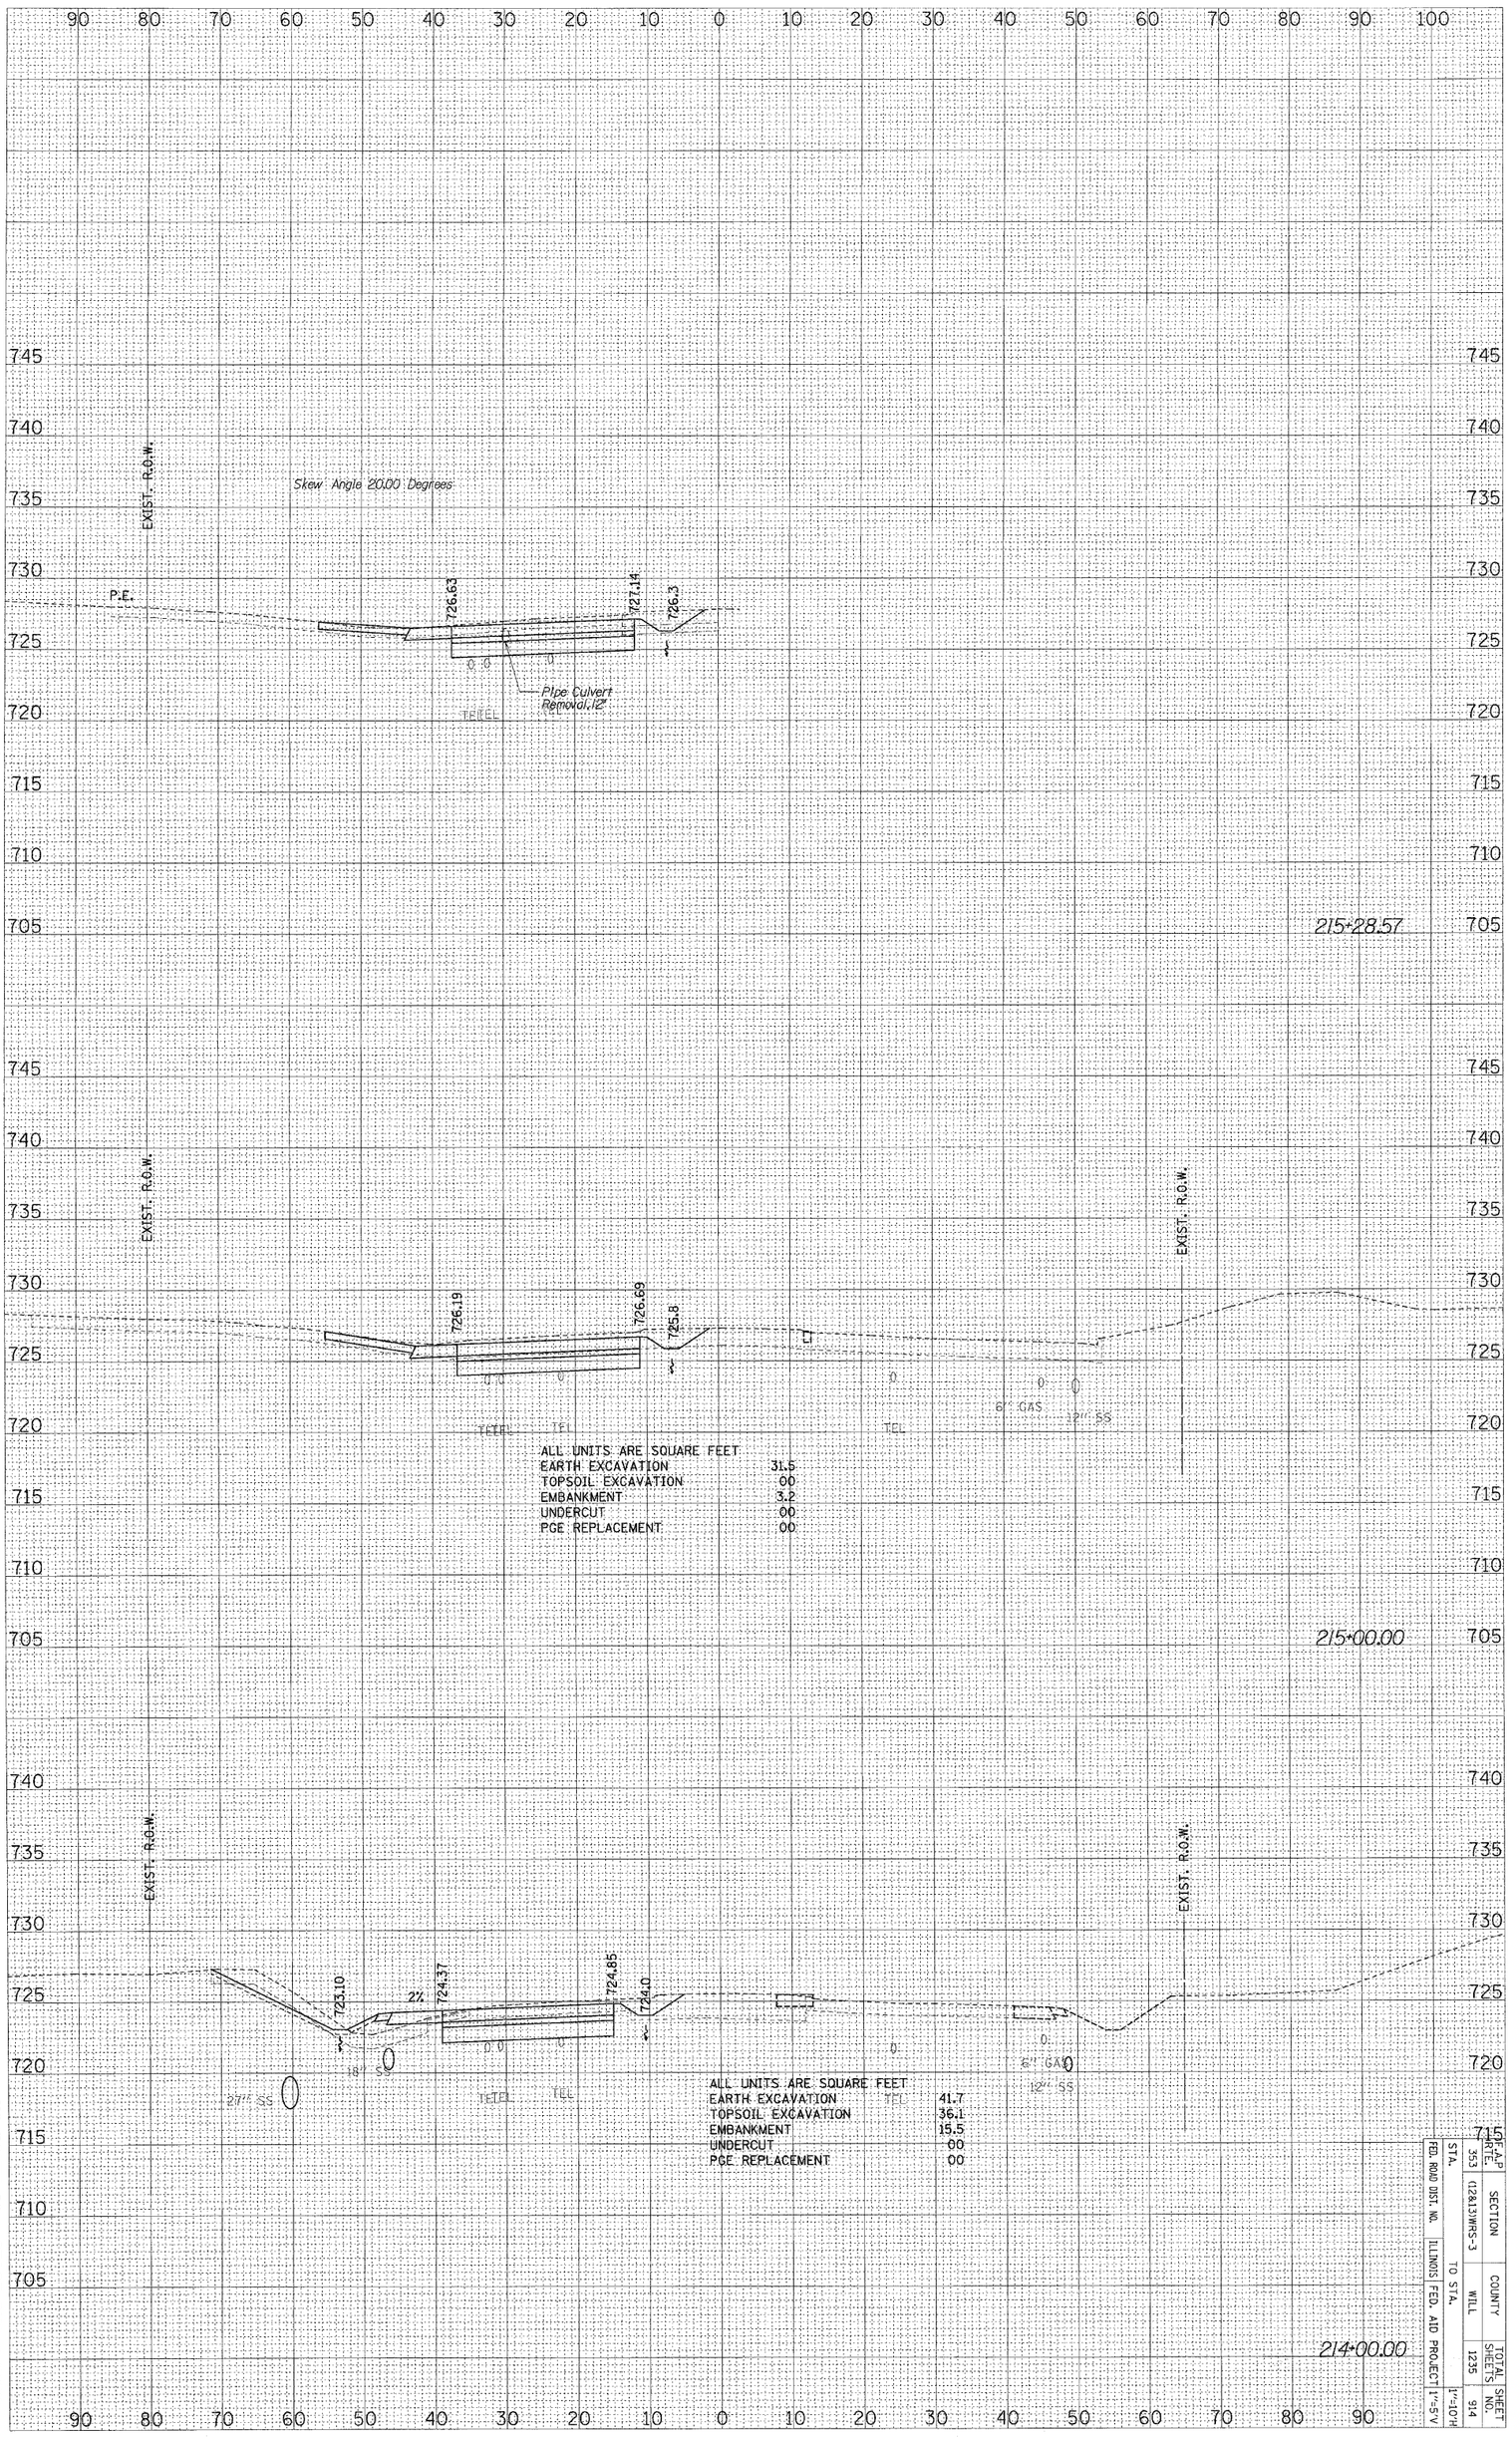

US ROUTE 30 - STAGE ONE X-SECS

STA.	SECTION
355	12A&12WRS-3

FED. ROAD DIST. NO.	ILLINOIS	FED. AID PROJECT

COUNTY	TOTAL SHEETS	SHEET NO.
WILL	1235	914

TO STA.

1"=10'H
1"=5'V

$FILES $DATE$

ORIGINAL SURVEY		BY	DATE
NOTE BOOK	SURVEYED		
	PLOTTED		
NO.	TEMPLATE		
	AREAS		
	AREAS CHECKED		

FINAL SURVEY		BY	DATE
NOTE BOOK	SURVEYED		
	PLOTTED		
NO.	TEMPLATE		
	AREAS		
	AREAS CHECKED		

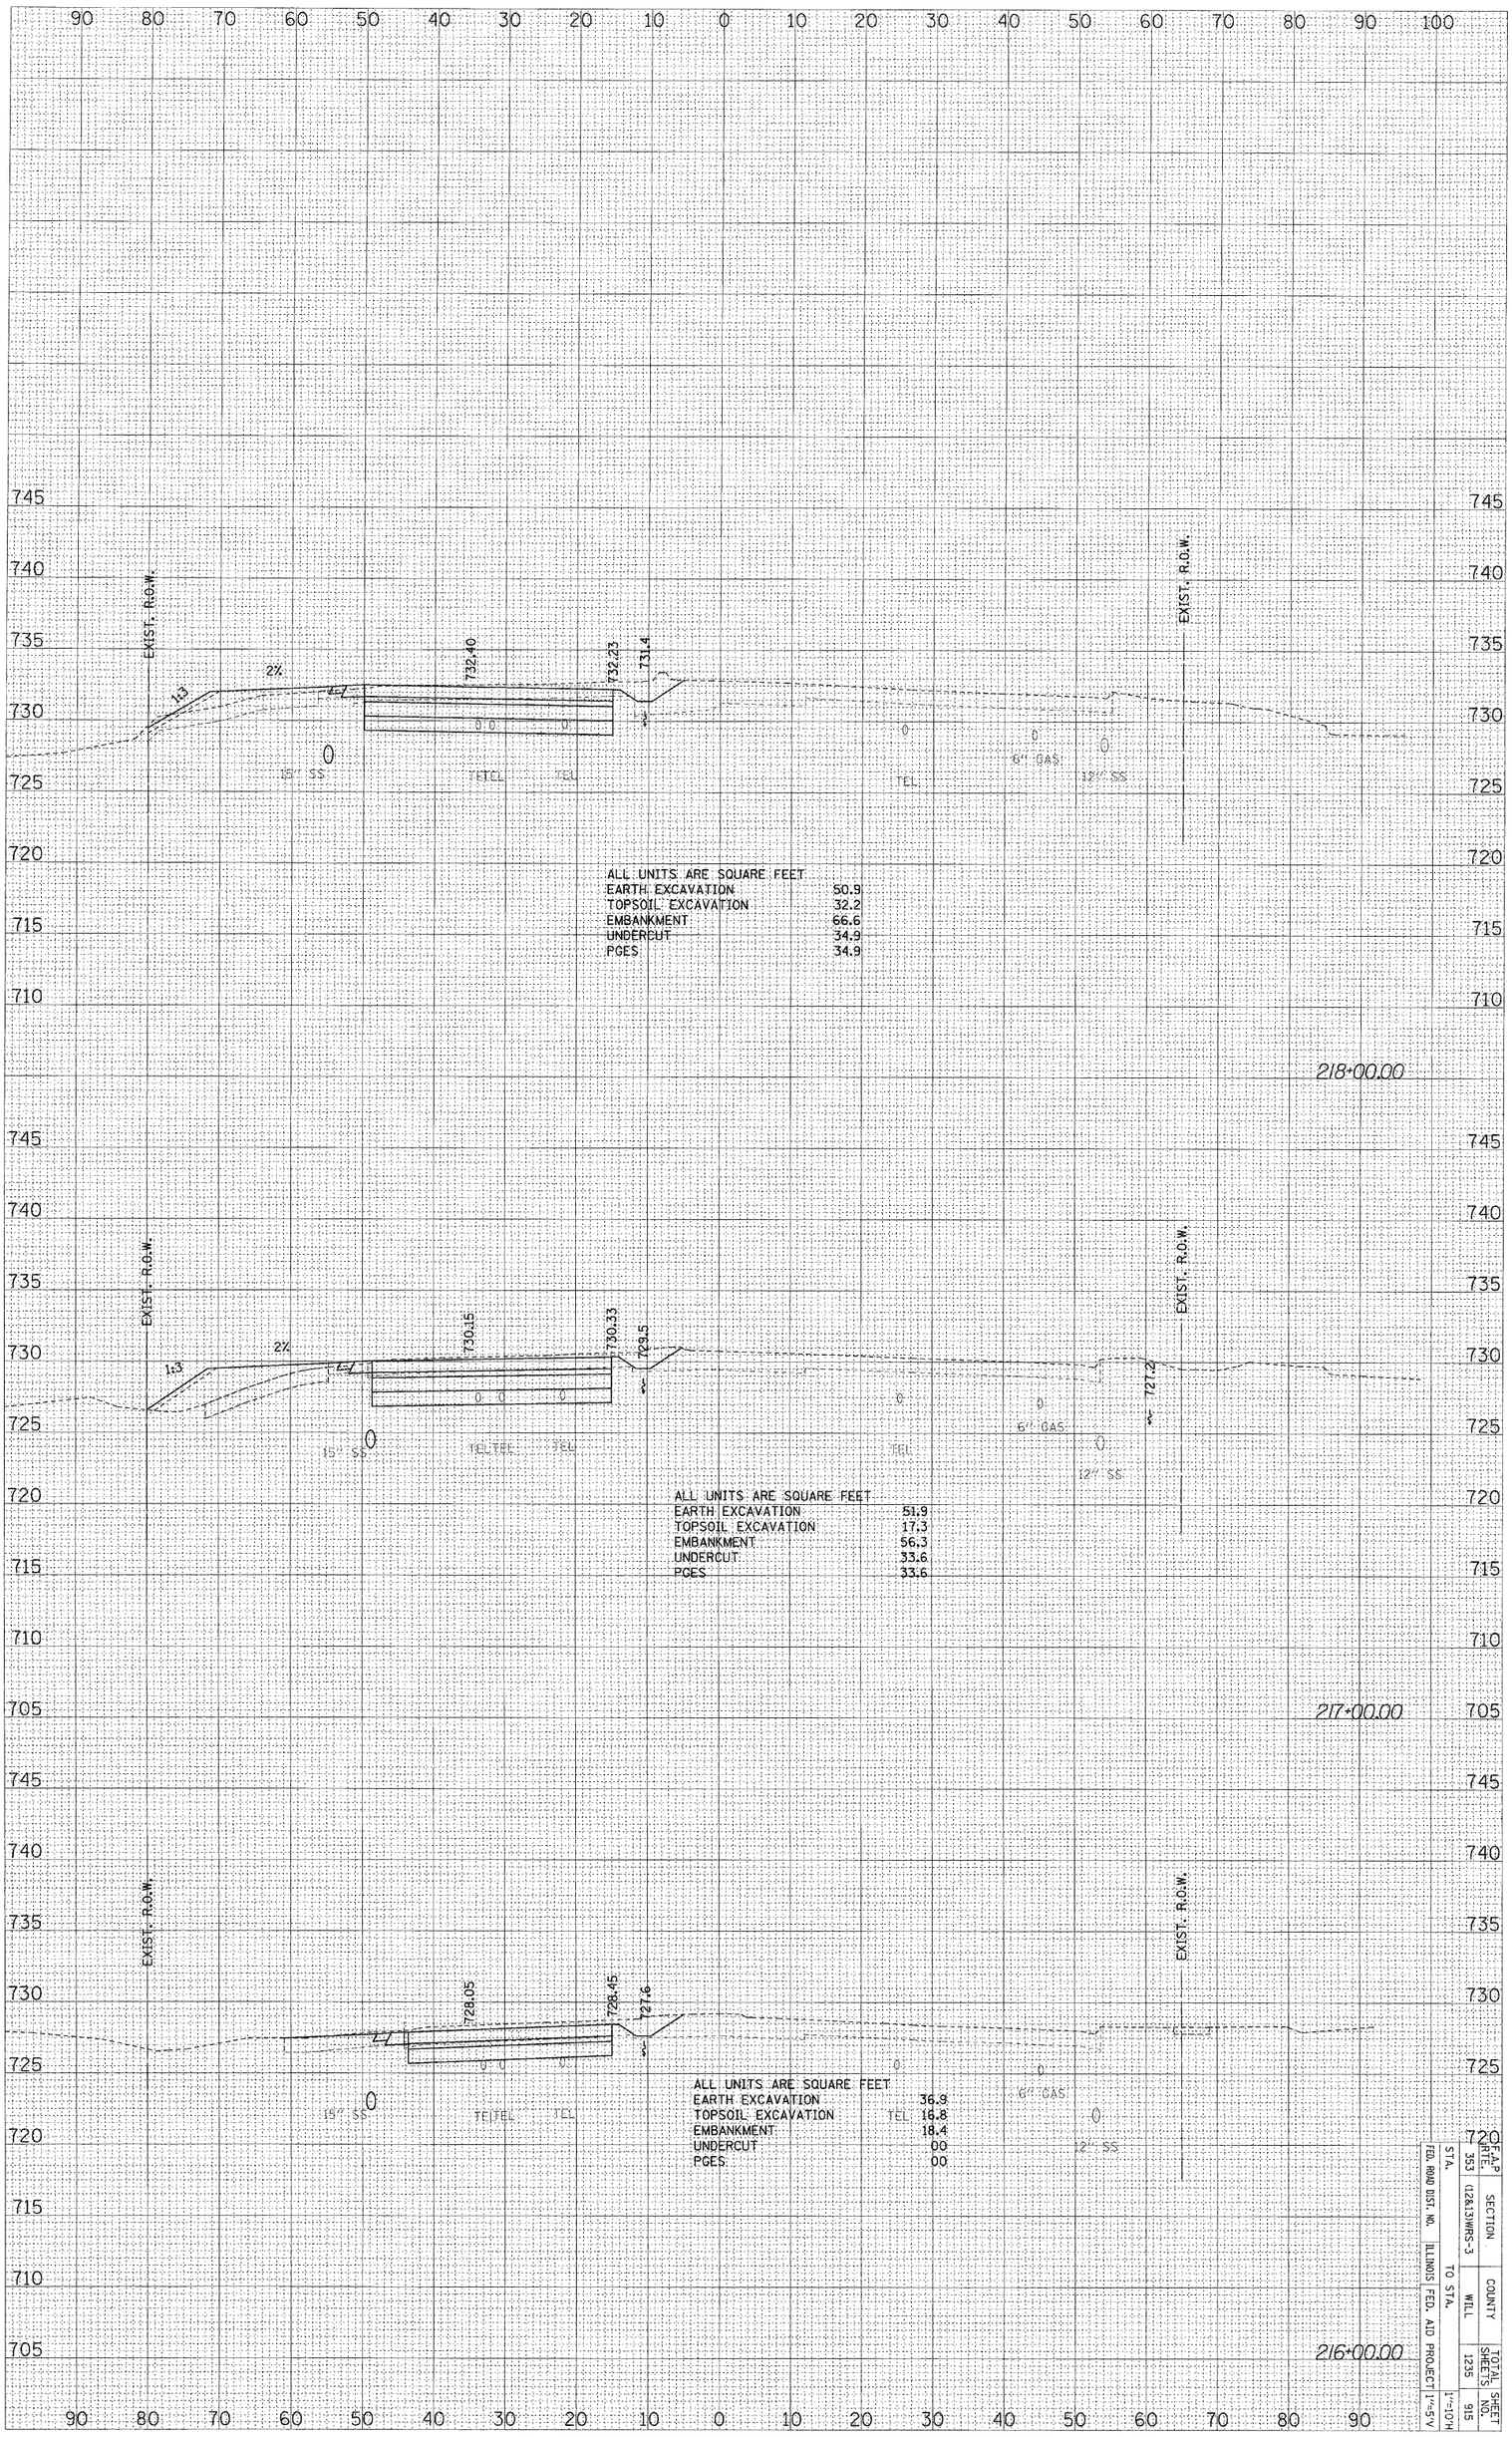

ALL UNITS ARE SQUARE FEET

EARTH EXCAVATION	50.9
TOPSOIL EXCAVATION	32.2
EMBANKMENT	66.6
UNDERCUT	34.9
PCES	34.9

ALL UNITS ARE SQUARE FEET

EARTH EXCAVATION	51.9
TOPSOIL EXCAVATION	17.3
EMBANKMENT	56.3
UNDERCUT	33.6
PCES	33.6

ALL UNITS ARE SQUARE FEET

EARTH EXCAVATION	36.9
TOPSOIL EXCAVATION	16.8
EMBANKMENT	18.4
UNDERCUT	00
PCES	00

FED. ROAD DIST. NO.	STA. 353	SECTION (12&13WRS-3	
ILLINOIS FED. AID PROJECT	TO STA.	COUNTY WILL	TOTAL SHEETS 1235
1"=5'V 1"=10'H			SHEET NO. 915

US ROUTE 30 – STAGE ONE X-SECS

$FILE$ $DATE$

ORIGINAL SURVEY		BY	DATE
	SURVEYED		
	PLOTTED		
NOTE BOOK	TEMPLATE		
	AREAS		
NO.	AREAS CHECKED		

FINAL SURVEY		BY	DATE
	SURVEYED		
	PLOTTED		
NOTE BOOK	TEMPLATE		
	AREAS		
NO.	AREAS CHECKED		

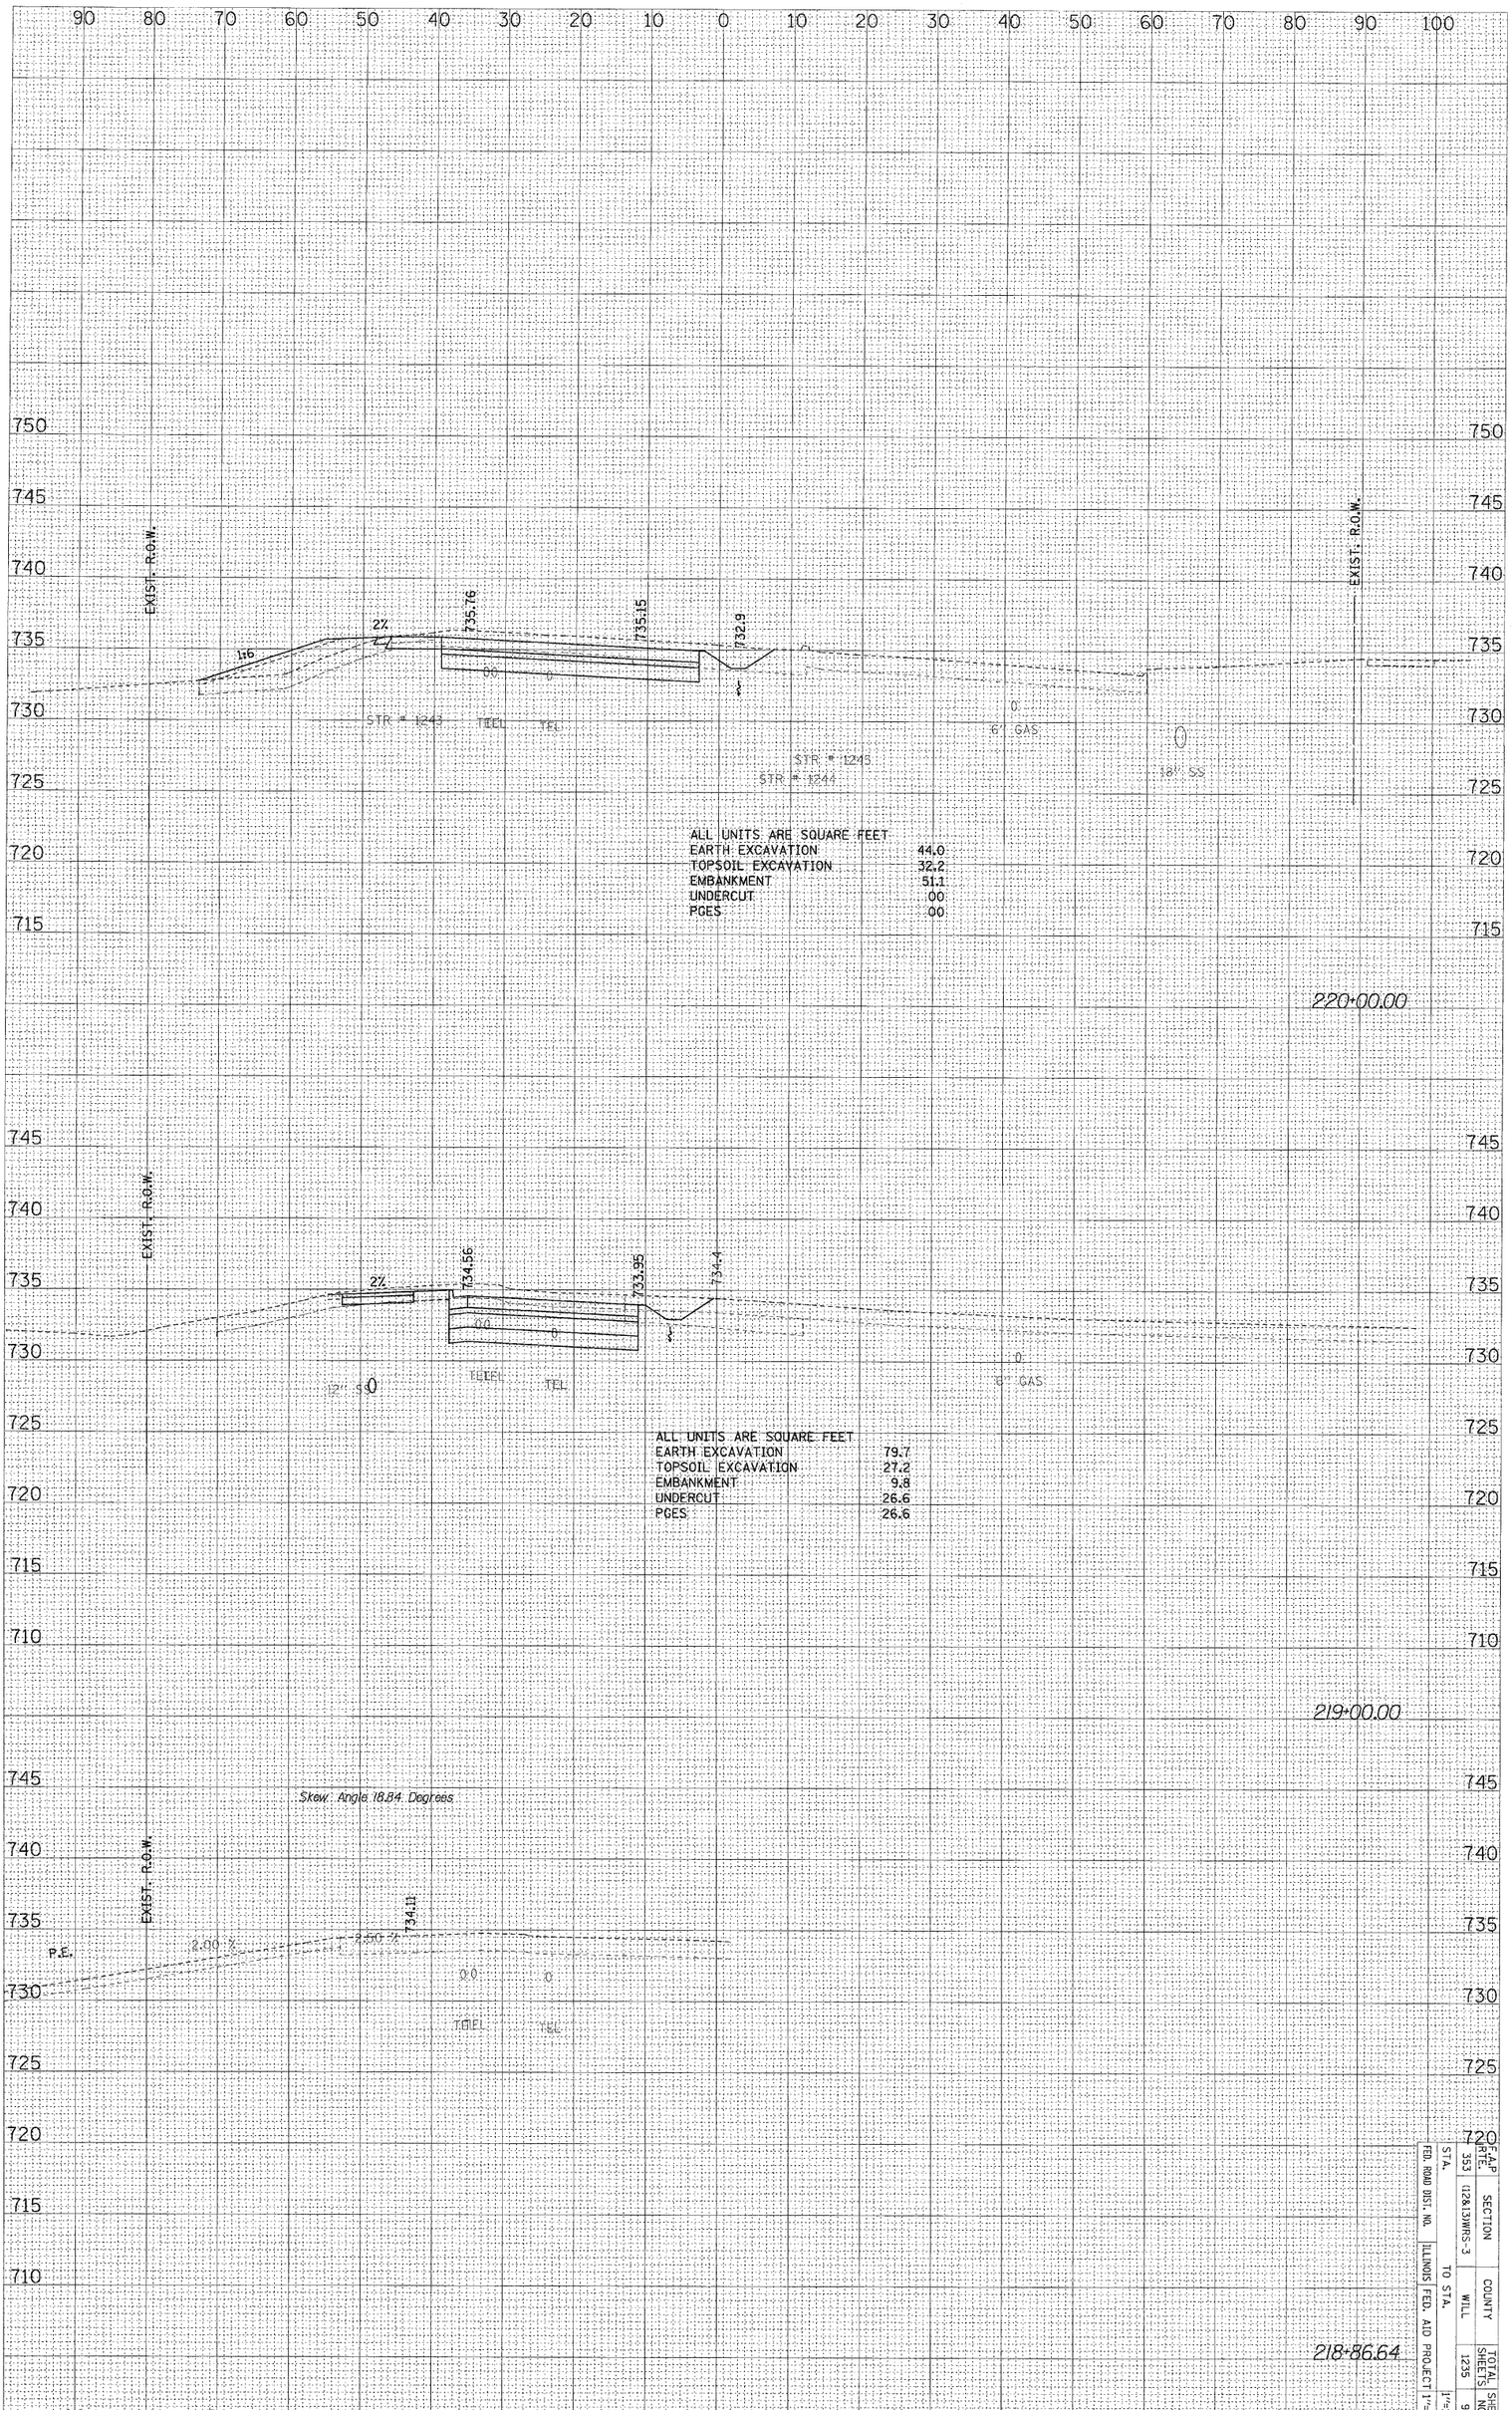

US ROUTE 30 – STAGE ONE X-SECS

FED. ROAD DIST. NO.	ILLINOIS	FED. AID PROJECT	TOTAL SHEETS	SHEET NO.
STA.	TO STA.	COUNTY		
353	(123&130)WRS-3	WILL	1235	916

1"=10'H
1"=5'V

$FILE$ $DATE$

F.A.P RTE.	SECTION	COUNTY	TOTAL SHEETS	SHEET NO.
353	(12&13)WRS-3	WILL	1235	917
STA.	TO STA.			1"=10'H
FED. ROAD DIST. NO.	ILLINOIS	FED. AID PROJECT		1"=5'V

FINAL SURVEY
NOTE BOOK
NO.
SURVEYED
PLOTTED
TEMPLATE
AREAS
AREAS CHECKED
BY
DATE

ORIGINAL SURVEY
NOTE BOOK
NO.
SURVEYED
PLOTTED
TEMPLATE
AREAS
AREAS CHECKED
BY
DATE

223+00.00

EXIST. R.O.W.

6" GAS

18" SS

ALL UNITS ARE SQUARE FEET
EARTH EXCAVATION 55.4
TOPSOIL EXCAVATION 00
EMBANKMENT 11.6
UNDERCUT 00
PCE REPLACEMENT 00

735.09
735.23
735.80
733.7
Pipe Culvert Removal
TEL
12" SS
6.6%
2.5%
27'
8%

222+00.00

EXIST. R.O.W.

6" GAS

18" SS

ALL UNITS ARE SQUARE FEET
EARTH EXCAVATION 65.6
TOPSOIL EXCAVATION 17.7
EMBANKMENT 36.3
UNDERCUT 00
PCE REPLACEMENT 00

735.63
736.24
734.2
TEL
27'

221+00.00

EXIST. R.O.W.

6" GAS

18" SS

ALL UNITS ARE SQUARE FEET
EARTH EXCAVATION 64.8
TOPSOIL EXCAVATION 24.6
EMBANKMENT 50.8
UNDERCUT 00
PCE REPLACEMENT 00

735.71
736.32
734.6
TEL
27'
14%

$DATE$

$FILE$

US ROUTE 30 – STAGE ONE X–SECS

F.A.P RTE.	SECTION	COUNTY	TOTAL SHEETS	SHEET NO.
353	(12&13)WRS-3	WILL	1235	918
STA.	TO STA.			1"=10'H
FED. ROAD DIST. NO.	ILLINOIS	FED. AID PROJECT		1"=5'V

FINAL SURVEY	SURVEYED	BY	DATE
NOTE BOOK	PLOTTED		
NO.	TEMPLATE		
	AREAS		
	AREAS CHECKED		

ORIGINAL SURVEY	SURVEYED	BY	DATE
NOTE BOOK	PLOTTED		
NO.	TEMPLATE		
	AREAS		
	AREAS CHECKED		

EXIST. R.O.W.

12" SS

8" GAS

226+00.00

ALL UNITS ARE SQUARE FEET
EARTH EXCAVATION 84.1
TOPSOIL EXCAVATION .00
EMBANKMENT .00
UNDERCUT .00
PSE REPLACEMENT .00

734.03
733.55
733.38
15" SS
6" GAS
36" SS

EXIST. R.O.W.

734.43
733.1
734.18
15" SS
36" SS

ALL UNITS ARE SQUARE FEET
EARTH EXCAVATION 87.0
TOPSOIL EXCAVATION 28.9
EMBANKMENT 38.3
UNDERCUT .00
PSE REPLACEMENT .00

EXIST. R.O.W.

225+00.00

12" SS
8" GAS

734.83
733.4
734.99
2%
12" SS

ALL UNITS ARE SQUARE FEET
EARTH EXCAVATION 72.0
TOPSOIL EXCAVATION 26.2
EMBANKMENT 39.7
UNDERCUT .00
PSE REPLACEMENT .00

224+00.00

$DATE$

$FILE$

US ROUTE 30 – STAGE ONE X-SECS

F.A.P RTE.	SECTION	COUNTY	TOTAL SHEETS	SHEET NO.
353	(12&13)WRS-3	WILL	1235	919
STA.		TO STA.		1"=10'H
FED. ROAD DIST. NO.	ILLINOIS	FED. AID PROJECT		1"=5'V

FINAL SURVEY	SURVEYED	BY	DATE
	PLOTTED		
NOTE BOOK	TEMPLATE		
	AREAS		
NO.	AREAS CHECKED		

ORIGINAL SURVEY	SURVEYED	BY	DATE
	PLOTTED		
NOTE BOOK	TEMPLATE		
	AREAS		
NO.	AREAS CHECKED		

ALL UNITS ARE SQUARE FEET
EARTH EXCAVATION 14.0
TOPSOIL EXCAVATION 59.6
EMBANKMENT 89.8
UNDERCUT .00
PCC REPLACEMENT .00

227+00.00
226+08.62
226+03.41

EXIST. R.O.W.
EXIST. DR. EASMT.
Skew Angle 16°59' Degrees
Skew Angle 24°22' Degrees
733.63
732.3
733.15
733.37
733.96
734.04
733.44
9%
22%
4%
2%
2%
10" SS
8" SS
36" SS
8" GAS
6" GAS
TEL
TEL
TEL
ELEC
#DATE#
#FILE#

US ROUTE 30 – STAGE ONE X-SECS

F.A.P RTE.	SECTION	COUNTY	TOTAL SHEETS	SHEET NO.
353	(12&13)WRS-3	WILL	1235	920
STA.	TO STA.			1"=10'H
FED. ROAD DIST. NO.	ILLINOIS	FED. AID PROJECT		1"=5'V

FINAL SURVEY	BY	DATE
NOTE BOOK	SURVEYED	
NO.	PLOTTED	
	TEMPLATE	
	AREAS	
	AREAS CHECKED	

ORIGINAL SURVEY?	BY	DATE
NOTE BOOK	SURVEYED	
	PLOTTED	
	TEMPLATE	
NO.	AREAS	
	AREAS CHECKED	

EXIST. PERM. EASMT.
EXIST. R.O.W.
8" GAS
15" SS
228+00.00
227+65.82
EXIST. TEMP. EASMT.
EXIST. R.O.W.
Skew Angle 22.88 Degrees
8" GAS
15" SS
227+18.41
733.6
733.23
732.75
2%
1:6
15" SS
36" SS
733.37
732.89
8%
6.1%
2:1
15" SS
36" SS
ALL UNITS ARE SQUARE FEET
EARTH EXCAVATION 31.5
TOPSOIL EXCAVATION .00
EMBANKMENT 111.5
UNDERCUT .00
PCC REPLACEMENT .00

$DATE$

$FILE$

US ROUTE 30 – STAGE ONE X-SECS

ORIGINAL SURVEY		BY	DATE
	SURVEYED		
	PLOTTED		
NOTE BOOK	TEMPLATE		
	AREAS		
NO.	AREAS CHECKED		

FINAL SURVEY		BY	DATE
	SURVEYED		
	PLOTTED		
NOTE BOOK	TEMPLATE		
	AREAS		
NO.	AREAS CHECKED		

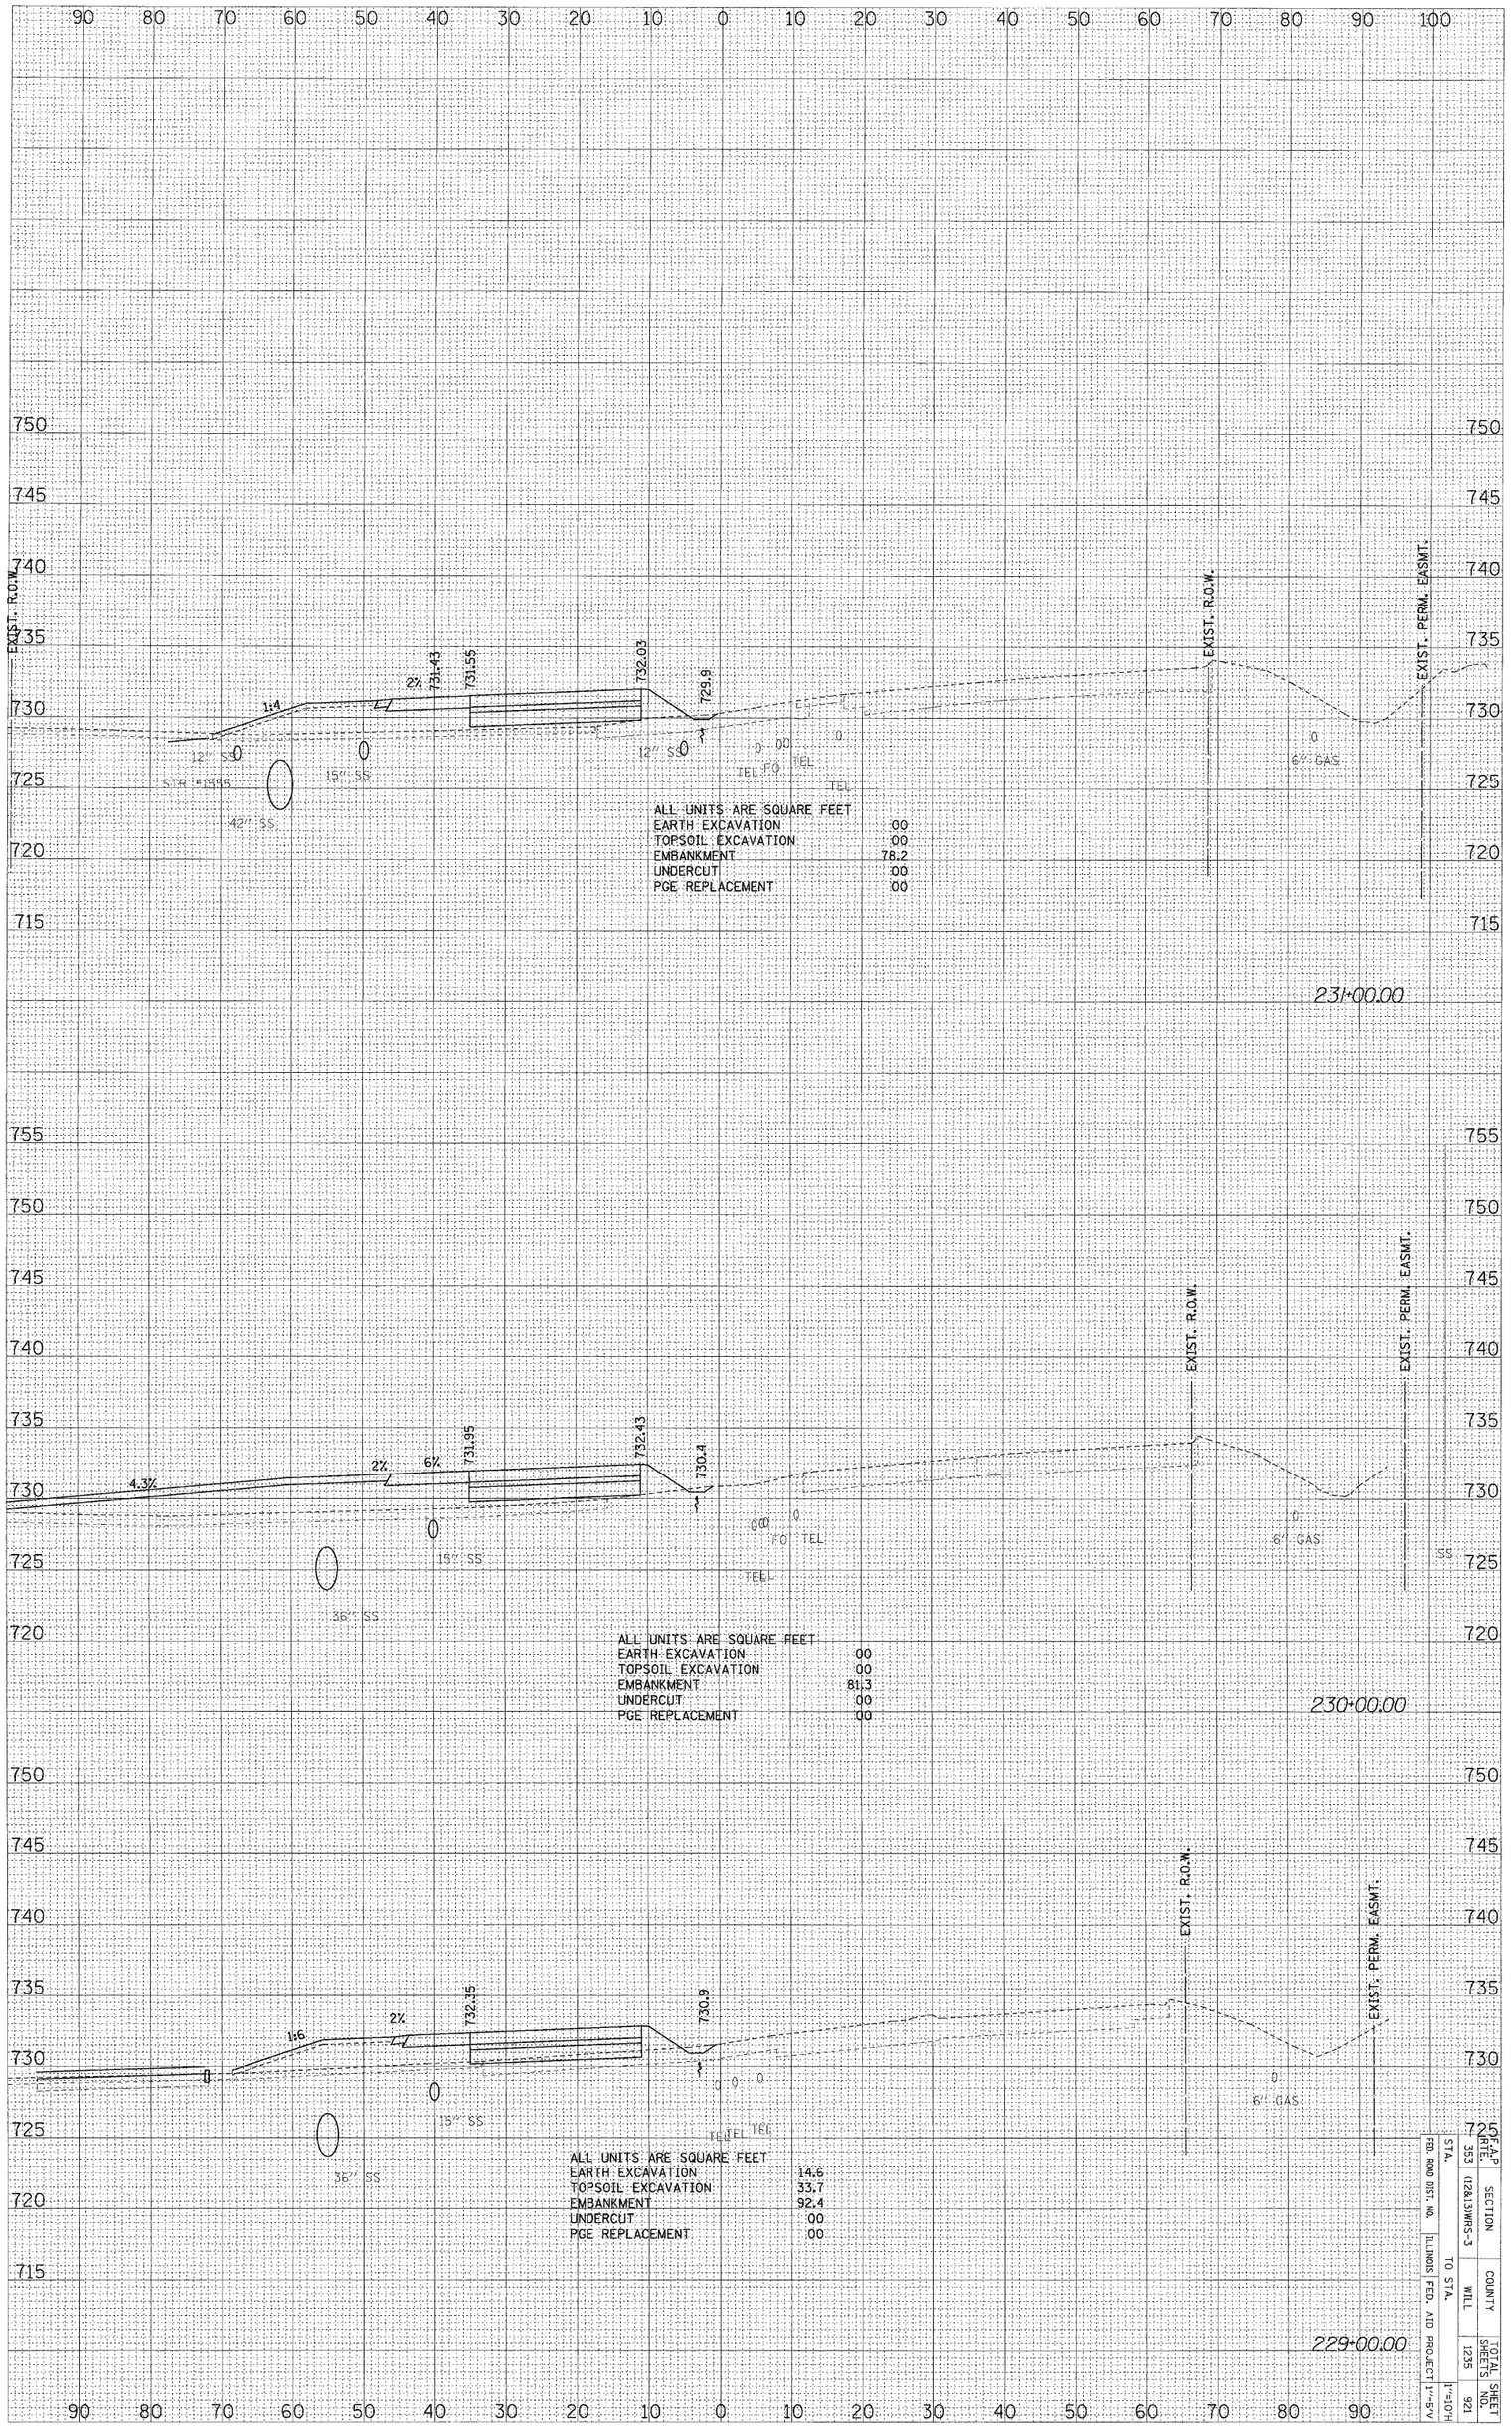

ALL UNITS ARE SQUARE FEET

EARTH EXCAVATION	00
TOPSOIL EXCAVATION	00
EMBANKMENT	78.2
UNDERCUT	00
PGE REPLACEMENT	00

231+00.00

ALL UNITS ARE SQUARE FEET

EARTH EXCAVATION	00
TOPSOIL EXCAVATION	00
EMBANKMENT	81.3
UNDERCUT	00
PGE REPLACEMENT	00

230+00.00

ALL UNITS ARE SQUARE FEET

EARTH EXCAVATION	14.6
TOPSOIL EXCAVATION	33.7
EMBANKMENT	92.4
UNDERCUT	00
PGE REPLACEMENT	00

229+00.00

FED. ROAD DIST. NO.	ILLINOIS	FED. AID PROJECT	1"=10'H 1"=5'V	STA.	353	SECTION	(12&13)WRS-3
		TO STA.		COUNTY	WILL	TOTAL SHEETS	1235
						SHEET NO.	921

US ROUTE 30 – STAGE ONE X-SECS

$FILE$ $DATE$

ORIGINAL SURVEY		BY	DATE
NOTE BOOK	SURVEYED		
NO.	PLOTTED		
	TEMPLATE		
	AREAS		
	AREAS CHECKED		

FINAL SURVEY		BY	DATE
NOTE BOOK	SURVEYED		
NO.	PLOTTED		
	TEMPLATE		
	AREAS		
	AREAS CHECKED		

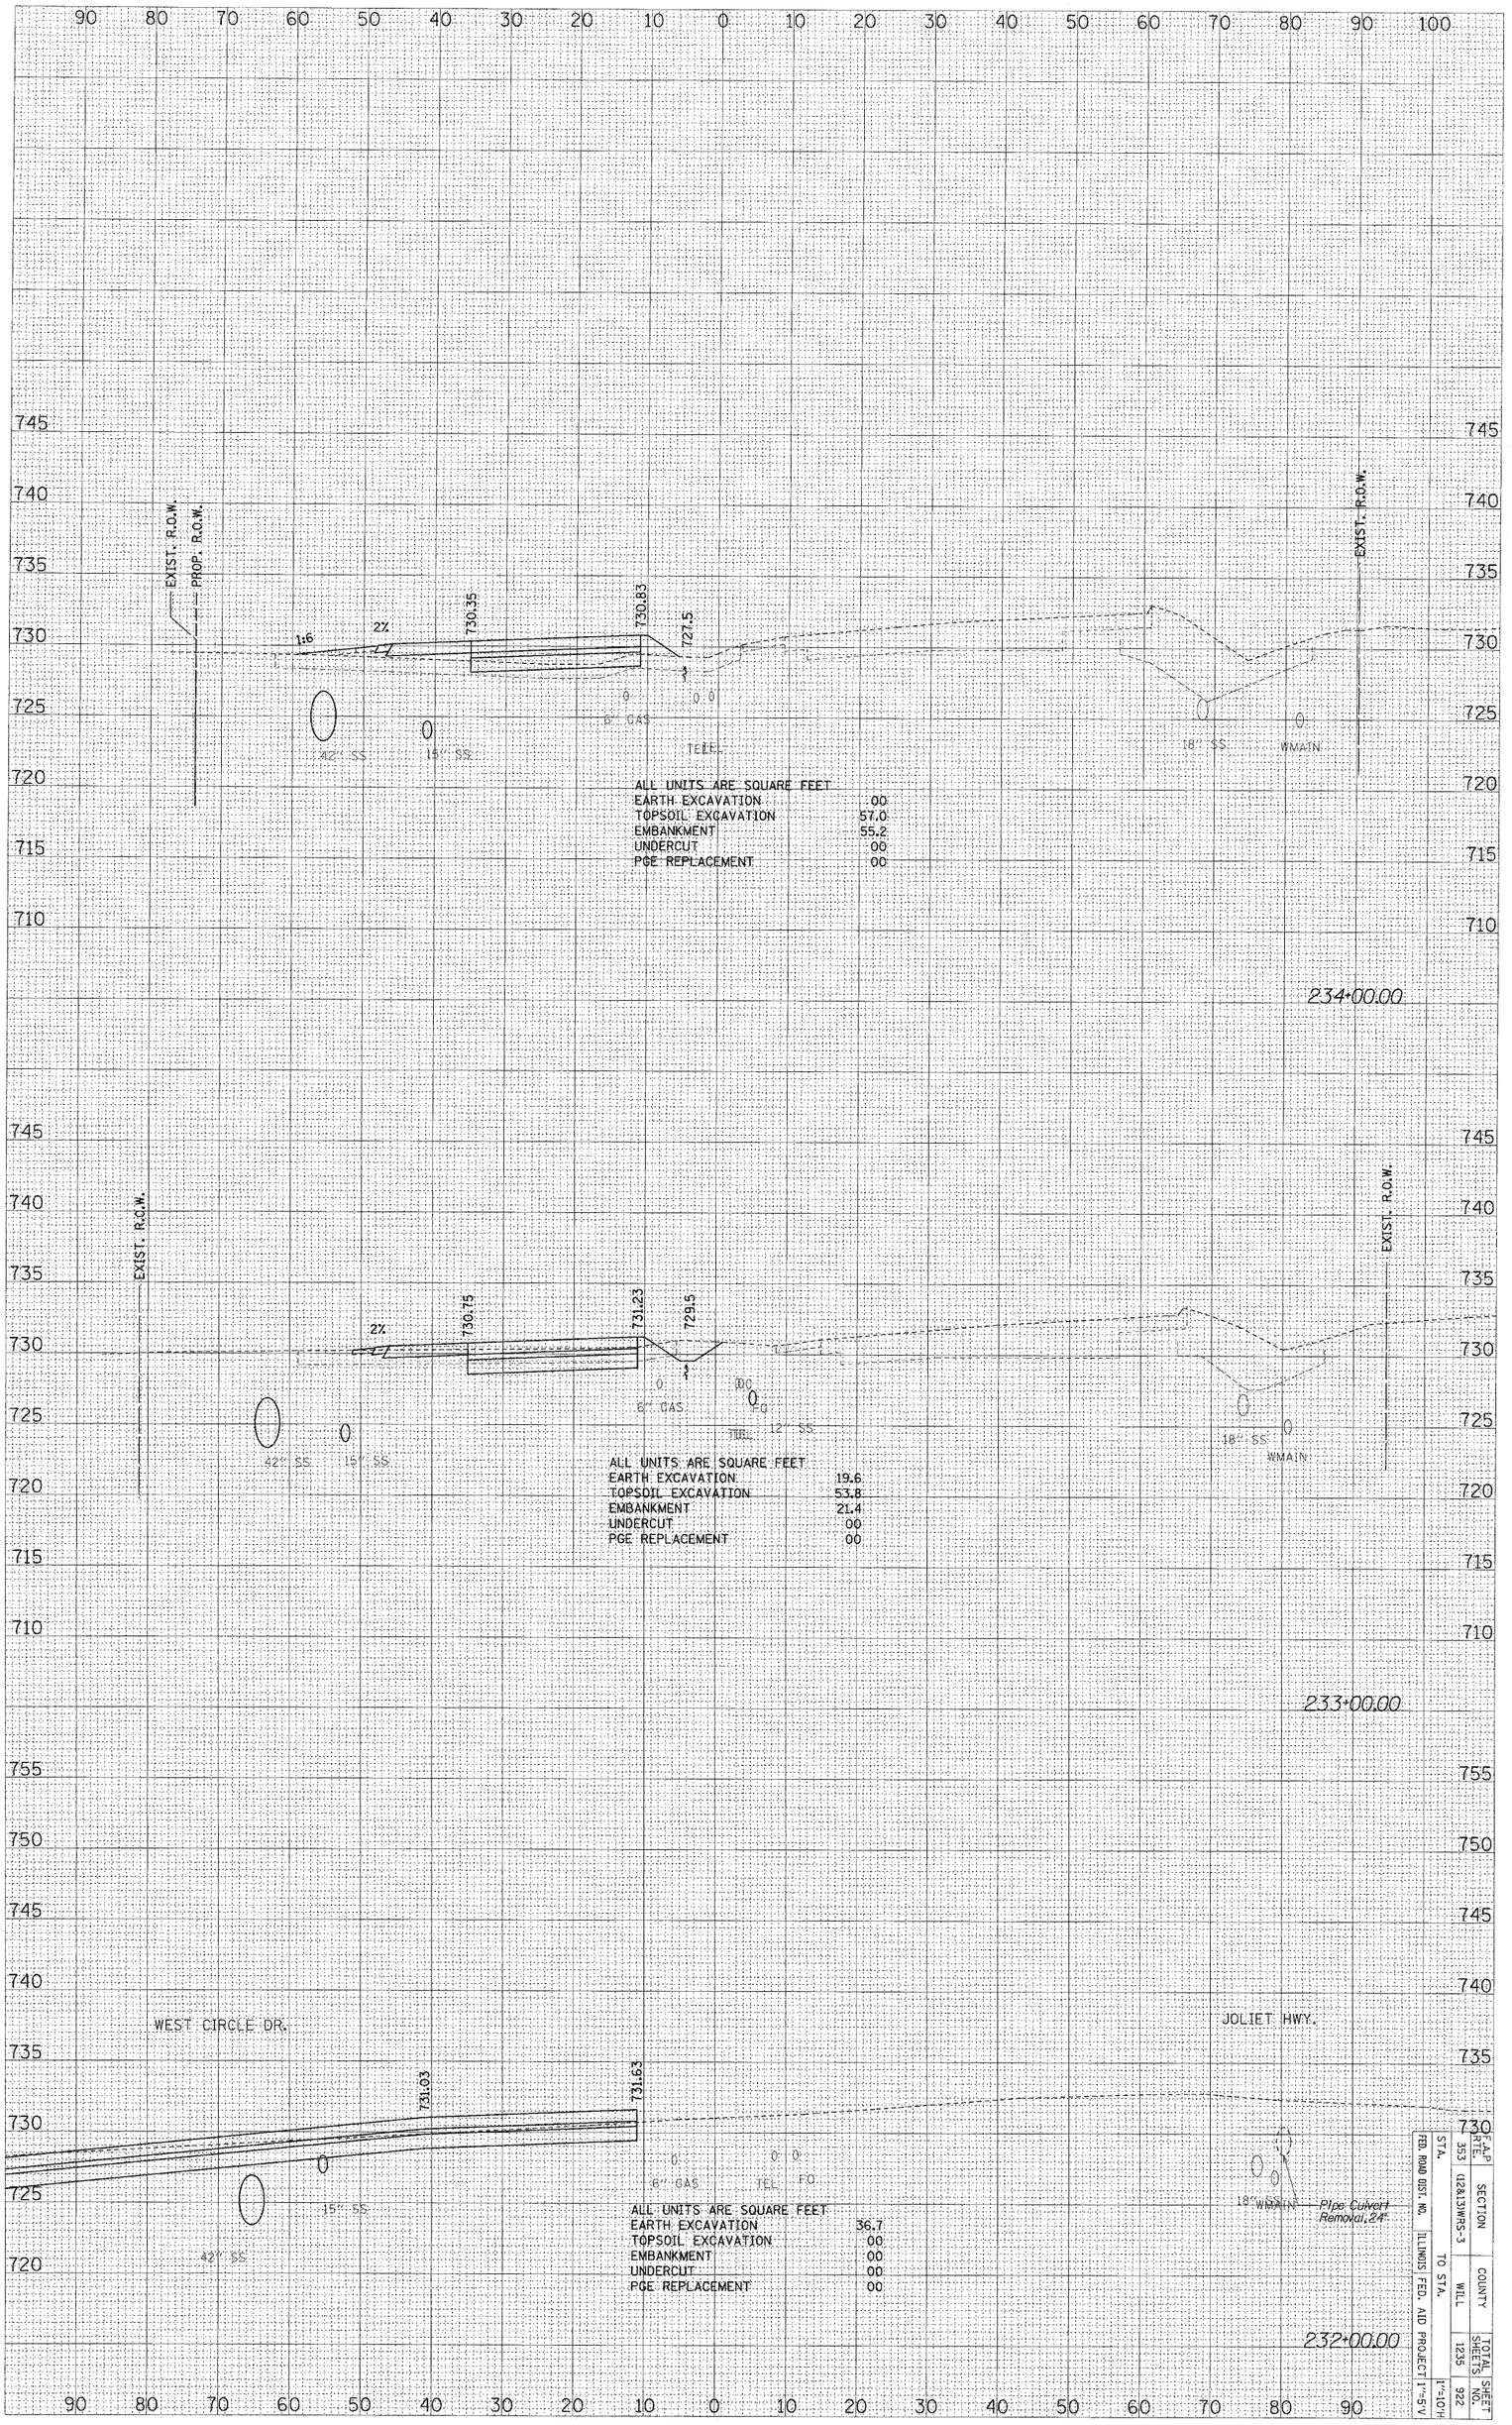

US ROUTE 30 – STAGE ONE X-SECS

FED. ROAD DIST. NO.	STA.	SECTION	COUNTY	TOTAL SHEETS	SHEET NO.
ILLINOIS FED. AID PROJECT	353 TO STA.	(22&13)WRS-3	WILL	1235	922

1"=10'H
1"=5'V

$FILE$ $DATE$

F.A.P RTE.	SECTION	COUNTY	TOTAL SHEETS	SHEET NO.
353	(12&13)WRS-3	WILL	1235	923
STA.	TO STA.			1"=10'H
FED. ROAD DIST. NO.	ILLINOIS	FED. AID PROJECT		1"=5'V

ORIGINAL SURVEY	SURVEYED	BY	
	PLOTTED		DATE
NOTE BOOK	TEMPLATE		
NO.	AREAS		
	AREAS CHECKED		

FINAL SURVEY	SURVEYED	BY	
	PLOTTED		DATE
NOTE BOOK	TEMPLATE		
NO.	AREAS		
	AREAS CHECKED		

236+17.83

EXIST. R.O.W.

WMAIN

2" SS

ALL UNITS ARE SQUARE FEET
EARTH EXCAVATION 53.9
TOPSOIL EXCAVATION 41.8
EMBANKMENT 3.4
UNDERCUT 00
PCC REPLACEMENT 00

236+00.00

EXIST. R.O.W.

15" SS

WMAIN

24" SS

ALL UNITS ARE SQUARE FEET
EARTH EXCAVATION 3.8
TOPSOIL EXCAVATION 75.1
EMBANKMENT 300.5
UNDERCUT 00
PCC REPLACEMENT 00

235+00.00

729.96
729.48
730.03
729.55
730.43
728.7
730.15
729.95
14.2

6" GAS
TEL
18" SS
12" SS
STORM SEWER
STR. #2600
2%
PROP. R.O.W.
EXIST. R.O.W.
TEMP EASEMENT
C.E.

$FILE$ $DATE$

US ROUTE 30 – STAGE ONE X–SECS

ORIGINAL SURVEY		BY	DATE
NOTE BOOK	SURVEYED		
NO.	PLOTTED		
	TEMPLATE		
	AREAS		
	AREAS CHECKED		

FINAL SURVEY		BY	DATE
NOTE BOOK	SURVEYED		
NO.	PLOTTED		
	TEMPLATE		
	AREAS		
	AREAS CHECKED		

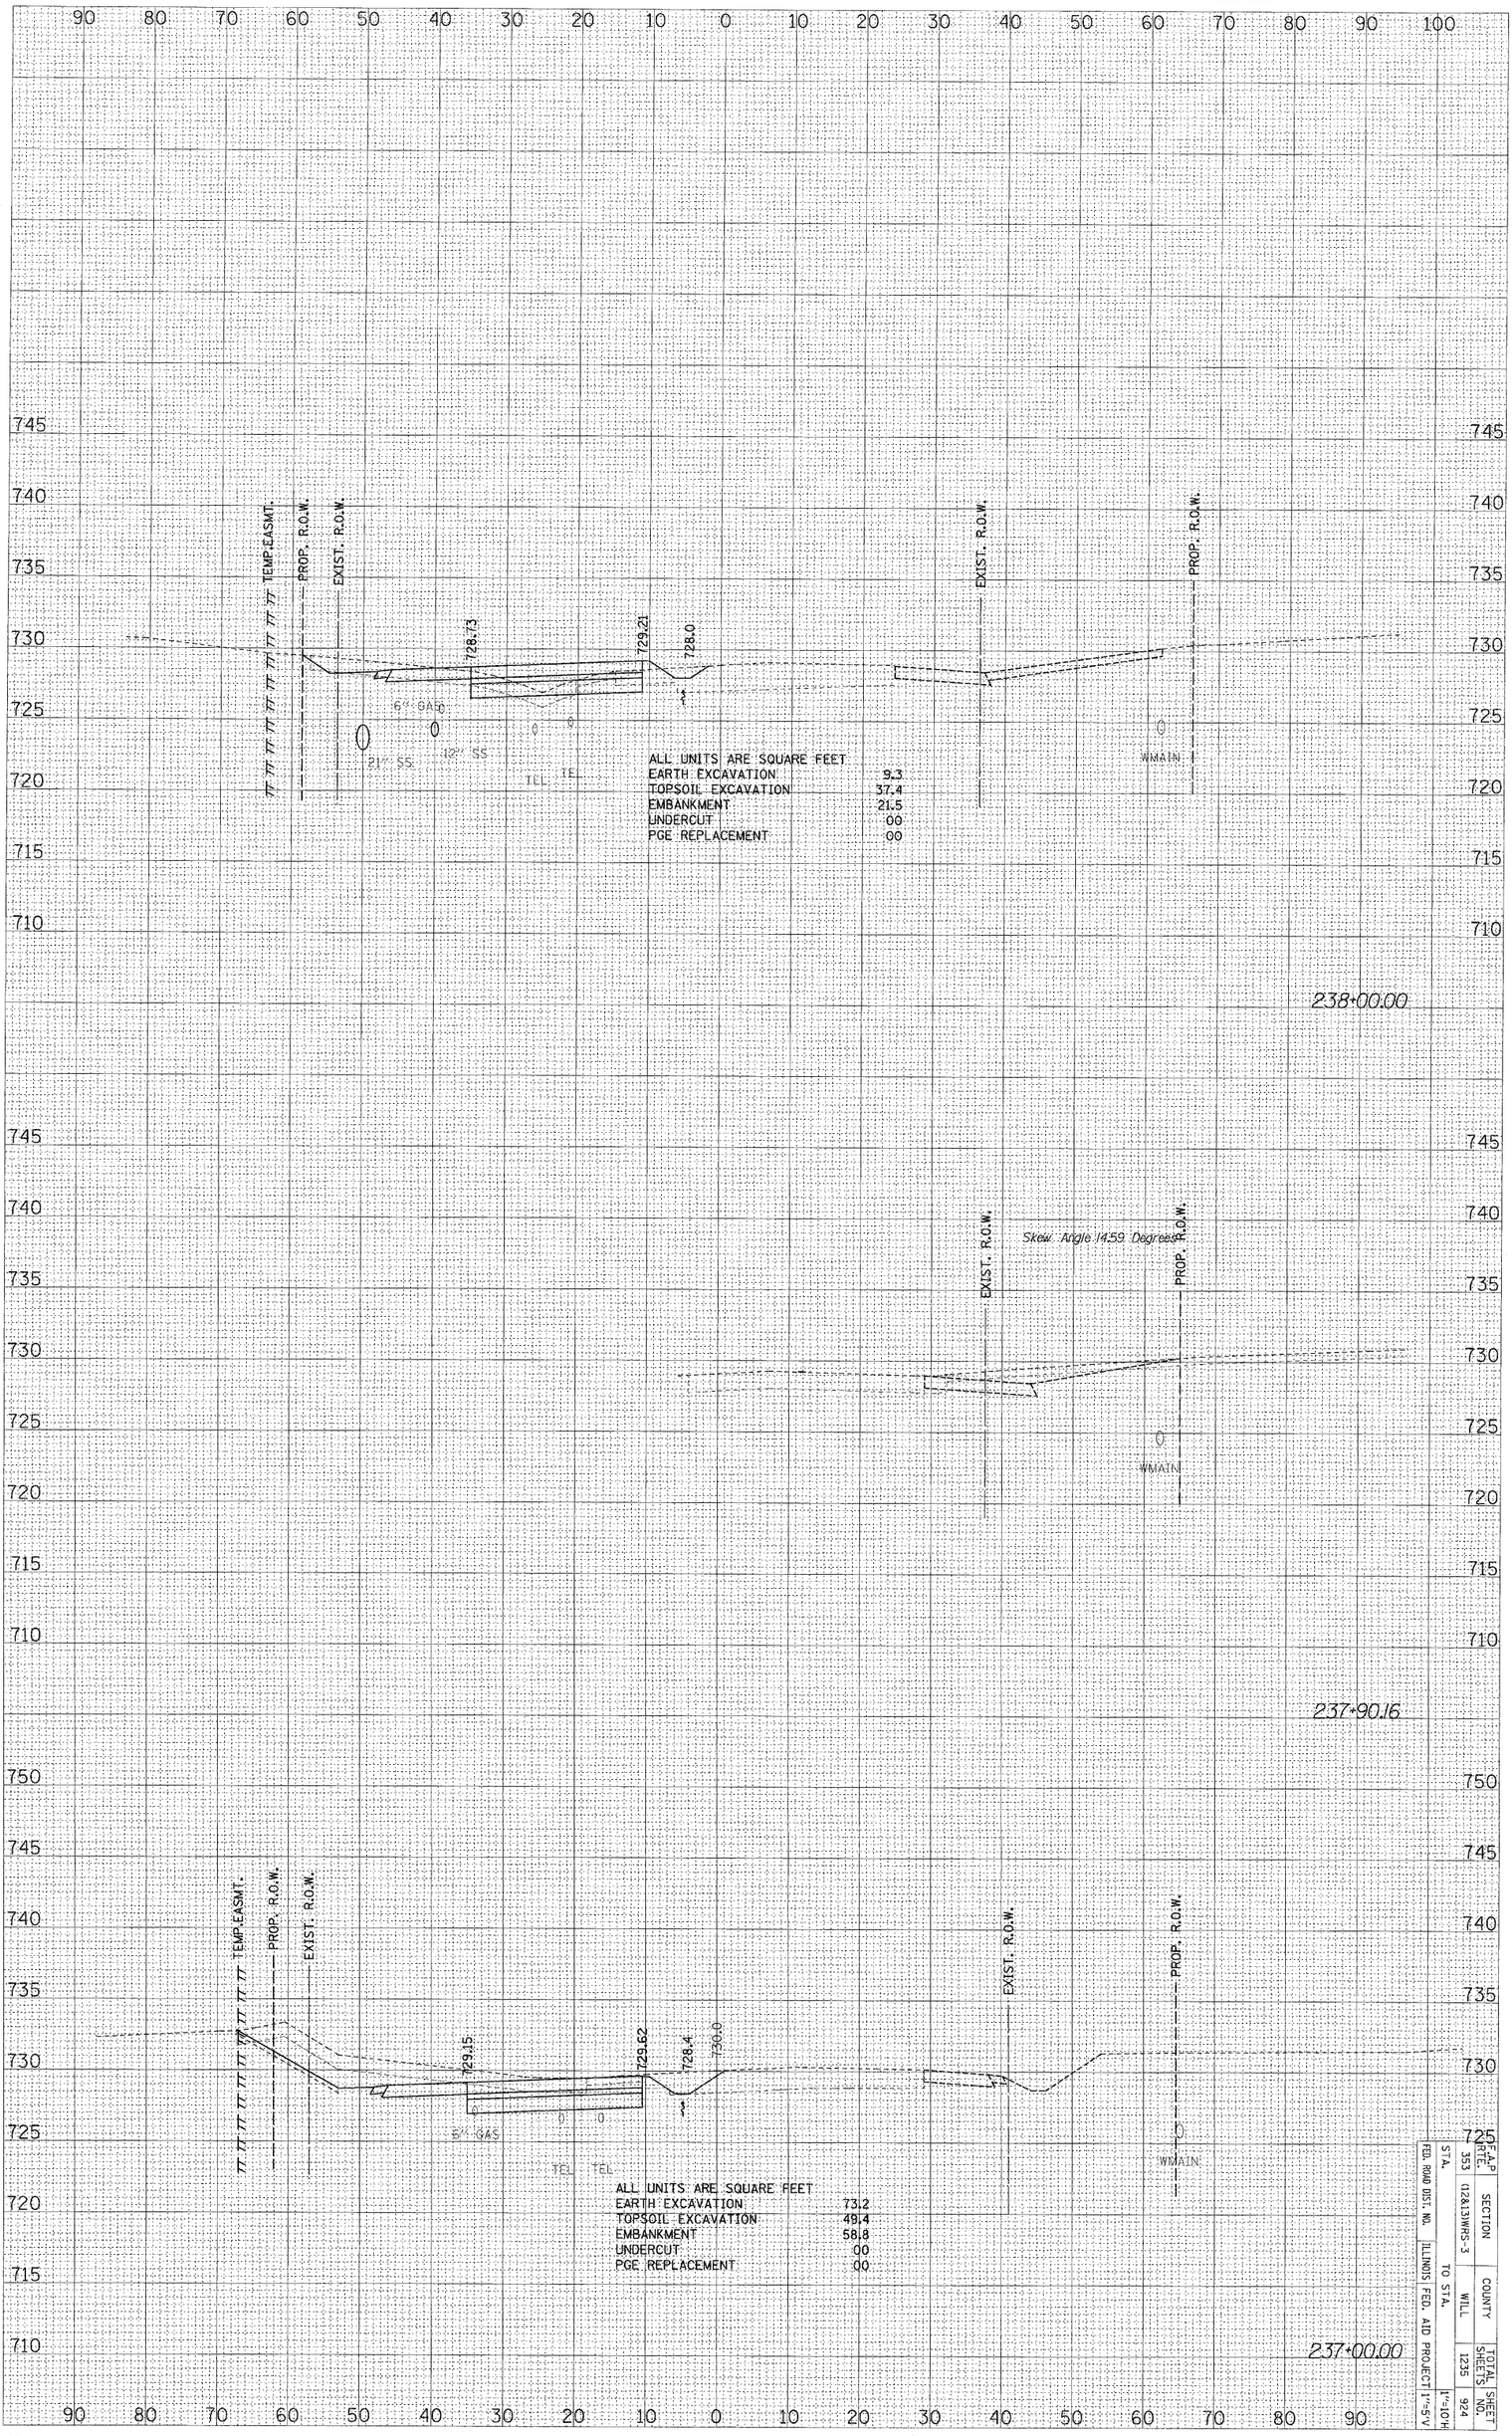

STA.	TO STA.	SECTION	COUNTY	TOTAL SHEETS	SHEET NO.
353		(12&13)WRS-3	WILL	1235	924

FED. ROAD DIST. NO. | ILLINOIS | FED. AID PROJECT | 1"=5'V 1"=10'H

US ROUTE 30 – STAGE ONE X-SECS

F.A.P RTE.	SECTION	COUNTY	TOTAL SHEETS	SHEET NO.
353	(12&13)WRS-3	WILL	1235	925
STA.	TO STA.			1"=10'H
FED. ROAD DIST. NO.	ILLINOIS	FED. AID PROJECT		1"=5'V

FINAL SURVEY — NOTE BOOK — NO.
BY | DATE
SURVEYED
PLOTTED
TEMPLATE
AREAS
AREAS CHECKED

ORIGINAL SURVEY — NOTE BOOK — NO.
BY | DATE
SURVEYED
PLOTTED
TEMPLATE
AREAS
AREAS CHECKED

239+00.00

238+98.34

PROP. R.O.W.

EXIST. R.O.W.

728.63

728.15

728.66

728.16

ALL UNITS ARE SQUARE FEET
EARTH EXCAVATION 12.5
TOPSOIL EXCAVATION 34.2
EMBANKMENT 70.6
UNDERCUT 00
PCE REPLACEMENT 00

Skew Angle 12.35 Degrees

Pipe Culvert Removal

TEMP. EASMT.

PROP. R.O.W.

EXIST. R.O.W.

PROP. R.O.W.

EXIST. R.O.W.

TEL TEL GAS SS

#FILE#

#DATE#

F.A.P RTE.	SECTION	COUNTY	TOTAL SHEETS	SHEET NO.
353	(12&15)WRS-3	WILL	1235	926
STA.	TO STA.			1"=10'
FED. ROAD DIST. NO.	ILLINOIS	FED. AID PROJECT		1"=5'

ORIGINAL SURVEY	SURVEYED	BY	DATE
	PLOTTED		
NOTE BOOK	TEMPLATE		
	AREAS		
NO.	AREAS CHECKED		

FINAL SURVEY	SURVEYED	BY	DATE
	PLOTTED		
NOTE BOOK	TEMPLATE		
	AREAS		
NO.	AREAS CHECKED		

240+65.02

BLUESTONE BAY DR.

724.04

4.3%

726.78

727.58

240+55.15

W MAIN

18" SS

PROP. R.O.W.

EXIST. R.O.W.

240+00.00

W MAIN

STA. 41+20.0

ALL UNITS ARE SQUARE FEET
EARTH EXCAVATION 00
TOPSOIL EXCAVATION 108.4
EMBANKMENT 583.2
UNDERCUT 00
PCC REPLACEMENT 00

ARROWHEAD RD.

727.10

726.50

6" GAS

725.32

727.87

727.39

727.13

8" GAS

12" SS

STORM SEWER 12"

123.9

#FILE#

#DATE#

US ROUTE 30 – STAGE ONE X-SECS

ORIGINAL SURVEY		BY	DATE
NOTE BOOK	SURVEYED		
NO.	PLOTTED		
	TEMPLATE		
	AREAS		
	AREAS CHECKED		

FINAL SURVEY		BY	DATE
NOTE BOOK	SURVEYED		
NO.	PLOTTED		
	TEMPLATE		
	AREAS		
	AREAS CHECKED		

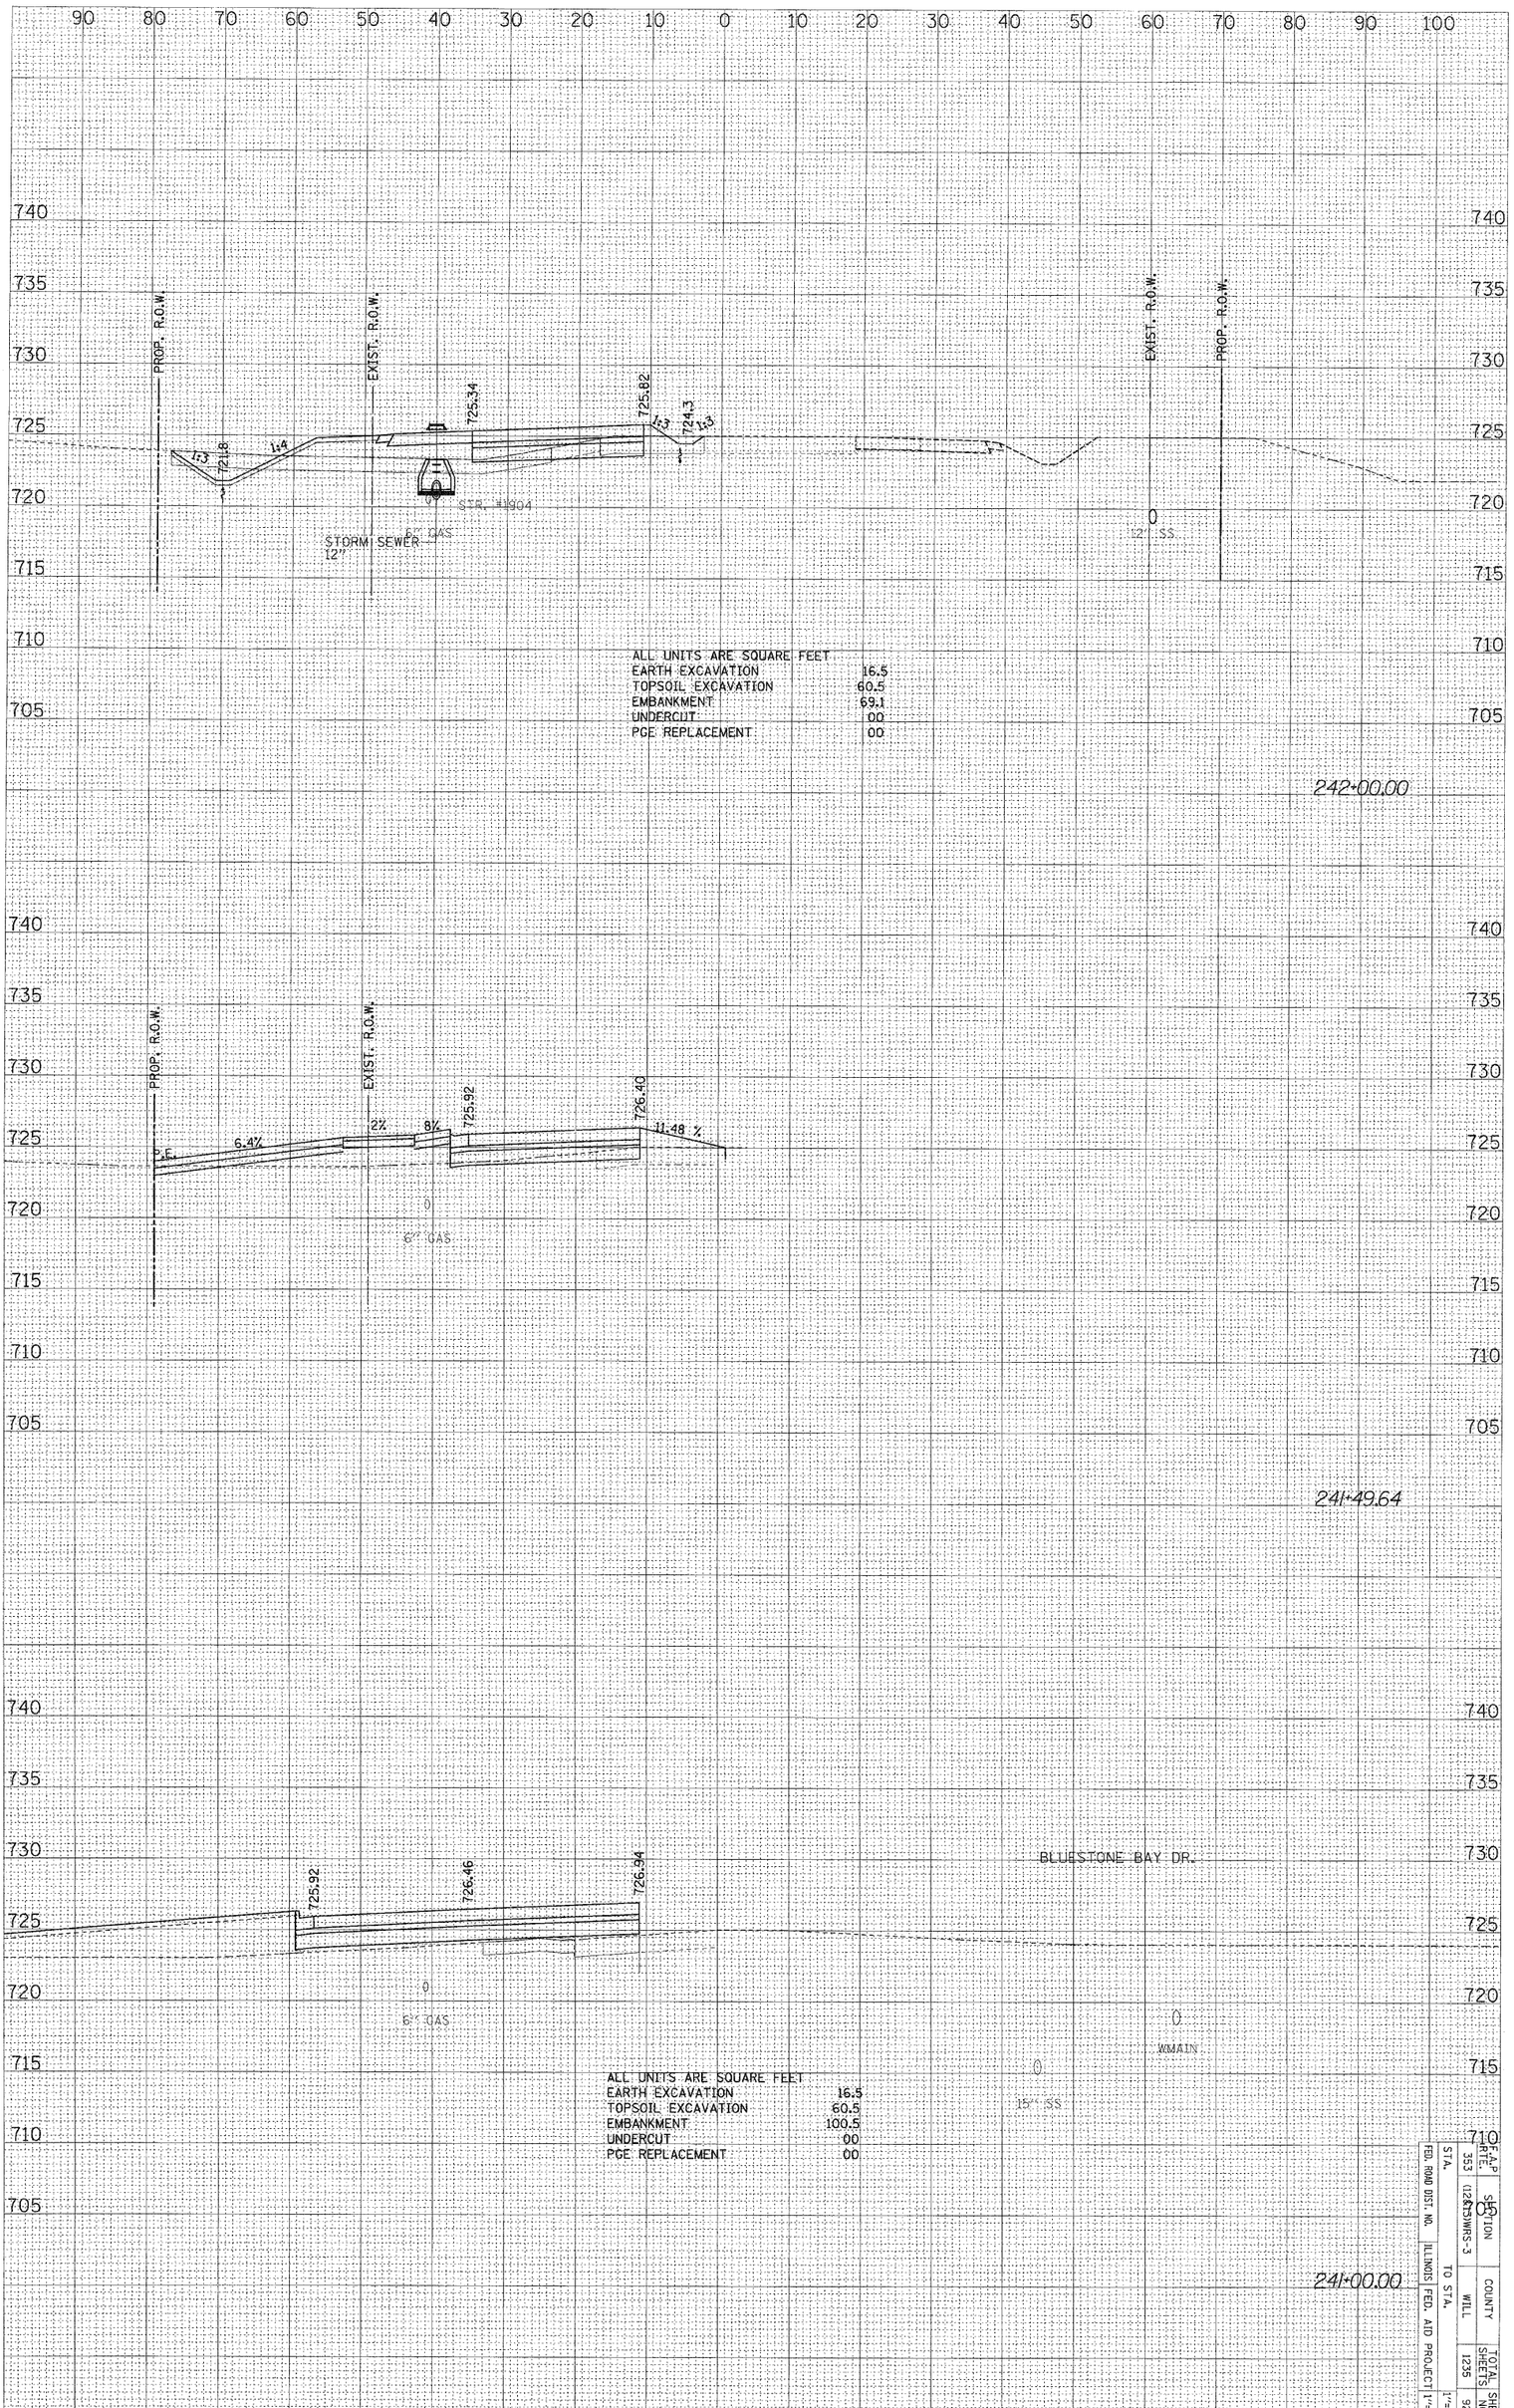

US ROUTE 30 – STAGE ONE X-SECS

FAP RTE.	STA.	SECTION	COUNTY	TOTAL SHEETS	SHEET NO.
353	1223	SWRS-3	WILL	1235	927
FED. ROAD DIST. NO.	ILLINOIS	FED. AID PROJECT			
TO STA.					

1"=10'H
1"=10'V

©FILE© ©DATE©

ORIGINAL SURVEY		BY	DATE
NOTE BOOK	SURVEYED		
NO.	PLOTTED		
	TEMPLATE		
	AREAS		
	AREAS CHECKED		

FINAL SURVEY		BY	DATE
NOTE BOOK	SURVEYED		
NO.	PLOTTED		
	TEMPLATE		
	AREAS		
	AREAS CHECKED		

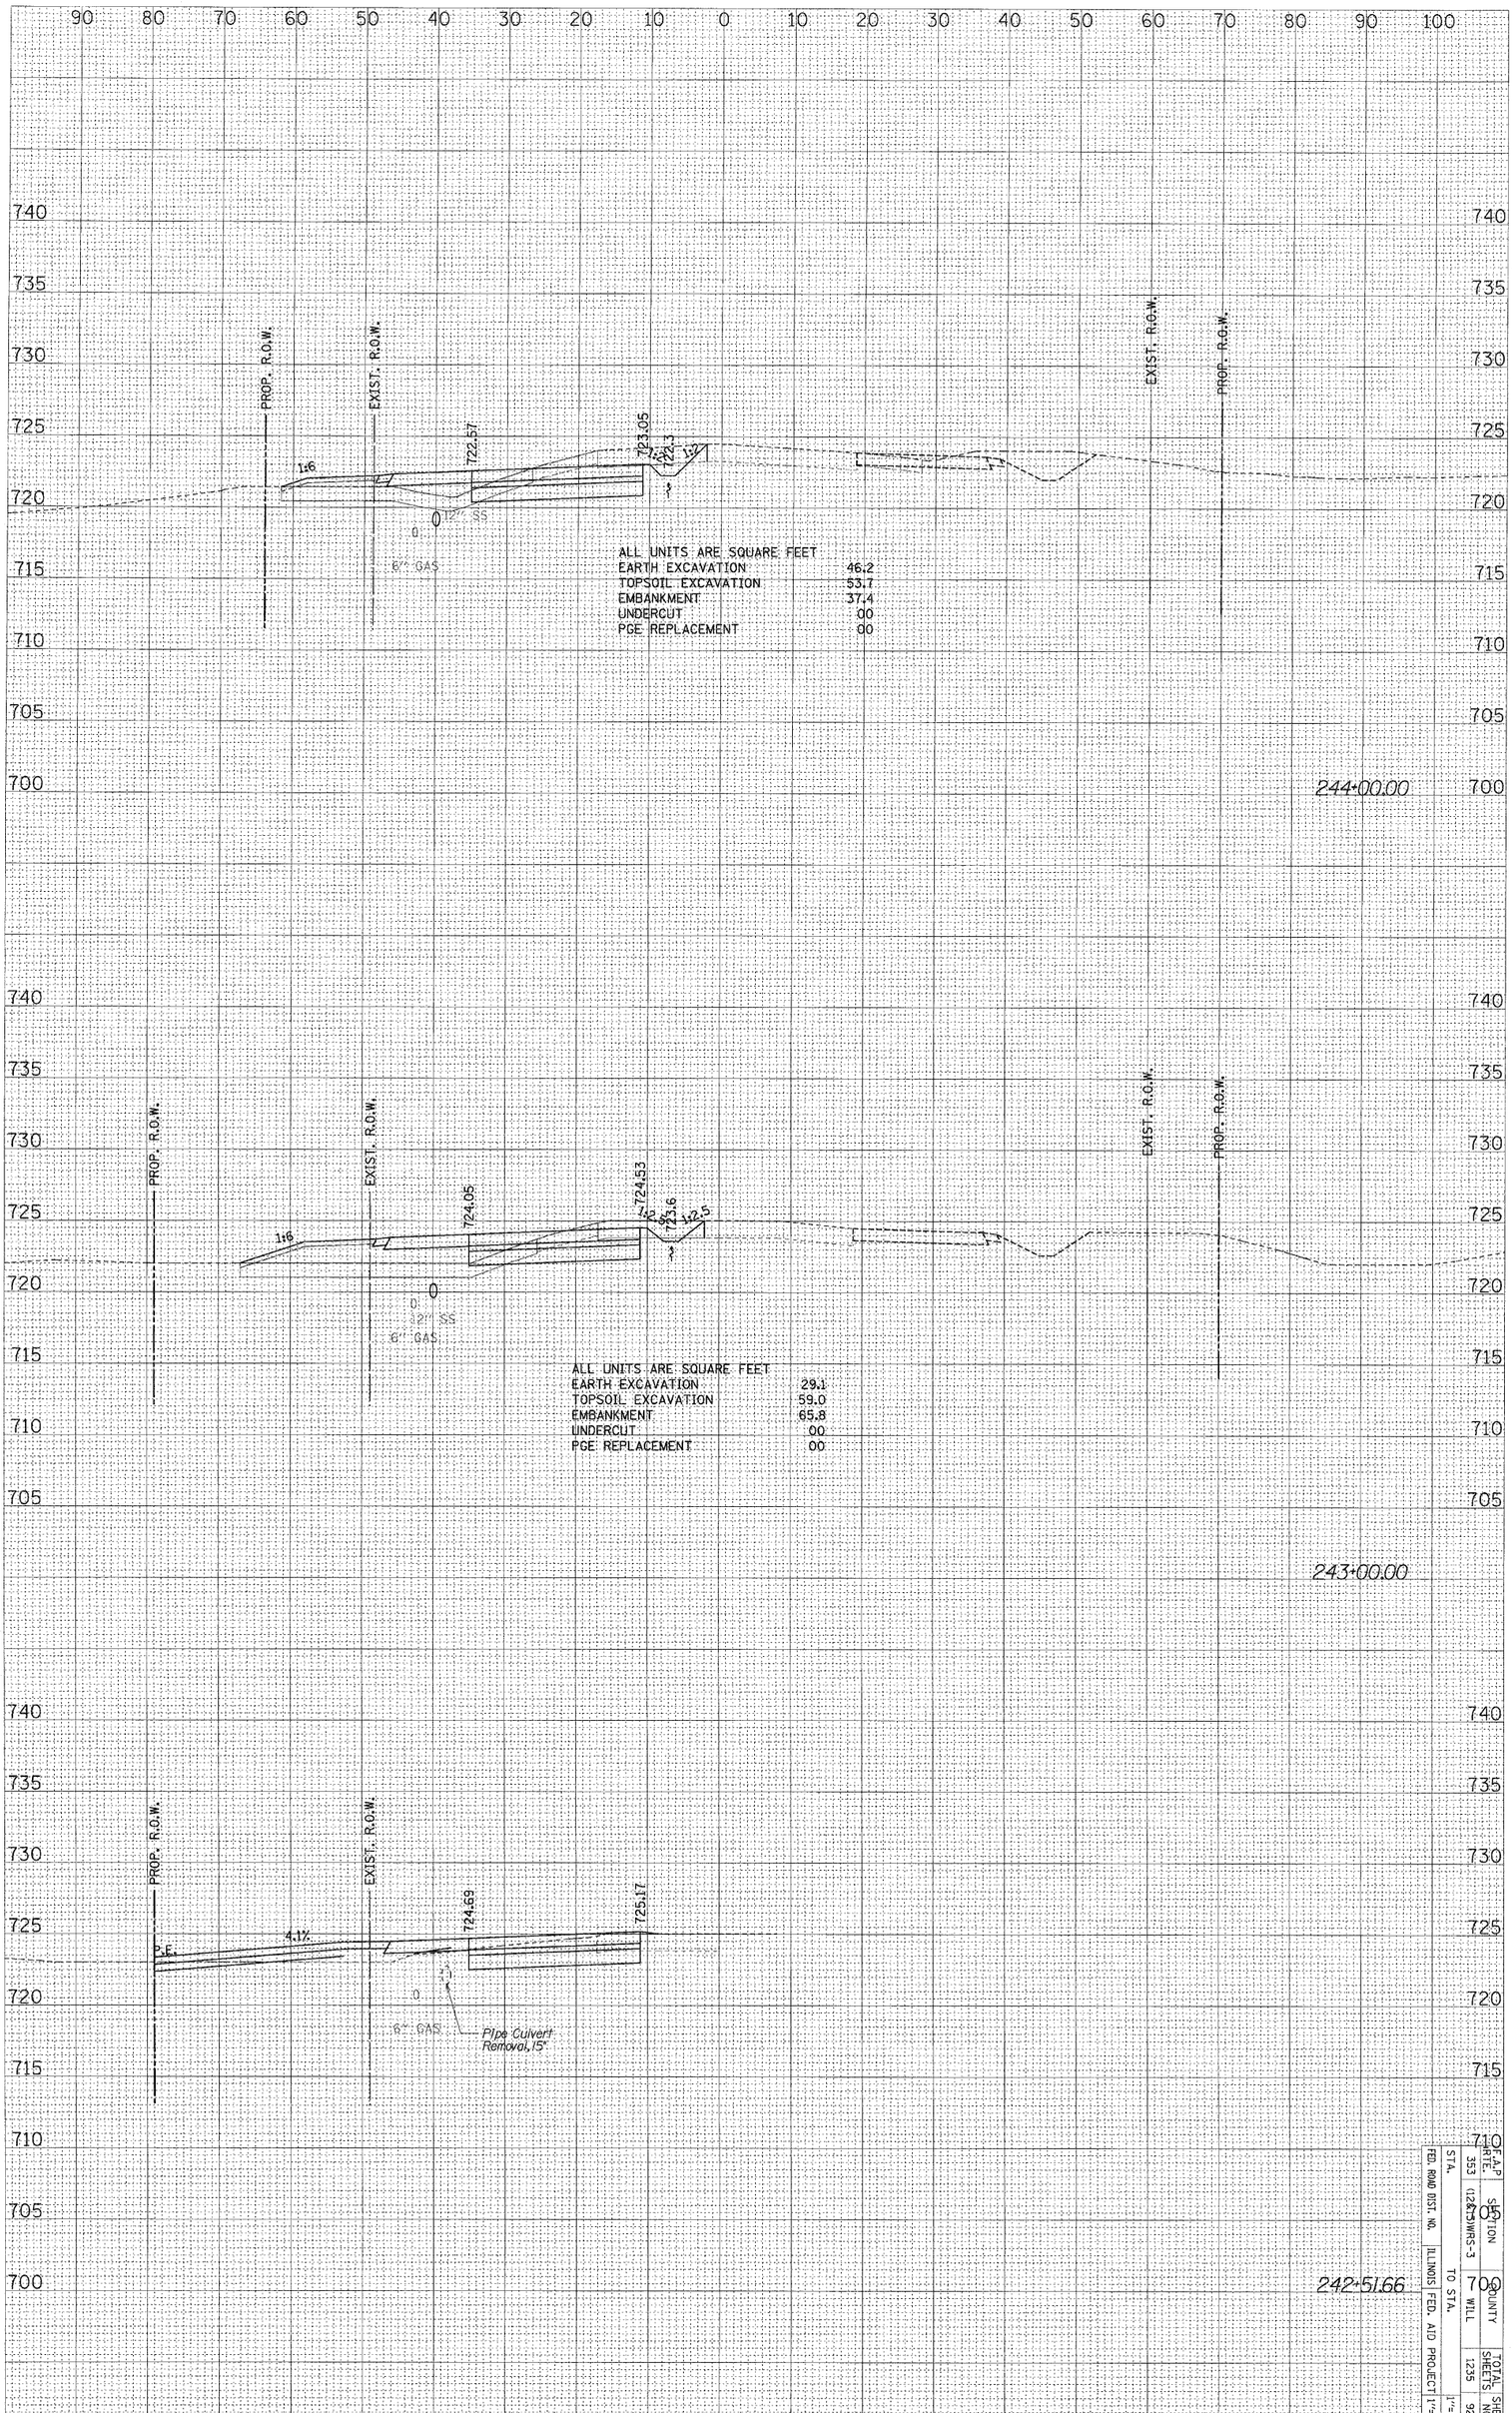

US ROUTE 30 – STAGE ONE X-SECS

FED. RWD DIST. NO.	STATE	SECTION	COUNTY	TOTAL SHEETS	SHEET NO.
ILLINOIS	STA. 353 (12&13WRS-3) TO STA.		WILL	1235	928
FED. AID PROJECT					

1"=10'-0"

©FILE© ©DATE©

ORIGINAL SURVEY		BY	DATE
	SURVEYED		
	PLOTTED		
NOTE BOOK	TEMPLATE		
NO.	AREAS		
	AREAS CHECKED		

FINAL SURVEY		BY	DATE
	SURVEYED		
	PLOTTED		
NOTE BOOK	TEMPLATE		
NO.	AREAS		
	AREAS CHECKED		

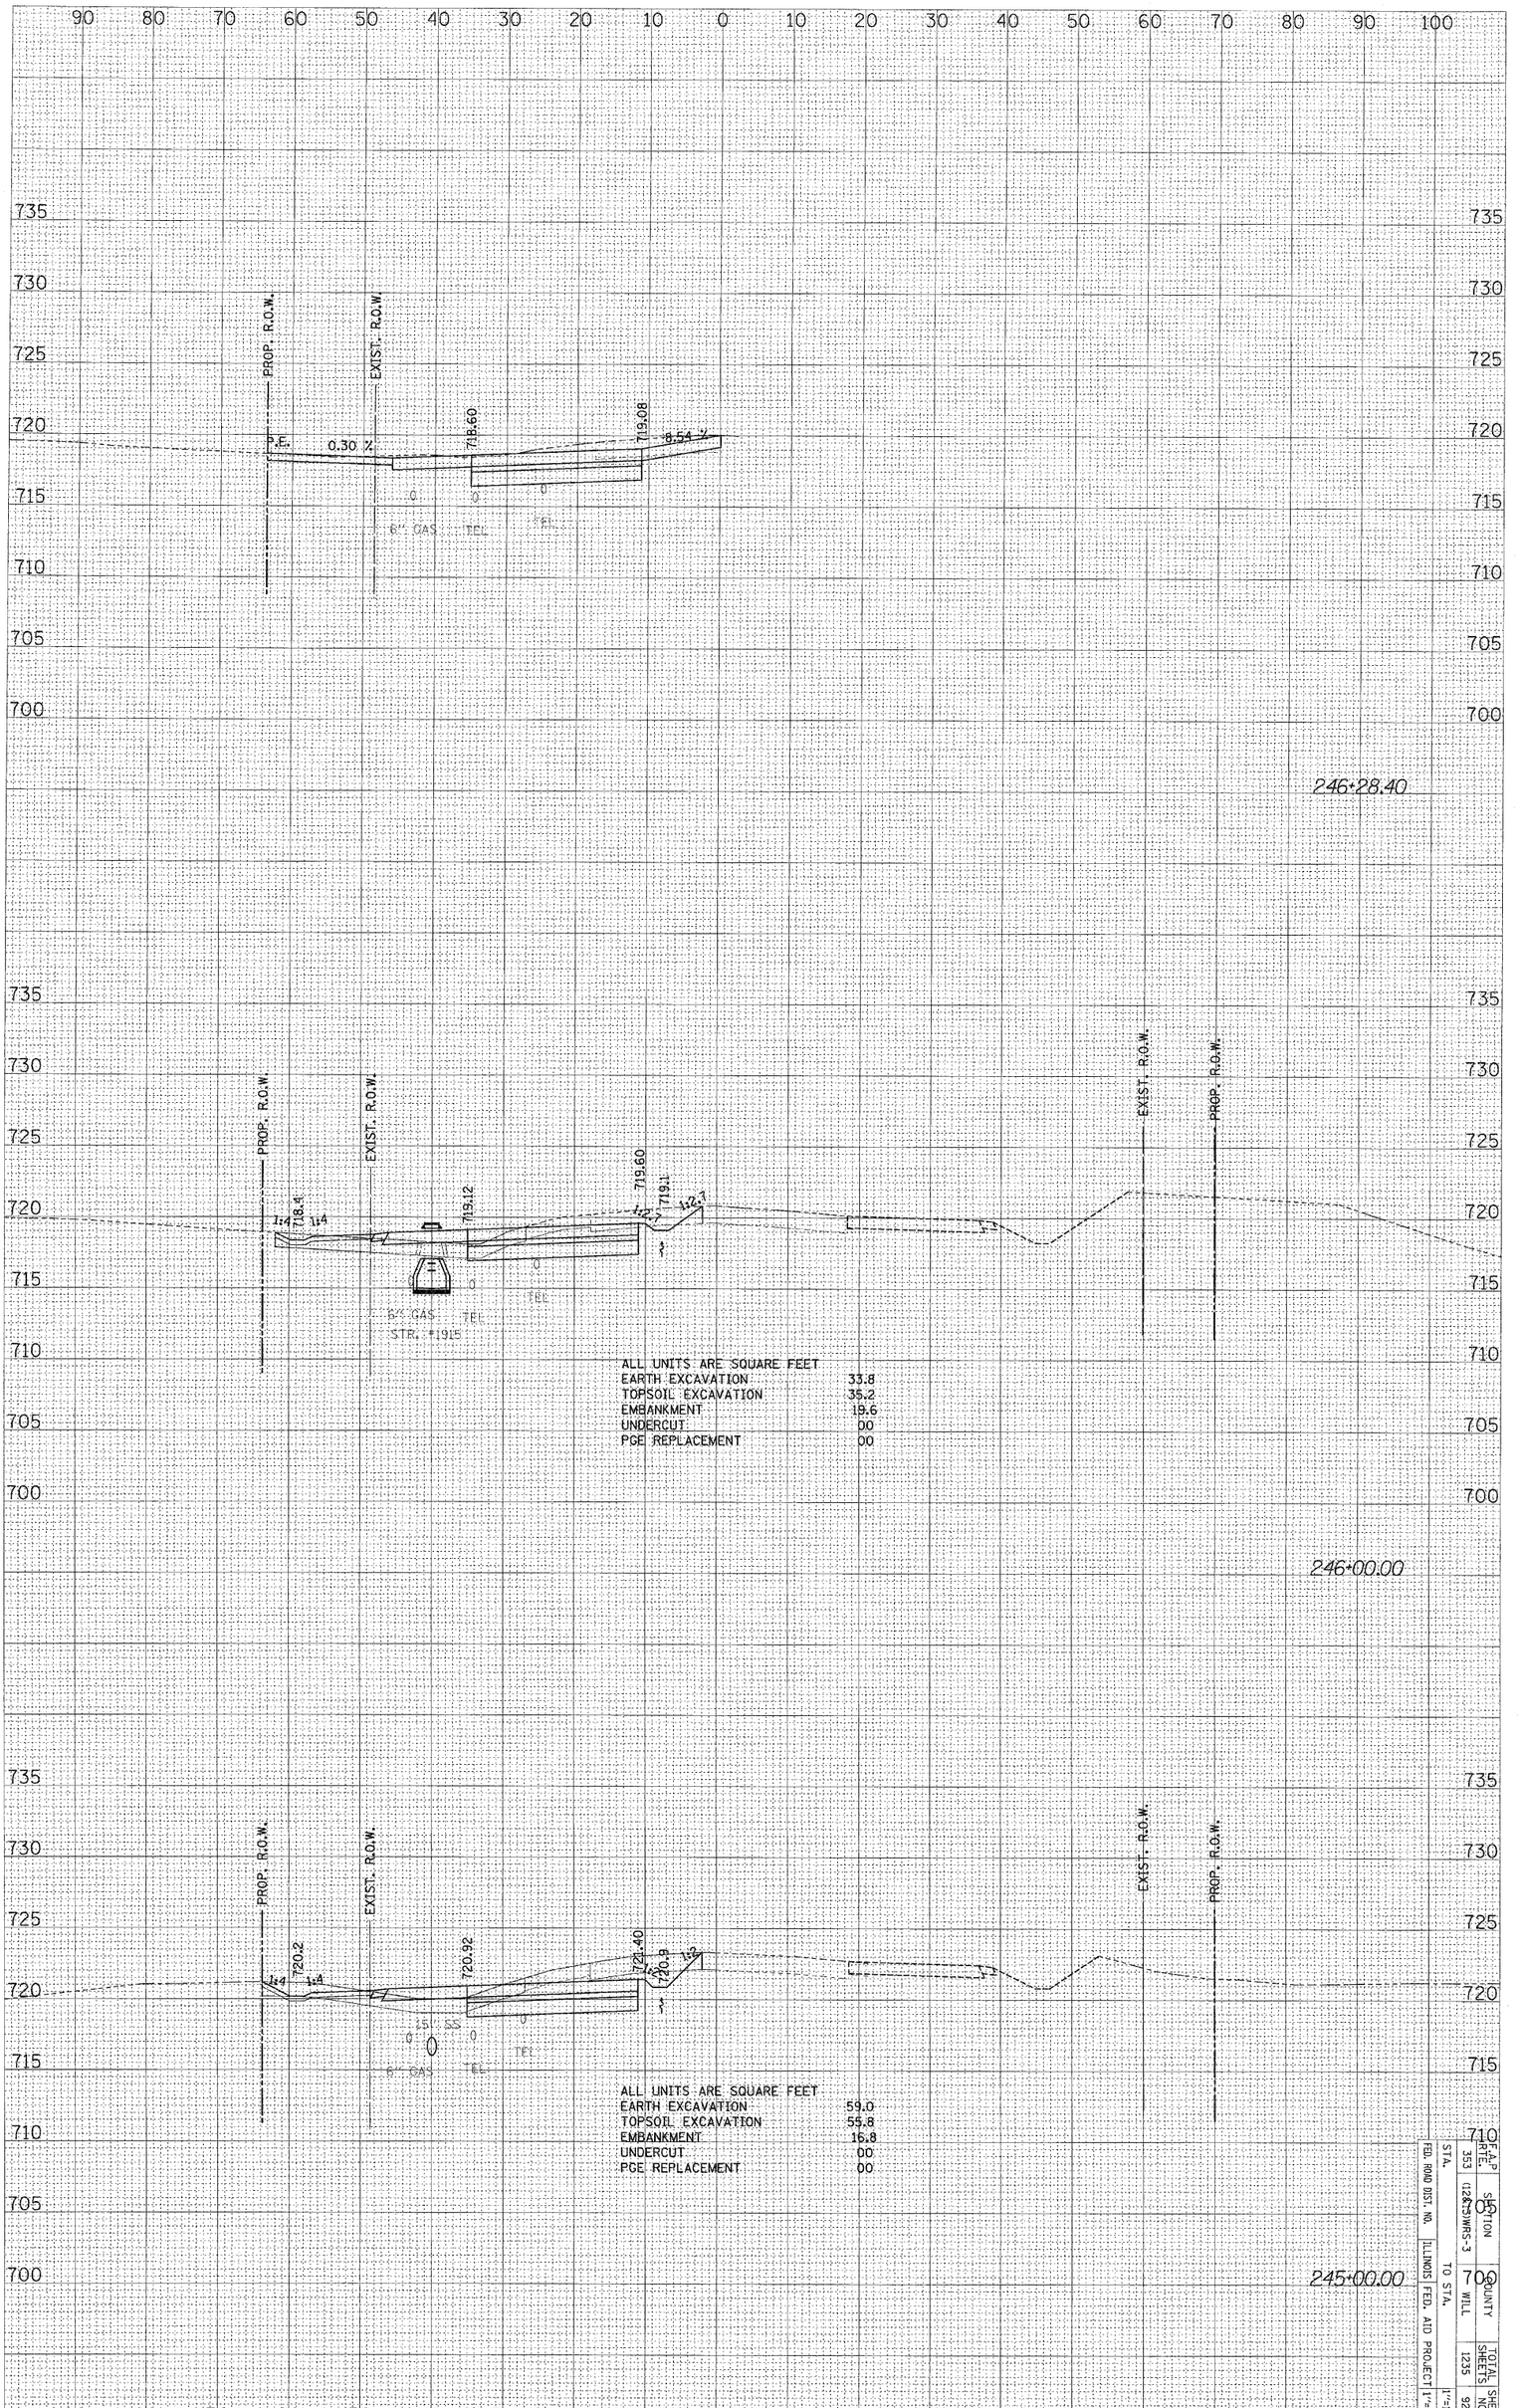

STA. 353	SECTION 122&SWRS-3	COUNTY WILL	TOTAL SHEETS 1235	SHEET NO. 929
FED. ROAD DIST. NO. ILLINOIS	FED. AID PROJECT			
STA. TO STA.				

US ROUTE 30 – STAGE ONE X-SECS

$FILE$ $DATE$

ORIGINAL SURVEY		BY	DATE
	SURVEYED		
	PLOTTED		
NOTE BOOK	TEMPLATE		
	AREAS		
NO.	AREAS CHECKED		

FINAL SURVEY		BY	DATE
	SURVEYED		
	PLOTTED		
NOTE BOOK	TEMPLATE		
	AREAS		
NO.	AREAS CHECKED		

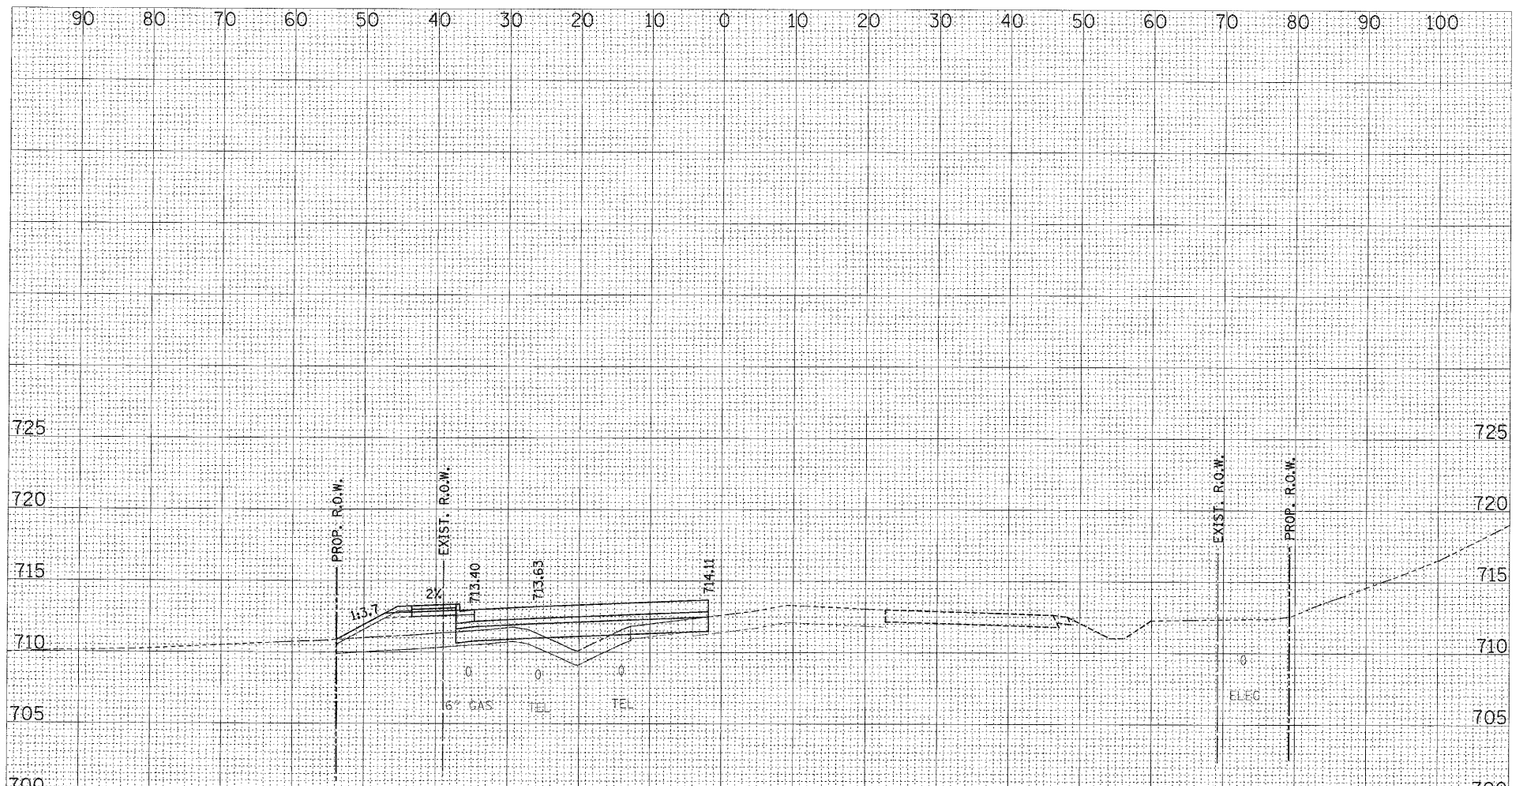

ALL UNITS ARE SQUARE FEET	
EARTH EXCAVATION	6.4
TOPSOIL EXCAVATION	43.5
EMBANKMENT	53.2
UNDERCUT	00
PGE REPLACEMENT	00

249+00.00

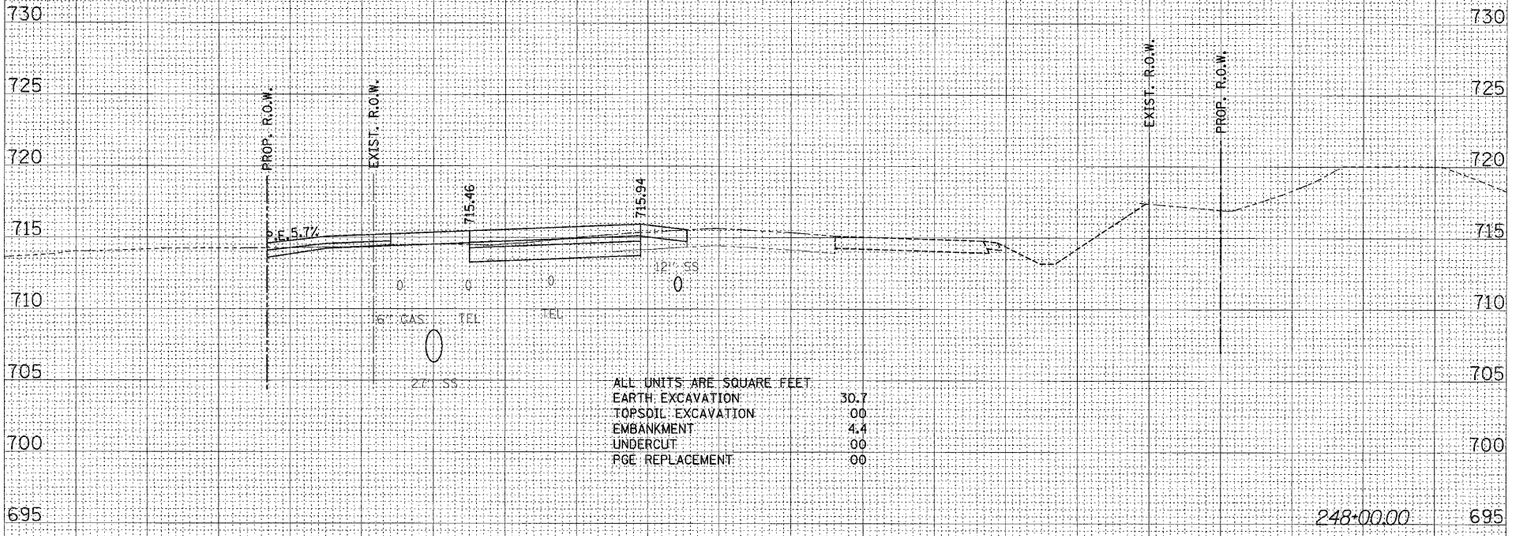

ALL UNITS ARE SQUARE FEET	
EARTH EXCAVATION	30.7
TOPSOIL EXCAVATION	00
EMBANKMENT	4.4
UNDERCUT	00
PGE REPLACEMENT	00

248+00.00

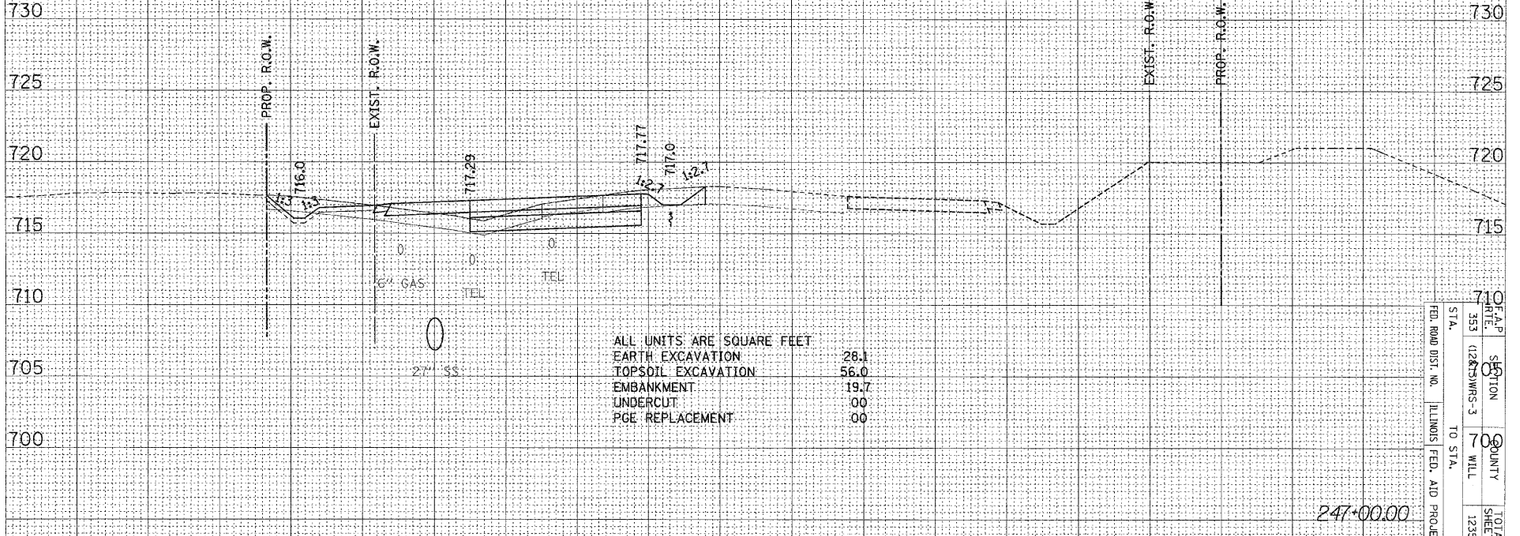

ALL UNITS ARE SQUARE FEET	
EARTH EXCAVATION	28.1
TOPSOIL EXCAVATION	56.0
EMBANKMENT	19.7
UNDERCUT	00
PGE REPLACEMENT	00

247+00.00

FED. ROAD DIST. NO.	ILLINOIS	FED. AID PROJECT		MAP	
STA. 253 (12+53) SWRS-3	TO STA.			SECTION	
				COUNTY WILL	700
				TOTAL SHEETS 1235	SHEET NO. 930

US ROUTE 30 – STAGE ONE X-SECS

$FILE$ $DATE$

ORIGINAL SURVEY		BY	DATE
	SURVEYED		
	PLOTTED		
NOTE BOOK	TEMPLATE		
	AREAS		
NO.	AREAS CHECKED		

FINAL SURVEY		BY	DATE
	SURVEYED		
	PLOTTED		
NOTE BOOK	TEMPLATE		
	AREAS		
NO.	AREAS CHECKED		

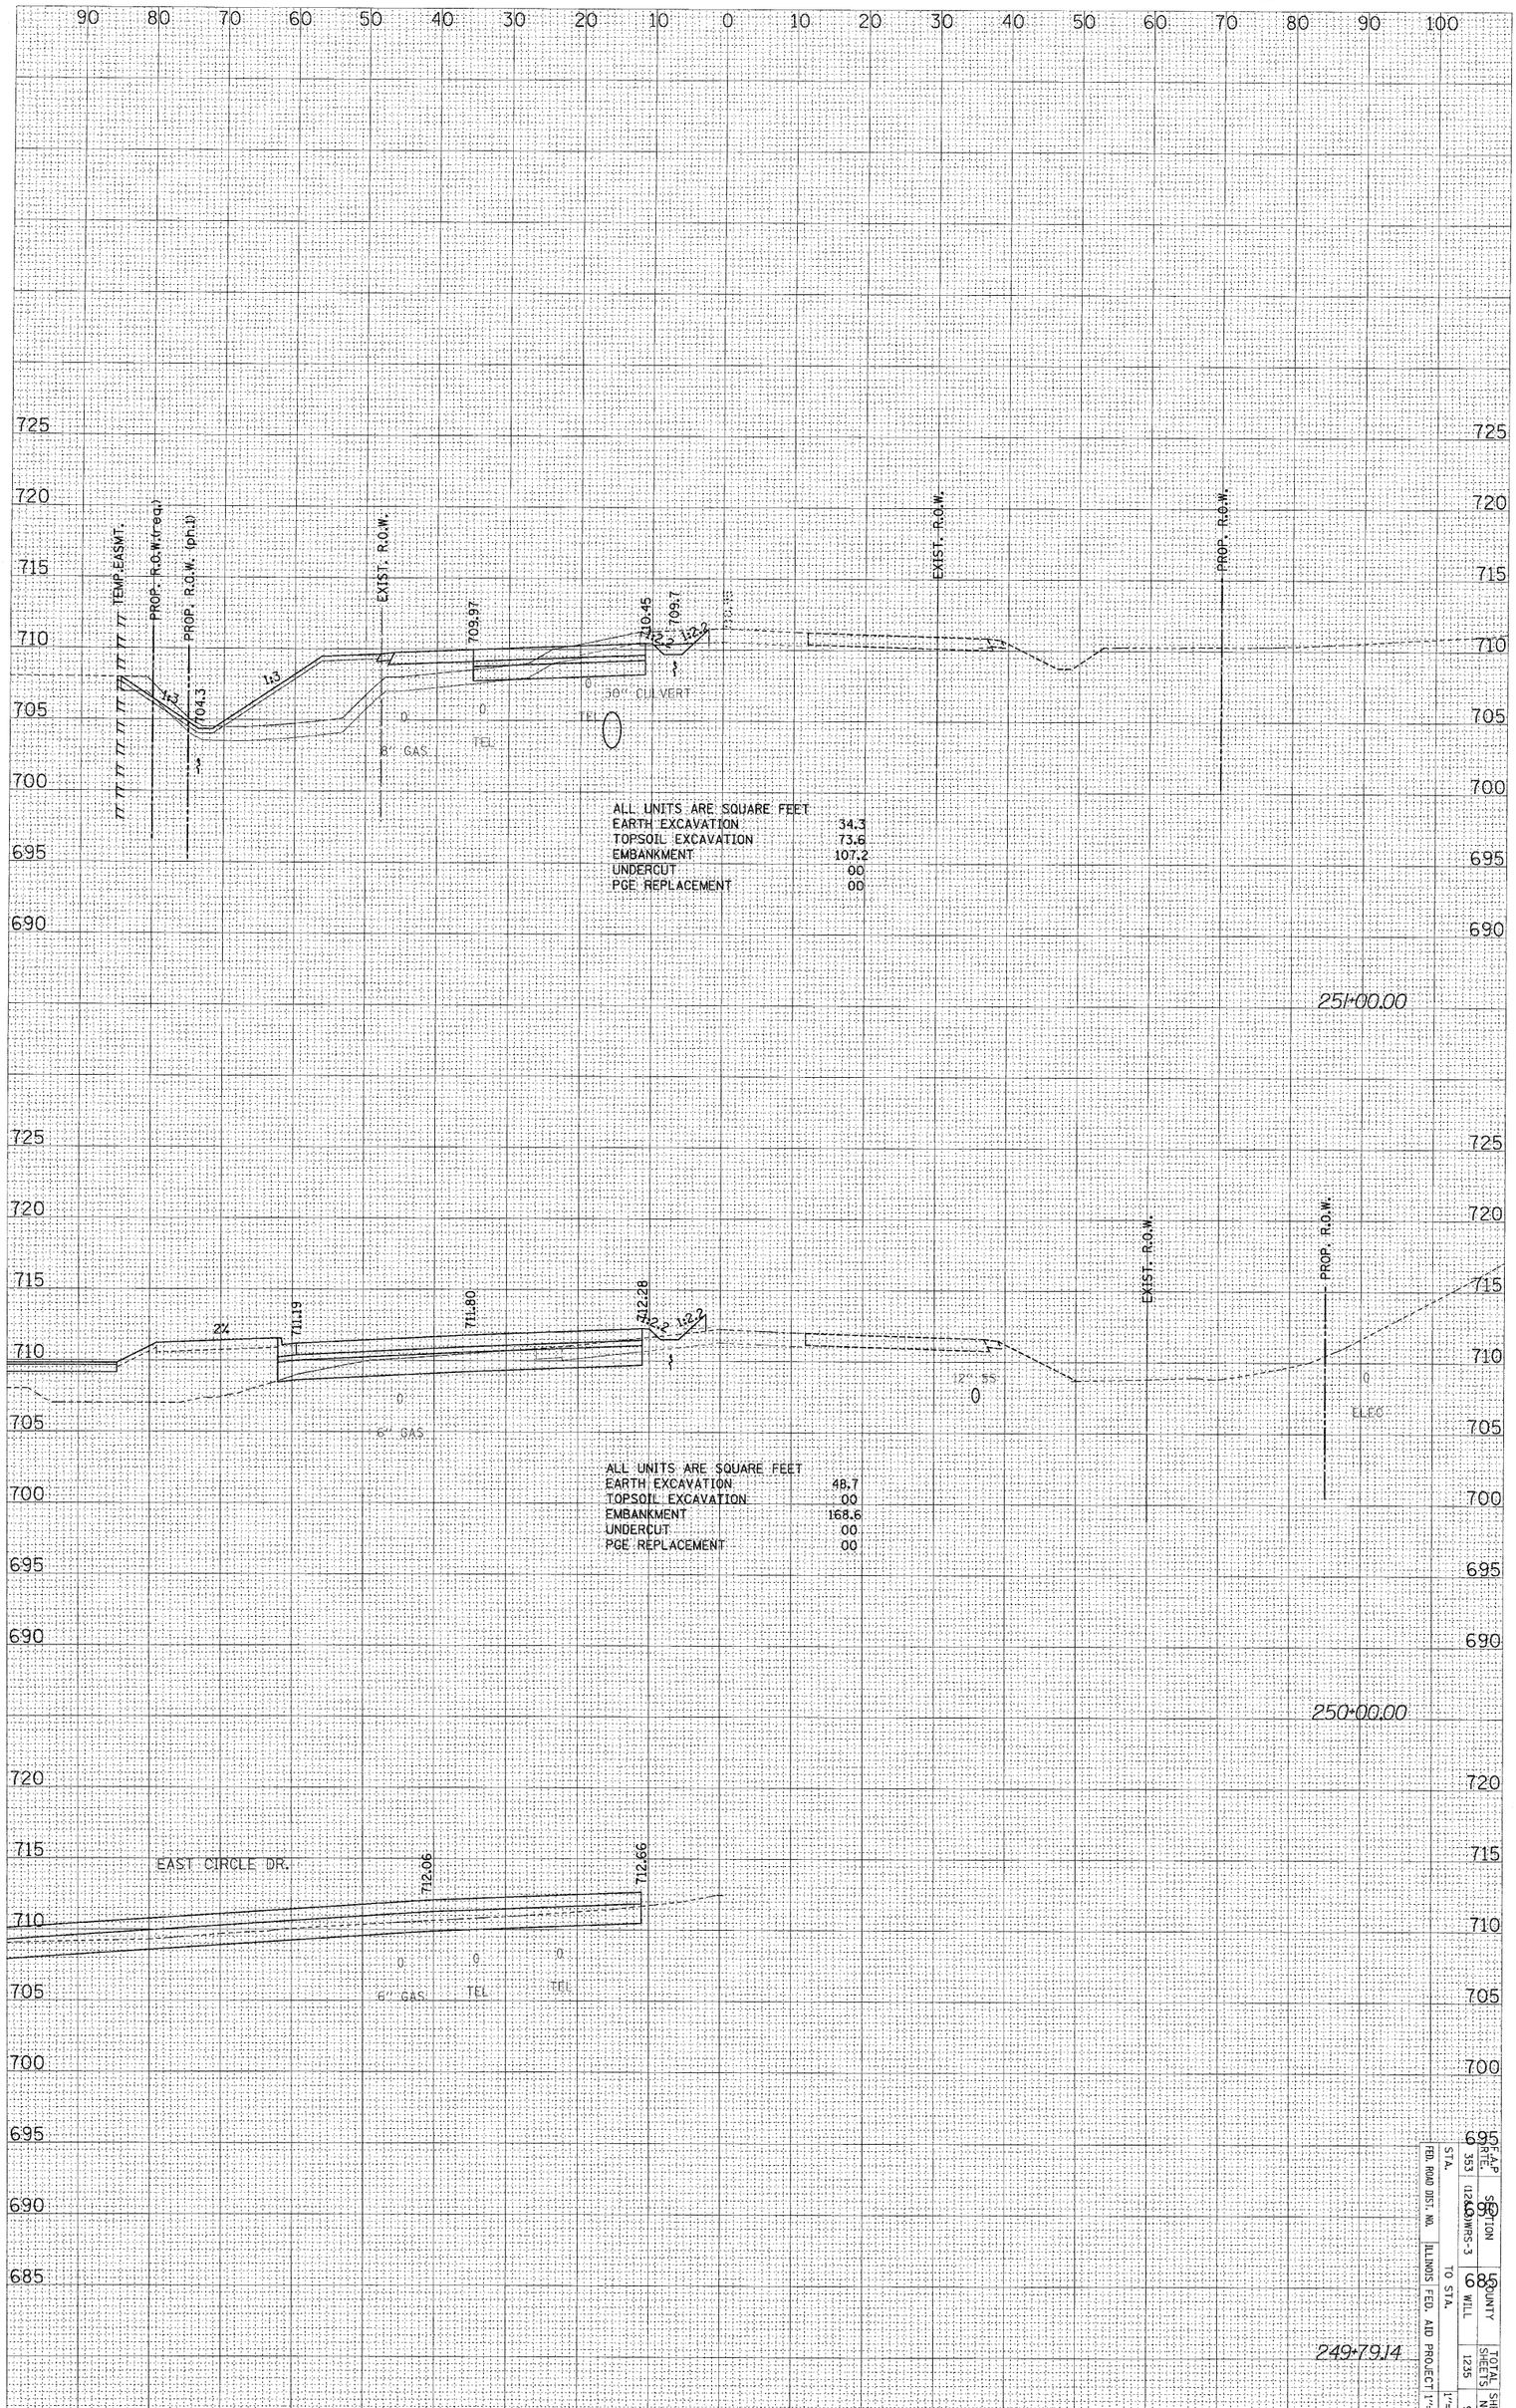

US ROUTE 30 – STAGE ONE X-SECS

STA.	353	SECTION	90
FED. ROAD DIST. NO.	1224DMRS-3	COUNTY	685
ILLINOIS FED. AID PROJECT		TOTAL SHEETS	1235
TO STA.		SHEET NO.	931

1"=10'

#FILE$ $DATE$

ORIGINAL SURVEY		BY	DATE
NOTE BOOK NO.	SURVEYED		
	PLOTTED		
	TEMPLATE		
	AREAS		
	AREAS CHECKED		

FINAL SURVEY		BY	DATE
NOTE BOOK NO.	SURVEYED		
	PLOTTED		
	TEMPLATE		
	AREAS		
	AREAS CHECKED		

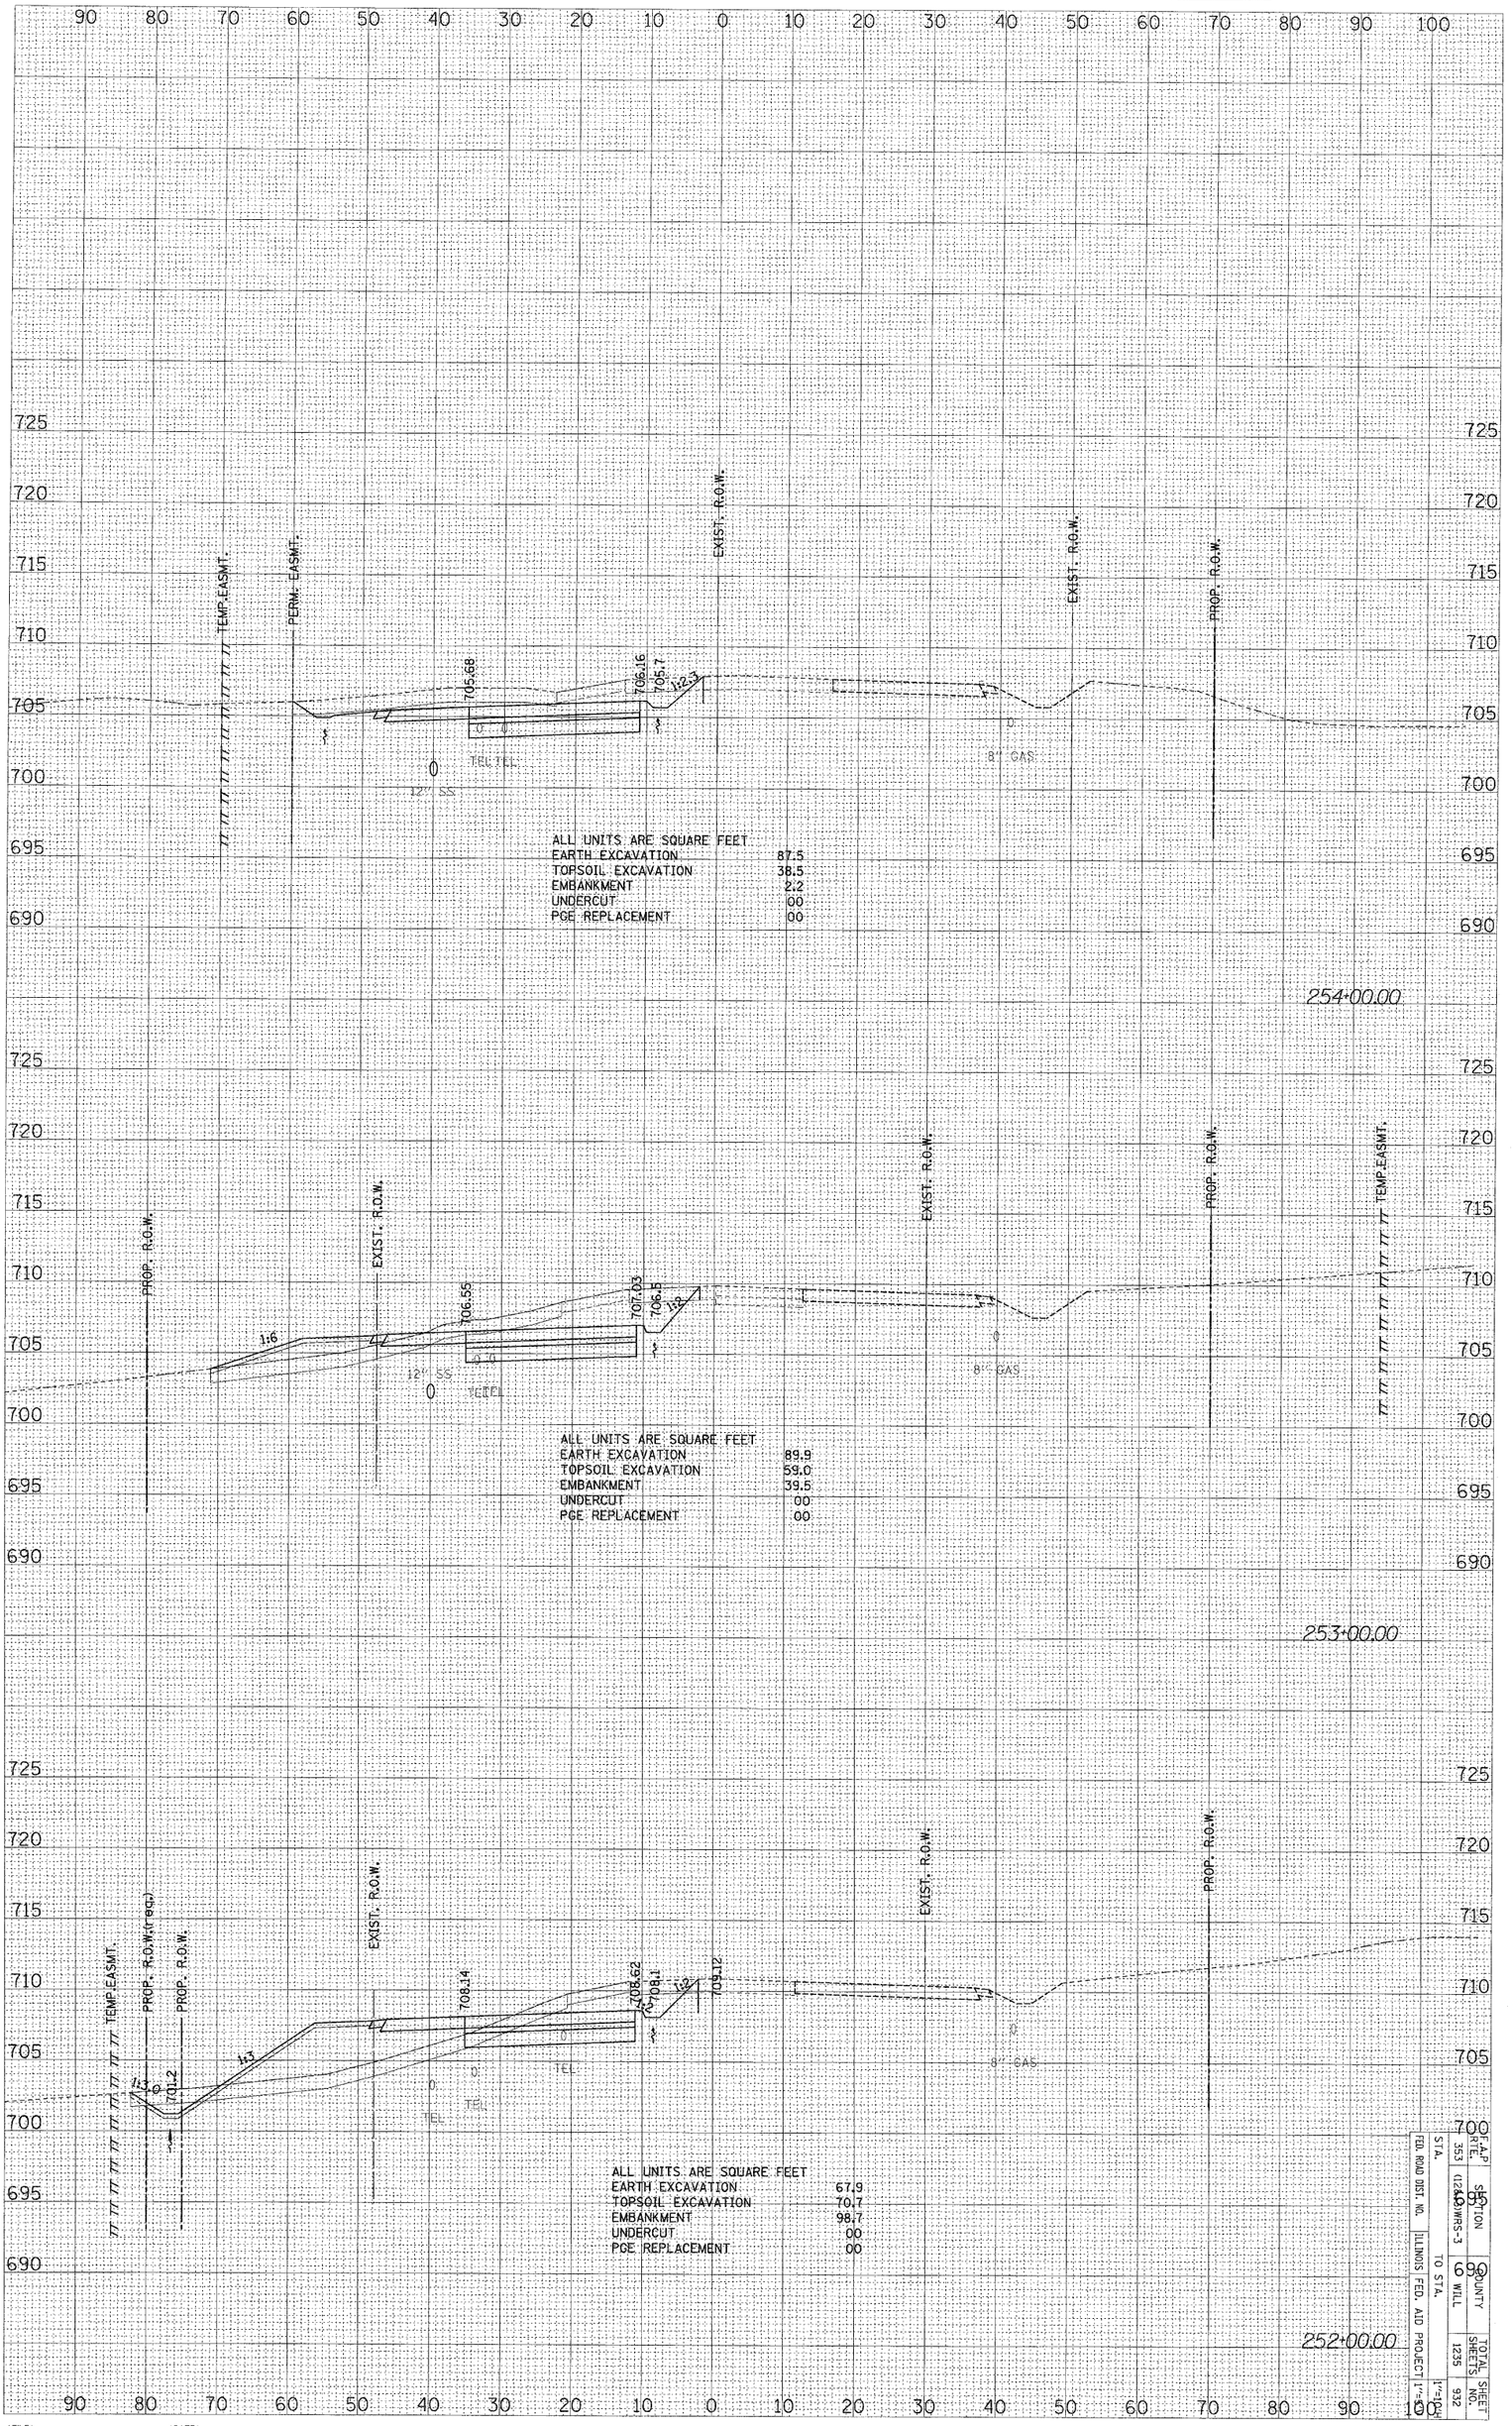

ALL UNITS ARE SQUARE FEET

EARTH EXCAVATION	87.5
TOPSOIL EXCAVATION	38.5
EMBANKMENT	2.2
UNDERCUT	00
PCE REPLACEMENT	00

ALL UNITS ARE SQUARE FEET

EARTH EXCAVATION	89.9
TOPSOIL EXCAVATION	59.0
EMBANKMENT	39.5
UNDERCUT	00
PCE REPLACEMENT	00

ALL UNITS ARE SQUARE FEET

EARTH EXCAVATION	67.9
TOPSOIL EXCAVATION	70.7
EMBANKMENT	98.7
UNDERCUT	00
PCE REPLACEMENT	00

FED. ROAD DIST. NO.	ILLINOIS FED. AID PROJECT	TOTAL SHEETS	SHEET NO.
STA. 353	TO STA.	1235	932
SECTION (124)WRS-3	COUNTY WILL		

US ROUTE 30 - STAGE ONE X-SECS

ORIGINAL SURVEY		BY	DATE
	SURVEYED		
	PLOTTED		
NOTE BOOK	TEMPLATE		
	AREAS		
NO.	AREAS CHECKED		

FINAL SURVEY		BY	DATE
	SURVEYED		
	PLOTTED		
NOTE BOOK	TEMPLATE		
	AREAS		
NO.	AREAS CHECKED		

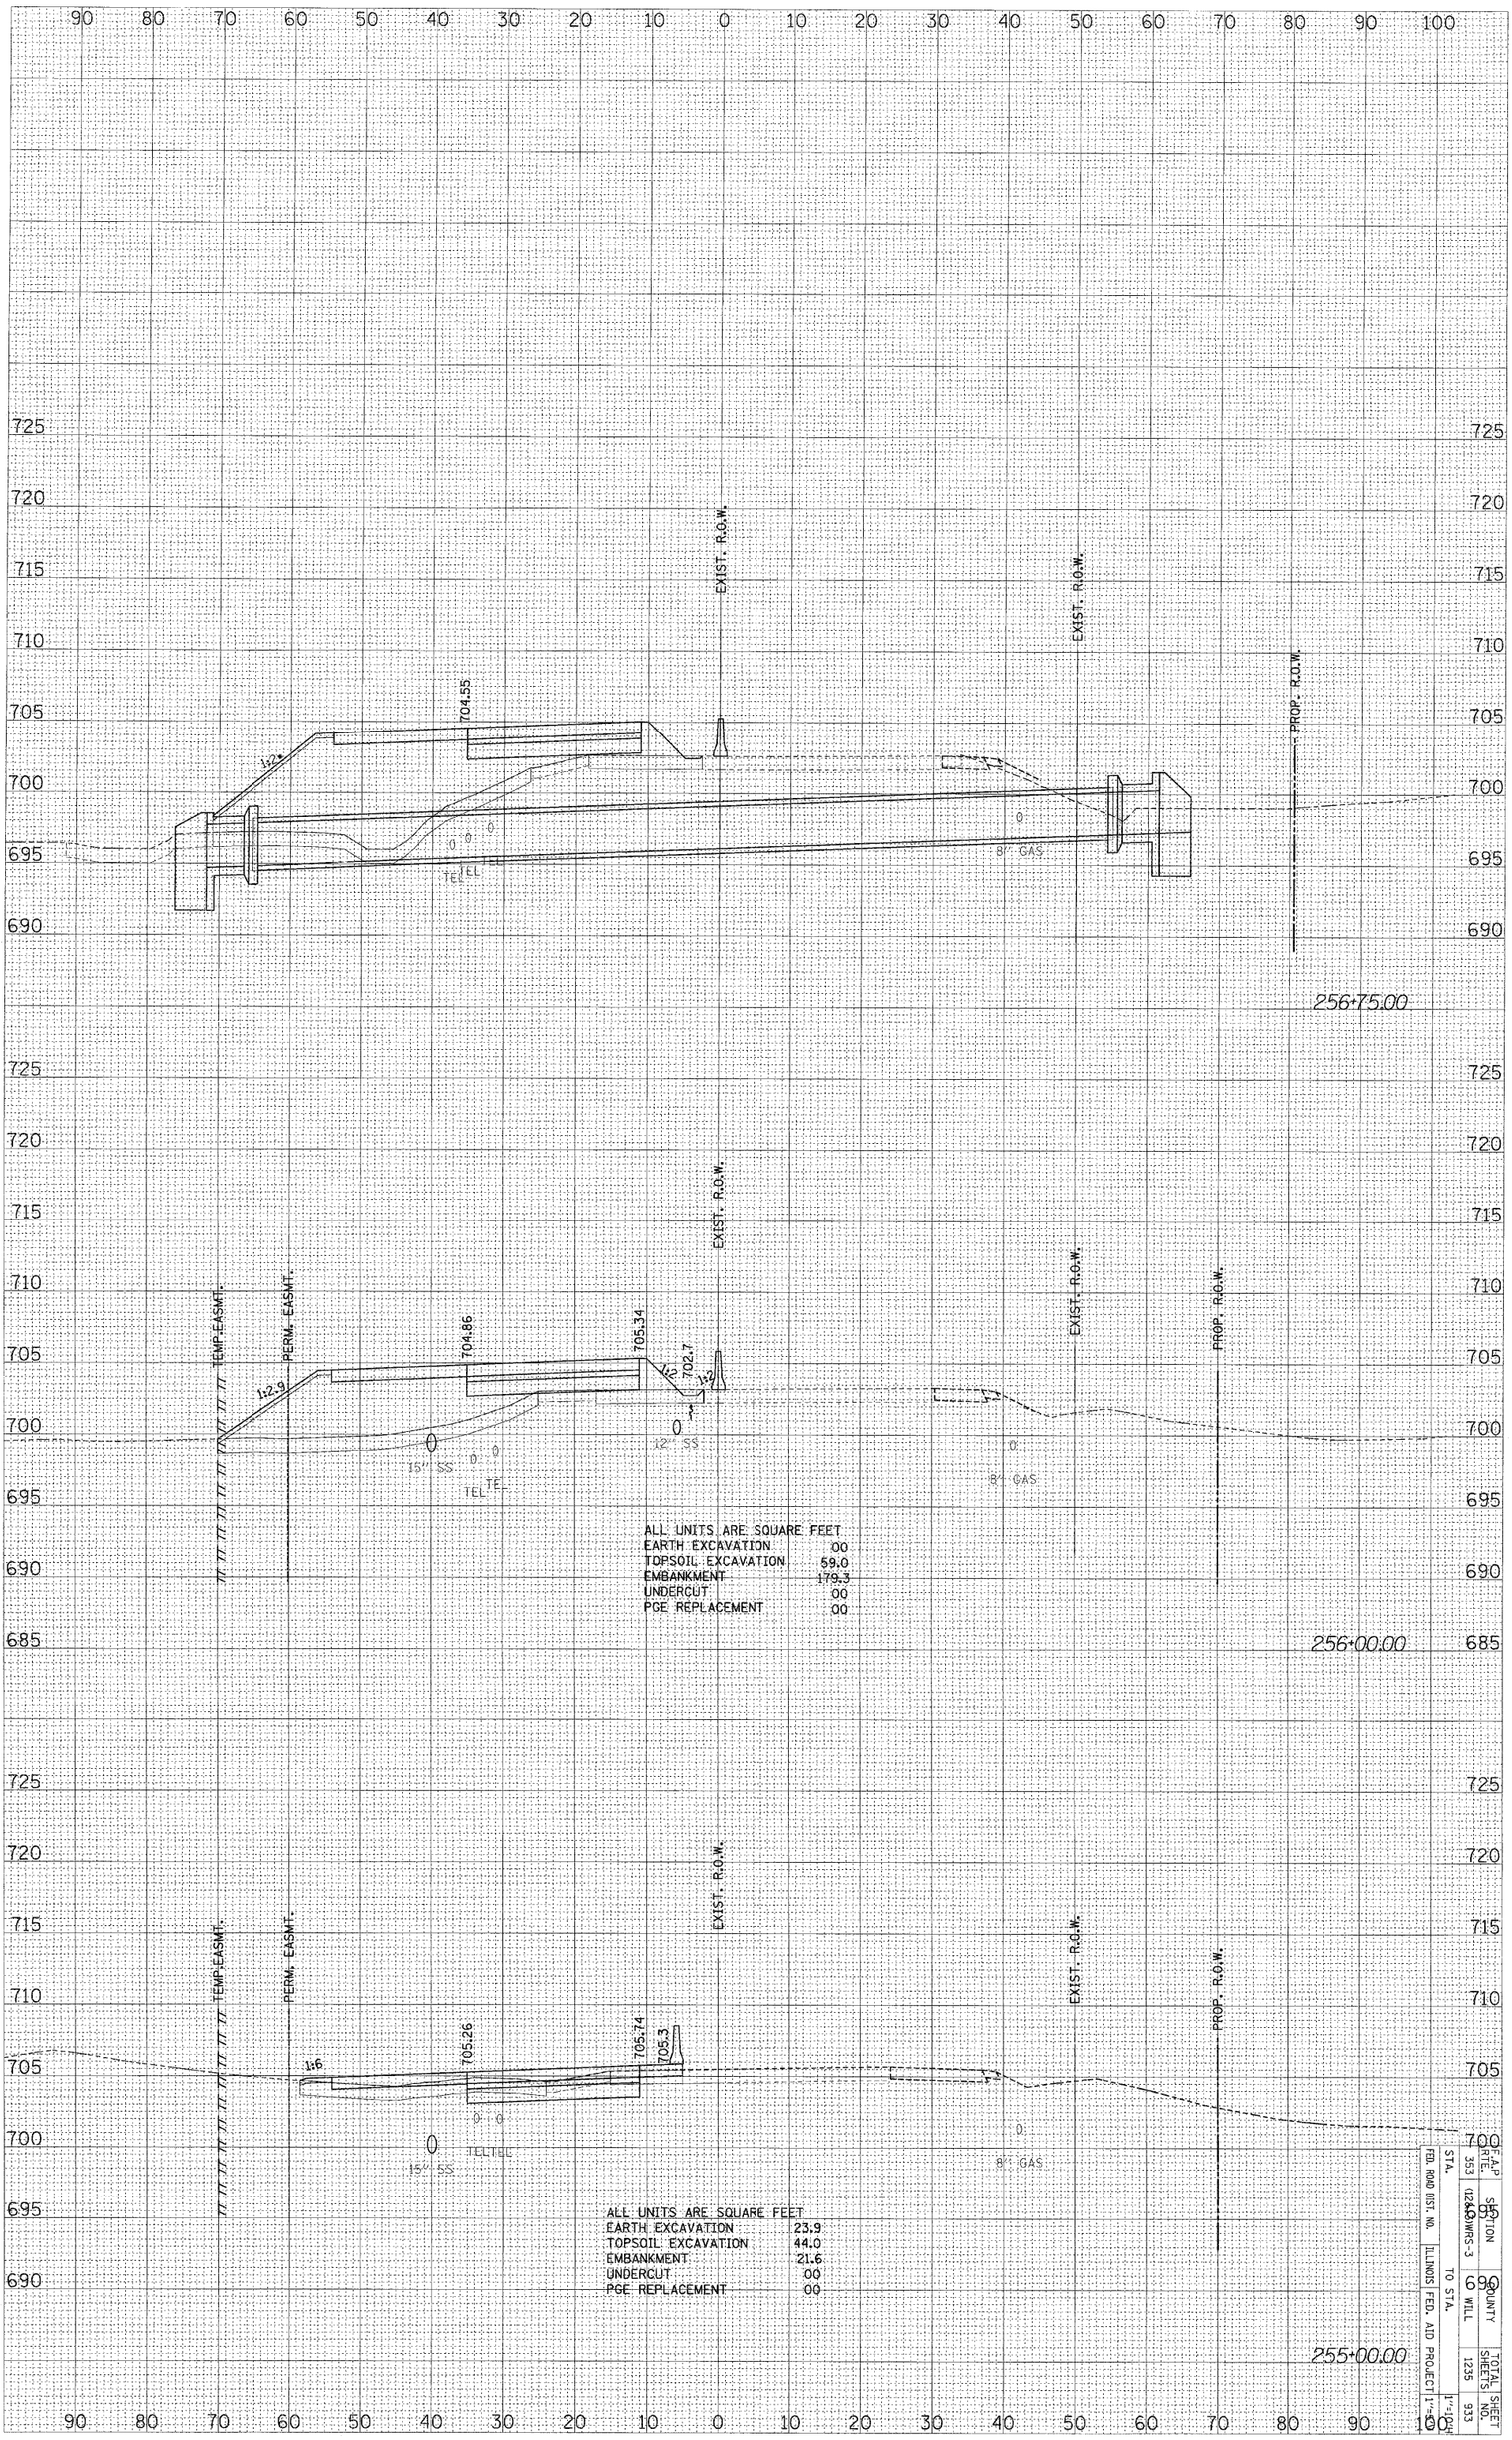

ALL UNITS ARE SQUARE FEET	
EARTH EXCAVATION	00
TOPSOIL EXCAVATION	59.0
EMBANKMENT	179.3
UNDERCUT	00
PGE REPLACEMENT	00

ALL UNITS ARE SQUARE FEET	
EARTH EXCAVATION	23.9
TOPSOIL EXCAVATION	44.0
EMBANKMENT	21.6
UNDERCUT	00
PGE REPLACEMENT	00

F.A.P. RTE.	STA.	SECTION	COUNTY	TOTAL SHEETS	SHEET NO.
353	1224	6WRS-3	WILL	1235	933
FED. ROAD DIST. NO.	ILLINOIS	FED. AID PROJECT			
	TO STA.				

US ROUTE 30 – STAGE ONE X-SECS

$FILE$ $DATE$

ORIGINAL SURVEY		BY	DATE
NOTE BOOK	SURVEYED		
NO.	PLOTTED		
	TEMPLATE		
	AREAS		
	AREAS CHECKED		

FINAL SURVEY		BY	DATE
NOTE BOOK	SURVEYED		
NO.	PLOTTED		
	TEMPLATE		
	AREAS		
	AREAS CHECKED		

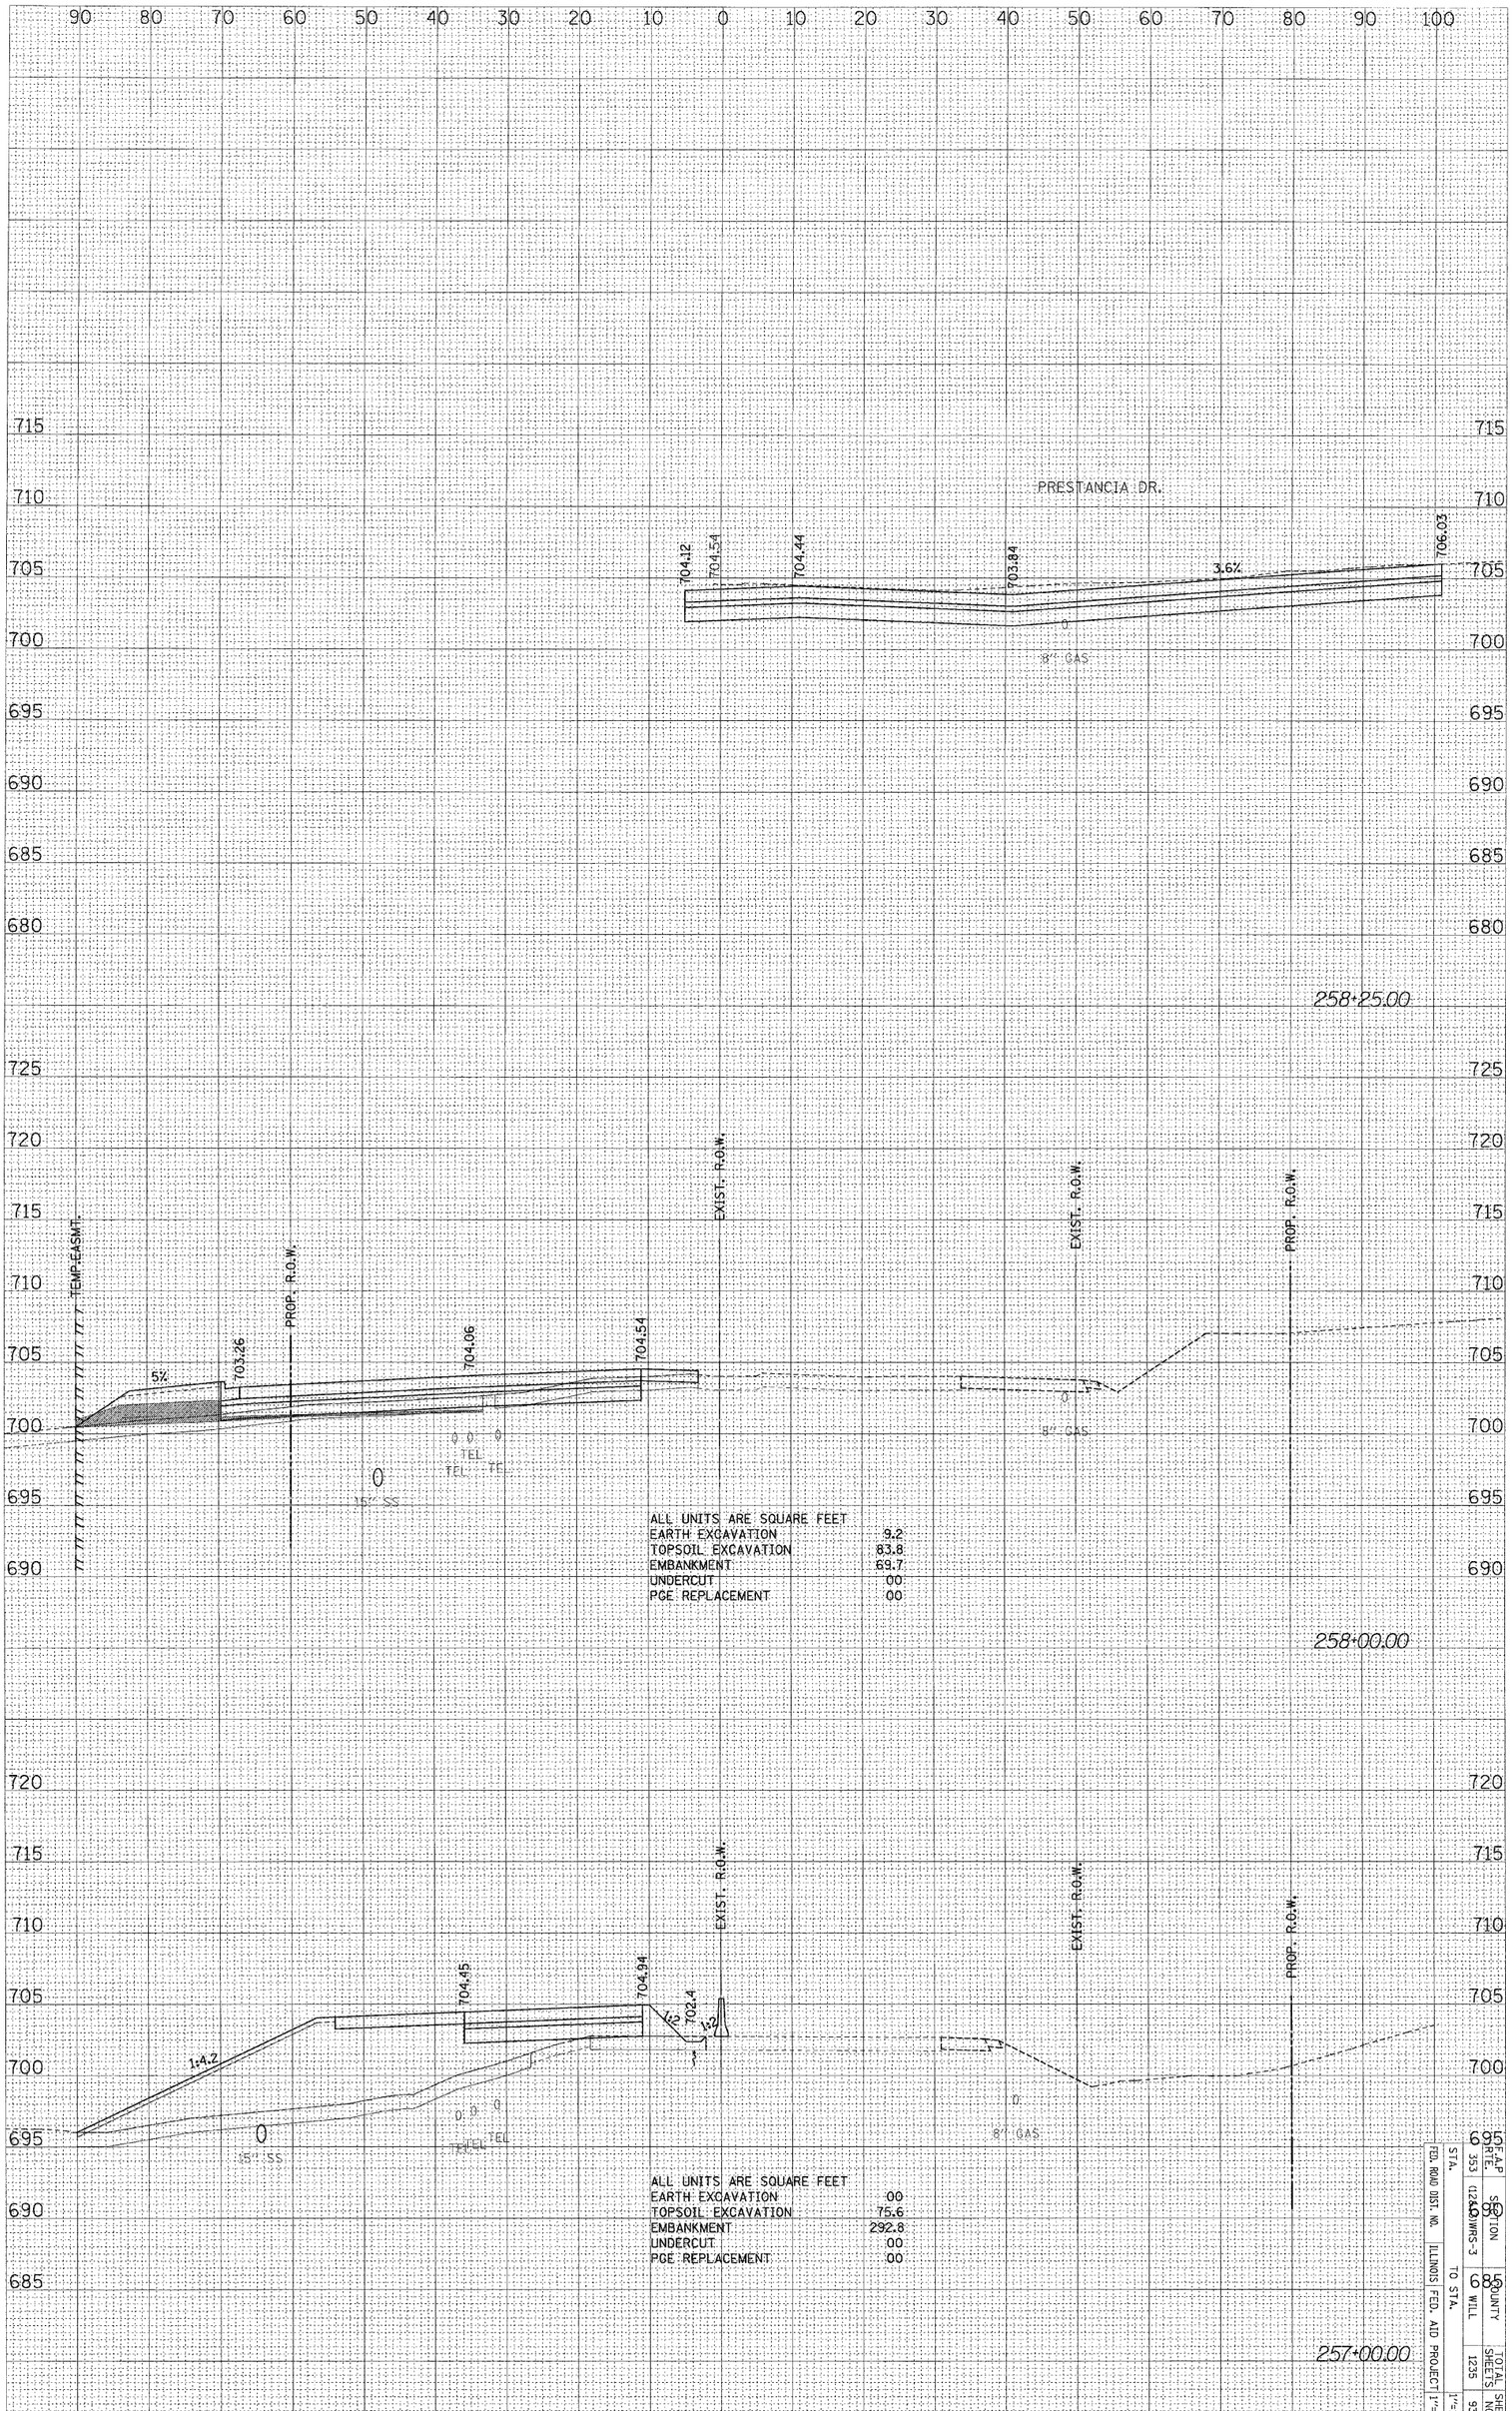

FED. ROAD DIST. NO.	ILLINOIS	FED. AID PROJECT
STA. 253+00	TO STA. 260+00	

MAP SHEET	SECTION	COUNTY	TOTAL SHEETS	SHEET NO.
353	(12,40)WRS-3	WILL	1235	934

US ROUTE 30 – STAGE ONE X-SECS

#FILE#

#DATE#

ORIGINAL SURVEY		BY	DATE
NOTE BOOK	SURVEYED		
	PLOTTED		
	TEMPLATE		
NO.	AREAS		
	AREAS CHECKED		

FINAL SURVEY		BY	DATE
NOTE BOOK	SURVEYED		
	PLOTTED		
	TEMPLATE		
NO.	AREAS		
	AREAS CHECKED		

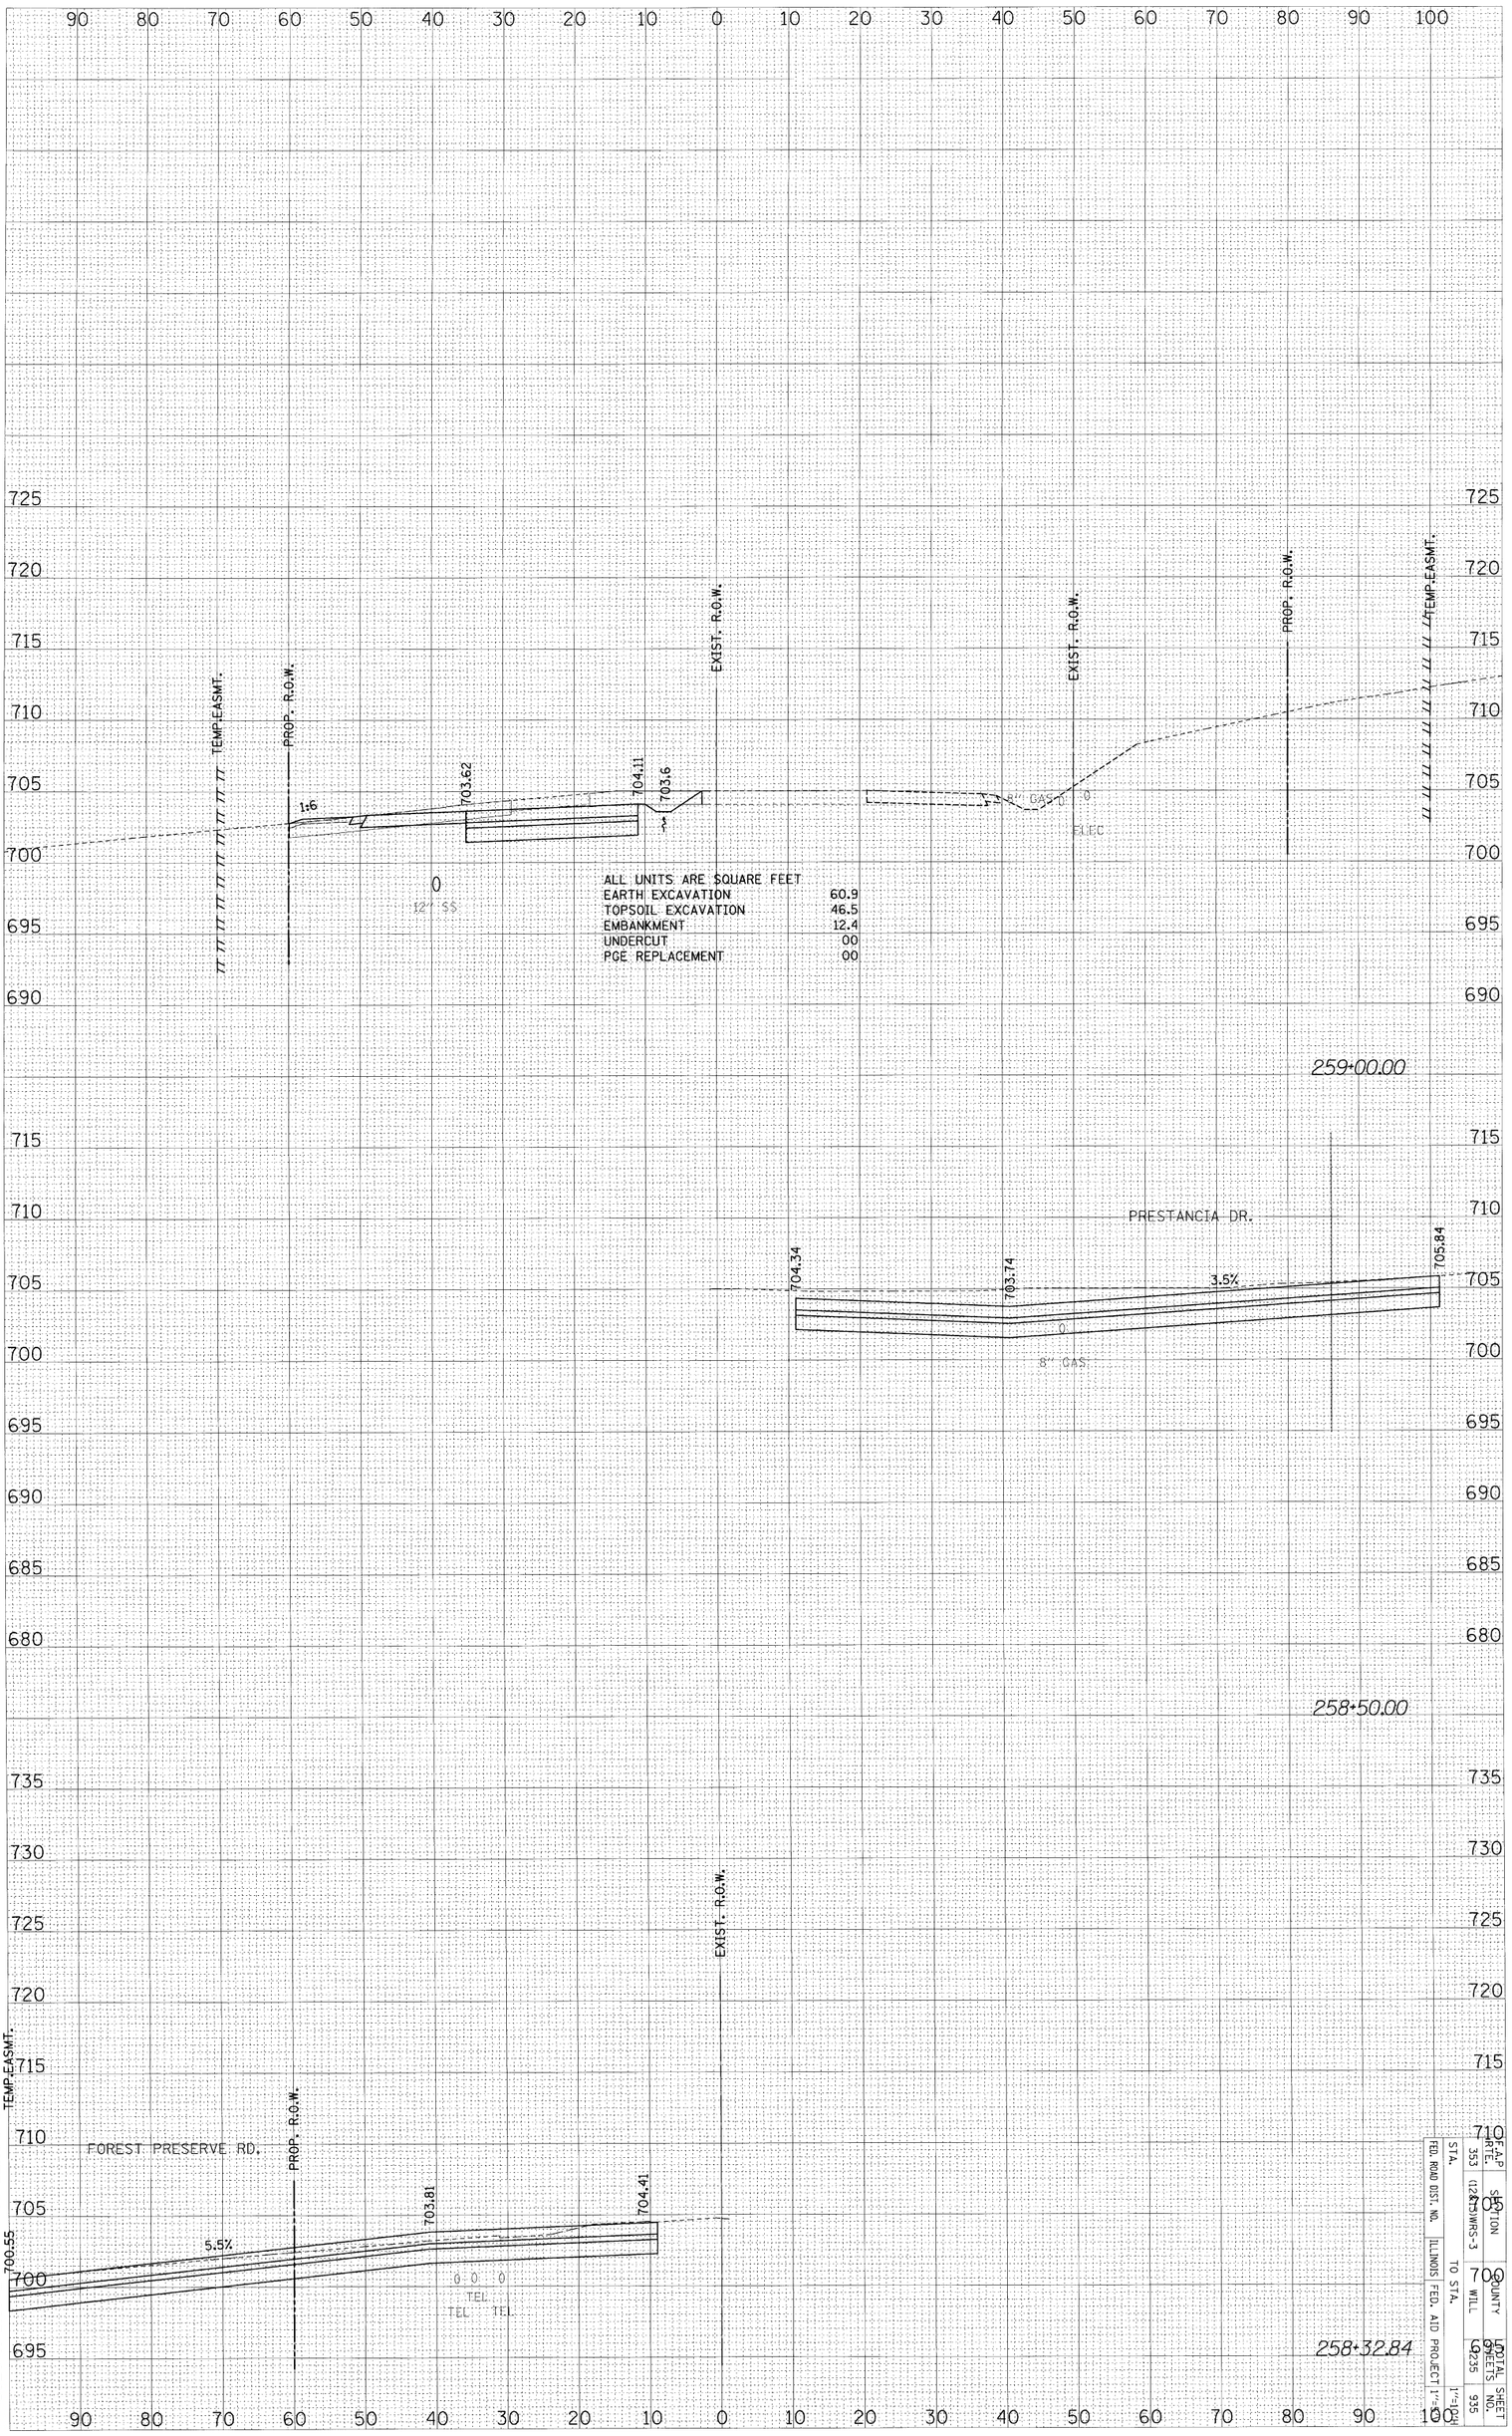

US ROUTE 30 – STAGE ONE X-SECS

FED. ROAD DIST. NO.	STATE	SHEET NO.
ILLINOIS	ILLINOIS	935
FED. AID PROJECT	COUNTY	TOTAL SHEETS
1"=10'	WILL	935
STA. 253 (12+53.WRS-3 TO STA. 258+35	SECTION	

$FILES $DATES

ORIGINAL SURVEY		BY	DATE
NOTE BOOK	SURVEYED		
	PLOTTED		
	TEMPLATE		
NO.	AREAS		
	AREAS CHECKED		

FINAL SURVEY		BY	DATE
NOTE BOOK	SURVEYED		
	PLOTTED		
	TEMPLATE		
NO.	AREAS		
	AREAS CHECKED		

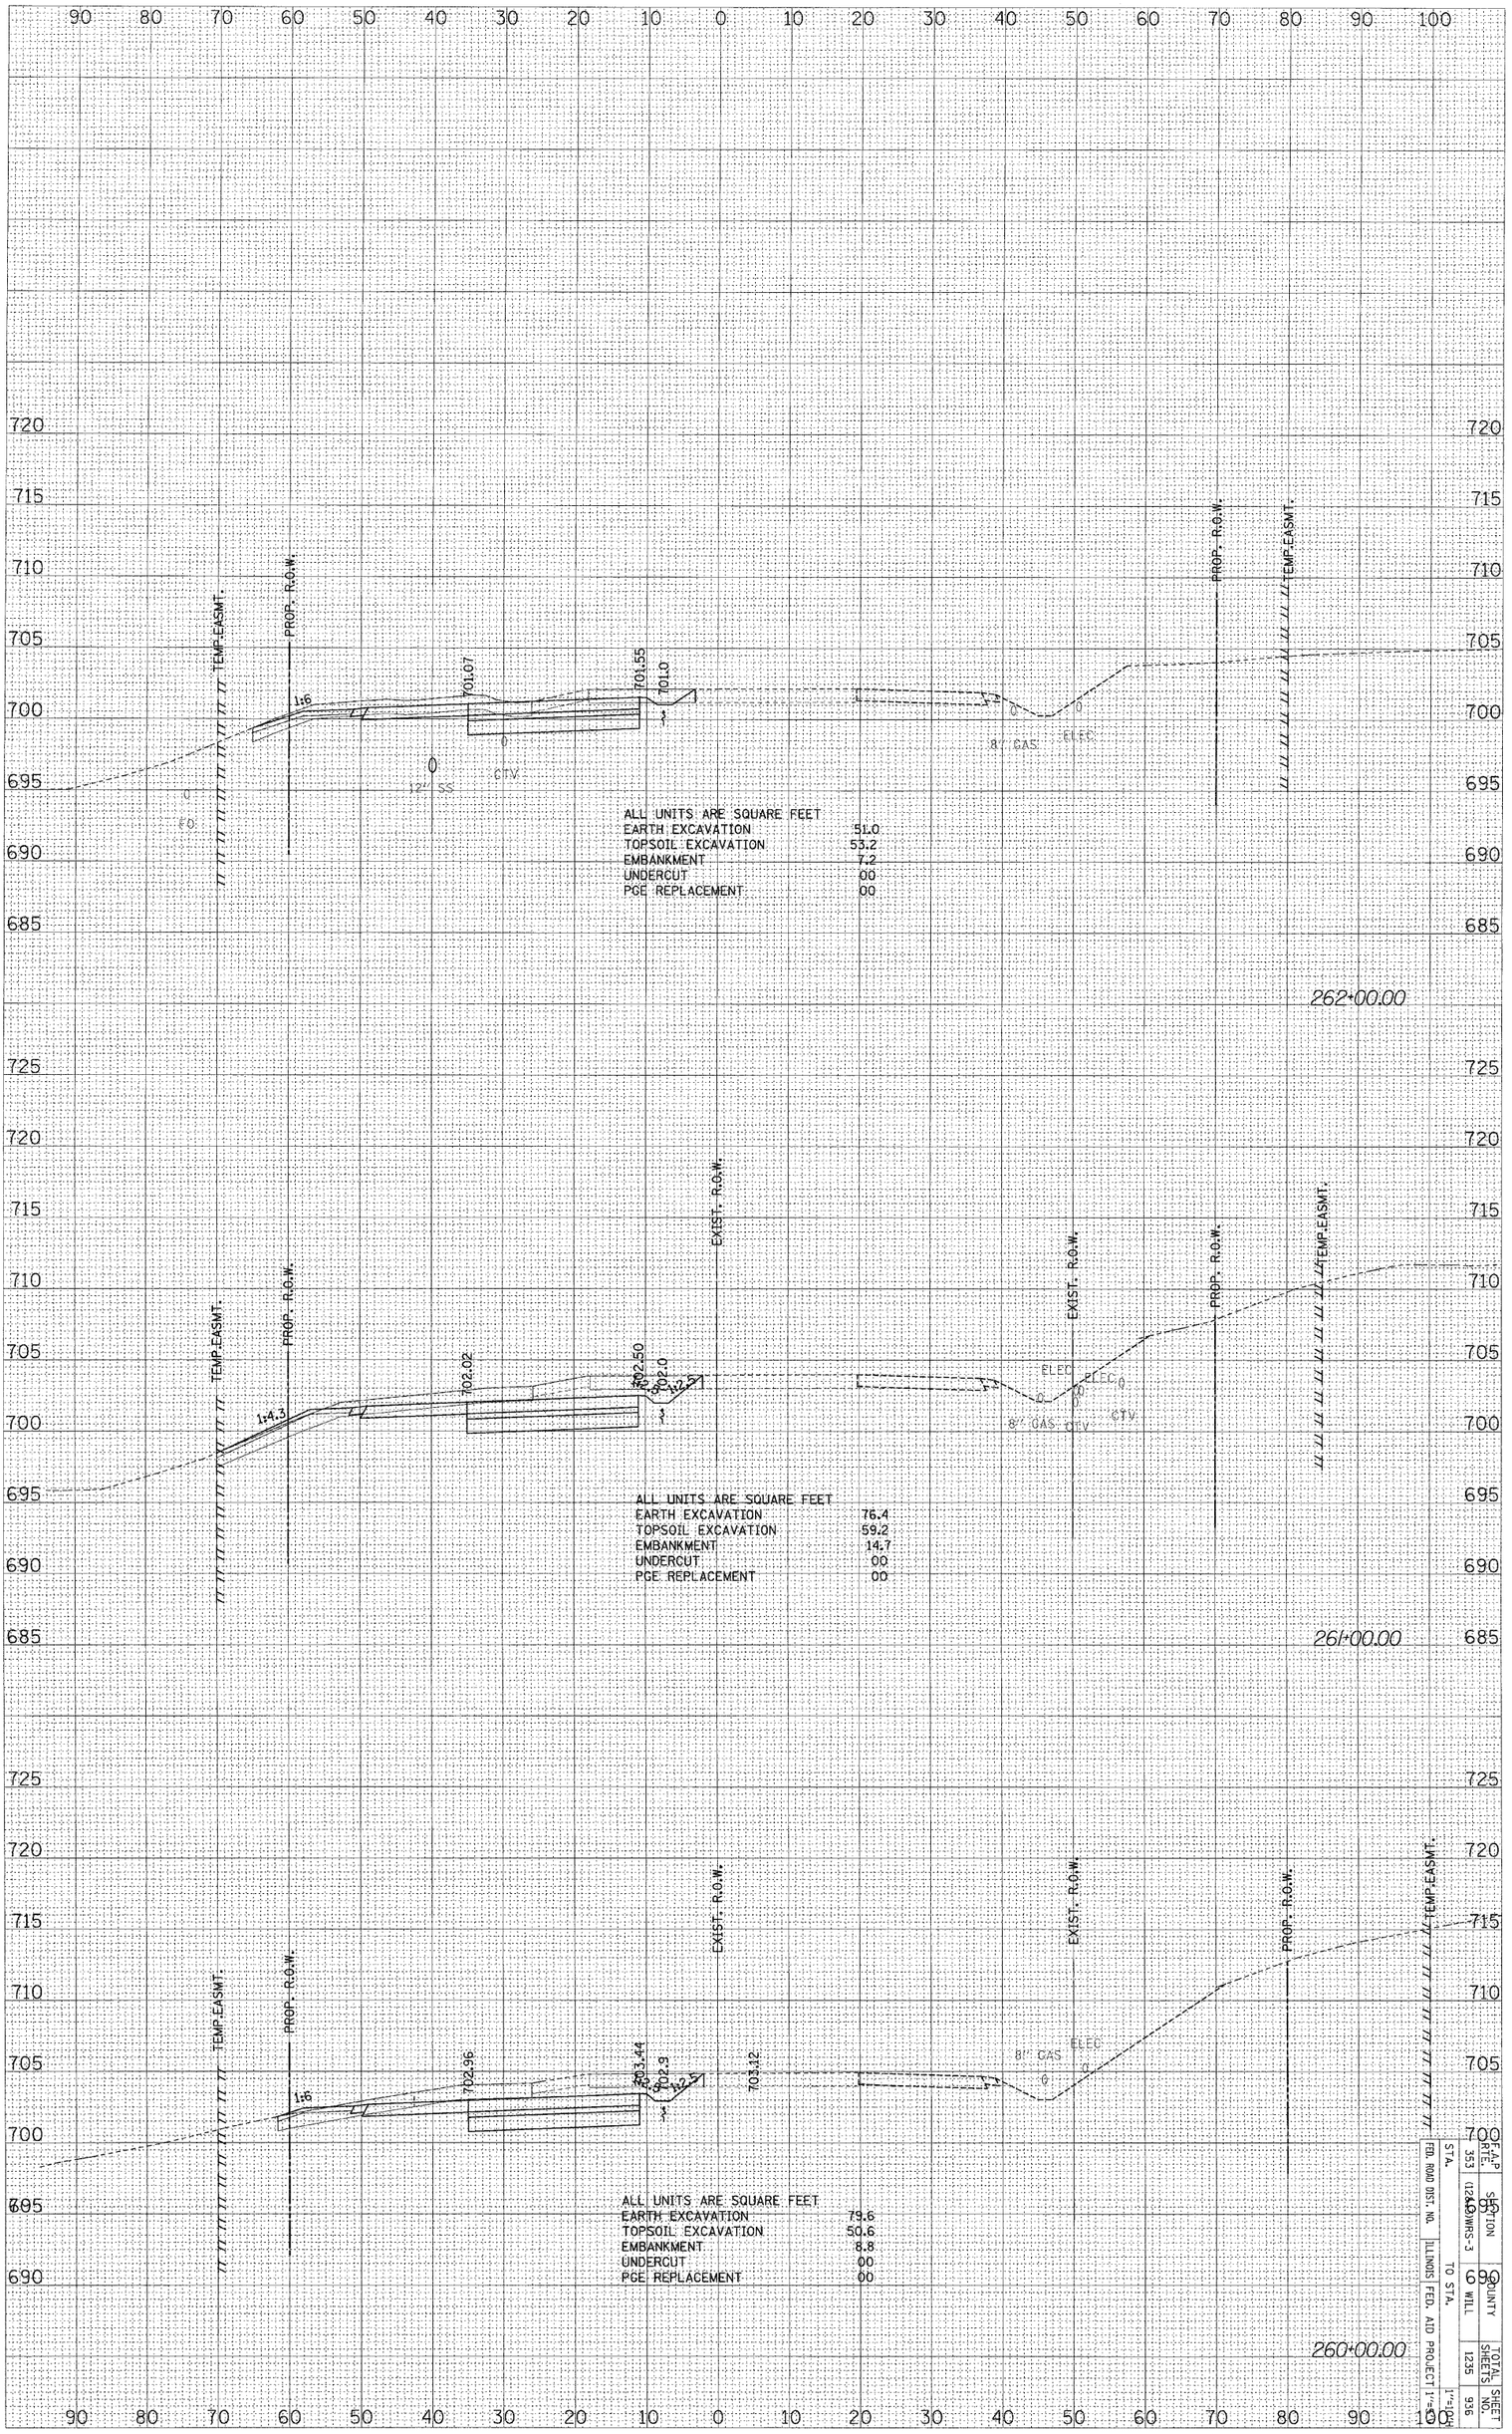

ALL UNITS ARE SQUARE FEET

EARTH EXCAVATION	51.0
TOPSOIL EXCAVATION	53.2
EMBANKMENT	7.2
UNDERCUT	00
PGE REPLACEMENT	00

ALL UNITS ARE SQUARE FEET

EARTH EXCAVATION	76.4
TOPSOIL EXCAVATION	59.2
EMBANKMENT	14.7
UNDERCUT	00
PGE REPLACEMENT	00

ALL UNITS ARE SQUARE FEET

EARTH EXCAVATION	79.6
TOPSOIL EXCAVATION	50.6
EMBANKMENT	8.8
UNDERCUT	00
PGE REPLACEMENT	00

FED. ROAD DIST. NO.	ILLINOIS	FED. AID PROJECT
STA. 1234+00	TO STA.	
MAP NO. 353	SECTION 60MWRS-3	COUNTY WILL
		TOTAL SHEETS 1235
		SHEET NO. 936

US ROUTE 30 – STAGE ONE X-SECS

$FILE$ $DATE$

ORIGINAL SURVEY		BY	DATE
	SURVEYED		
	PLOTTED		
NOTE BOOK	TEMPLATE		
	AREAS		
NO.	AREAS CHECKED		

FINAL SURVEY		BY	DATE
	SURVEYED		
	PLOTTED		
NOTE BOOK	TEMPLATE		
	AREAS		
NO.	AREAS CHECKED		

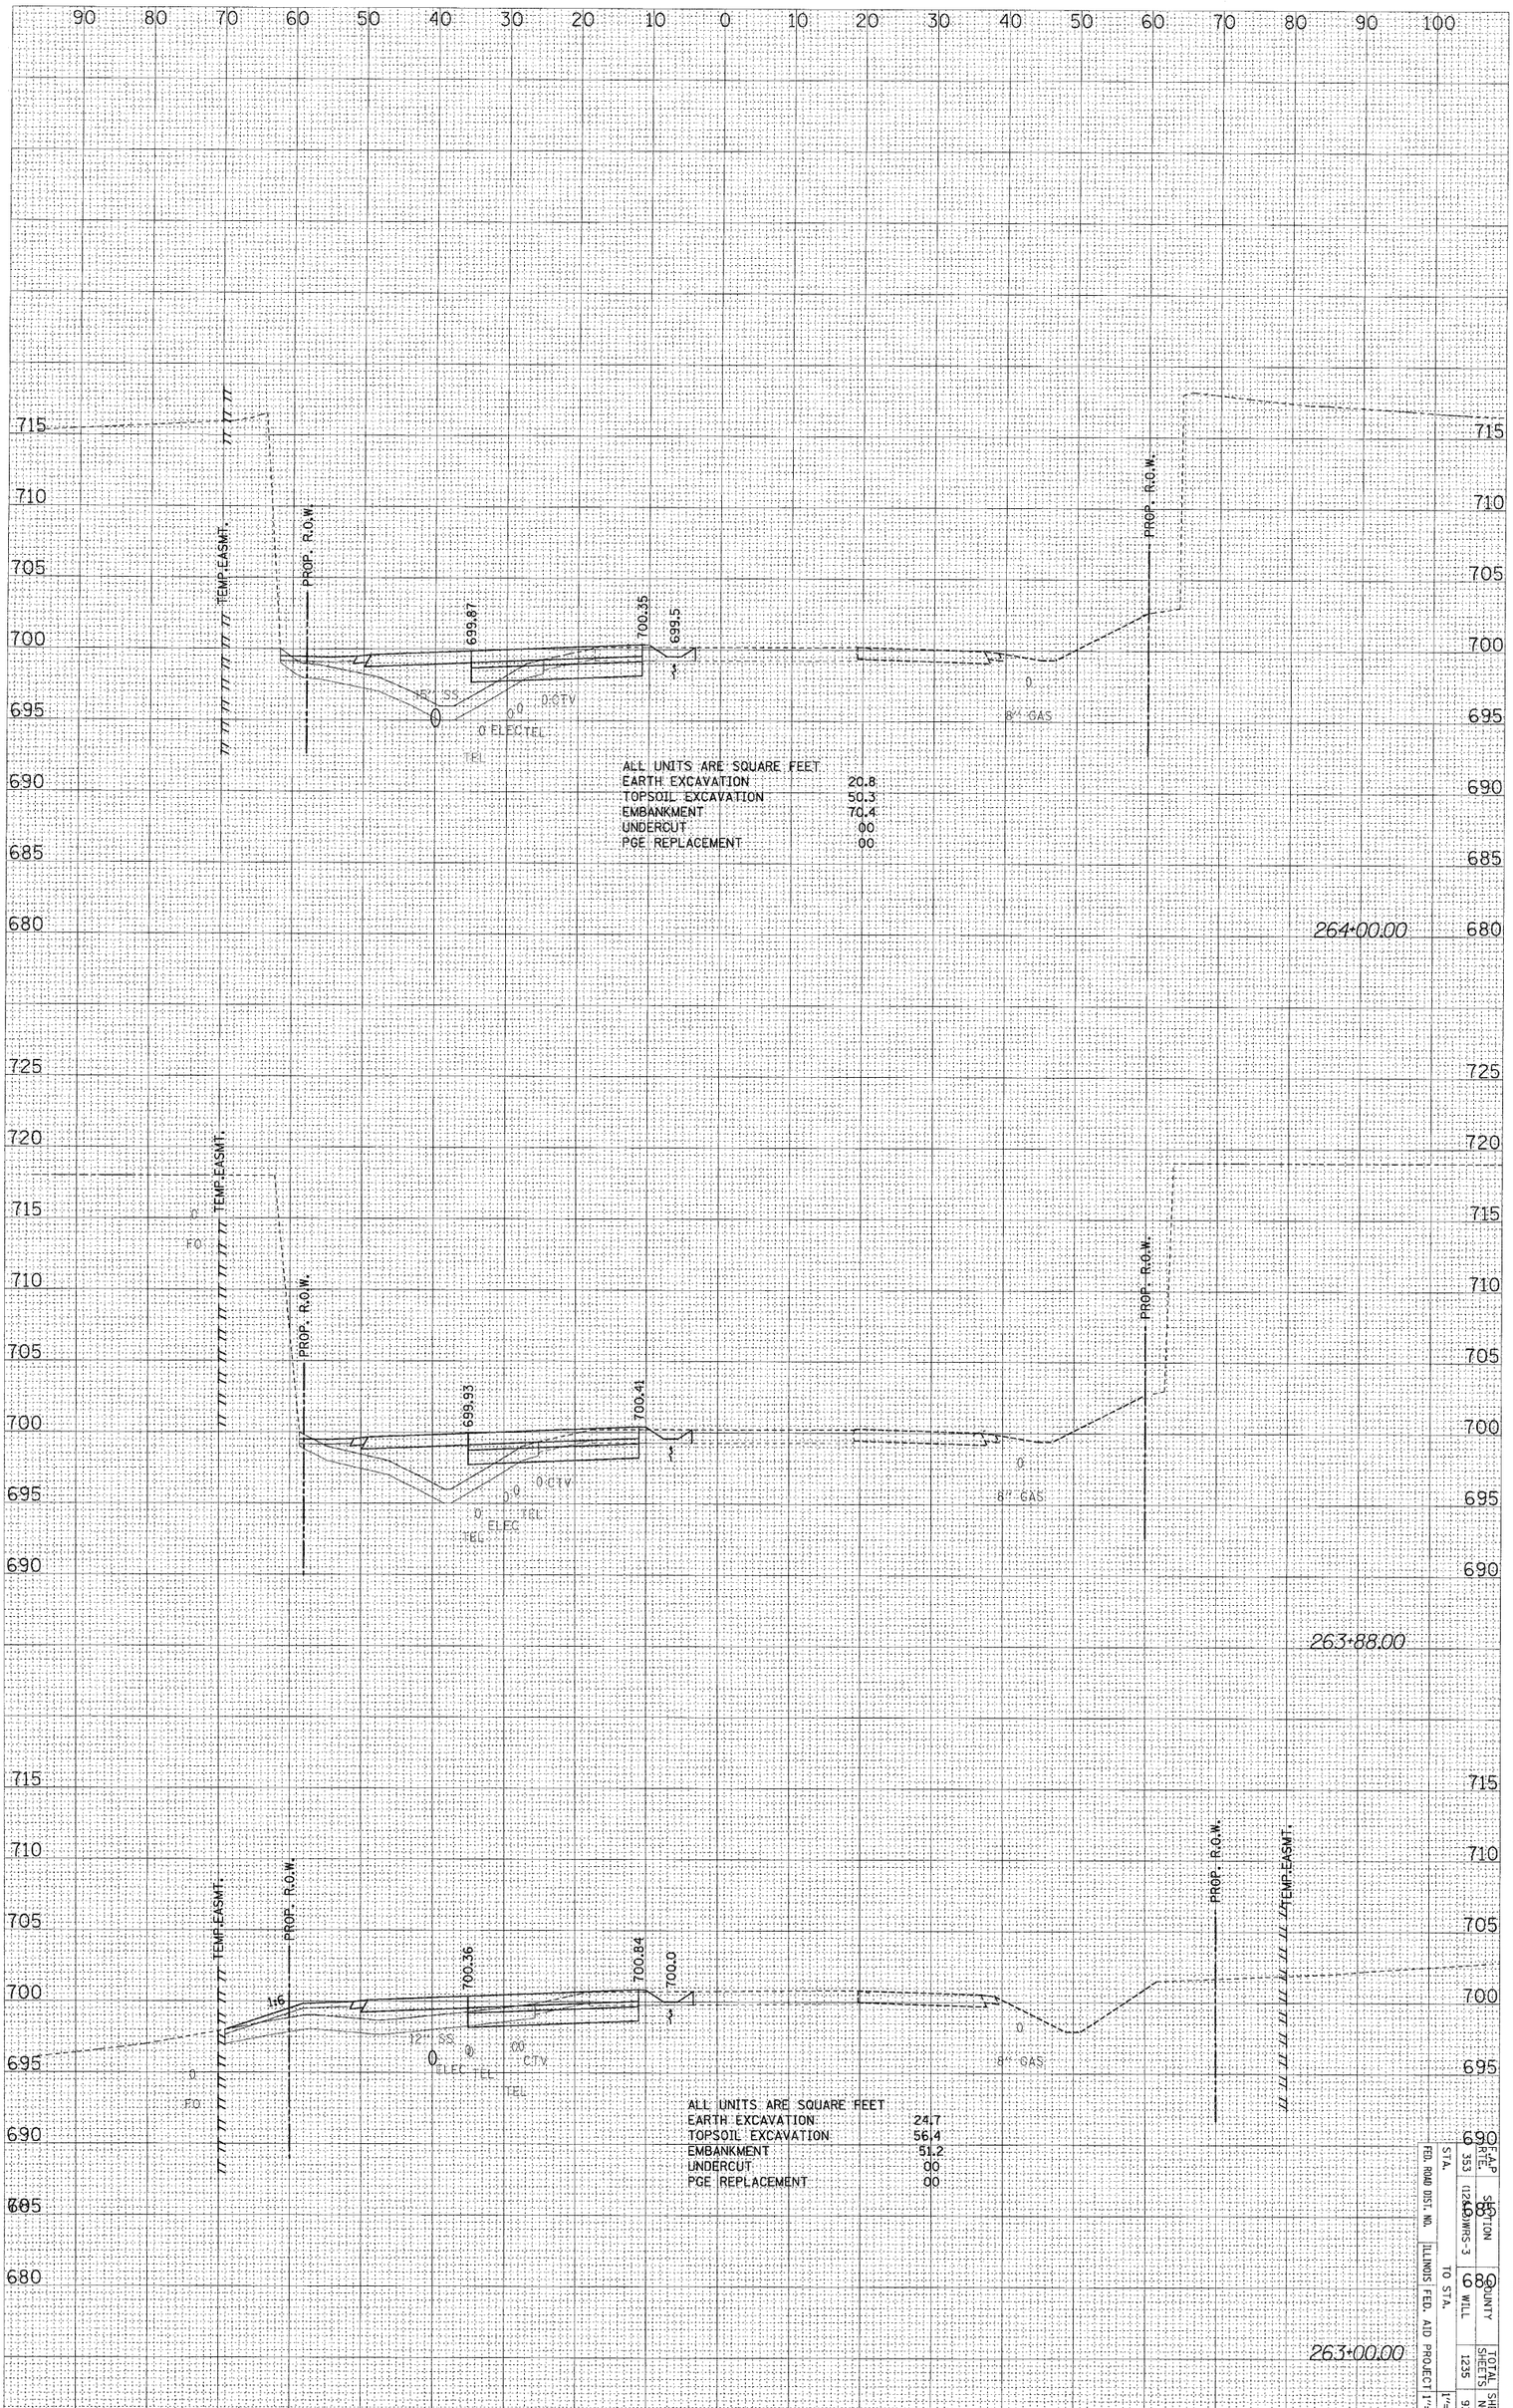

STA.	TO STA.	SHEET NO.
353	937	68

FED. ROAD DIST. NO.	ILLINOIS FED. AID PROJECT	SECTION	COUNTY	TOTAL SHEETS
		(124)WRS-3	WILL	1235

US ROUTE 30 – STAGE ONE X-SECS

#FILE# #DATE#

ORIGINAL SURVEY		BY	DATE
NOTE BOOK	SURVEYED		
NO.	PLOTTED		
	TEMPLATE		
	AREAS		
	AREAS CHECKED		

FINAL SURVEY		BY	DATE
NOTE BOOK	SURVEYED		
NO.	PLOTTED		
	TEMPLATE		
	AREAS		
	AREAS CHECKED		

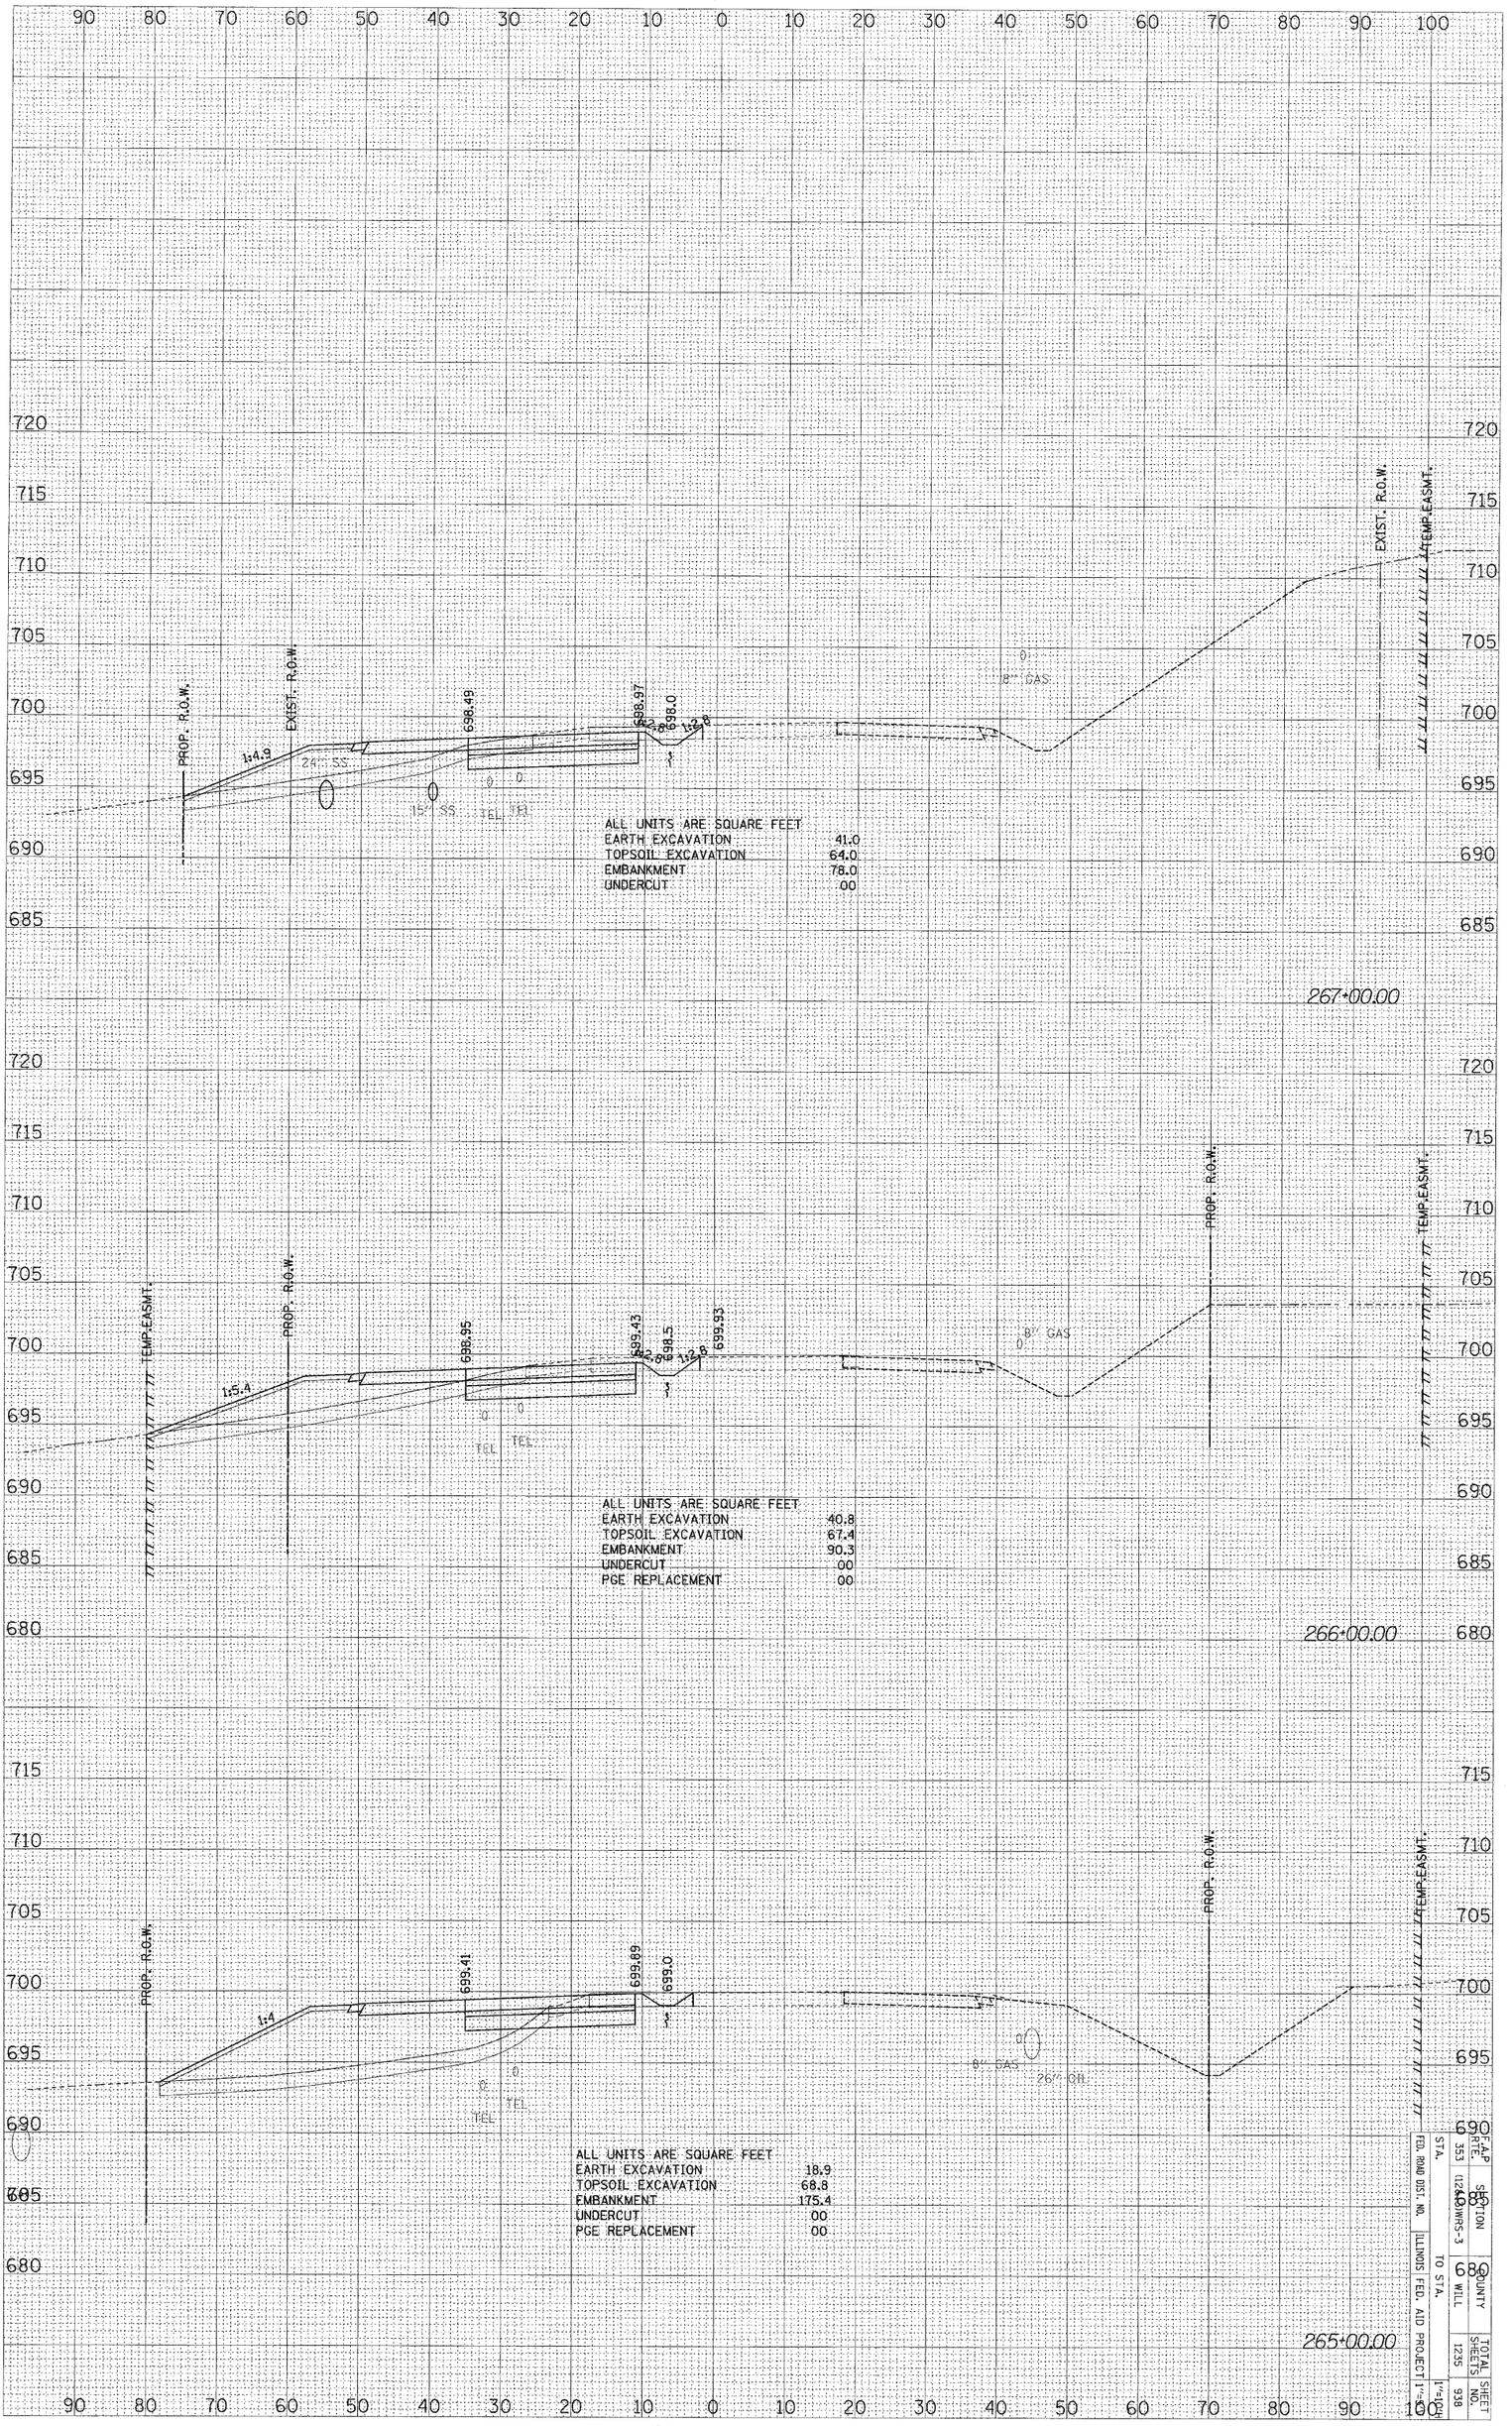

ALL UNITS ARE SQUARE FEET

EARTH EXCAVATION	41.0
TOPSOIL EXCAVATION	64.0
EMBANKMENT	78.0
UNDERCUT	.00

ALL UNITS ARE SQUARE FEET

EARTH EXCAVATION	40.8
TOPSOIL EXCAVATION	67.4
EMBANKMENT	90.3
UNDERCUT	.00
PGE REPLACEMENT	.00

ALL UNITS ARE SQUARE FEET

EARTH EXCAVATION	18.9
TOPSOIL EXCAVATION	68.8
EMBANKMENT	175.4
UNDERCUT	.00
PGE REPLACEMENT	.00

FED. ROAD DIST. NO.	ILLINOIS FED. AID PROJECT		F.A.P. RTE.	SECTION	COUNTY	TOTAL SHEETS	SHEET NO.
			353	(124)WRS-3	WILL	1235	938
STA.	TO STA.						

US ROUTE 30 – STAGE ONE X-SECS

$FILE$ $DATE$

ORIGINAL SURVEY		BY	DATE
	SURVEYED		
	PLOTTED		
NOTE BOOK	TEMPLATE		
	AREAS		
NO.	AREAS CHECKED		

FINAL SURVEY		BY	DATE
	SURVEYED		
	PLOTTED		
NOTE BOOK	TEMPLATE		
	AREAS		
NO.	AREAS CHECKED		

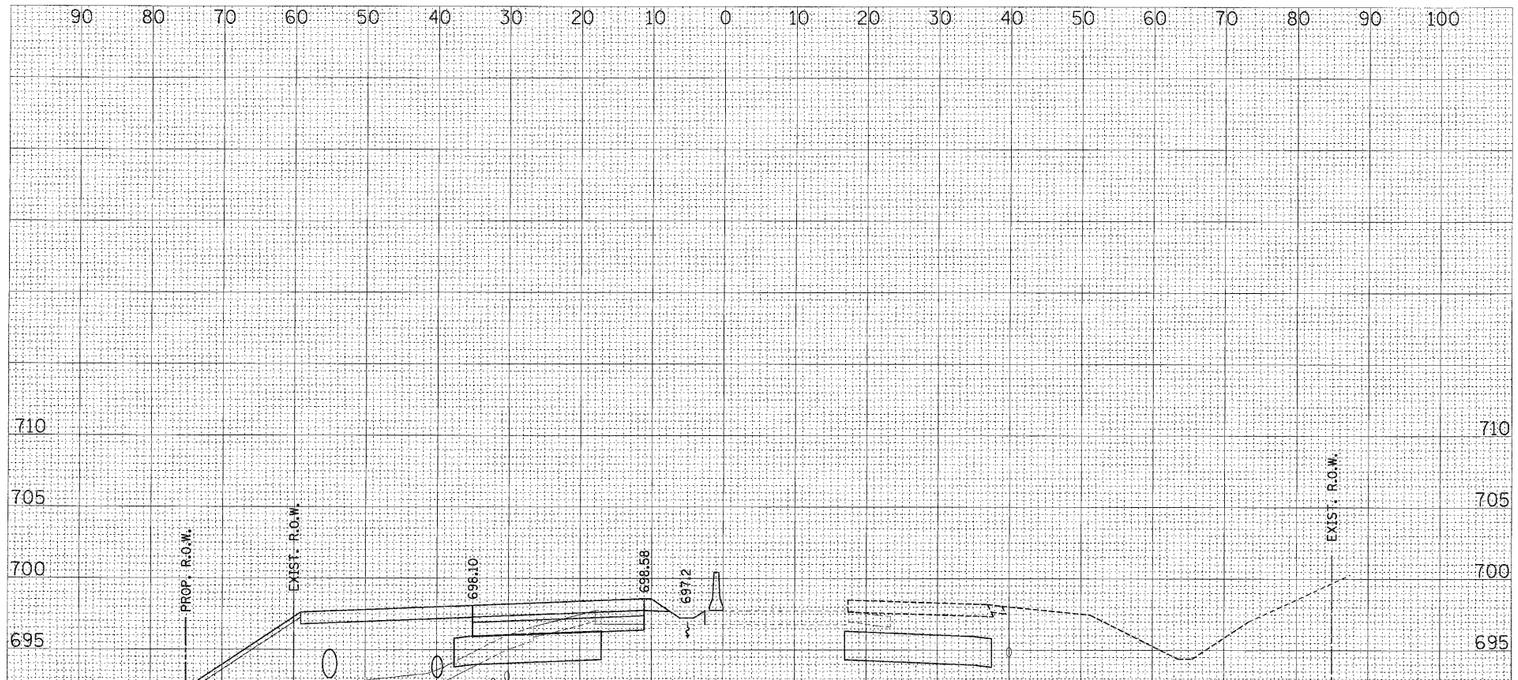

ALL UNITS ARE SQUARE FEET	
EARTH EXCAVATION	11.6
TOPSOIL EXCAVATION	53.2
EMBANKMENT	172.9
UNDERCUT	41.2
PGE REPLACEMENT	41.2

270+00.00

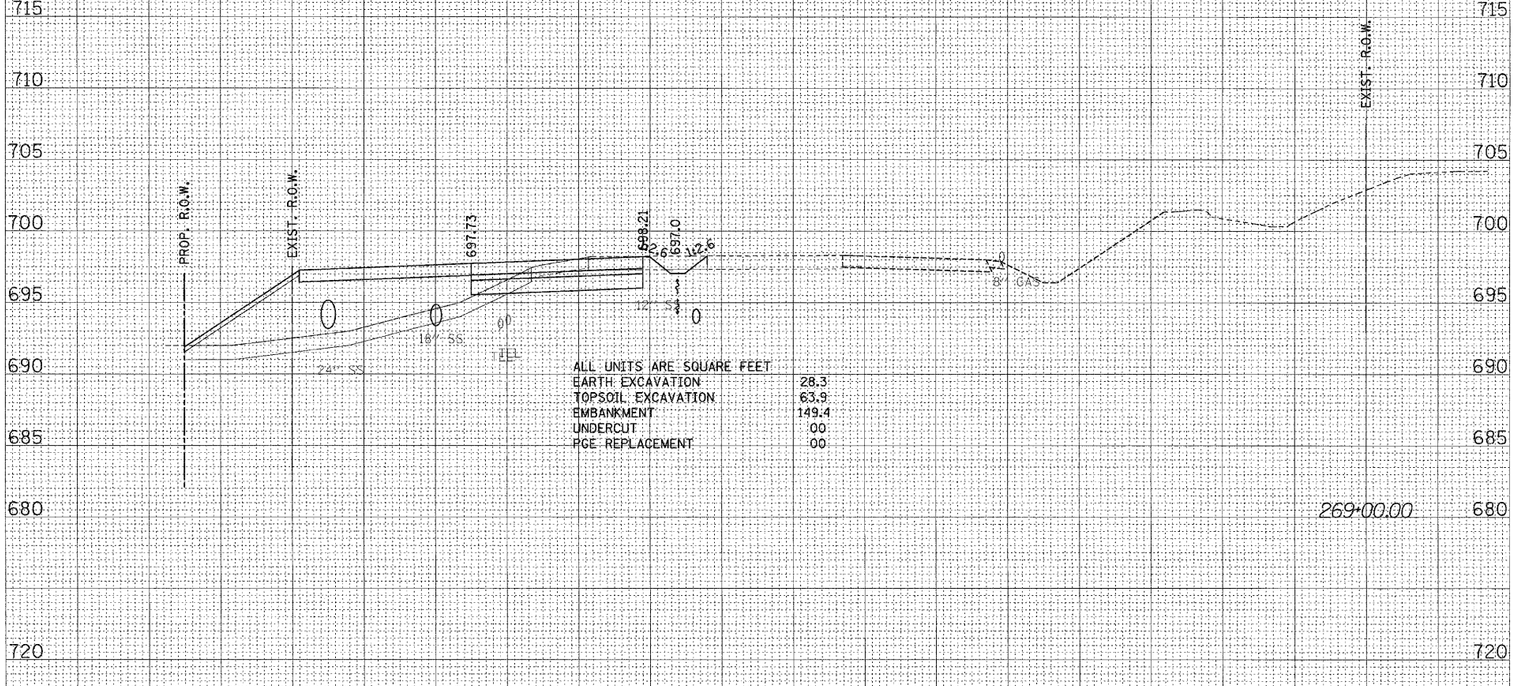

ALL UNITS ARE SQUARE FEET	
EARTH EXCAVATION	28.3
TOPSOIL EXCAVATION	63.9
EMBANKMENT	149.4
UNDERCUT	00
PGE REPLACEMENT	00

269+00.00

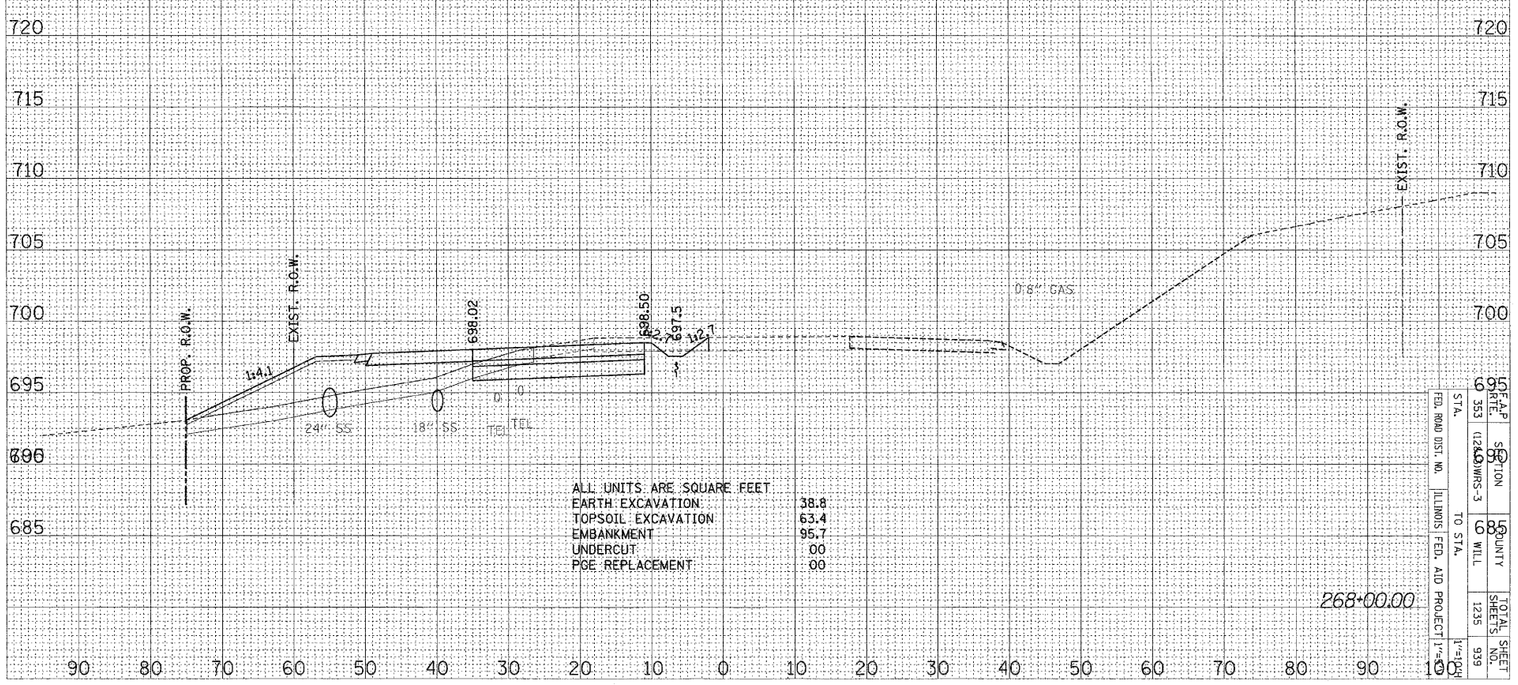

ALL UNITS ARE SQUARE FEET	
EARTH EXCAVATION	38.8
TOPSOIL EXCAVATION	63.4
EMBANKMENT	95.7
UNDERCUT	00
PGE REPLACEMENT	00

268+00.00

STA.	TO STA.	FED. ROAD DIST. NO.	ILLINOIS FED. AID PROJECT	SECTION	COUNTY	TOTAL SHEETS	SHEET NO.
353	1235	6		(12)5.0WRS-3	WILL	939	

US ROUTE 30 – STAGE ONE X-SECS

$FILE$ $DATE$

ORIGINAL SURVEY		BY	DATE
	SURVEYED		
	PLOTTED		
NOTE BOOK	TEMPLATE		
	AREAS		
NO.	AREAS CHECKED		

FINAL SURVEY		BY	DATE
	SURVEYED		
	PLOTTED		
NOTE BOOK	TEMPLATE		
	AREAS		
NO.	AREAS CHECKED		

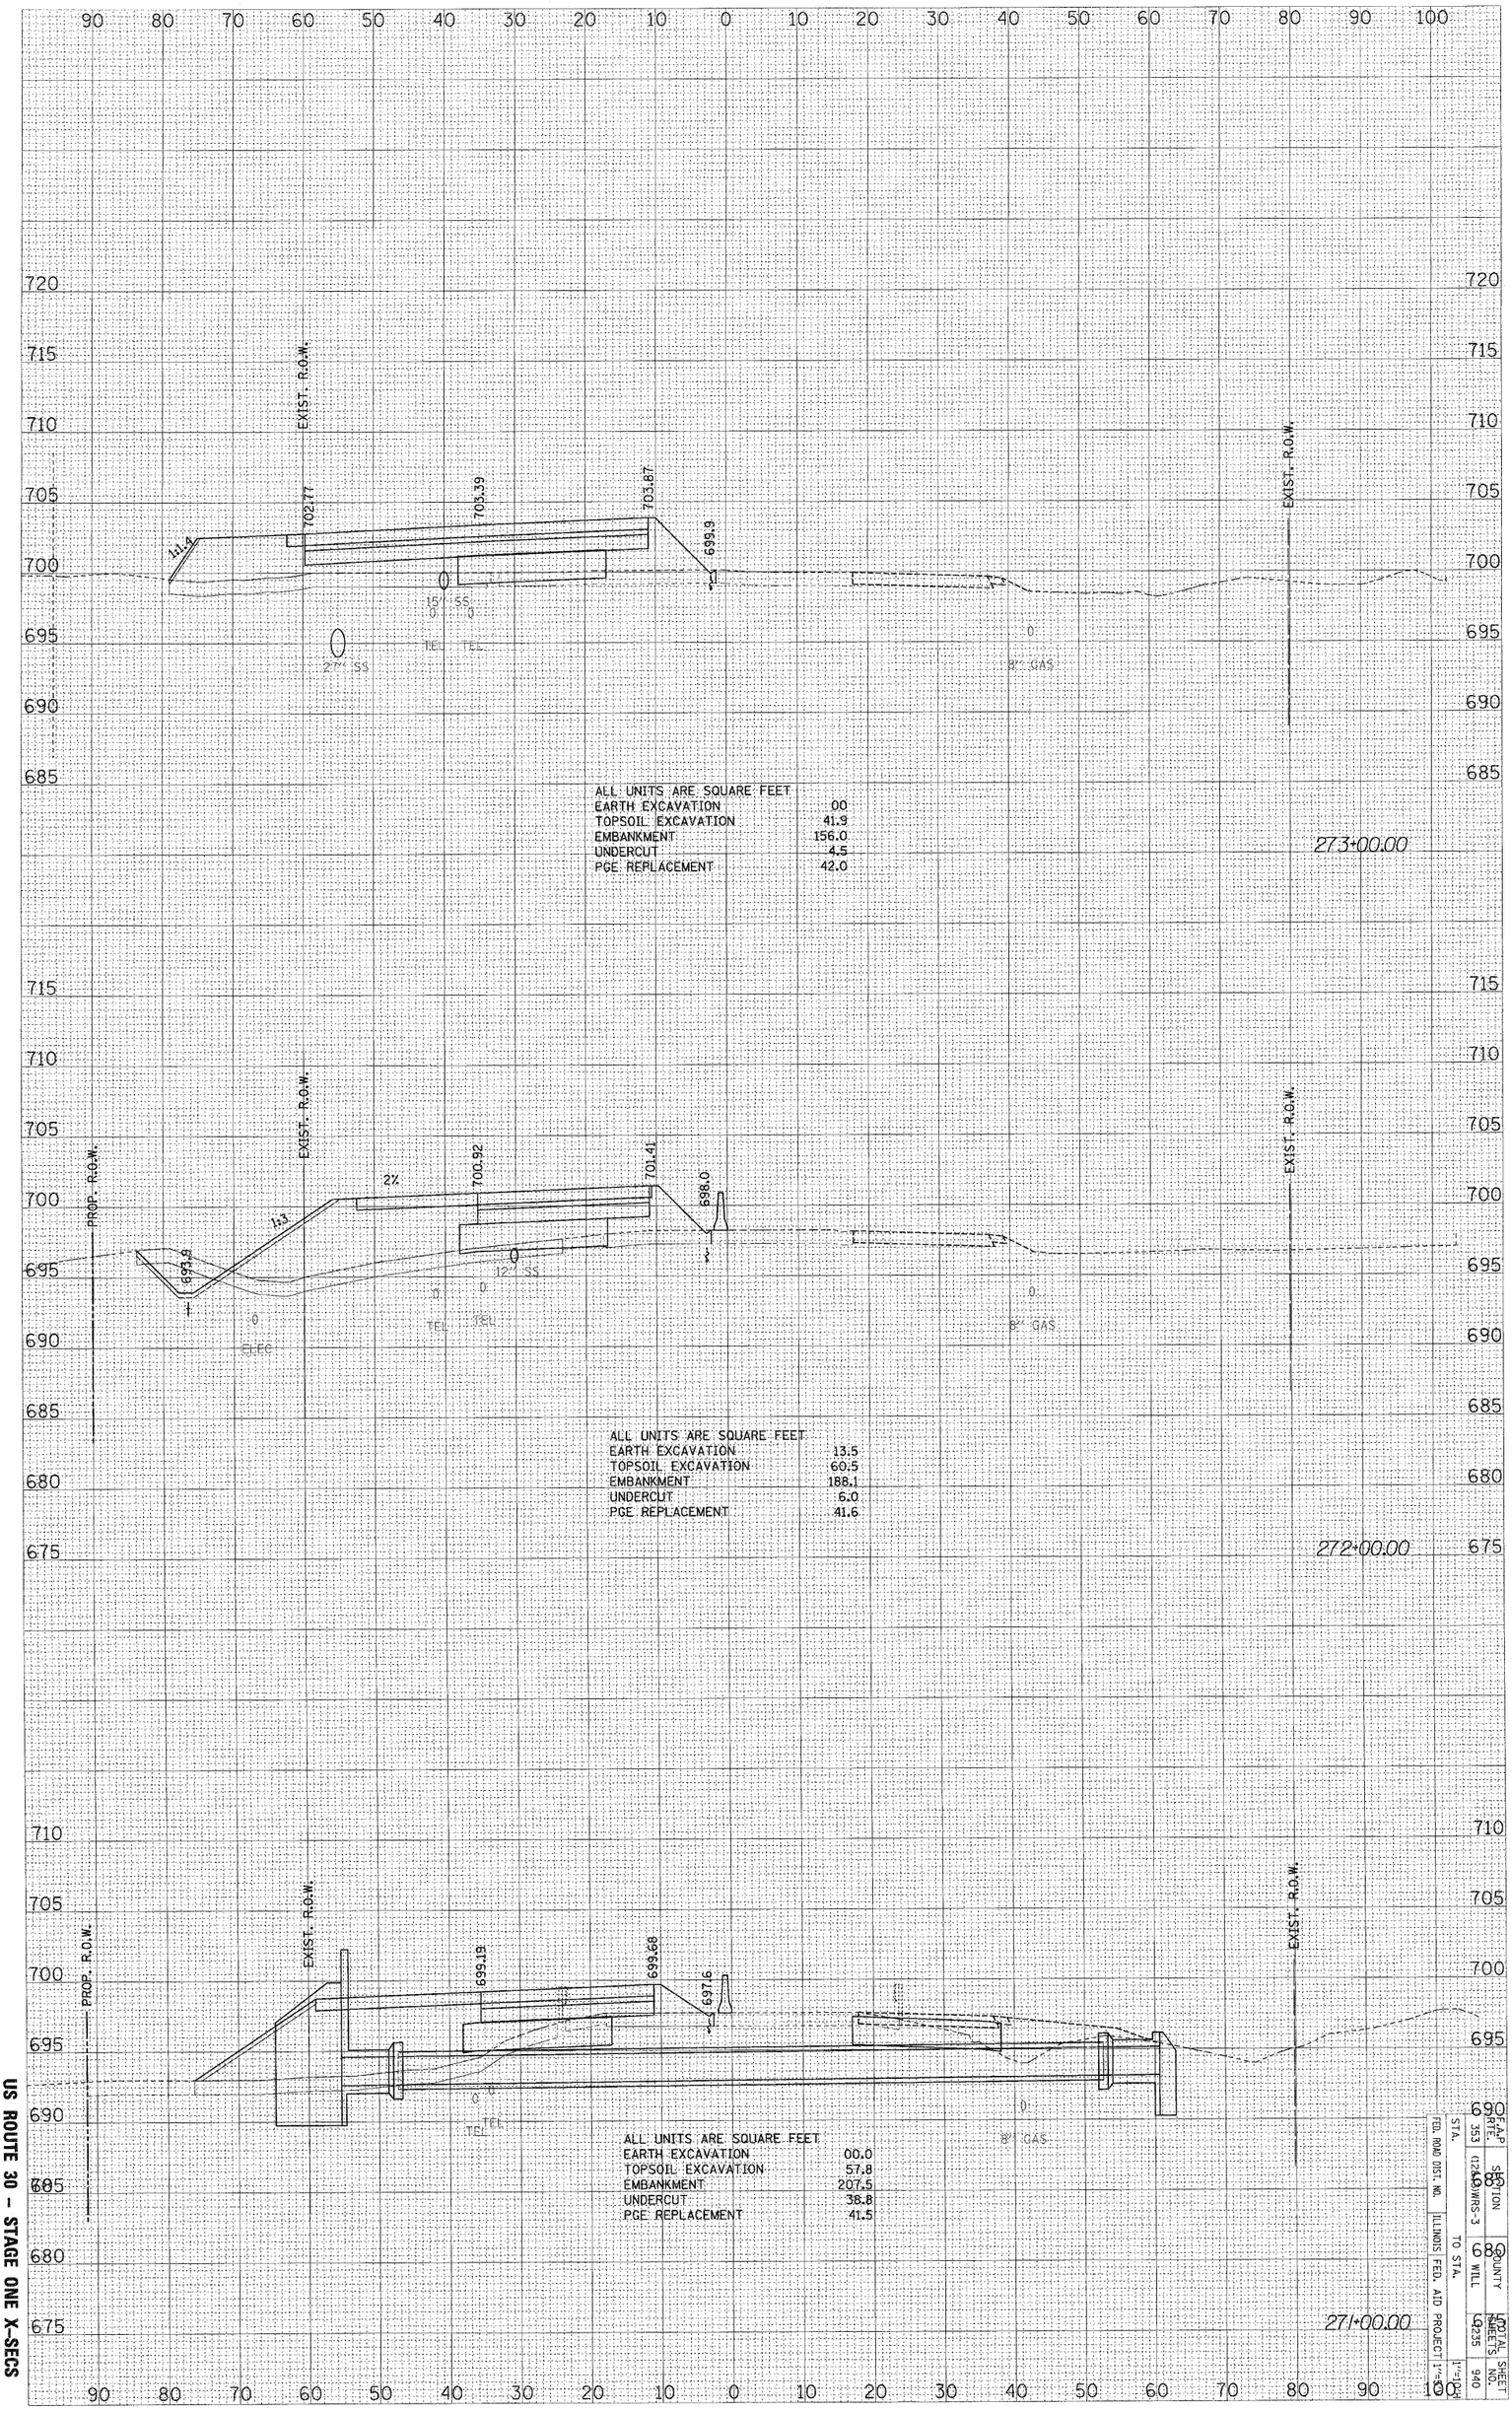

US ROUTE 30 - STAGE ONE X-SECS

FED. ROAD DIST. NO.	ILLINOIS	FED. AID PROJECT	SHEET NO.
STA. 353 (273+53.5) TO STA. 680 (271+00.00)	WILL	IM-355-3(235)	940

$FILE$ $DATE$

ORIGINAL SURVEY		BY	DATE
	SURVEYED		
	PLOTTED		
NOTE BOOK	TEMPLATE		
	AREAS		
NO.	AREAS CHECKED		

FINAL SURVEY		BY	DATE
	SURVEYED		
	PLOTTED		
NOTE BOOK	TEMPLATE		
	AREAS		
NO.	AREAS CHECKED		

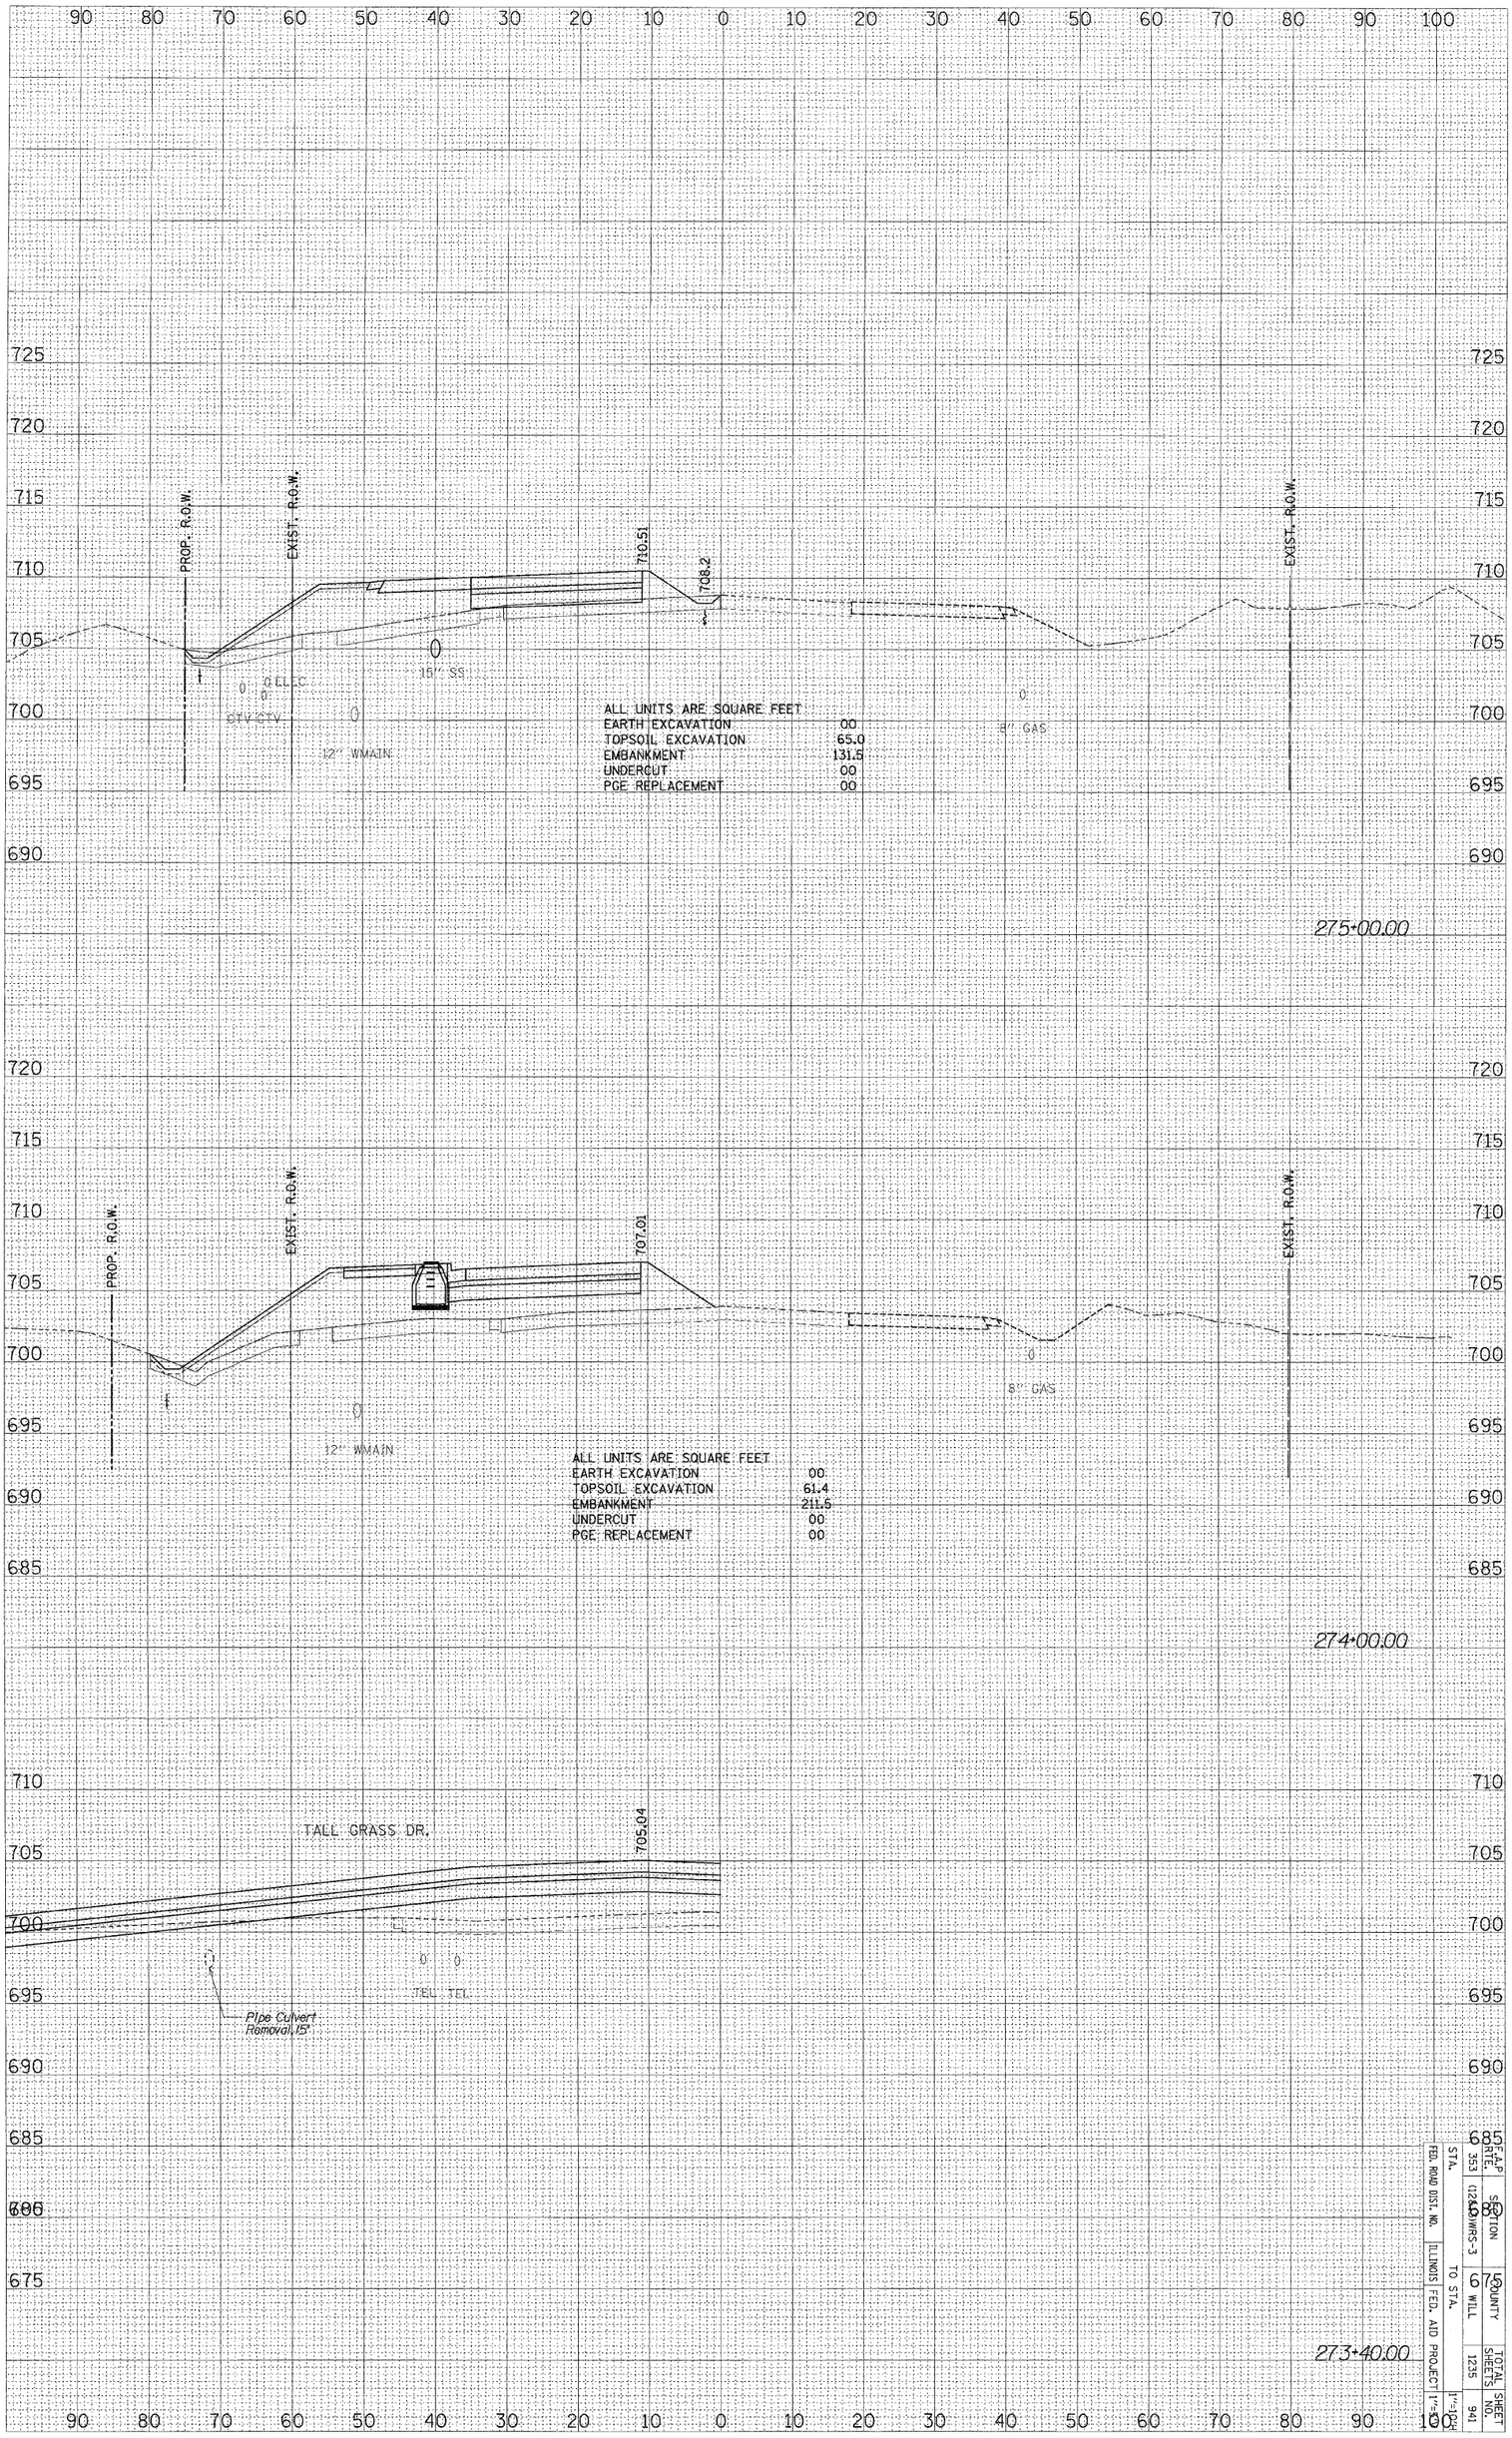

US ROUTE 30 – STAGE ONE X-SECS

FED. ROAD DIST. NO.	STATE	SECTION	COUNTY	TOTAL SHEETS	SHEET NO.
	ILLINOIS	(12&20)WRS-3	WILL	12235	941
	FED. AID PROJECT				

STA. 353 TO STA.

1"=10' H
1"=10' V

$FILE$ $DATE$

ORIGINAL SURVEY		BY	DATE
	SURVEYED		
	PLOTTED		
NOTE BOOK	TEMPLATE		
	AREAS		
NO.	AREAS CHECKED		

FINAL SURVEY		BY	DATE
	SURVEYED		
	PLOTTED		
NOTE BOOK	TEMPLATE		
	AREAS		
NO.	AMLAS CHECKED		

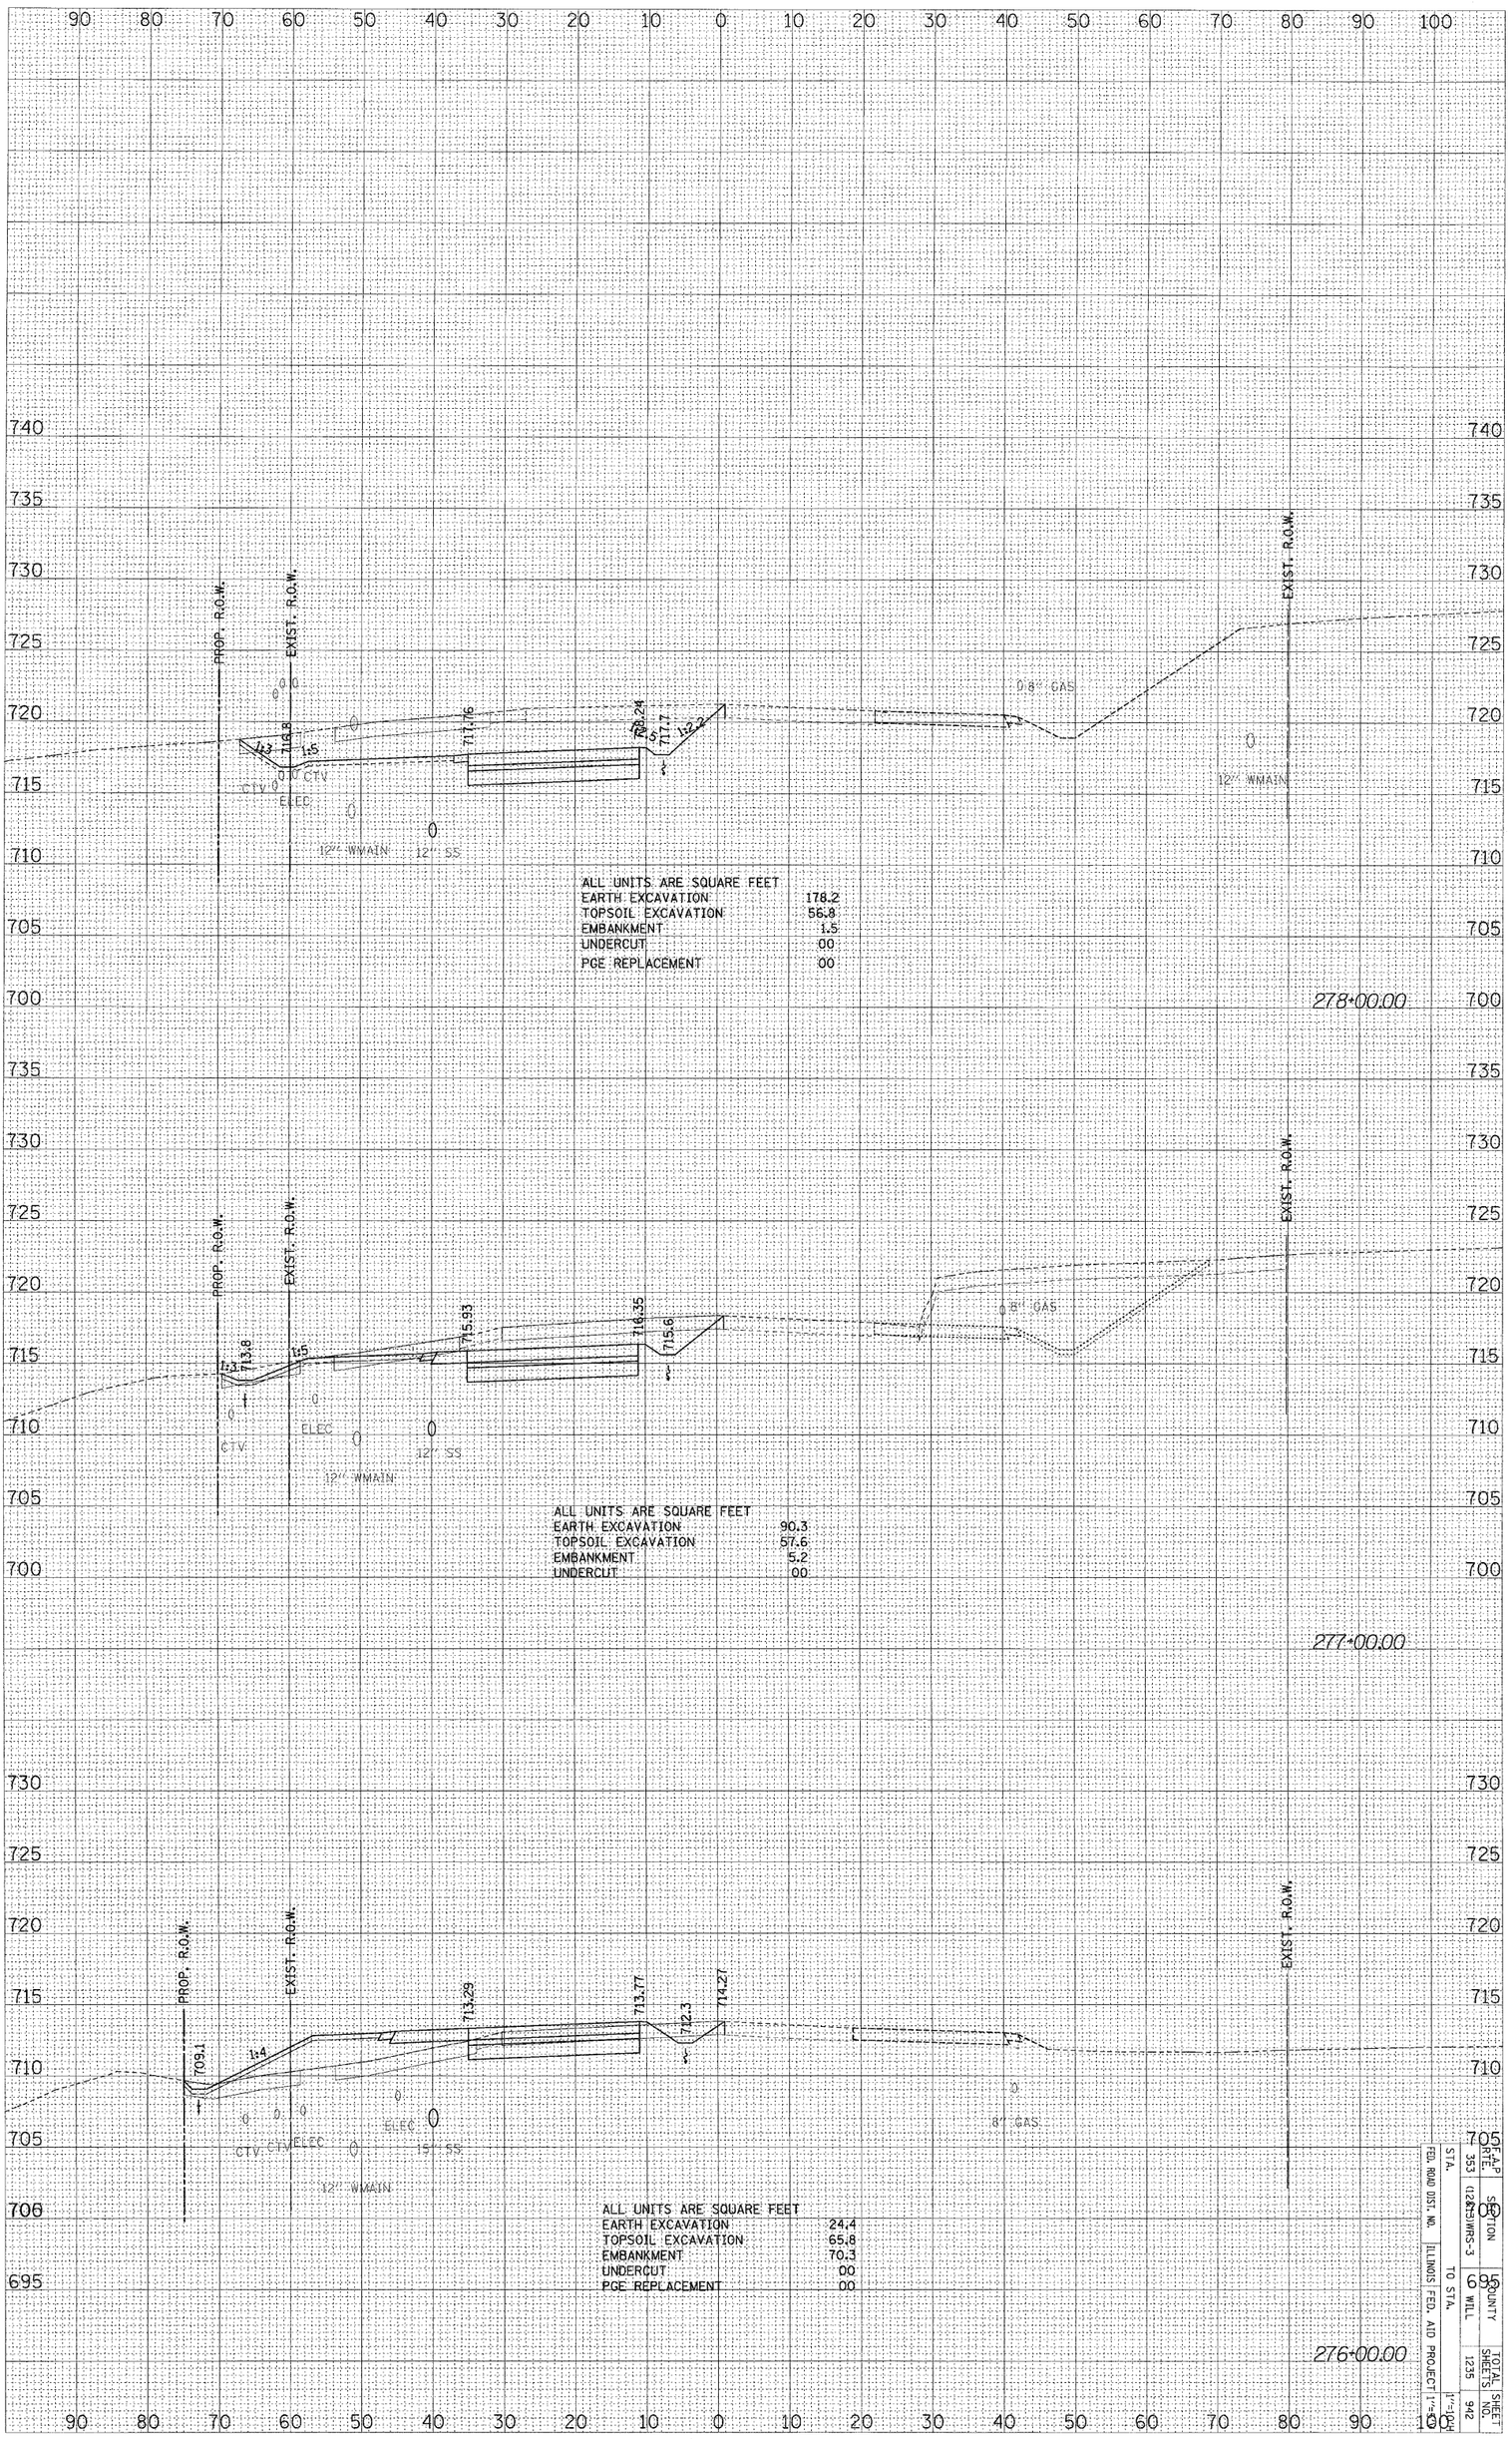

FED. AID PROJ. NO.	STA.	TO STA.	SECTION	COUNTY	TOTAL SHEETS	SHEET NO.
ILLINOIS FED. AID PROJECT	353 (123+13)WRS-3	68	WILL	1235	942	

US ROUTE 30 – STAGE ONE X-SECS

$FILE$ $DATE$

F.A.P RTE.	SECTION	COUNTY	TOTAL SHEETS	SHEET NO.
353	(12&13)WRS-3	WILL	1235	943
STA.		TO STA.		1"=10'
FED. ROAD DIST. NO.	ILLINOIS	FED. AID PROJECT		1"=10'

FINAL SURVEY	SURVEYED	BY	DATE
NOTE BOOK	PLOTTED		
NO.	TEMPLATE		
	AREAS		
	AREAS CHECKED		

ORIGINAL SURVEY	SURVEYED	BY	DATE
NOTE BOOK	PLOTTED		
NO.	TEMPLATE		
	AREAS		
	AREAS CHECKED		

279+00.00

280+00.00

280+16.54

EXIST. R.O.W.

TEMP. EASMT.

Skew Angle 74.61 Degrees

1:1X

PE

12" WMAIN

8" GAS

18" SS

EXIST. R.O.W.

12" WMAIN

8" GAS

EXIST. R.O.W.

12" WMAIN

8" GAS

ALL UNITS ARE SQUARE FEET

EARTH EXCAVATION	187.6
TOPSOIL EXCAVATION	58.5
EMBANKMENT	1.5
UNDERCUT	00
POE REPLACEMENT	00

719.43

718.95

719.93

718.45

PROP. R.O.W.

EXIST. R.O.W.

12" WMAIN

ELEC.

CATV

ALL UNITS ARE SQUARE FEET

EARTH EXCAVATION	168.4
TOPSOIL EXCAVATION	00
EMBANKMENT	00
UNDERCUT	00
POE REPLACEMENT	00

719.4

718.9

719.93

718.45

PROP. R.O.W.

EXIST. R.O.W.

12" WMAIN

ELEC.

CATV

$DATE$

$FILE$

US ROUTE 30 – STAGE ONE X-SECS

ORIGINAL SURVEY		BY	DATE
	SURVEYED		
	PLOTTED		
NOTE BOOK	TEMPLATE		
	AREAS		
NO.	AREAS CHECKED		

FINAL SURVEY		BY	DATE
	SURVEYED		
	PLOTTED		
NOTE BOOK	TEMPLATE		
	AREAS		
NO.	AREAS CHECKED		

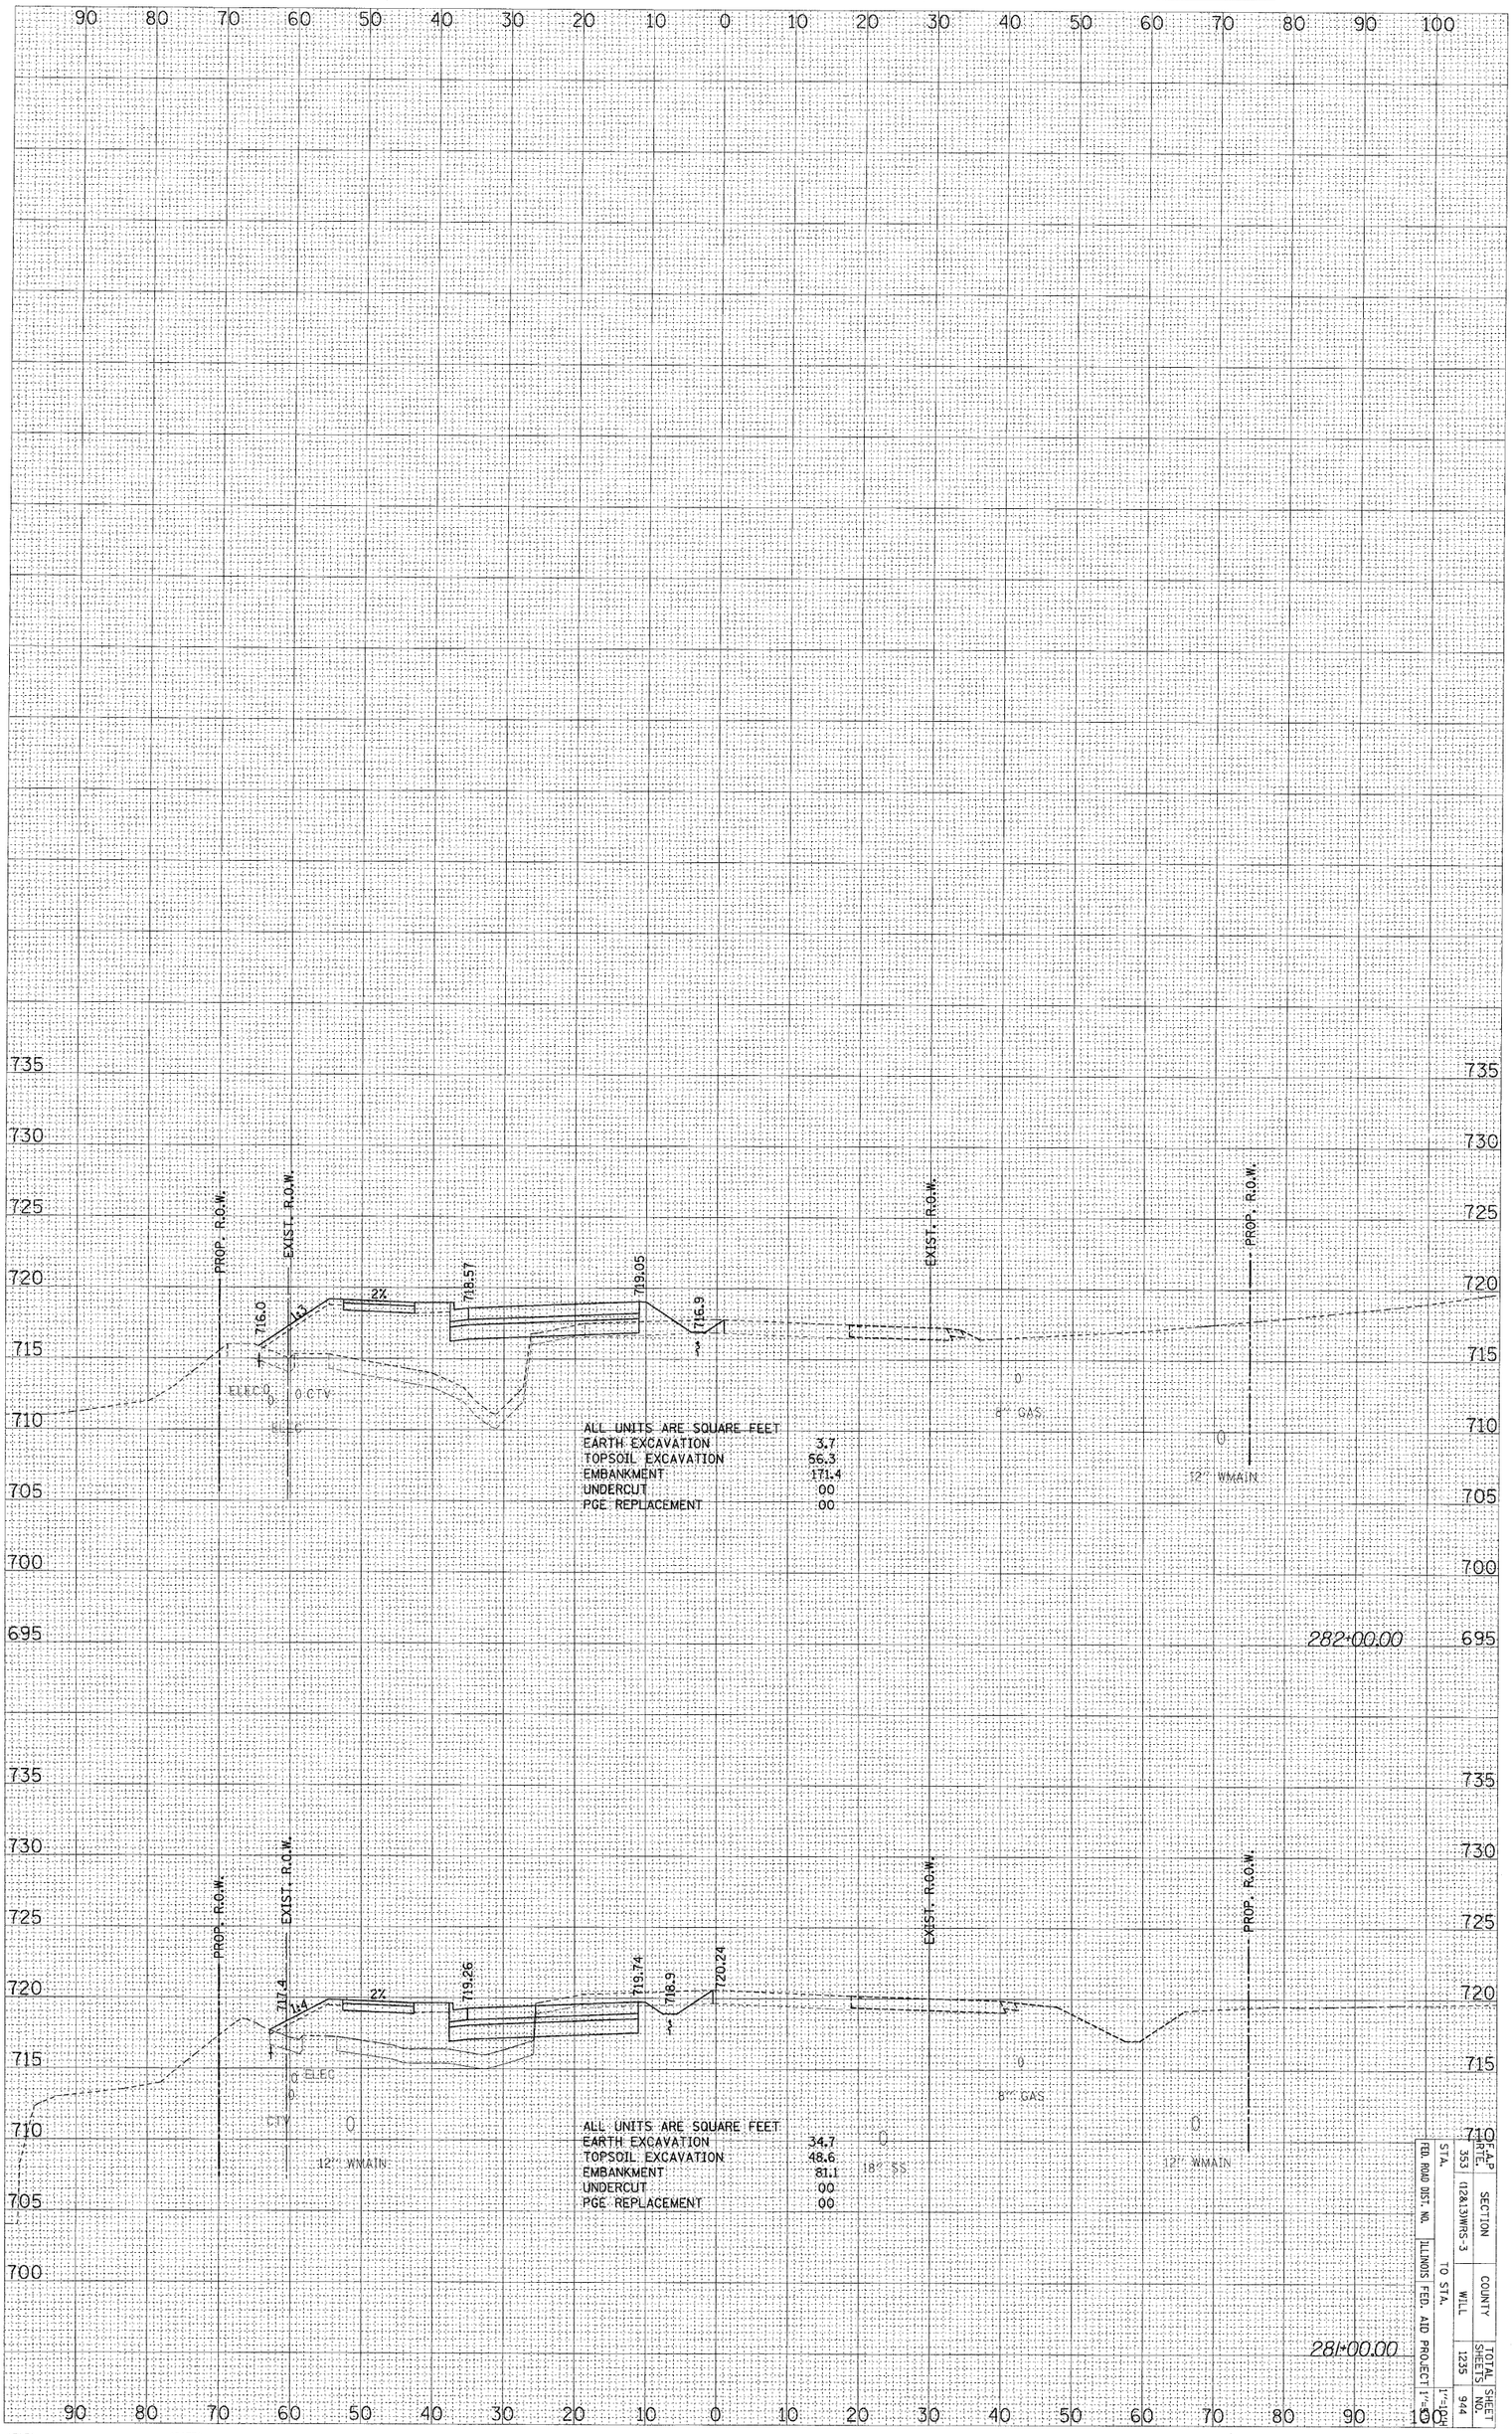

US ROUTE 30 – STAGE ONE X-SECS

FAP RTE.	SECTION	COUNTY	TOTAL SHEETS	SHEET NO.
353	(12&13)WRS-3	WILL	1235	944
FED. ROAD DIST. NO.	ILLINOIS FED. AID PROJECT			
STA.	TO STA.			

1"=10'H
1"=10'V

$FILE$ $DATE$

ORIGINAL SURVEY		BY	DATE
	SURVEYED		
	PLOTTED		
NOTE BOOK	TEMPLATE		
NO.	AREAS		
	AREAS CHECKED		

FINAL SURVEY		BY	DATE
	SURVEYED		
	PLOTTED		
NOTE BOOK	TEMPLATE		
NO.	AREAS		
	AREAS CHECKED		

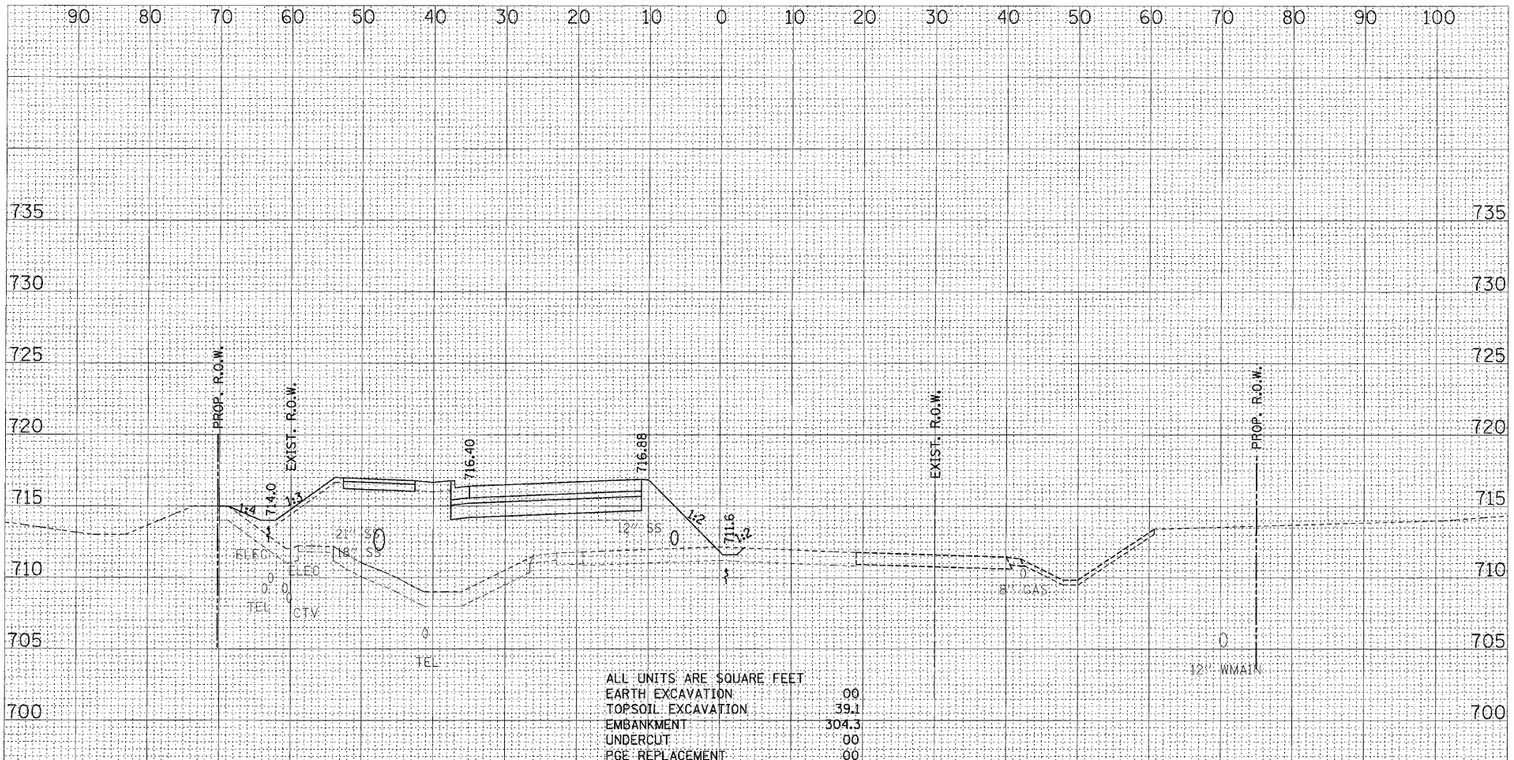

ALL UNITS ARE SQUARE FEET	
EARTH EXCAVATION	00
TOPSOIL EXCAVATION	39.1
EMBANKMENT	304.3
UNDERCUT	00
PGE REPLACEMENT	00

285+00.00

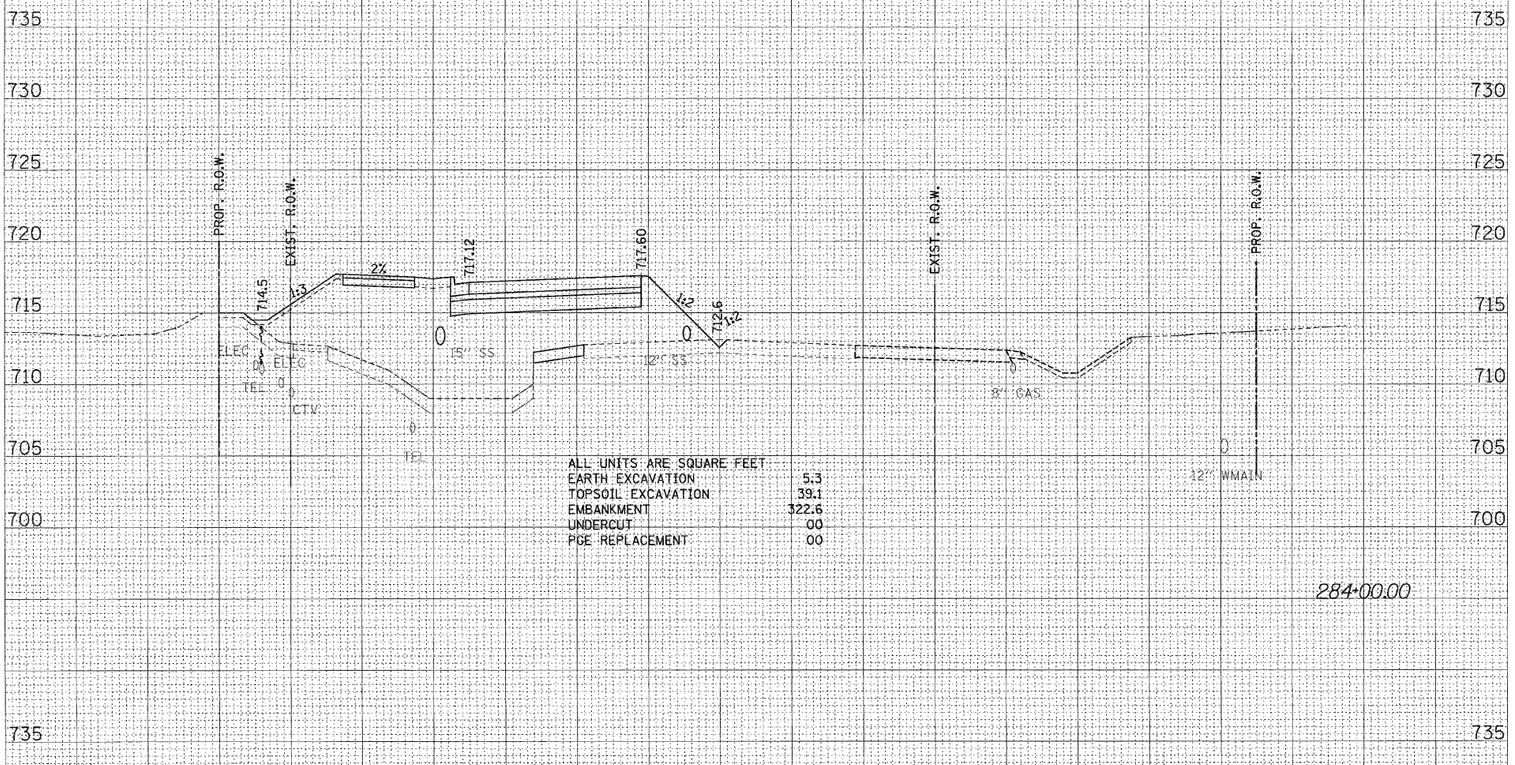

ALL UNITS ARE SQUARE FEET	
EARTH EXCAVATION	5.3
TOPSOIL EXCAVATION	39.1
EMBANKMENT	322.6
UNDERCUT	00
PGE REPLACEMENT	00

284+00.00

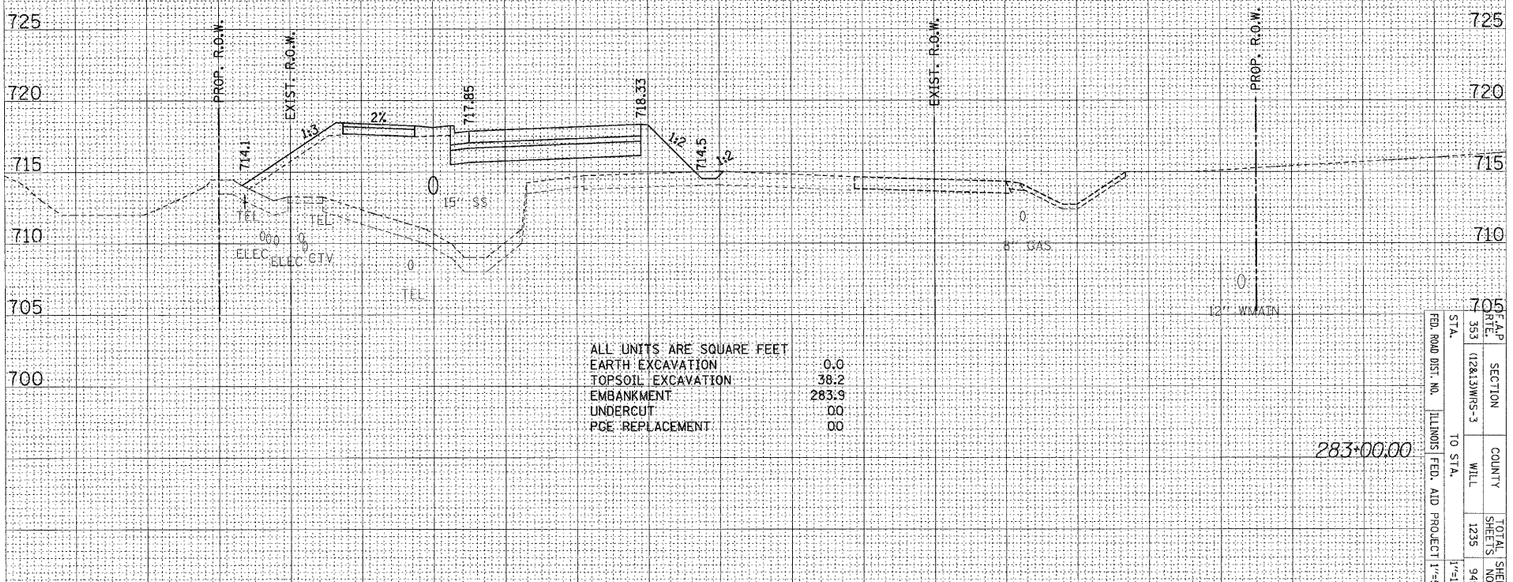

ALL UNITS ARE SQUARE FEET	
EARTH EXCAVATION	0.0
TOPSOIL EXCAVATION	38.2
EMBANKMENT	283.9
UNDERCUT	00
PGE REPLACEMENT	00

283+00.00

FED. ROAD DIST. NO.	ILLINOIS	FED. AID PROJECT
STA. 353	TO STA.	
SECTION 12R,13WB,WS-3	COUNTY WILL	TOTAL SHEETS 1235
		SHEET NO. 945
		1"=10'H 1"=5'V

US ROUTE 30 – STAGE ONE X-SECS

ORIGINAL SURVEY		BY	DATE
NOTE BOOK	SURVEYED		
NO.	PLOTTED		
	TEMPLATE		
	AREAS		
	AREAS CHECKED		

FINAL SURVEY		BY	DATE
NOTE BOOK	SURVEYED		
NO.	PLOTTED		
	TEMPLATE		
	AREAS		
	AREAS CHECKED		

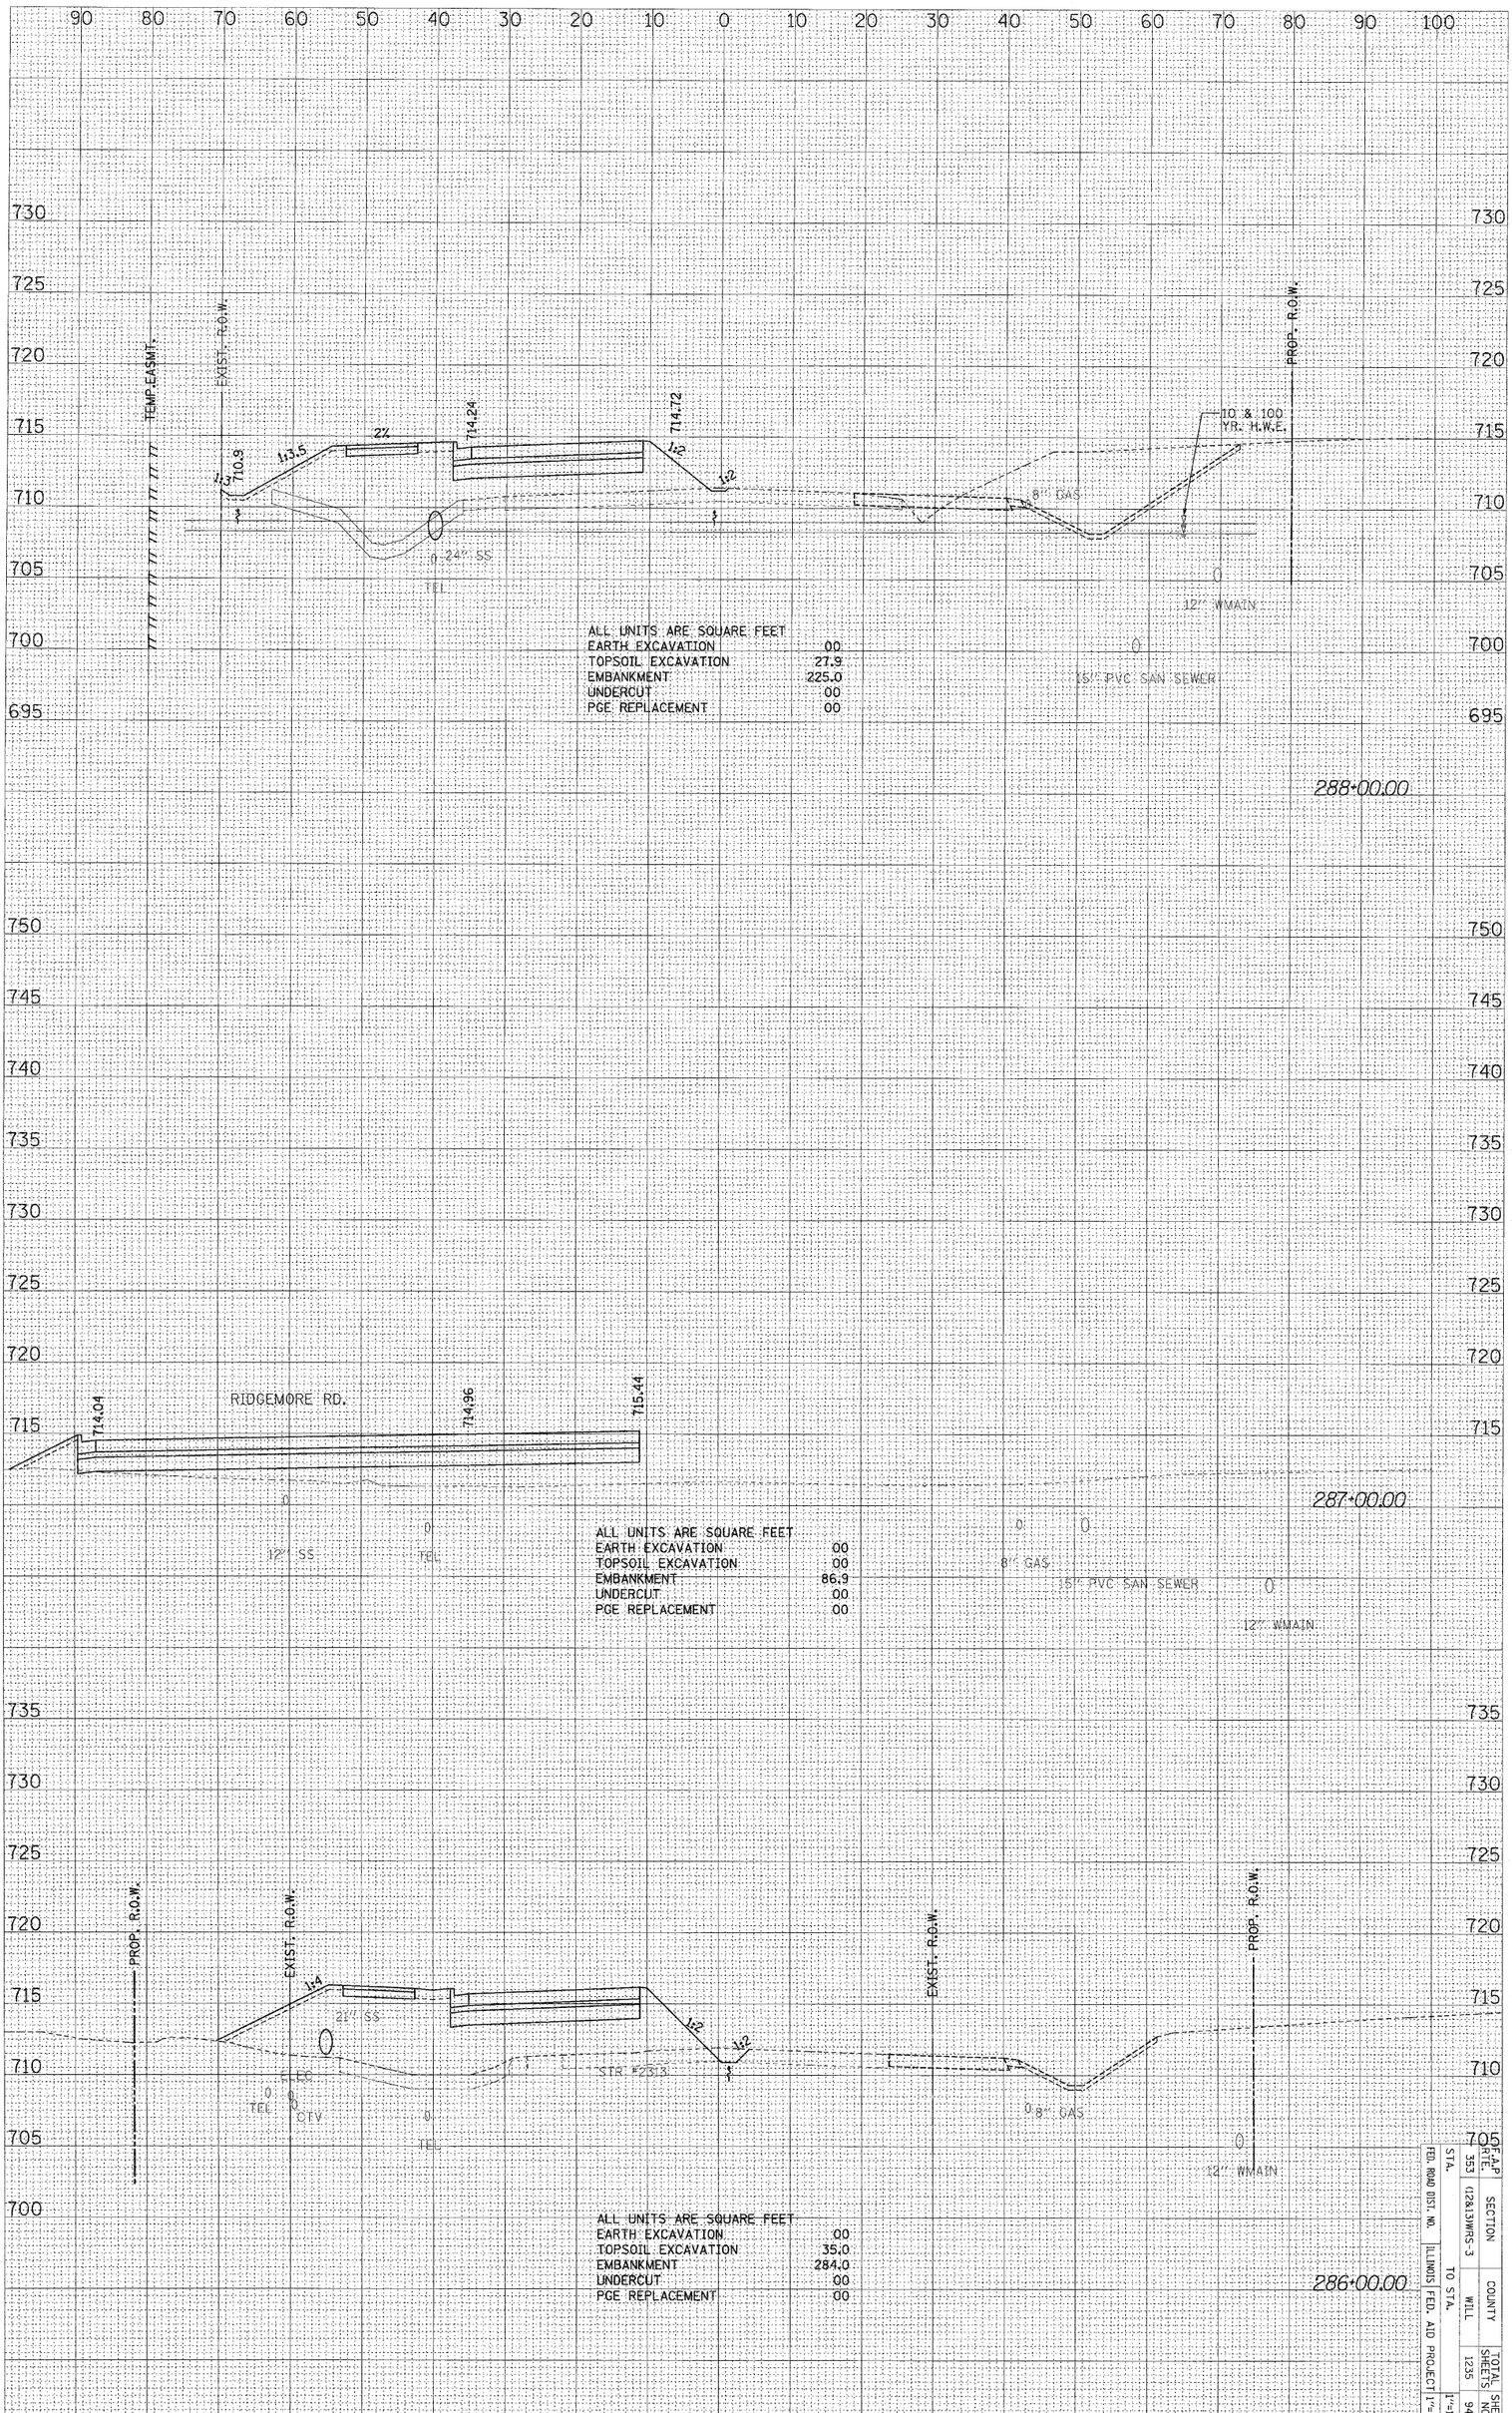

ALL UNITS ARE SQUARE FEET

EARTH EXCAVATION	00
TOPSOIL EXCAVATION	27.9
EMBANKMENT	225.0
UNDERCUT	00
PCE REPLACEMENT	00

ALL UNITS ARE SQUARE FEET

EARTH EXCAVATION	00
TOPSOIL EXCAVATION	00
EMBANKMENT	86.9
UNDERCUT	00
PCE REPLACEMENT	00

ALL UNITS ARE SQUARE FEET

EARTH EXCAVATION	00
TOPSOIL EXCAVATION	35.0
EMBANKMENT	284.0
UNDERCUT	00
PCE REPLACEMENT	00

STA. 351	STA. 1235	SECTION 12&13SWRS-3	COUNTY WILL	FED. ROAD DIST. NO. ILLINOIS	FED. AID PROJECT		TOTAL SHEETS 946	SHEET NO.	
						1"=10'H 1"=5'V			

US ROUTE 30 – STAGE ONE X-SECS

©FILE© ©DATE©

ORIGINAL SURVEY		BY	DATE
NOTE BOOK	SURVEYED		
	PLOTTED		
	TEMPLATE		
NO.	AREAS		
	AREAS CHECKED		

FINAL SURVEY		BY	DATE
NOTE BOOK	SURVEYED		
	PLOTTED		
	TEMPLATE		
NO.	AREAS		
	AREAS CHECKED		

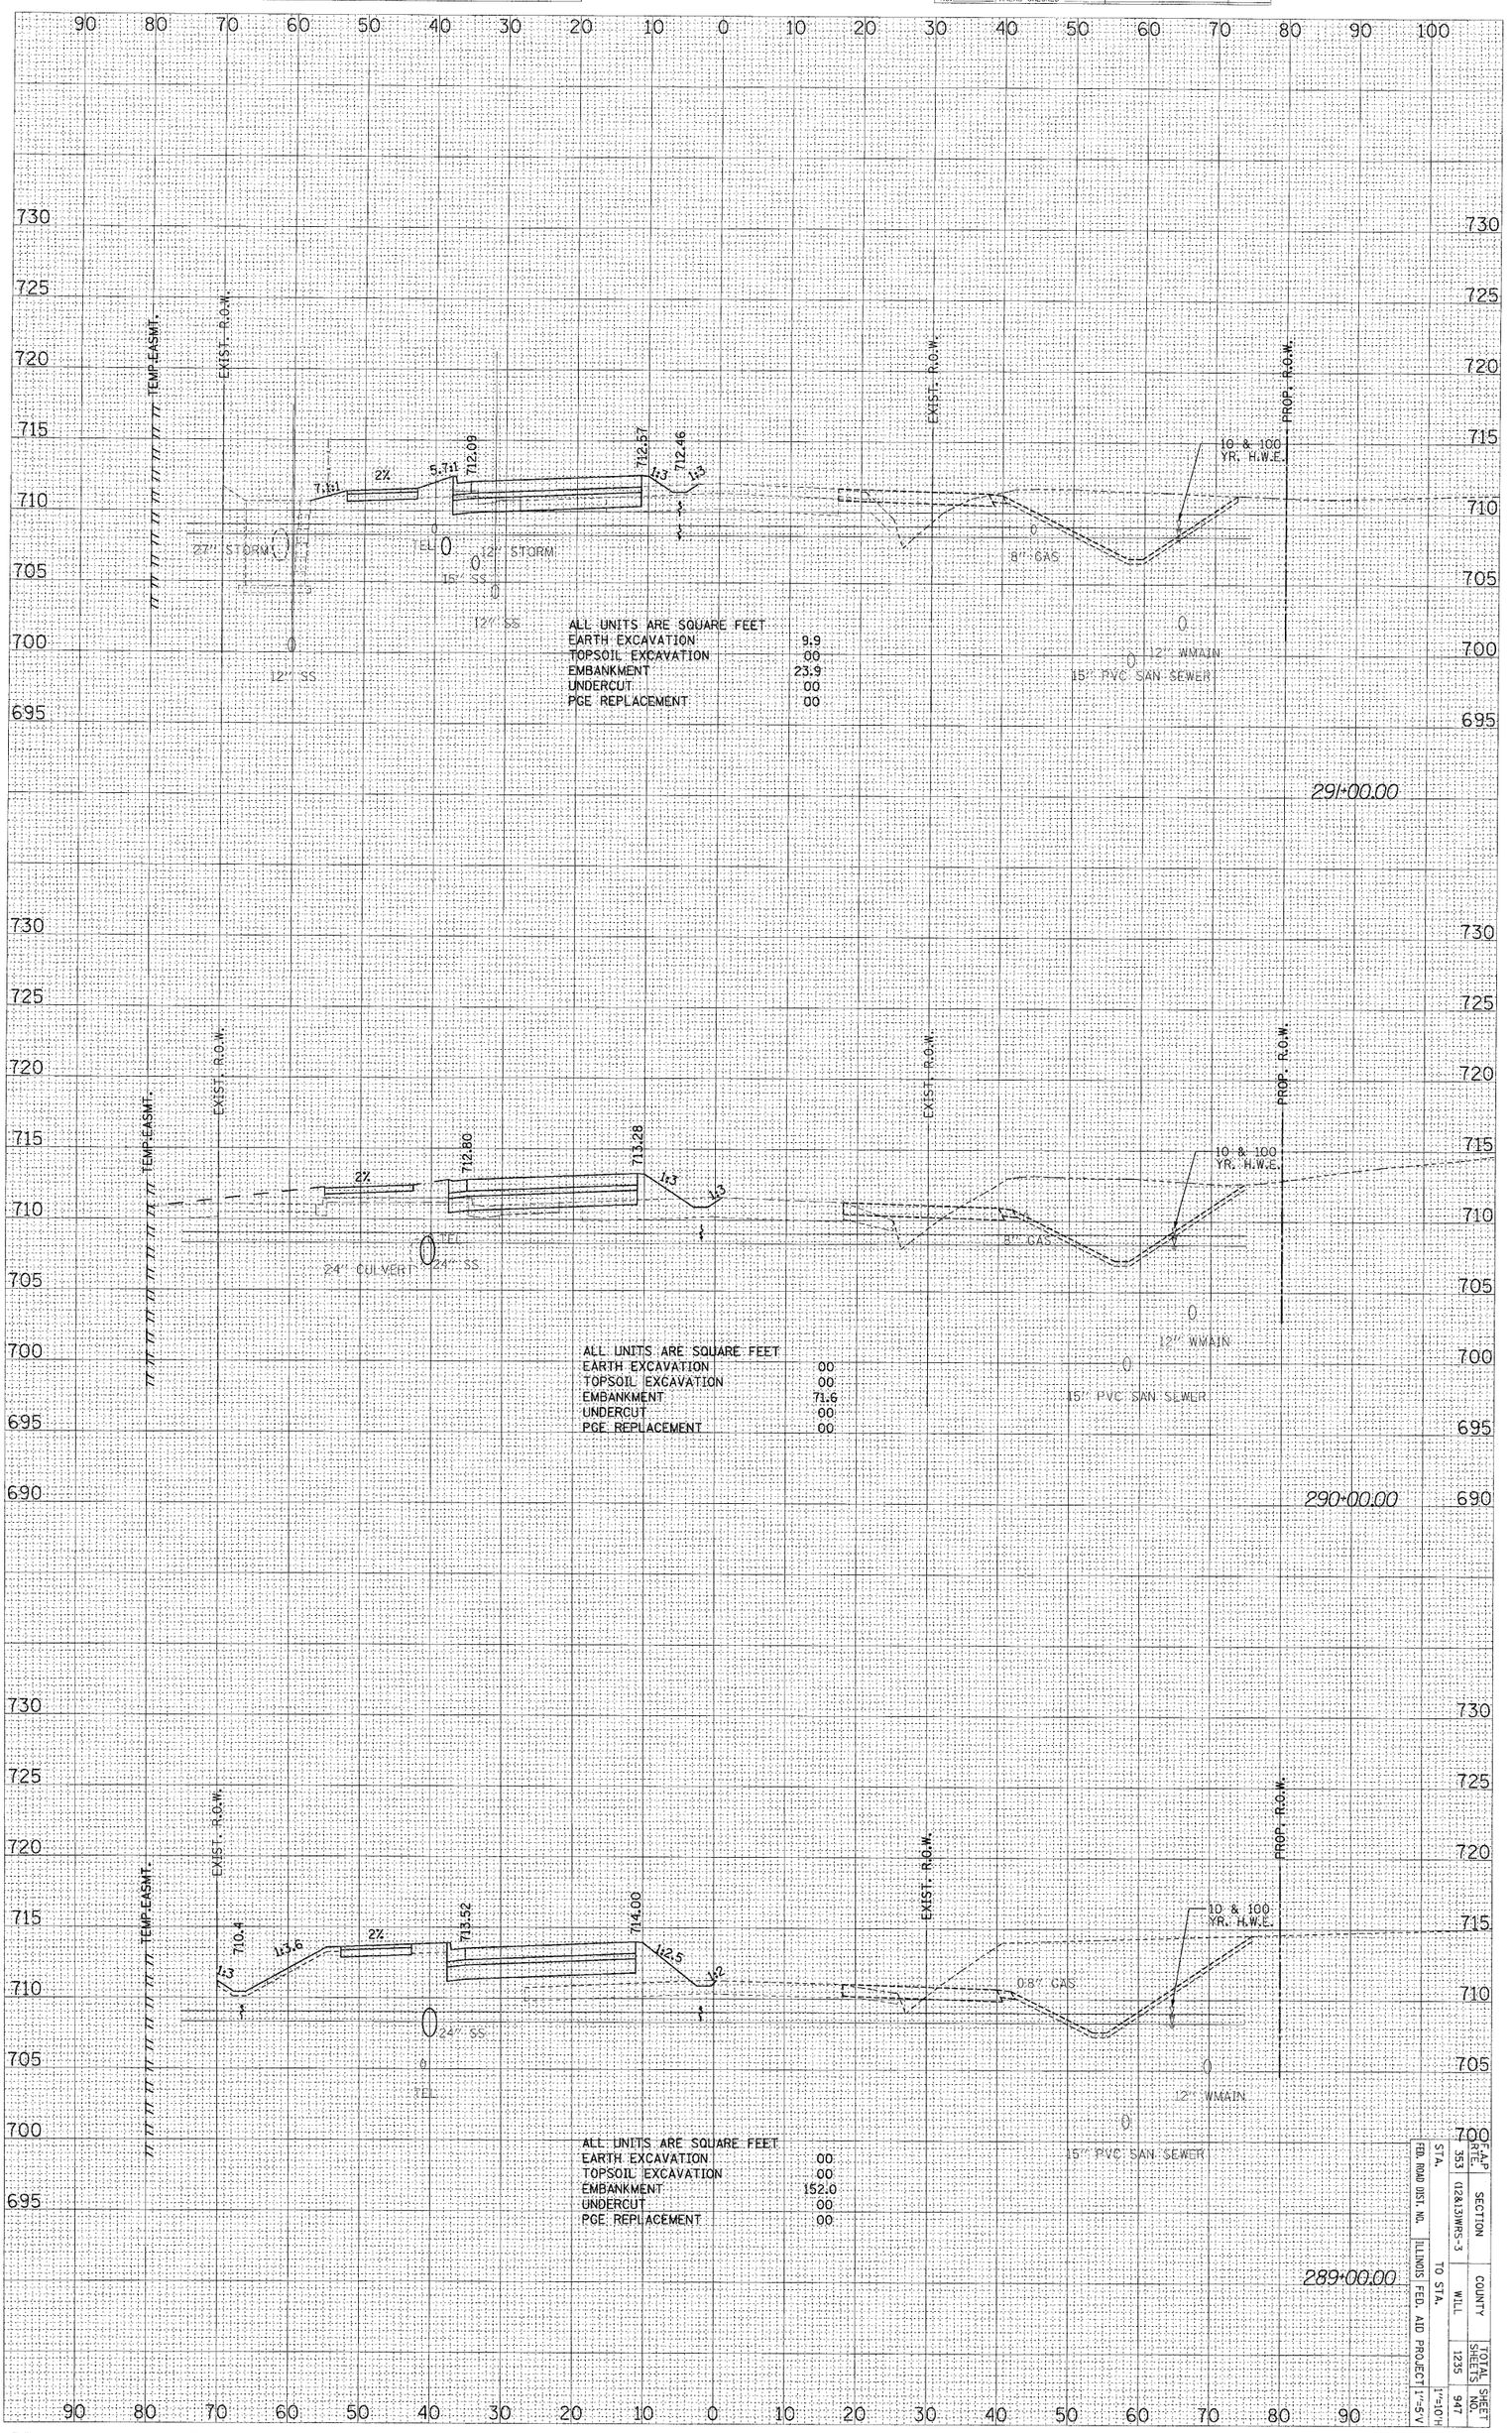

US ROUTE 30 – STAGE ONE X-SECS

STA.	F.A.P. RTE.
FED. ROAD DIST. NO.	SECTION
ILLINOIS FED. AID PROJECT	COUNTY
TO STA.	WILL
	TOTAL SHEETS
	1235
1"=10' H 1"=5' V	SHEET NO.
	947

$FILE$ $DATE$

F.A.P RTE.	SECTION	COUNTY	TOTAL SHEETS	SHEET NO.
353	(12&13)WRS-3	WILL	1235	948
STA.	TO STA.			1"=10'H
FED. ROAD DIST. NO.	ILLINOIS	FED. AID PROJECT		1"=5'V

FINAL SURVEY	BY	DATE
SURVEYED		
PLOTTED		
NOTE BOOK	TEMPLATE	
NO.	AREAS	
	AREAS CHECKED	

ORIGINAL SURVEY	BY	DATE
SURVEYED		
PLOTTED		
NOTE BOOK	TEMPLATE	
NO.	AREAS	
	AREAS CHECKED	

ALL UNITS ARE SQUARE FEET
EARTH EXCAVATION
TOPSOIL EXCAVATION
EMBANKMENT
UNDERCUT
PGE REPLACEMENT

US ROUTE 30 – STAGE ONE X-SECS

$FILE$

$DATE$

F.A.P RTE.	SECTION	COUNTY	TOTAL SHEETS	SHEET NO.
353	(12&13)WRS-3	WILL	1235	949
STA.	TO STA.			1"=10'
FED. ROAD DIST. NO.	ILLINOIS	FED. AID PROJECT		1"=5'

FINAL SURVEY	SURVEYED	BY	DATE
NOTE BOOK	PLOTTED		
NO.	TEMPLATE		
	AREAS		
	AREAS CHECKED		

ORIGINAL SURVEY	SURVEYED	BY	DATE
NOTE BOOK	PLOTTED		
NO.	TEMPLATE		
	AREAS		
	AREAS CHECKED		

ALL UNITS ARE SQUARE FEET
EARTH EXCAVATION 14.4
TOPSOIL EXCAVATION 16.2
EMBANKMENT 15.6
UNDERCUT 00
PCE REPLACEMENT 00

EXIST. R.O.W.
EXIST. R.O.W.
EXIST. R.O.W.
EXIST. R.O.W.
EXIST. R.O.W.

8" GAS
8" GAS
8" GAS
8" GAS
8" GAS

ELEC
ELEC
ELEC
ELEC
ELEC

TEL
TEL
TEL
TEL
TEL

10" PVC SAN SEWER
10" PVC SAN SEWER
8" PVC SAN SEWER
8" PVC SAN SEWER
8" PVC SAN SEWER

12" DIWM
12" DIWM
8" DIWM
8" DIWM
8" DIWM

36" STORM
36" STORM
15" STORM
24" STORM
12" STORM

36" CULVERT

120.0
122.44
122.92
123.69
124.46
124.46

1:3
1:4
1:4
2%
6%

316+00.00
315+00.00
314+00.00

$FILE$
$DATE$

ORIGINAL SURVEY		BY	DATE
	SURVEYED		
	PLOTTED		
NOTE BOOK	TEMPLATE		
	AREAS		
NO.	AREAS CHECKED		

FINAL SURVEY		BY	DATE
	SURVEYED		
	PLOTTED		
NOTE BOOK	TEMPLATE		
	AREAS		
NO.	AREAS CHECKED		

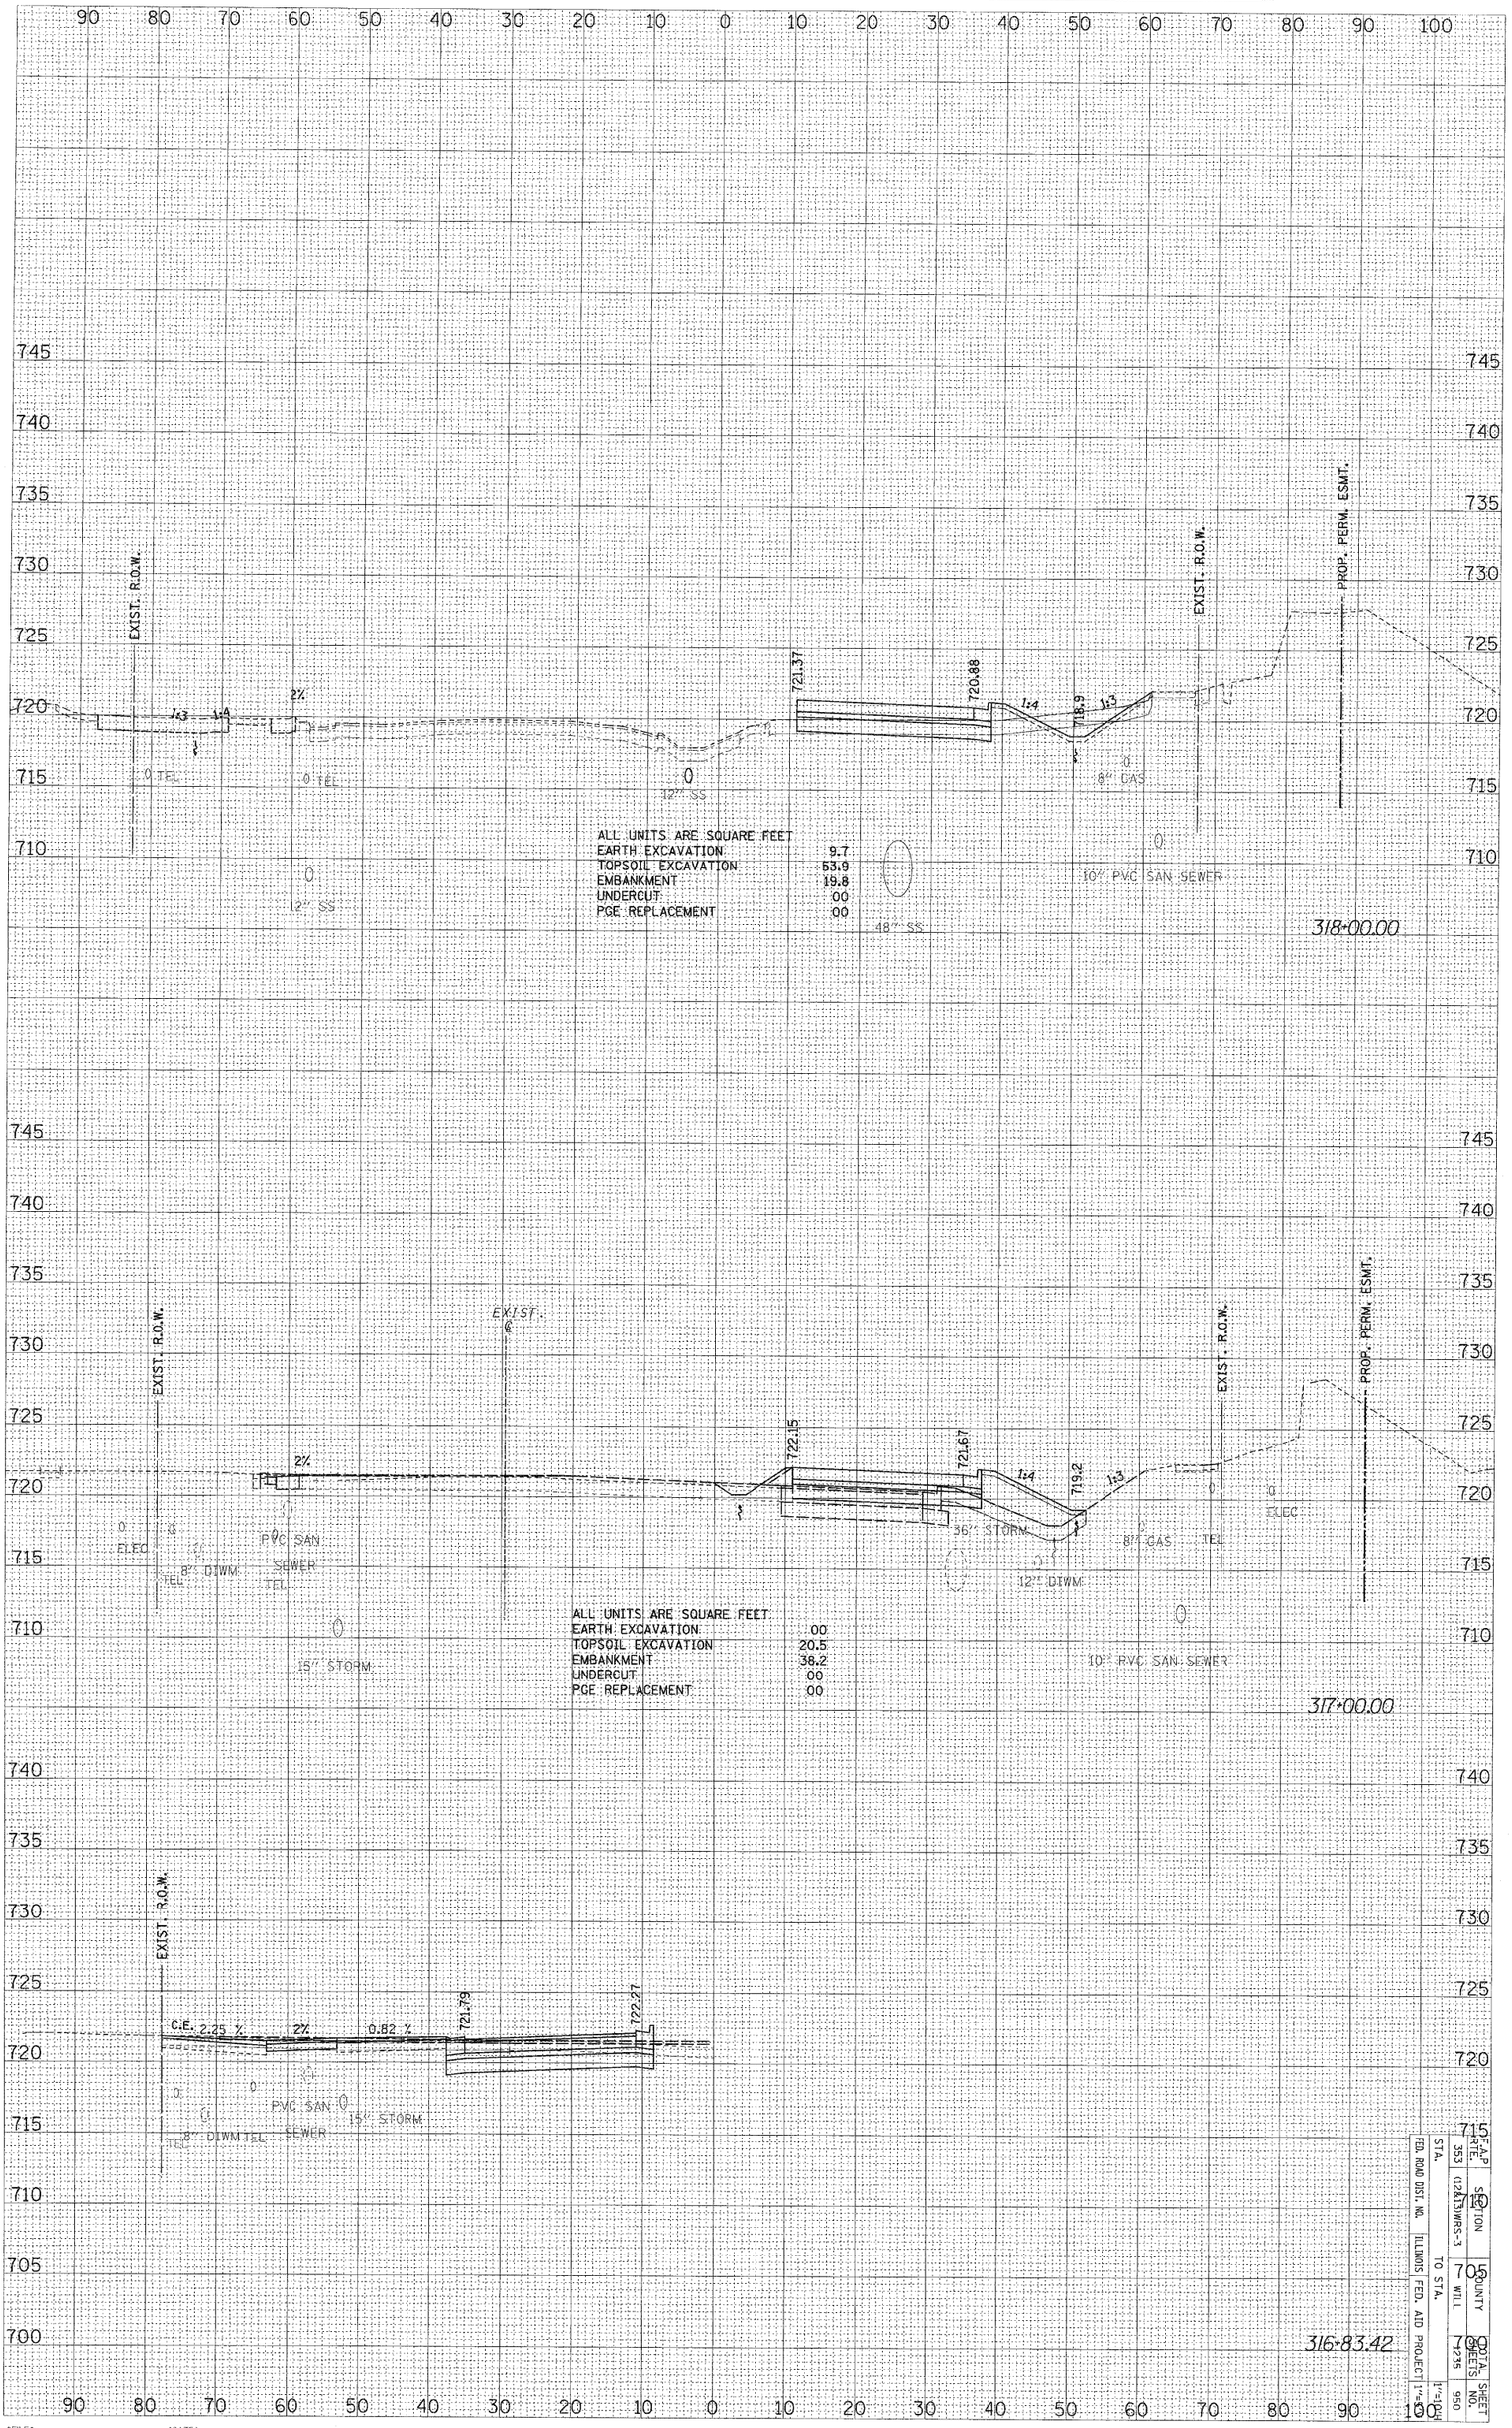

F.A.P. RTE.	STA.	SECTION	COUNTY	TOTAL SHEETS	SHEET NO.
353	(2&3)MRS-3		WILL	1235	950
FED. ROAD DIST. NO.	ILLINOIS	FED. AID PROJECT			
	TO STA.				

H-1"=10'
V-1"=10'

US ROUTE 30 - STAGE ONE X-SECS

$FILE$ $DATE$

ORIGINAL SURVEY		BY	DATE
NOTE BOOK	SURVEYED		
NO.	PLOTTED		
	TEMPLATE		
	AREAS		
	AREAS CHECKED		

FINAL SURVEY		BY	DATE
NOTE BOOK	SURVEYED		
NO.	PLOTTED		
	TEMPLATE		
	AREAS		
	AREAS CHECKED		

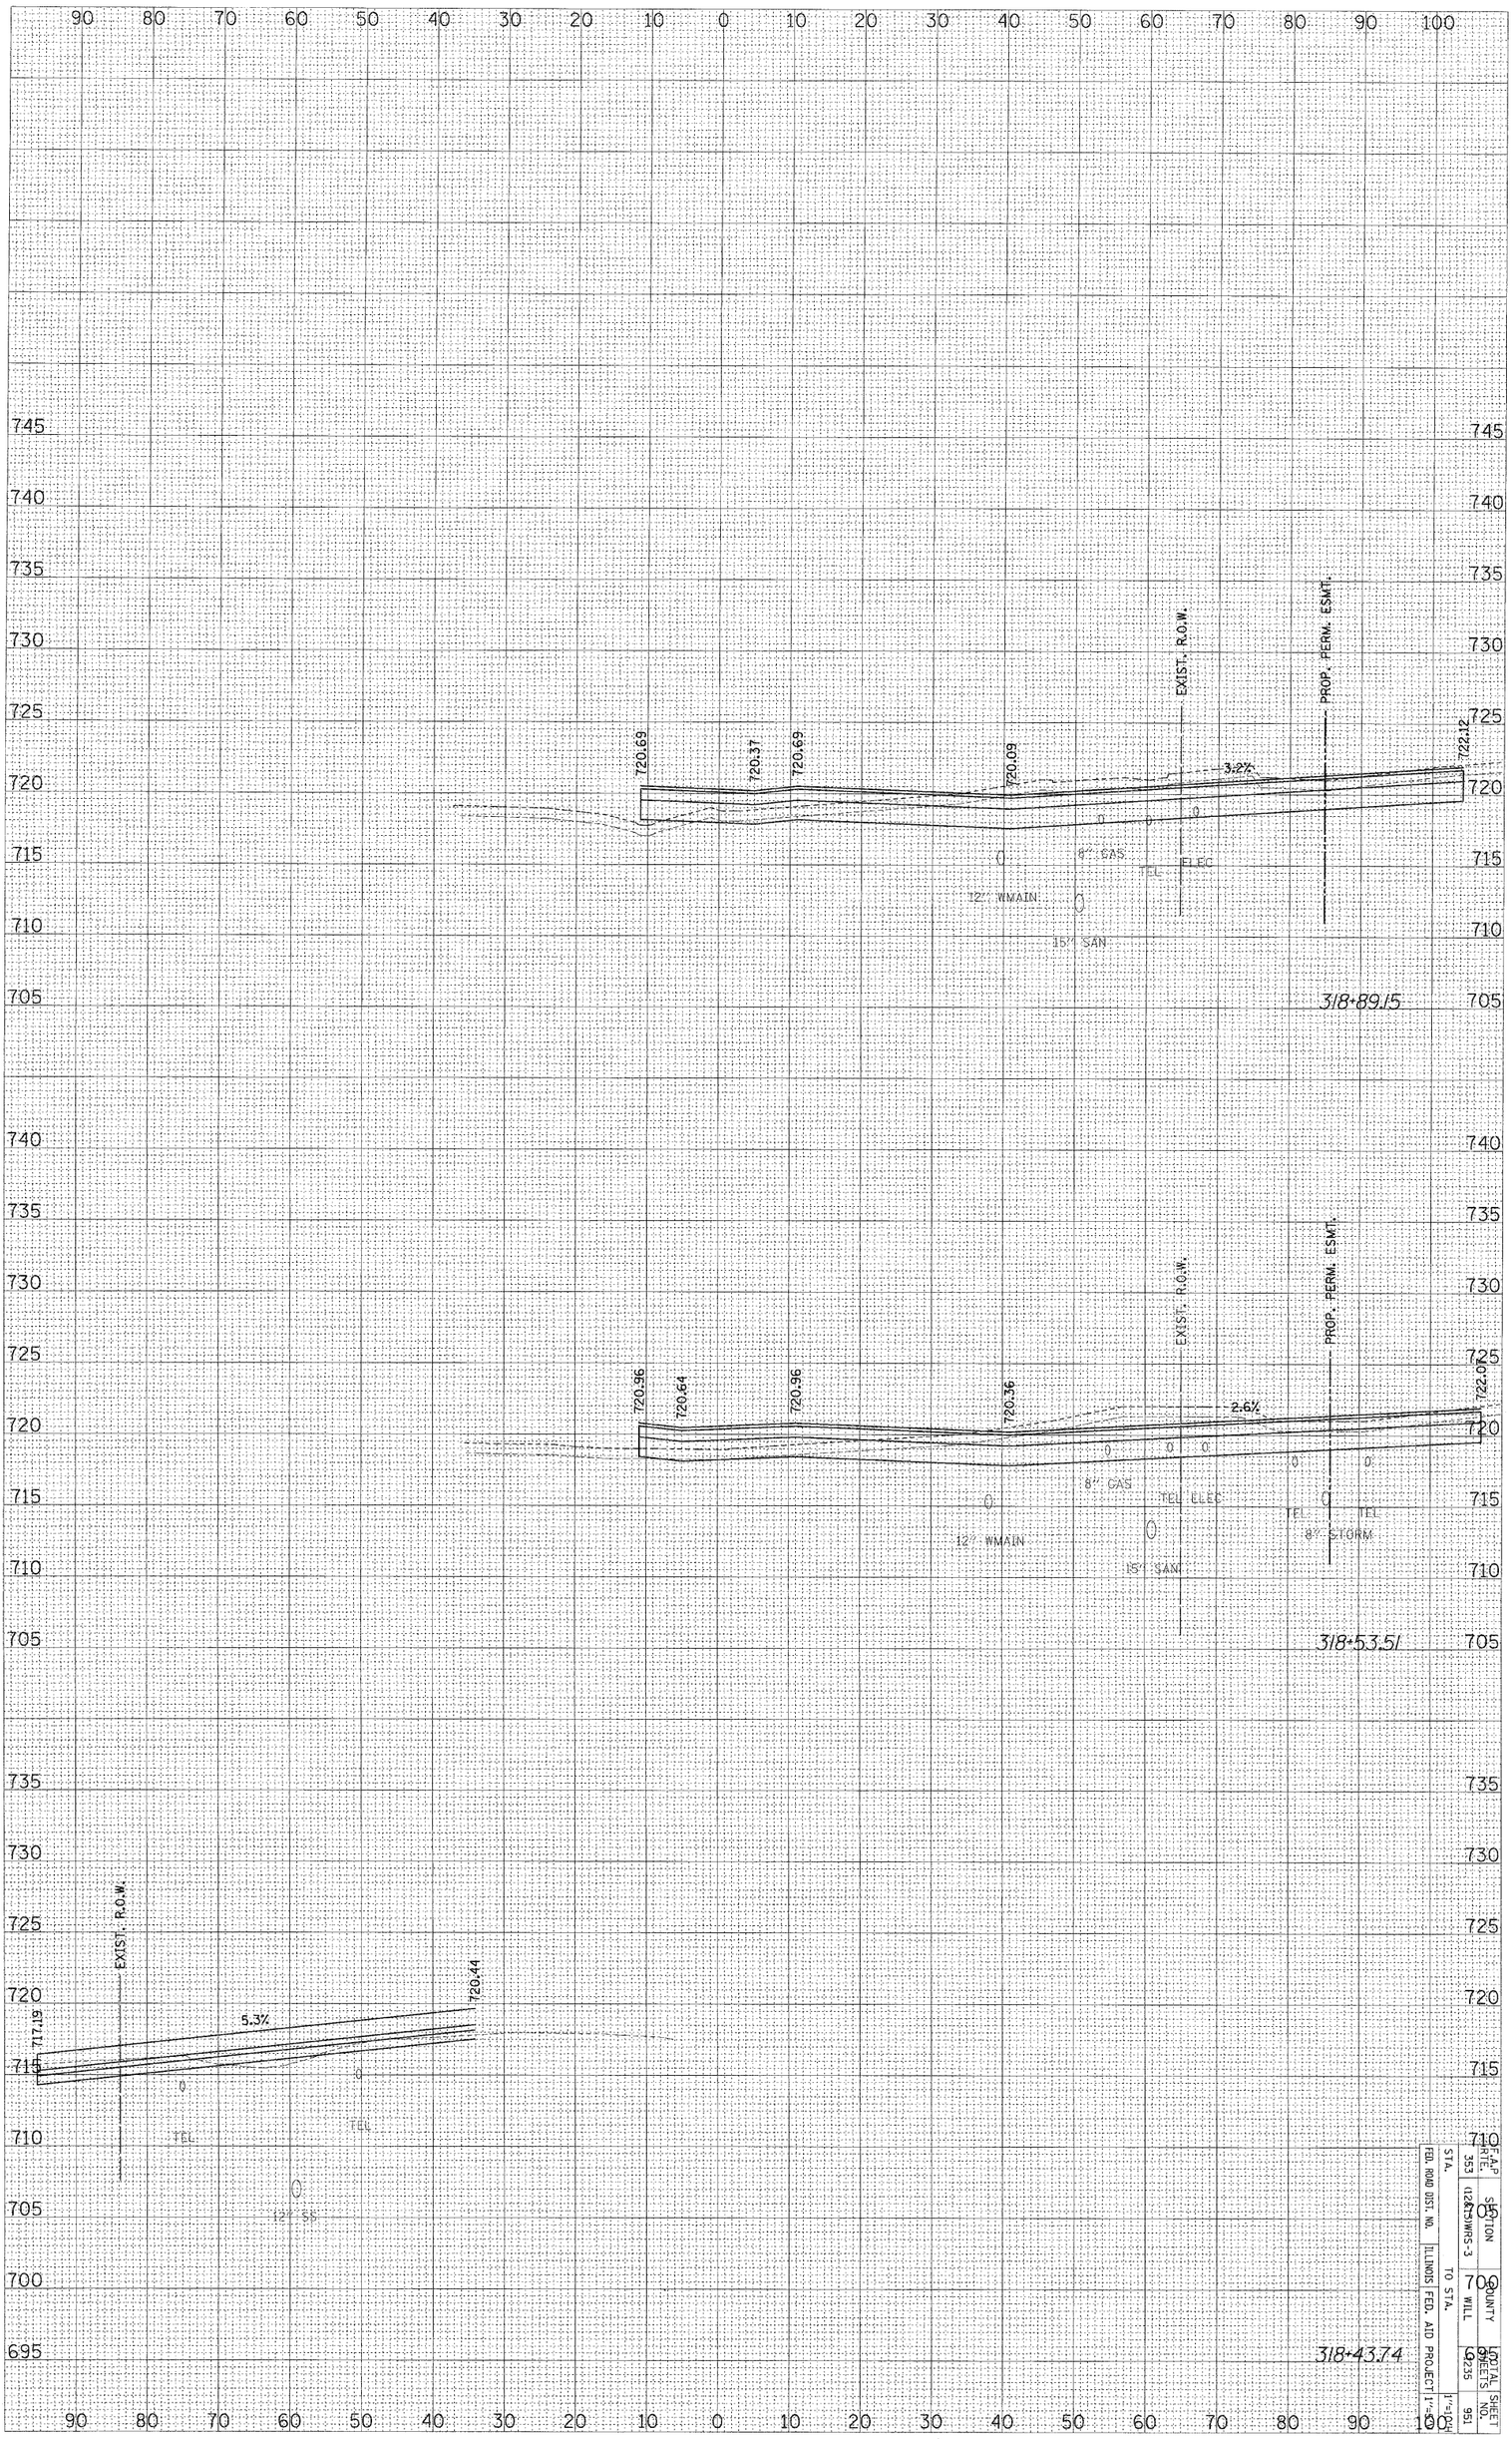

STA.	SECTION	COUNTY	TOTAL SHEETS	SHEET NO.
353	(124)SMWRS-3	WILL	235	951
FED. ROAD DIST. NO.	ILLINOIS FED. AID PROJECT			

US ROUTE 30 – STAGE ONE X-SECS

$FILE$ $DATE$

ORIGINAL SURVEY		BY	DATE
	SURVEYED		
	PLOTTED		
NOTE BOOK	TEMPLATE		
	AREAS		
NO.	AREAS CHECKED		

FINAL SURVEY		BY	DATE
	SURVEYED		
	PLOTTED		
NOTE BOOK	TEMPLATE		
	AREAS		
NO.	AREAS CHECKED		

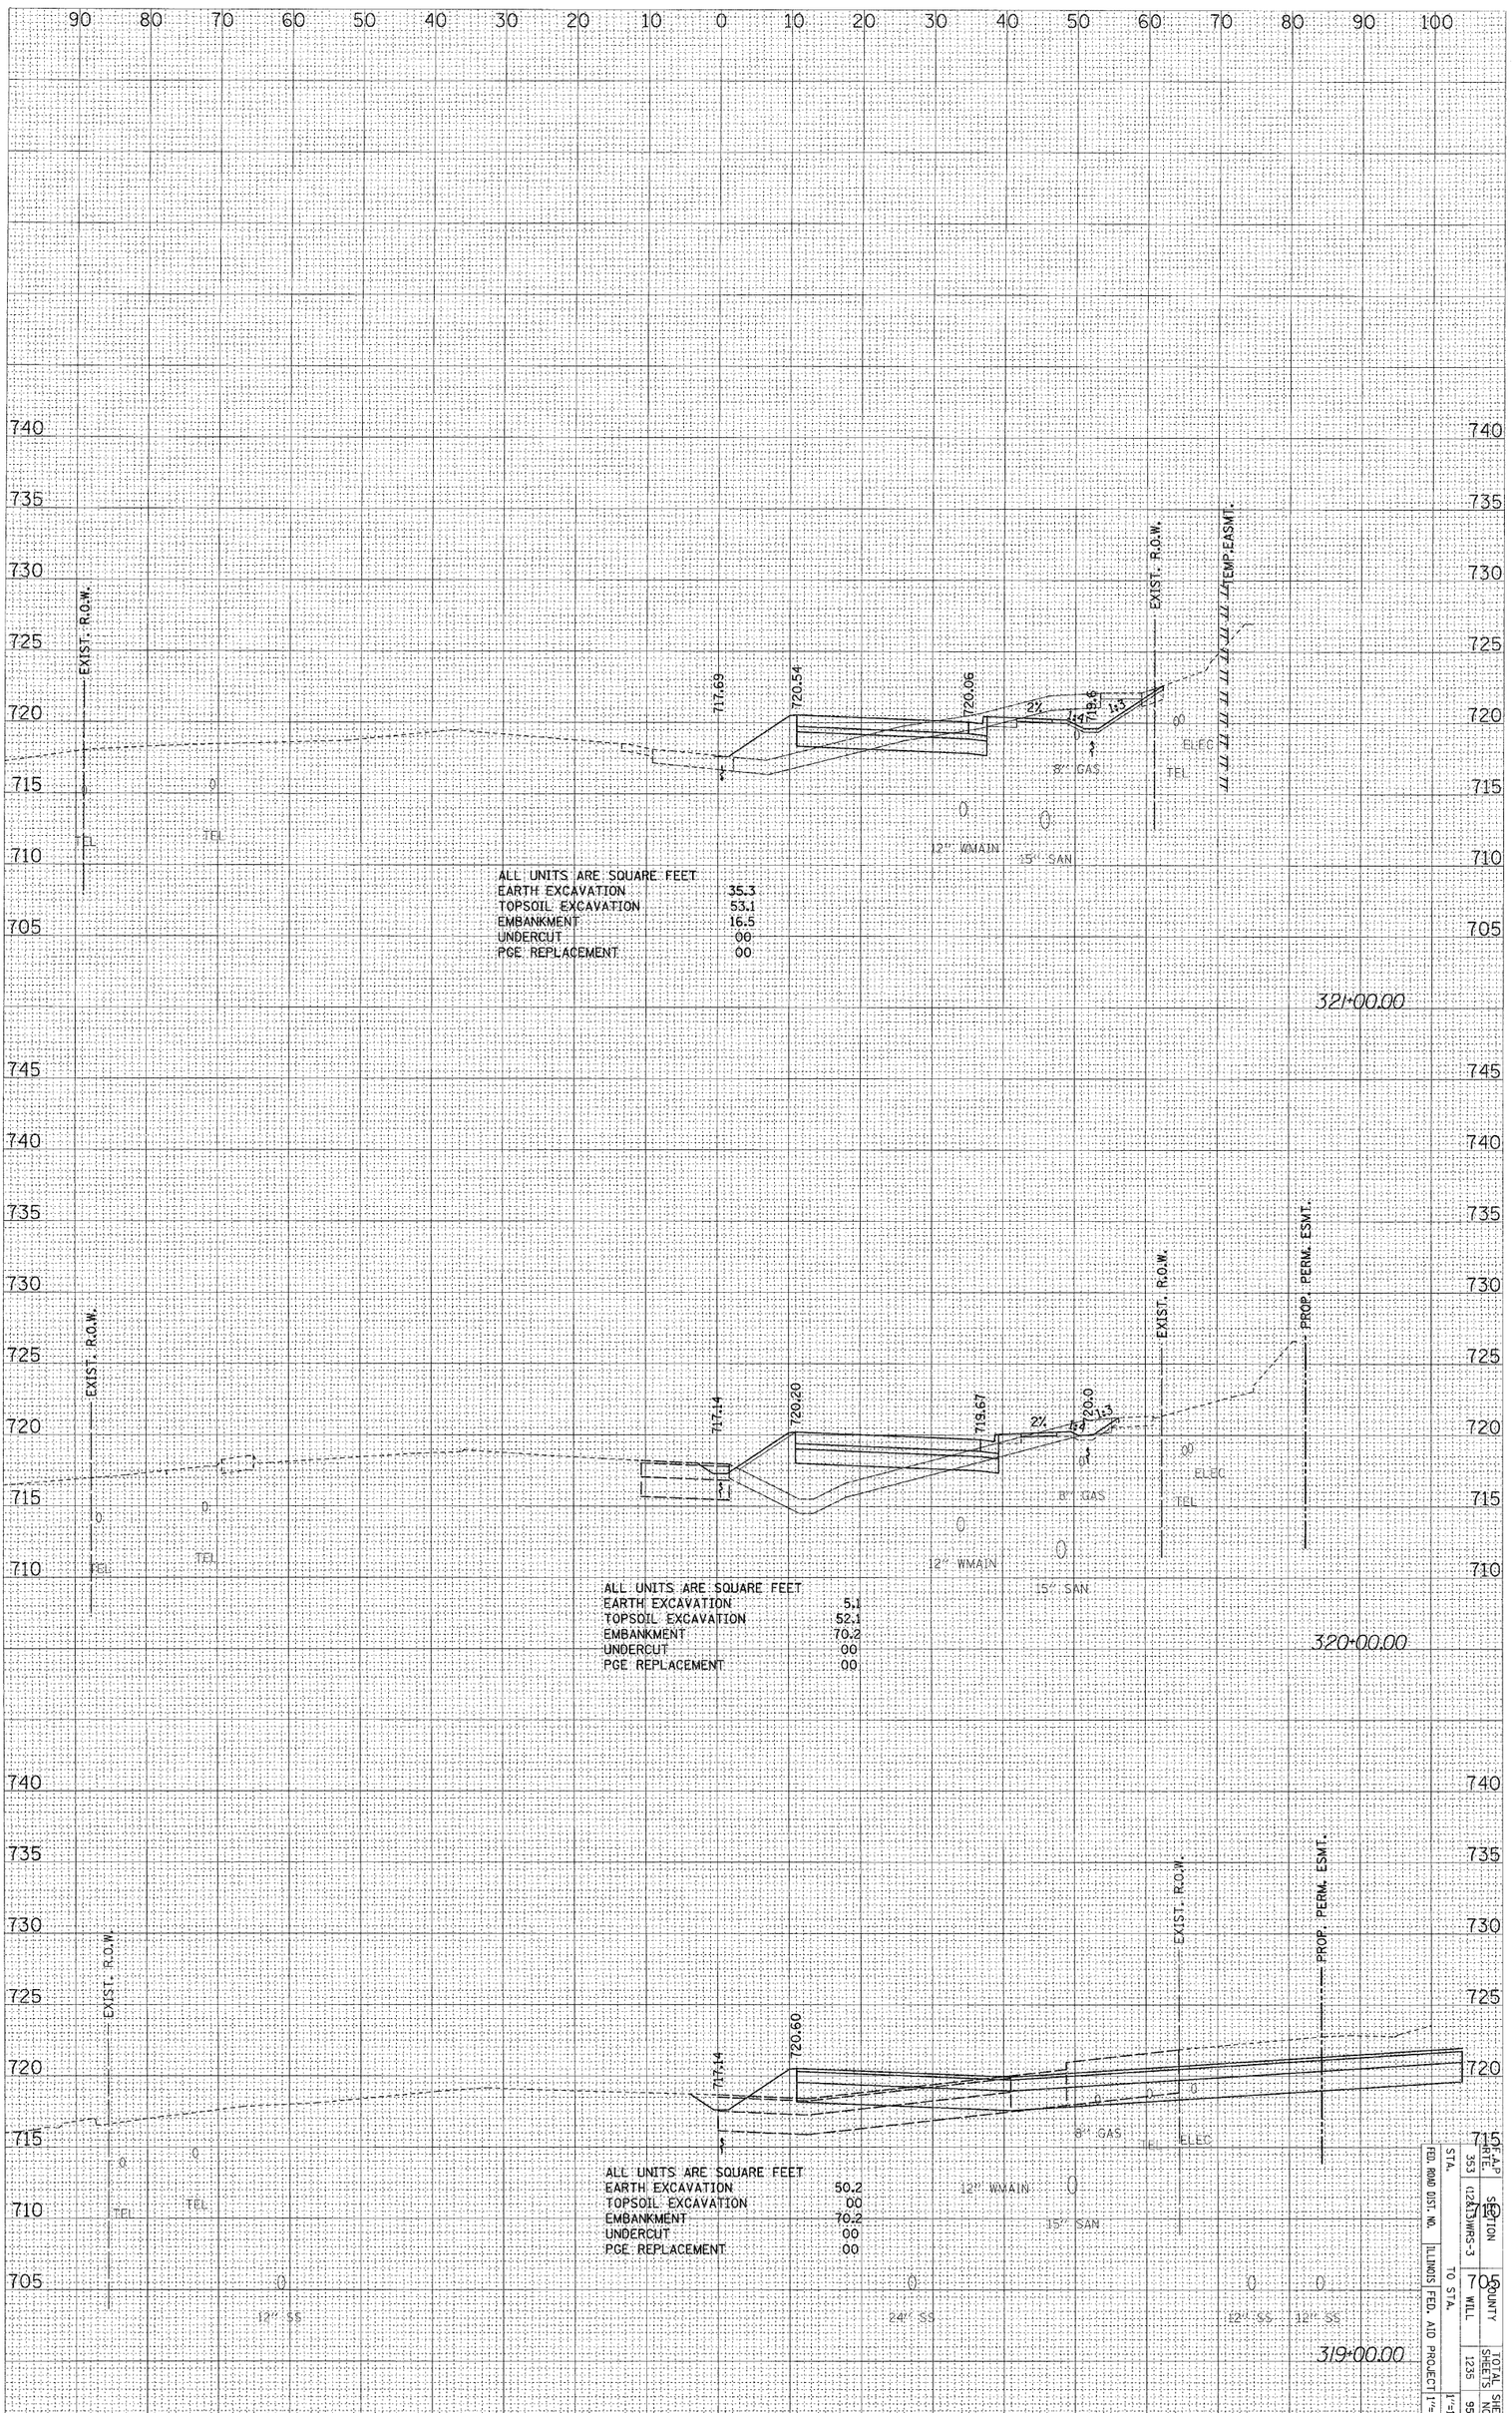

ALL UNITS ARE SQUARE FEET	
EARTH EXCAVATION	35.3
TOPSOIL EXCAVATION	53.1
EMBANKMENT	16.5
UNDERCUT	00
PCE REPLACEMENT	00

ALL UNITS ARE SQUARE FEET	
EARTH EXCAVATION	5.1
TOPSOIL EXCAVATION	52.1
EMBANKMENT	70.2
UNDERCUT	00
PCE REPLACEMENT	00

ALL UNITS ARE SQUARE FEET	
EARTH EXCAVATION	50.2
TOPSOIL EXCAVATION	00
EMBANKMENT	70.2
UNDERCUT	00
PCE REPLACEMENT	00

FED. RWD DIST. NO.	ILLINOIS FED. AID PROJECT	STA.	353	SECTION	(12&13)WRS-3	COUNTY	WILL
		TO STA.					
						TOTAL SHEETS	1235
						SHEET NO.	952
						1"=10ft	

US ROUTE 30 – STAGE ONE X-SECS

$FILE$ $DATE$

ORIGINAL SURVEY		BY	DATE
	SURVEYED		
	PLOTTED		
NOTE BOOK	TEMPLATE		
	AREAS		
NO.	AREAS CHECKED		

FINAL SURVEY		BY	DATE
	SURVEYED		
	PLOTTED		
NOTE BOOK	TEMPLATE		
	AREAS		
NO.	AREAS CHECKED		

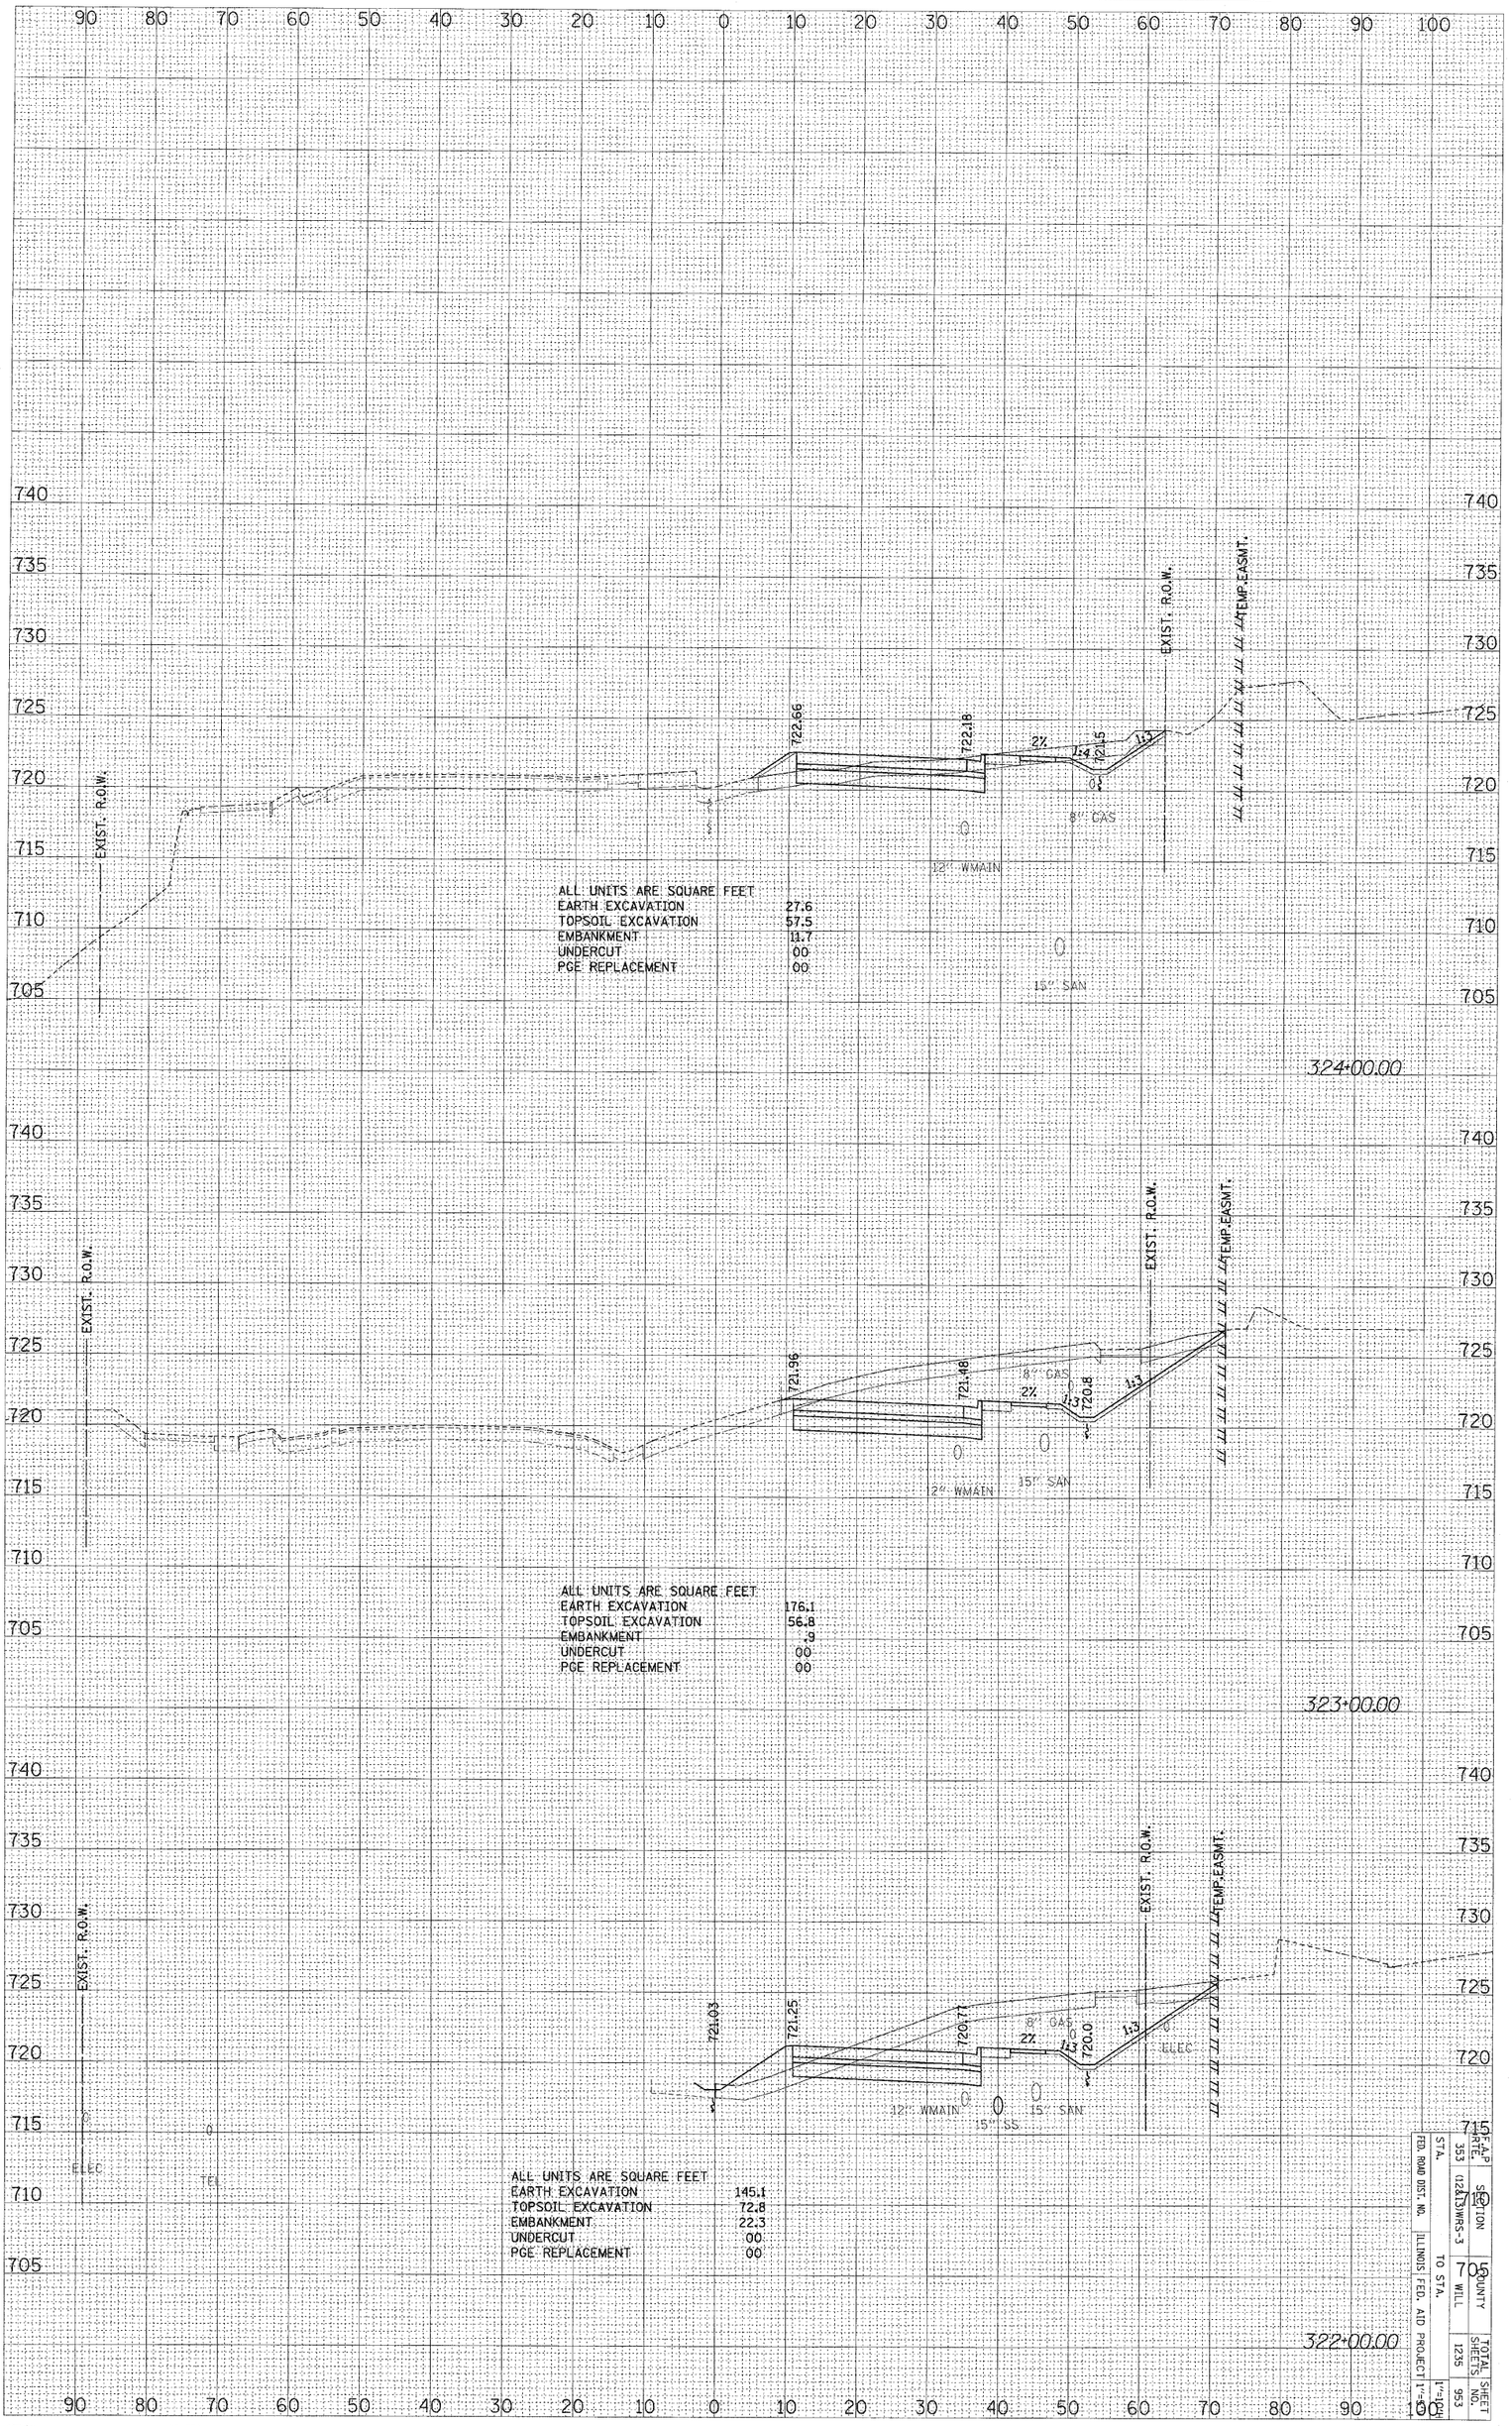

ALL UNITS ARE SQUARE FEET

EARTH EXCAVATION	27.6
TOPSOIL EXCAVATION	57.5
EMBANKMENT	11.7
UNDERCUT	00
PCE REPLACEMENT	00

ALL UNITS ARE SQUARE FEET

EARTH EXCAVATION	176.1
TOPSOIL EXCAVATION	56.8
EMBANKMENT	.9
UNDERCUT	00
PCE REPLACEMENT	00

ALL UNITS ARE SQUARE FEET

EARTH EXCAVATION	145.1
TOPSOIL EXCAVATION	72.8
EMBANKMENT	22.3
UNDERCUT	00
PCE REPLACEMENT	00

STA.		F.A.P. RTE.	353
FED. ROAD DIST. NO.	ILLINOIS FED. AID PROJECT	SECTION	122&130WRS-3
	TO STA.	COUNTY	WILL
		TOTAL SHEETS	1235
		SHEET NO.	953

US ROUTE 30 – STAGE ONE X-SECS

#FILE#

#DATE#

ORIGINAL SURVEY		BY	DATE
	SURVEYED		
	PLOTTED		
NOTE BOOK	TEMPLATE		
	AREAS		
NO.	AREAS CHECK'D		

FINAL SURVEY		BY	DATE
	SURVEYED		
	PLOTTED		
NOTE BOOK	TEMPLATE		
	AREAS		
NO.	AREAS CHECKED		

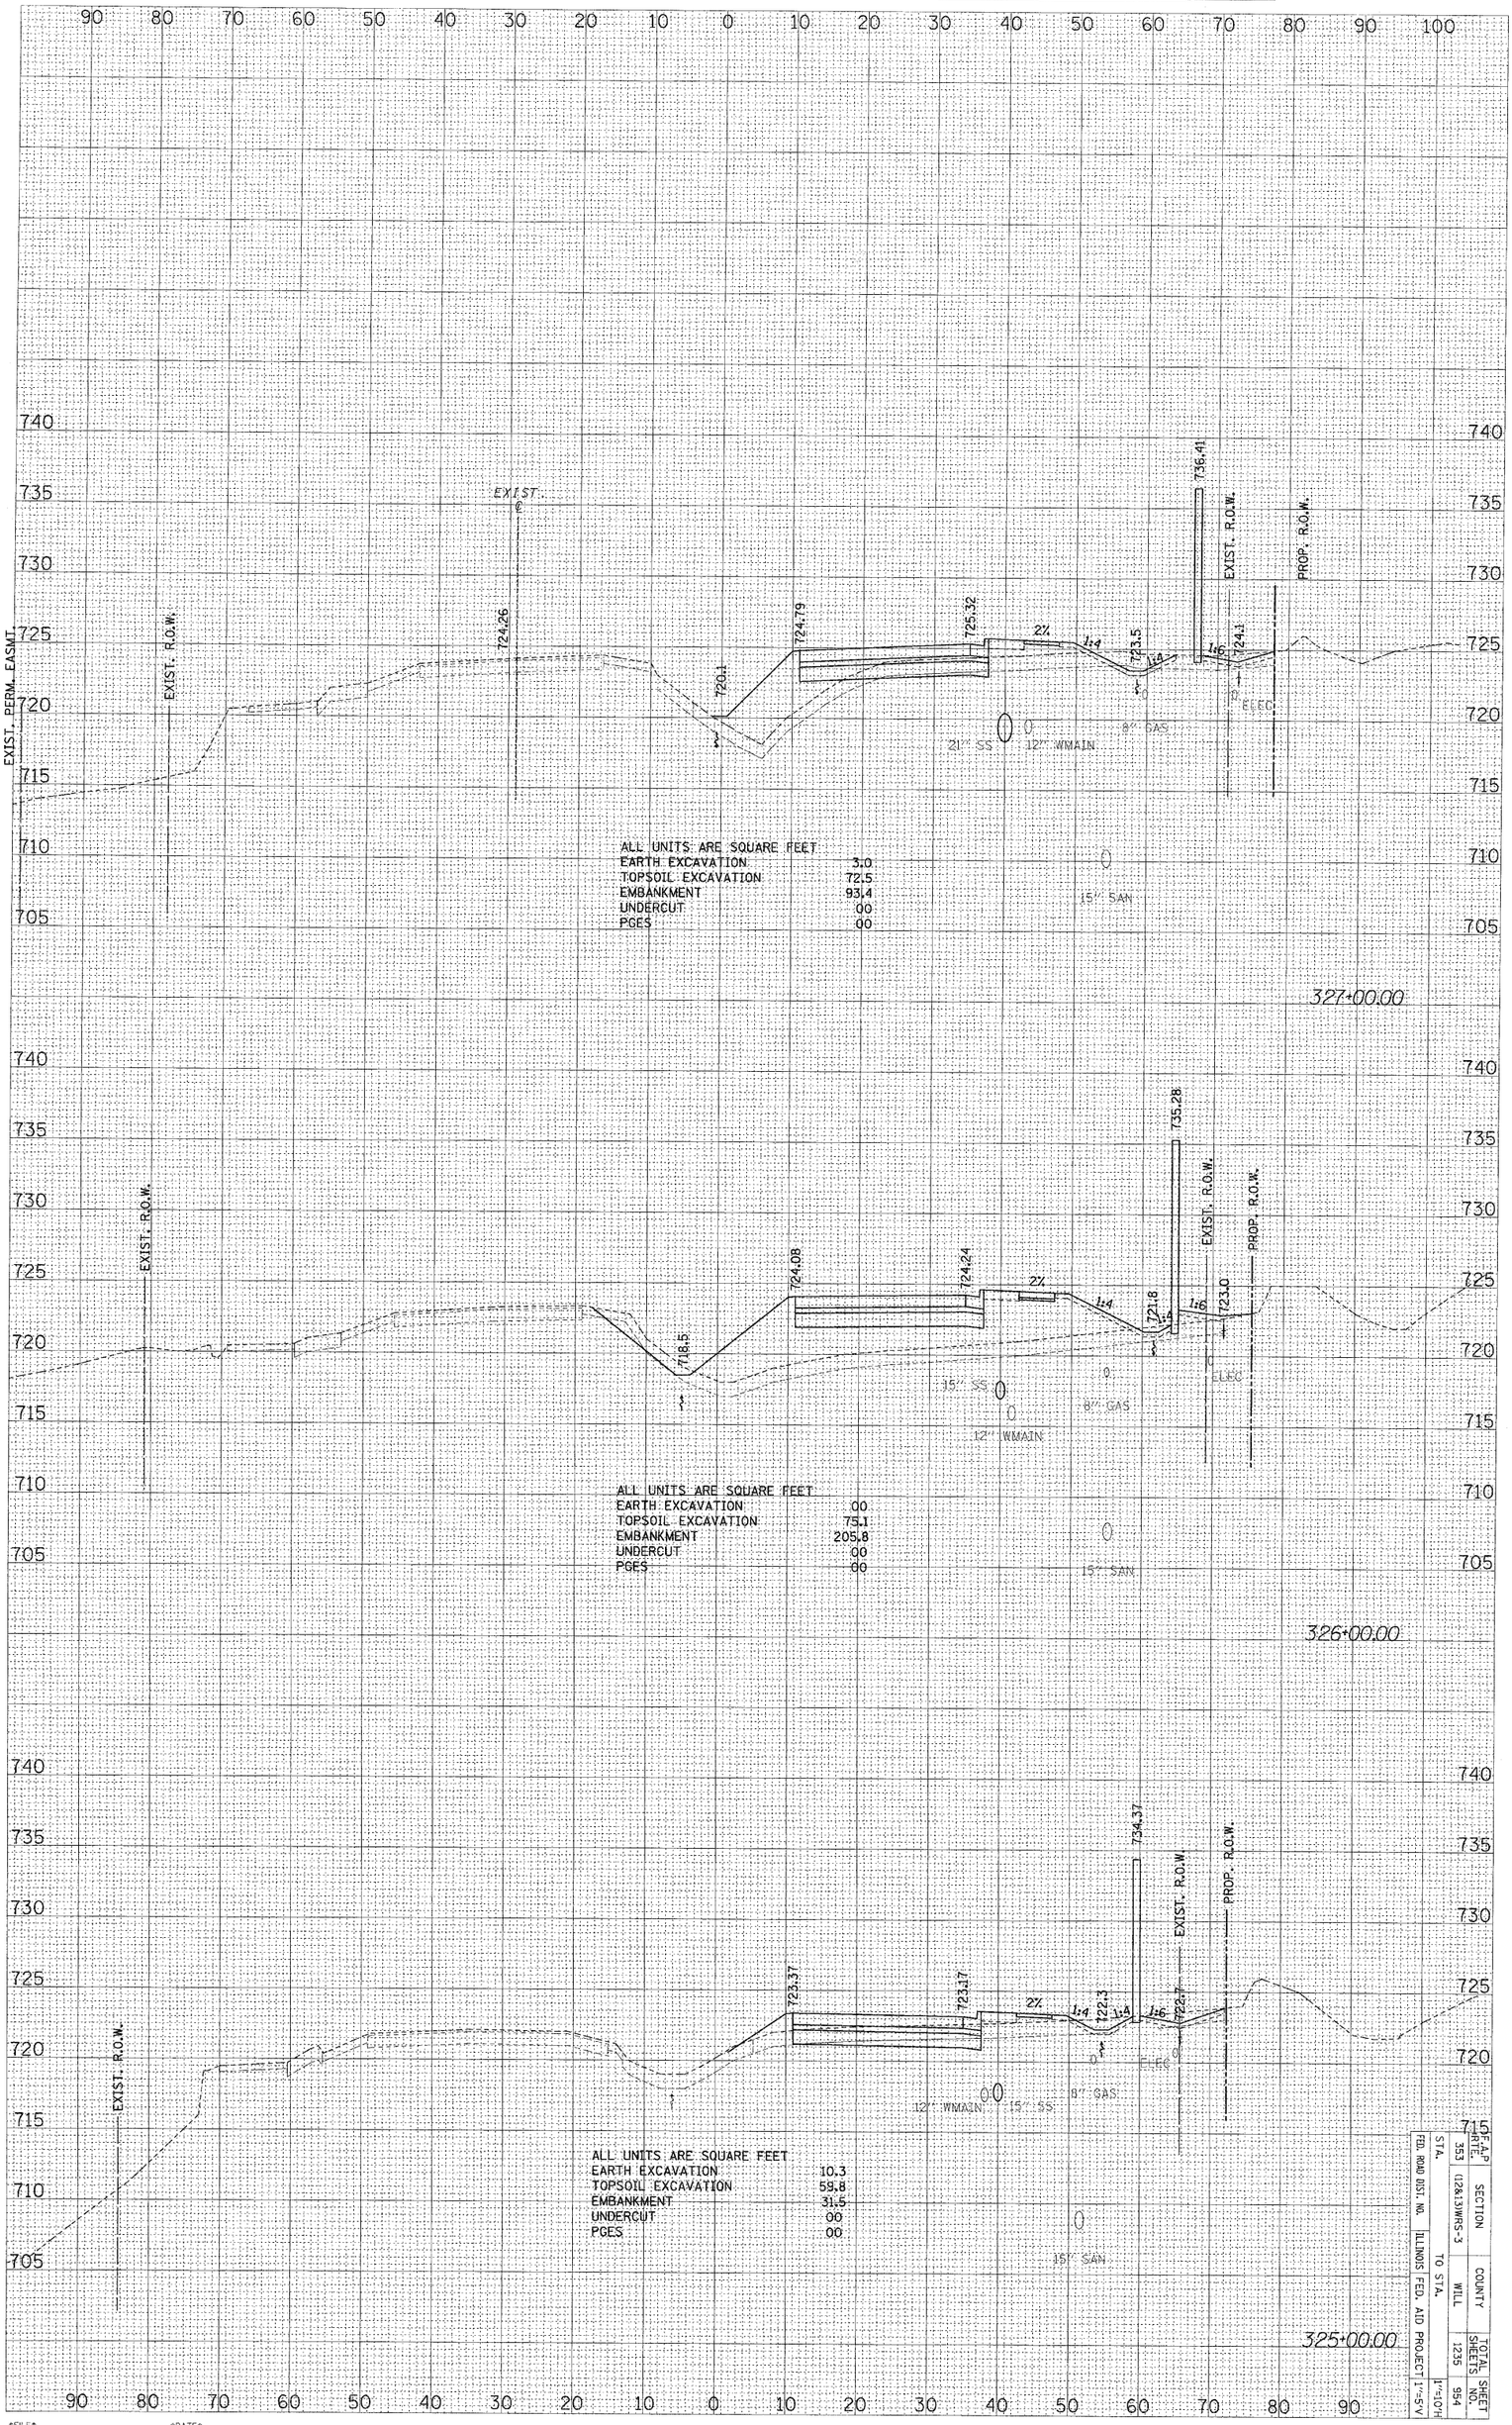

US ROUTE 30 – STAGE ONE X-SECS

FED. ROAD DIST. NO.	STATE	SECTION	COUNTY	TOTAL SHEETS	SHEET NO.
ILLINOIS	353	(128,130)WRS-3	WILL	1275	954
FED. AID PROJECT	STA. TO STA.				
				1"=10'H	1"=5'V

FILE *DATE*

ORIGINAL SURVEY		BY	DATE
NOTE BOOK	SURVEYED		
NO.	PLOTTED		
	TEMPLATE		
	AREAS		
	AREAS CHECKED		

FINAL SURVEY		BY	DATE
NOTE BOOK	SURVEYED		
NO.	PLOTTED		
	TEMPLATE		
	AREAS		
	AREAS CHECKED		

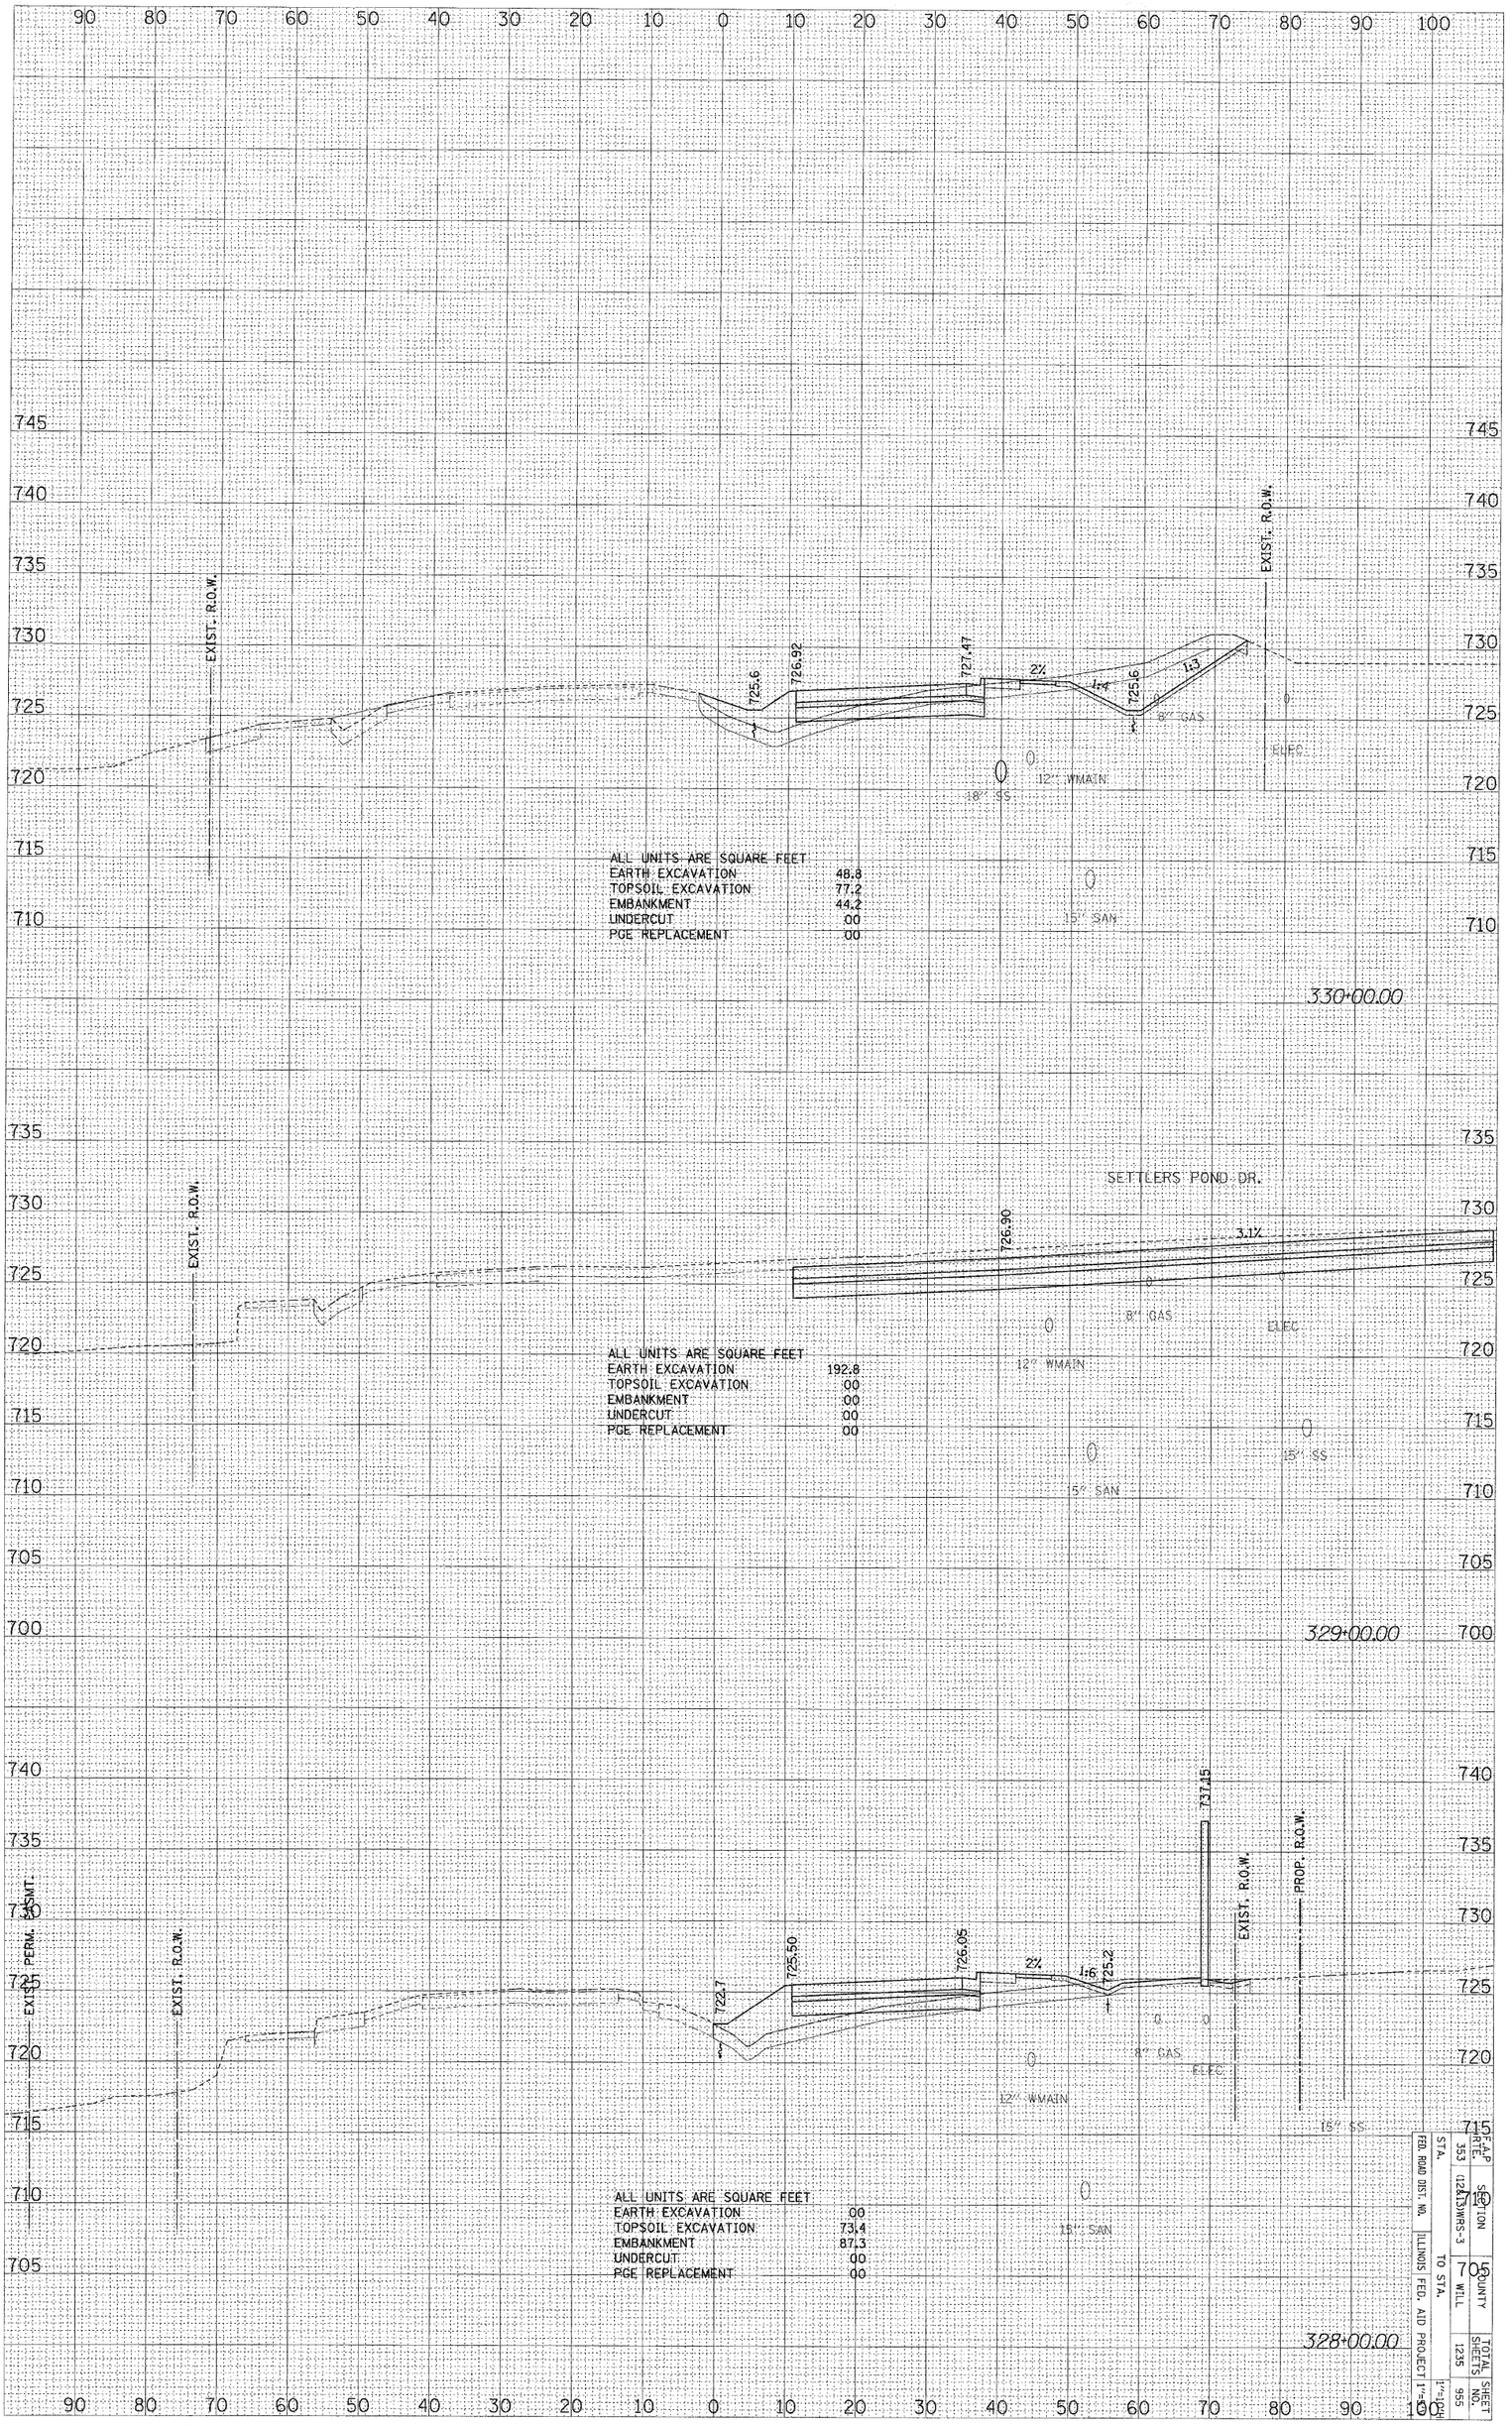

US ROUTE 30 – STAGE ONE X-SECS

FED. ROAD DIST. NO.	ILLINOIS FED. AID PROJECT		F.A.P. RTE. 353	SECTION 122&TSWRS-3	COUNTY WILL	TOTAL SHEETS 1235	SHEET NO. 955
		STA. TO STA.					

$FILE$ $DATE$

ORIGINAL SURVEY		BY	DATE
	SURVEYED		
	PLOTTED		
NOTE BOOK	TEMPLATE		
	AREAS		
NO.	AREAS CHECKED		

FINAL SURVEY		BY	DATE
	SURVEYED		
	PLOTTED		
NOTE BOOK	TEMPLATE		
	AREAS		
NO.	AREAS CHECKED		

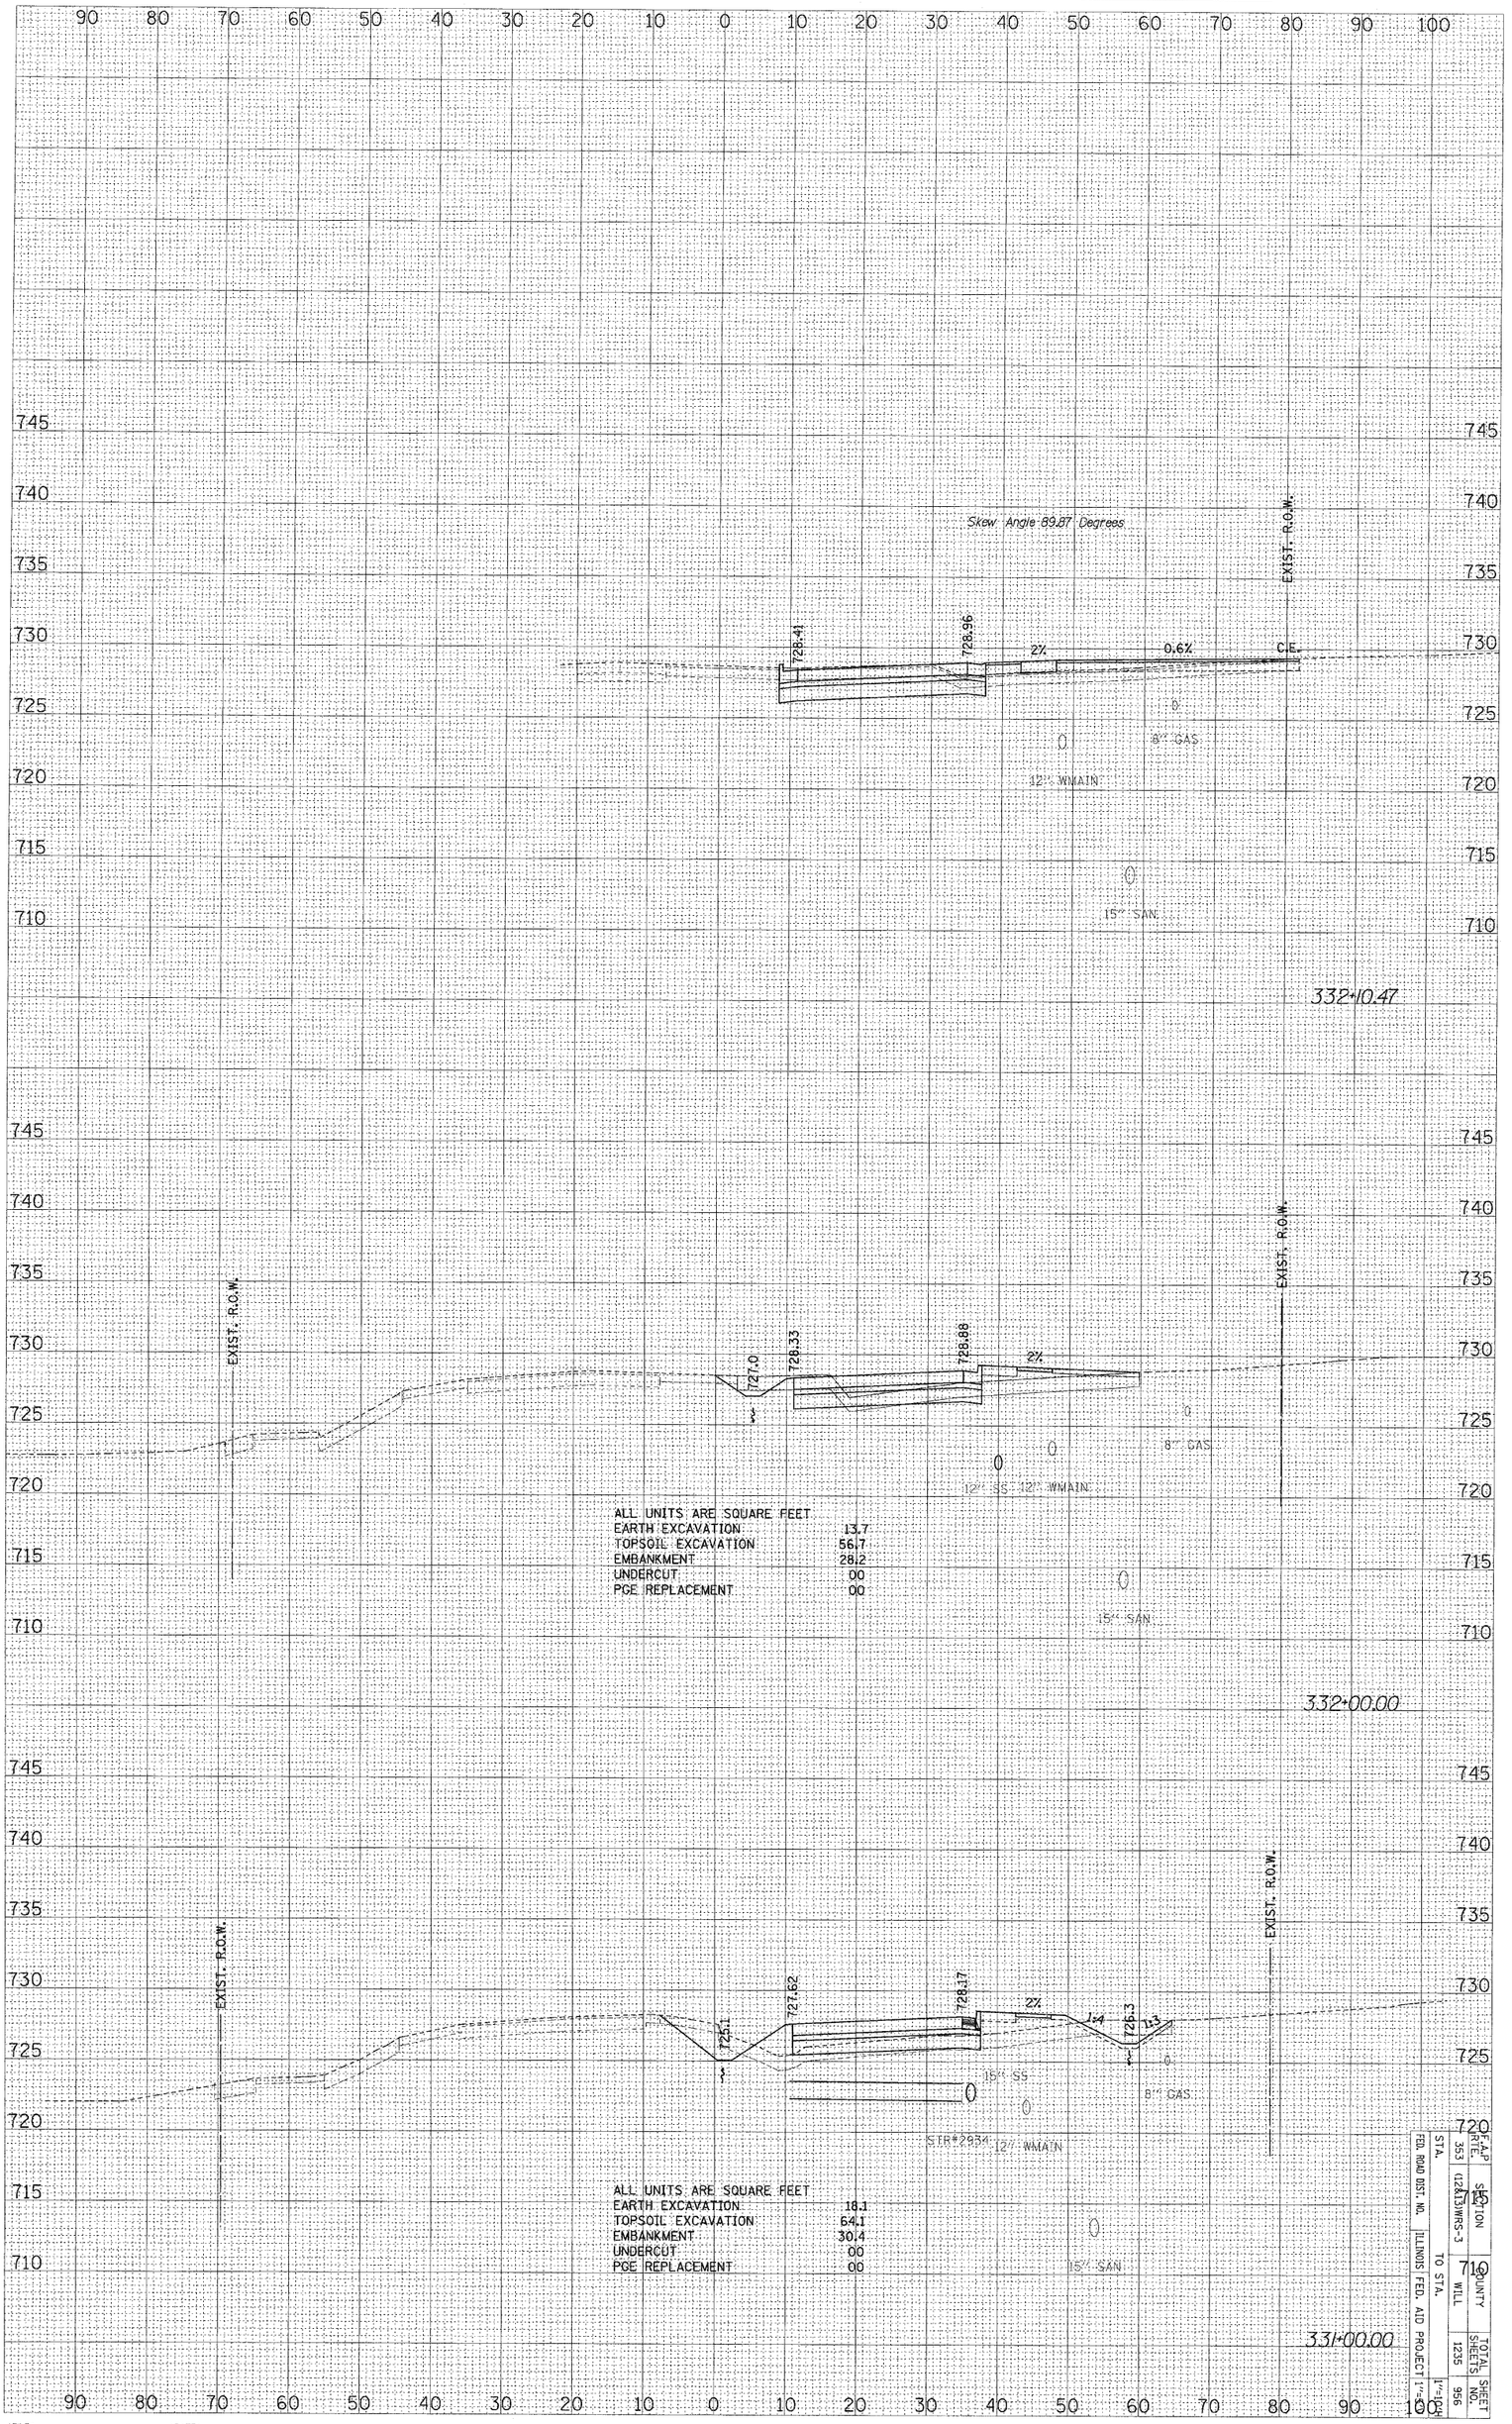

ALL UNITS ARE SQUARE FEET	
EARTH EXCAVATION	13.7
TOPSOIL EXCAVATION	56.7
EMBANKMENT	28.2
UNDERCUT	00
PCE REPLACEMENT	00

ALL UNITS ARE SQUARE FEET	
EARTH EXCAVATION	18.1
TOPSOIL EXCAVATION	64.1
EMBANKMENT	30.4
UNDERCUT	00
PCE REPLACEMENT	00

FED. ROAD DIST. NO.	ILLINOIS FED. AID PROJECT	F.A.P. RTE.	353
STA.	TO STA.	SECTION	(12&13)WRS-3
		COUNTY	WILL
		TOTAL SHEETS	1235
		SHEET NO.	996

US ROUTE 30 - STAGE ONE X-SECS

F.A.P RTE.	SECTION	COUNTY	TOTAL SHEETS	SHEET NO.
353	(12&13)WRS-3	WILL	1235	957
STA.		TO STA.		1"=10'
FED. ROAD DIST. NO.	ILLINOIS	FED. AID PROJECT		1"=50'

FINAL SURVEY	SURVEYED	BY	DATE
NOTE BOOK	PLOTTED		
NO.	TEMPLATE AREAS		
	AREAS CHECKED		

ORIGINAL SURVEY	SURVEYED	BY	DATE
NOTE BOOK	PLOTTED		
NO.	TEMPLATE AREAS		
	AREAS CHECKED		

$DATE$

$FILE$

ORIGINAL SURVEY		BY	DATE
NOTE BOOK	SURVEYED		
NO.	PLOTTED		
	TEMPLATE		
	AREAS		
	AREAS CHECKED		

FINAL SURVEY		BY	DATE
NOTE BOOK	SURVEYED		
NO.	PLOTTED		
	TEMPLATE		
	AREAS		
	AREAS CHECKED		

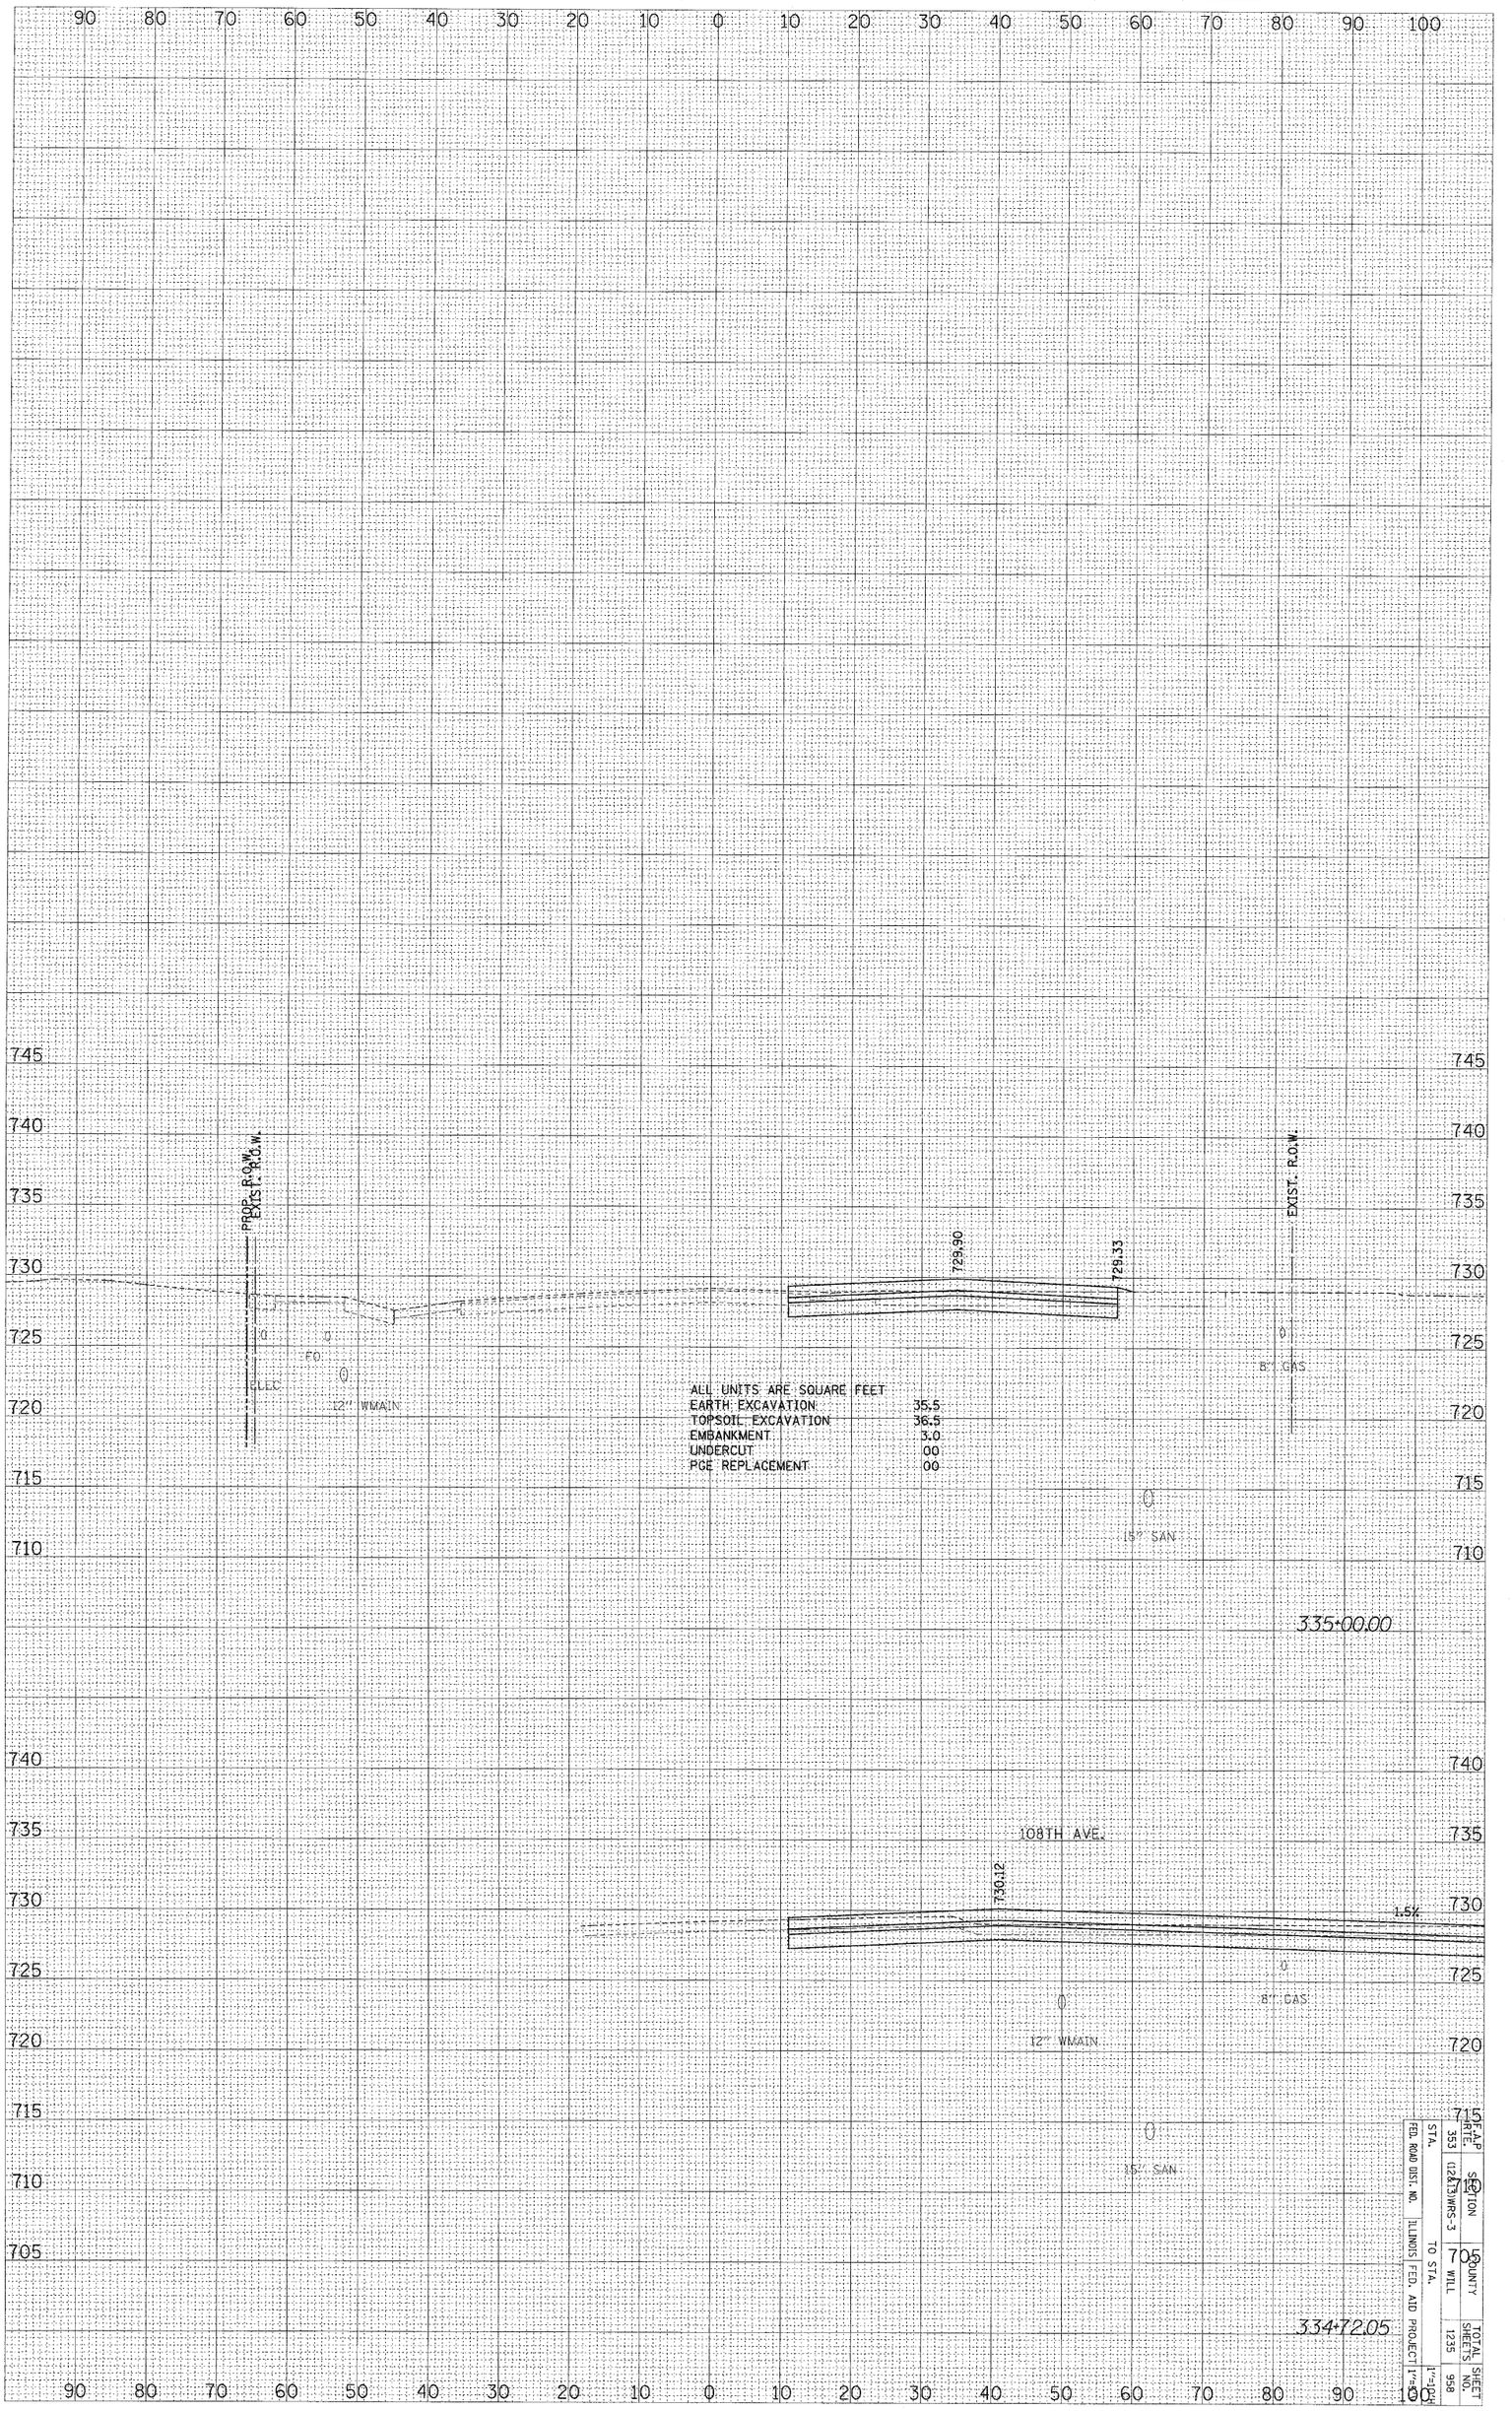

ALL UNITS ARE SQUARE FEET	
EARTH EXCAVATION	35.5
TOPSOIL EXCAVATION	36.5
EMBANKMENT	3.0
UNDERCUT	00
PCE REPLACEMENT	00

US ROUTE 30 – STAGE ONE X-SECS

FED. ROAD DIST. NO.	ILLINOIS	FED. AID PROJECT	STA.	TO STA.	F.A.P. RTE.	SECTION	COUNTY	TOTAL SHEETS	SHEET NO.
					353	(12&13)WRS-3	WILL	1235	958

1"=10'-0"

ORIGINAL SURVEY		BY	DATE
NOTE BOOK	SURVEYED		
NO.	PLOTTED		
	TEMPLATE		
	AREAS		
	AREAS CHECKED		

FINAL SURVEY		BY	DATE
NOTE BOOK	SURVEYED		
NO.	PLOTTED		
	TEMPLATE		
	AREAS		
	AREAS CHECKED		

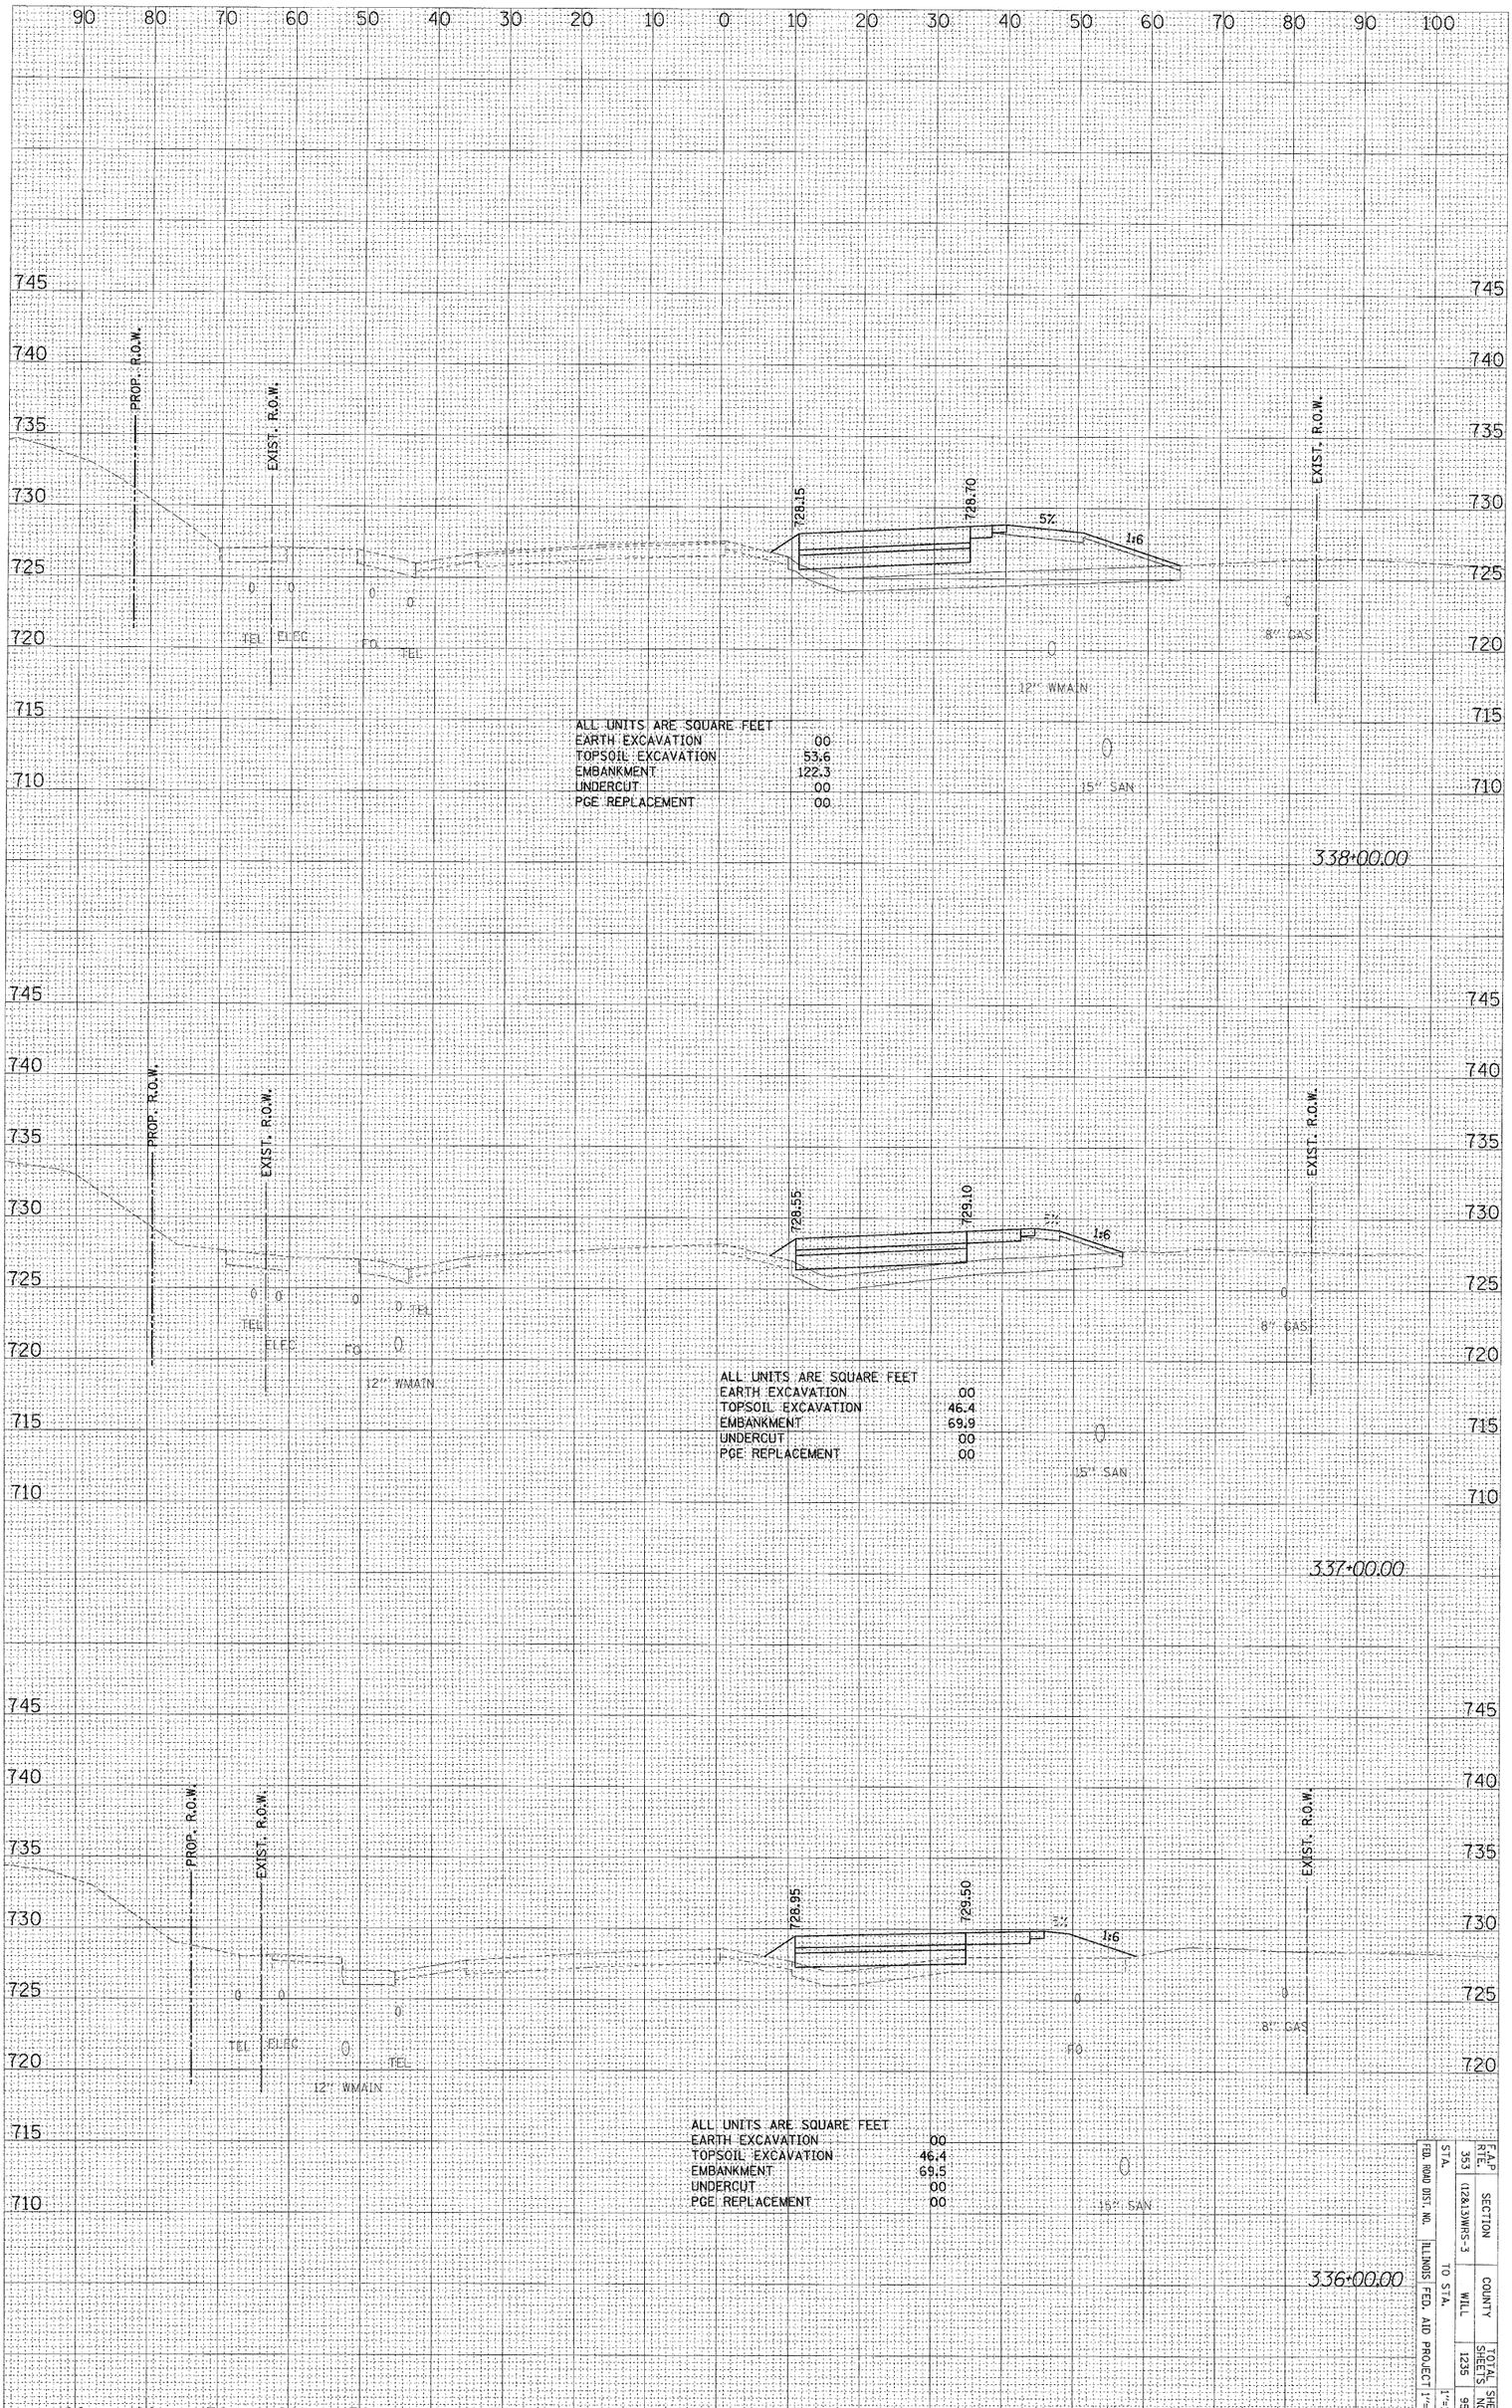

ALL UNITS ARE SQUARE FEET

EARTH EXCAVATION	00
TOPSOIL EXCAVATION	53.6
EMBANKMENT	122.3
UNDERCUT	00
PGE REPLACEMENT	00

ALL UNITS ARE SQUARE FEET

EARTH EXCAVATION	00
TOPSOIL EXCAVATION	46.4
EMBANKMENT	69.9
UNDERCUT	00
PGE REPLACEMENT	00

ALL UNITS ARE SQUARE FEET

EARTH EXCAVATION	00
TOPSOIL EXCAVATION	46.4
EMBANKMENT	69.5
UNDERCUT	00
PGE REPLACEMENT	00

FED. ROAD DIST. NO.	ILLINOIS	FED. AID PROJECT	
STA.		TO STA.	
F.A.P. RTE.	SECTION	COUNTY	TOTAL SHEETS	SHEET NO.
353	(12&13)WRS-3	WILL	1235	959

1"=10'H
1"=5'V

US ROUTE 30 – STAGE ONE X-SECS

$FILE$ $DATE$

ORIGINAL SURVEY		BY	DATE
NOTE BOOK	SURVEYED		
NO.	PLOTTED		
	TEMPLATE		
	AREAS		
	AREAS CHECKED		

FINAL SURVEY		BY	DATE
NOTE BOOK	SURVEYED		
NO.	PLOTTED		
	TEMPLATE		
	AREAS		
	AREAS CHECKED		

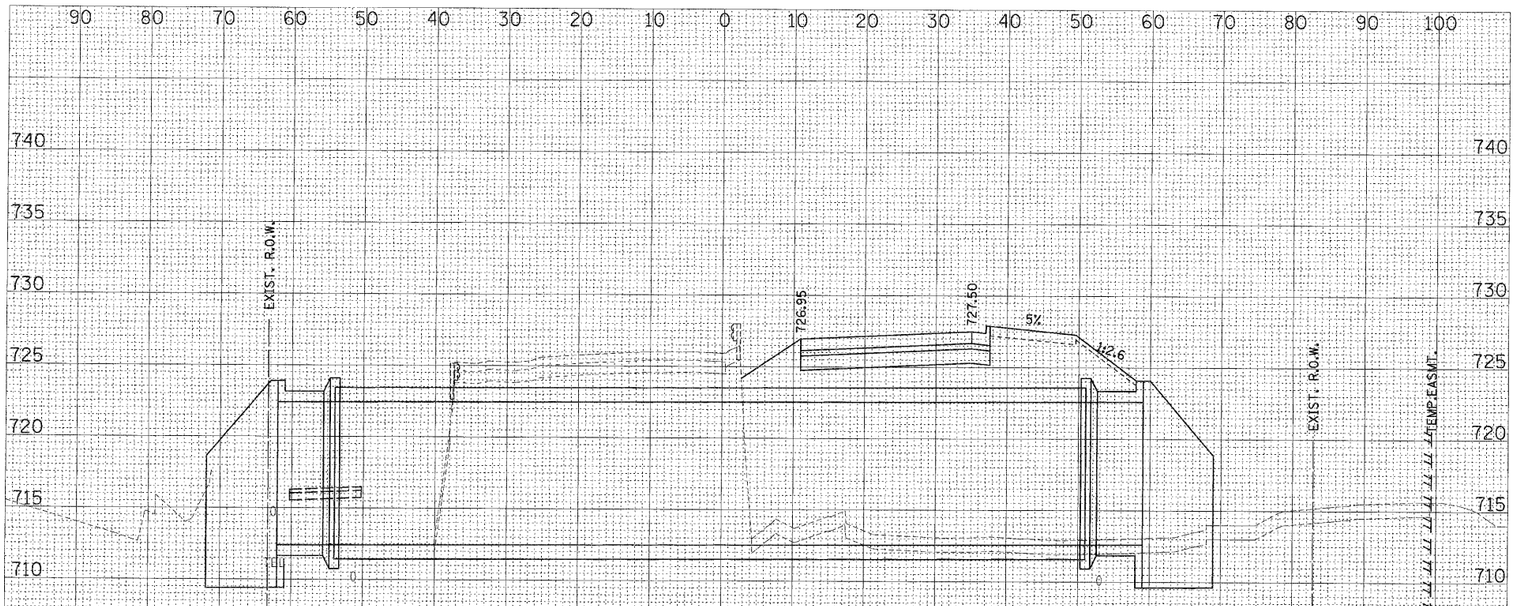

ALL UNITS ARE SQUARE FEET	
EARTH EXCAVATION	00
TOPSOIL EXCAVATION	57.0
EMBANKMENT	728.0
UNDERCUT	00
PGE REPLACEMENT	00

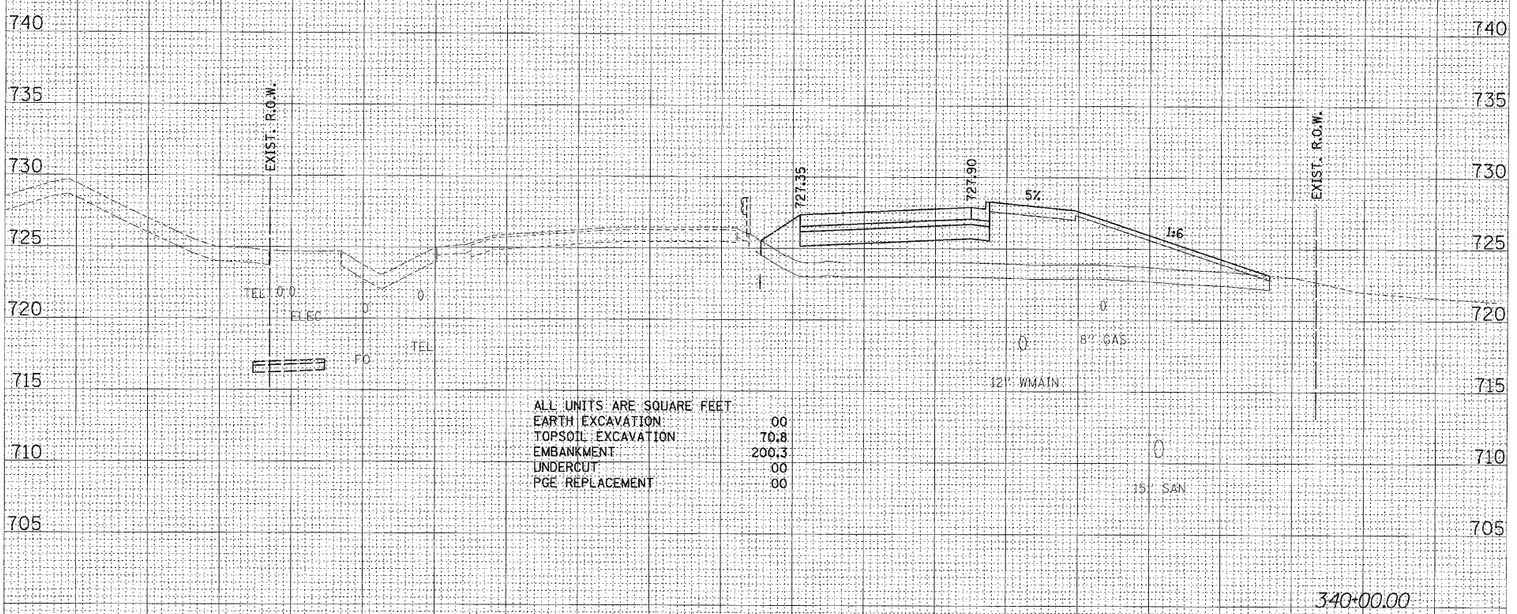

ALL UNITS ARE SQUARE FEET	
EARTH EXCAVATION	00
TOPSOIL EXCAVATION	70.8
EMBANKMENT	200.3
UNDERCUT	00
PGE REPLACEMENT	00

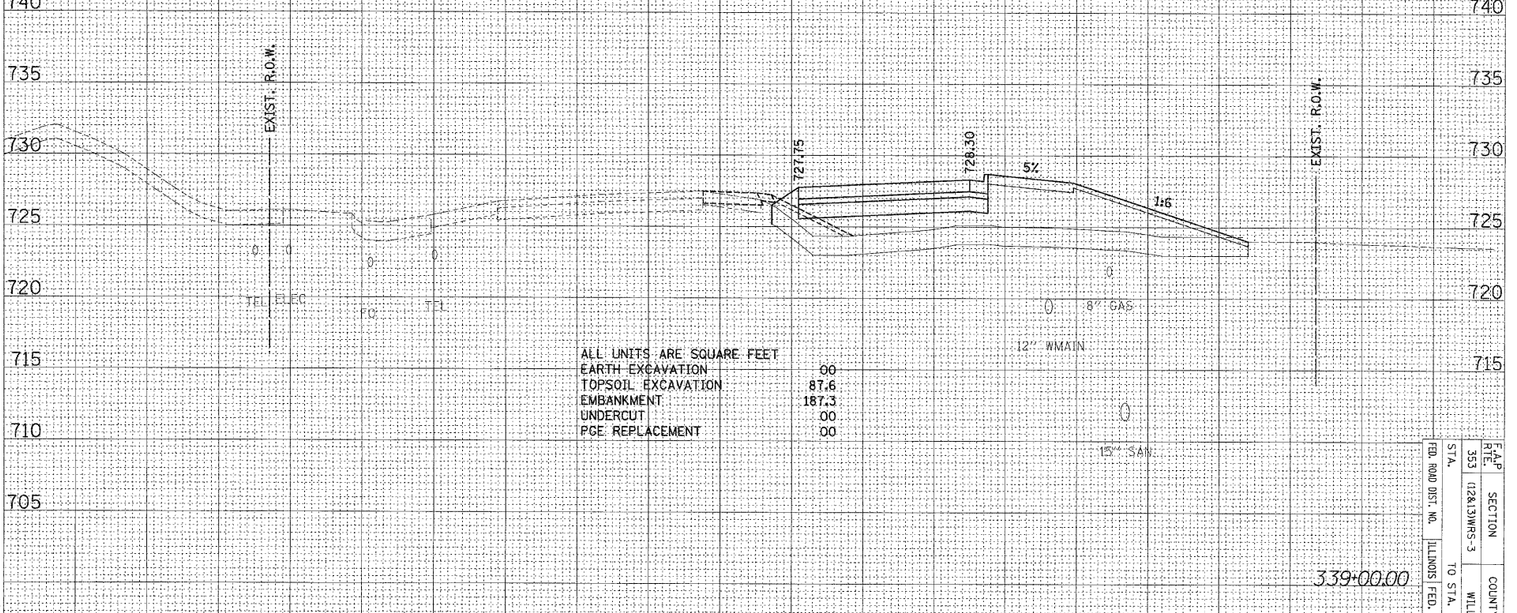

ALL UNITS ARE SQUARE FEET	
EARTH EXCAVATION	00
TOPSOIL EXCAVATION	87.6
EMBANKMENT	187.3
UNDERCUT	00
PGE REPLACEMENT	00

FAP RTE.	SECTION	COUNTY	TOTAL SHEETS	SHEET NO.
353	(12&13)WRS-3	WILL	1235	960
FED. ROAD DIST. NO.	ILLINOIS FED. AID PROJECT			
STA.	TO STA.	1"=10'H	1"=5'V	

US ROUTE 30 - STAGE ONE X-SECS

#FILE# #DATE#

F.A.P RTE.	SECTION	COUNTY	TOTAL SHEETS	SHEET NO.
353	(12&13)WRS-3	WILL	1235	961
STA.	TO STA.			1"=10'H
FED. ROAD DIST. NO.	ILLINOIS	FED. AID PROJECT		1"=5'V

FINAL SURVEY	SURVEYED	BY	DATE
NOTE BOOK	PLOTTED		
NO.	TEMPLATE		
	AREAS		
	AREAS CHECKED		

ORIGINAL SURVEY	SURVEYED	BY	DATE
NOTE BOOK	PLOTTED		
NO.	TEMPLATE		
	AREAS		
	AREAS CHECKED		

EXIST. R.O.W.

PROP. R.O.W.

TEL.

8" GAS

12" WMAIN

15" SAN

24" SS

5%

1:4

1:3

723.1

727.22

726.67

343+00.00

EXIST. R.O.W.

TEL.

8" GAS

12" WMAIN

15" SAN

24" SS

5%

1:4

1:3

722.6

727.13

726.58

342+00.00

EXIST. R.O.W.

TEMP. EASMT.

8" GAS

12" WMAIN

5%

1:2

1:3

2%

727.46

726.91

727.42

726.91

726.36

341+00.00

SKEWED 5°

ALL UNITS ARE SQUARE FEET

EARTH EXCAVATION	5.9
TOPSOIL EXCAVATION	691
EMBANKMENT	129.0
UNDERCUT	00
PCC REPLACEMENT	00

ALL UNITS ARE SQUARE FEET

EARTH EXCAVATION	11.6
TOPSOIL EXCAVATION	73.2
EMBANKMENT	139.6
UNDERCUT	00
PCC REPLACEMENT	00

$DATE$

$FILE$

ORIGINAL SURVEY		BY	DATE
NOTE BOOK	SURVEYED		
NO.	PLOTTED		
	TEMPLATE		
	AREAS		
	AREAS CHECKED		

FINAL SURVEY		BY	DATE
NOTE BOOK	SURVEYED		
NO.	PLOTTED		
	TEMPLATE		
	AREAS		
	AREAS CHECKED		

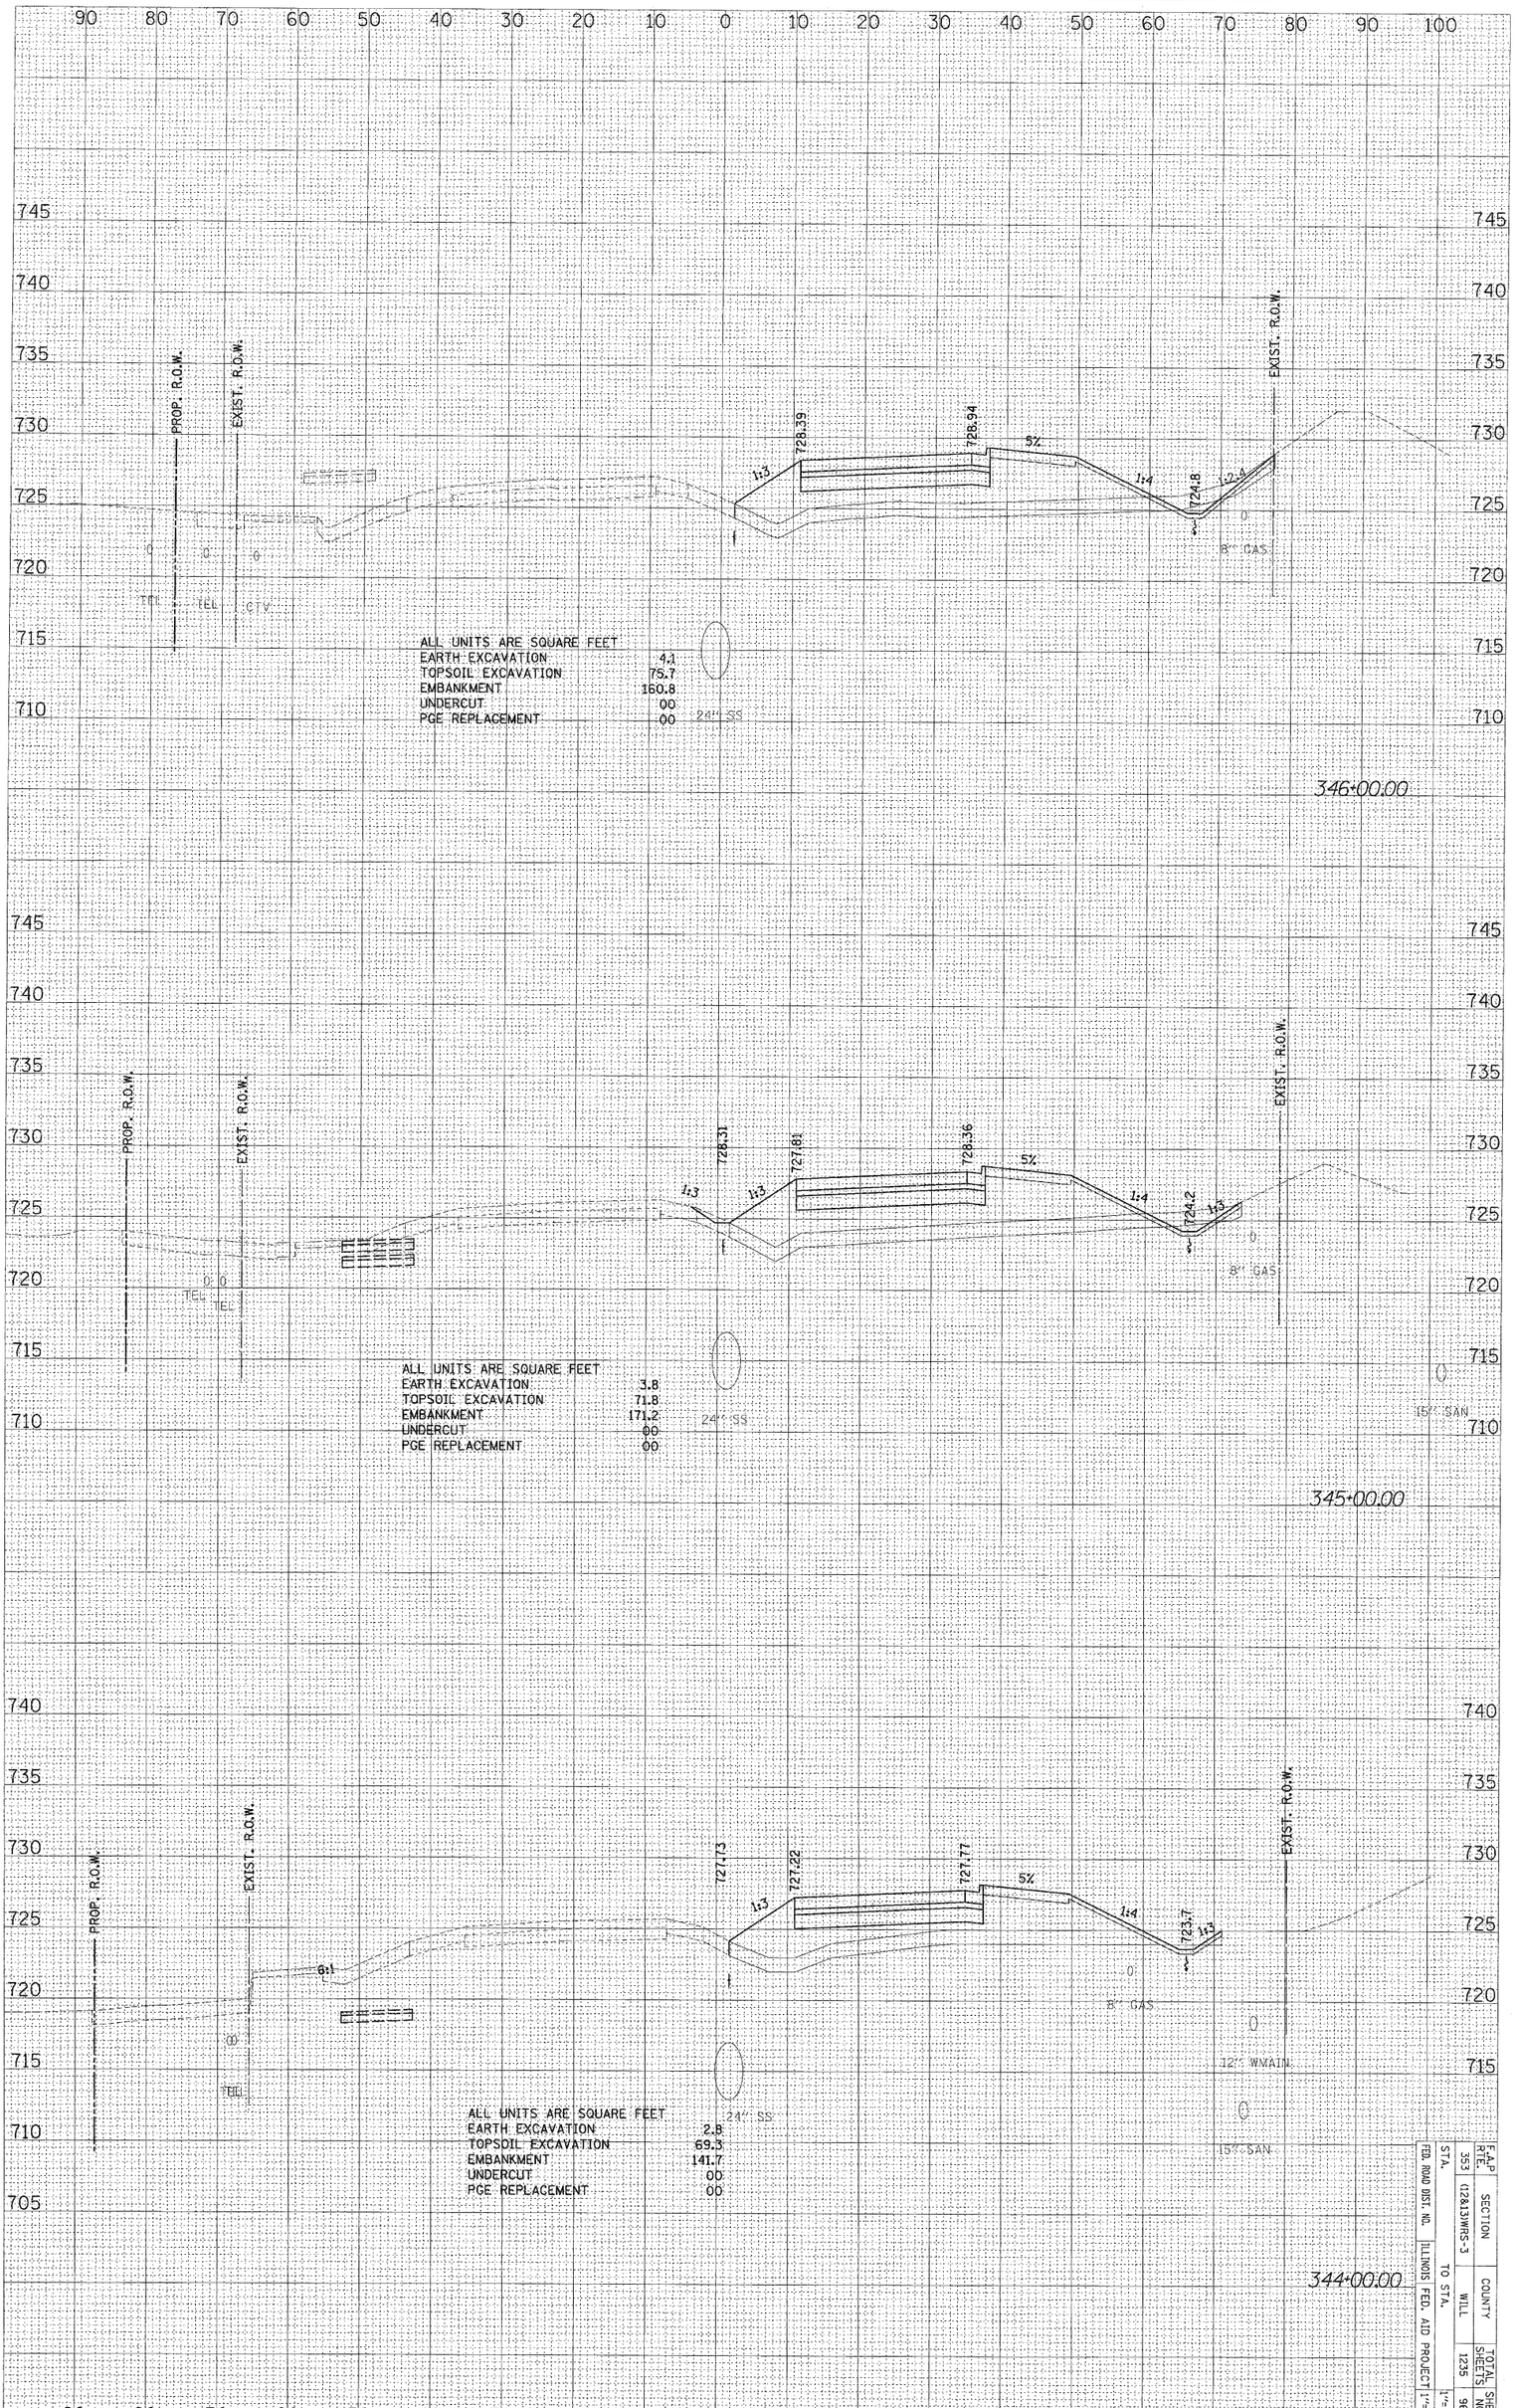

US ROUTE 30 – STAGE ONE X-SECS

F.A.P. RTE.	SECTION	COUNTY	TOTAL SHEETS	SHEET NO.
353	(12&13)WRS-3	WILL	1235	962
FED. ROAD DIST. NO.	ILLINOIS FED. AID PROJECT			
STA.	TO STA.		H 1"=10' V 1"=5'	

#FILE# #DATE#

F.A.P RTE.	SECTION	COUNTY	TOTAL SHEETS	SHEET NO.
353	(12&13)WRS-3	WILL	1235	963
STA.	TO STA.			1"=10'H
FED. ROAD DIST. NO.	ILLINOIS	FED. AID PROJECT		1"=5'V

FINAL SURVEY	SURVEYED	BY	DATE
NOTE BOOK	PLOTTED		
NO.	TEMPLATE		
	AREAS		
	AREAS CHECKED		

ORIGINAL SURVEY	SURVEYED	BY	DATE
NOTE BOOK	PLOTTED		
NO.	TEMPLATE		
	AREAS		
	AREAS CHECKED		

348+00.00

EXIST. R.O.W.

8" GAS

726.5

729.55

729.45

730.10

ALL UNITS ARE SQUARE FEET
EARTH EXCAVATION .00
TOPSOIL EXCAVATION 72.4
EMBANKMENT 169.4
UNDERCUT .00
PGE REPLACEMENT .00

18" SS

EXIST. R.O.W.

347+21.46

EXIST. R.O.W.

12" GAS

725.13

728.97

729.09

728.54

C.I.E.

Pipe Culvert Removal 18"

24" SS

EXIST. R.O.W.

347+00.00

EXIST. R.O.W.

ALL UNITS ARE SQUARE FEET
EARTH EXCAVATION .00
TOPSOIL EXCAVATION 73.0
EMBANKMENT 135.4
UNDERCUT .00
PGE REPLACEMENT .00

24" SS

$DATE$

$FILE$

US ROUTE 30 – STAGE ONE X-SECS

ORIGINAL SURVEY		BY	DATE
	SURVEYED		
	PLOTTED		
NOTE BOOK	TEMPLATE		
	AREAS		
NO.	AREAS CHECKED		

FINAL SURVEY		BY	DATE
	SURVEYED		
	PLOTTED		
NOTE BOOK	TEMPLATE		
	AREAS		
NO.	AREAS CHECKED		

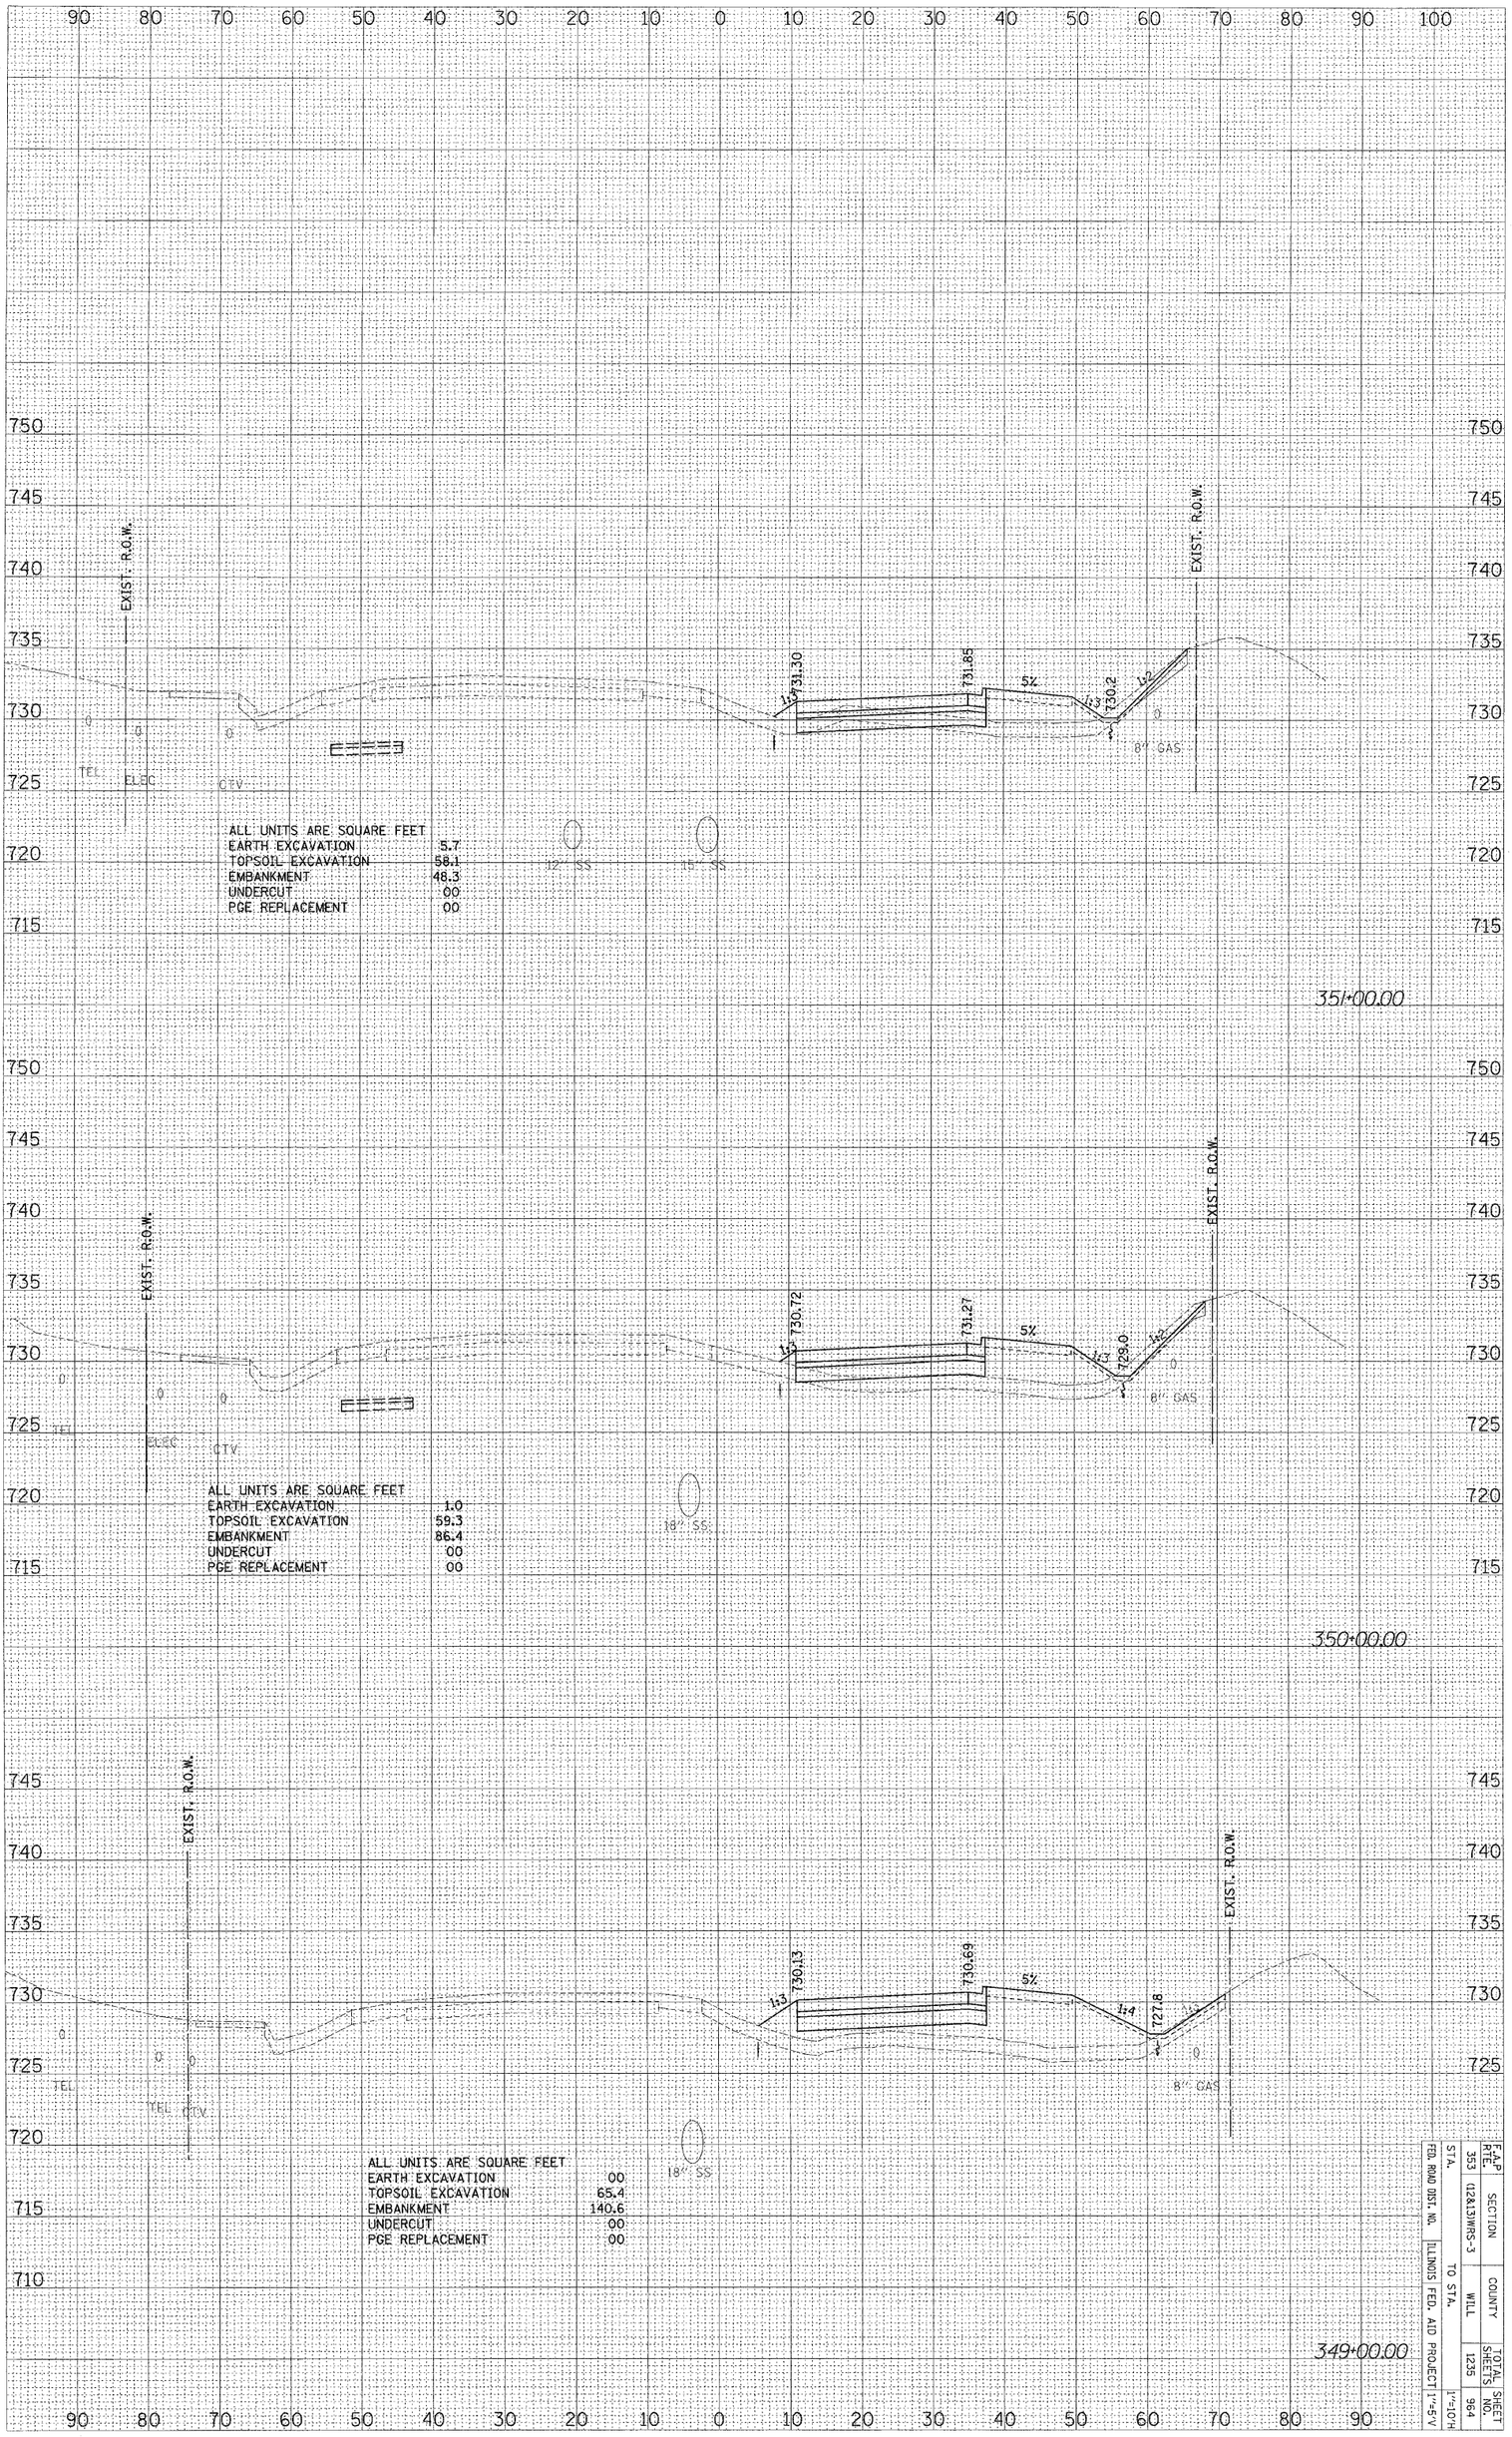

ALL UNITS ARE SQUARE FEET

EARTH EXCAVATION	5.7
TOPSOIL EXCAVATION	58.1
EMBANKMENT	48.3
UNDERCUT	00
PGE REPLACEMENT	00

ALL UNITS ARE SQUARE FEET

EARTH EXCAVATION	1.0
TOPSOIL EXCAVATION	59.3
EMBANKMENT	86.4
UNDERCUT	00
PGE REPLACEMENT	00

ALL UNITS ARE SQUARE FEET

EARTH EXCAVATION	00
TOPSOIL EXCAVATION	65.4
EMBANKMENT	140.6
UNDERCUT	00
PGE REPLACEMENT	00

FED. RDWD DIST. NO.	ILLINOIS FED. AID PROJECT					
		STA. 353	SECTION (2)A,3,SWRS-3	COUNTY WILL	TOTAL SHEETS 1235	SHEET NO. 964
		TO STA.				
					1"=10'H 1"=5'V	

US ROUTE 30 – STAGE ONE X-SECS

$FILE$ $DATE$

ORIGINAL SURVEY		BY	DATE
	SURVEYED		
	PLOTTED		
NOTE BOOK	TEMPLATE		
	AREAS		
NO.	AREAS CHECKED		

FINAL SURVEY		BY	DATE
	SURVEYED		
	PLOTTED		
NOTE BOOK	TEMPLATE		
	AREAS		
NO.	AREAS CHECKED		

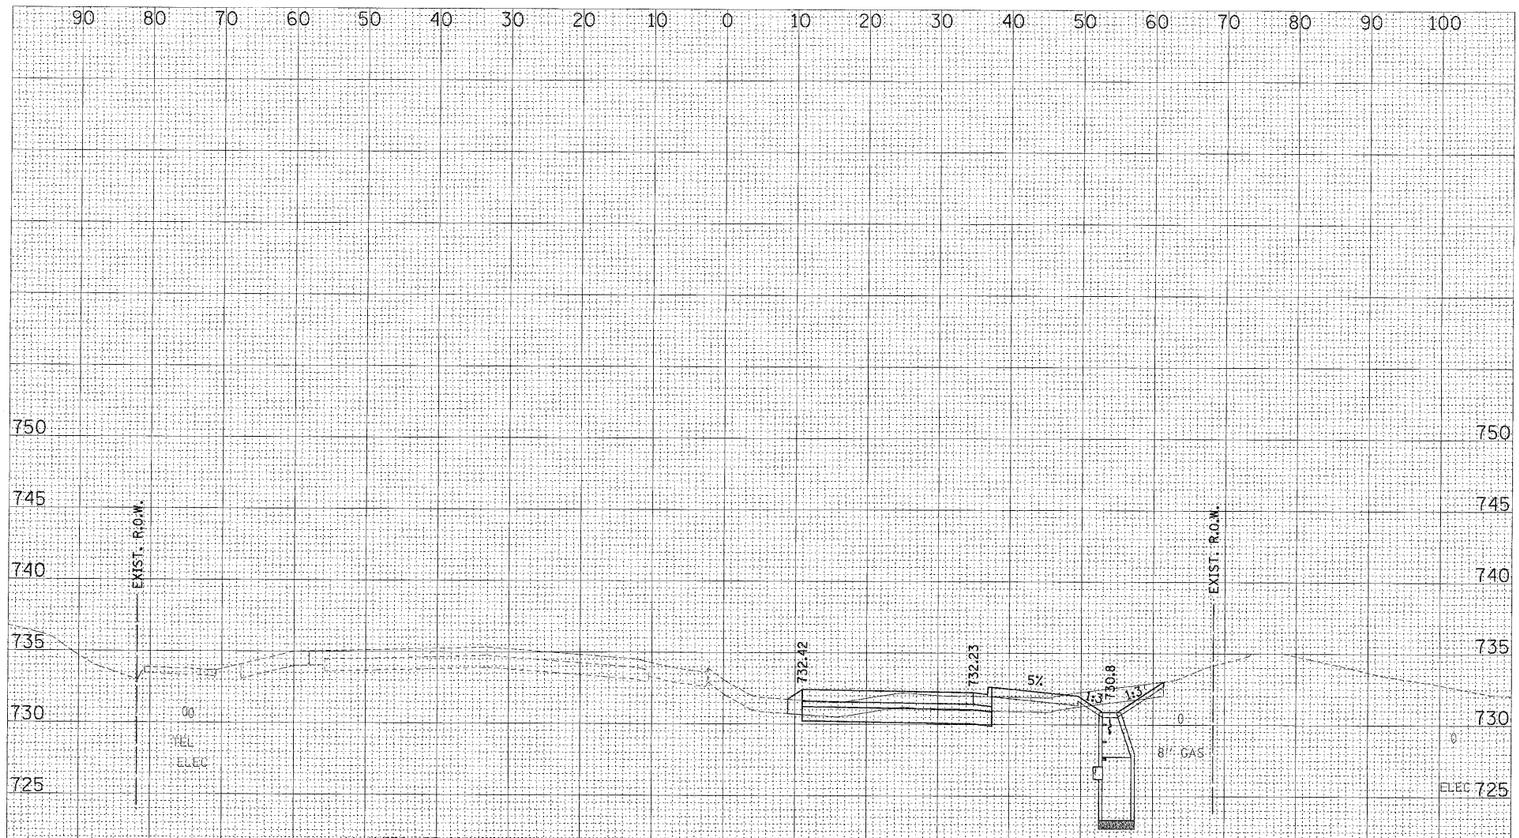

ALL UNITS ARE SQUARE FEET

EARTH EXCAVATION	25.4
TOPSOIL EXCAVATION	52.6
EMBANKMENT	12.0
UNDERCUT	00
PCE REPLACEMENT	00

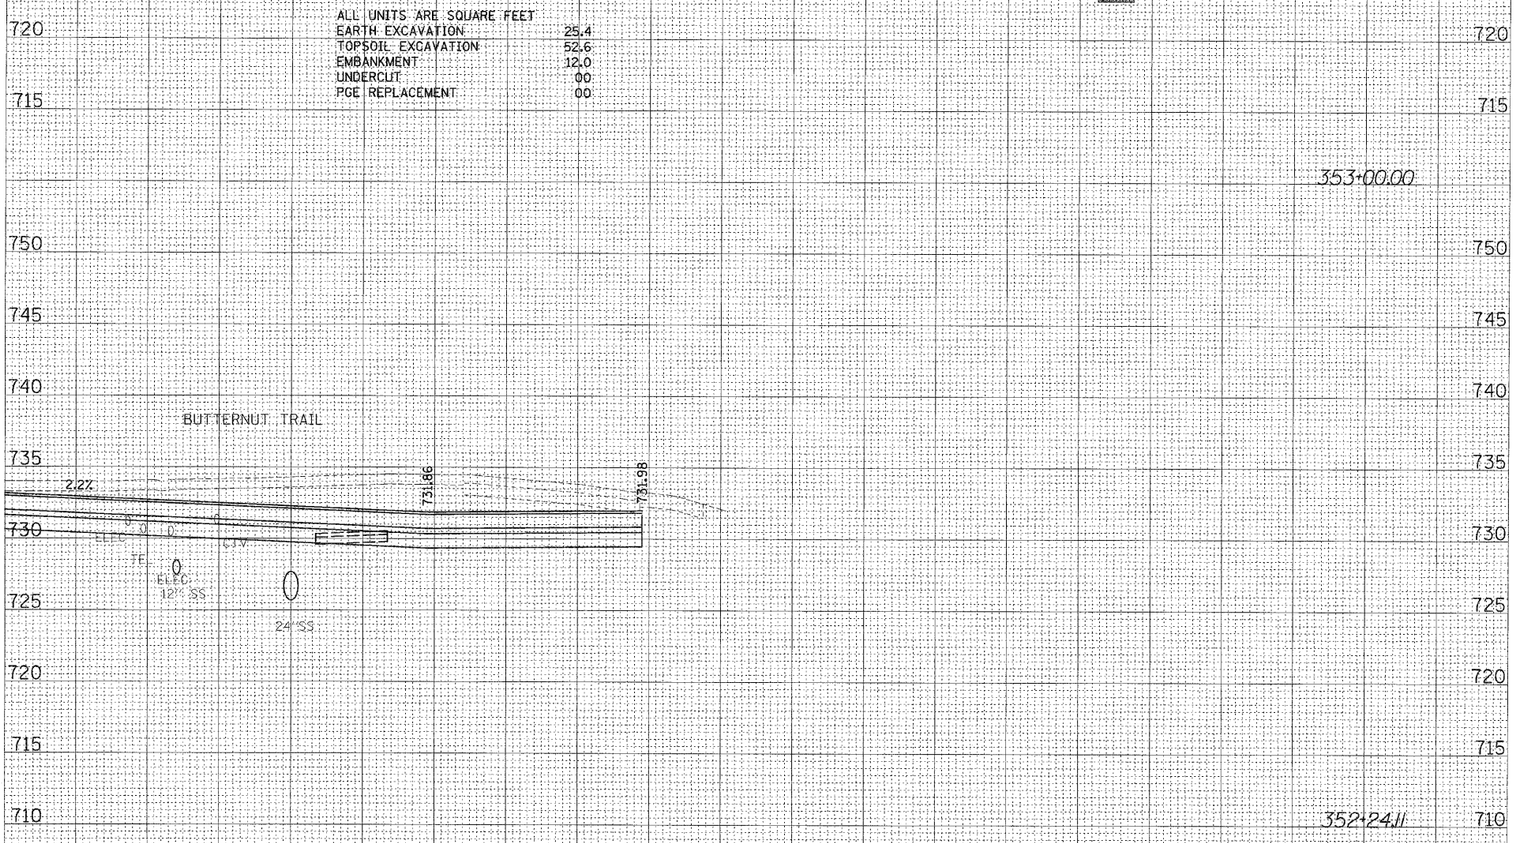

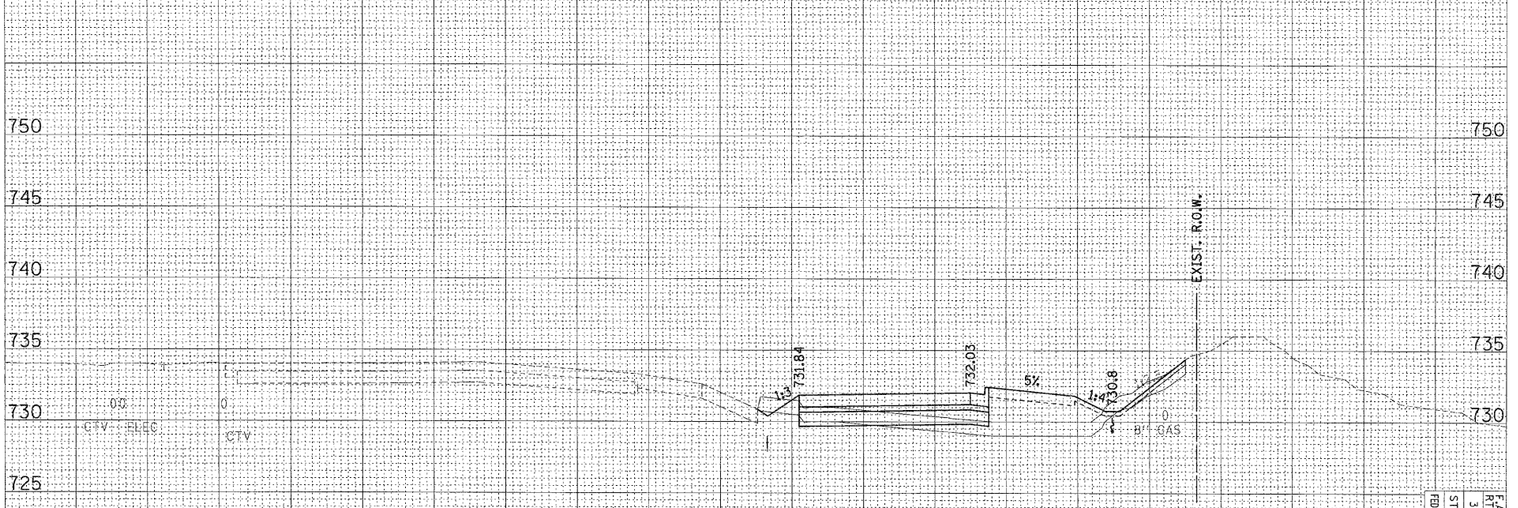

ALL UNITS ARE SQUARE FEET

EARTH EXCAVATION	2.3
TOPSOIL EXCAVATION	59.5
EMBANKMENT	45.9
UNDERCUT	00
PCE REPLACEMENT	00

F.A.P. RTE.	SECTION	COUNTY	TOTAL SHEETS	SHEET NO.
353	(12&13)WRS-3	WILL	1235	965
STA.	TO STA.			H="10"H
FED. ROAD DIST. NO.	ILLINOIS	FED. AID PROJECT		V="5"V

US ROUTE 30 - STAGE ONE X-SECS

$FILE$ $DATE$

ORIGINAL SURVEY		BY	DATE
NOTE BOOK	SURVEYED		
NO.	PLOTTED		
	TEMPLATE		
	AREAS		
	AREAS CHECKED		

FINAL SURVEY		BY	DATE
NOTE BOOK	SURVEYED		
NO.	PLOTTED		
	TEMPLATE		
	AREAS		
	AREAS CHECKED		

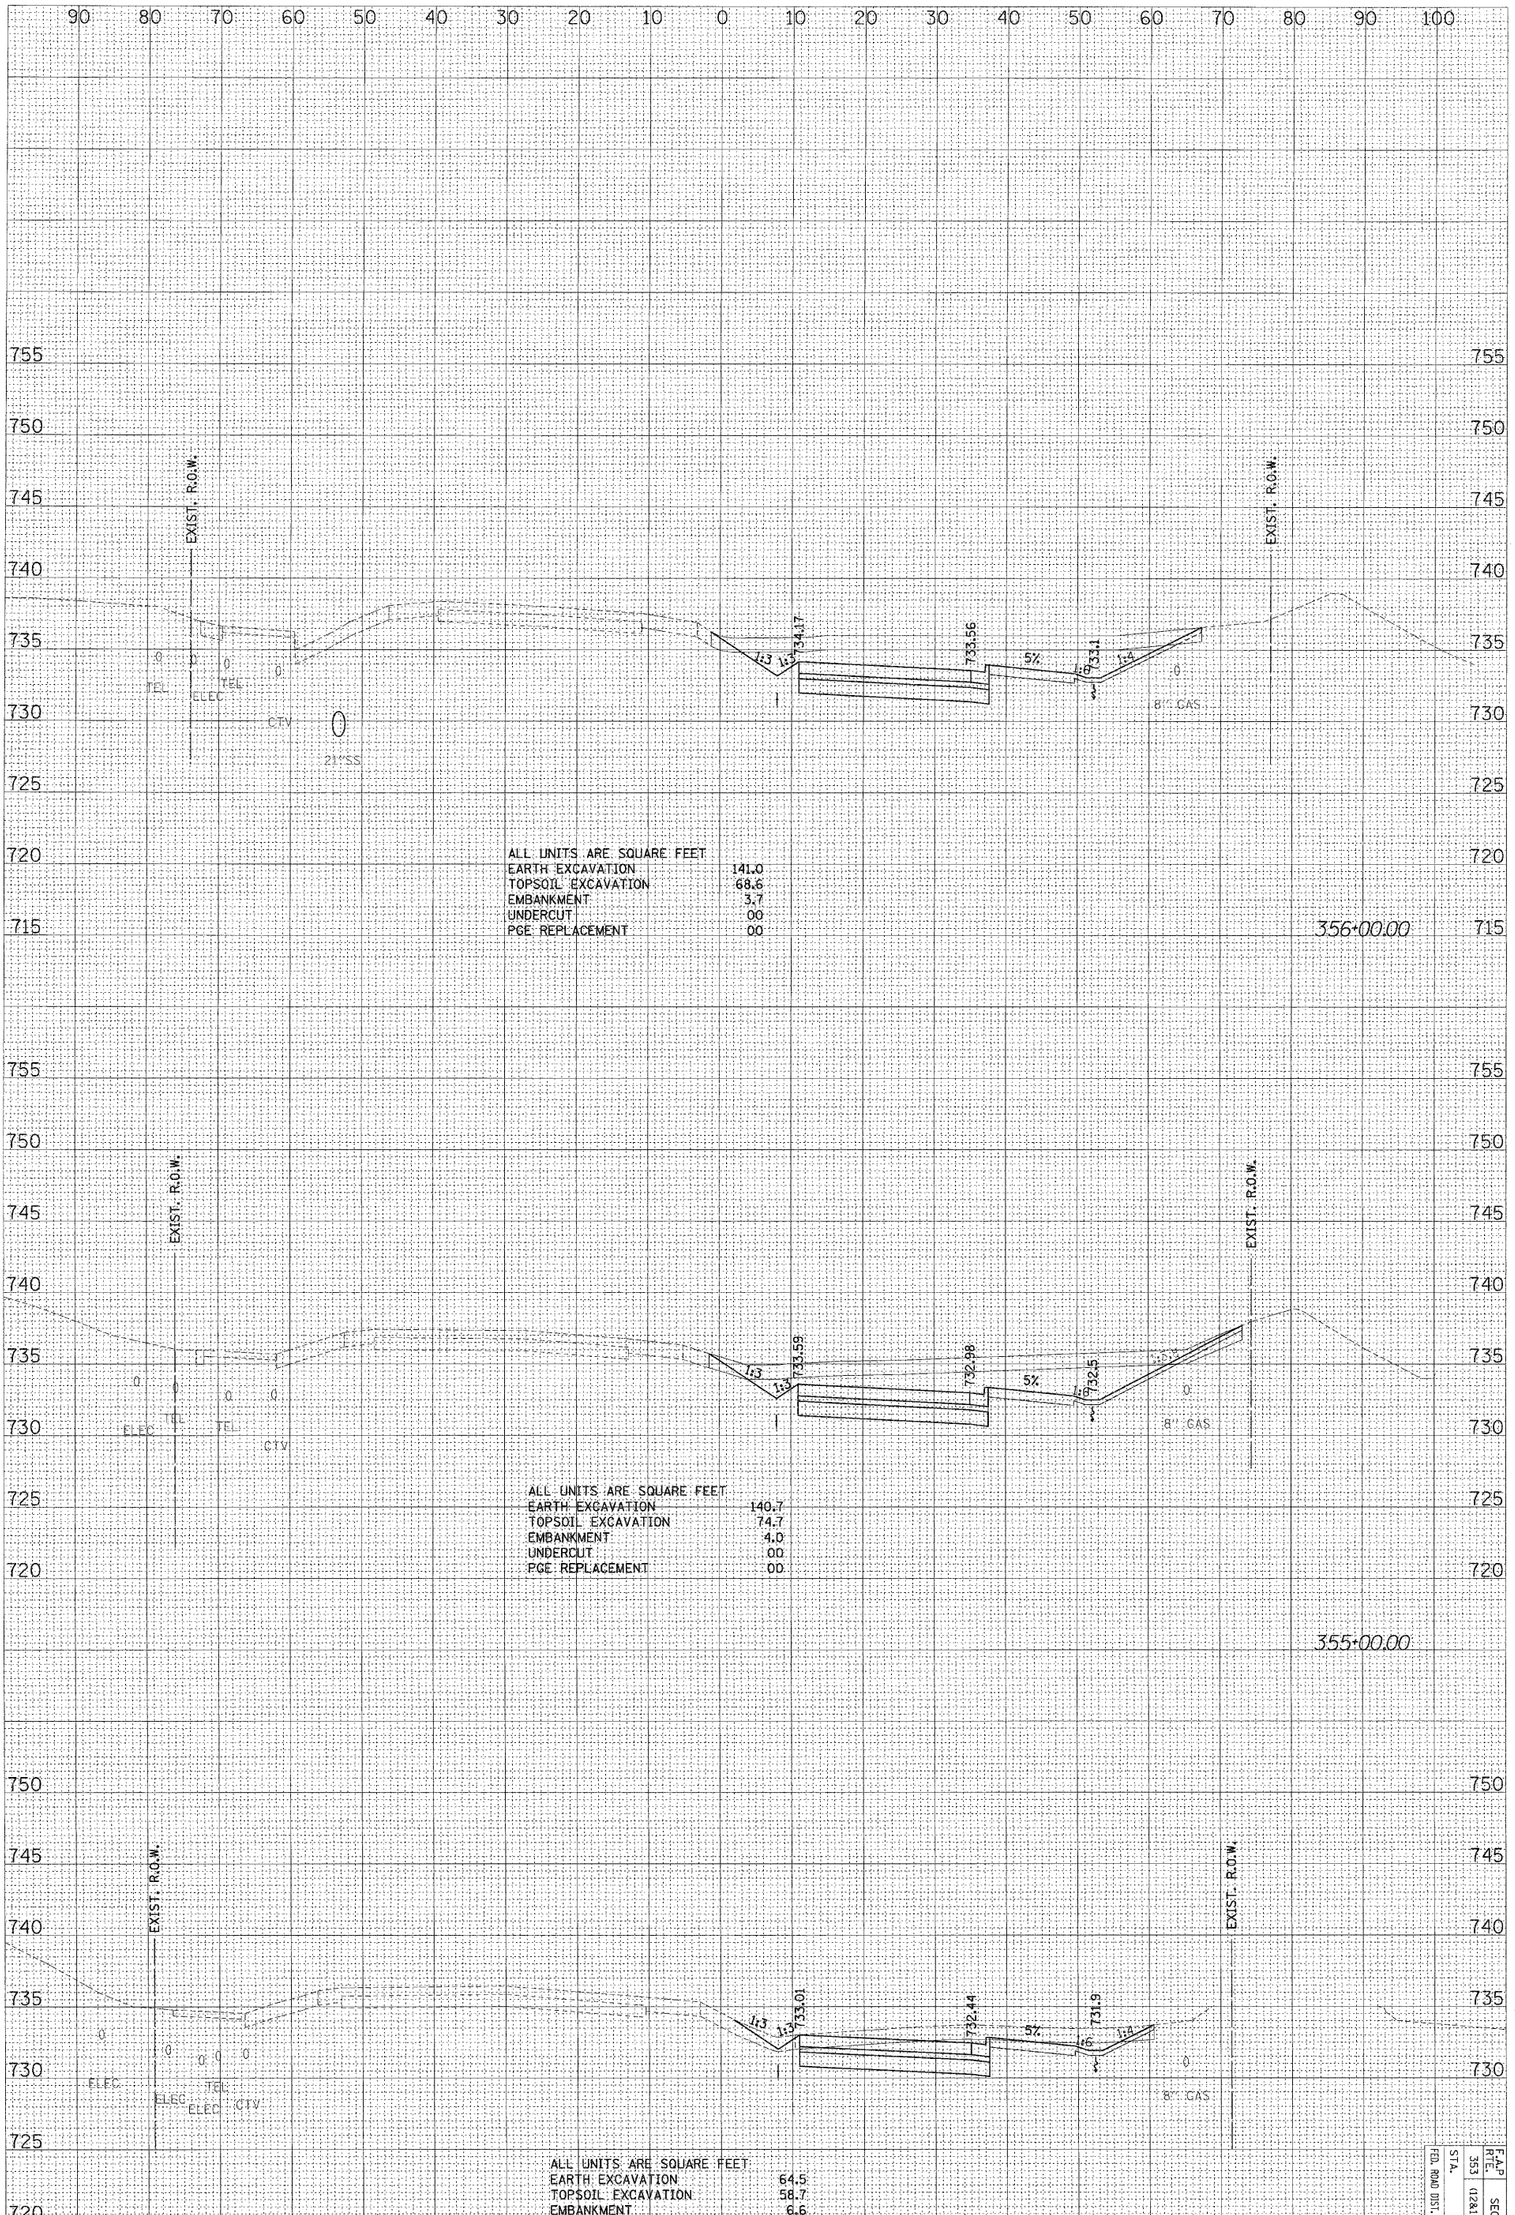

US ROUTE 30 - STAGE ONE X-SECS

F.A.P. RTE.	STA.	SECTION	COUNTY	TOTAL SHEETS	SHEET NO.
353	1123&1324WRS-3		WILL	1235	966
FED. ROAD DIST. NO.	ILLINOIS FED. AID PROJECT		TO STA.		

1"=10'H
1"=5'V

$FILE$ $DATE$

ORIGINAL SURVEY		BY	DATE
NOTE BOOK	SURVEYED		
NO.	PLOTTED		
	TEMPLATE		
	AREAS		
	AREAS CHECKED		

FINAL SURVEY		BY	DATE
NOTE BOOK	SURVEYED		
NO.	PLOTTED		
	TEMPLATE		
	AREAS		
	AREAS CHECKED		

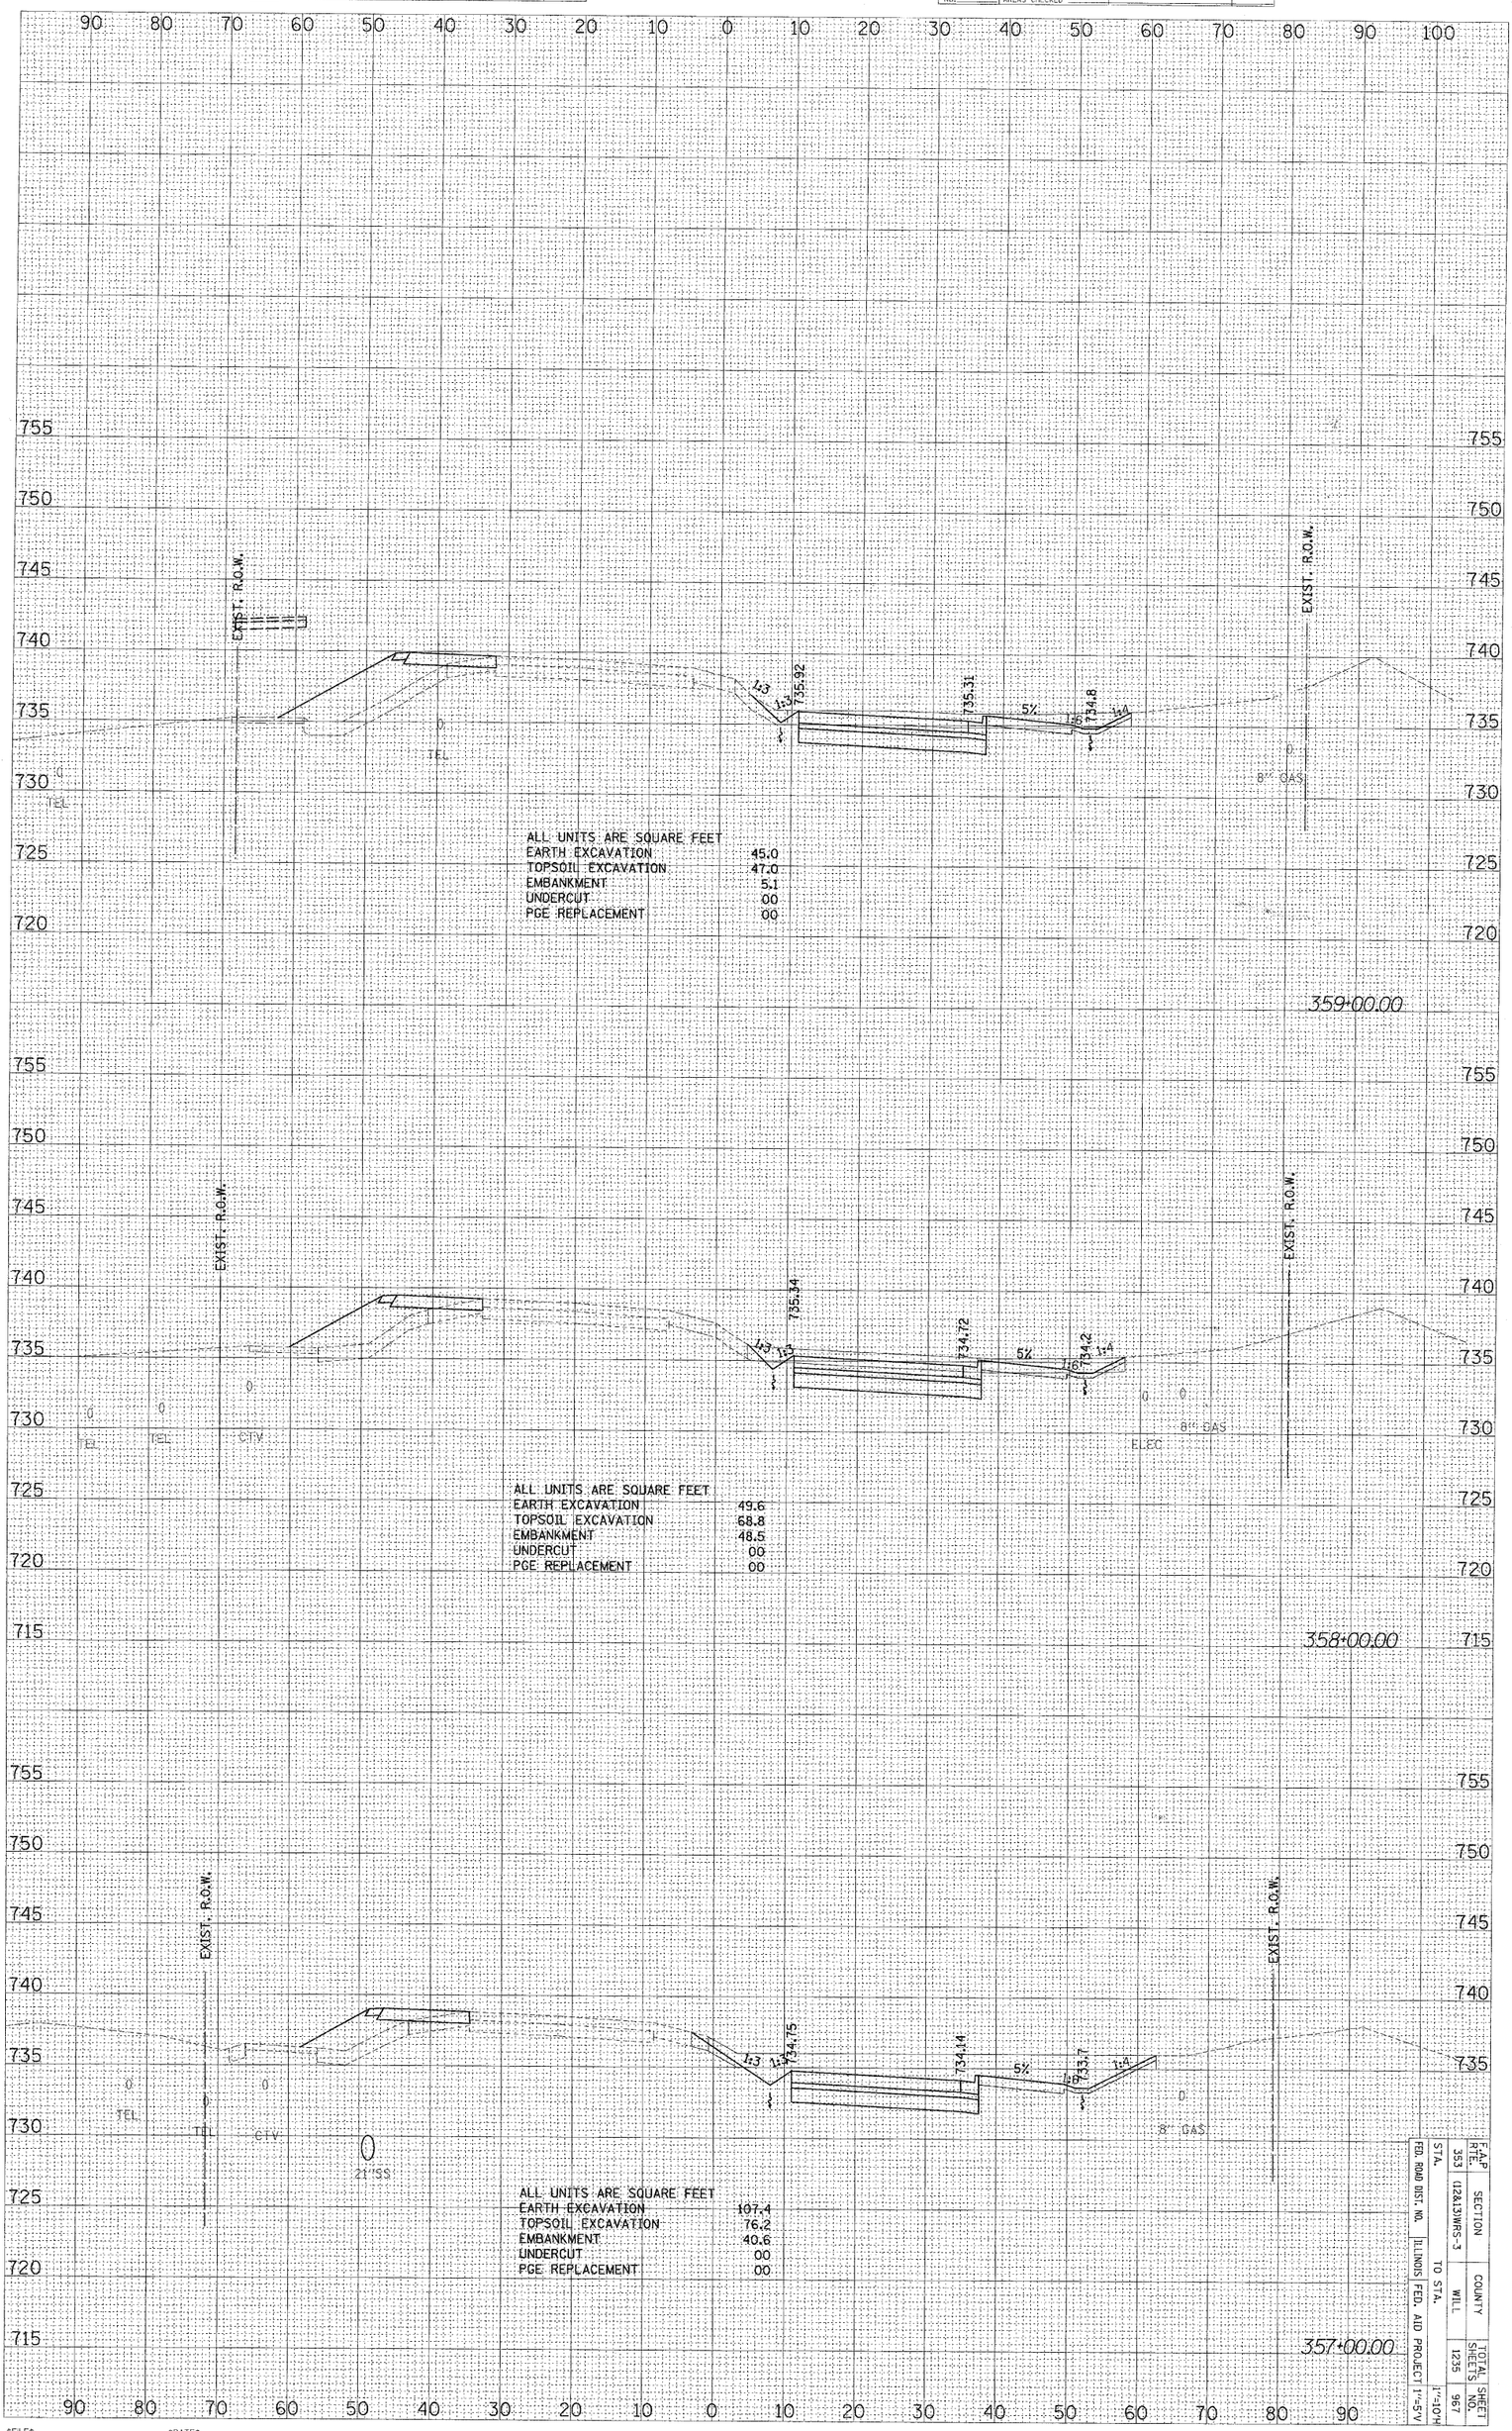

FED. ROAD DIST. NO.	STATE	SECTION	F.A.P. RTE.
ILLINOIS	353	(12&13)WFS-3	
FED. AID PROJECT	TO STA.	COUNTY	
	1235	WILL	
1"=5'V 1"=10'H	TOTAL SHEETS	SHEET NO.	
	967		

US ROUTE 30 – STAGE ONE X-SECS

@FILE@ @DATE@

ORIGINAL SURVEY		BY	DATE
	SURVEYED		
	PLOTTED		
NOTE BOOK	TEMPLATE		
	AREAS		
NO.	AREAS CHECKED		

FINAL SURVEY		BY	DATE
	SURVEYED		
	PLOTTED		
NOTE BOOK	TEMPLATE		
	AREAS		
NO.	AREAS CHECKED		

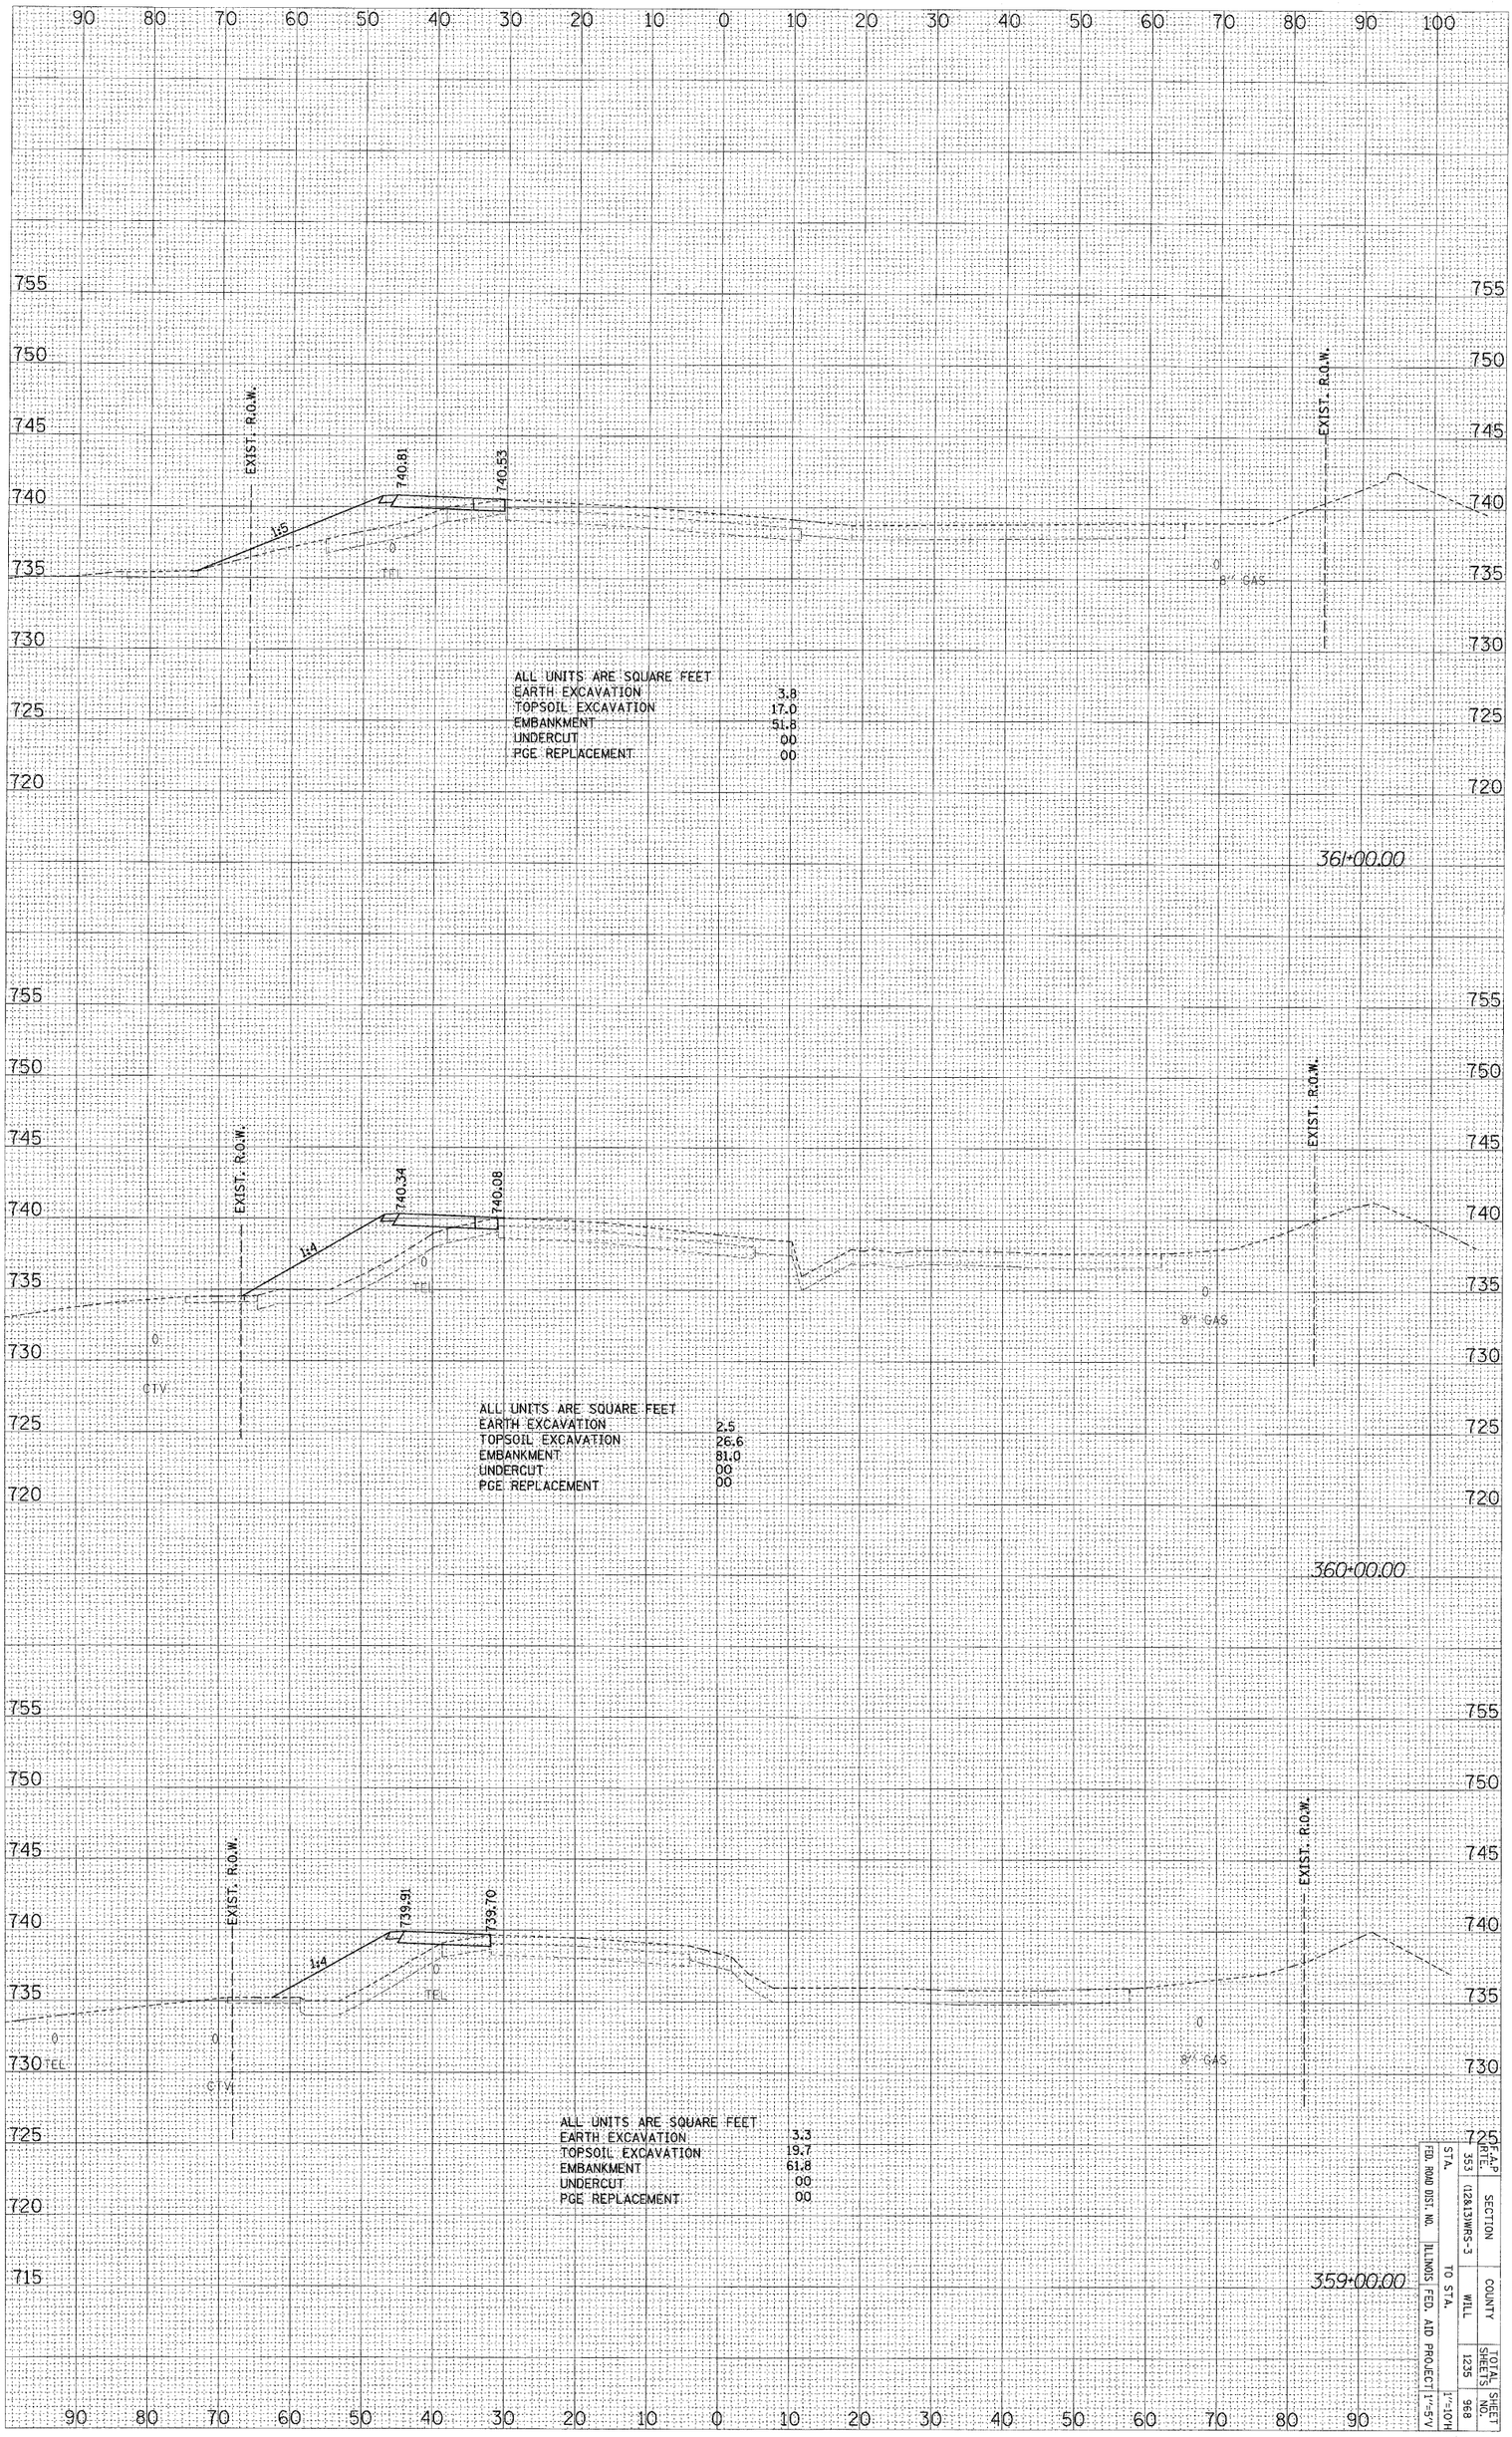

ALL UNITS ARE SQUARE FEET

EARTH EXCAVATION	3.8
TOPSOIL EXCAVATION	17.0
EMBANKMENT	51.8
UNDERCUT	00
PGE REPLACEMENT	00

ALL UNITS ARE SQUARE FEET

EARTH EXCAVATION	2.5
TOPSOIL EXCAVATION	26.6
EMBANKMENT	81.0
UNDERCUT	00
PGE REPLACEMENT	00

ALL UNITS ARE SQUARE FEET

EARTH EXCAVATION	3.3
TOPSOIL EXCAVATION	19.7
EMBANKMENT	61.8
UNDERCUT	00
PGE REPLACEMENT	00

FED. ROAD DIST. NO.	ILLINOIS	FED. AID PROJECT		STA.	353	SECTION	12&13WRS-3	COUNTY	WILL
				TO STA.					
1"=10H	1"=5V			TOTAL SHEETS	1235	SHEET NO.	968		

US ROUTE 30 - STAGE ONE X-SECS

$FILE$ $DATE$

F.A.P RTE.	SECTION	COUNTY	TOTAL SHEETS	SHEET NO.
353	(12&13)WRS-3	WILL	1235	969
STA.		TO STA.		1"=10'H
FED. ROAD DIST. NO.	ILLINOIS	FED. AID PROJECT		1"=5'V

FINAL SURVEY	
SURVEYED	
PLOTTED	
NOTE BOOK	
TEMPLATE	
AREAS	
AREAS CHECKED	
NO.	

ORIGINAL SURVEY	
SURVEYED	
PLOTTED	
NOTE BOOK	
TEMPLATE	
AREAS	
AREAS CHECKED	
NO.	

BY	DATE

ELSNER RD.

8" SAN.

8" GAS

EXIST. R.O.W.

PROP. R.O.W.

363+99.60

363+00.00

362+00.00

ALL UNITS ARE SQUARE FEET
EARTH EXCAVATION 3.6
TOPSOIL EXCAVATION 30.0
EMBANKMENT 57.8
UNDERCUT 00
POR REPLACEMENT 00

ALL UNITS ARE SQUARE FEET
EARTH EXCAVATION 3.5
TOPSOIL EXCAVATION 29.0
EMBANKMENT 84.6
UNDERCUT 00
POR REPLACEMENT 00

741.81
742.19
741.01
741.21
EXIST. R.O.W.
TEMP.EASMT.
EXIST. C
740.61

$DATE$

$FILE$

ORIGINAL SURVEY		BY	DATE
NOTE BOOK	SURVEYED		
NO.	PLOTTED		
	TEMPLATE		
	AREAS		
	AREAS CHECKED		

FINAL SURVEY		BY	DATE
NOTE BOOK	SURVEYED		
NO.	PLOTTED		
	TEMPLATE		
	AREAS		
	AREAS CHECKED		

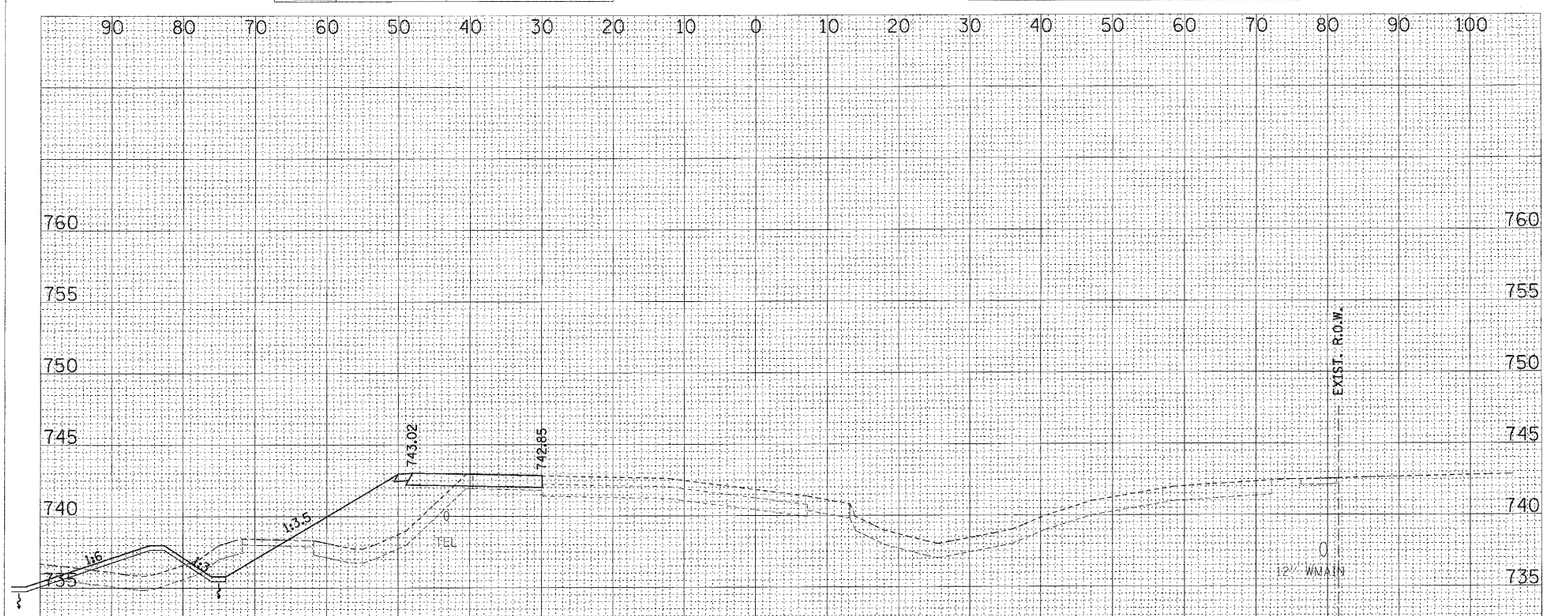

ALL UNITS ARE SQUARE FEET	
EARTH EXCAVATION	30.5
TOPSOIL EXCAVATION	47.7
EMBANKMENT	108.0
UNDERCUT	00
PCE REPLACEMENT	00

366+00.00

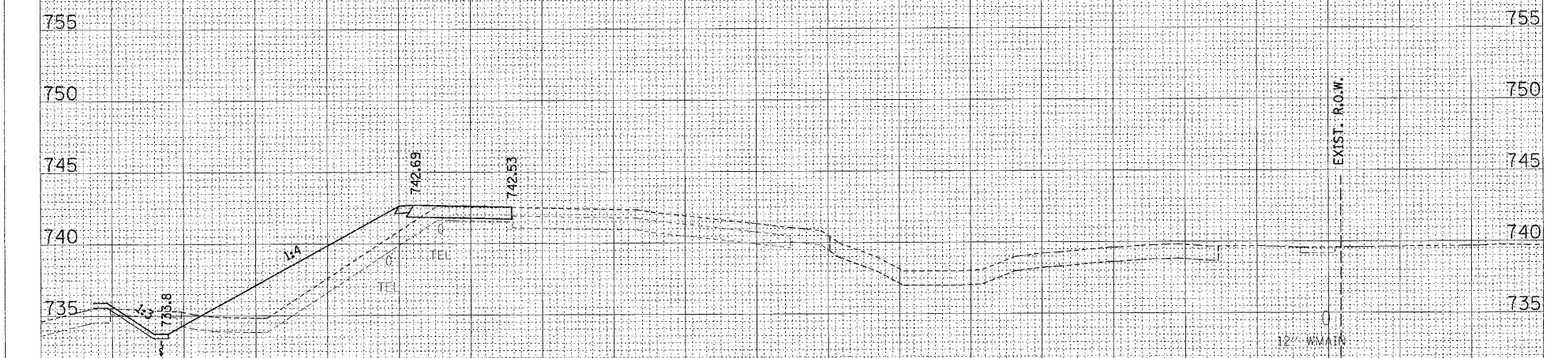

ALL UNITS ARE SQUARE FEET	
EARTH EXCAVATION	15.9
TOPSOIL EXCAVATION	37.4
EMBANKMENT	104.6
UNDERCUT	00
PCE REPLACEMENT	00

365+00.00

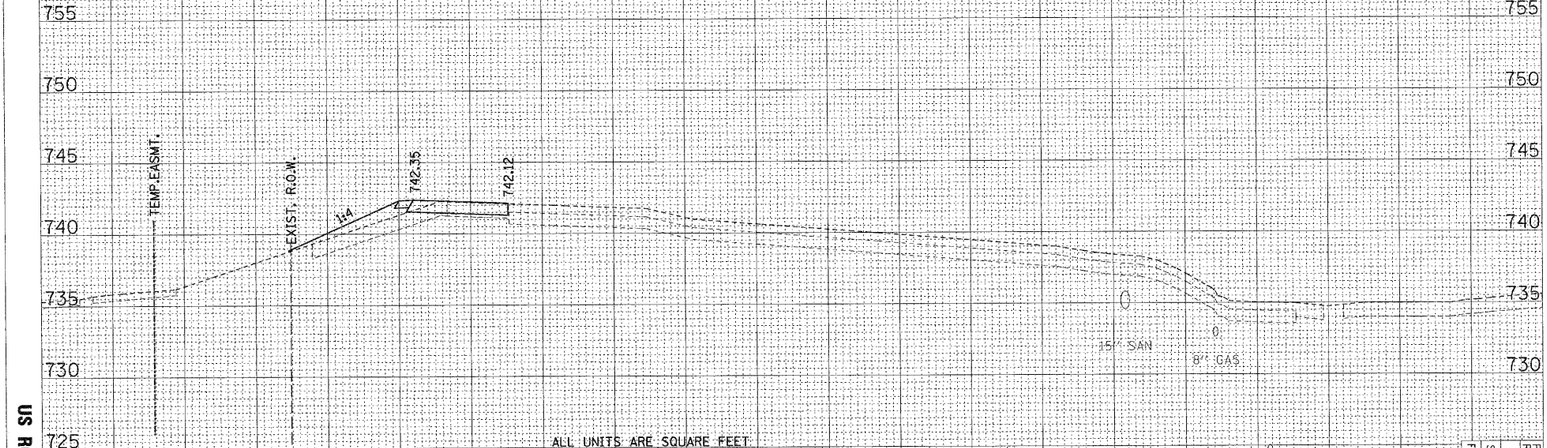

ALL UNITS ARE SQUARE FEET	
EARTH EXCAVATION	6.8
TOPSOIL EXCAVATION	19.0
EMBANKMENT	25.1
UNDERCUT	00
PCE REPLACEMENT	00

364+00.00

F.A.P. RTE.	SECTION	COUNTY	TOTAL SHEETS	SHEET NO.
353	(128K)SWRS-3	WILL	1235	970
FED. ROAD DIST. NO.	ILLINOIS	FED. AID PROJECT		
STA.	TO STA.			

1"=10'H
1"=5'V

US ROUTE 30 - STAGE ONE X-SECS

$FILE$ $DATE$

ORIGINAL SURVEY		BY	DATE
	SURVEYED		
	PLOTTED		
NOTE BOOK	TEMPLATE		
	AREAS		
NO.	AREAS CHECKED		

FINAL SURVEY		BY	DATE
	SURVEYED		
	PLOTTED		
NOTE BOOK	TEMPLATE		
	AREAS		
NO.	AREAS CHECKED		

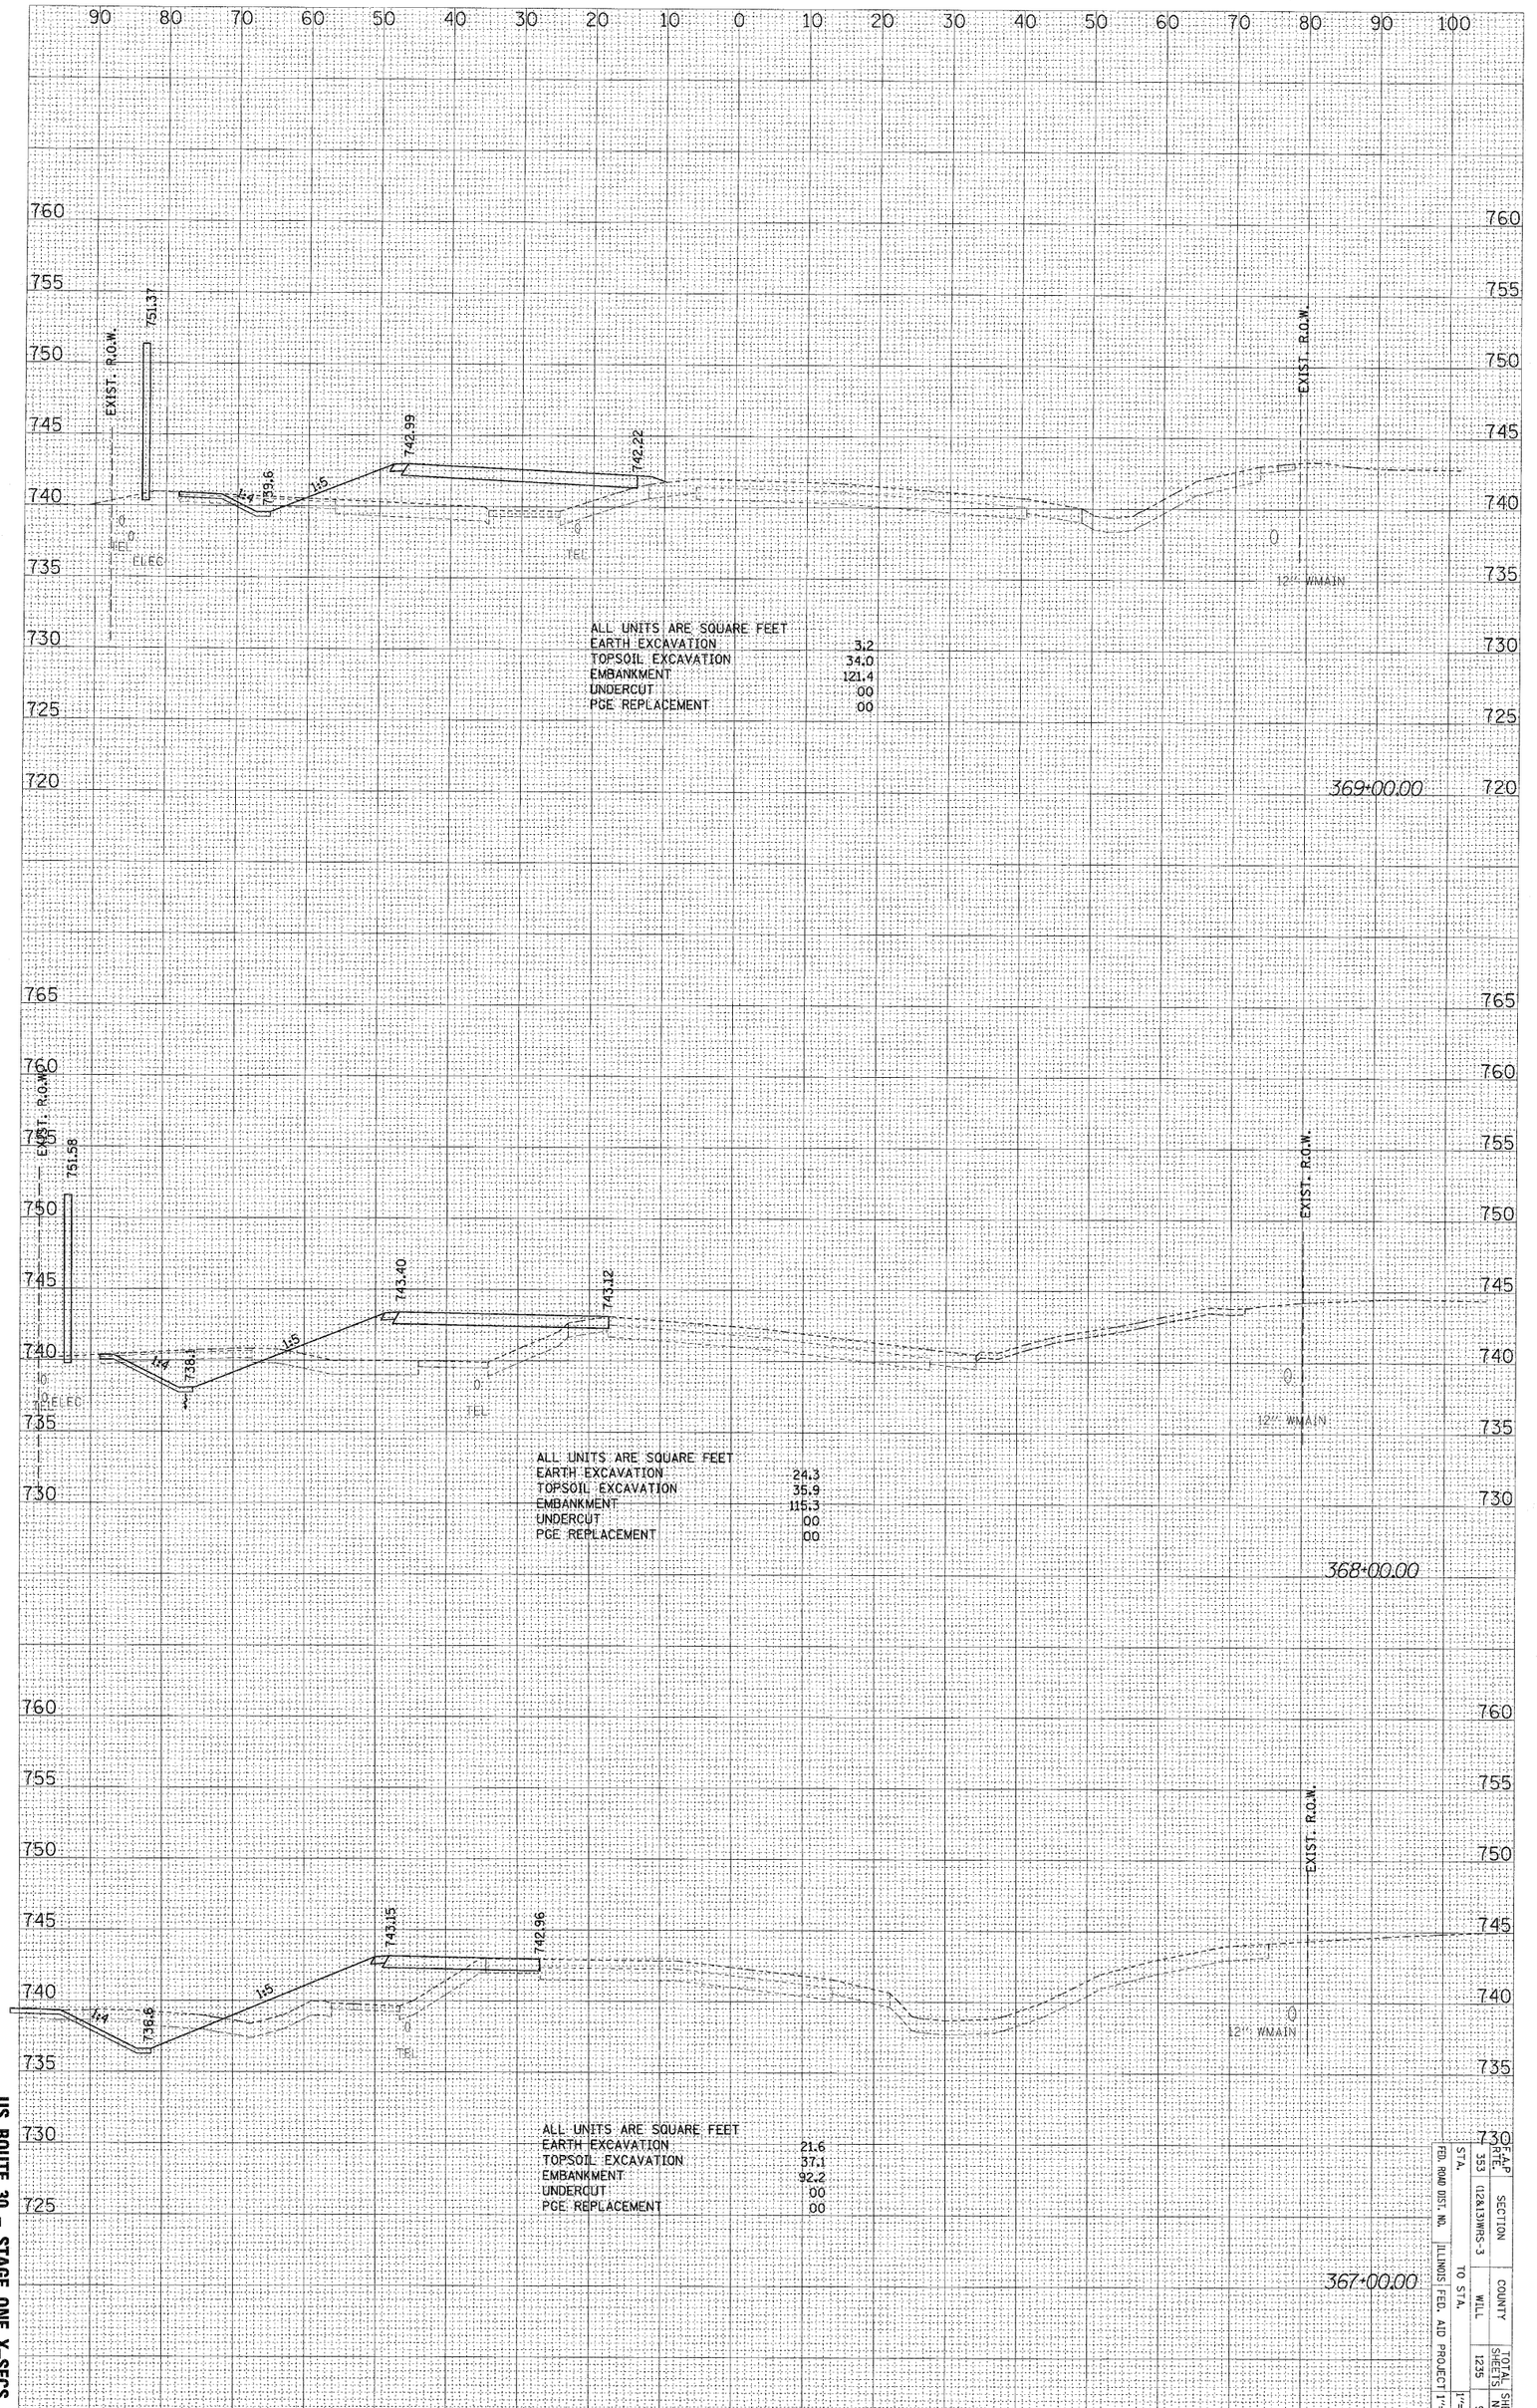

FED. ROAD DIST. NO.	STATE	TOTAL SHEETS	SHEET NO.
ILLINOIS FED. AID PROJECT		1235	971

STA.	SECTION	COUNTY
353	(12&13)WRS-3	WILL
TO STA.		
	1"=10'H	1"=5'V

751.19

US ROUTE 30 – STAGE ONE X-SECS

$FILE$ $DATE$

F.A.P RTE.	SECTION	COUNTY	TOTAL SHEETS	SHEET NO.
353	(12&13)WRS-3	WILL	1235	972
STA.	TO STA.			1"=10'H
FED. ROAD DIST. NO.	ILLINOIS	FED. AID PROJECT		1"=5'V

FINAL SURVEY	
NOTE BOOK	
NO.	

	BY	DATE
SURVEYED		
PLOTTED		
TEMPLATE		
AREAS		
AREAS CHECKED		

ORIGINAL SURVEY	
NOTE BOOK	
NO.	

	BY	DATE
SURVEYED		
PLOTTED		
TEMPLATE		
AREAS		
AREAS CHECKED		

F.A.P RTE.	SECTION	COUNTY	TOTAL SHEETS	SHEET NO.
353	(12&13)WRS-3	WILL	1235	973
STA.	TO STA.			1"=10'H
FED. ROAD DIST. NO.	ILLINOIS	FED. AID PROJECT		1"=5'V

ORIGINAL SURVEY	SURVEYED	BY	DATE
	PLOTTED		
NOTE BOOK	TEMPLATE		
NO.	AREAS		
	AREAS CHECKED		

TEMP. EASMT.

EXIST. R.O.W.

C.E.

12" WMAIN

374+59.02

EXIST. R.O.W.

12" WMAIN

374+00.00

EXIST. R.O.W.

12" WMAIN

373+00.00

ALL UNITS ARE SQUARE FEET
EARTH EXCAVATION 20.1
TOPSOIL EXCAVATION 49.8
EMBANKMENT 24.2
UNDERCUT 00
PCES 00

734.01

735.47

733.9

736.95

736.47

735.0

54" SS

EXIST. R.O.W.

EXIST. R.O.W.

ALL UNITS ARE SQUARE FEET
EARTH EXCAVATION 31.5
TOPSOIL EXCAVATION 42.0
EMBANKMENT 18.1
UNDERCUT 0
PCES 0

$DATE$

$FILE$

ORIGINAL SURVEY		BY	DATE
NOTE BOOK	SURVEYED		
	PLOTTED		
	TEMPLATE		
	AREAS		
NO.	AREAS CHECKED		

FINAL SURVEY		BY	DATE
NOTE BOOK	SURVEYED		
	PLOTTED		
	TEMPLATE		
	AREAS		
NO.	AREAS CHECKED		

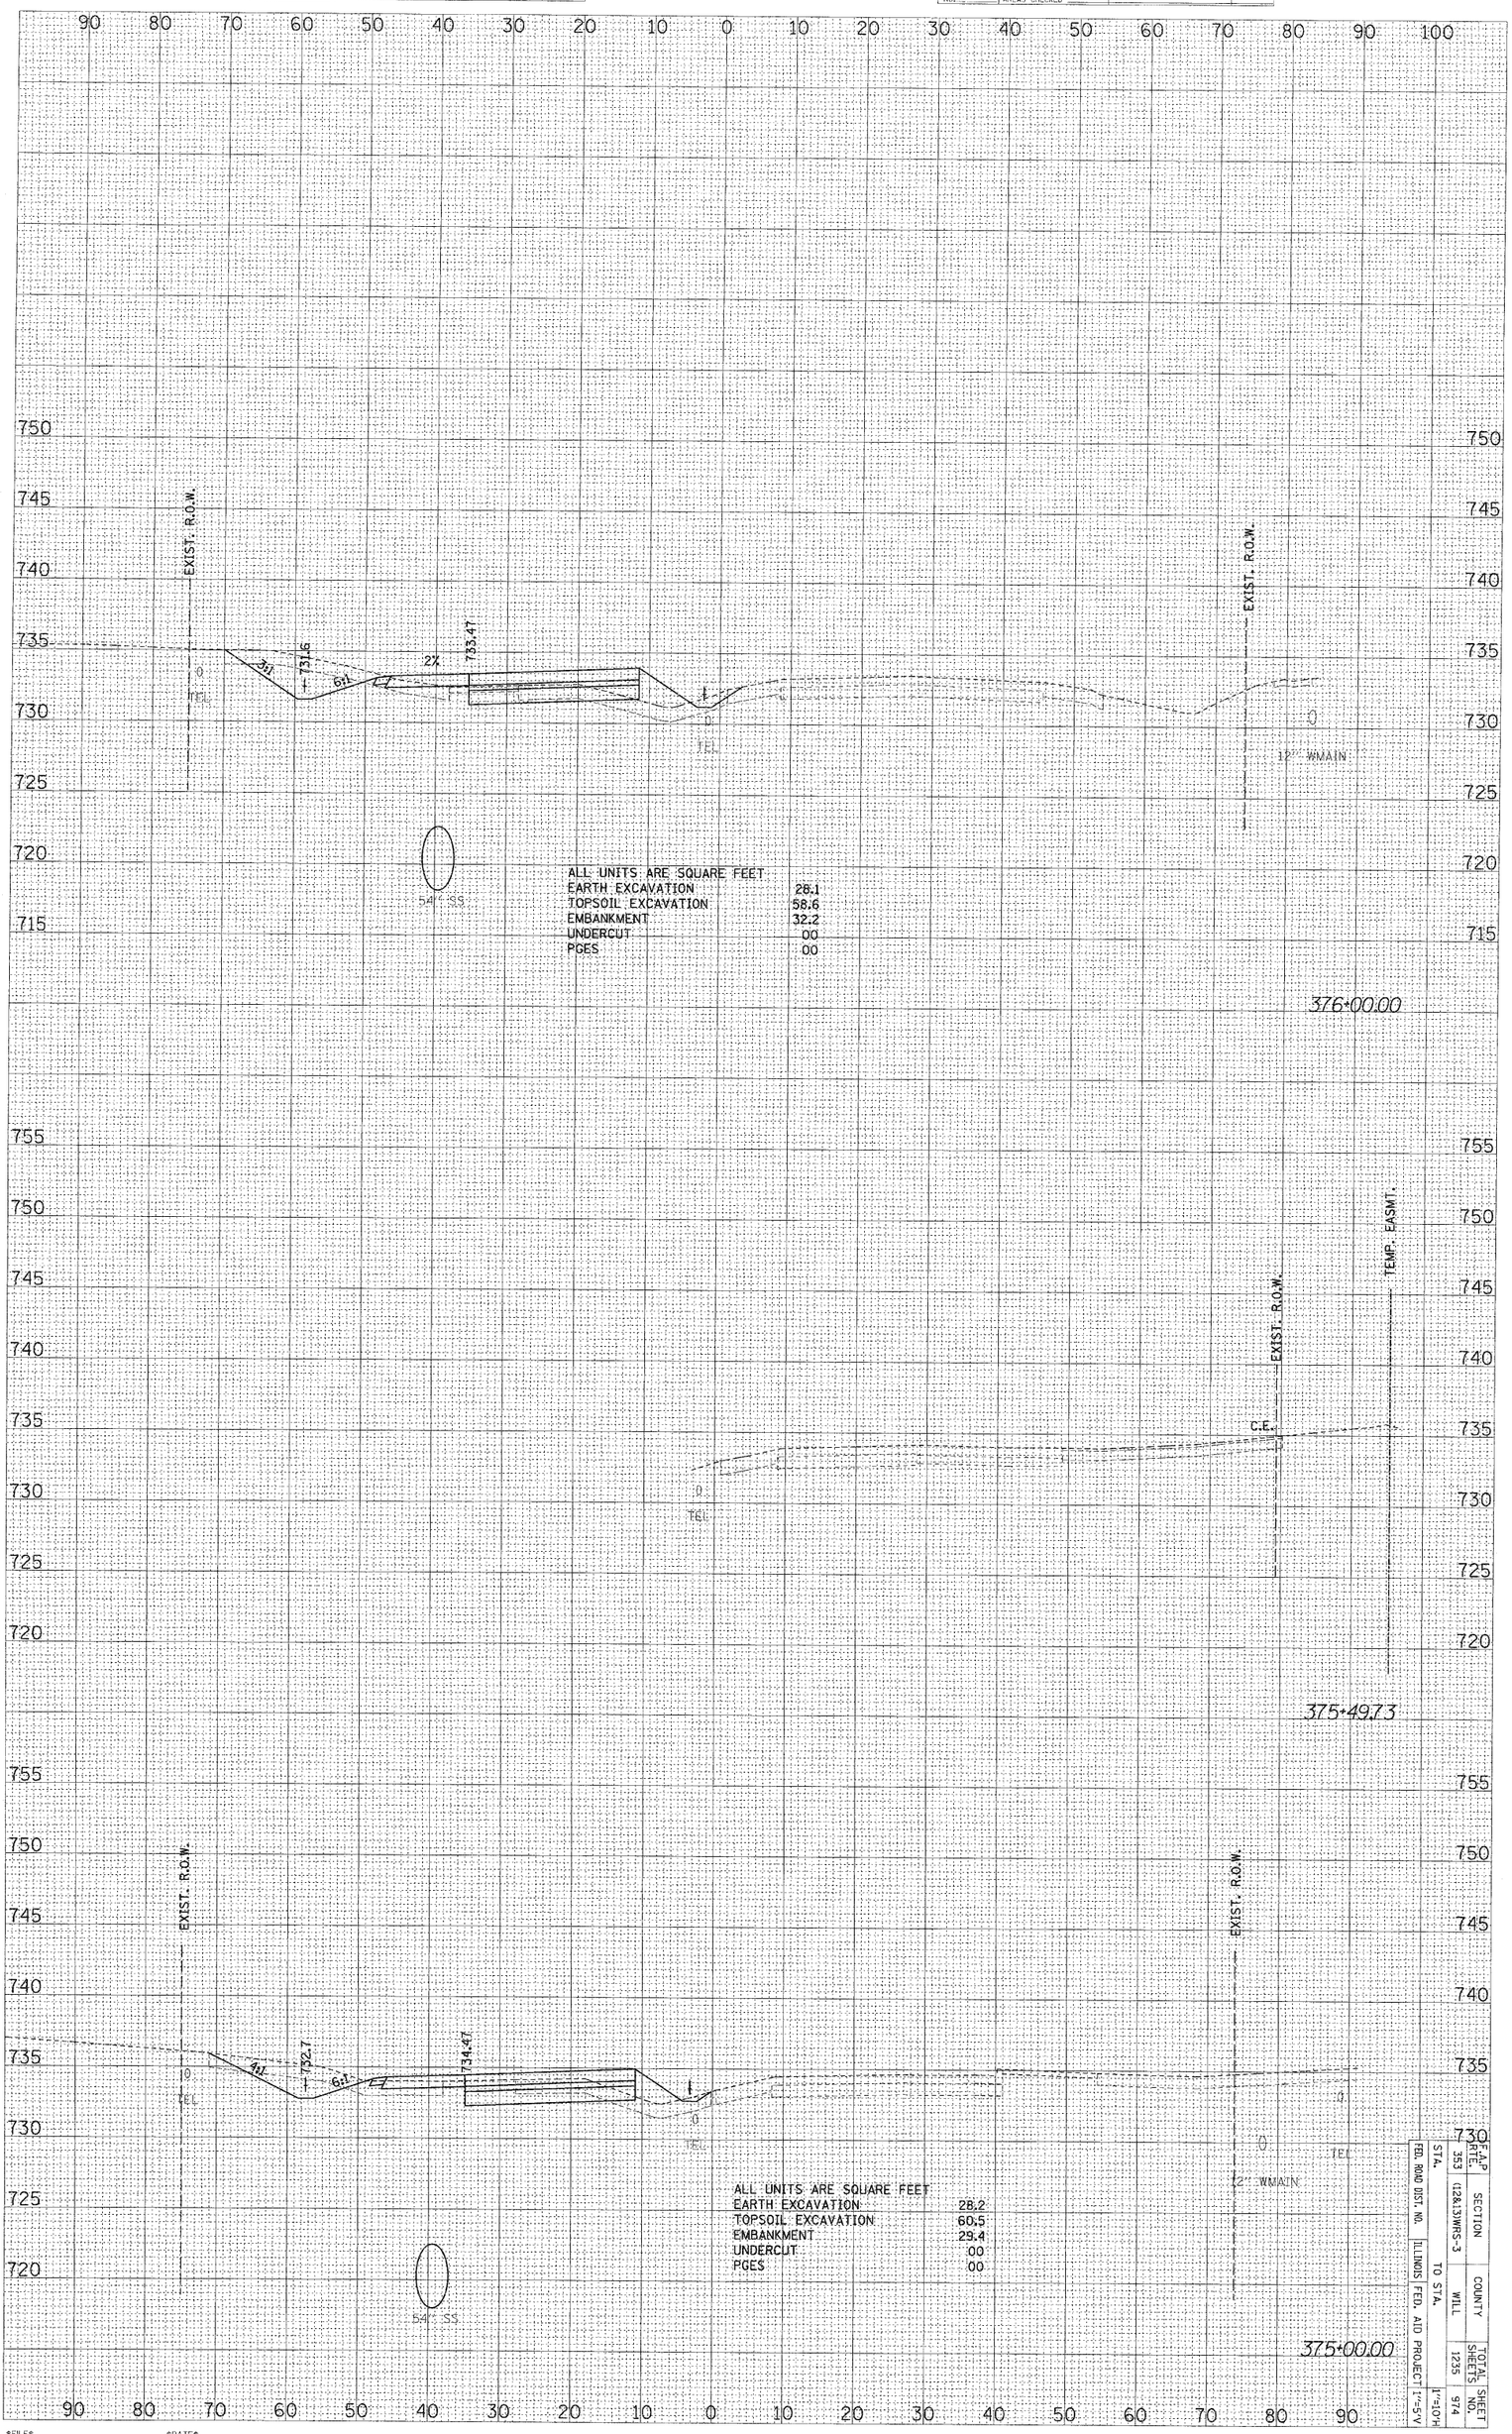

FED. ROAD DIST. NO.	STATE	SECTION	COUNTY	TOTAL SHEETS	SHEET NO.
ILLINOIS	353	(12&13)WRS-3	WILL	1235	974
FED. AID PROJECT	TO STA.				
				H=10' V=5'	

US ROUTE 30 – STAGE ONE X-SECS

$FILE$ $DATE$

ORIGINAL SURVEY		BY	DATE
NOTE BOOK	SURVEYED		
	PLOTTED		
	TEMPLATE		
NO.	AREAS		
	AREAS CHECKED		

FINAL SURVEY		BY	DATE
NOTE BOOK	SURVEYED		
	PLOTTED		
	TEMPLATE		
NO.	AREAS		
	AREAS CHECKED		

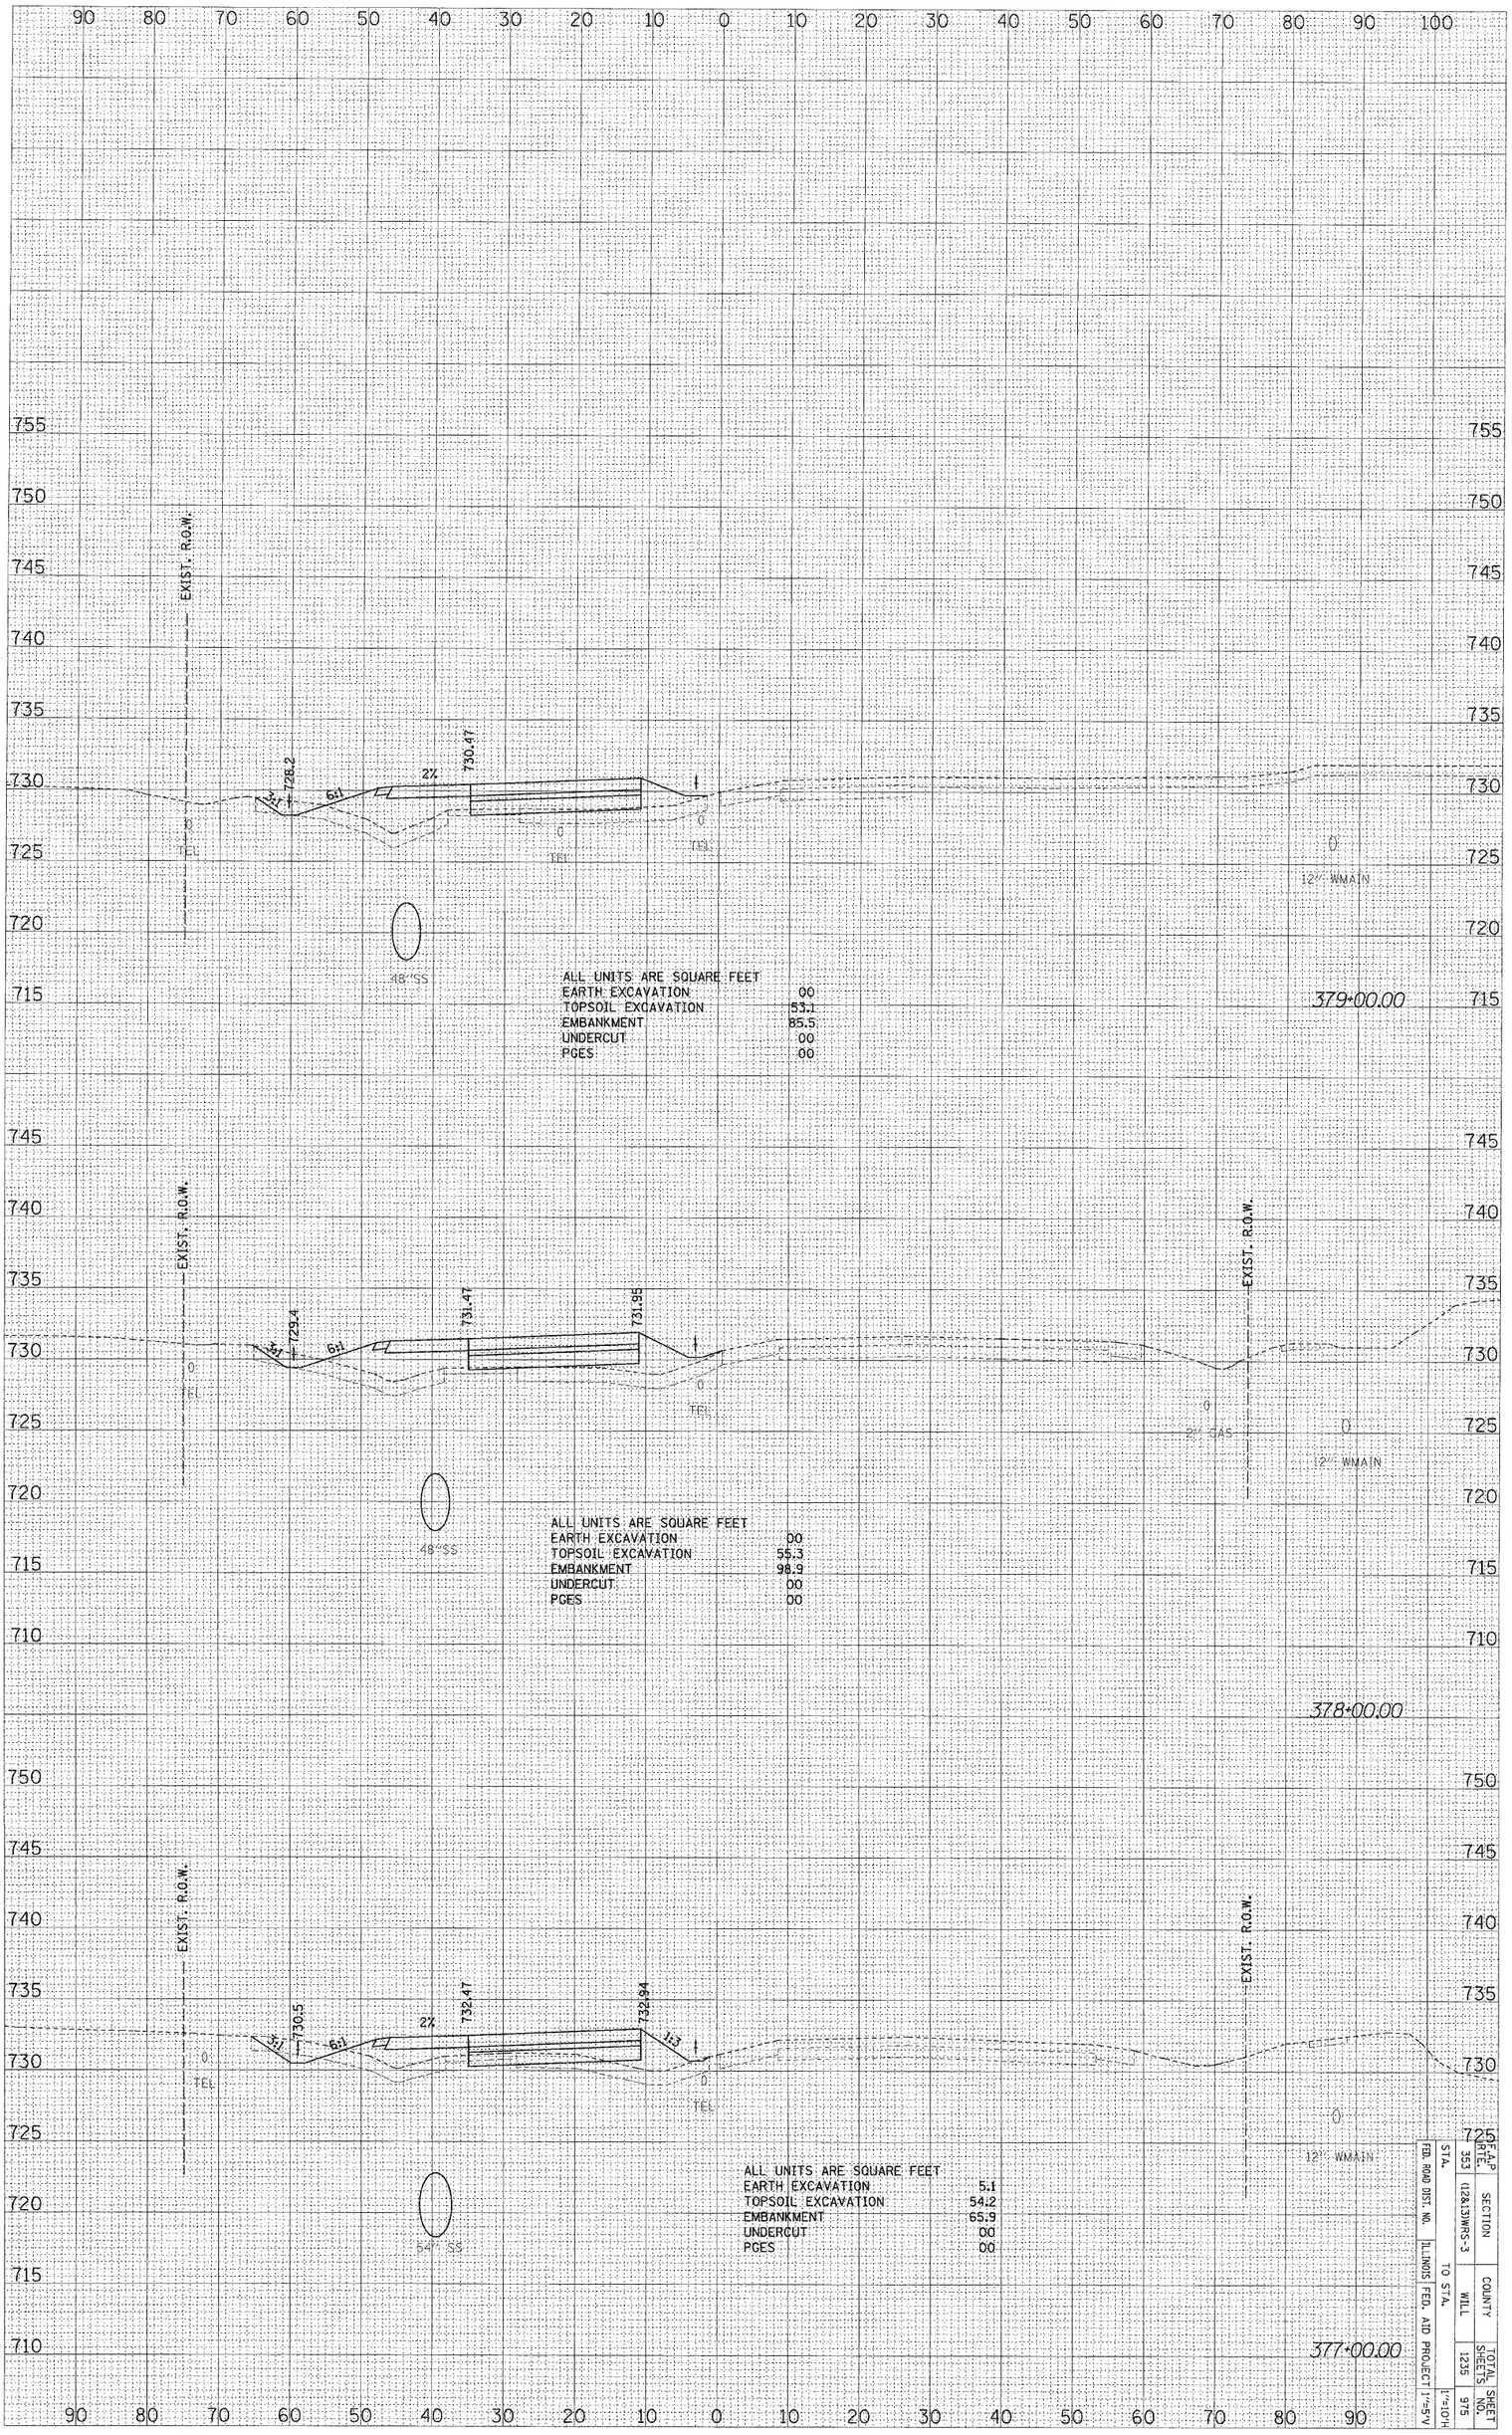

US ROUTE 30 – STAGE ONE X-SECS

STA.		SECTION		COUNTY		TOTAL SHEETS	SHEET NO.
FED. ROAD DIST. NO.	ILLINOIS	FED. AID PROJECT		WILL		1235	975
353		(12&13)WRS-3		TO STA.			
ARTE.							

1"=10'H
1"=5'V

#FILE#
#DATE#

F.A.P RTE.	SECTION	COUNTY	TOTAL SHEETS	SHEET NO.
353	(12&13)WRS-3	WILL	1235	976
STA.	TO STA.			1"=10'H
FED. ROAD DIST. NO.	ILLINOIS	FED. AID PROJECT		1"=5'V

FINAL SURVEY	SURVEYED	BY	DATE
	PLOTTED		
NOTE BOOK	TEMPLATE		
NO.	AREAS		
	AREAS CHECKED		

ORIGINAL SURVEY	SURVEYED	BY	DATE
	PLOTTED		
NOTE BOOK	TEMPLATE		
NO.	AREAS		
	AREAS CHECKED		

EXIST. R.O.W.

10' NMAIN

380+00.00

379+41.88

WASHINGTON PKWY.

24" SS

12" SS

48" SS

28" SS

729.07

729.52

727.1

ALL UNITS ARE SQUARE FEET
EARTH EXCAVATION
TOPSOIL EXCAVATION
EMBANKMENT
UNDERCUT
PCES

FEET

2.4
49.7
102.4
00
00

SQUARE FEET

1.7
55.2
124.1
00
00

$DATE$

$FILE$

US ROUTE 30 – STAGE ONE X-SECS

F.A.P RTE.	SECTION	COUNTY	TOTAL SHEETS	SHEET NO.
353	(12&13)WRS-3	WILL	1235	977
STA.	TO STA.			1"=10'H
FED. ROAD DIST. NO.	ILLINOIS	FED. AID PROJECT		1"=5'V

FINAL SURVEY	SURVEYED	BY	
NOTE BOOK	PLOTTED		DATE
NO.	TEMPLATE AREAS		
	AREAS CHECKED		

ORIGINAL SURVEY	SURVEYED	BY	
NOTE BOOK	PLOTTED		DATE
NO.	TEMPLATE AREAS		
	AREAS CHECKED		

383+00.00

382+00.00

381+23.02

EXIST. R.O.W.

10" WMAIN

ALL UNITS ARE SQUARE FEET
EARTH EXCAVATION
TOPSOIL EXCAVATION
EMBANKMENT
UNDERCUT
PCES

FEET 13.4 40.2 87.2 00 00

FEET 7.0 53.5 82.9 00 00

729.61
726.5
726.0
729.22
729.50
728.81
728.2
18" SS

#FILE#
#DATE#

US ROUTE 30 – STAGE ONE X-SECS

ORIGINAL SURVEY		BY	DATE
NOTE BOOK	SURVEYED		
NO.	PLOTTED		
	TEMPLATE		
	AREAS		
	AREAS CHECKED		

FINAL SURVEY		BY	DATE
NOTE BOOK	SURVEYED		
NO.	PLOTTED		
	TEMPLATE		
	AREAS		
	AREAS CHECKED		

FED. RWD DIST. NO.	STATE	SECTION	COUNTY	TOTAL SHEETS	SHEET NO.
ILLINOIS FED. AID PROJECT	STA. 353 TO STA.	122&135WRS-3	WILL	1235	978
				1"=10'H 1"=5'V	

US ROUTE 30 - STAGE ONE X-SECS

$FILE$ $DATE$

F.A.P RTE.	SECTION	COUNTY	TOTAL SHEETS	SHEET NO.
353	(12&13)WRS-3	WILL	1235	979
STA.	TO STA.			1"=10'H
FED. ROAD DIST. NO.	ILLINOIS	FED. AID PROJECT		1"=5'V

FINAL SURVEY	SURVEYED	BY	DATE
NOTE BOOK	PLOTTED		
NO.	TEMPLATE		
	AREAS		
	AREAS CHECKED		

ORIGINAL SURVEY	SURVEYED	BY	DATE
NOTE BOOK	PLOTTED		
NO.	TEMPLATE		
	AREAS		
	AREAS CHECKED		

387+33.88

EXIST. R.O.W.

PROP. R.O.W.

12" W.MAIN

731.13

730.66

729.5

729.38

729.86

728.5

ALL UNITS ARE SQUARE FEET
EARTH EXCAVATION 19.4
TOPSOIL EXCAVATION 63.3
EMBANKMENT 123.6
UNDERCUT 17.8
PCES 23.9

387+00.00

EXIST. R.O.W.

PROP. R.O.W.

12" W.MAIN

730.26

729.78

726.0

ALL UNITS ARE SQUARE FEET
EARTH EXCAVATION 10.9
TOPSOIL EXCAVATION 55.3
EMBANKMENT 73.9
UNDERCUT 21.0
PCES 23.9

388+00.00

EXIST. R.O.W.

PROP. R.O.W.

12" W.MAIN

$DATE$

$FILE$

US ROUTE 30 – STAGE ONE X-SECS

F.A.P RTE.	SECTION	COUNTY	TOTAL SHEETS	SHEET NO.
353	(12&13)WRS-3	WILL	1235	980
STA.	TO STA.			1"=10'H
FED. ROAD DIST. NO.	ILLINOIS	FED. AID PROJECT		1"=5'V

FINAL SURVEY	SURVEYED	BY	DATE
NOTE BOOK	PLOTTED		
NO.	TEMPLATE		
	AREAS		
	AREAS CHECKED		

PROP. R.O.W.

EXIST. R.O.W.

12" WWMAIN

0

390+00.00

ALL UNITS ARE SQUARE FEET
EARTH EXCAVATION 41.6
TOPSOIL EXCAVATION 5.3
EMBANKMENT 10.3
UNDERCUT 31.8
PCES 34.0

731.06

730.58

730.33

10'

12'

2.0

TEL

PROP. R.O.W.

EXIST. R.O.W.

12" WWMAIN

0

389+00.00

ALL UNITS ARE SQUARE FEET
EARTH EXCAVATION 28.7
TOPSOIL EXCAVATION 47.2
EMBANKMENT 23.6
UNDERCUT 22.5
PCES 23.9

730.66

730.18

728.0

4.9

2.7

TEL

EXIST. R.O.W.

ORIGINAL SURVEY	SURVEYED	BY	DATE
NOTE BOOK	PLOTTED		
NO.	TEMPLATE		
	AREAS		
	AREAS CHECKED		

$DATE$

$FILE$

US ROUTE 30 – STAGE ONE X-SECS

F.A.P RTE.	SECTION	COUNTY	TOTAL SHEETS	SHEET NO.
353	(12&13)WRS-3	WILL	1235	981
STA.	TO STA.			1"=10'H
FED. ROAD DIST. NO.	ILLINOIS	FED. AID PROJECT		1"=5'V

FINAL SURVEY	SURVEYED	BY	DATE
NOTE BOOK	PLOTTED		
NO.	TEMPLATE		
	AREAS		
	AREAS CHECKED		

ORIGINAL SURVEY	SURVEYED	BY	DATE
NOTE BOOK	PLOTTED		
NO.	TEMPLATE		
	AREAS		
	AREAS CHECKED		

392+00.00

6" WWMAIN

EXIST. R.O.W.

0 12" SS STR.73414

ALL UNITS ARE SQUARE FEET
EARTH EXCAVATION 59.0
TOPSOIL EXCAVATION 43.9
EMBANKMENT 25.5
UNDERCUT 00
PCES 00

730.0

731.38

15" SS

731.46

730.98

8" WMAIN

ALL UNITS ARE SQUARE FEET
EARTH EXCAVATION 121.5
TOPSOIL EXCAVATION 72.2
EMBANKMENT 00.0
UNDERCUT 23.9
PCES 23.9

394+00.00

LOCUST ST.

12" WWMAIN

730.77

729.19

12" SS

390+76.88

ORIGINAL SURVEY		BY	DATE
	SURVEYED		
	PLOTTED		
NOTE BOOK	TEMPLATE		
	AREAS		
NO.	AREAS CHECKED		

FINAL SURVEY		BY	DATE
	SURVEYED		
	PLOTTED		
NOTE BOOK	TEMPLATE		
	AREAS		
NO.	AREAS CHECKED		

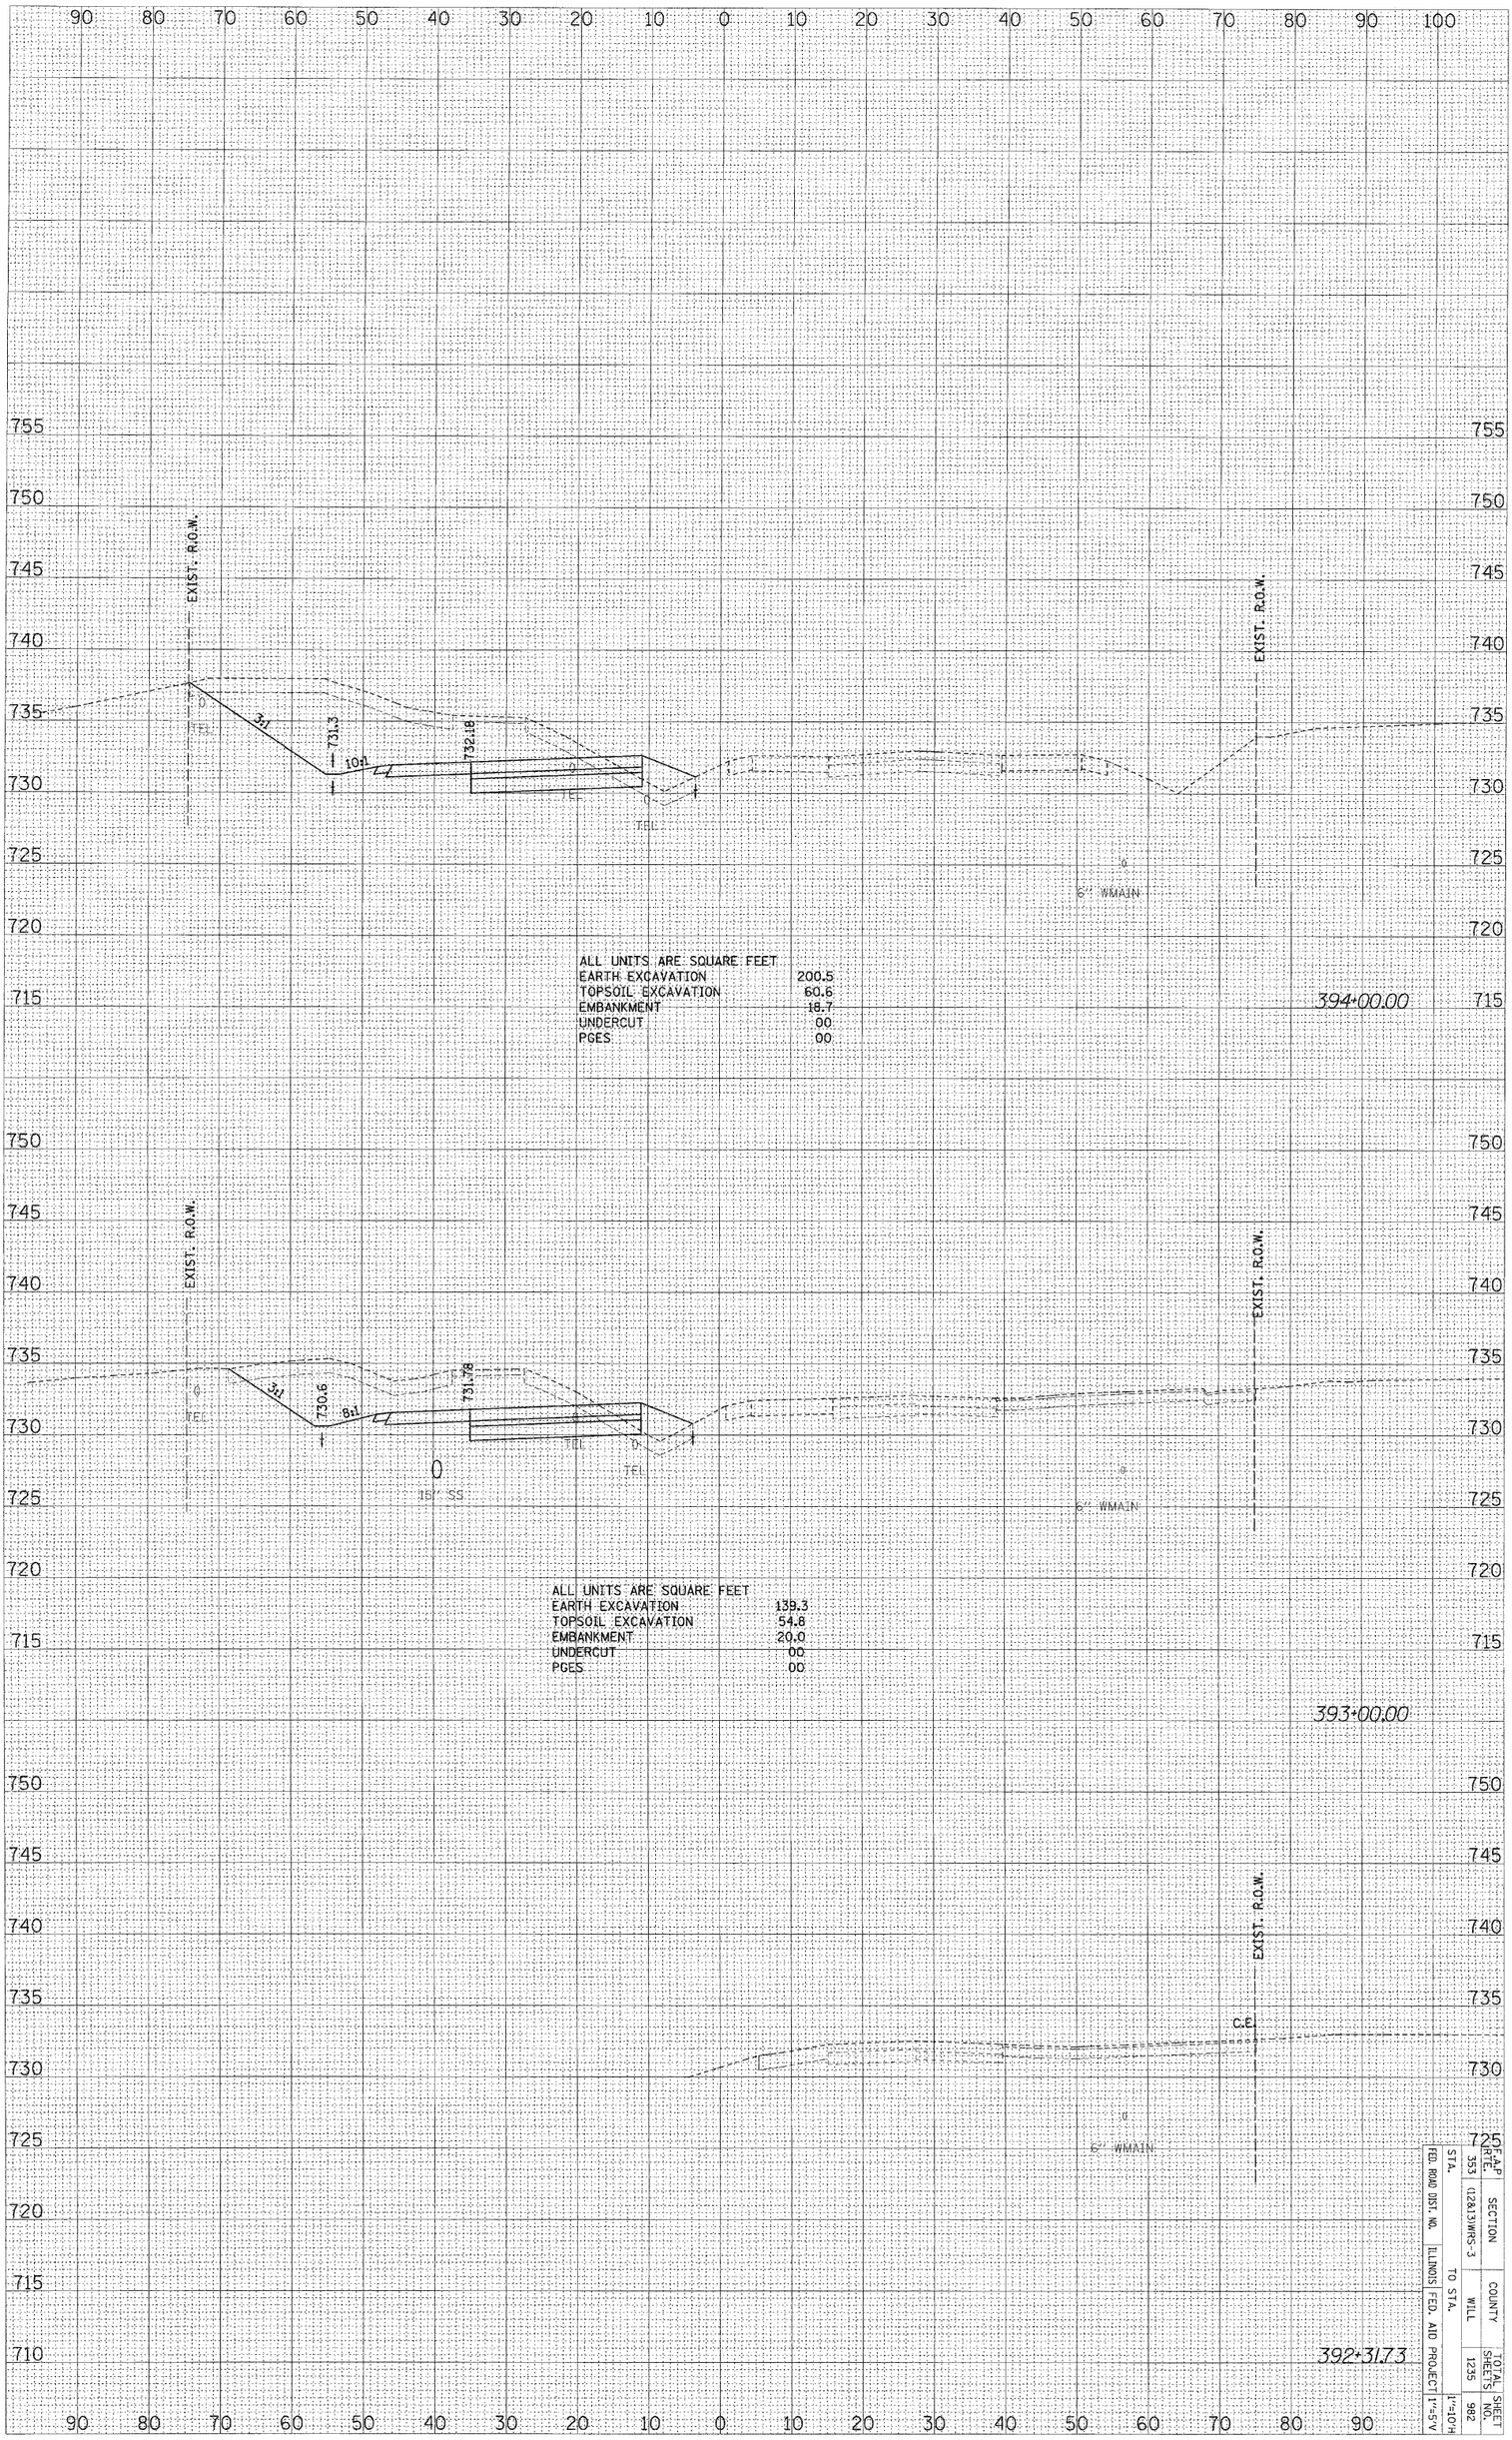

ALL UNITS ARE SQUARE FEET	
EARTH EXCAVATION	200.5
TOPSOIL EXCAVATION	60.6
EMBANKMENT	18.7
UNDERCUT	00
PGES	00

ALL UNITS ARE SQUARE FEET	
EARTH EXCAVATION	139.3
TOPSOIL EXCAVATION	54.8
EMBANKMENT	20.0
UNDERCUT	00
PGES	00

FED. ROAD DIST. NO.	ILLINOIS	FED. AID PROJECT		COUNTY		TOTAL SHEETS	SHEET NO.	F.A.P. RTE.	
STA.		TO STA.		WILL		1235	982	353	
SECTION									
(12&13)WRS-3									
1"=10'H	1"=5'V								

US ROUTE 30 – STAGE ONE X-SECS

F.A.P RTE.	SECTION	COUNTY	TOTAL SHEETS	SHEET NO.
353	(12&13)WRS-3	WILL	1235	983
STA.	TO STA.			1"=10'H
FED. ROAD DIST. NO.	ILLINOIS	FED. AID PROJECT		1"=5'V

FINAL SURVEY	SURVEYED	BY	
	PLOTTED		DATE
NOTE BOOK	TEMPLATE		
NO.	AREAS		
	AREAS CHECKED		

ORIGINAL SURVEY	SURVEYED	BY	
	PLOTTED		DATE
NOTE BOOK	TEMPLATE		
NO.	AREAS		
	AREAS CHECKED		

397+89.98

EXIST. R.O.W.

6' MAIN

733.62

ELM ST.

16' SS

0

EXIST. R.O.W.

397+00.00

EXIST. R.O.W.

6" MAIN

6.6
60.0
100.2
15.4
23.9

ALL UNITS ARE SQUARE FEET
EARTH EXCAVATION
TOPSOIL EXCAVATION
EMBANKMENT
UNDERCUT
PCCES

733.86
733.38
732.9
20:1
12" SS
0
EXIST. R.O.W.

396+00.00

EXIST. R.O.W.

6" MAIN

62.2
60.5
35.4
20.2
23.9

ALL UNITS ARE SQUARE FEET
EARTH EXCAVATION
TOPSOIL EXCAVATION
EMBANKMENT
UNDERCUT
PCCES

733.46
732.98
731.8
4:1
12" SS
0
EXIST. R.O.W.

395+00.00

EXIST. R.O.W.

6" MAIN

127.0
56.6
23.5
21.8
23.9

ALL UNITS ARE SQUARE FEET
EARTH EXCAVATION
TOPSOIL EXCAVATION
EMBANKMENT
UNDERCUT
PCCES

732.58
732.0
731.0
4:1
15" SS
0
EXIST. R.O.W.

$FILE$ $DATE$

US ROUTE 30 – STAGE ONE X-SECS

ORIGINAL SURVEY		BY	DATE
	SURVEYED		
	PLOTTED		
NOTE BOOK	TEMPLATE		
	AREAS		
NO.	AREAS CHECKED		

FINAL SURVEY		BY	DATE
	SURVEYED		
	PLOTTED		
NOTE BOOK	TEMPLATE		
	AREAS		
NO.	AREAS CHECKED		

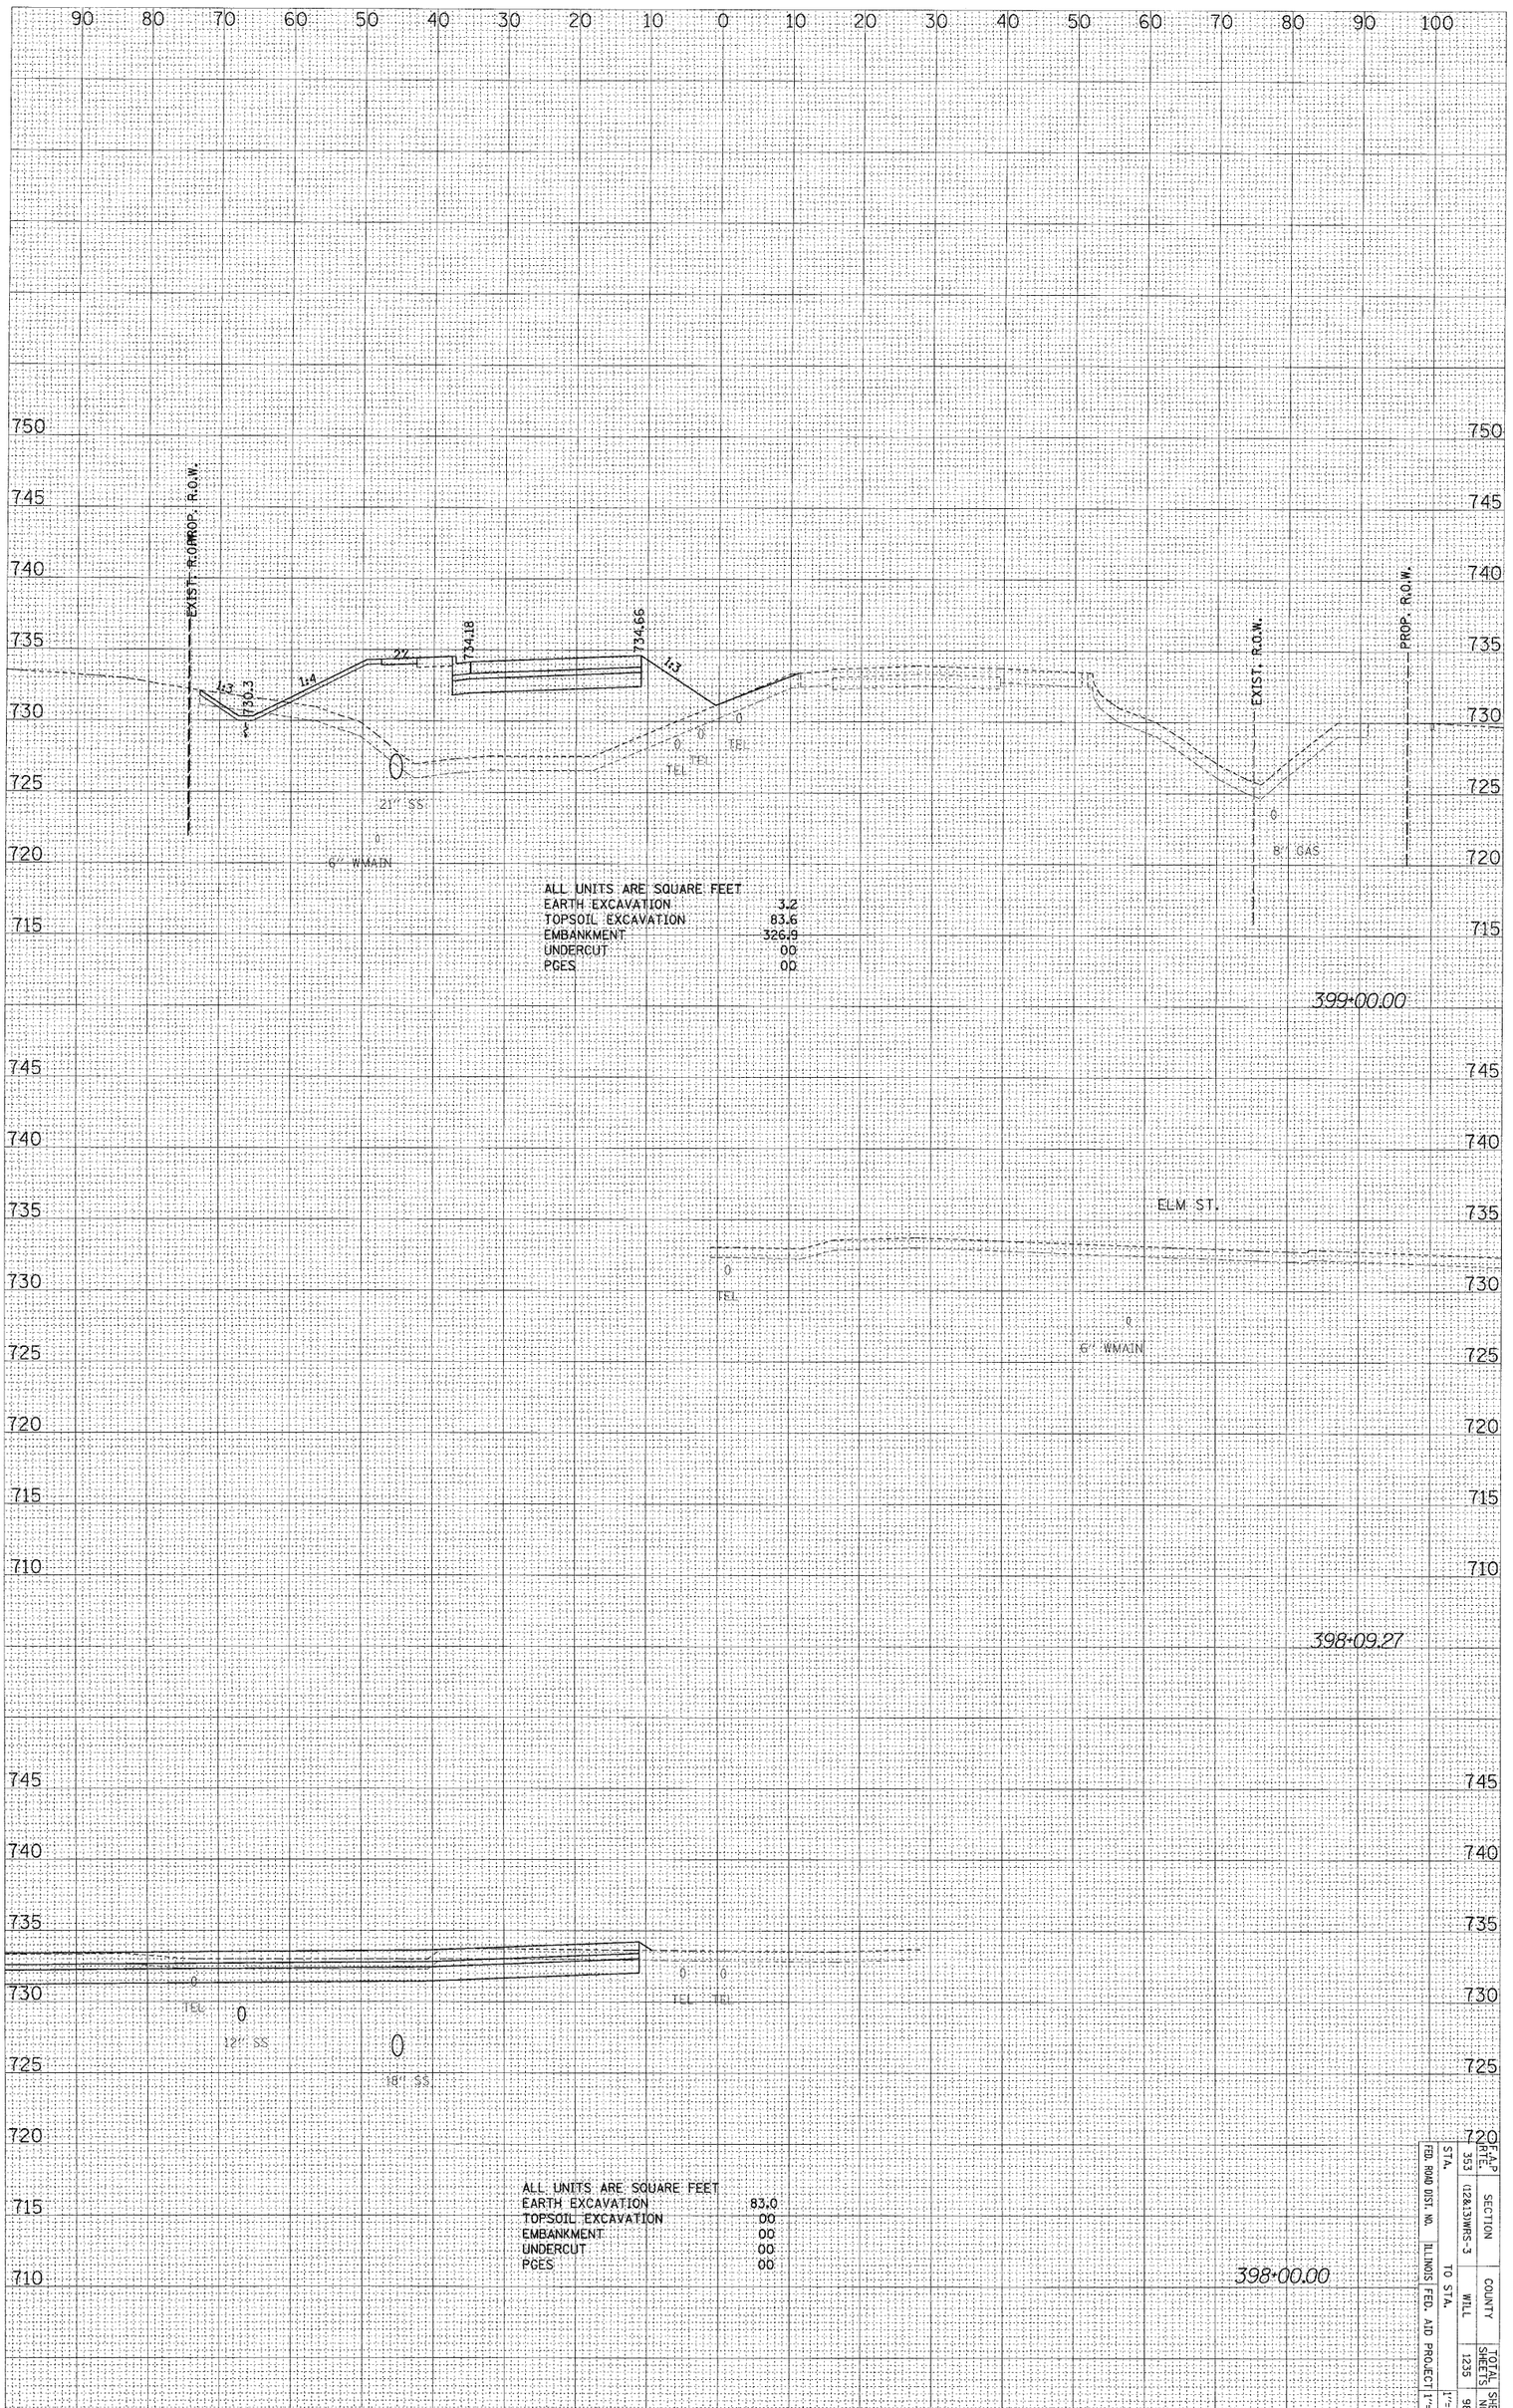

ALL UNITS ARE SQUARE FEET

EARTH EXCAVATION	3.2
TOPSOIL EXCAVATION	83.6
EMBANKMENT	326.9
UNDERCUT	00
PGES	00

ALL UNITS ARE SQUARE FEET

EARTH EXCAVATION	83.0
TOPSOIL EXCAVATION	00
EMBANKMENT	00
UNDERCUT	00
PGES	00

F.A.P. RTE.	SECTION	COUNTY	TOTAL SHEETS	SHEET NO.
353	(12&13)WRS-3	WILL	1235	984
STA.	TO STA.			
FED. ROAD DIST. NO.	ILLINOIS FED. AID PROJECT			1"=10H 1"=5V

US ROUTE 30 - STAGE ONE X-SECS

$FILE$ $DATE$

ORIGINAL SURVEY		BY	DATE
	SURVEYED		
	PLOTTED		
NOTE BOOK	TEMPLATE		
	AREAS		
NO.	AREAS CHECKED		

FINAL SURVEY		BY	DATE
	SURVEYED		
	PLOTTED		
NOTE BOOK	TEMPLATE		
	AREAS		
NO.	AREAS CHECKED		

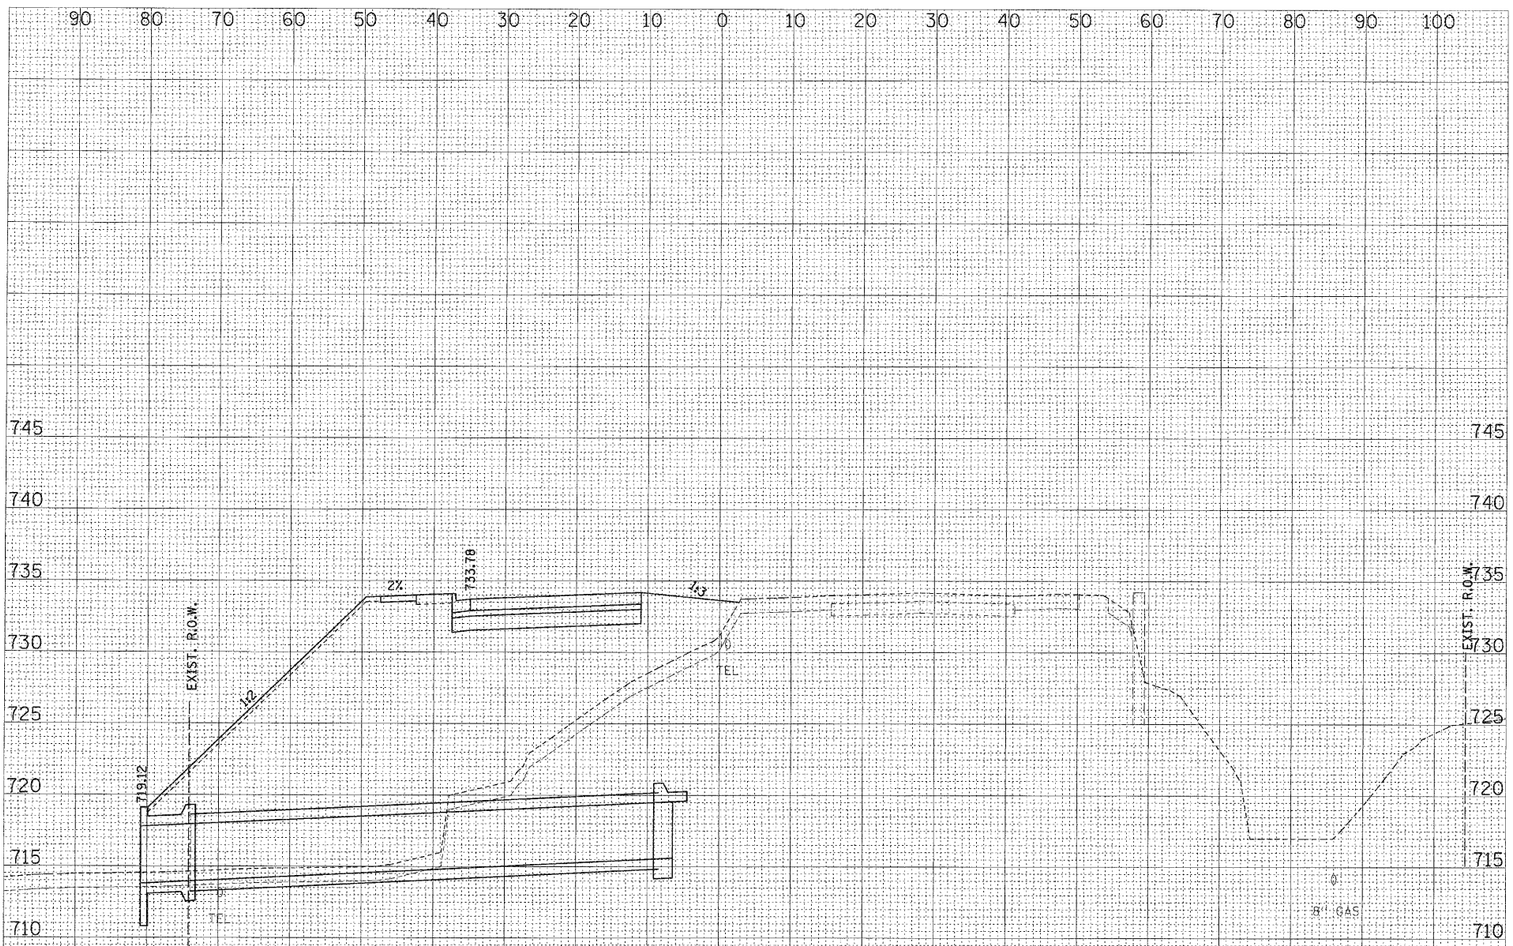

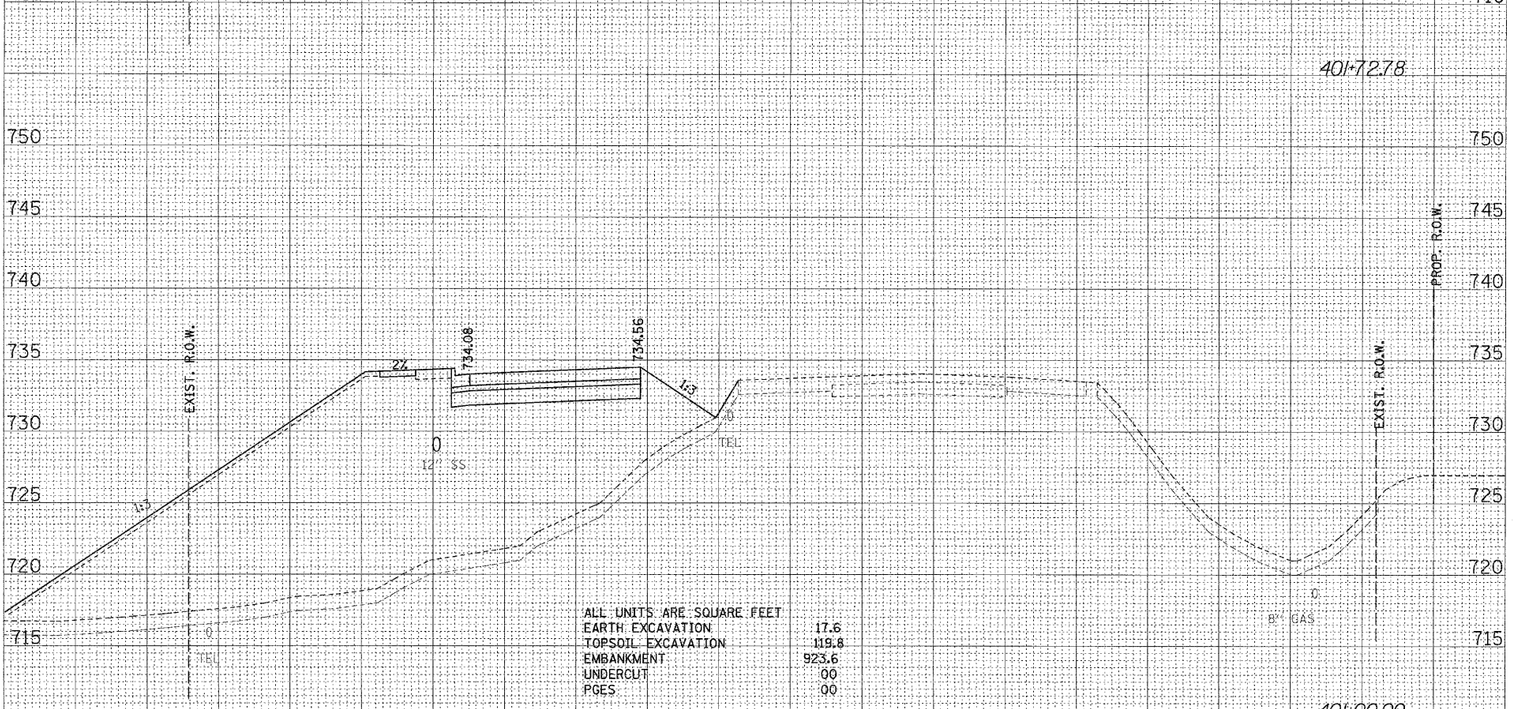

ALL UNITS ARE SQUARE FEET	
EARTH EXCAVATION	17.6
TOPSOIL EXCAVATION	119.8
EMBANKMENT	923.6
UNDERCUT	00
PGES	00

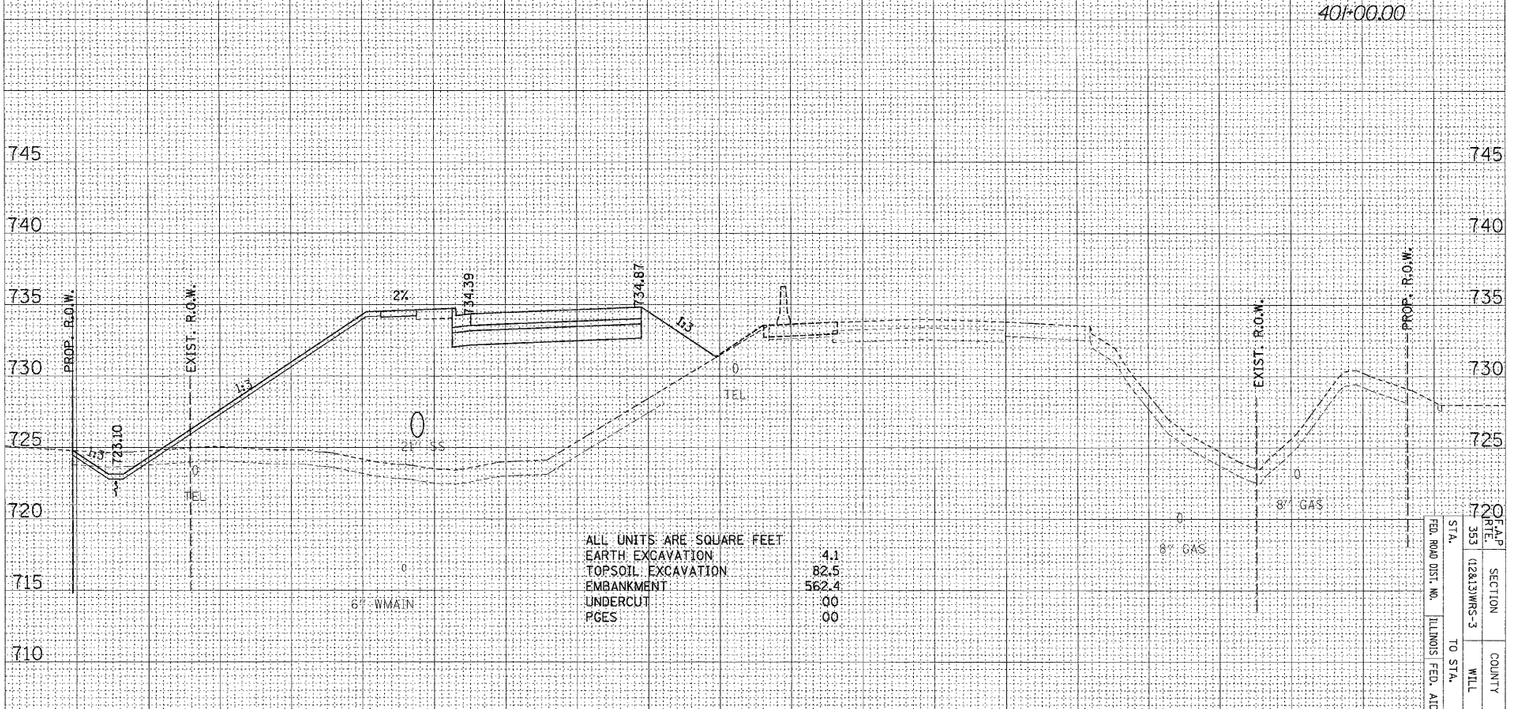

ALL UNITS ARE SQUARE FEET	
EARTH EXCAVATION	4.1
TOPSOIL EXCAVATION	82.5
EMBANKMENT	562.4
UNDERCUT	00
PGES	00

FED. ROAD DIST. NO.	ILLINOIS	FED. AID PROJECT		COUNTY		TOTAL SHEETS	SHEET NO.		
STA. 353	TO STA. 1235	(12&13)WRS-3		WILL		985			
SECTION									
MAP NO.									
1"=10'H	1"=5'V								

US ROUTE 30 – STAGE ONE X-SECS

ORIGINAL SURVEY		BY	DATE
	SURVEYED		
	PLOTTED		
NOTE BOOK	TEMPLATE		
	AREAS		
NO.	AREAS CHECKED		

FINAL SURVEY		BY	DATE
	SURVEYED		
	PLOTTED		
NOTE BOOK	TEMPLATE		
	AREAS		
NO.	AREAS CHECKED		

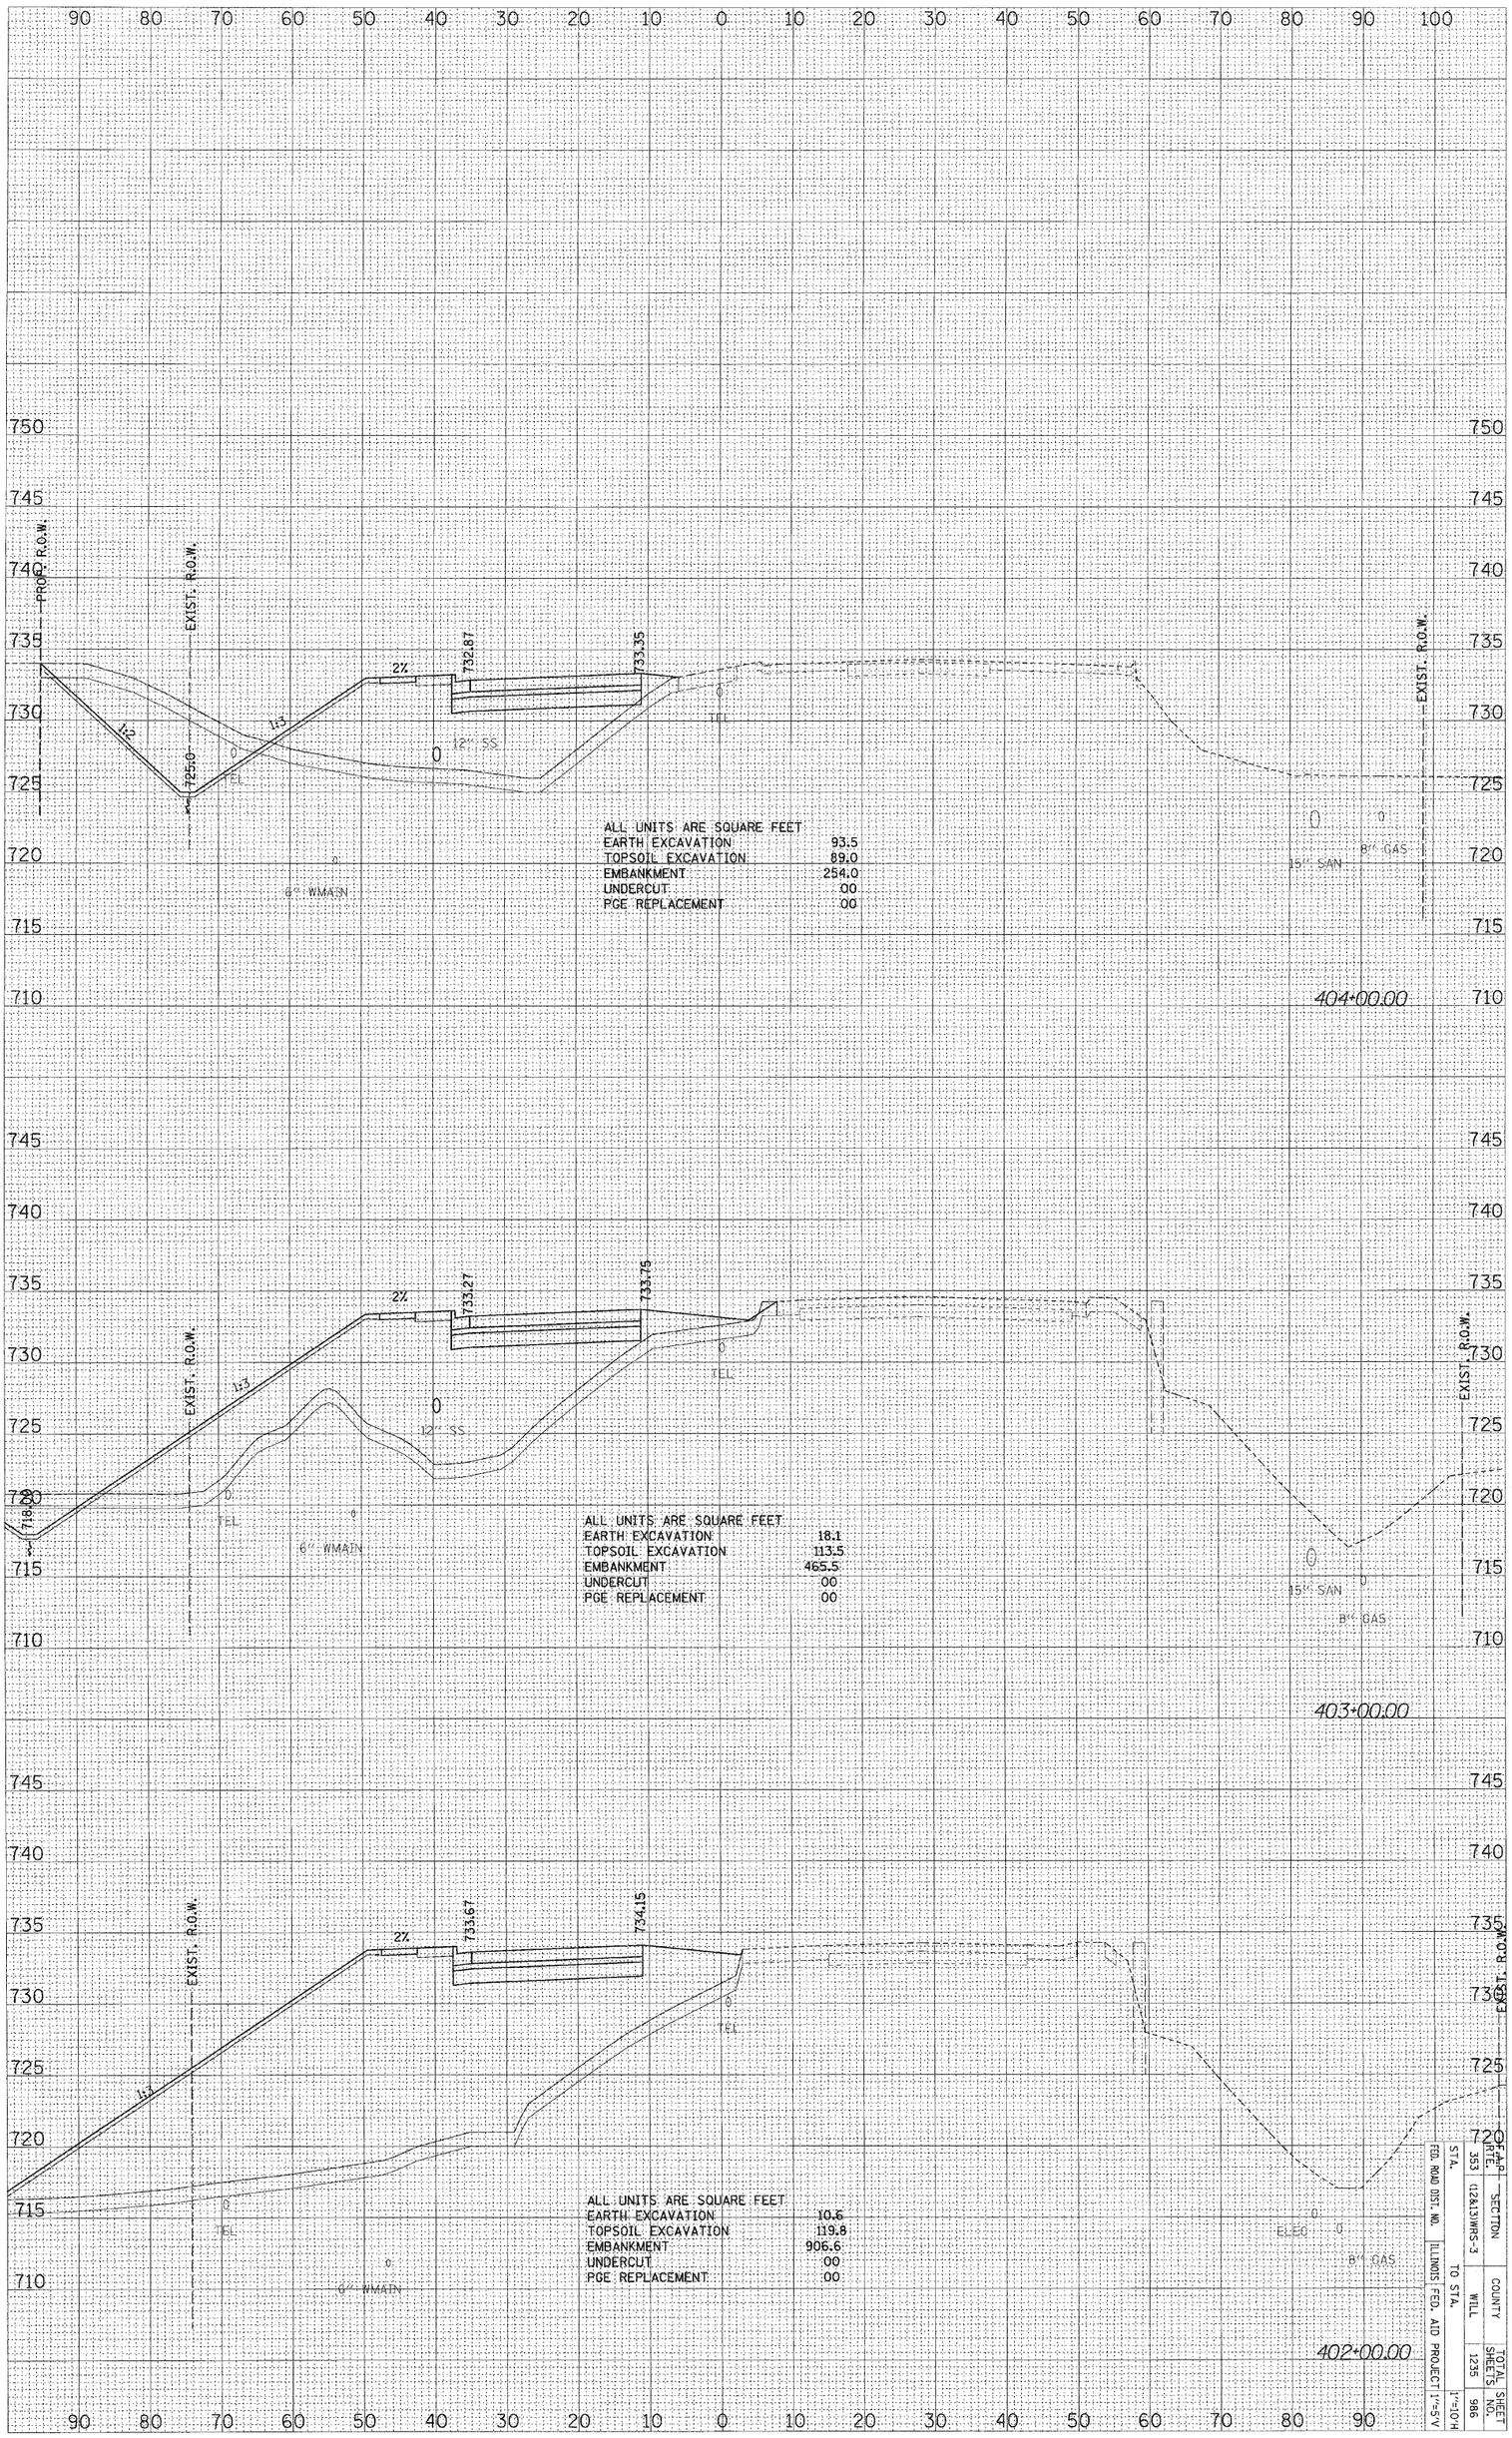

US ROUTE 30 – STAGE ONE X-SECS

FED. RWD DIST. NO.	STATE	SECTION	COUNTY	TOTAL SHEETS	SHEET NO.
ILLINOIS FED. AID PROJECT	353	(12&13)WRS-3	WILL	1235	986
TO STA.					

1"=10'H 1"=5'V

#FILE# #DATE#

F.A.P RTE.	SECTION	COUNTY	TOTAL SHEETS	SHEET NO.
353	(12&13)WRS-3	WILL	1235	987
STA.	TO STA.			1"=10'H
FED. ROAD DIST. NO.	ILLINOIS	FED. AID PROJECT		1"=5'V

FINAL SURVEY	SURVEYED	BY	DATE
	PLOTTED		
NOTE BOOK	TEMPLATE		
NO.	AREAS		
	AREAS CHECKED		

ORIGINAL SURVEY	SURVEYED	BY	DATE
	PLOTTED		
NOTE BOOK	TEMPLATE		
NO.	AREAS		
	AREAS CHECKED		

406+00.00

405+25.12

405+00.00

EXIST. R.O.W.

P.E.

8" GAS

12" SS

8" WMAIN

T.E.L.

T.E.

732.55

732.07

732.95

732.47

731.1

ALL UNITS ARE SQUARE FEET

EARTH EXCAVATION	78.5
TOPSOIL EXCAVATION	62.9
EMBANKMENT	2.2
UNDERCUT	00
PGE REPLACEMENT	00

TEMP.EASMT.

$DATE$

$FILE$

US ROUTE 30 – STAGE ONE X-SECS

F.A.P RTE.	SECTION	COUNTY	TOTAL SHEETS	SHEET NO.
353	(12&13)WRS-3	WILL	1235	988
STA.	TO STA.			1"=10'H
FED. ROAD DIST. NO.	ILLINOIS	FED. AID PROJECT		1"=5'V

FINAL SURVEY	
NOTE BOOK	
NO.	

	BY	DATE
SURVEYED		
PLOTTED		
TEMPLATE		
AREAS		
AREAS CHECKED		

ORIGINAL SURVEY	
NOTE BOOK	
NO.	

	BY	DATE
SURVEYED		
PLOTTED		
TEMPLATE		
AREAS		
AREAS CHECKED		

408+21.90

EXIST. R.O.W.

408+00.00

EXIST. R.O.W.

407+00.00

ALL UNITS ARE SQUARE FEET
EARTH EXCAVATION 120.1
TOPSOIL EXCAVATION 37.7
EMBANKMENT 1.0
UNDERCUT 0.0
PGE REPLACEMENT 0.0

ALL UNITS ARE SQUARE FEET
EARTH EXCAVATION 101.3
TOPSOIL EXCAVATION 56.8
EMBANKMENT 0.0
UNDERCUT 0.0
PGE REPLACEMENT 0.0

731.66
731.18
5.2%
2%
2%
P.E.
TEMP. EASMT.
EXIST. R.O.W.
TEL
8" GAS
18" SS
0
731.75
731.27
2%
2%
1:1.4
1:3
730.5
EXIST. R.O.W.
EXIST. R.O.W.
EXIST. R.O.W.
TEL
8" GAS
18" SS
0
732.15
731.67
2%
2%
1:1.4
1:3
730.3
EXIST. R.O.W.
TEL
8" GAS
12" SS
0
12" WMAIN
0
12" WMAIN
0
12" WMAIN
0

#DATE$

#FILE$

US ROUTE 30 – STAGE ONE X-SECS

ORIGINAL SURVEY		BY	DATE
	SURVEYED		
	PLOTTED		
NOTE BOOK	TEMPLATE		
	AREAS		
NO.	AREAS CHECKED		

FINAL SURVEY		BY	DATE
	SURVEYED		
	PLOTTED		
NOTE BOOK	TEMPLATE		
	AREAS		
NO.	AREAS CHECKED		

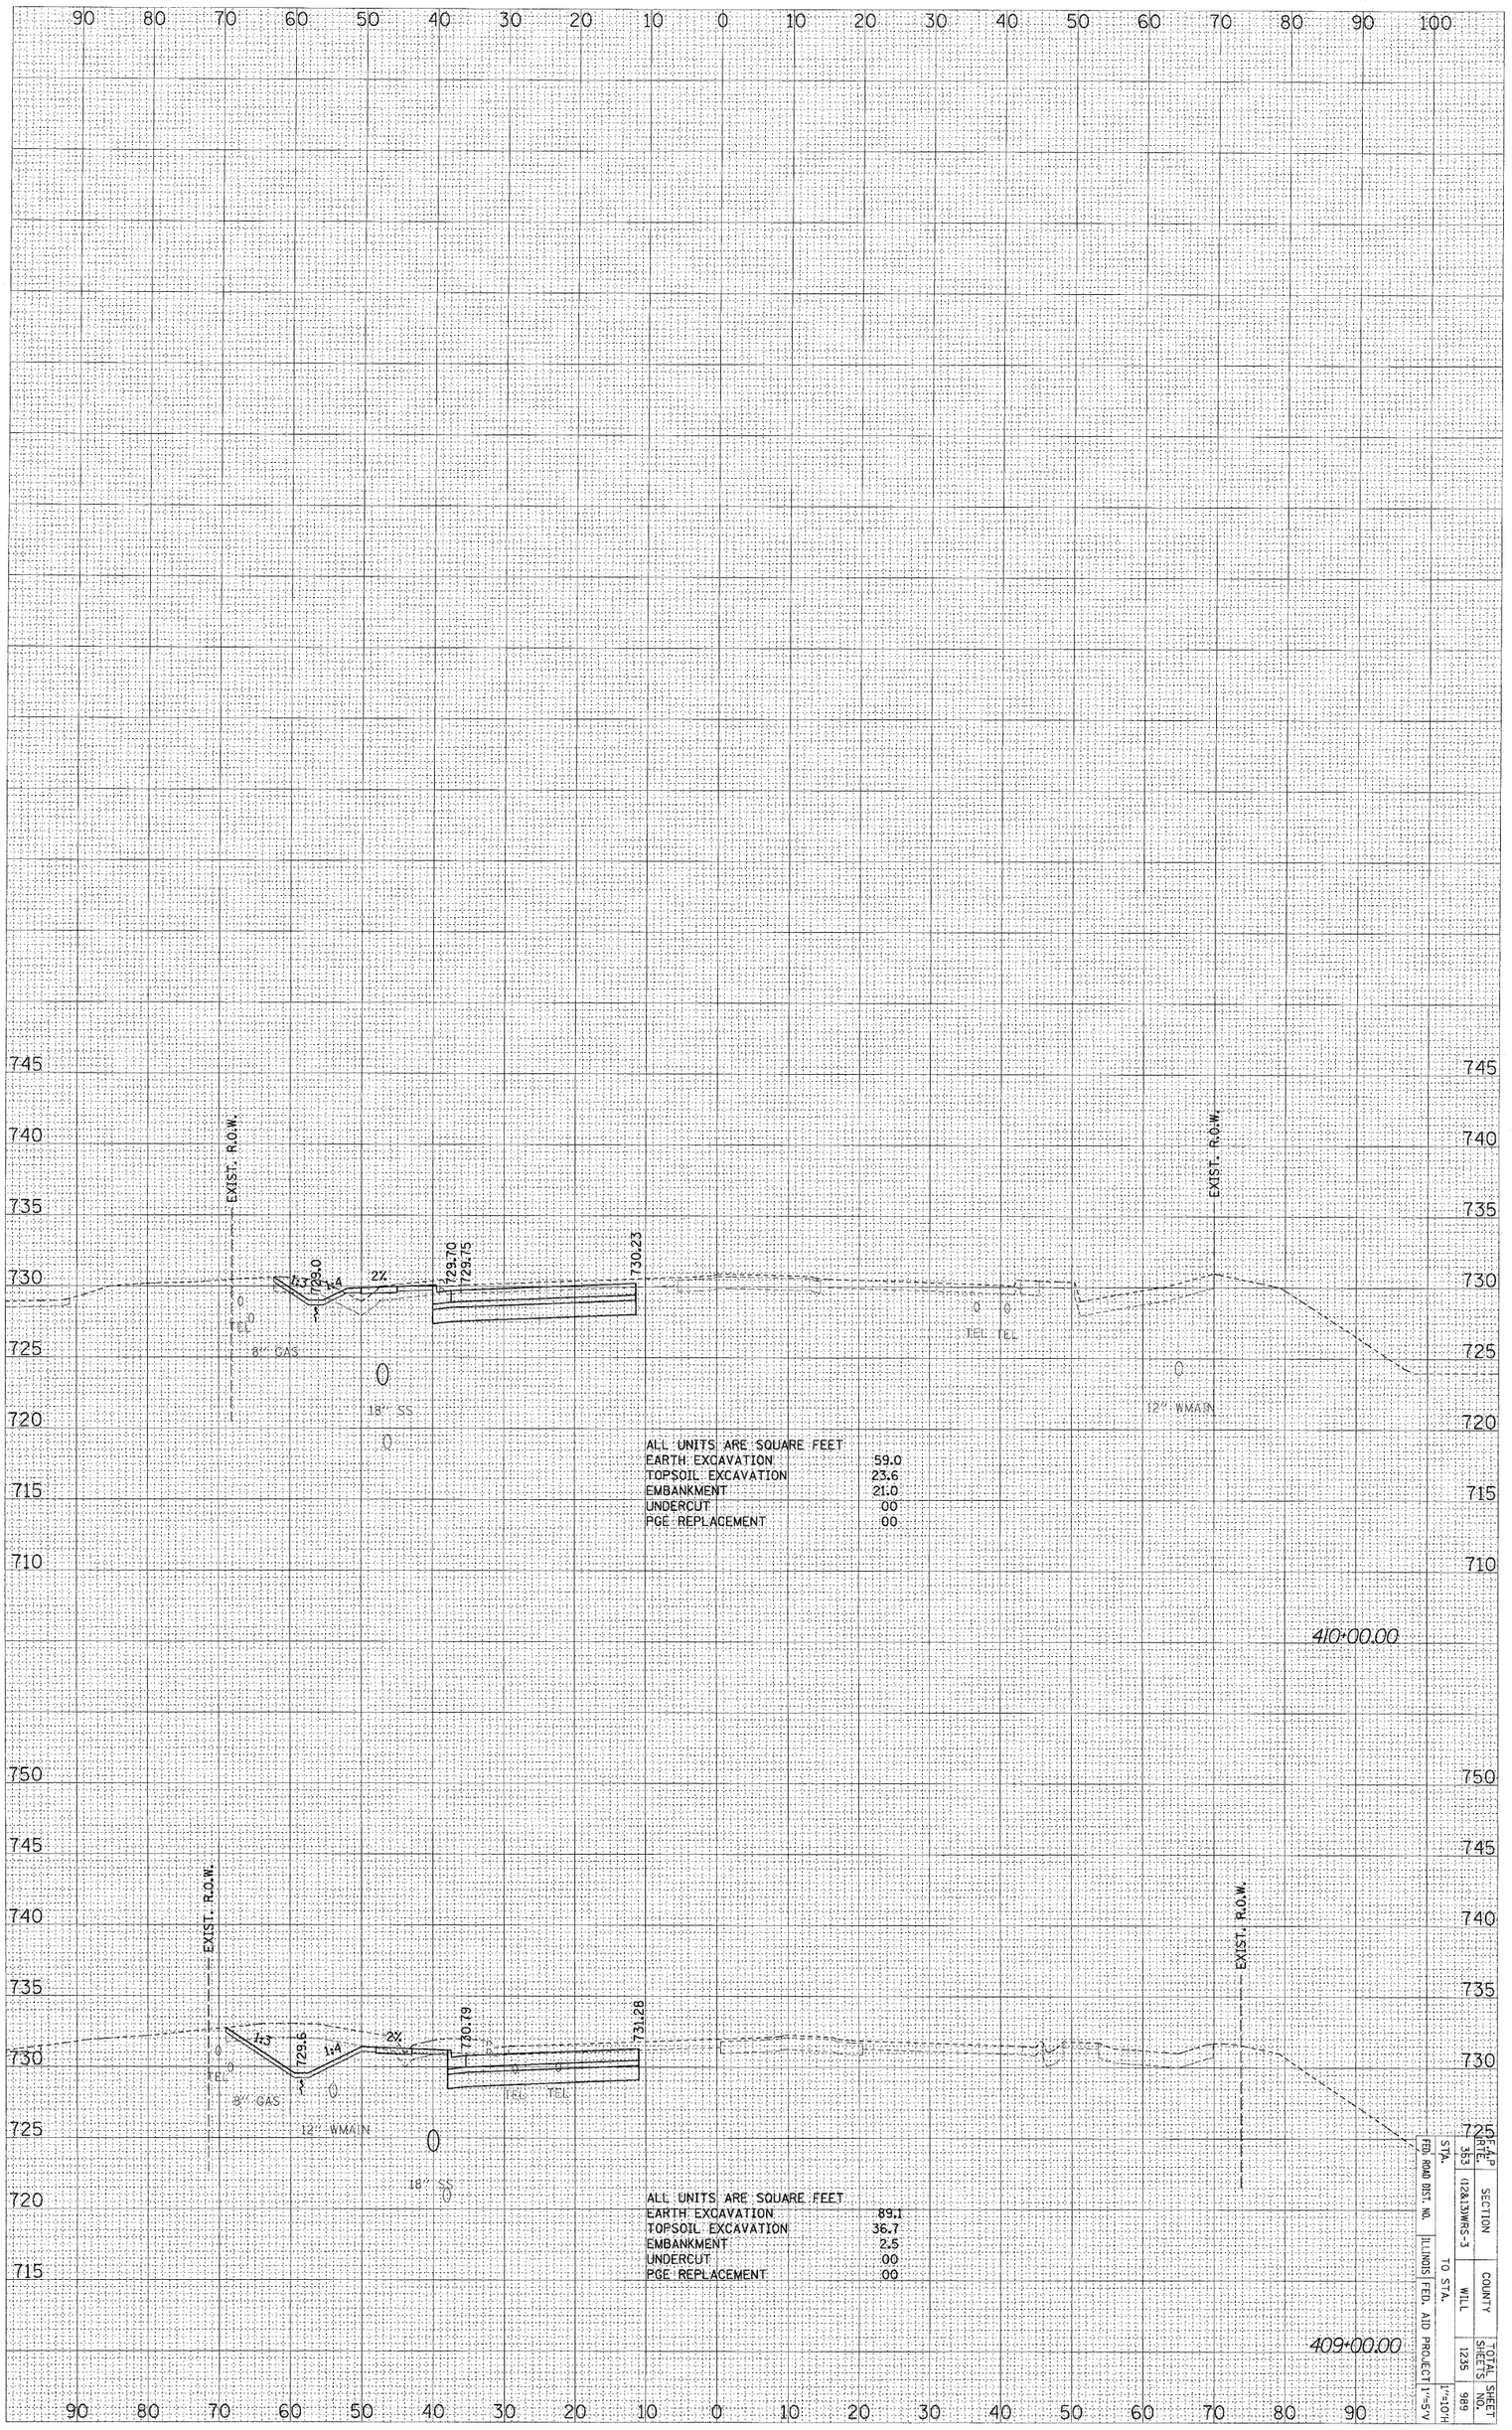

ALL UNITS ARE SQUARE FEET	
EARTH EXCAVATION	59.0
TOPSOIL EXCAVATION	23.6
EMBANKMENT	21.0
UNDERCUT	00
PGE REPLACEMENT	00

ALL UNITS ARE SQUARE FEET	
EARTH EXCAVATION	89.1
TOPSOIL EXCAVATION	36.7
EMBANKMENT	2.5
UNDERCUT	00
PGE REPLACEMENT	00

US ROUTE 30 – STAGE ONE X-SECS

SHEET NO.	TOTAL SHEETS	COUNTY	SECTION
989	1235	WILL	(12&13)WRS-3

FED. ROAD DIST. NO.	STATE
ILLINOIS	

FED. AID PROJECT	STA.	TO STA.
1"=5'V	353	

1"=10'H

#FILE#

#DATE#

ORIGINAL SURVEY		BY	DATE
	SURVEYED		
	PLOTTED		
NOTE BOOK	TEMPLATE		
	AREAS		
NO.	AREAS CHECKED		

FINAL SURVEY		BY	DATE
	SURVEYED		
	PLOTTED		
NOTE BOOK	TEMPLATE		
	AREAS		
NO.	AREAS CHECKED		

EX CROSS SECTION BASED ON PROPOSED IMPROVEMENTS BY IDOT PERMIT
NO. 1-T-09-0370 (PLANS BY MANHARD CONSULTING LTD)

WALONA AVE.

677.31

3.5%

6" GAS

137+73.91

EX CROSS SECTION BASED ON PROPOSED IMPROVEMENTS BY IDOT PERMIT
NO. 1-T-09-0370 (PLANS BY MANHARD CONSULTING LTD)

ROW

EX. ROW

WALONA AVE.

EX. ROW

ROW

16" WMAIN

24" SS

6" GAS

ALL UNITS ARE SQUARE FEET	
EARTH EXCAVATION	78.5
TOPSOIL EXCAVATION	60.5
EMBANKMENT	43.4
UNDERCUT	53.6
PGES	53.6

137+00.00

EX CROSS SECTION BASED ON PROPOSED IMPROVEMENTS BY IDOT PERMIT
NO. 1-T-09-0370 (PLANS BY MANHARD CONSULTING LTD)

EX. ROW

EX. ROW

ROW

16" WMAIN

6" GAS

136+00.00

US ROUTE 30 – STAGE TWO X-SECS

FED. ROAD DIST. NO.	ILLINOIS	FED. AID PROJECT

STA.	SECTION	COUNTY	TOTAL SHEETS	SHEET NO.
353	(12&20)WRS-3	WILL	1235	990
TO STA.				

1"=10'-0" H
1"=10'-0" V

GRAPHIC SCALE

©FILE©

©DATE©

ORIGINAL SURVEY		BY	DATE
	SURVEYED		
	PLOTTED		
NOTE BOOK	TEMPLATE		
	AREAS		
NO.	AREAS CHECKED		

FINAL SURVEY		BY	DATE
	SURVEYED		
	PLOTTED		
NOTE BOOK	TEMPLATE		
	AREAS		
NO.	AREAS CHECKED		

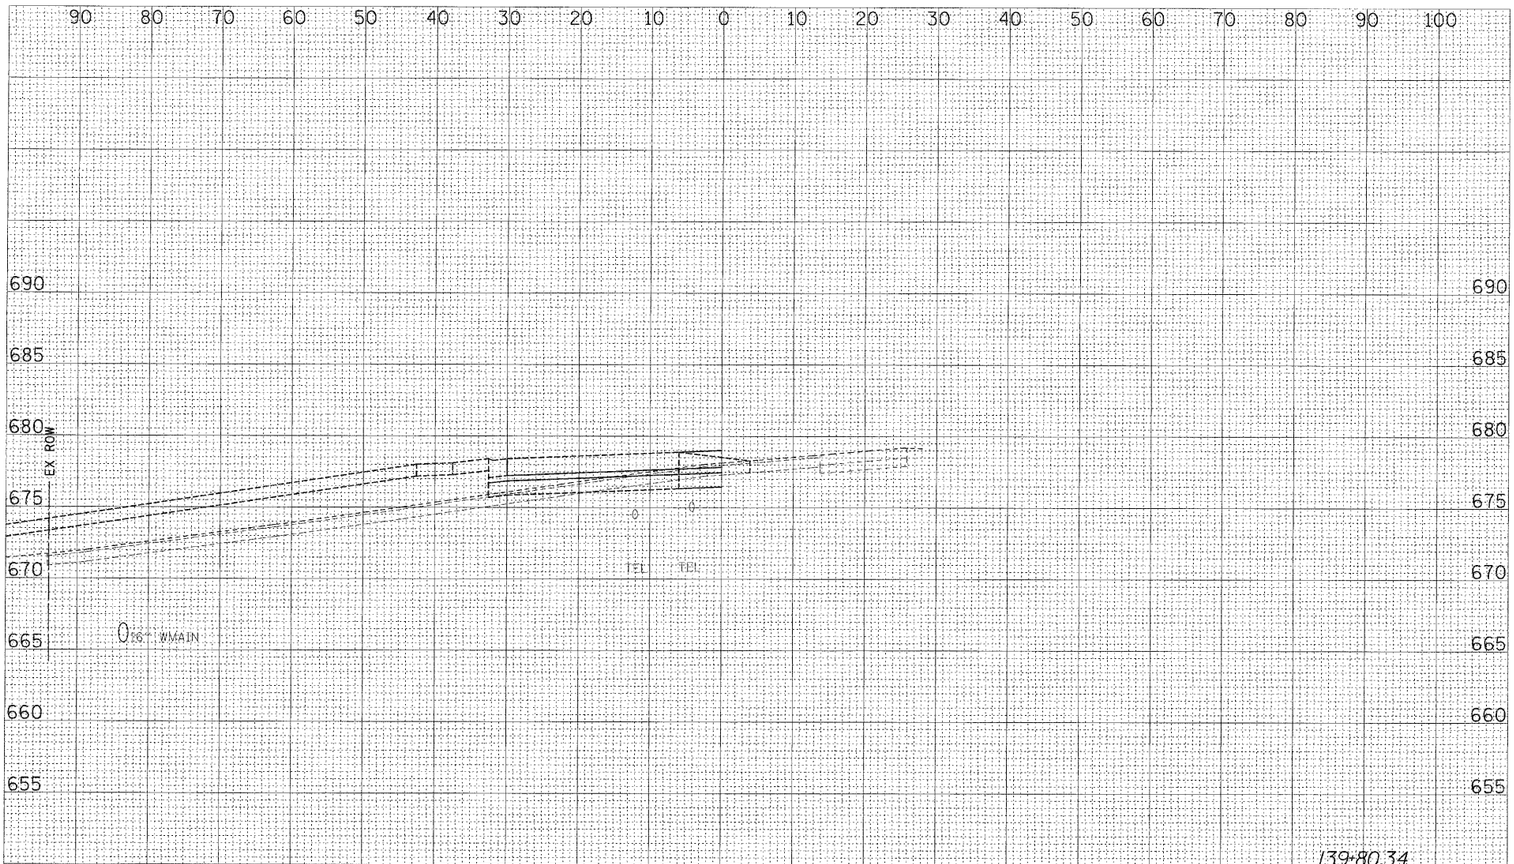

EX CROSS SECTION BASED ON PROPOSED IMPROVEMENTS BY IDOT PERMIT NO. 1-T-09-0370 (PLANS BY MANHARD CONSULTING LTD)

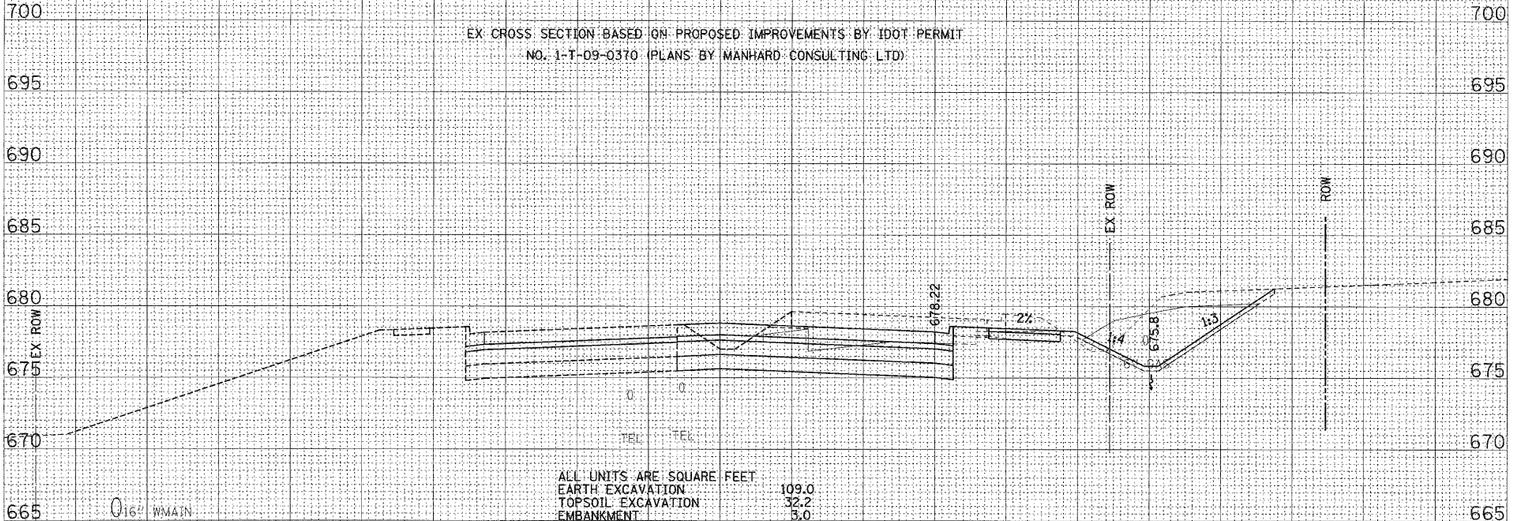

ALL UNITS ARE SQUARE FEET	
EARTH EXCAVATION	109.0
TOPSOIL EXCAVATION	32.2
EMBANKMENT	5.0
UNDERCUT	38.6
PGES	38.6

EX CROSS SECTION BASED ON PROPOSED IMPROVEMENTS BY IDOT PERMIT NO. 1-T-09-0370 (PLANS BY MANHARD CONSULTING LTD)

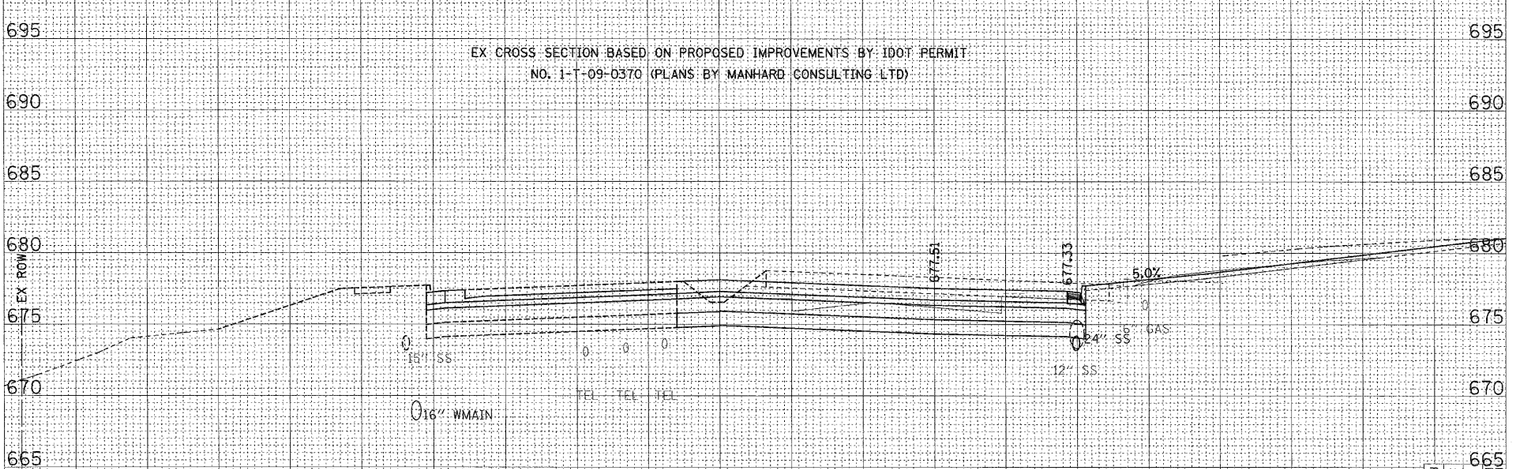

ALL UNITS ARE SQUARE FEET	
EARTH EXCAVATION	72.7
TOPSOIL EXCAVATION	00
EMBANKMENT	5.0
UNDERCUT	57.2
PGES	57.2

US ROUTE 30 - STAGE TWO X-SECS

STA.	SECTION	COUNTY	TOTAL SHEETS	SHEET NO.
353	(12)4.0WRS-3	WILL	1235	991
FED. ROAD DIST. NO.	ILLINOIS	FED. AID PROJECT		
	TO STA.			

1"=10'H
1"=10'V

$FILE$ $DATE$

ORIGINAL SURVEY		BY	DATE
	SURVEYED		
NOTE BOOK	PLOTTED		
	TEMPLATE		
NO.	AREAS		
	AREAS CHECKED		

FINAL SURVEY		BY	DATE
	SURVEYED		
NOTE BOOK	PLOTTED		
	TEMPLATE		
NO.	AREAS		
	AREAS CHECKED		

EX CROSS SECTION BASED ON PROPOSED IMPROVEMENTS BY IDOT PERMIT
NO. 1-T-09-0370 (PLANS BY MANHARD CONSULTING LTD)

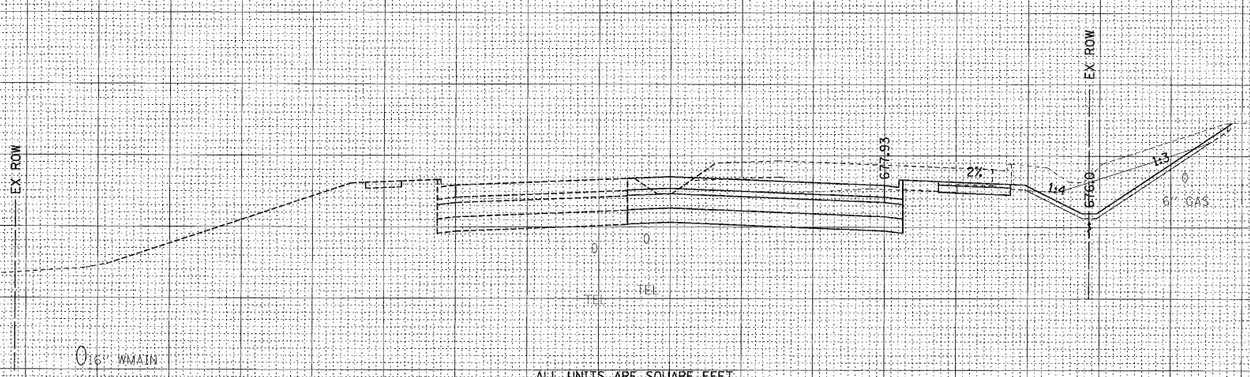

141+00.00

ALL UNITS ARE SQUARE FEET	
EARTH EXCAVATION	107.4
TOPSOIL EXCAVATION	30.8
EMBANKMENT	2.0
UNDERCUT	38.6
PGES	38.6

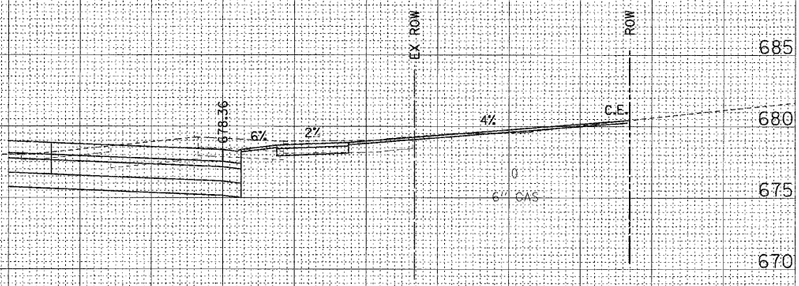

140+13.53

EX CROSS SECTION BASED ON PROPOSED IMPROVEMENTS BY IDOT PERMIT
NO. 1-T-09-0370 (PLANS BY MANHARD CONSULTING LTD)

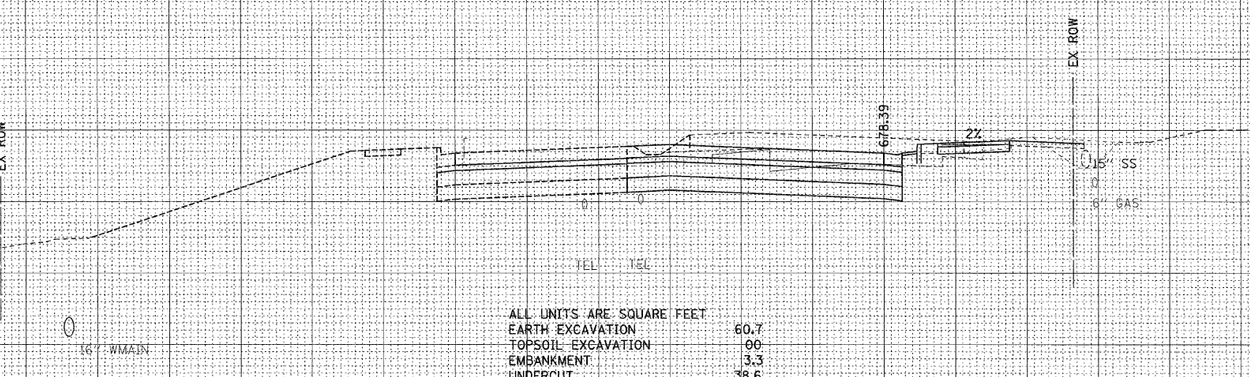

140+00.00

ALL UNITS ARE SQUARE FEET	
EARTH EXCAVATION	60.7
TOPSOIL EXCAVATION	00
EMBANKMENT	3.3
UNDERCUT	38.6
PGES	38.6

US ROUTE 30 - STAGE TWO X-SECS

FAP RTE.	STA.	SECTION	COUNTY	TOTAL SHEETS	SHEET NO.
353	12240WMS-3		WILL	1235	992

FED. ROAD DIST. NO. | ILLINOIS FED. AID PROJECT | TO STA. | 1"=10'-0" H | 1"=10'-0" V

$FILE$ $DATE$

ORIGINAL SURVEY		BY	DATE
NOTE BOOK	SURVEYED		
NO.	PLOTTED		
	TEMPLATE		
	AREAS		
	AREAS CHECKED		

FINAL SURVEY		BY	DATE
NOTE BOOK	SURVEYED		
NO.	PLOTTED		
	TEMPLATE		
	AREAS		
	AREAS CHECKED		

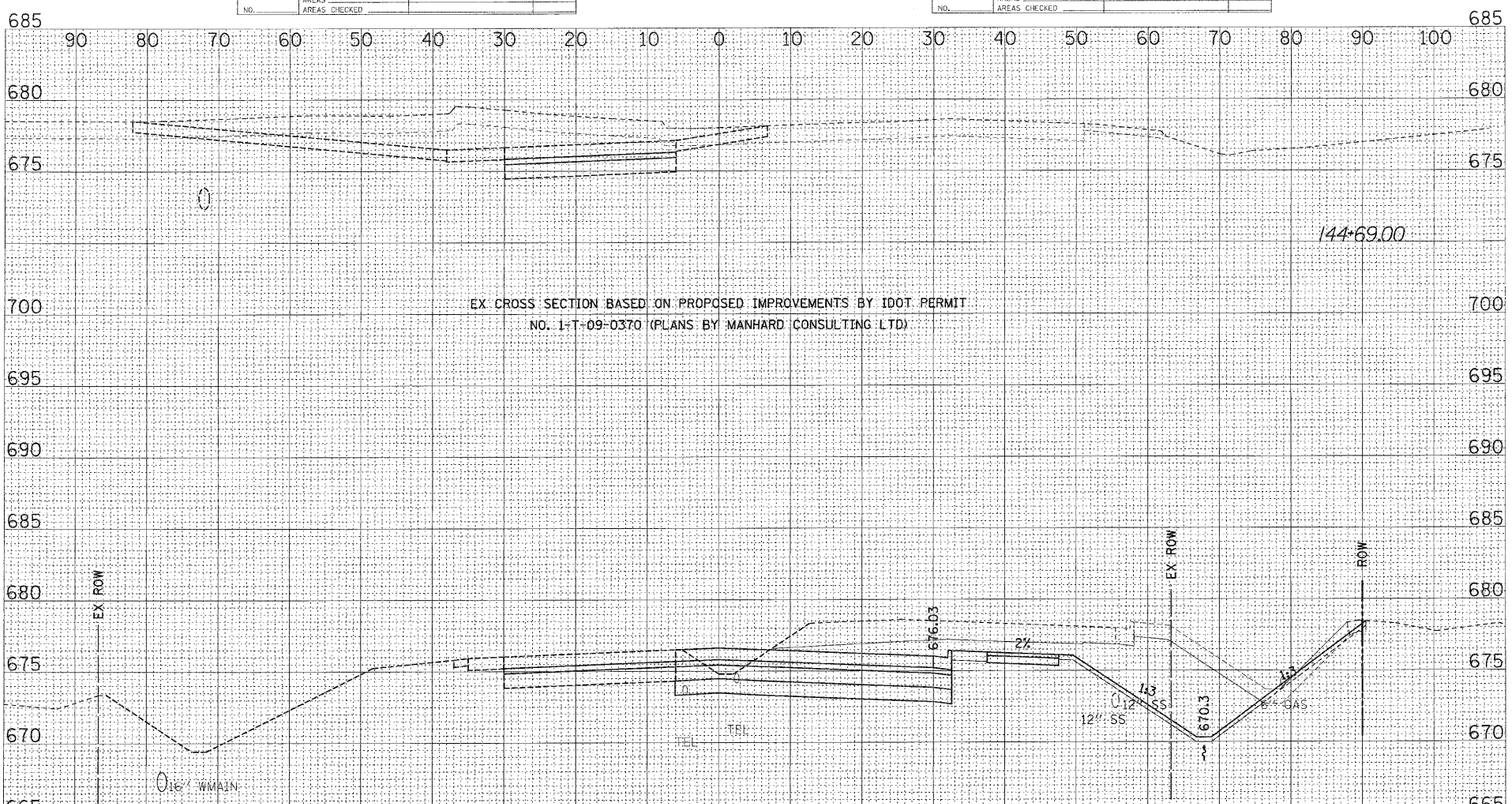

ALL UNITS ARE SQUARE FEET

EARTH EXCAVATION	208.4
TOPSOIL EXCAVATION	33.8
EMBANKMENT	6.1
UNDERCUT	38.7
PGES	38.7

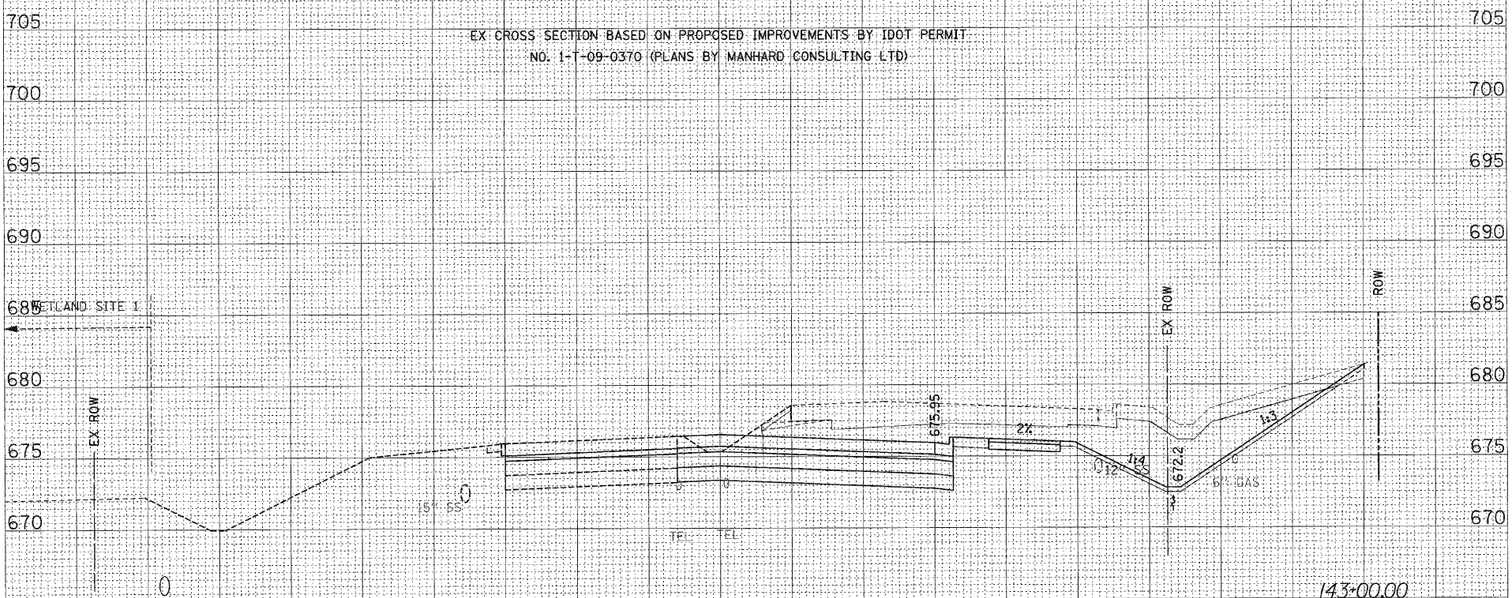

ALL UNITS ARE SQUARE FEET

EARTH EXCAVATION	229.0
TOPSOIL EXCAVATION	35.4
EMBANKMENT	1.1
UNDERCUT	38.6
PGES	38.6

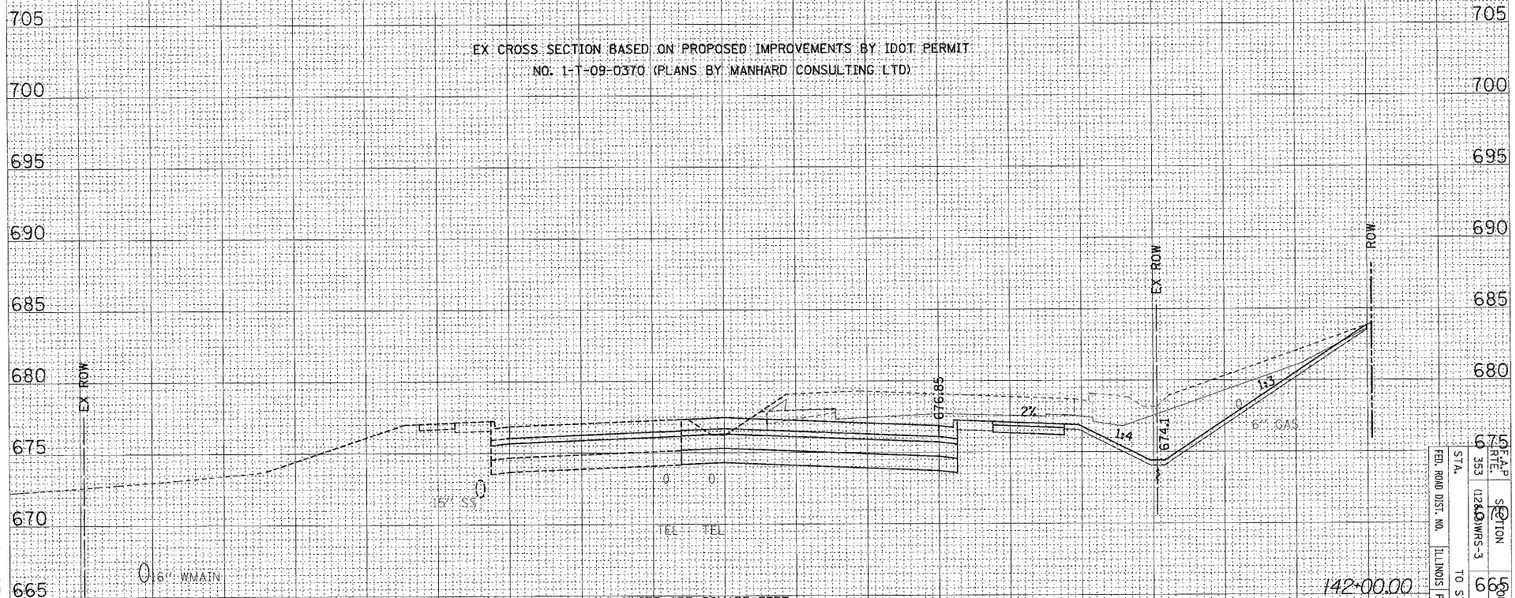

ALL UNITS ARE SQUARE FEET

EARTH EXCAVATION	182.2
TOPSOIL EXCAVATION	39.5
EMBANKMENT	2.4
UNDERCUT	38.6
PGES	38.6

US ROUTE 30 – STAGE TWO X-SECS

F.A.P. RTE.	SECTION	COUNTY	TOTAL SHEETS	SHEET NO.
353	(12&LOWER)-3	WILL	1235	993

STA. TO STA. | FED. ROAD DIST. NO. | ILLINOIS | FED. AID PROJECT | 1"=10ft

$FILE$ $DATE$

ORIGINAL SURVEY		BY	DATE
NOTE BOOK	SURVEYED		
NO.	PLOTTED		
	TEMPLATE		
	AREAS		
	AREAS CHECKED		

FINAL SURVEY		BY	DATE
NOTE BOOK	SURVEYED		
NO.	PLOTTED		
	TEMPLATE		
	AREAS		
	AREAS CHECKED		

EX CROSS SECTION BASED ON PROPOSED IMPROVEMENTS BY IDOT PERMIT NO. 1-T-09-0370 (PLANS BY MANHARD CONSULTING LTD)

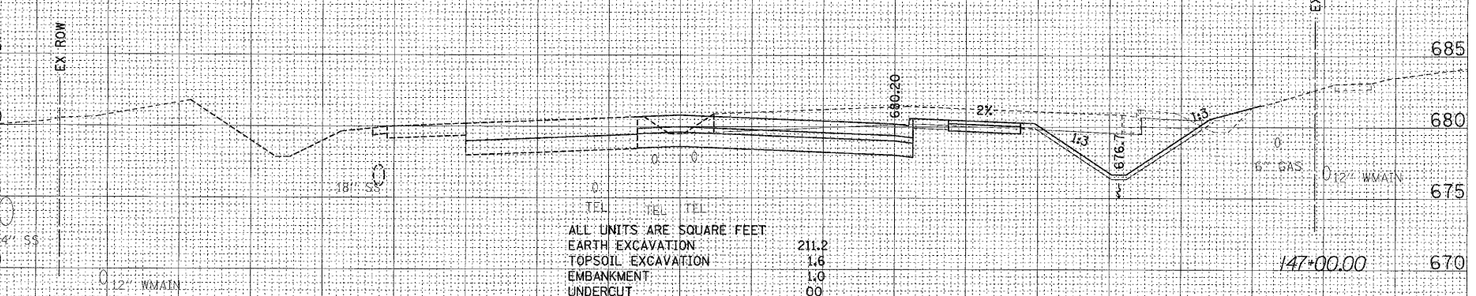

ALL UNITS ARE SQUARE FEET	
EARTH EXCAVATION	211.2
TOPSOIL EXCAVATION	1.6
EMBANKMENT	1.0
UNDERCUT	00
PGE REPLACEMENT	00

147+00.00

EX CROSS SECTION BASED ON PROPOSED IMPROVEMENTS BY IDOT PERMIT NO. 1-T-09-0370 (PLANS BY MANHARD CONSULTING LTD)

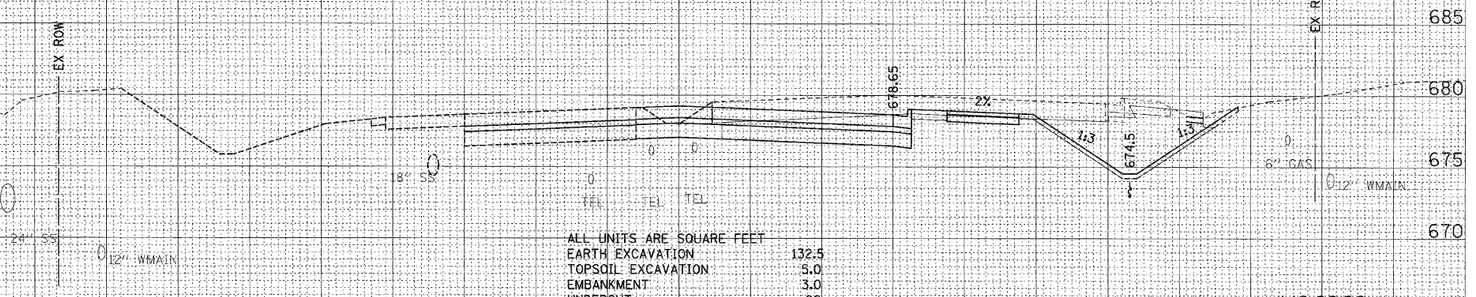

ALL UNITS ARE SQUARE FEET	
EARTH EXCAVATION	132.5
TOPSOIL EXCAVATION	5.0
EMBANKMENT	3.0
UNDERCUT	00
PGE REPLACEMENT	00

146+00.00

EX CROSS SECTION BASED ON PROPOSED IMPROVEMENTS BY IDOT PERMIT NO. 1-T-09-0370 (PLANS BY MANHARD CONSULTING LTD)

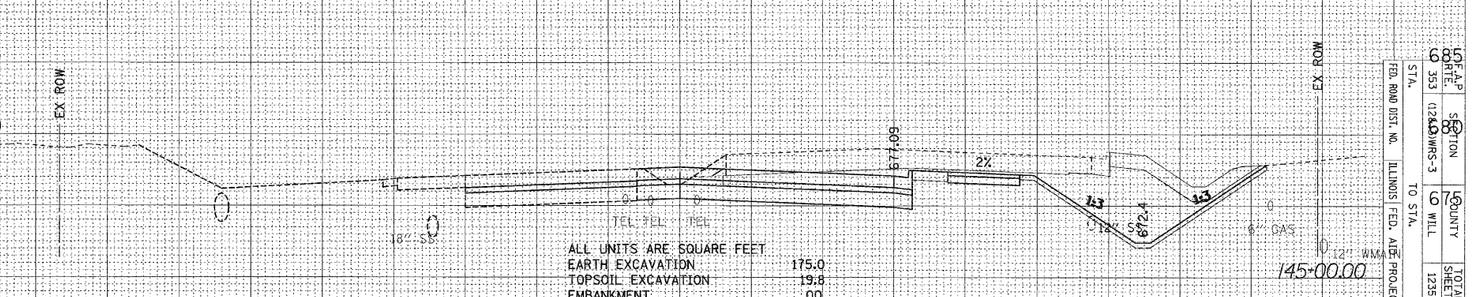

ALL UNITS ARE SQUARE FEET	
EARTH EXCAVATION	175.0
TOPSOIL EXCAVATION	19.8
EMBANKMENT	00
UNDERCUT	00
PGE REPLACEMENT	00

145+00.00

STA.	FED. ROAD DIST. NO.	ILLINOIS	FED. AID PROJECT		
353	(12)2D WRS-3				
TO STA.	SECTION	COUNTY		TOTAL SHEETS	SHEET NO.
	6	WILL		1235	994
			1"=10H		

US ROUTE 30 - STAGE TWO X-SECS

©FILE© ©DATE©

ORIGINAL SURVEY		BY	DATE
	SURVEYED		
	PLOTTED		
NOTE BOOK	TEMPLATE		
	AREAS		
NO.	AREAS CHECKED		

FINAL SURVEY		BY	DATE
	SURVEYED		
	PLOTTED		
NOTE BOOK	TEMPLATE		
	AREAS		
NO.	AREAS CHECKED		

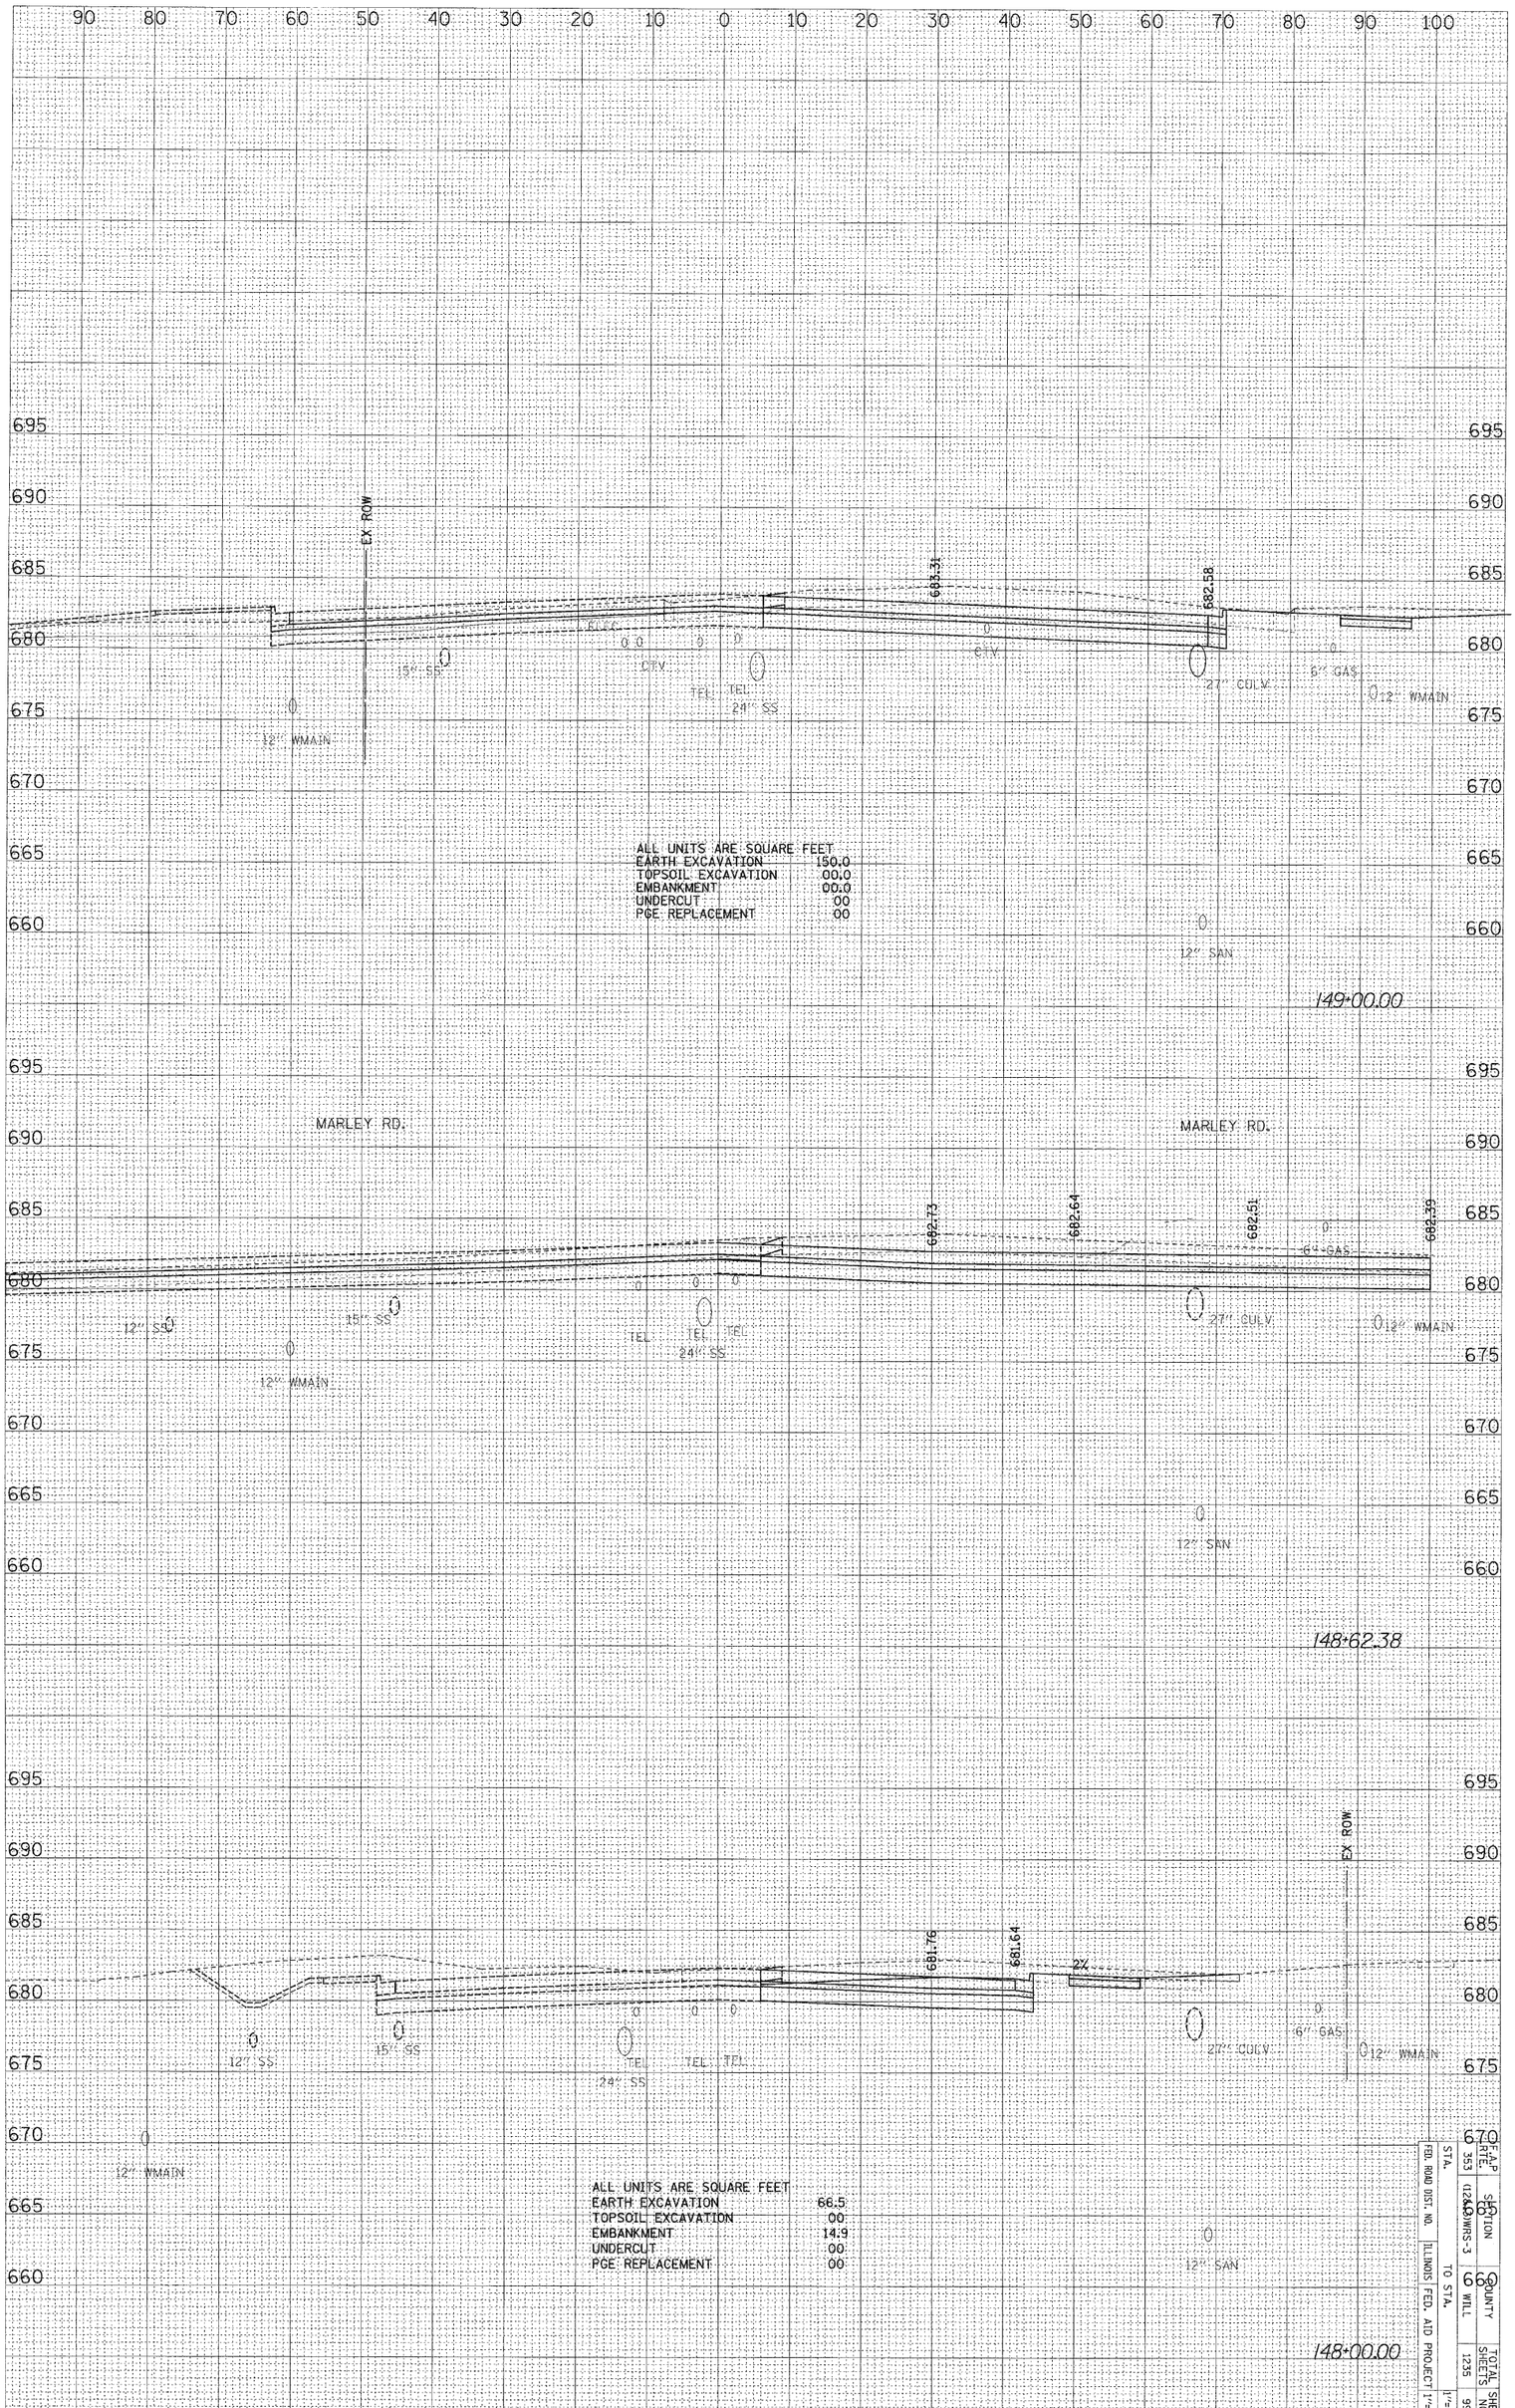

ALL UNITS ARE SQUARE FEET	
EARTH EXCAVATION	150.0
TOPSOIL EXCAVATION	00.0
EMBANKMENT	00.0
UNDERCUT	00
PCC REPLACEMENT	00

ALL UNITS ARE SQUARE FEET	
EARTH EXCAVATION	66.5
TOPSOIL EXCAVATION	00
EMBANKMENT	14.9
UNDERCUT	00
PCC REPLACEMENT	00

US ROUTE 30 – STAGE TWO X-SECS

FED. ROAD DIST. NO.	ILLINOIS	FED. AID PROJECT

STA.	TO STA.	SECTION	COUNTY	TOTAL SHEETS	SHEET NO.
353	1224	6WRS-3	WILL	1235	995

1"=10'

$FILE$ $DATE$

ORIGINAL SURVEY		BY	DATE
NOTE BOOK	SURVEYED		
NO.	PLOTTED		
	TEMPLATE		
	AREAS		
	AREAS CHECKED		

FINAL SURVEY		BY	DATE
NOTE BOOK	SURVEYED		
NO.	PLOTTED		
	TEMPLATE		
	AREAS		
	AREAS CHECKED		

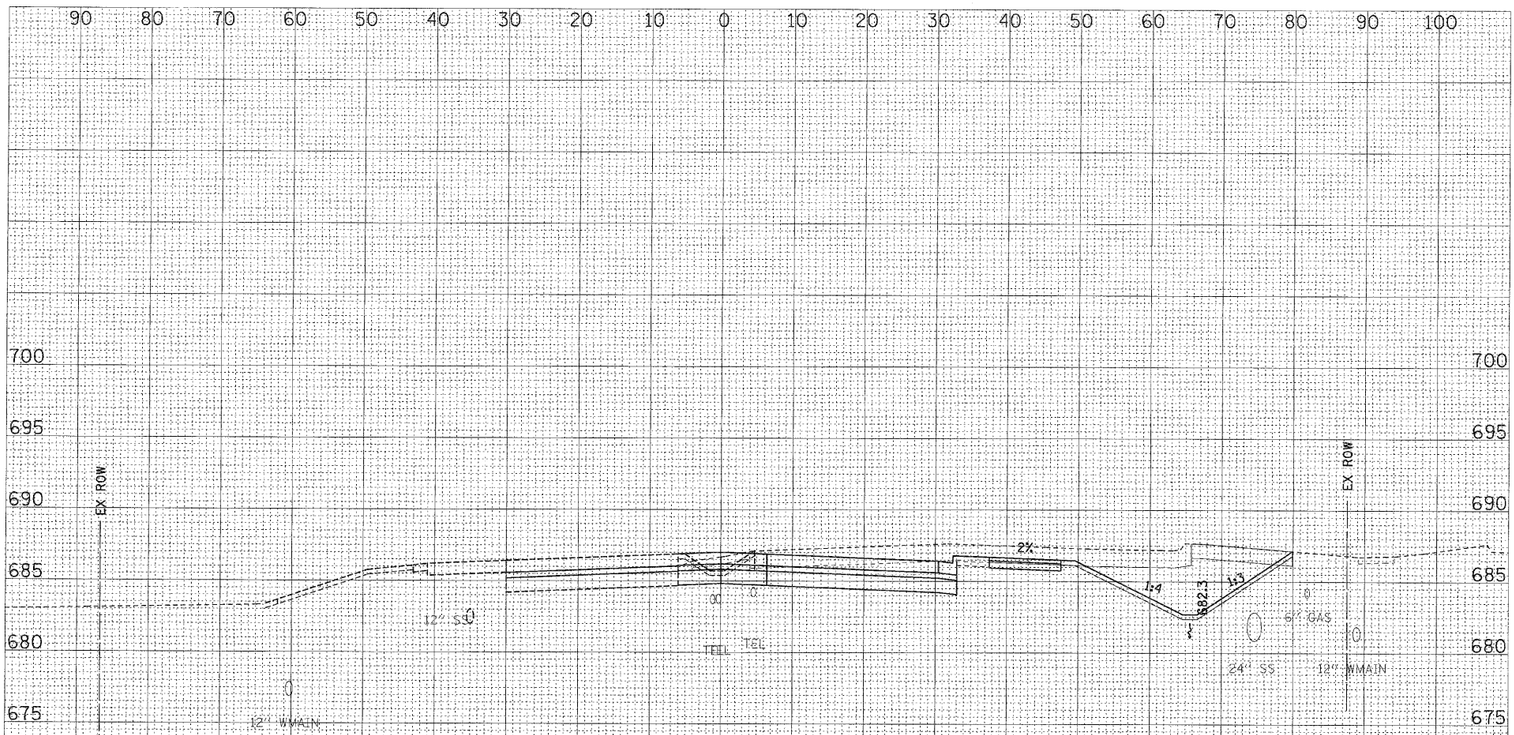

ALL UNITS ARE SQUARE FEET

EARTH EXCAVATION	130.3
TOPSOIL EXCAVATION	14.1
EMBANKMENT	1.6
UNDERCUT	00
PGE REPLACEMENT	00

151+00.00

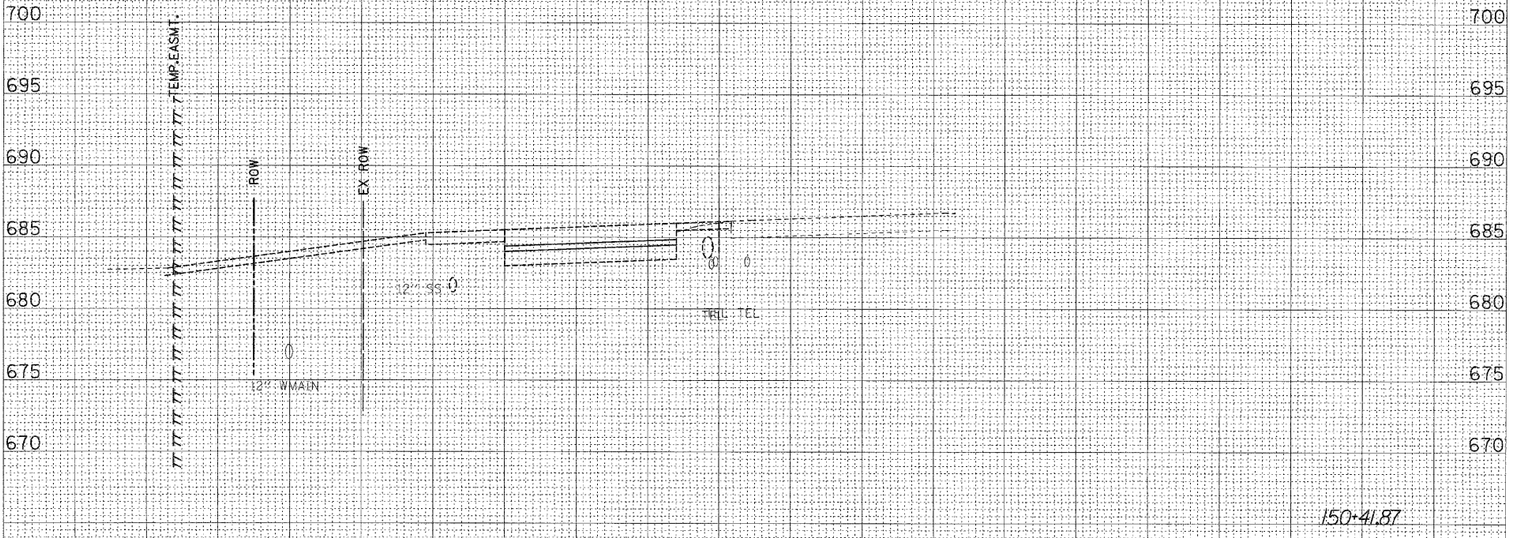

150+41.87

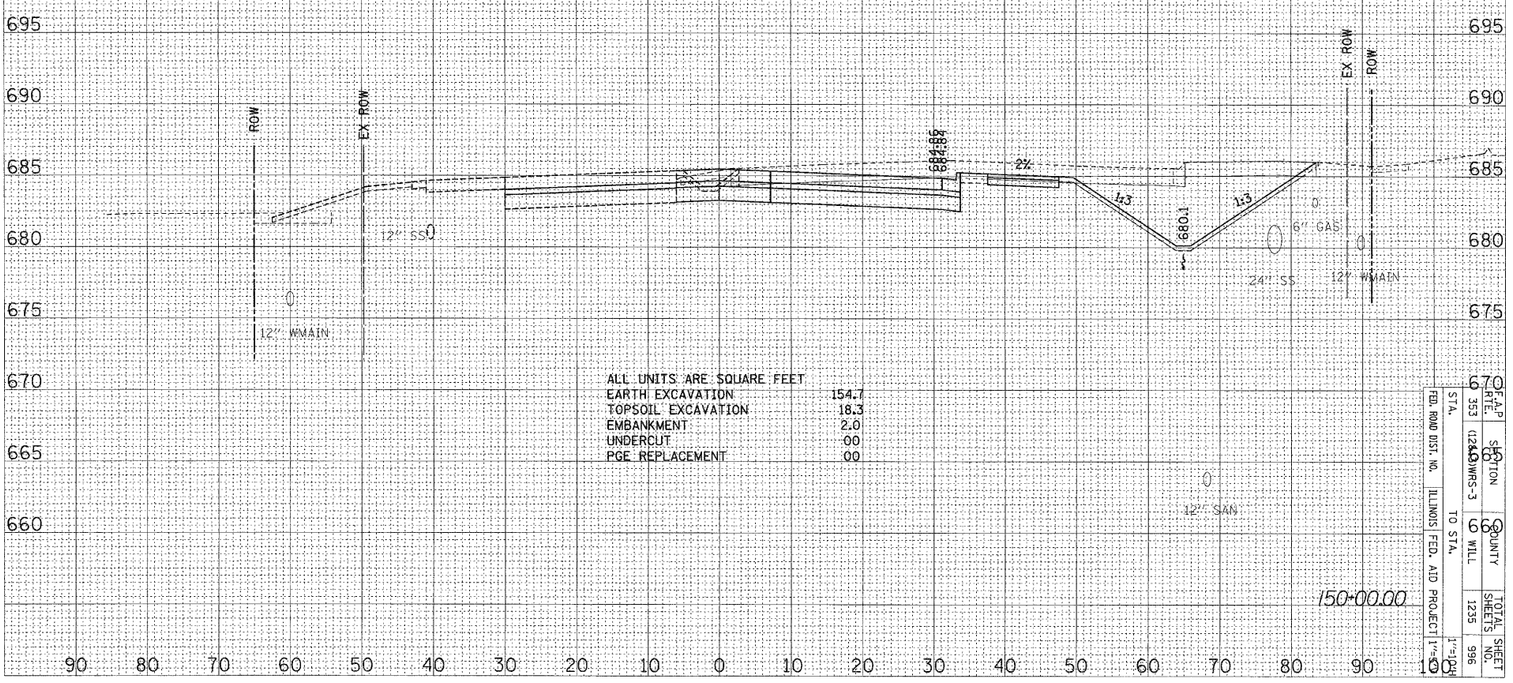

ALL UNITS ARE SQUARE FEET

EARTH EXCAVATION	154.7
TOPSOIL EXCAVATION	18.3
EMBANKMENT	2.0
UNDERCUT	00
PGE REPLACEMENT	00

150+00.00

US ROUTE 30 – STAGE TWO X-SECS

FED. ROAD DIST. NO.	ILLINOIS	FED. AID PROJECT
STA. 1232 TO STA.		

MAP SHEET NO.	SECTION	COUNTY	TOTAL SHEETS	SHEET NO.
353	60 SWRS-3	WILL	1235	996

1"=10'H
1"=10'V

©FILE©
©DATE©

F.A.P RTE.	SECTION	COUNTY	TOTAL SHEETS	SHEET NO.
353	(124,00)WRS-3	WILL	1235	997
STA.	TO STA.			1"=10'
FED. ROAD DIST. NO.	ILLINOIS	FED. AID PROJECT		1"=10'

FINAL SURVEY	SURVEYED	BY	DATE
	PLOTTED		
NOTE BOOK	TEMPLATE		
NO.	AREAS		
	AREAS CHECKED		

ORIGINAL SURVEY	SURVEYED	BY	DATE
	PLOTTED		
NOTE BOOK	TEMPLATE		
NO.	AREAS		
	AREAS CHECKED		

CROSS SECTION BASED ON CROSS SECTION PER IDOT CONTRACT #60152.

ALL UNITS ARE SQUARE FEET
EARTH EXCAVATION 125.8
TOPSOIL EXCAVATION 5.0
EMBANKMENT 2.9
UNDERCUT 0.0
PCC REPLACEMENT 0.0

ALL UNITS ARE SQUARE FEET
EARTH EXCAVATION 120.1
TOPSOIL EXCAVATION 0.0
EMBANKMENT 2.9
UNDERCUT 0.0
PCC REPLACEMENT 0.0

153+00.00
152+00.00
151+66.53

EX ROW
686.4
687.97
687.55
688.05
684.4
1:3
1:4
2%
4%
6" GAS
15" SS
12" WMAIN
12" SAN
24" SS
12" SD
TEL
C.E.
PLEASANT ST.

$FILE$
$DATE$

ORIGINAL SURVEY		BY	DATE
NOTE BOOK	SURVEYED		
NO.	PLOTTED		
	TEMPLATE		
	AREAS		
	AREAS CHECKED		

FINAL SURVEY		BY	DATE
NOTE BOOK	SURVEYED		
NO.	PLOTTED		
	TEMPLATE		
	AREAS		
	AREAS CHECKED		

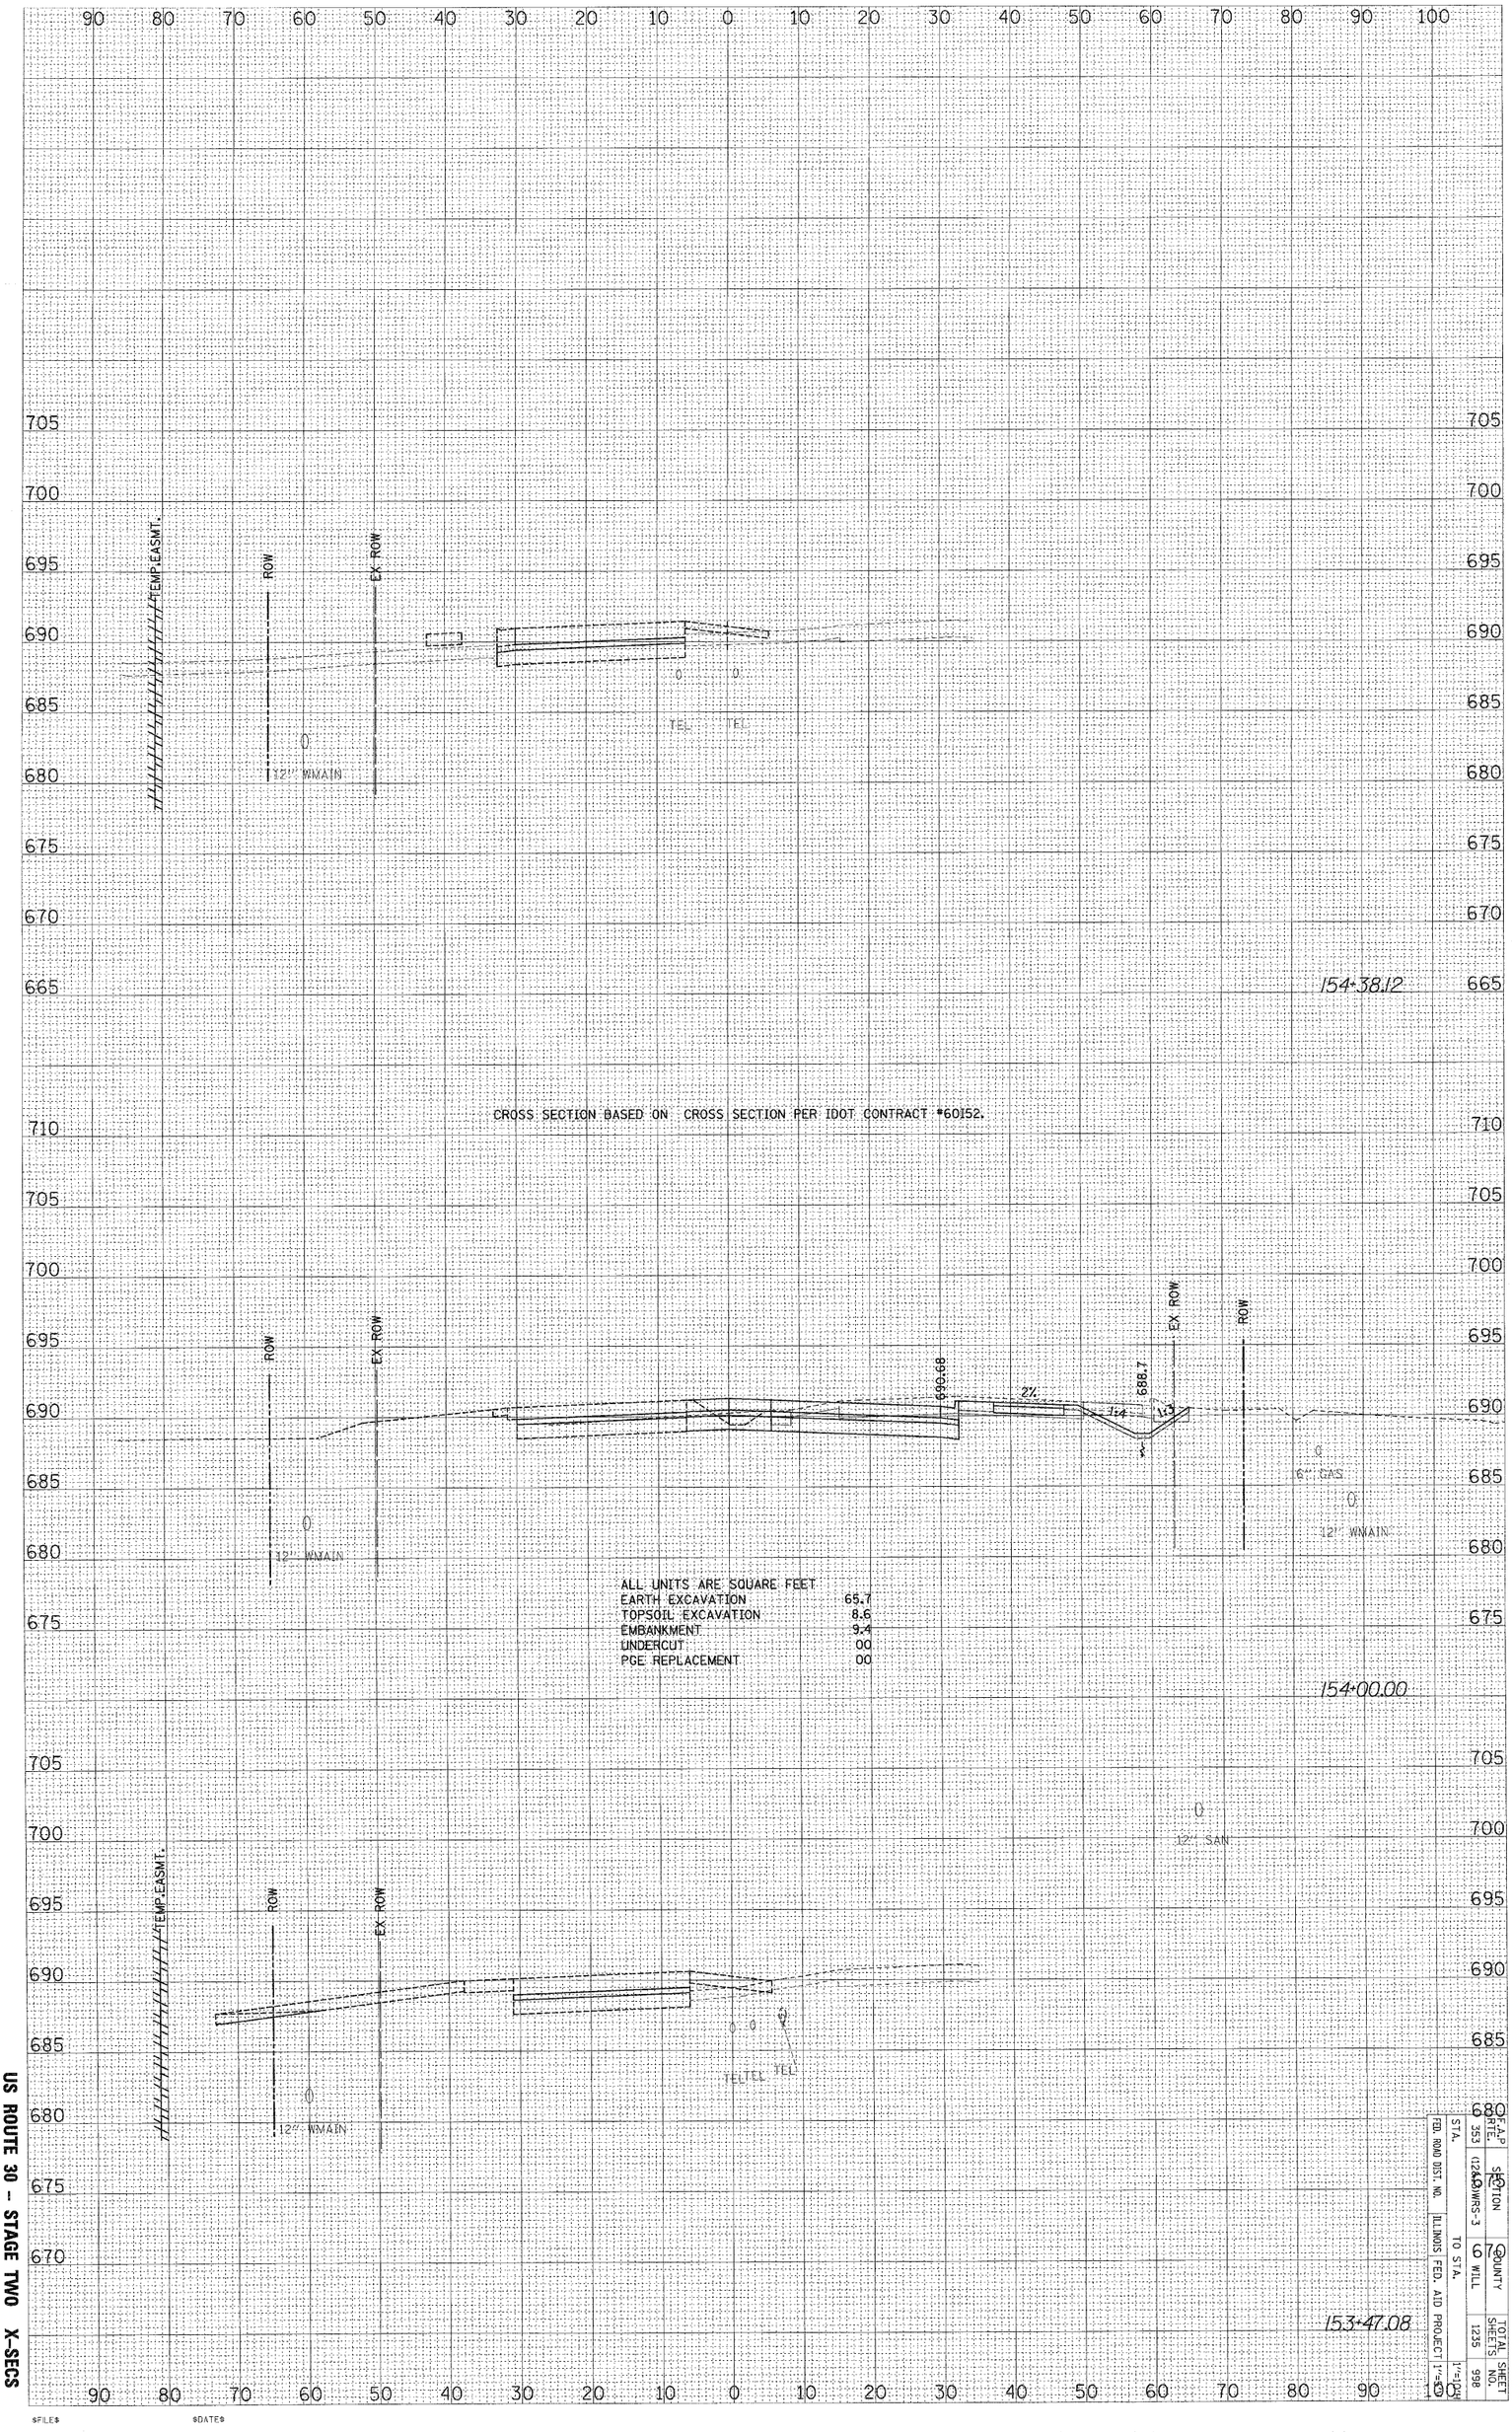

US ROUTE 30 - STAGE TWO X-SECS

FAP RTE. 353 (120)	SECTION 6WILL-3	COUNTY 197	TOTAL SHEETS 1235	SHEET NO. 998
FED. ROAD DIST. NO.	ILLINOIS	FED. AID PROJECT		
STA.	TO STA.		1"=10' HOR. 1"=5' VERT.	

$FILE$ $DATE$

ORIGINAL SURVEY		BY	DATE
NOTE BOOK	SURVEYED		
NO.	PLOTTED		
	TEMPLATE		
	AREAS		
	AREAS CHECKED		

FINAL SURVEY		BY	DATE
NOTE BOOK	SURVEYED		
NO.	PLOTTED		
	TEMPLATE		
	AREAS		
	AREAS CHECKED		

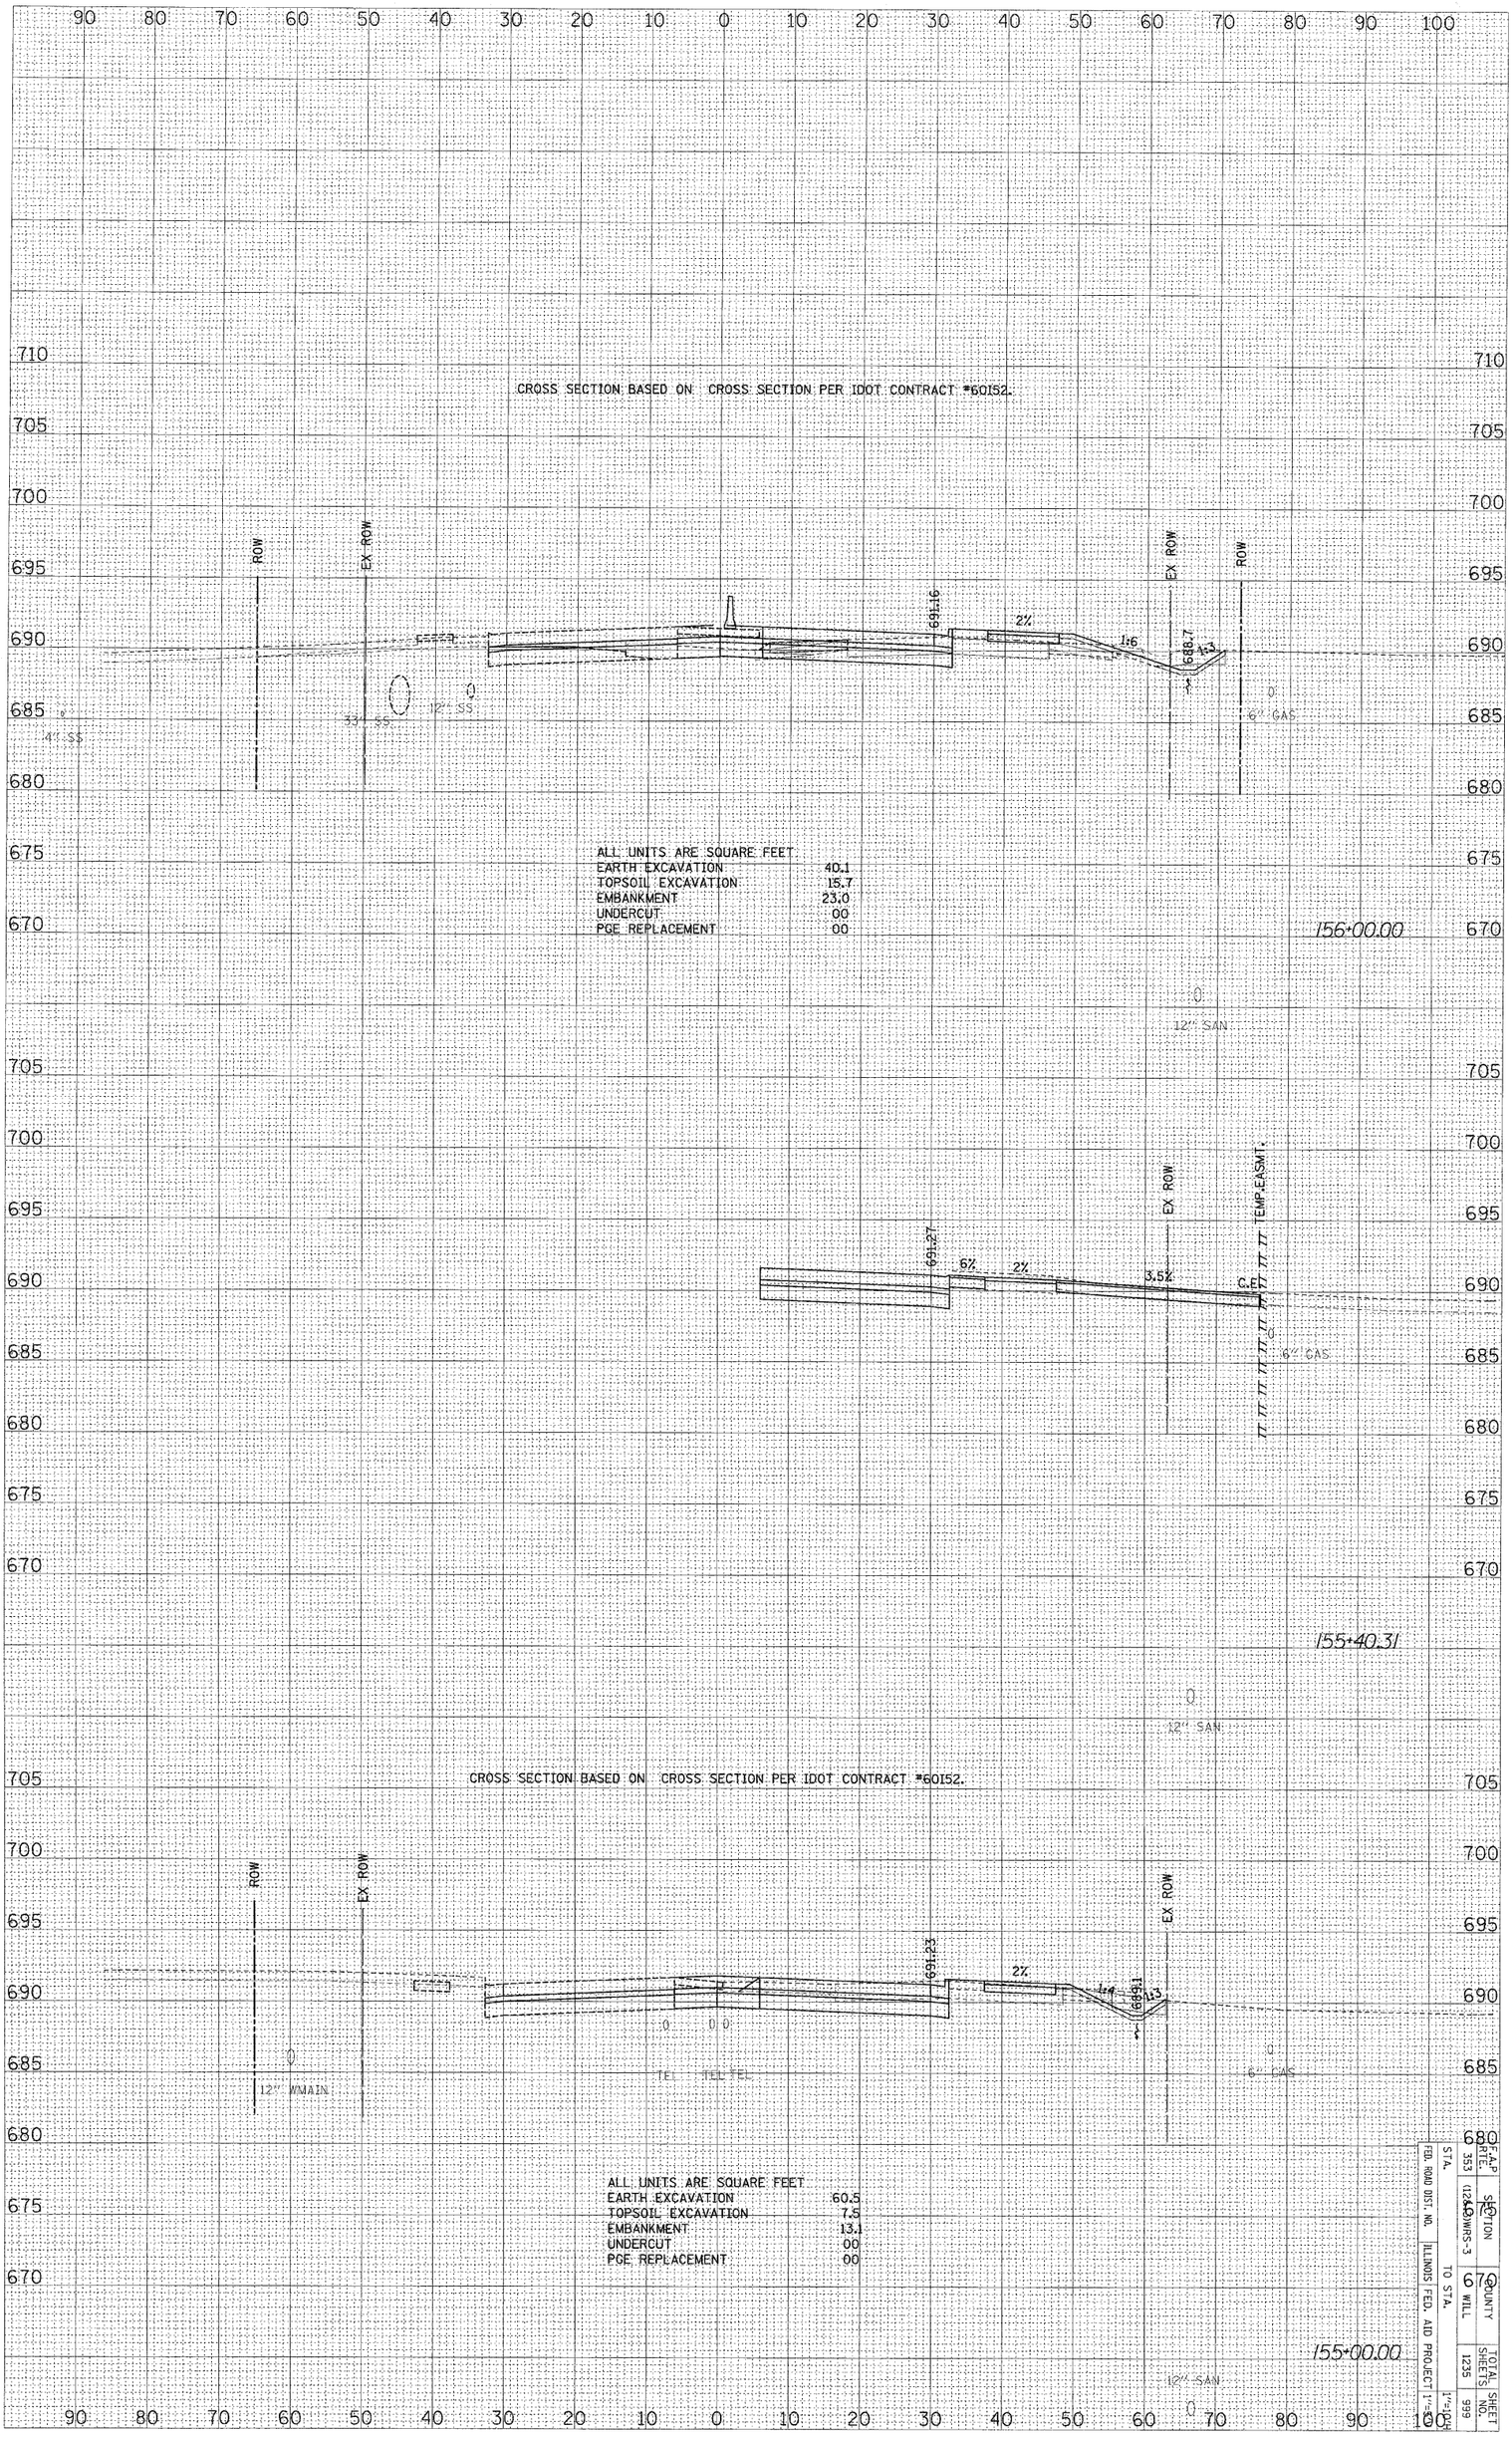

US ROUTE 30 – STAGE TWO X-SECS

F.A.P. RTE.	STA.	TO STA.
353	1224+63 WRS-3	

SECTION	COUNTY	TOTAL SHEETS	SHEET NO.
6	WILL	1235	999

FED. ROAD DIST. NO. ILLINOIS FED. AID PROJECT 1"=10'-0"

#FILE# #DATE#