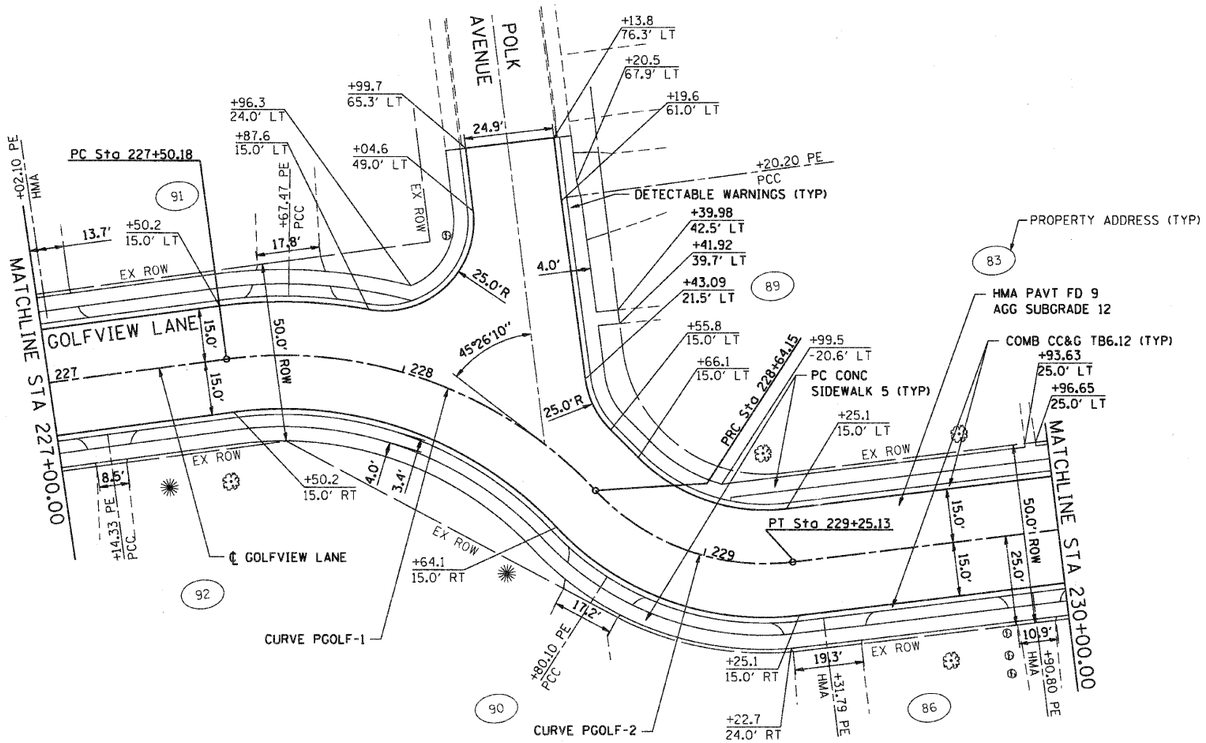

PROP. CURVE PGOLF-1
PI STA. = 228+11.87
Δ = 54° 25' 00" (RT)
D = 47° 44' 47"
R = 120.00'
T = 61.69'
L = 113.97'
E = 14.93'
e = NA
T.R. = NA
S.E. RUN = NA
P.C. STA. = 227+50.18
P.T. STA. = 228+64.15

PROP. CURVE PGOLF-2
PI STA. = 228+97.10
Δ = 53° 45' 23" (LT)
D = 88° 08' 50"
R = 65.00'
T = 32.95'
L = 60.98'
E = 7.87'
e = NA
T.R. = NA
S.E. RUN = NA
P.C. STA. = 228+64.15
P.T. STA. = 229+25.13

NOTES:

1. FOR EXISTING AND PROPOSED UTILITIES, SEE UTILITY SHEETS.
2. PROPOSED PRIVATE DRIVEWAY APRONS LOCATED ON GOLFVIEW LANE AND MONROE AVENUE SHALL BE CONSTRUCTED OF PCC.

GRAPHIC SCALE
20 0 20 40 60 80
FEET

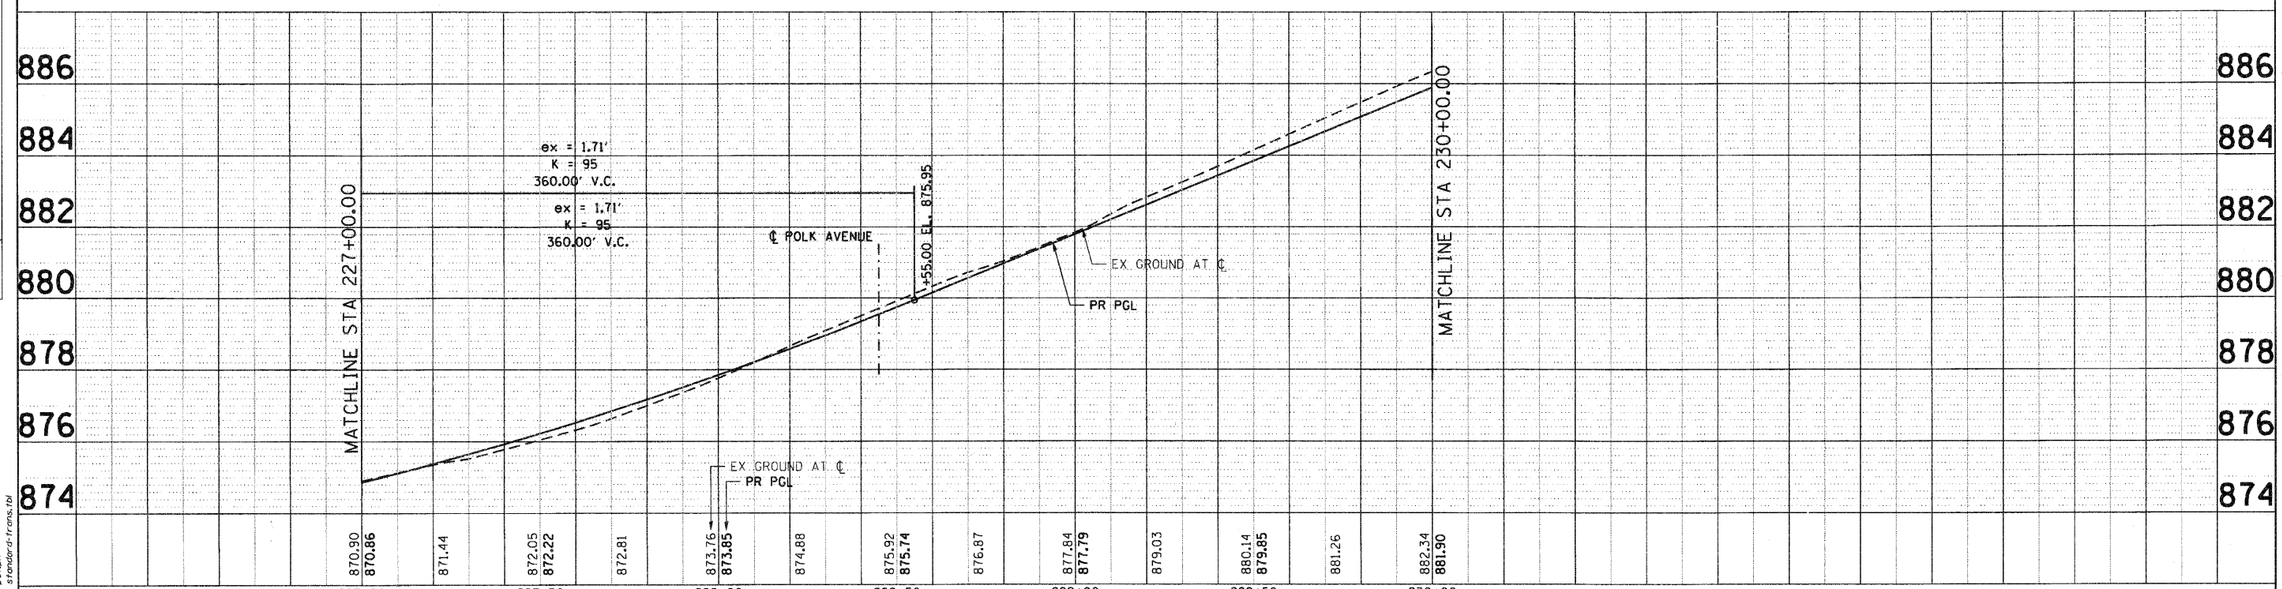

PLAN	SURVEYED	BY	DATE
NOTE BOOK	PLOTTED		
NO.	ALIGNMENT CHECKED		
	PRT. OF WAY CHECKED		
	CADD FILE NAME		

PROFILE	SURVEYED	BY	DATE
NOTE BOOK	PLOTTED		
NO.	GRADES CHECKED		
	STRUCTURE NO'S/ITMS CHKD		

COMPANY NAME: SEC GROUP, INC.
PROJECT CONTACT: A. JAIN
CLIENT: VILLAGE OF CARPENTERSVILLE
DATE PLOTTED: 10/25/2010 3:55:20 PM
FILE NAME: c:\projects\sec\carpentersville\080325-prof-11.dgn
PLOT DRIVER: pdf.pdf
PEN TABLE: standard-trans.tbl

C:\SI-1284-07\MAINT\MONROE\GOLFVIEW\080325-prof-11.dgn

Illinois Professional Design Firm # 184-000108
SEC Group, Inc.
An HR Green Company
420 N. Front Street
McHenry, IL 60050-3136
t. 815.385.1778 f. 815.385.1781
www.secgroupinc.com
McHenry,IL • Yorkville,IL • New Lenox,IL • Chicago,IL

USER NAME = Chartke	DESIGNED - C. HARTKE	REVISED -	
	DRAWN - R. BEST	REVISED -	
PLOT SCALE = 1" = 20'	CHECKED - T. HAMILTON	REVISED -	
PLOT DATE = 11/1/2010	DATE - 10/25/10	REVISED -	

VILLAGE OF CARPENTERSVILLE

PLAN AND PROFILE
GOLFVIEW LANE

SCALE: 1" = 20' | SHEET NO. 11 OF 20 SHEETS | STA. 227+00 | TO STA. 230+00

F.A. RTE.	SECTION	COUNTY	TOTAL SHEETS	SHEET NO.
•	06-00074-00-FP	KANE	211	30
• FAU 2414, FAU 1280, FAP 343		CONTRACT NO. 63504		
FED. ROAD DIST. NO.	ILLINOIS	FED. AID PROJECT		