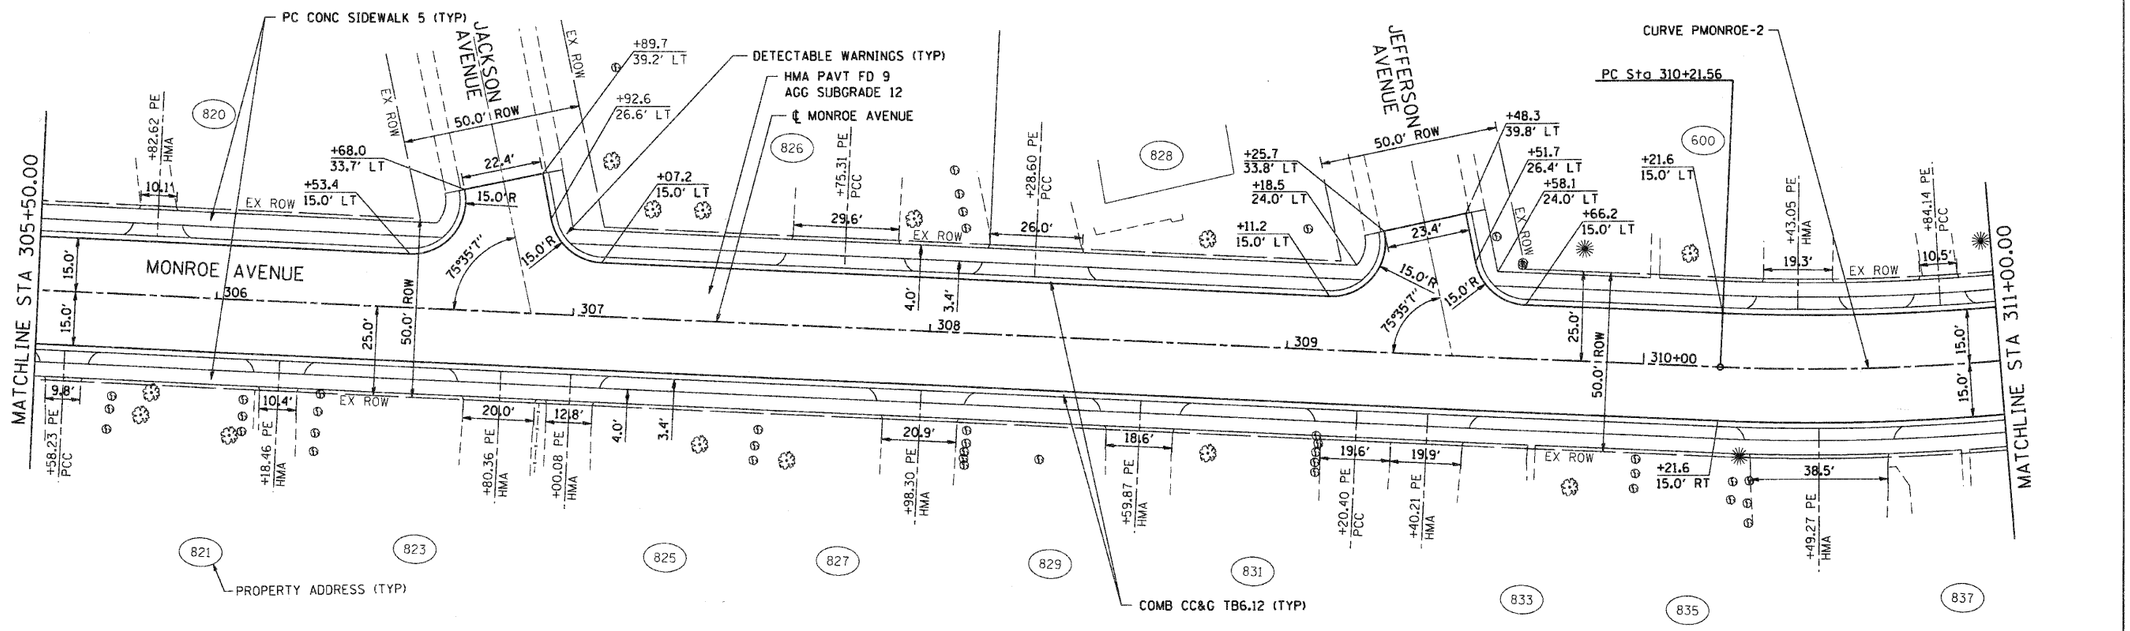

PROP. CURVE PMONROE-2
PI STA. = 310+99.41
Δ = 14° 25' 25" (LT)
D = 9° 18' 46"
R = 615.24'
T = 77.85'
L = 154.88'
E = 4.91'
P.C. STA. = 310+21.56
P.T. STA. = 311+76.44

NOTES:

1. FOR EXISTING AND PROPOSED UTILITIES, SEE UTILITY SHEETS.
2. PROPOSED PRIVATE DRIVEWAY APRONS LOCATED ON GOLFVIEW LANE AND MONROE AVENUE SHALL BE CONSTRUCTED OF PCC.

GRAPHIC SCALE
20 0 20 40 60 80
FEET

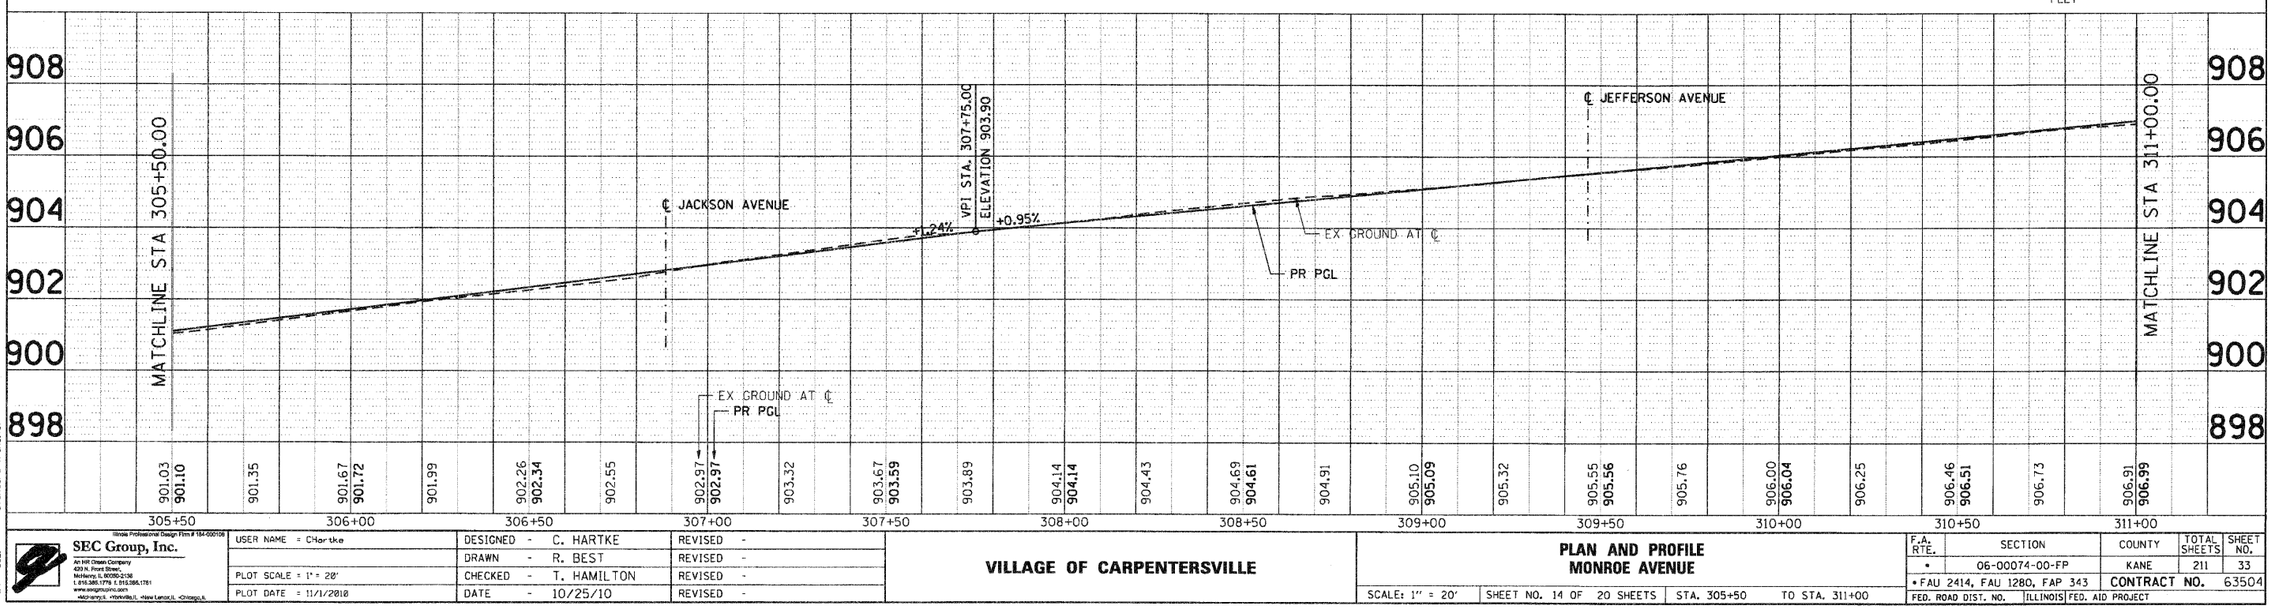

SEC Group, Inc.
An HR Green Company
439 N. Front Street,
McHenry, IL 60050-2136
T. 815.385.1778 F. 815.385.1781
www.secgroupinc.com
Illinois Professional Design Firm # 184-000106

USER NAME = CHartke	DESIGNED - C. HARTKE	REVISED -
	DRAWN - R. BEST	REVISED -
PLOT SCALE = 1" = 20'	CHECKED - T. HAMILTON	REVISED -
PLOT DATE = 11/1/2010	DATE - 10/25/10	REVISED -

VILLAGE OF CARPENTERSVILLE

PLAN AND PROFILE
MONROE AVENUE

SCALE: 1" = 20' | SHEET NO. 14 OF 20 SHEETS | STA. 305+50 TO STA. 311+00

F.A. RTE.	SECTION	COUNTY	TOTAL SHEETS	SHEET NO.
*	06-00074-00-FP	KANE	211	33
* FAU 2414, FAU 1280, FAP 343	CONTRACT NO. 63504			
FED. ROAD DIST. NO.	ILLINOIS	FED. AID PROJECT		

PLAN: SURVEYED, PLOTTED, CLOSED, NOTE BOOK, NO.; BY; DATE
PROFILE: SURVEYED, PLOTTED, CLOSED, S.M. NOTED, STRUCTURE ROTATING GRID

COMPANY NAME: SEC GROUP, INC.
PROJECT CONTACT: A. JAIN
CLIENT: VILLAGE OF CARPENTERSVILLE
DATE PLOTTED: 11/1/2010 9:55:31 PM
FILE NAME: C:\80326-prp-14.dgn
PLOT DRIVER: pdf.pltr
PEN TABLE: standard-trans.tbl

C-91-194-07
HAZARD/MONROE/GOLFVIEW
080326-prp-14.dgn