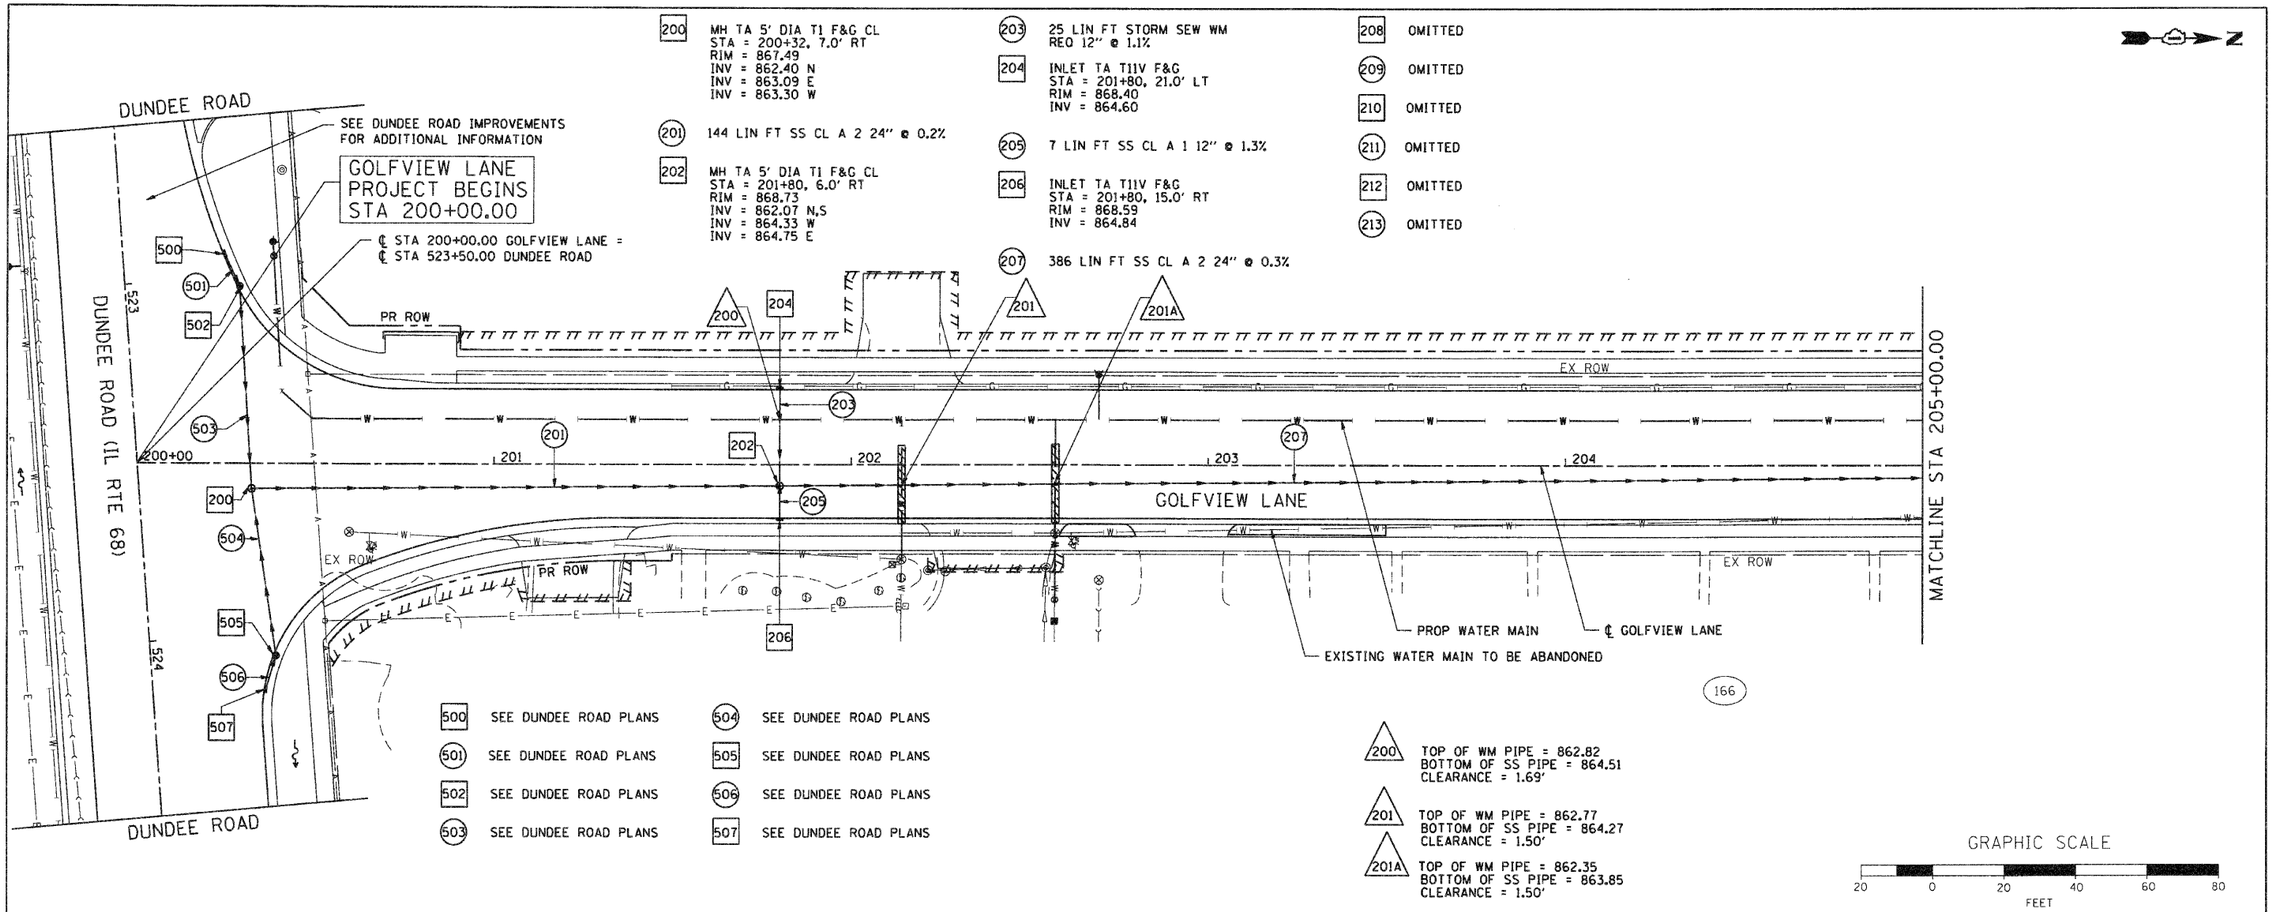

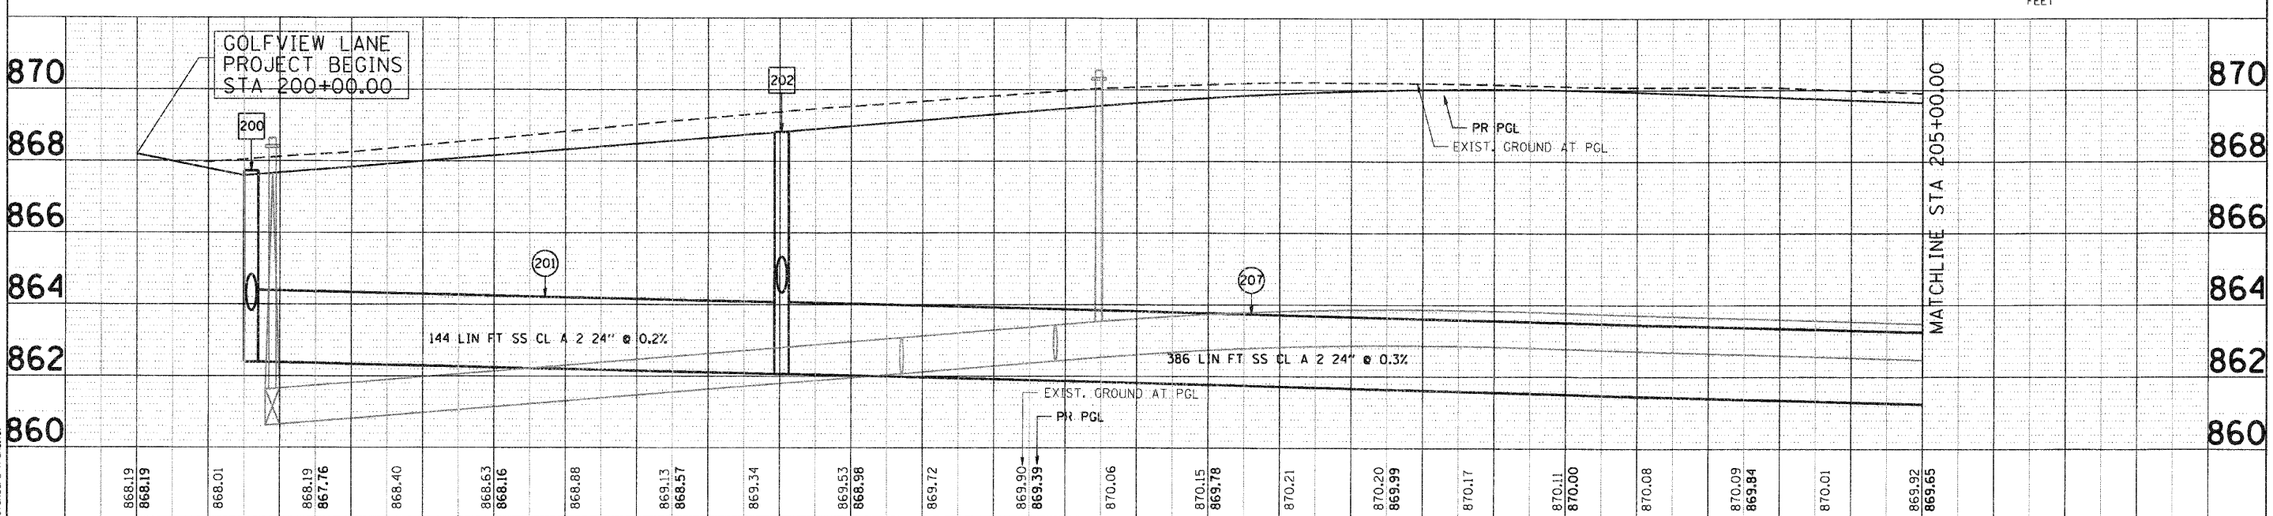

PLAN — NOTE BOOK NO. — SURVEYED — PLOTTED — ALIGNMENT CHECKED — RT. OF WAY CHECKED — CADD FILE NAME — BY — DATE

PROFILE — NOTE BOOK NO. — SURVEYED — PLOTTED — GRADES CHECKED — B.M. NOTED — STRUCTURE NOTATNS CHKD — BY — DATE

COMPANY NAME: SEC GROUP, INC.
PROJECT CONTACT: A. JAIN
CLIENT: VILLAGE OF CARPENTERSVILLE
DATE PLOTTED: 11/1/2010 5:57:24 PM
FILE NAME: 080326-dpp-06.dgn
PLOT DRIVER: pdf.plt
PEN TABLE: standard-trans.tbl

C-91-194-07
NAZARO/MONROE/GOLFVIEW
080326-dpp-06.dgn

SEC Group, Inc.
An HR Green Company
420 N. Front Street,
McHenry, IL 60050-2130
t. 815.385.1776 f. 815.385.1781
www.secgroupinc.com
McHenry, IL • Rockville, IL • New Lenox, IL • Chicago, IL

USER NAME = CHartke	DESIGNED - A. JAIN	REVISED -	
	DRAWN - S. PERNAL	REVISED -	
PLOT SCALE = 1" = 20'	CHECKED - T. HAMILTON	REVISED -	
PLOT DATE = 11/1/2010	DATE - 10/25/10	REVISED -	

VILLAGE OF CARPENTERSVILLE

DRAINAGE AND UTILITY PLAN AND PROFILE
GOLFVIEW LANE

SCALE: 1" = 20' | SHEET NO. 6 OF 21 SHEETS | STA. BEGIN TO STA. 205+00

F.A. RTE.	SECTION	COUNTY	TOTAL SHEETS	SHEET NO.
•	06-00074-00-FP	KANE	211	54
• FAU 2414, FAU 1280, FAP 343		CONTRACT NO. 63504		
FED. ROAD DIST. NO.	ILLINOIS	FED. AID PROJECT		