256 MH TA 5' DIA T1 F&CL
STA = 216+35, 2' RT
RIM = 865.56
INV = 857.47 S,E
INV = 861.73 N
INV = 861.64 E

257 16 LIN FT STORM SEW WM
REQ 12" @ 1.1%

258 INLET TA T11V F&G
STA = 216+35, 15' LT
RIM = 865.32
INV = 861.90

261 132 LIN FT SS CL A 2 30" @ 0.2%

262 MH TA 5' DIA T1 F&CL
STA = 217+71, 8' RT
RIM = 864.98
INV = 857.17 N,S
INV = 861.00 E,W

263 20 LIN FT STORM SEW WM
REQ 12" @ 1.3%

264 CB TA 4' DIA T11 F&G
STA = 217+71, 16' LT
RIM = 864.86
INV = 861.24 SW,E

265 12 LIN FT STORM SEW WM
REQ 12" @ 1.4%

272 INLET TA T11V F&G
STA = 217+61, 15' RT
RIM = 864.91
INV = 861.17

273 138 LIN FT SS CL A 2 36" @ 0.3%

274 MH TA 5' DIA T1 F&CL
STA = 219+13, 8' RT
RIM = 865.50
INV = 856.78 N,S
INV = 861.75 W
INV = 862.30 E

284 CB TA 4' DIA T11V F&G
STA = 220+55, 15' LT
RIM = 865.54
INV = 861.73

285 8 LIN FT STORM SEW WM
REQ 12" @ 1.4%

286 INLET TA T11V F&G
STA = 220+65, 15' LT
RIM = 865.53
INV = 861.83

292 MH TA 6' DIA T1 F&CL
STA = 220+86, 8' RT
RIM = 865.65
INV = 857.40 N
INV = 856.34 S
INV = 856.24 W

293 185 LIN FT SS CL A 2 36" @ 0.3%

213 TOP OF WM PIPE = 859.58
BOTTOM OF SS PIPE = 861.87
CLEARANCE = 2.29'

214 TOP OF EX SAN PIPE = 856.92
BOTTOM OF SS PIPE = 857.38
CLEARANCE = 0.46'

215 TOP OF EX SAN PIPE = 858.02
BOTTOM OF SS PIPE = 861.53
CLEARANCE = 3.51'

216 TOP OF WM PIPE = 859.13
BOTTOM OF SS PIPE = 861.21
CLEARANCE = 2.08'

217 TOP OF EX SAN PIPE = 856.76
BOTTOM OF SS PIPE = 860.54
CLEARANCE = 3.78'

218 TOP OF WM PIPE = 861.80
BOTTOM OF SS PIPE = 860.23
CLEARANCE = 1.53'

MATCHLINE STA 216+00.00

MATCHLINE STA 221+50.00

HARRISON STREET

℄ GOLFVIEW LANE

PROP WATER MAIN

EX ROW

GOLFVIEW LANE

EXISTING WATER MAIN TO BE ABANDONED

258A OMITTED

258B MH TA 5' DIA T1 F&CL
STA = 216+35, 8' RT
RIM = 865.42
INV = 857.44 N,W
INV = 861.70 E

259 11 LIN FT SS CL A 1 12" @ 1.3%

260 INLET TA T11V F&G
STA = 216+35, 15' RT
RIM = 865.35
INV = 861.77

266 CB TA 4' DIA T11V F&G
STA = 217+60, 27' LT
RIM = 865.50
INV = 861.39, S,NE

267 24 LIN FT SS CL A 1 12" @ 1.0%

268 INLET TA T11V F&G
STA = 217+36, 27' LT
RIM = 865.50
INV = 861.63

269 6 LIN FT SS CL A 1 12" @ 1.4%

270 CB TA 4' DIA T11V F&G
STA = 217+71, 15' RT
RIM = 864.90
INV = 861.07

271 8 LIN FT SS CL A 1 12" @ 1.4%

275 6 LIN FT SS CL A 1 12" @ 2.1%

276 OMITTED

277 7 LIN FT SS CL A 1 12" @ 3.3%

278 CB TA 4' DIA T11 F&G
STA = 219+13, 15' RT
RIM = 865.50
INV = 862.40, E,W

278B EXISTING STRUCTURE FROM
GOLFVIEW SCHOOL (TO BE MAINTAINED)
STA 219+13, 25' RT
RIM = 866.05
INV = 862.50 W

279 138 LIN FT SS CL A 2 36" @ 0.3%

280 OMITTED

281 OMITTED

282 MH TA 5' DIA T1 F&CL
STA = 220+55, 8' RT
RIM = 865.64
INV = 856.39 N,S
INV = 861.50 E,W

283 20 LIN FT STORM SEW WM
REQ 12" @ 1.2%

287 6 LIN FT SS CL A 1 12" @ 2.0%

288 CB TA 4' DIA T11V F&G
STA = 220+55, 15' RT
RIM = 865.57
INV = 861.60

289 8 LIN FT SS CL A 1 12" @ 1.4%

290 INLET TA T11V F&G
STA = 220+65, 15' RT
RIM = 865.56
INV = 861.70

291 27 LIN FT SS CL A 2 36" @ 0.2%

216A TOP OF WM PIPE = 859.22
BOTTOM OF SS PIPE = 861.29
CLEARANCE = 2.07'

219 TOP OF EX SAN PIPE = 855.76
BOTTOM OF SS PIPE = 855.86
CLEARANCE = 0.10'

219B TOP OF EX SAN PIPE = 857.10
BOTTOM OF SS PIPE = 862.44
CLEARANCE = 5.34'

220 TOP OF WM PIPE = 859.70
BOTTOM OF SS PIPE = 861.70
CLEARANCE = 2.00'

221 TOP OF EX SAN PIPE = 856.24
BOTTOM OF SS PIPE = 861.56
CLEARANCE = 5.32'

222 TOP OF EX SAN PIPE = 856.80
BOTTOM OF SS PIPE = 861.55
CLEARANCE = 4.50'

223 TOP OF EX SAN PIPE = 856.43
BOTTOM OF SS PIPE = 857.43
CLEARANCE = 1.00'

GRAPHIC SCALE
20 0 20 40 60 80
FEET

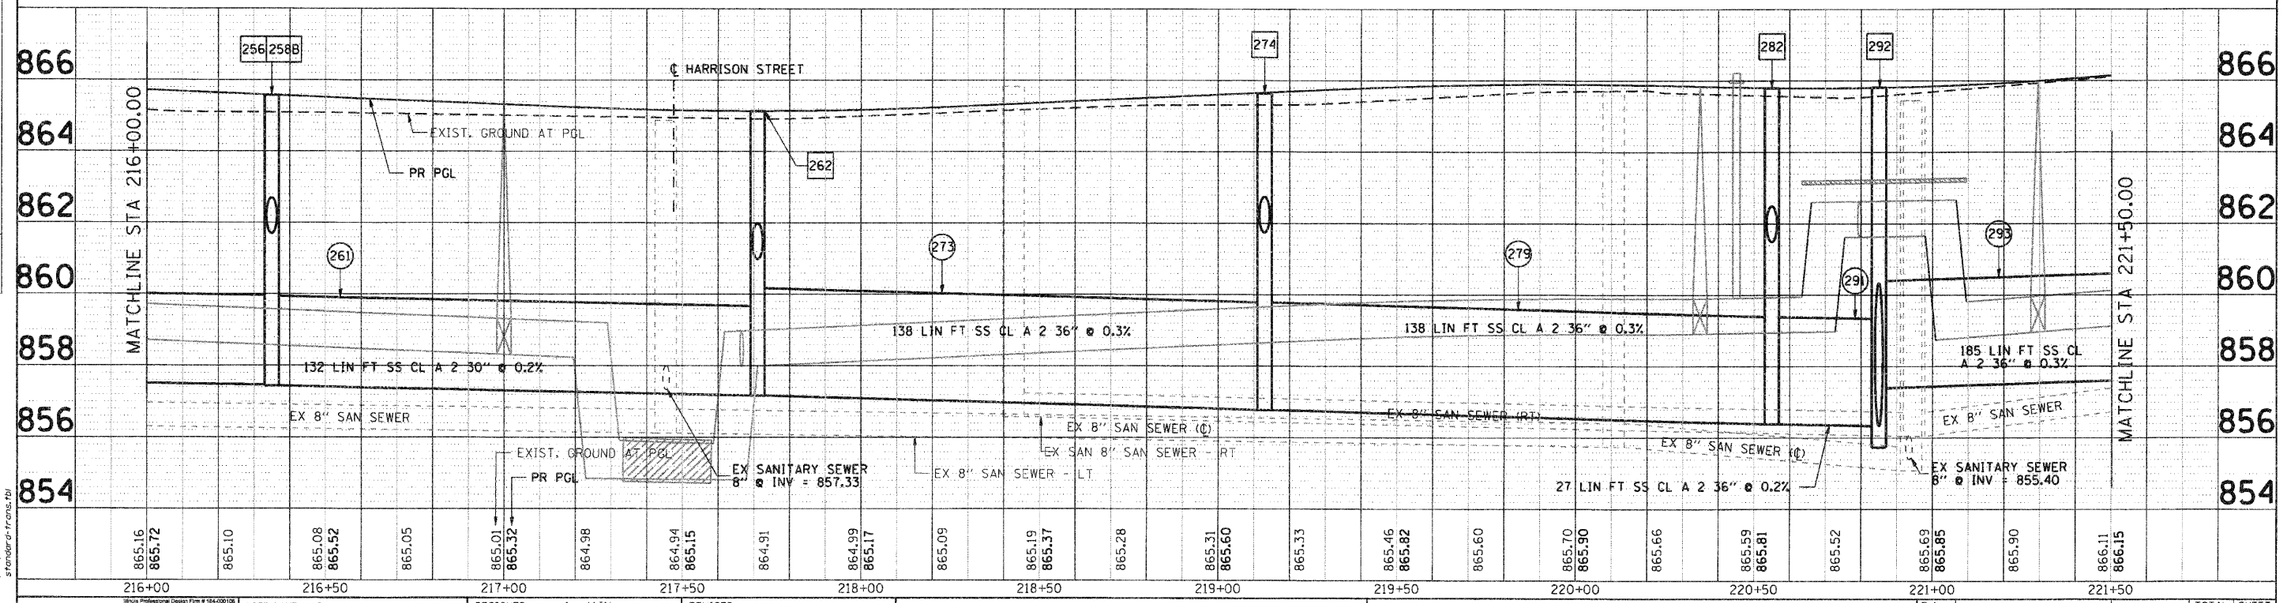

SEC Group, Inc.	USER NAME = CHarlke	DESIGNED - A. JAIN	REVISED -
		DRAWN - S. PERNAL	REVISED -
	PLOT SCALE = 1" = 20'	CHECKED - T. HAMILTON	REVISED -
	PLOT DATE = 11/2/2010	DATE - 10/25/10	REVISED -

VILLAGE OF CARPENTERSVILLE

DRAINAGE AND UTILITY PLAN AND PROFILE
GOLFVIEW LANE

SCALE: 1" = 20' | SHEET NO. 9 OF 21 SHEETS | STA. 216+00 TO STA. 221+50

F.A. RTE.	SECTION	COUNTY	TOTAL SHEETS	SHEET NO.
*	06-00074-00-FP	KANE	211	57
* FAU 2414, FAU 1280, FAP 343		CONTRACT NO. 63504		
FED. ROAD DIST. NO.	ILLINOIS	FED. AID PROJECT		

PLAN — SURVEYED / DRAWN / ALIGNMENT CHECKED / RT. OF WAY CHECKED / NOTE BOOK / NO. / CADD FILE NAME / BY / DATE

PROFILE — SURVEYED / DRAWN / PLOTTED / CHECKED / B.M. NOTED / STRUCTURE NOTATIONS CHKD / NOTE BOOK / NO. / BY / DATE

Illinois Professional Design Firm # 184.000106
SEC Group, Inc.
An HR Green Company
420 N. Front Street,
McHenry, IL 60050-2139
t. 815.385.1778 f. 815.385.1781
www.secgroupinc.com
McHenry,IL Yorkville,IL Lake Lenox,IL Chicago,IL

COMPANY NAME: SEC GROUP, INC.
PROJECT CONTACT: KYLE LEE OF CARPENTERSVILLE
CLIENT:
DATE PLOTTED: 11/2/2010 12:31:12 PM
FILE NAME: 080326-dpp-03.dgn
PLOT DRIVER: pdf.pltr
PEN TABLES: standard-trans.tbl

S:\8-194-07 HAZARD\MONROE\GOLFVIEW 080326-dpp-03.dgn