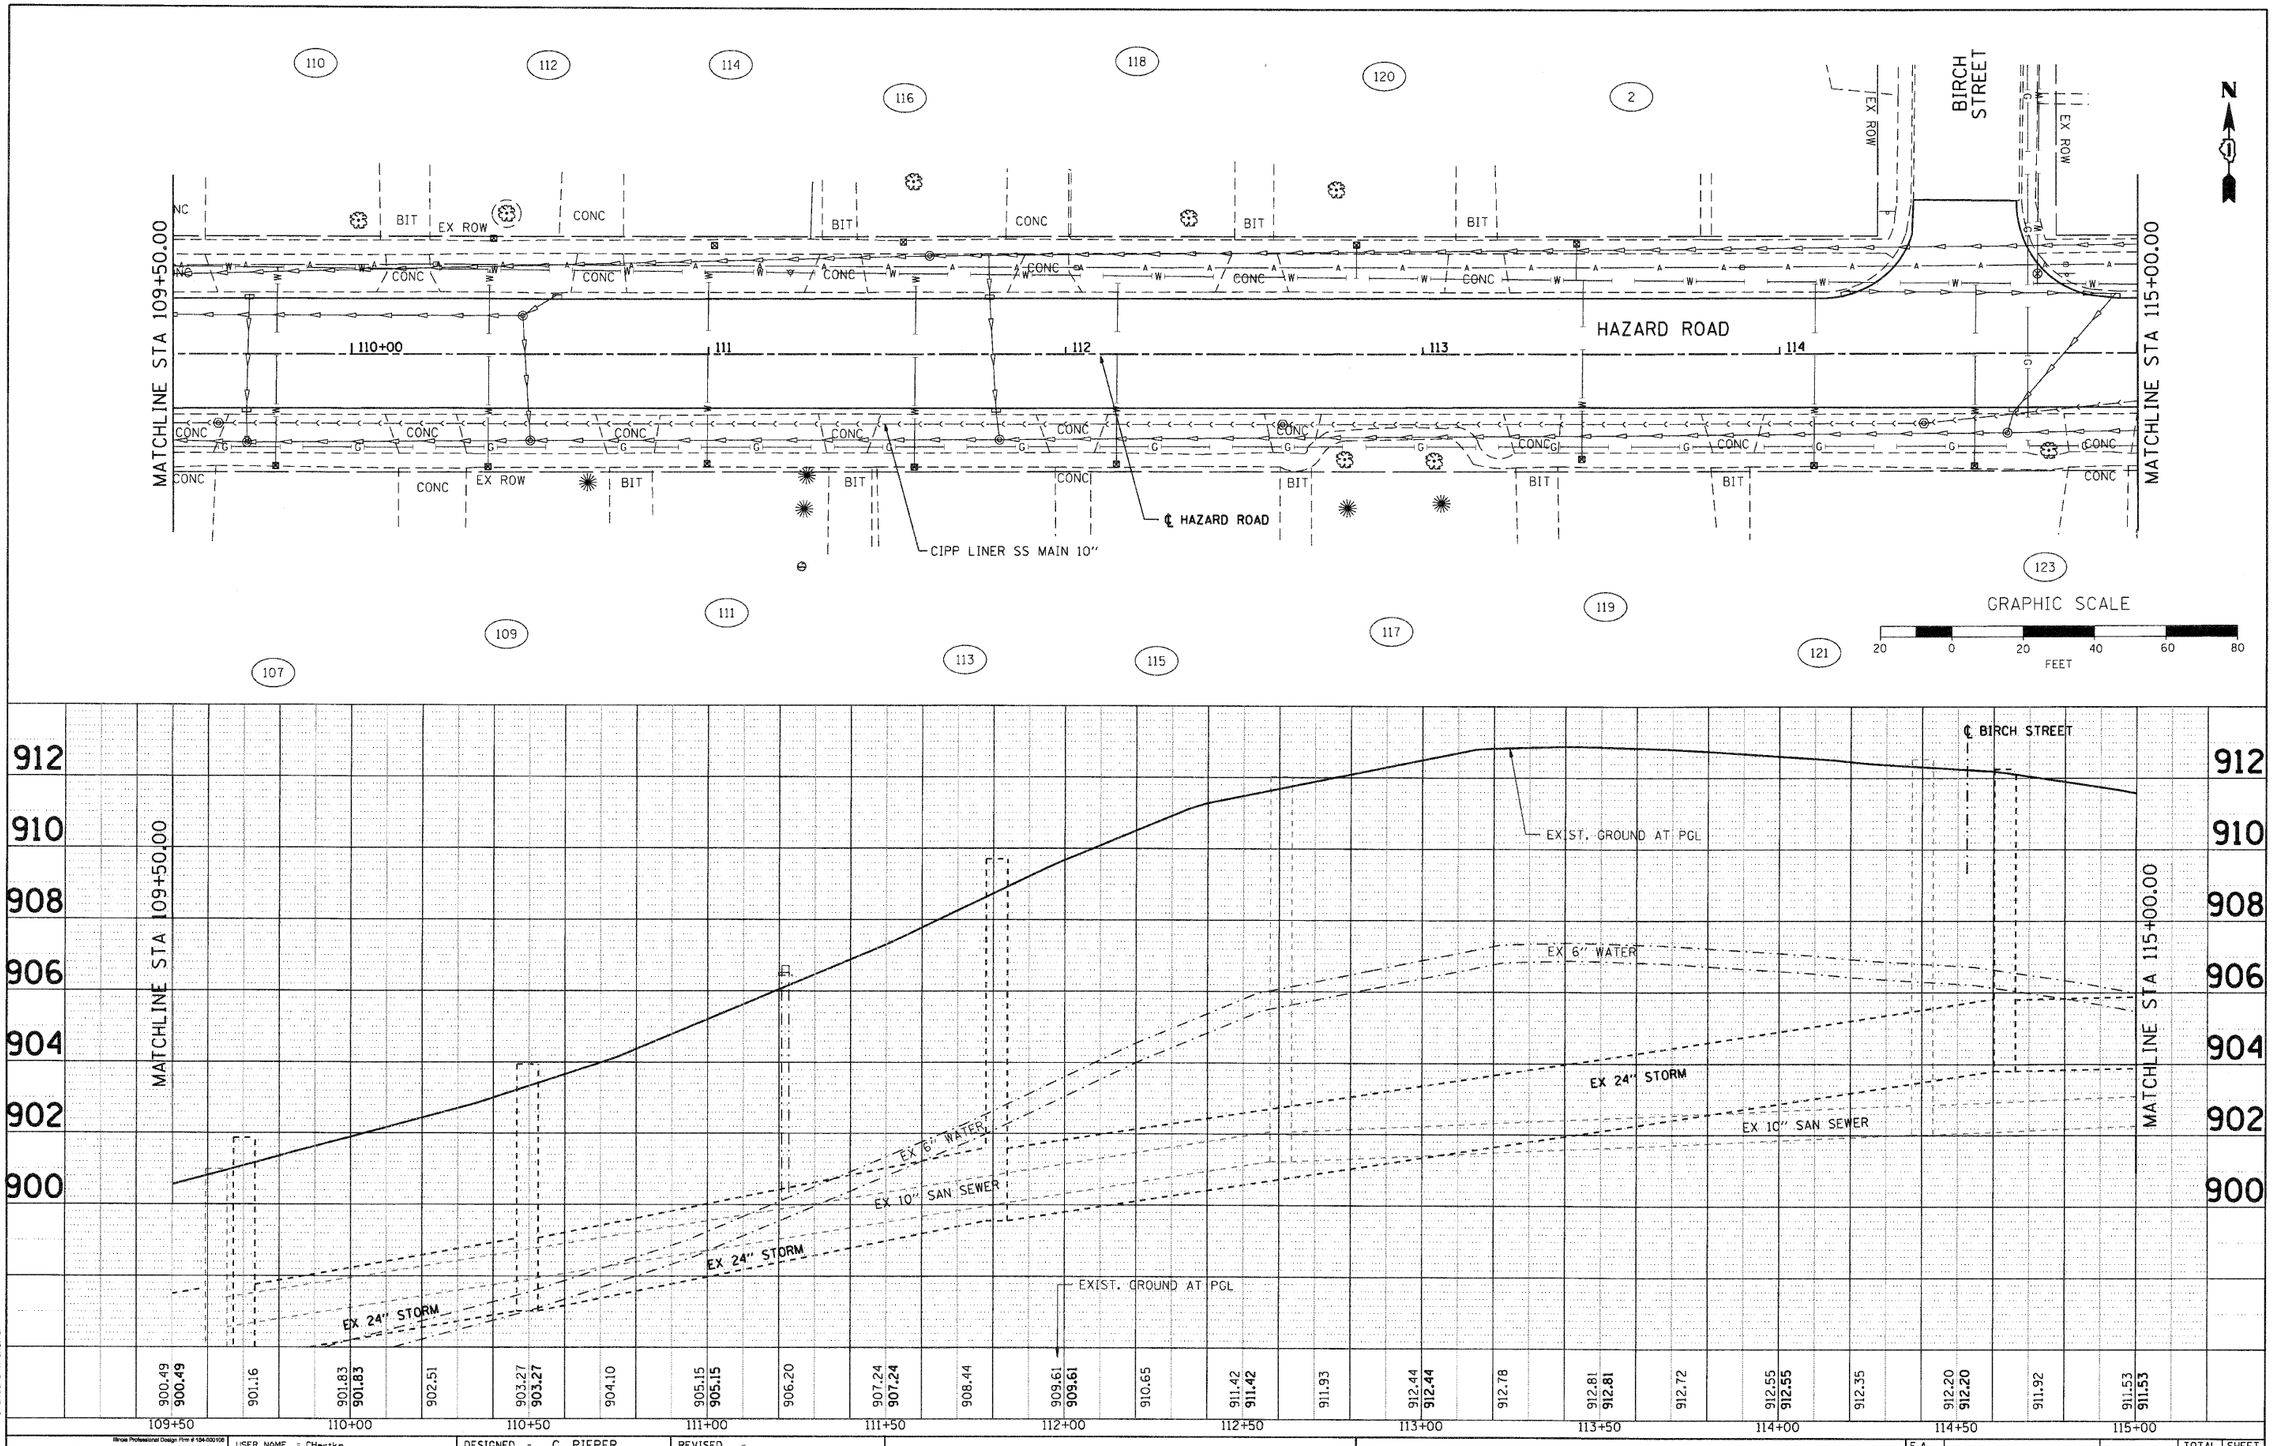

PLAN
NOTE BOOK NO. ____
SURVEYED ____
PLOTTED ____
ALIGNMENT CHECKED ____
RT. OF WAY CHECKED ____
CADD FILE NAME ____
BY ____ DATE ____

PROFILE
NOTE BOOK NO. ____
SURVEYED ____
PLOTTED ____
GRADES CHECKED ____
B.M. NOTED ____
STRUCTURE NOTAT'NS CH'KD ____
BY ____ DATE ____

COMPANY NAME: SEC GROUP, INC.
PROJECT CONTACT: A. JAIN
CLIENT: VILLAGE OF CARPENTERSVILLE
DATE PLOTTED: 11/1/2010 5:58:57 PM
FILE NAME: 080326-wtr-02.dgn
PLOT DRIVER: pdf.plt
PEN TABLE: standard-trans.tbl

C-91-184-07
HAZARD/MONROE/COLFVIEW
080326-wtr-02.dgn

Illinois Professional Design Firm # 184-000108
SEC Group, Inc.
An HH Green Company
420 N. Front Street,
McHenry, IL 60050-2138
t. 815.385.1779 f. 815.385.1781
www.secgroupinc.com
-McHenry,IL -Yorkville,IL -New Lenox,IL -Chicago,IL

USER NAME = CHartke	DESIGNED - C. PIEPER	REVISED -	
	DRAWN - R. BEST	REVISED -	
PLOT SCALE = 1" = 20'	CHECKED - T. HAMILTON	REVISED -	
PLOT DATE = 11/1/2010	DATE - 10/25/10	REVISED -	

VILLAGE OF CARPENTERSVILLE

WATERMAIN AND SANITARY SEWER PLAN AND PROFILE
HAZARD ROAD

SCALE: 1" = 20' | SHEET NO. 2 OF 20 SHEETS | STA. 109+50 TO STA. 115+00

F.A. RTE.	SECTION	COUNTY	TOTAL SHEETS	SHEET NO.
•	06-00074-00-FP	KANE	211	71
• FAU 2414, FAU 1280, FAP 343		CONTRACT NO. 63504		
FED. ROAD DIST. NO.	ILLINOIS	FED. AID PROJECT		