WATERMAIN TAGS

109 FIRE HYDRANT W/ AUXILIARY VALVE
STA. 200+38.00, 61.90' LT
BURY ELEV. = 868.00

110 12" GATE VALVE IN 60" VALVE VAULT
STA. 200+38.00, 57.90' LT
BURY ELEV. = 867.95

111 4 LF WATER MAIN 12"

113 39 LF WATER MAIN 8"

114 50 LF WATER MAIN 8"

115 8" GATE VALVE IN 48" VALVE VAULT
STA. 202+57.06, 37.74' RT
RIM ELEV. = 869.95

116 LINE STOP, 8"

117 FIRE HYDRANT W/ AUXILIARY VALVE
STA. 202+69.34, 25.29' LT
RIM ELEV. = 870.40

200 544 LF WATER MAIN 12"

LEGEND

- LINE STOP
- VALVE IN VAULT
- VALVE IN BOX
- BUFFALO BOX
- CASING
- FIRE HYDRANT
- REDUCER
- CAP EXIST. WATER MAIN

CROSSING:
FOR ADDITIONAL INFORMATION, SEE DRAINAGE PLAN AND PROFILE SHEETS.

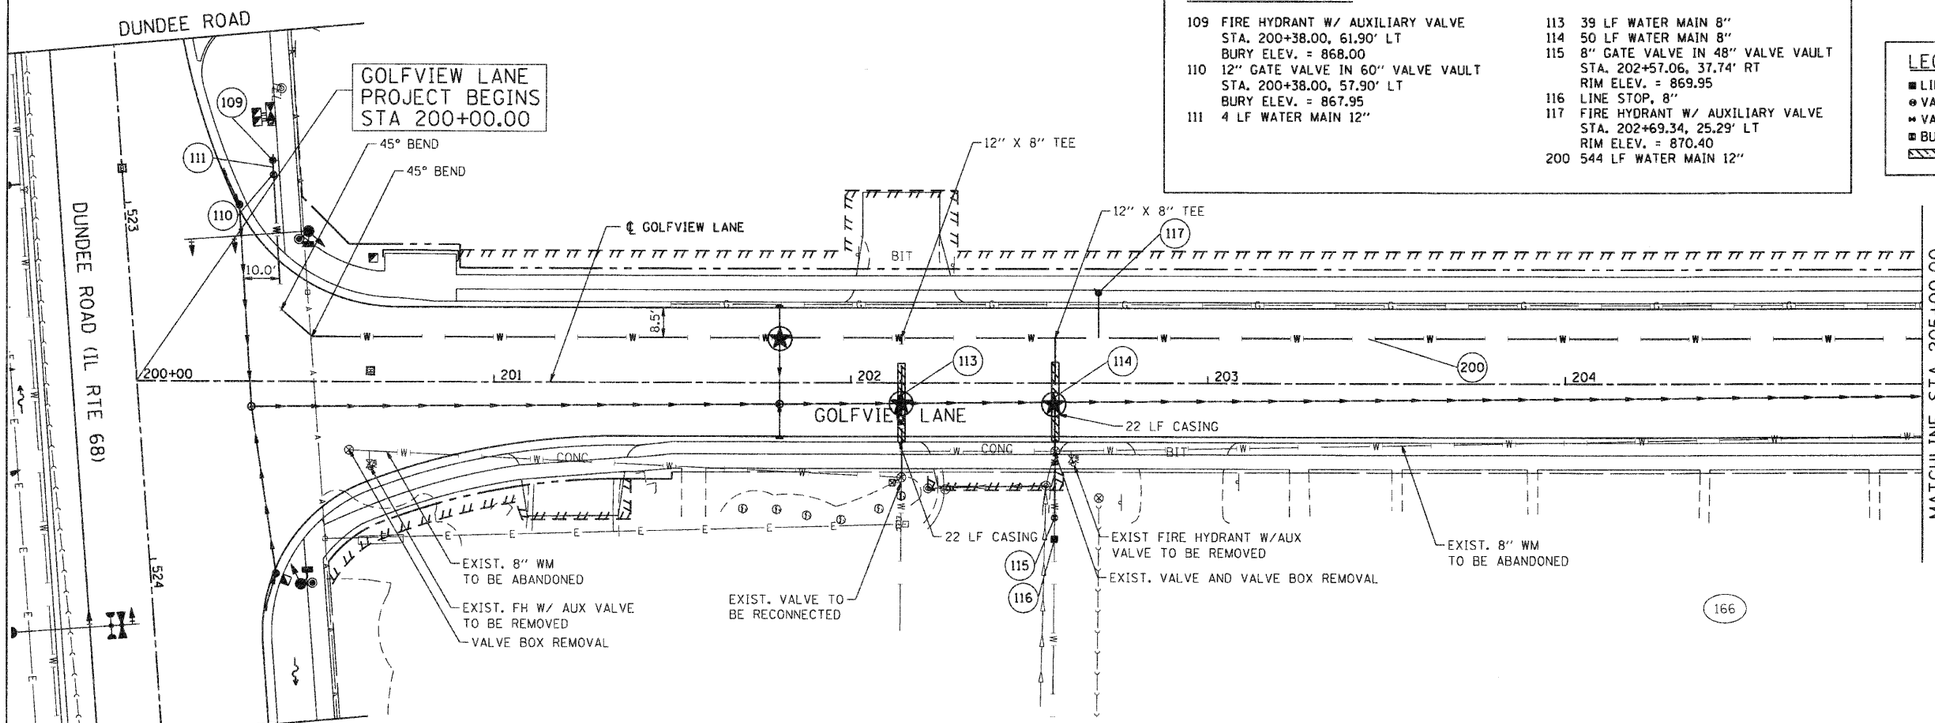

GRAPHIC SCALE
20 0 20 40 60 80
FEET

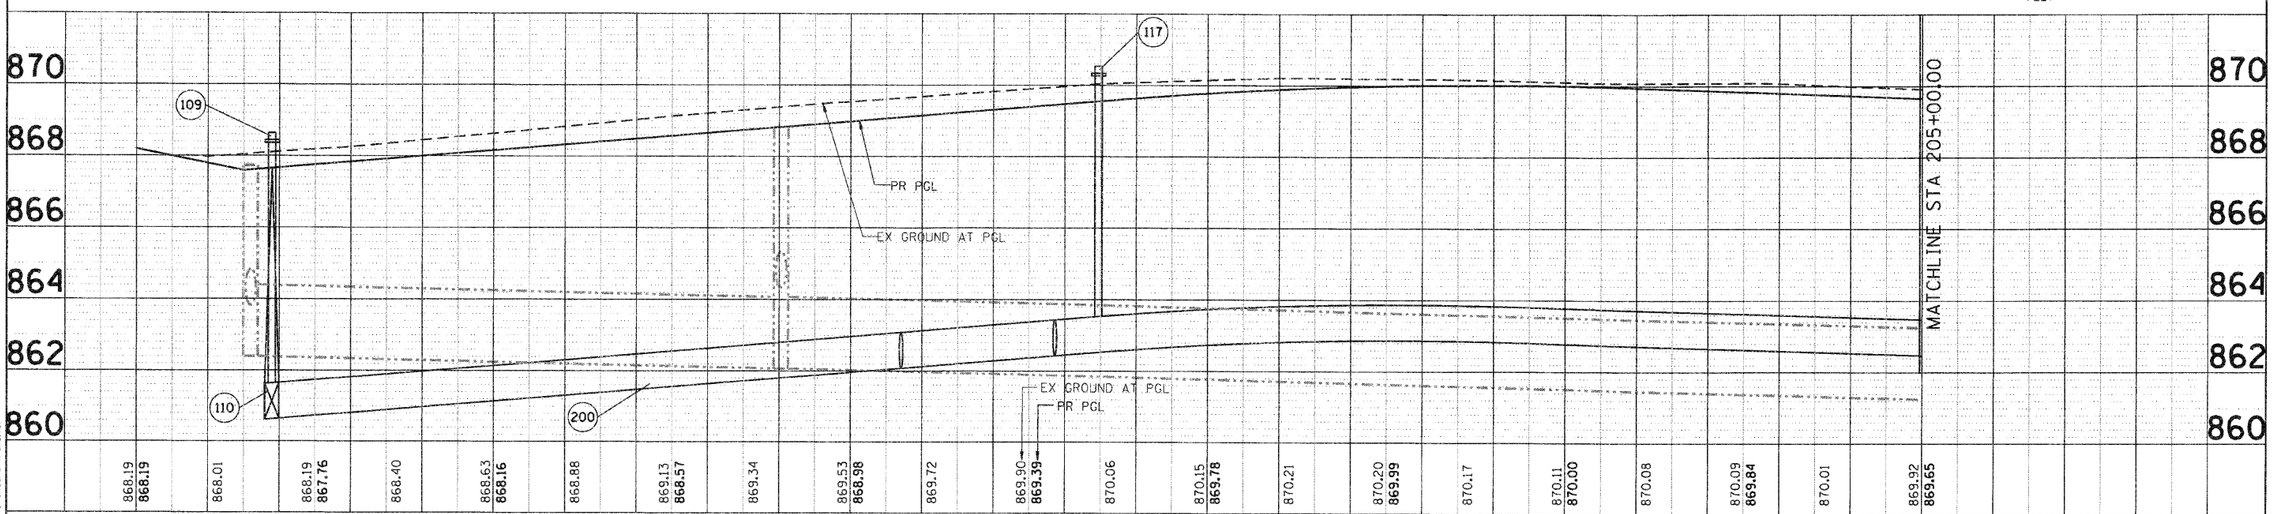

PLAN	SURVEYED	BY	DATE
	PLOTTED		
	ALIGNMENT CHECKED		
	RT. OF WAY CHECKED		
NOTE BOOK	CADD FILE NAME		
NO.			

PROFILE	SURVEYED	BY	DATE
	PLOTTED		
	GRADES CHECKED		
NOTE BOOK	B.M. NOTED		
NO.	STRUCTURE NOTATNS CHKD		

COMPANY NAME: SEC GROUP, INC.
PROJECT CONTACT: KIM
CLIENT: VILLAGE OF CARPENTERSVILLE
DATE PLOTTED: 11/1/2010 5:59:19 PM
FILE NAME: 080326-wtr-06.dgn
PLOT DRIVER: pafcolt
PEN TABLE: standard-trans.tbl

C-91-194-07
HAZARD/MONROE/GOLFVIEW
080326-wtr-06.dgn

Illinois Professional Design Firm # 184-001108

SEC Group, Inc.
An HDR Green Company
620 N. Front Street,
McHenry, IL 60050-2136
t. 815.385.1778 f. 815.385.1781
www.secgroupinc.com
McHenry,IL - Hyde Park,IL - New Lenox,IL - Chicago,IL

USER NAME = CHartke	DESIGNED - C. PIEPER	REVISED -	
	DRAWN - R. BEST	REVISED -	
PLOT SCALE = 1' = 20'	CHECKED - T. HAMILTON	REVISED -	
PLOT DATE = 11/1/2010	DATE - 10/25/10	REVISED -	

VILLAGE OF CARPENTERSVILLE

WATERMAIN AND SANITARY SEWER PLAN AND PROFILE
GOLFVIEW LANE

SCALE: 1" = 20' | SHEET NO. 6 OF 20 SHEETS | STA. BEGIN TO STA. 205+00

F.A. RTE.	SECTION	COUNTY	TOTAL SHEETS	SHEET NO.
*	06-00074-00-FP	KANE	211	75
* FAU 2414, FAU 1280, FAP 343		CONTRACT NO. 63504		
FED. ROAD DIST. NO.	ILLINOIS	FED. AID PROJECT		