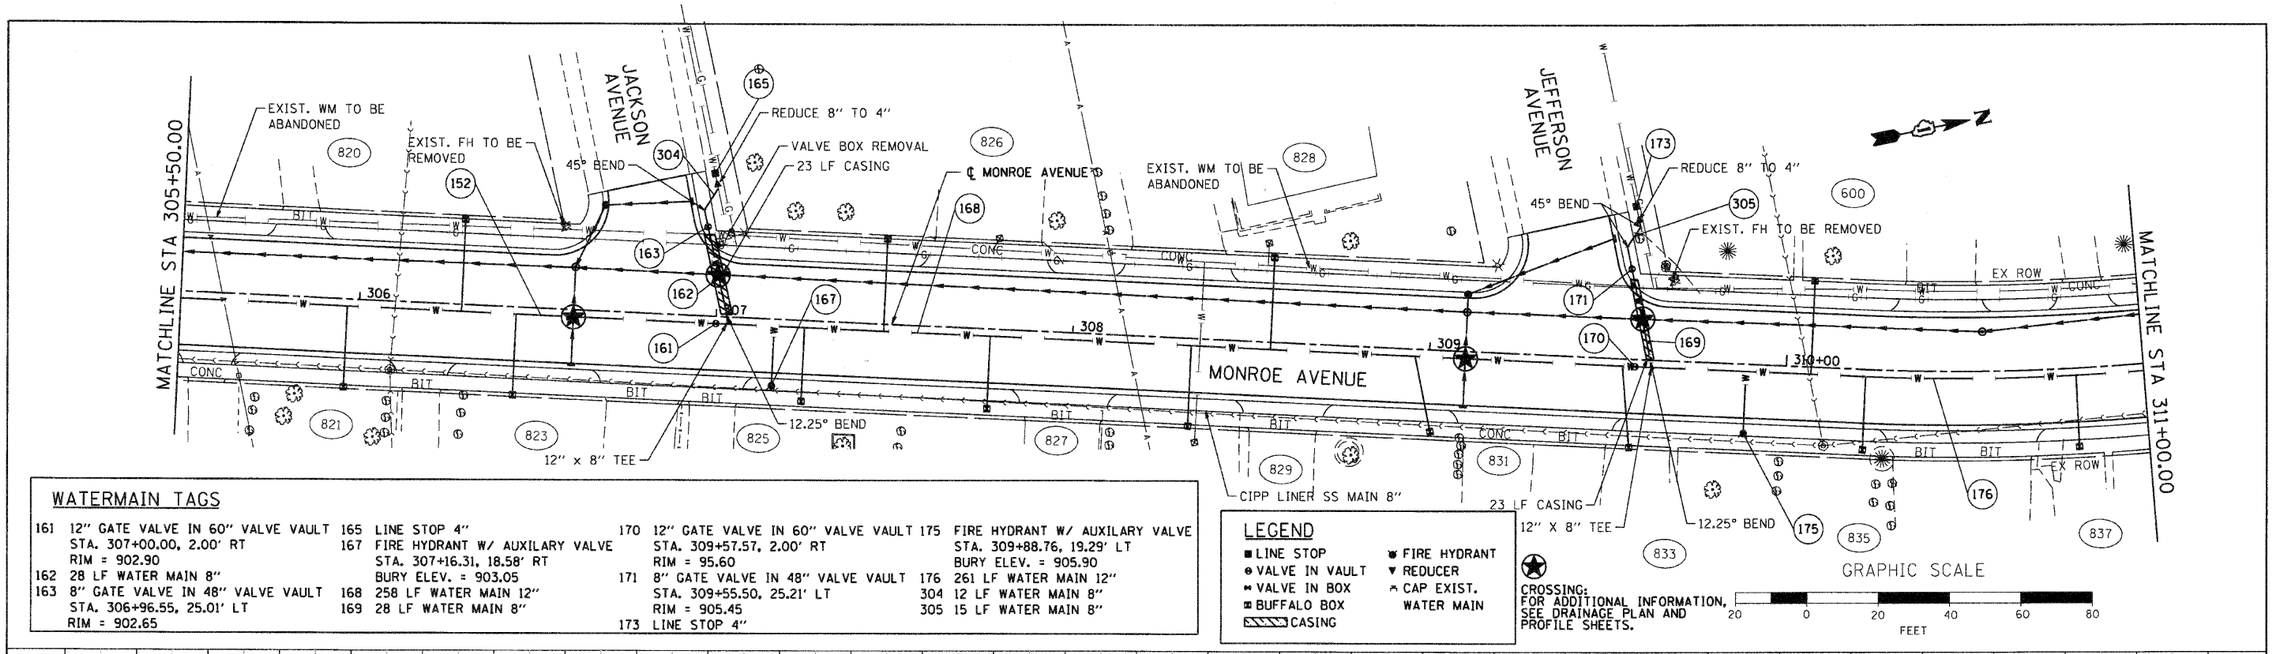

WATERMAIN TAGS

161	12" GATE VALVE IN 60" VALVE VAULT STA. 307+00.00, 2.00' RT RIM = 902.90	165	LINE STOP 4"	170	12" GATE VALVE IN 60" VALVE VAULT STA. 309+57.57, 2.00' RT RIM = 95.60	175	FIRE HYDRANT W/ AUXILARY VALVE STA. 309+88.76, 19.29' LT BURY ELEV. = 905.90
162	28 LF WATER MAIN 8"	167	FIRE HYDRANT W/ AUXILARY VALVE STA. 307+16.31, 18.58' RT BURY ELEV. = 903.05	171	8" GATE VALVE IN 48" VALVE VAULT STA. 309+55.50, 25.21' LT RIM = 905.45	176	261 LF WATER MAIN 12"
163	8" GATE VALVE IN 48" VALVE VAULT STA. 306+96.55, 25.01' LT RIM = 902.65	168	258 LF WATER MAIN 12"	173	LINE STOP 4"	304	12 LF WATER MAIN 8"
		169	28 LF WATER MAIN 8"			305	15 LF WATER MAIN 8"

LEGEND

- LINE STOP
- VALVE IN VAULT
- VALVE IN BOX
- BUFFALO BOX
- CASING
- FIRE HYDRANT
- REDUCER
- CAP EXIST. WATER MAIN

CROSSING:
FOR ADDITIONAL INFORMATION, SEE DRAINAGE PLAN AND PROFILE SHEETS.

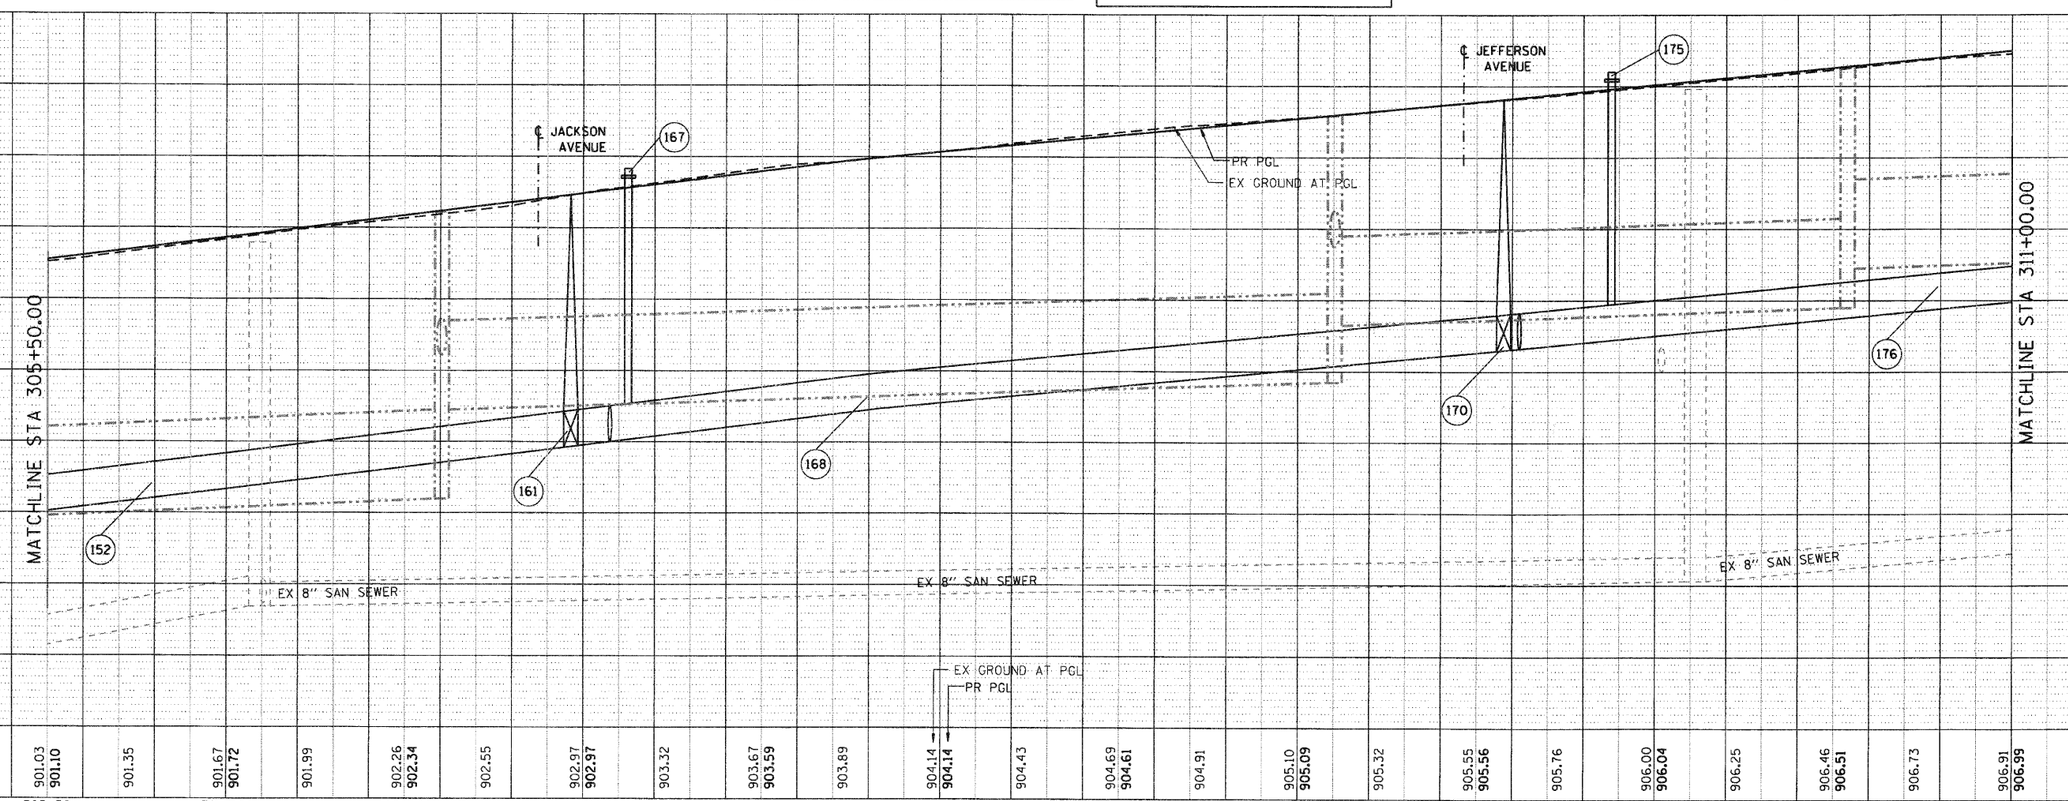

PLAN — SURVEYED / PLOTTED / ROUTE CHECKED / R/W CHECKED / NOTE BOOK / NO. / BY / DATE

PROFILE — SURVEYED / PLOTTED / GRADES CHECKED / R/W CHECKED / NOTE BOOK / NO. / BY / DATE

COMPANY NAME: SEC GROUP, INC.
PROJECT CONTACT: J. MARK SEC
CLIENT: VILLAGE OF CARPENTERSVILLE
DATE PLOTTED: 11/1/2010 6:00:05 PM
FILE NAME: 080326-wtr-14.dgn
PLOT DRIVER: pdf.pltr
PEN TABLE: standard-trans.tbl

C:\91-194-07 Mk\ARD\MONROE\GOLFVIEW 080326-wtr-14.dgn

Illinois Professional Design Firm # 184-000158
SEC Group, Inc.
An HR Green Company
420 N. Front Street,
McHenry, IL 60050-2130
t. 815.385.1779 f. 815.385.1781
www.secgroupinc.com
•McHenry, IL •Yorkville, IL •New Lenox, IL •Chicago, IL

USER NAME = CHartke	DESIGNED - C. PIEPER	REVISED -	
	DRAWN - R. BEST	REVISED -	
PLOT SCALE = 1" = 20'	CHECKED - T. HAMILTON	REVISED -	
PLOT DATE = 11/1/2010	DATE - 10/25/10	REVISED -	

VILLAGE OF CARPENTERSVILLE

WATERMAIN AND SANITARY SEWER PLAN AND PROFILE
MONROE AVENUE

SCALE: 1" = 20' | SHEET NO. 14 OF 20 SHEETS | STA. 305+50 TO STA. 311+00

F.A. RTE.	SECTION	COUNTY	TOTAL SHEETS	SHEET NO.
•	06-00074-00-FP	KANE	211	83
• FAU 2414, FAU 1280, FAP 343		CONTRACT NO. 63504		
FED. ROAD DIST. NO.	ILLINOIS	FED. AID PROJECT		