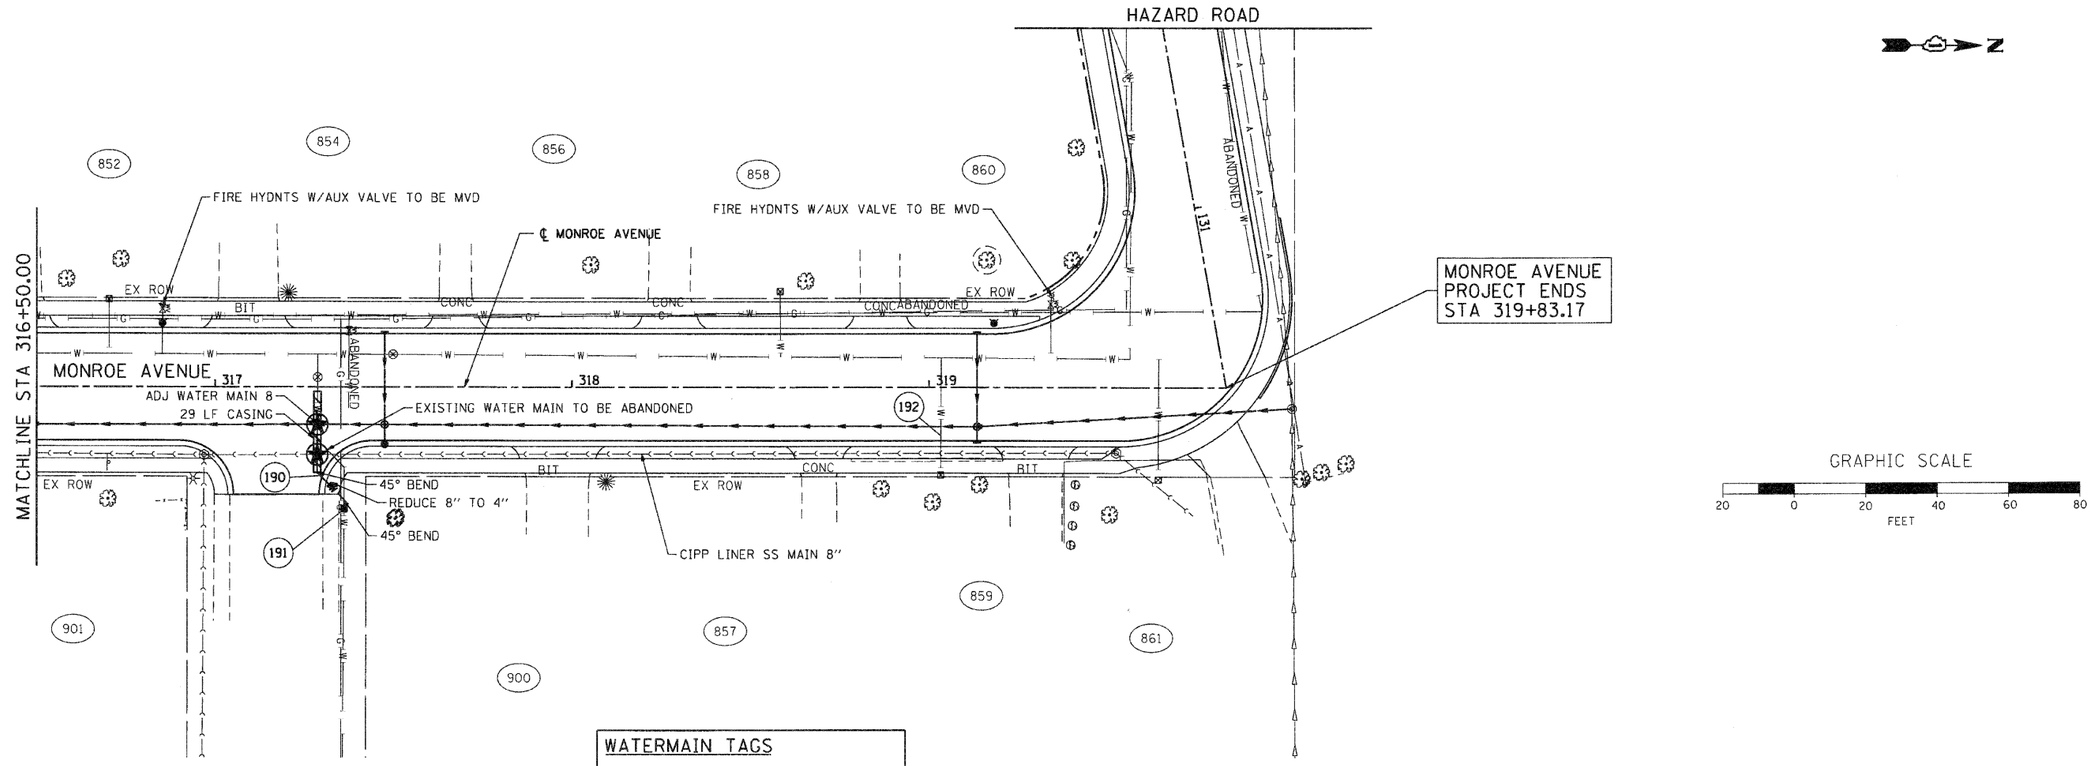

WATERMAIN TAGS

190 40 LF WATER MAIN 8"
191 LINE STOP 4"
192 33 LF ADJ WATER SERV LINES

CROSSING:
FOR ADDITIONAL INFORMATION,
SEE DRAINAGE PLAN AND PROFILE SHEETS.

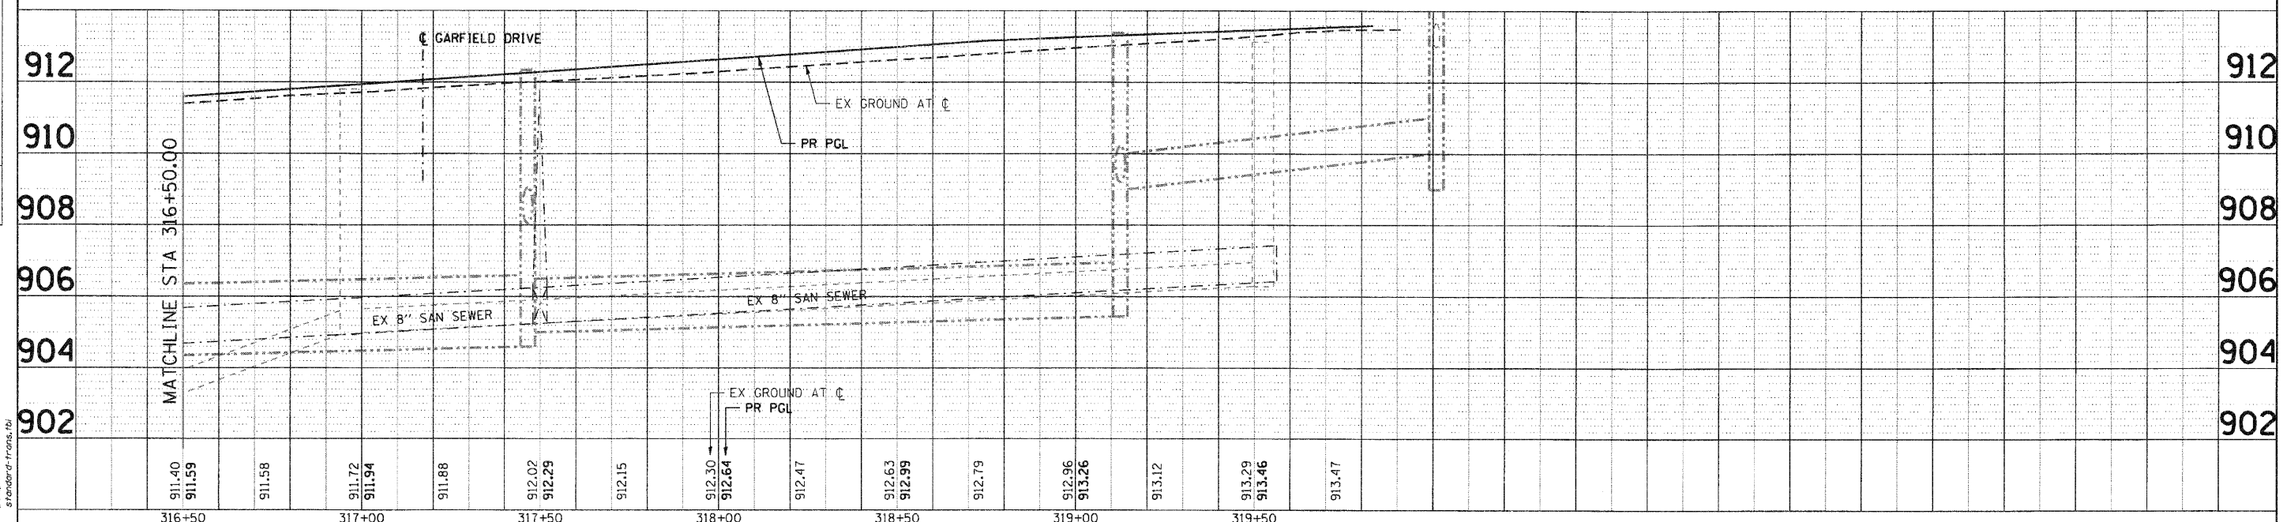

PLAN: SURVEYED | PLOTTED | ADDRESS CHECKED | NOTE BOOK | NO. | BY | DATE
PROFILE: SURVEYED | PLOTTED | ADDRESS CHECKED | (EXC. NOTED STRUCTURE NOTATION) CHKD | NOTE BOOK | NO. | BY | DATE

COMPANY NAME: SEC GROUP, INC.
PROJECT CONTACT: A. LAGE OF CARPENTERSVILLE
DATE PLOTTED: 11/1/2010 8:00:17 PM
FILE NAME: 080326-wtr-16.dgn
PLOT DRIVER: pdf.pltstandard-trans.tbl
PEN TABLE:

C-91-194-07
HAZARD/MONROE/GOLFVIEW
080326-wtr-16.dgn

SEC Group, Inc.
An HR Green Company
420 N. Front Street,
McHenry, IL 60050-2139
t. 815.385.1778 f. 815.385.1781
www.secgroupinc.com
<McHenry,IL <Yorkville,IL <New Lenox,IL <Chicago,IL
Illinois Professional Design Firm # 184-000168

USER NAME = CHartke	DESIGNED - C. PIEPER	REVISED -	
	DRAWN - R. BEST	REVISED -	
PLOT SCALE = 1" = 20'	CHECKED - T. HAMILTON	REVISED -	
PLOT DATE = 11/1/2010	DATE - 10/25/10	REVISED -	

VILLAGE OF CARPENTERSVILLE

WATERMAIN AND SANITARY SEWER PLAN AND PROFILE
MONROE AVENUE

SCALE: 1" = 20' | SHEET NO. 16 OF 20 SHEETS | STA. 316+50 | TO STA. END

F.A. RTE.	SECTION	COUNTY	TOTAL SHEETS	SHEET NO.
•	06-00074-00-FP	KANE	211	85
• FAU 2414, FAU 1280, FAP 343	CONTRACT NO. 63504			
FED. ROAD DIST. NO.	ILLINOIS	FED. AID PROJECT		