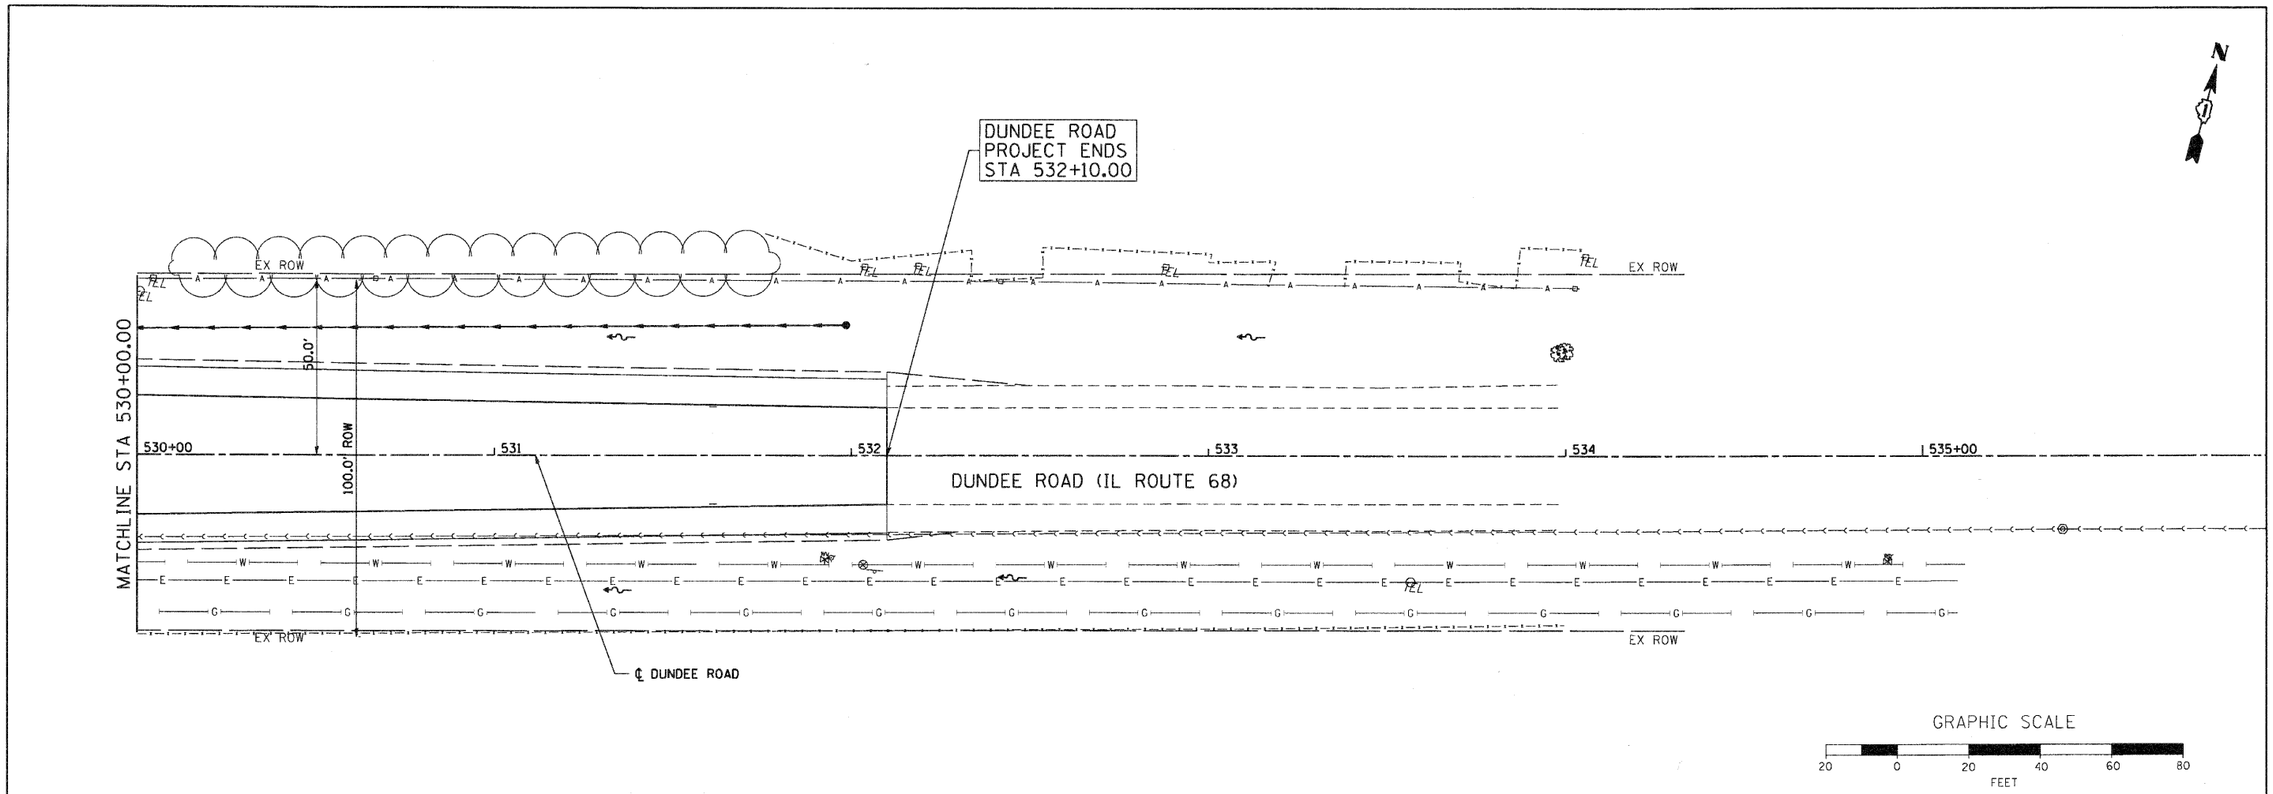

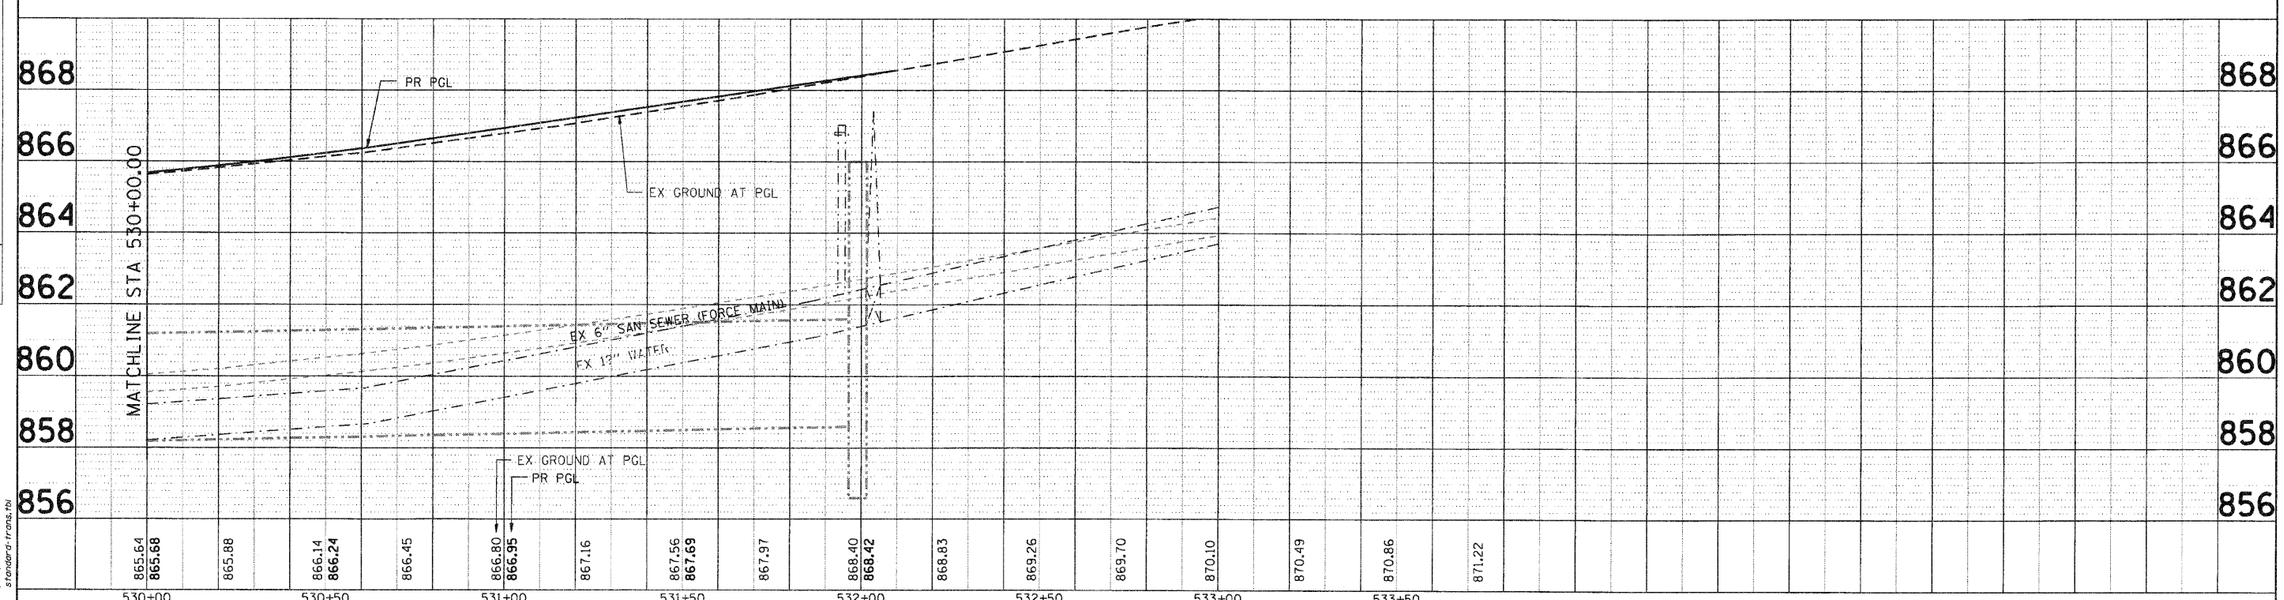

PLAN
NOTE BOOK NO.
SURVEYED
PLOTTED
ALIGNMENT CHECKED
RT. OF WAY CHECKED
CADD FILE NAME
BY
DATE

PROFILE
NOTE BOOK NO.
SURVEYED
PLOTTED
GRADES CHECKED
B.M. NOTED
STRUCTURE NOTAT'NS CHKD
BY
DATE

COMPANY NAME: SEC GROUP, INC.
PROJECT CONTACT: A. JAIN
CLIENT: VILLAGE OF CARPENTERSVILLE
DATE PLOTTED: 11/1/2010 6:00:38 PM
FILE NAME: 080326-wtr-20.dgn
PLOT DRIVER: pdf.plt
PEN TABLE: standard-trans.tbl

C-91-194-07
HAZARD/MONROE/GOLFVIEW
080326-wtr-20.dgn

SEC Group, Inc.
An Infrt Green Company
420 N. Front Street,
McHenry, IL 60050-2136
t 815.385.1779 f 815.385.1751
www.secgroupinc.com
-McHenry, IL -Yorkville, IL -New Lenox, IL -Chicago, IL

Illinois Professional Design Firm # 184-000108

USER NAME = CHartke	DESIGNED - C. PIEPER	REVISED -	
	DRAWN - R. BEST	REVISED -	
PLOT SCALE = 1" = 20'	CHECKED - T. HAMILTON	REVISED -	
PLOT DATE = 11/1/2010	DATE - 10/25/10	REVISED -	

VILLAGE OF CARPENTERSVILLE

WATERMAIN AND SANITARY SEWER PLAN AND PROFILE
DUNDEE ROAD (IL ROUTE 68)

SCALE: 1" = 20' | SHEET NO. 20 OF 20 SHEETS | STA. 530+00 TO STA. END

F.A. RTE.	SECTION	COUNTY	TOTAL SHEETS	SHEET NO.
•	06-00074-00-FP	KANE	211	89
• FAU 2414, FAU 1280, FAP 343		CONTRACT NO. 63504		
FED. ROAD DIST. NO.	ILLINOIS	FED. AID PROJECT		