COMPANY NAME: SEC GROUP, INC.
PROJECT CONTACT: A. JAIN
CLIENT: VILLAGE OF CARPENTERSVILLE
DATE PLOTTED: 11/2/2010 12:50:05 PM
FILE NAME: 080326-XSEC-GOLF.dgn
PLOT DRIVER: pdf.pltr
PEN TABLE: standard-trans.tbl

ORIGINAL SURVEY		BY	DATE
NOTE BOOK	SURVEYED		
NO.	PLOTTED		
	TEMPLATE		
	AREAS		
	AREAS CHECKED		

FINAL SURVEY		BY	DATE
NOTE BOOK	SURVEYED		
NO.	PLOTTED		
	TEMPLATE		
	AREAS		
	AREAS CHECKED		

SEC Group, Inc.
Civil Transportation Design Firm of Excellence
GEOTECHNICAL ENGINEERING
GEOTECHNICAL CONSULTING
LAND DEVELOPMENT
LAND SURVEYING
LANDSCAPE ARCHITECTURE
MUNICIPAL ENGINEERING
STRUCTURAL ENGINEERING
TRANSPORTATION ENGINEERING
WATER RESOURCES ENGINEERING
Offices Throughout Illinois and Colorado

USER NAME = CHar-Ua
PLOT SCALE = 1" = 5'
PLOT DATE = 11/2/2010

DESIGNED	-	C. HARTKE
DRAWN	-	R. BEST
CHECKED	-	T. HAMILTON
DATE	-	10/25/10

REVISED	-	
REVISED	-	
REVISED	-	

VILLAGE OF CARPENTERSVILLE

CROSS SECTIONS
GOLFVIEW LANE

SCALE: 1" = 5'
SHEET NO. 7 OF 34 SHEETS
STA. 208+00.00 TO STA. 208+75.64
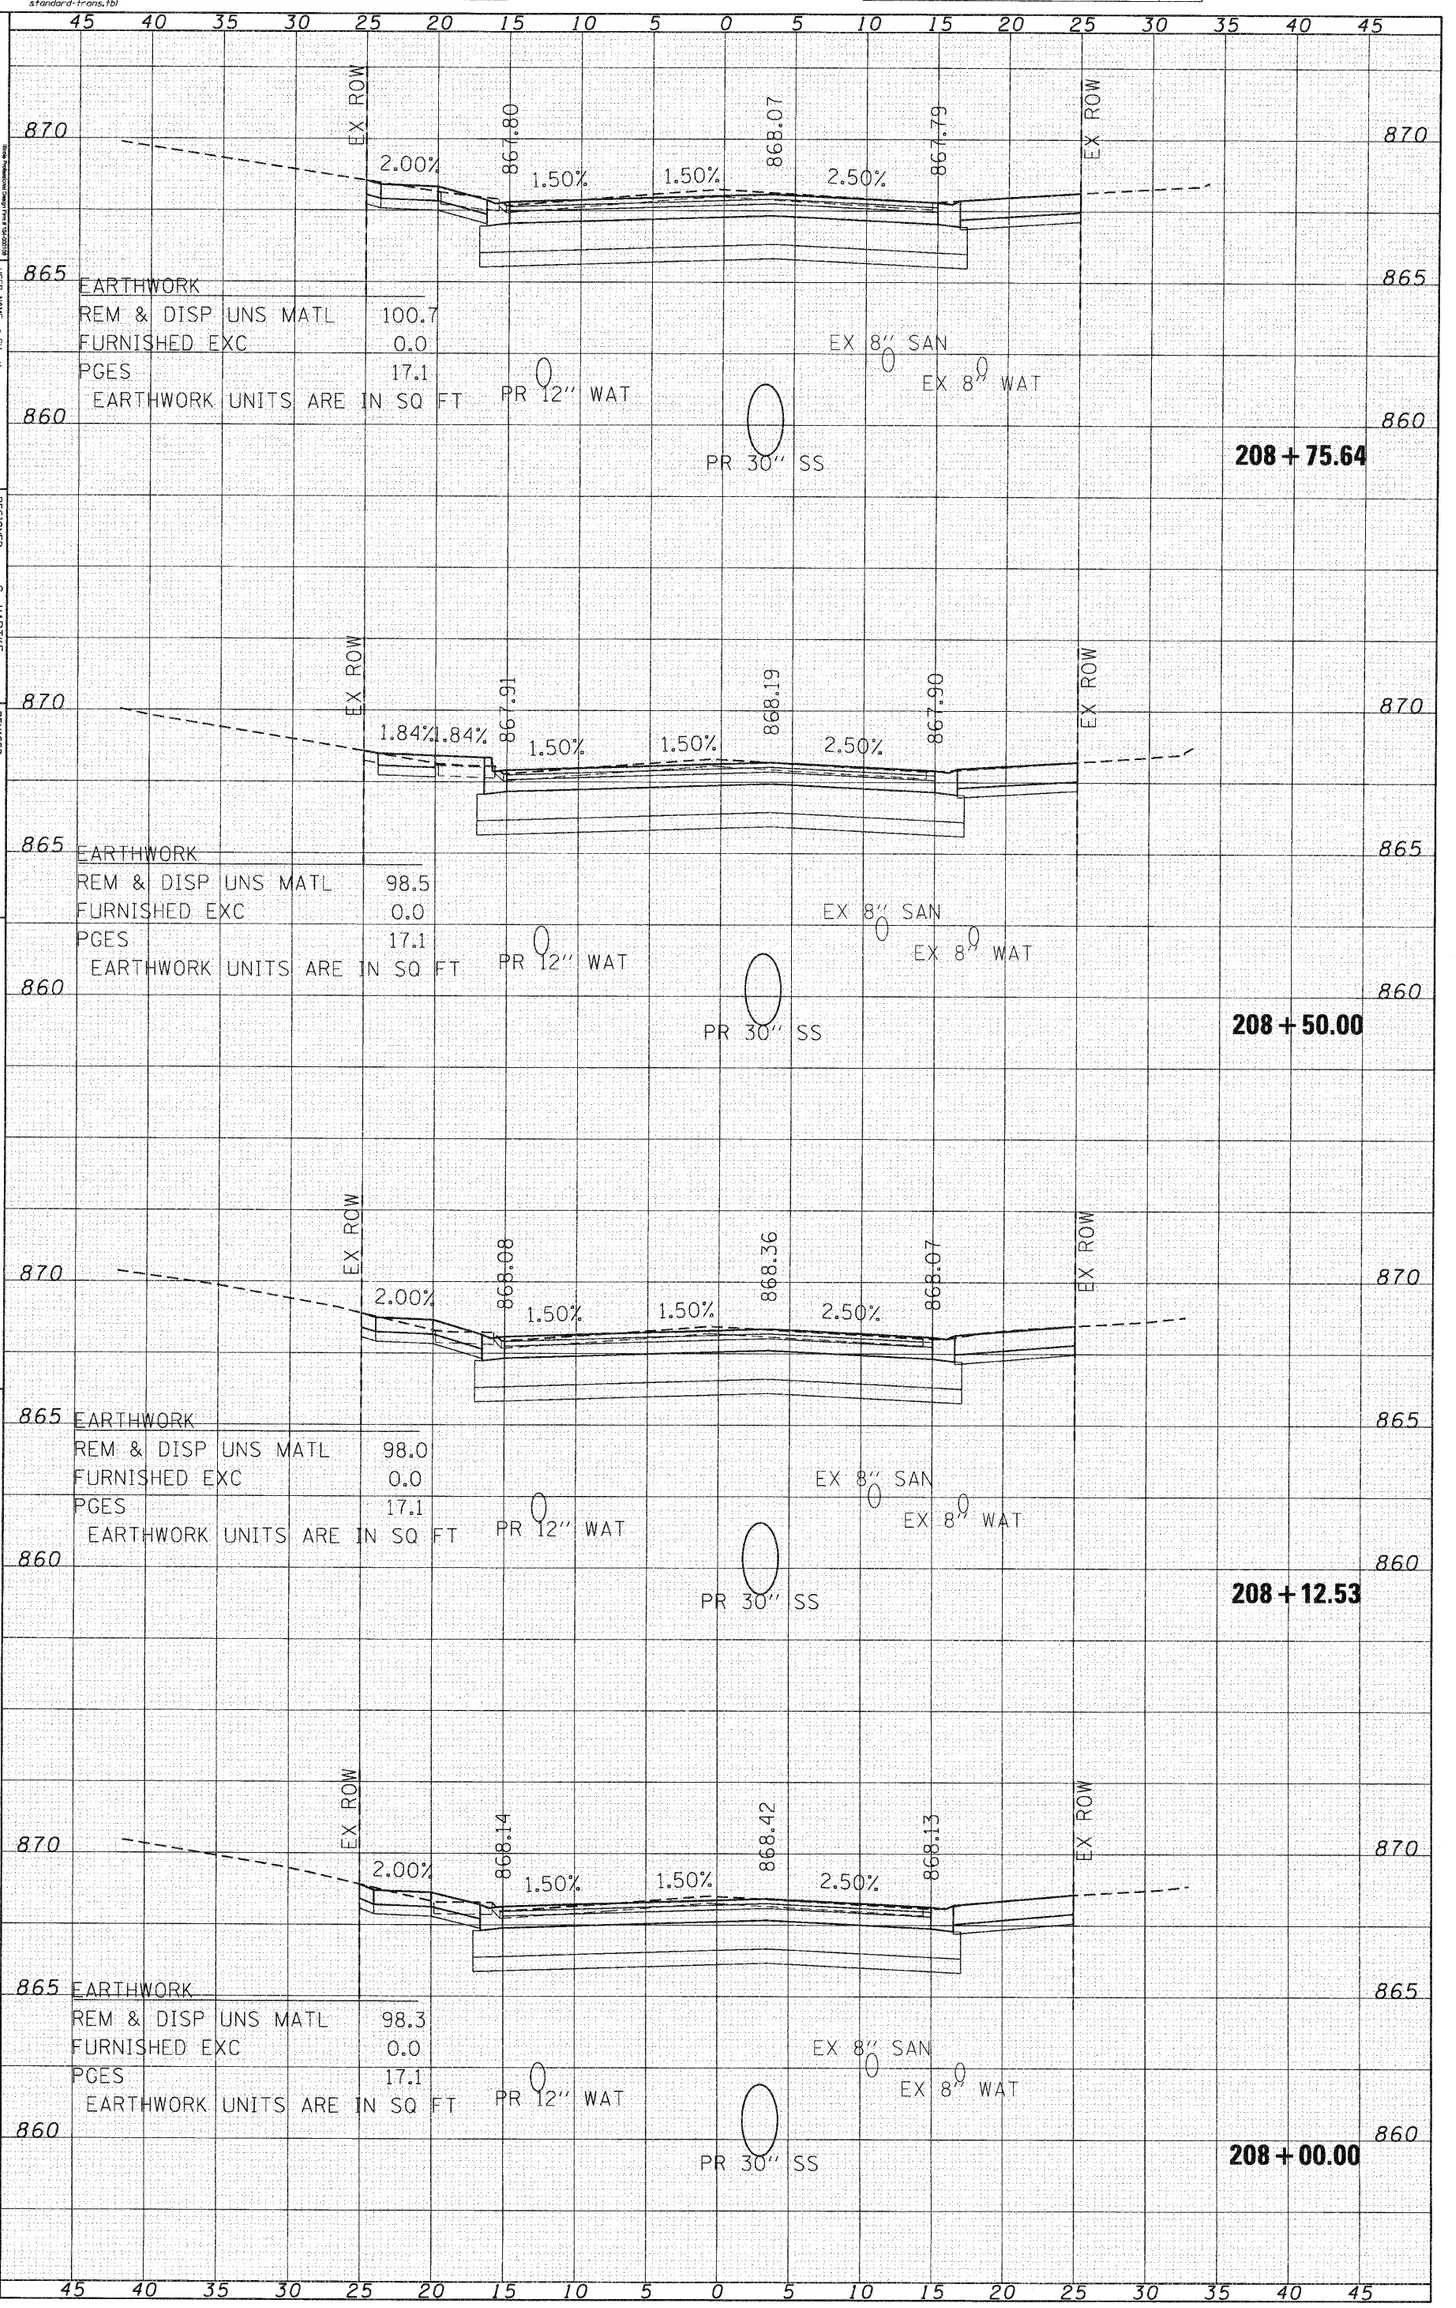
F.A. RTE. •
• FAU 2414, FAU 1280, FAP 343
SECTION 06-00074-00-FP
COUNTY KANE
CONTRACT NO. 63504
TOTAL SHEETS 211
SHEET NO. 133
FED. ROAD DIST. NO. ILLINOIS
FED. AID PROJECT 63504