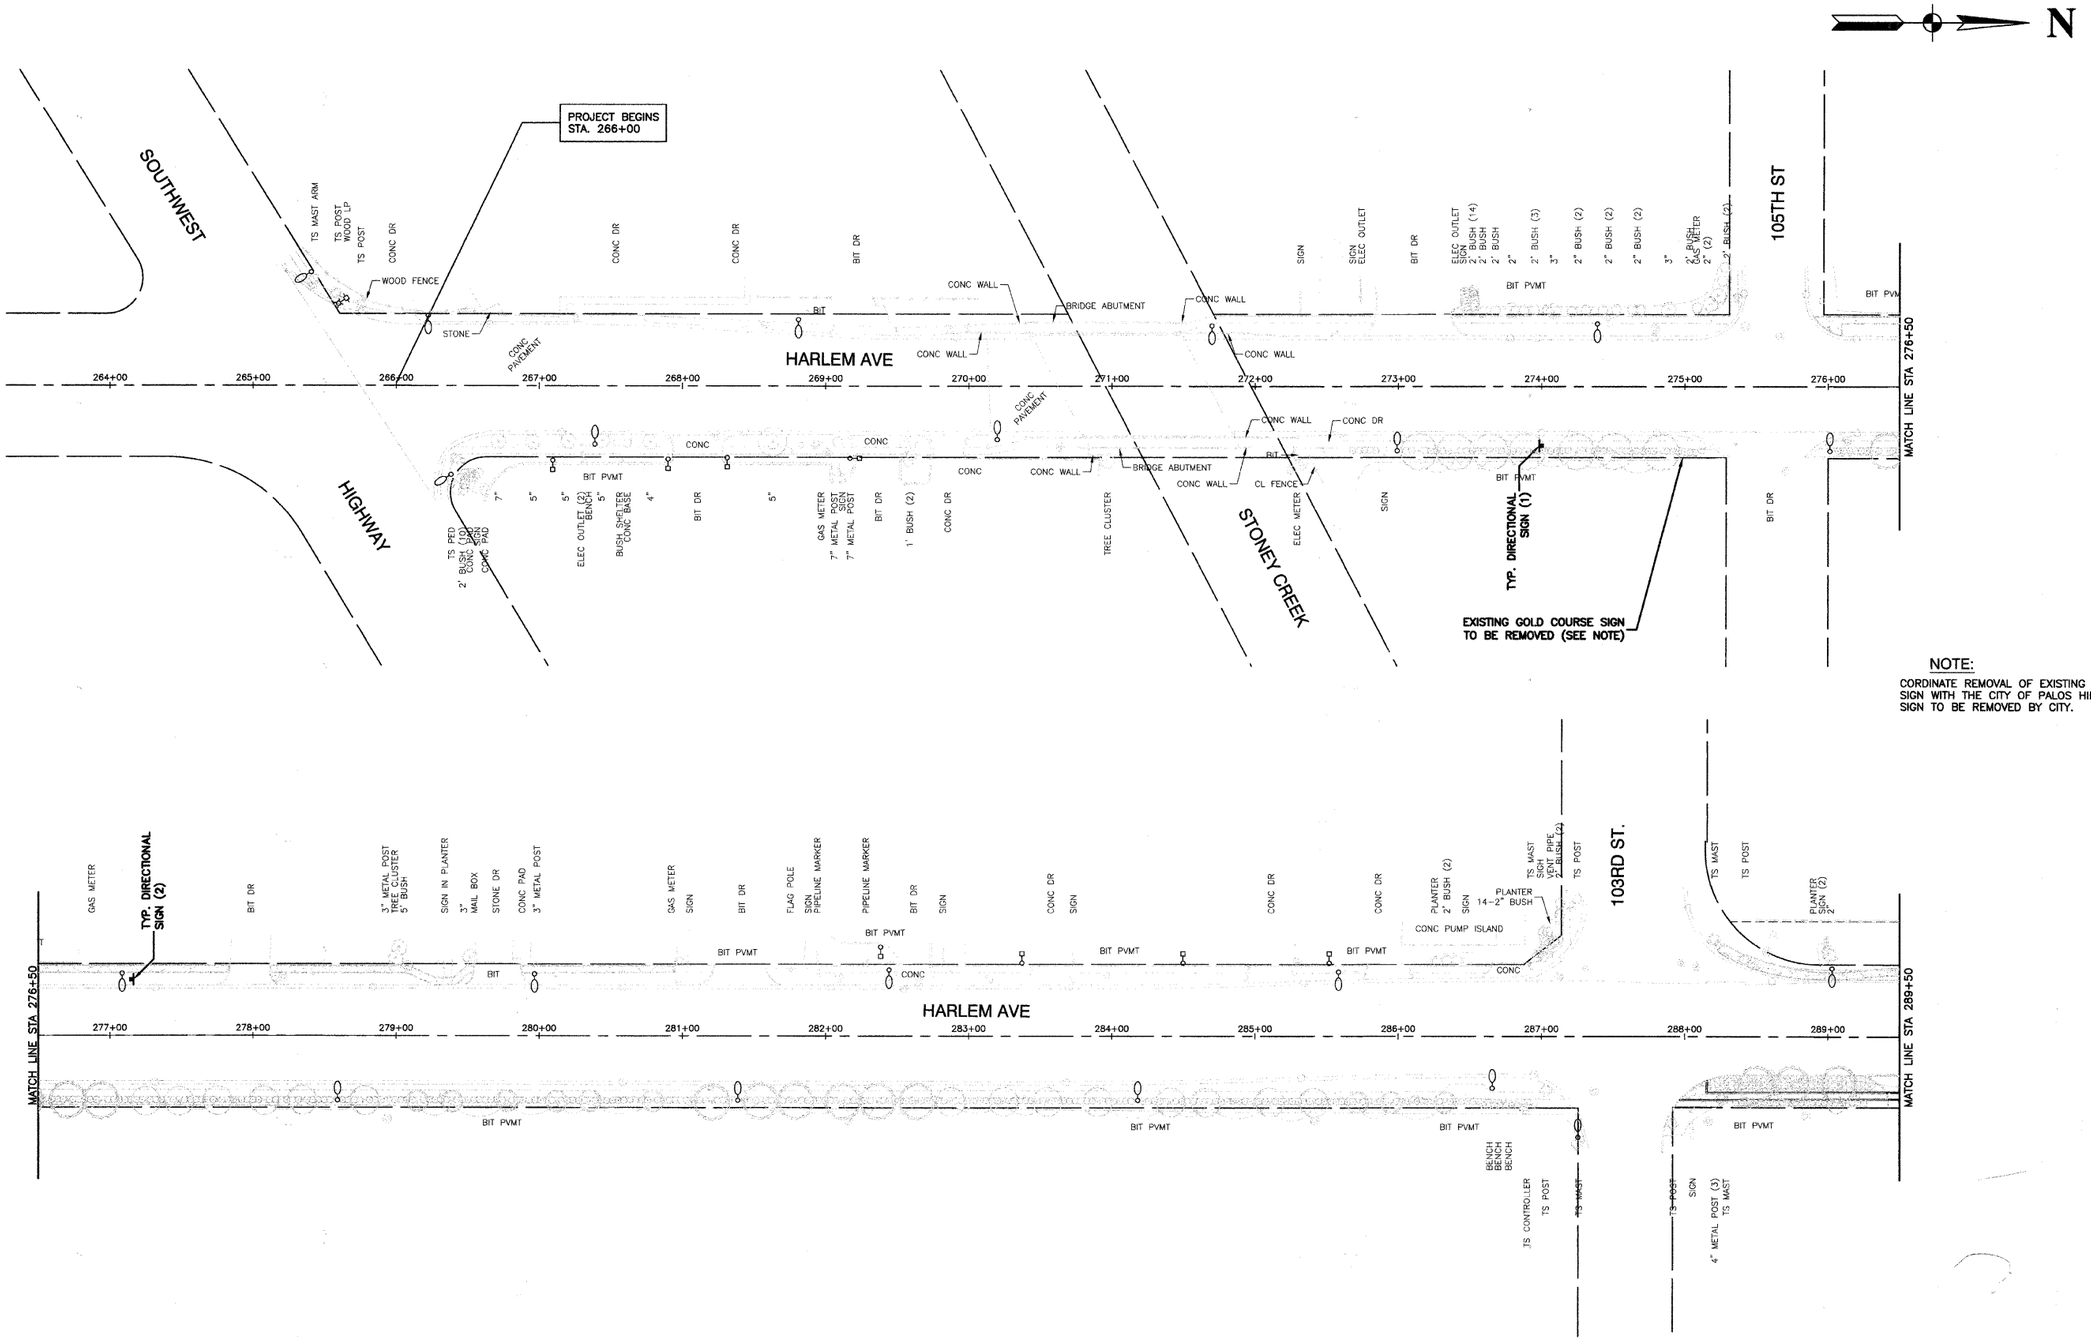

NOTE:

CORDINATE REMOVAL OF EXISTING SIGN WITH THE CITY OF PALOS HILLS. SIGN TO BE REMOVED BY CITY.

FILE NAME = 07441_02-PLAN-01 - P01	USER NAME =	DESIGNED — RJW	REVISED —	STATE OF ILLINOIS DEPARTMENT OF TRANSPORTATION	HARLEM AVENUE BEAUTIFICATION FROM SOUTHWEST HIGHWAY TO 65TH STREET SIGNING PLAN	F.A.U. RTE.	SECTION	COUNTY	TOTAL SHEETS	SHEET NO.
		CHECKED — PKB	REVISED —			348	07-00055-01-SG	COOK	55	5
	PLOT SCALE = 1"=50'	DRAWN — RG	REVISED —			CONTRACT NO. 63510				
	PLOT DATE = 10-21-10	CHECKED — AG	REVISED —		SCALE: 1"=50' / SHEET NO. 5 OF 55 SHEETS / STA. 105TH ST TO STA. 289+50	FED. ROAD DIST. NO. 1	ILLINOIS	FED. AID PROJECT HPP-3462(001)		