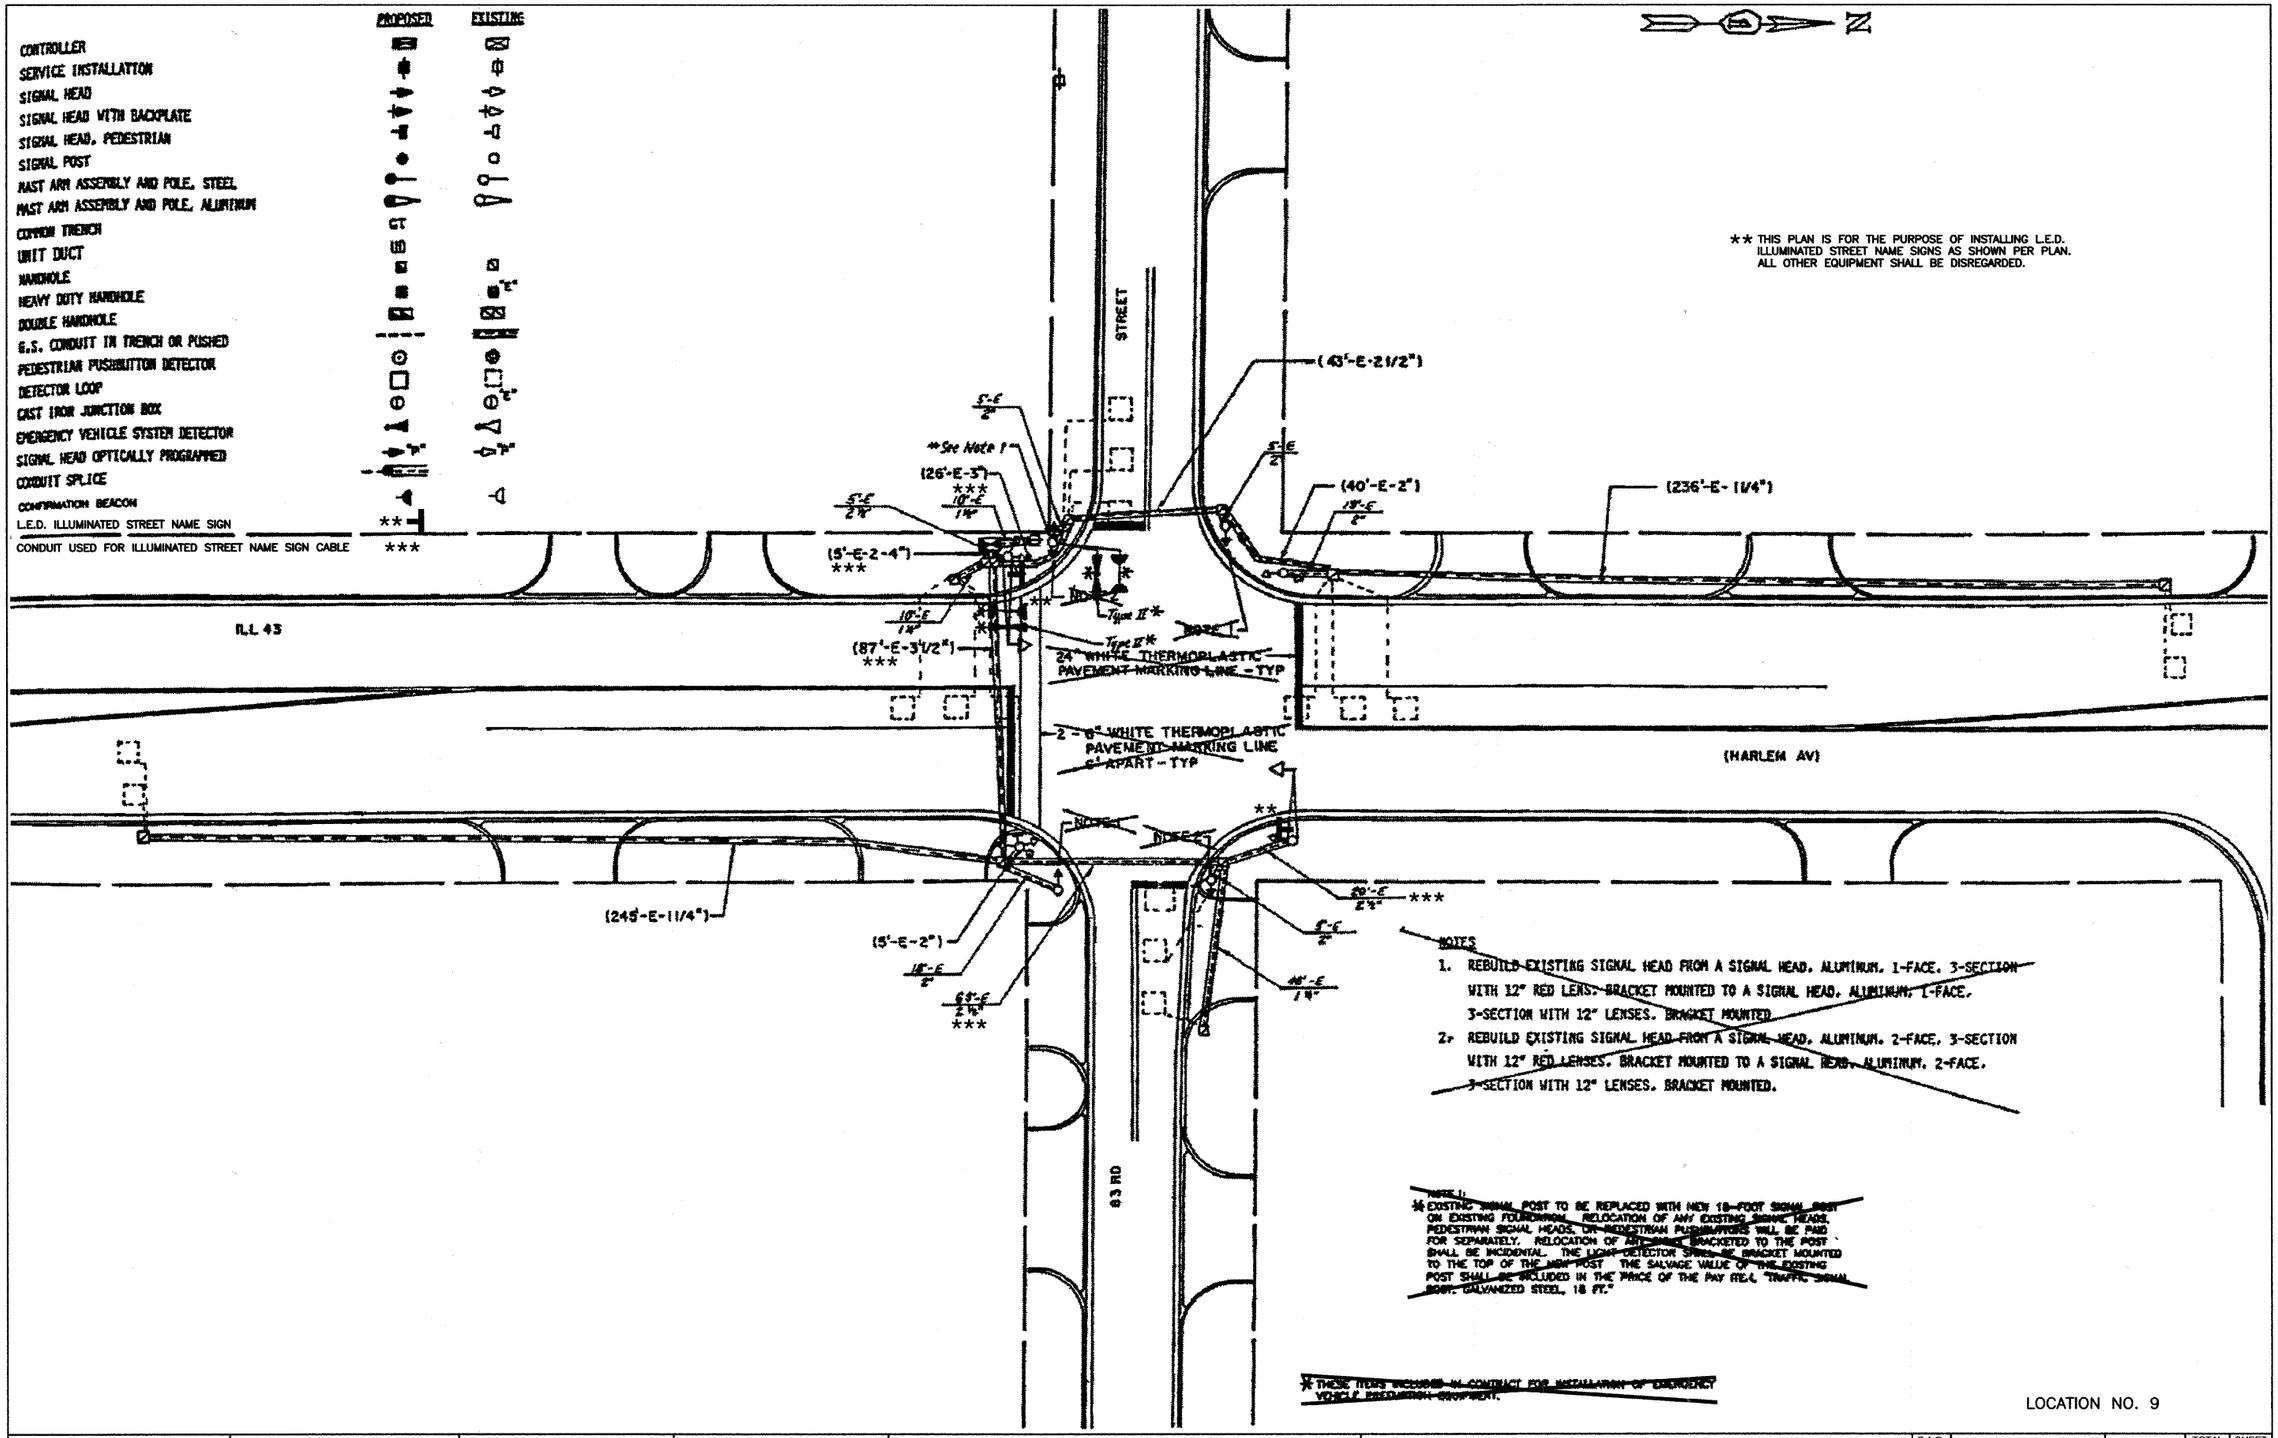

LOCATION NO. 9

FILE NAME = 07441_02-PLAN-SIGN-01 - IDOT P10	USER NAME =	DESIGNED — MRS	REVISED —	STATE OF ILLINOIS DEPARTMENT OF TRANSPORTATION	HARLEM AVENUE BEAUTIFICATION TRAFFIC SIGNAL MODIFICATION PLAN IL ROUTE 43 (HARLEM AVE) AND 83RD STREET	F.A.P RTE.	SECTION	COUNTY	TOTAL SHEETS	SHEET NO.
		CHECKED — PKB	REVISED —			348	07-00055-01-SG	COOK	55	40
	PLOT SCALE =	DRAWN — RG	REVISED —					CONTRACT NO. 63510		
	PLOT DATE = 10-21-10	CHECKED — AG	REVISED —		SCALE: 1"=20' SHEET NO. 40 OF 55 SHEETS STA. TO STA.	FED. ROAD DIST. NO. 1	ILLINOIS	FED. AID PROJECT HPP-3462(001)		