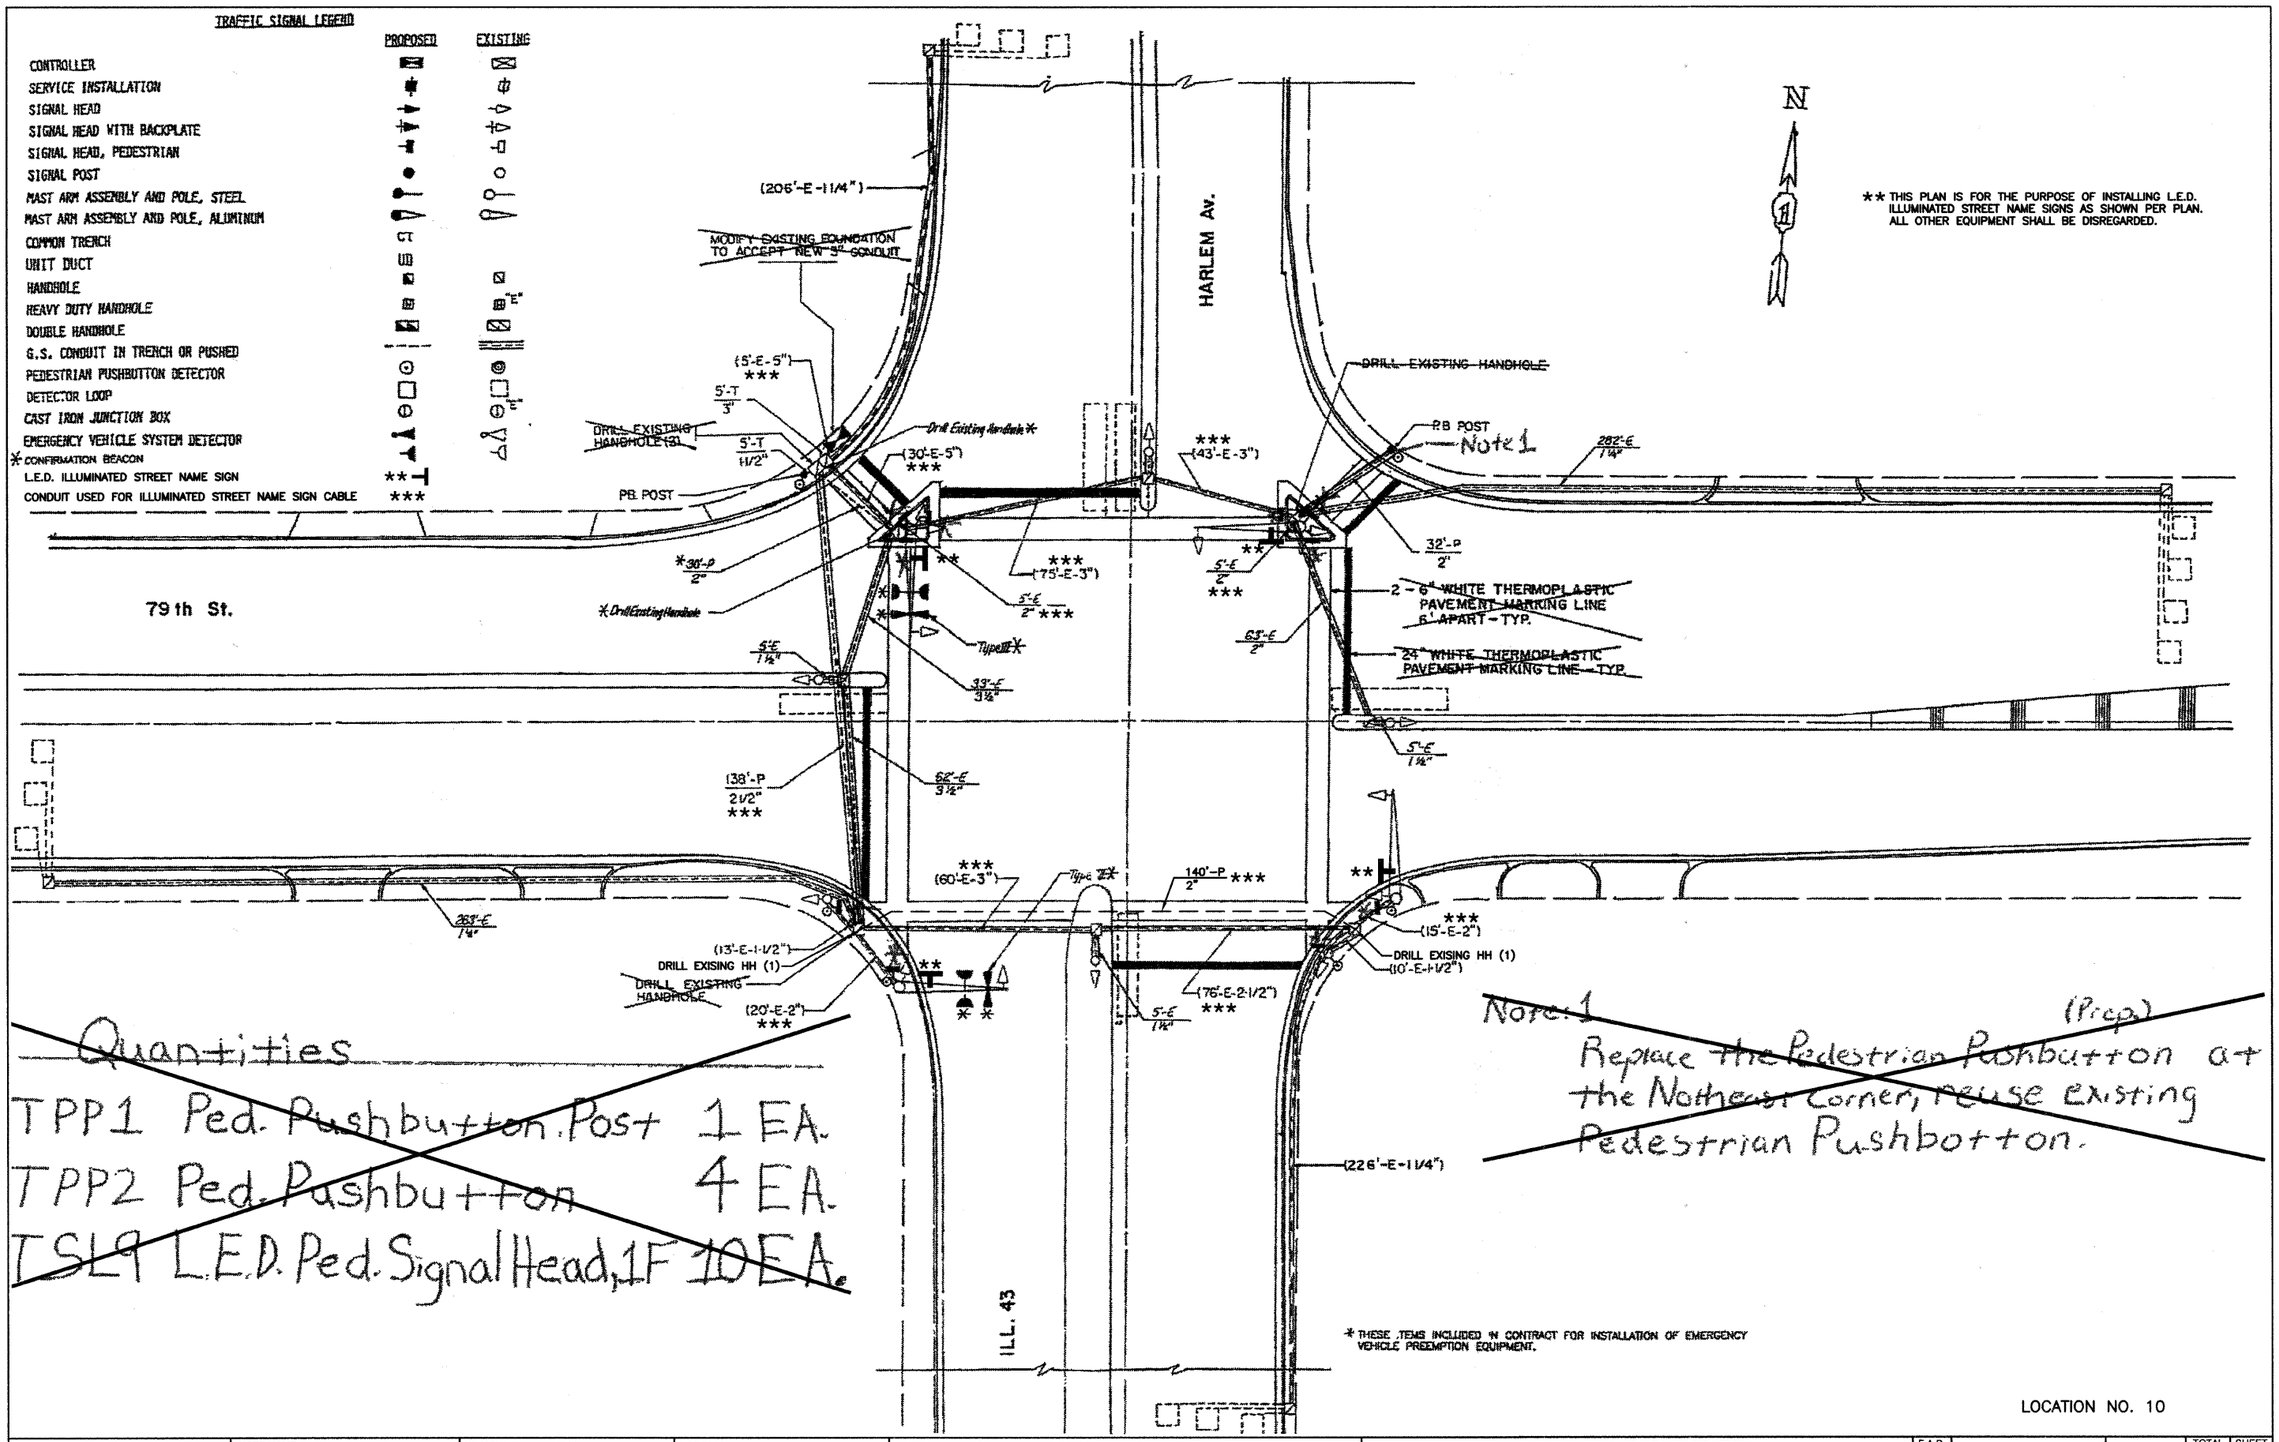

LOCATION NO. 10

FILE NAME = 07441_02-PLAN-SIGN-01 - IDOT P08	USER NAME =	DESIGNED — MRS	REVISED —	STATE OF ILLINOIS DEPARTMENT OF TRANSPORTATION	HARLEM AVENUE BEAUTIFICATION TRAFFIC SIGNAL MODIFICATION PLAN IL ROUTE 43 (HARLEM AVE) AND 79TH STREET	F.A.P RTE. 348	SECTION 07-00055-01-SG	COUNTY COOK	TOTAL SHEETS 55	SHEET NO. 42
		CHECKED — PKB	REVISED —					CONTRACT NO. 63510		
	PLOT SCALE =	DRAWN — RG	REVISED —							
	PLOT DATE = 10-21-10	CHECKED — AG	REVISED —		SCALE: 1"=20' SHEET NO. 42 OF 55 SHEETS STA. TO STA.	FED. ROAD DIST. NO. 1	ILLINOIS	FED. AID PROJECT HPP-3462(001)		