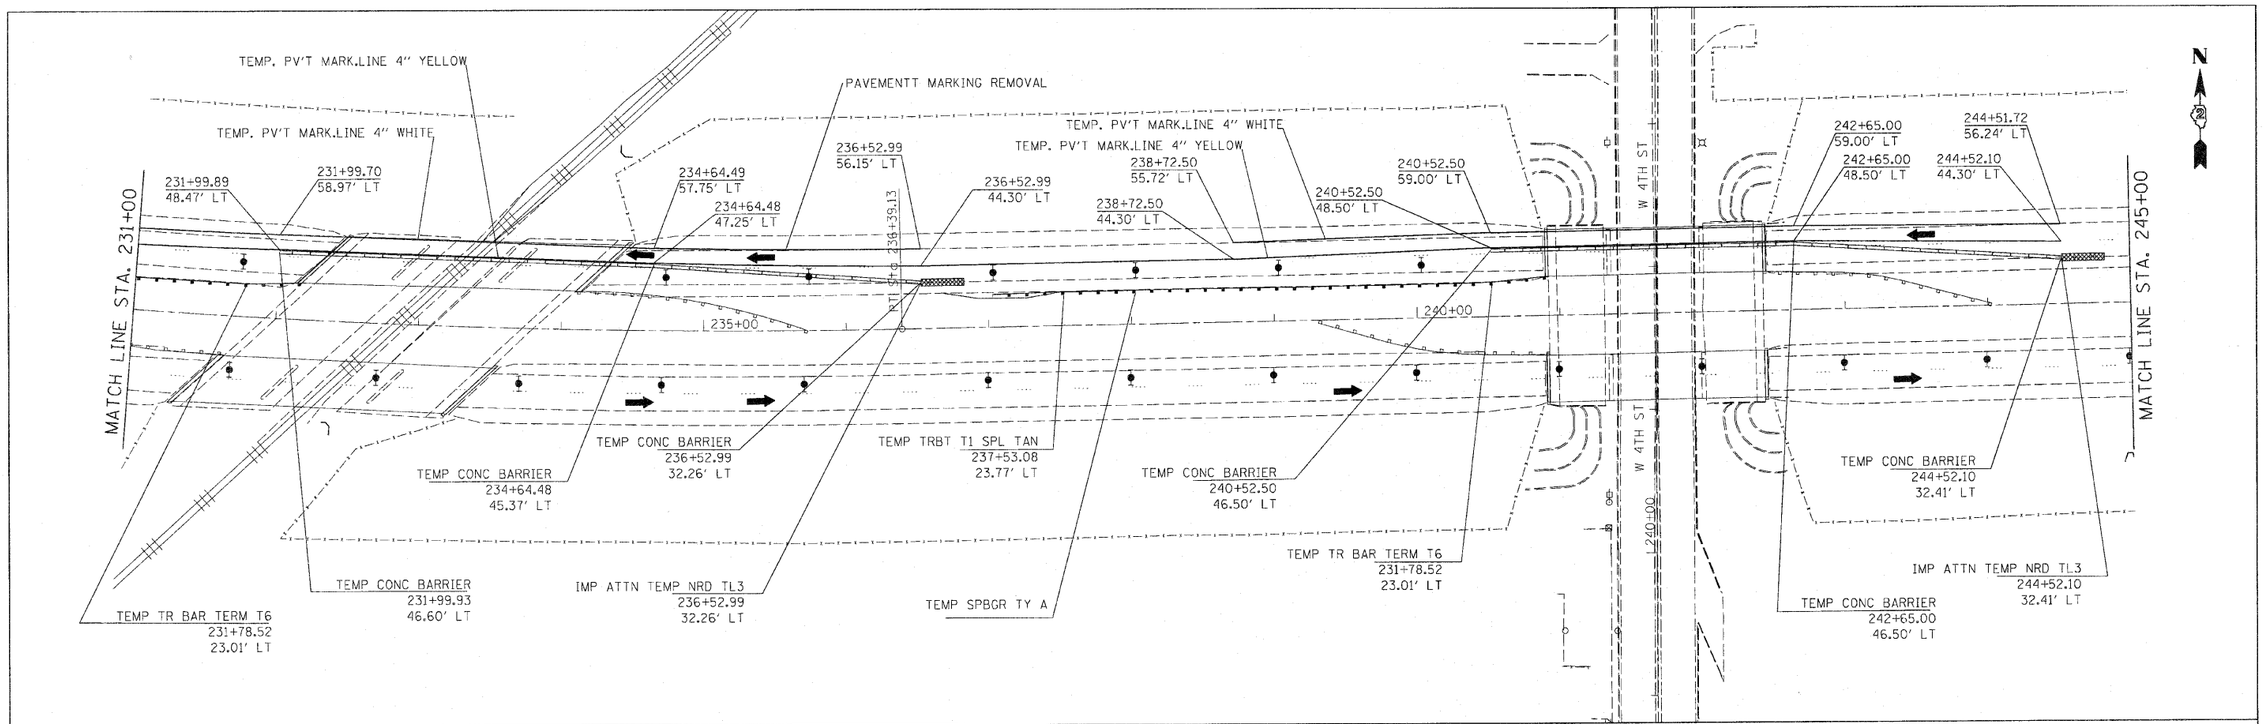


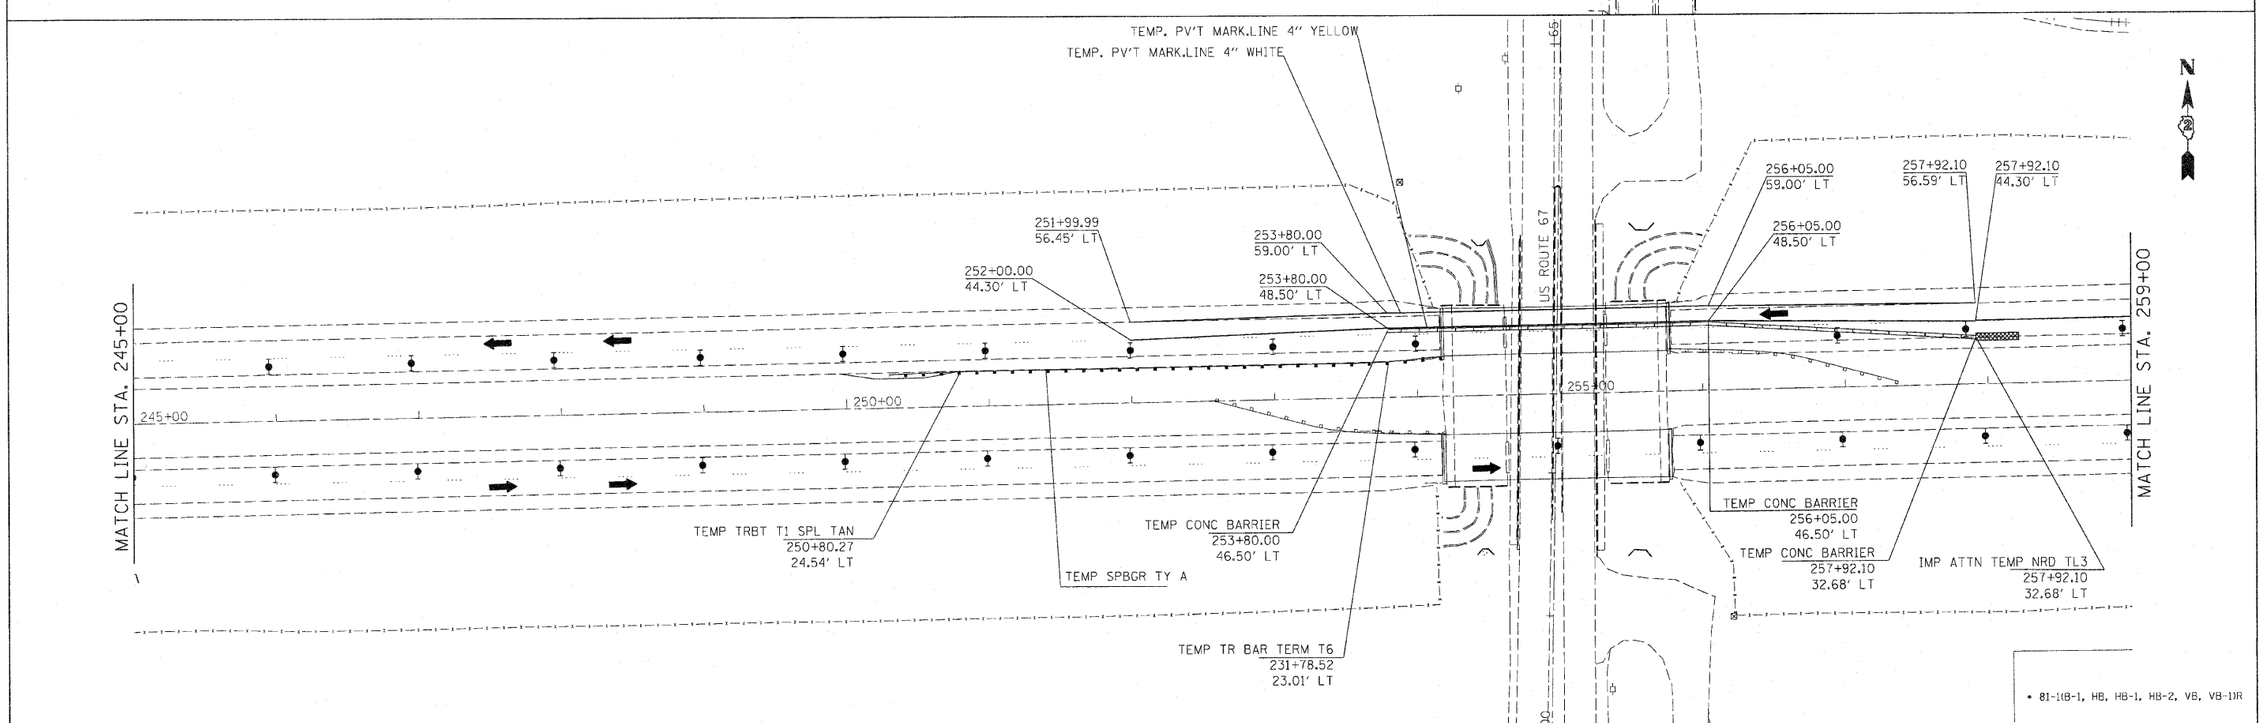


• 81-1(B-1, HB, HB-1, HB-2, VB, VB-1)R

| | | | | | | | | | | |
|---|---|---|---|---|---|---|---|---|---|---|
| FILE NAME = c:\pw_work\pwidot\condermanee\d0179717\D224502-sht-staging.dgn | USER NAME = condermanee | DESIGNED - | REVISED - | STATE OF ILLINOIS DEPARTMENT OF TRANSPORTATION | I - 280 PRE-STAGE PLAN 'A' | F.A.I. RTE. | SECTION | COUNTY | TOTAL SHEETS | SHEET NO. |
| | | DRAWN - | REVISED - | | | 280 | • | ROCK ISLAND | 503 | 56C |
| | PLOT SCALE = 50.0000 ' / IN. | CHECKED - | REVISED - | | | | | CONTRACT NO. 64815 | | |
| | PLOT DATE = Fri Sep 03 16:41:26 2010 | DATE - | REVISED - | | SCALE: SHEET NO. 3 OF 9 SHEETS STA. TO STA. | | | ILLINOIS FED. AID PROJECT | | |