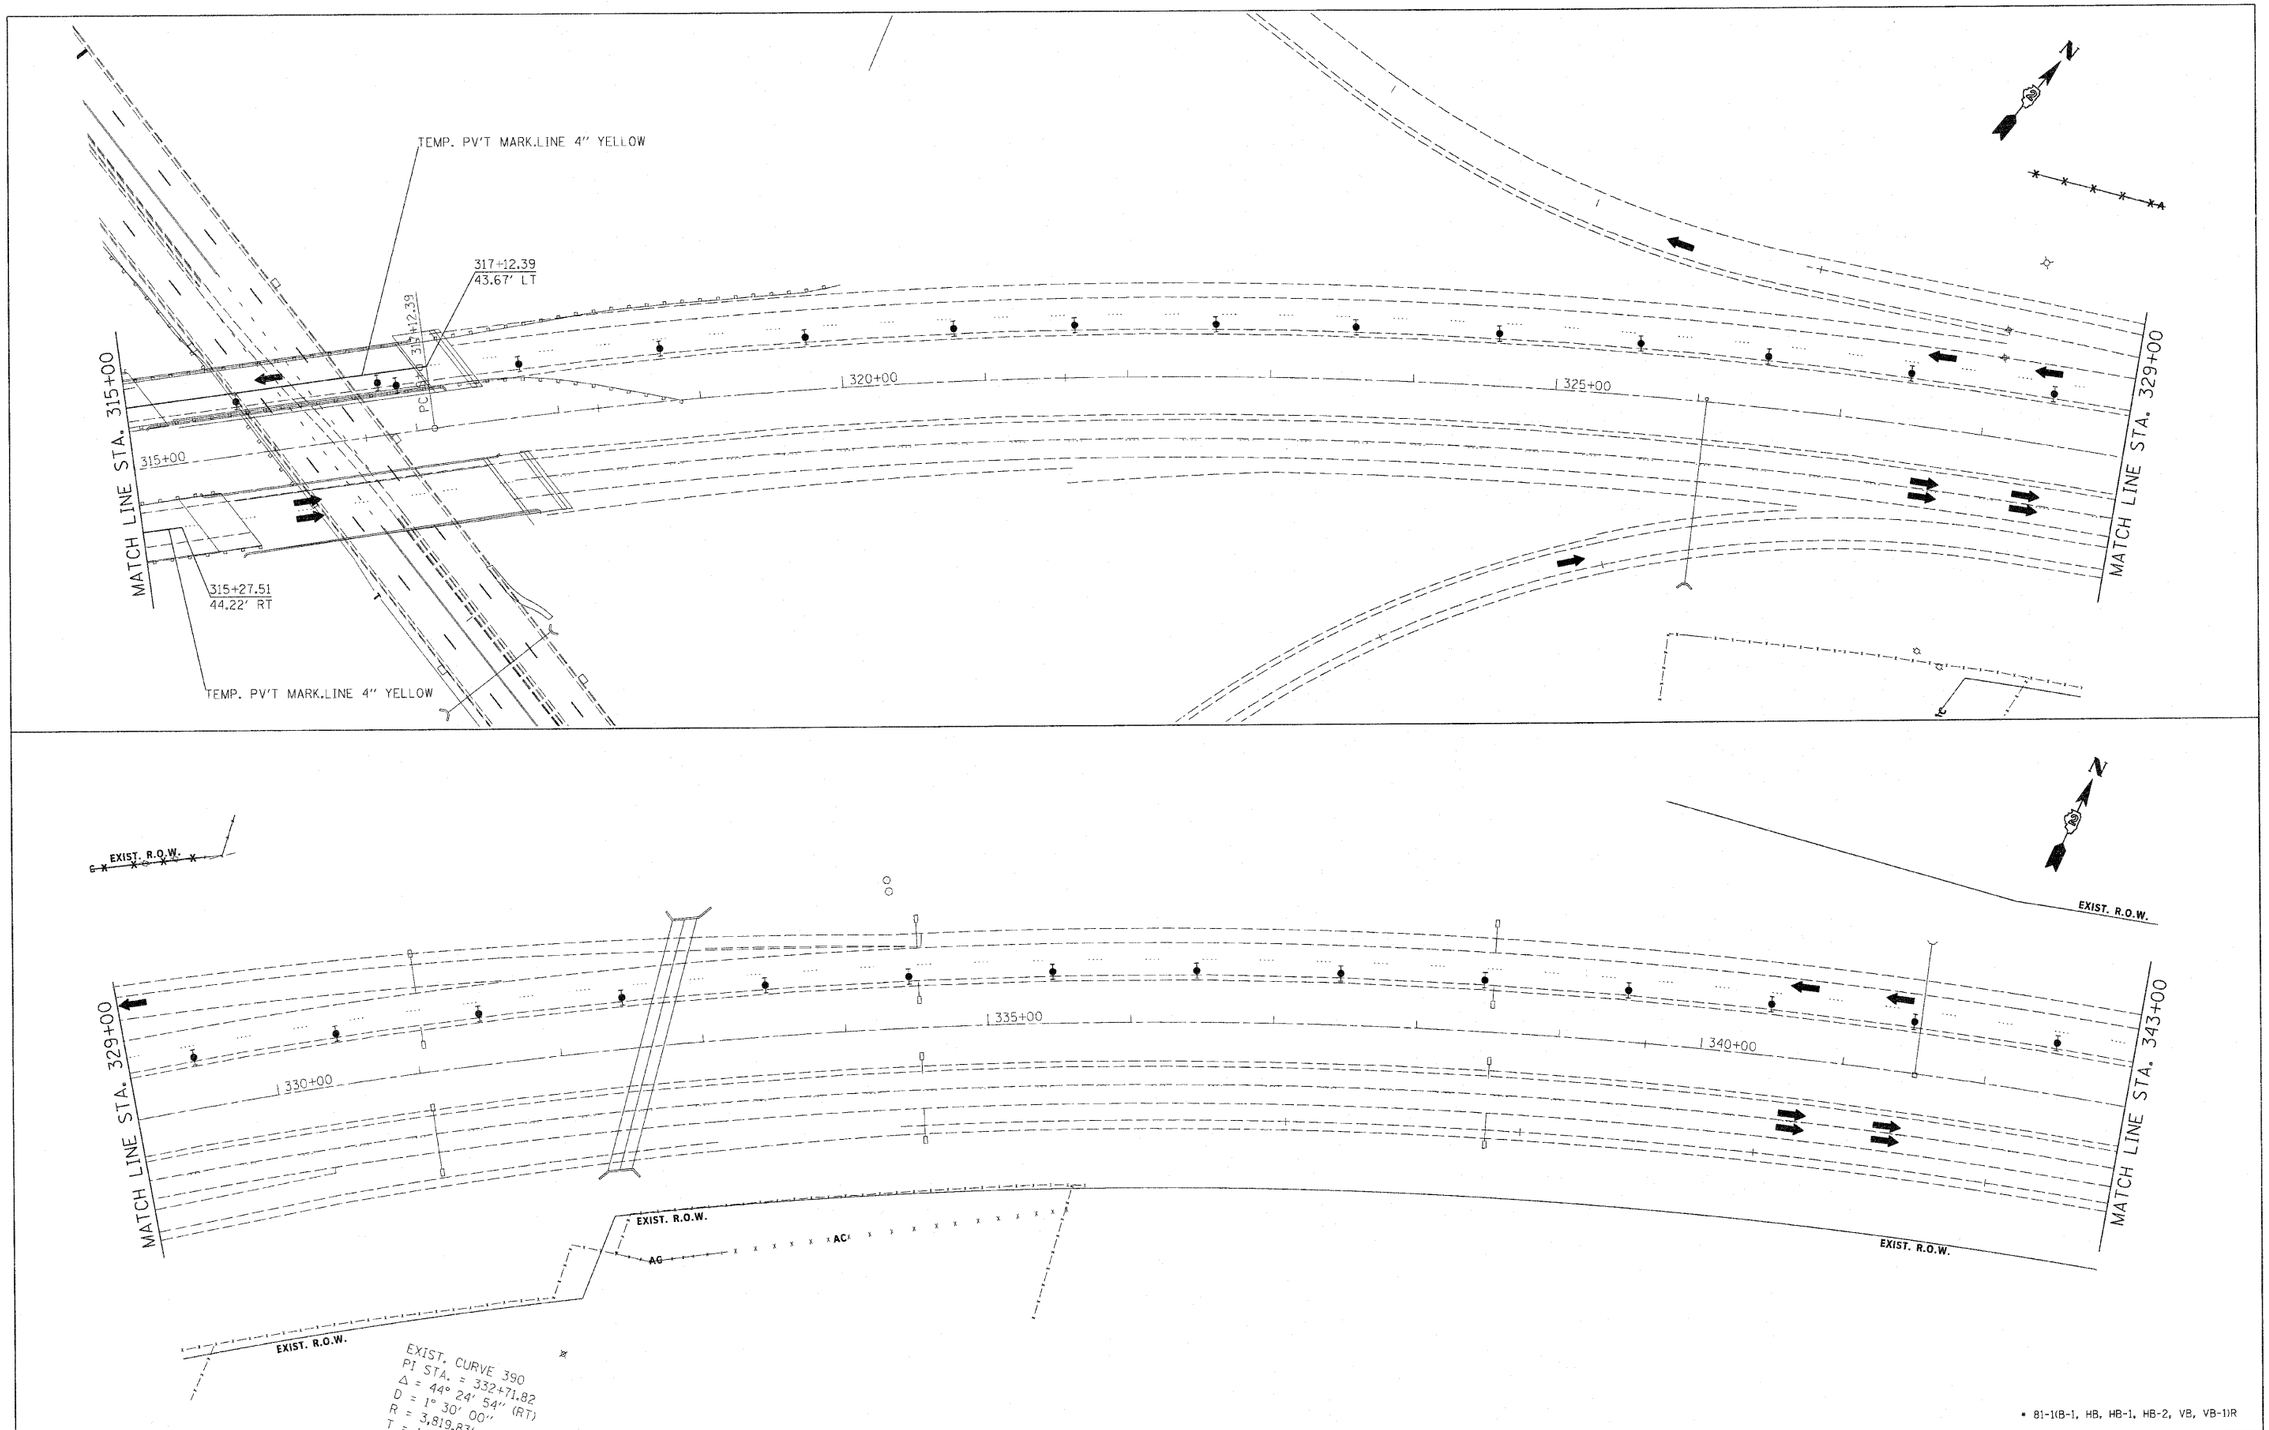

• 81-1(B-1, HB, HB-1, HB-2, VB, VB-1)R

FILE NAME = c:\pw_work\pwidot\condermanse\d0179717\D204502-sht-staging.dgn	USER NAME = condermanse	DESIGNED -	REVISED -	STATE OF ILLINOIS DEPARTMENT OF TRANSPORTATION	I - 280 PRE-STAGE PLAN 'A'	F.A.I. RTE.	SECTION	COUNTY	TOTAL SHEETS	SHEET NO.
		DRAWN -	REVISED -			280	•	ROCK ISLAND	503	56F
	PLOT SCALE = 50.0000 ' / IN.	CHECKED -	REVISED -			CONTRACT NO. 64815				
	PLOT DATE = Fri Sep 03 16:41:14 2010	DATE -	REVISED -		SCALE: SHEET NO. 6 OF 9 SHEETS STA. TO STA.	ILLINOIS FED. AID PROJECT				