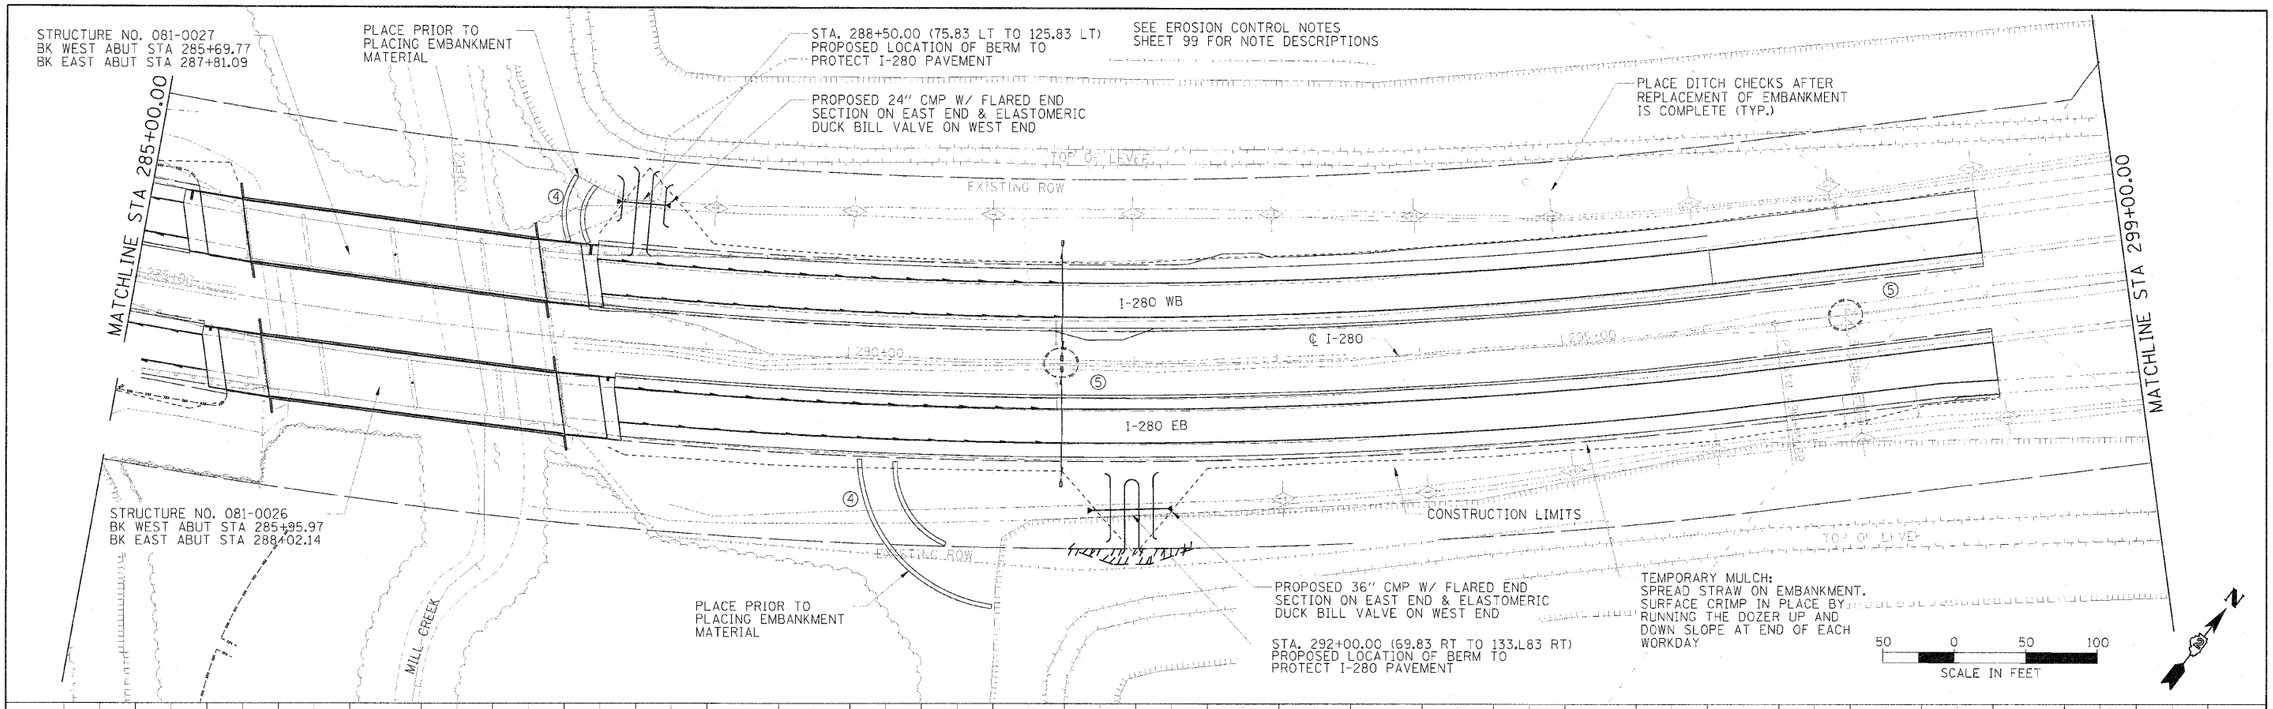

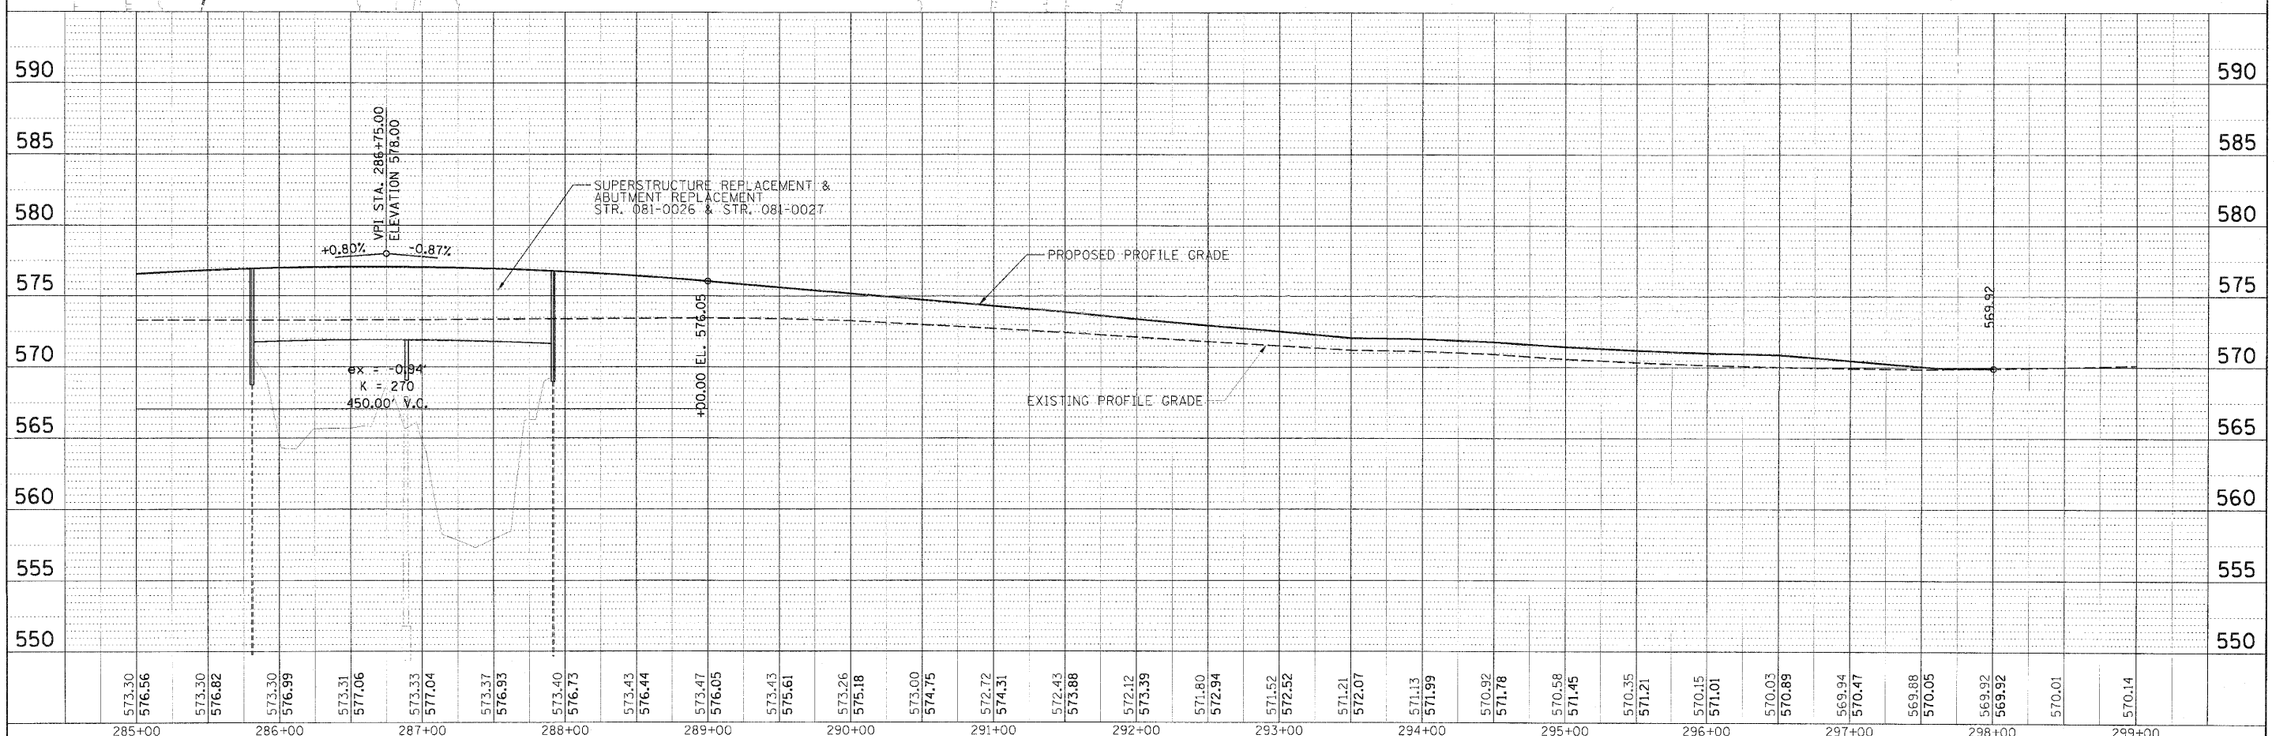

FILE NAME = 0264015-sheet01.dgn	USER NAME = meder00377	DESIGNED - CRC	REVISED -
MODEL NAME = 1280 SEP 27		DRAWN - JDM	REVISED -
	PLOT SCALE = 52.0000 ' / in.	CHECKED - CRC	REVISED -
	PLOT DATE = 07/23/2010	DATE - 07/23/10	REVISED -

STATE OF ILLINOIS
DEPARTMENT OF TRANSPORTATION

I-280
EROSION CONTROL PLAN
STAGE I PLAN

SCALE: 1" = 50' | SHEET NO. OF SHEETS | STA. 285+00.00 TO STA. 299+00.00

F.A. RTE.	SECTION	COUNTY	TOTAL SHEETS	SHEET NO.
280	81-1IB-1,HB,VB-1,HB-2,VB,VB-1R	ROCK ISLAND	503	105

CONTRACT NO. 64815

7 ILLINOIS FED. AID PROJECT 7

© Copyright Hanson Professional Services Inc. 2010
HANSON
Hanson Professional Services Inc.