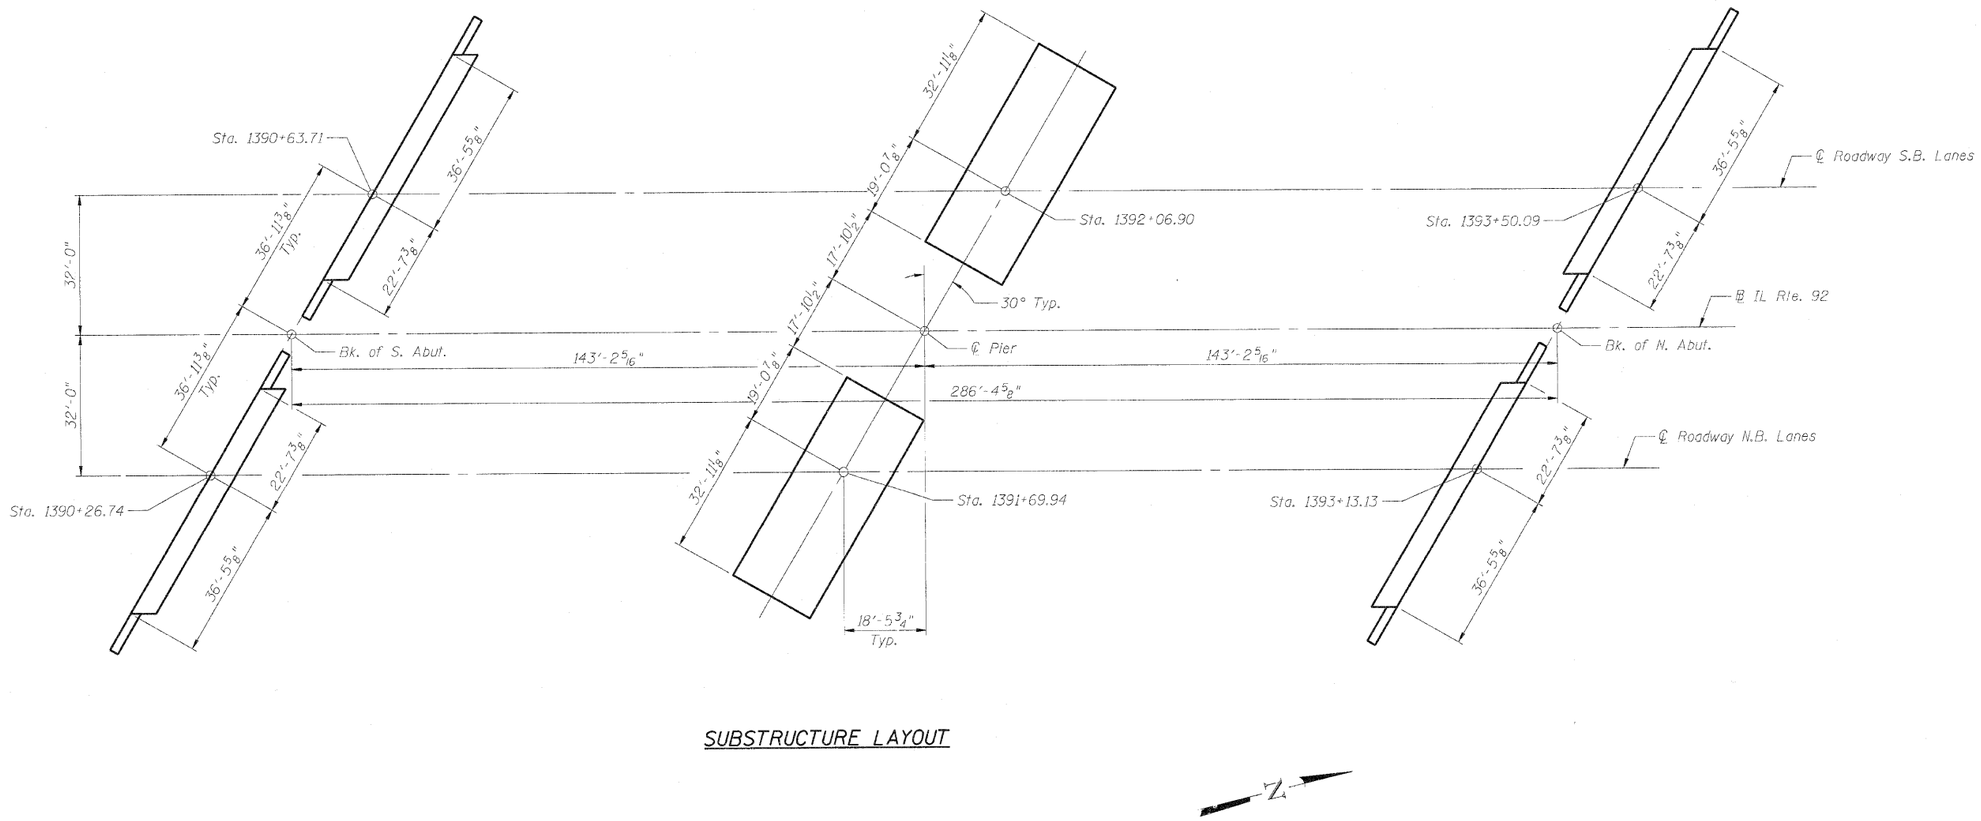

SUBSTRUCTURE LAYOUT

SUBSTRUCTURE LAYOUT
STRUCTURE NUMBERS 081-0188 (S.B.) & 081-0189 (N.B.)

PROFESSIONAL DESIGN FIRM LICENSE #184-001084

© Copyright Hanson Professional Services Inc. 2010

HANSON
Hanson Professional Services Inc.

JOB NO.	SHEET NO. 6
05R1532A	50 SHEETS
DATE 07/23/10	

F.A.I. RTE.	SECTION	COUNTY	TOTAL SHEETS	SHEET NO.
280	81-1(HB)R	Rock Island	503	139
		CONTRACT NO. 64815		
	ILLINOIS	FED. AID PROJECT		

LAYOUT	KR/FLN	04/05/10
DRAWN	MDM/BDM	07/21/10
REVIEWED	KR/FLN	07/21/10

07/23/2010
c:\pwidos_work\dot_rdi_joints\dist1592\C80\D168-64815-006 Sub_Layout.dgn