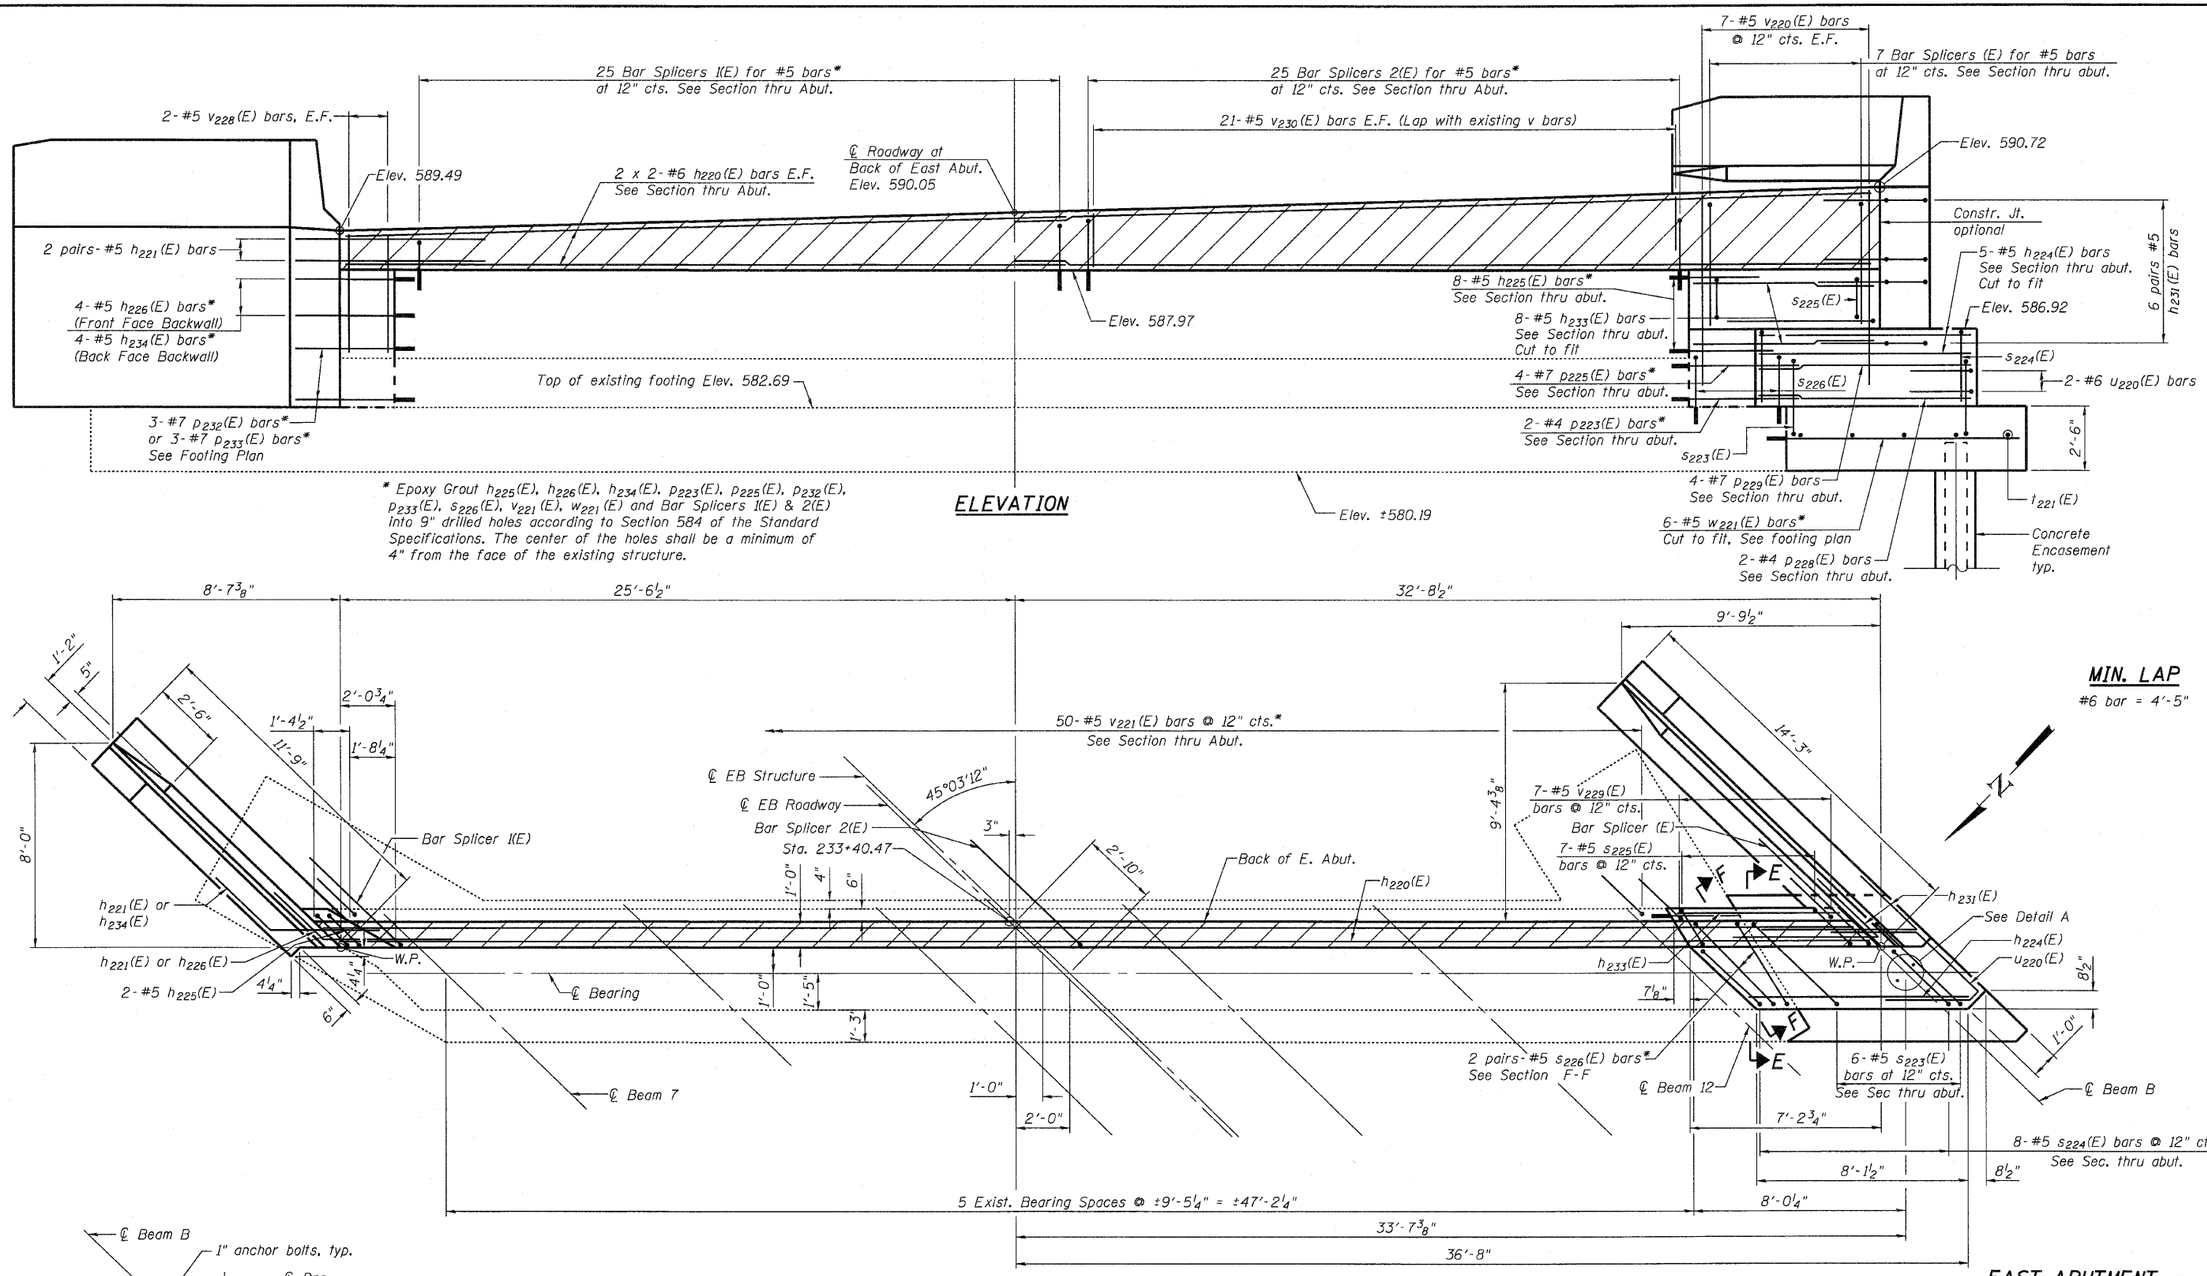

Work this Sheet with Sheets 37 and 38 of 55.

EAST ABUTMENT
EASTBOUND STRUCTURE
STRUCTURE NO. 081-0018 (EB)

Coombe-Bloxdorf P.C.
-CIVIL ENGINEERS-
-STRUCTURAL ENGINEERS-
-LAND SURVEYORS-
Design Firm License No. 184-002703

PROJECT NO.	09033
SCALE	
DATE	6/4/2010
DESIGN BY	BD/MCB
DRAWN BY	TFG
CHECKED BY	MCB

SHEET NO. 36
55 SHEETS

F.A.I. RTE.	SECTION	COUNTY	TOTAL SHEETS	SHEET NO.
280	81-1 (VB) R	ROCK ISLAND	503	222
		CONTRACT NO. 64815		
FED. ROAD DIST. NO. 7	ILLINOIS	FED. AID PROJECT		

PLOT DATE = 7/21/2010
FILE NAME = ...081-0018-0019-64815-035-eb-east-abut-1.dgn
PLOT SCALE = 246.942553 ' / IN.
USER NAME = CTC.