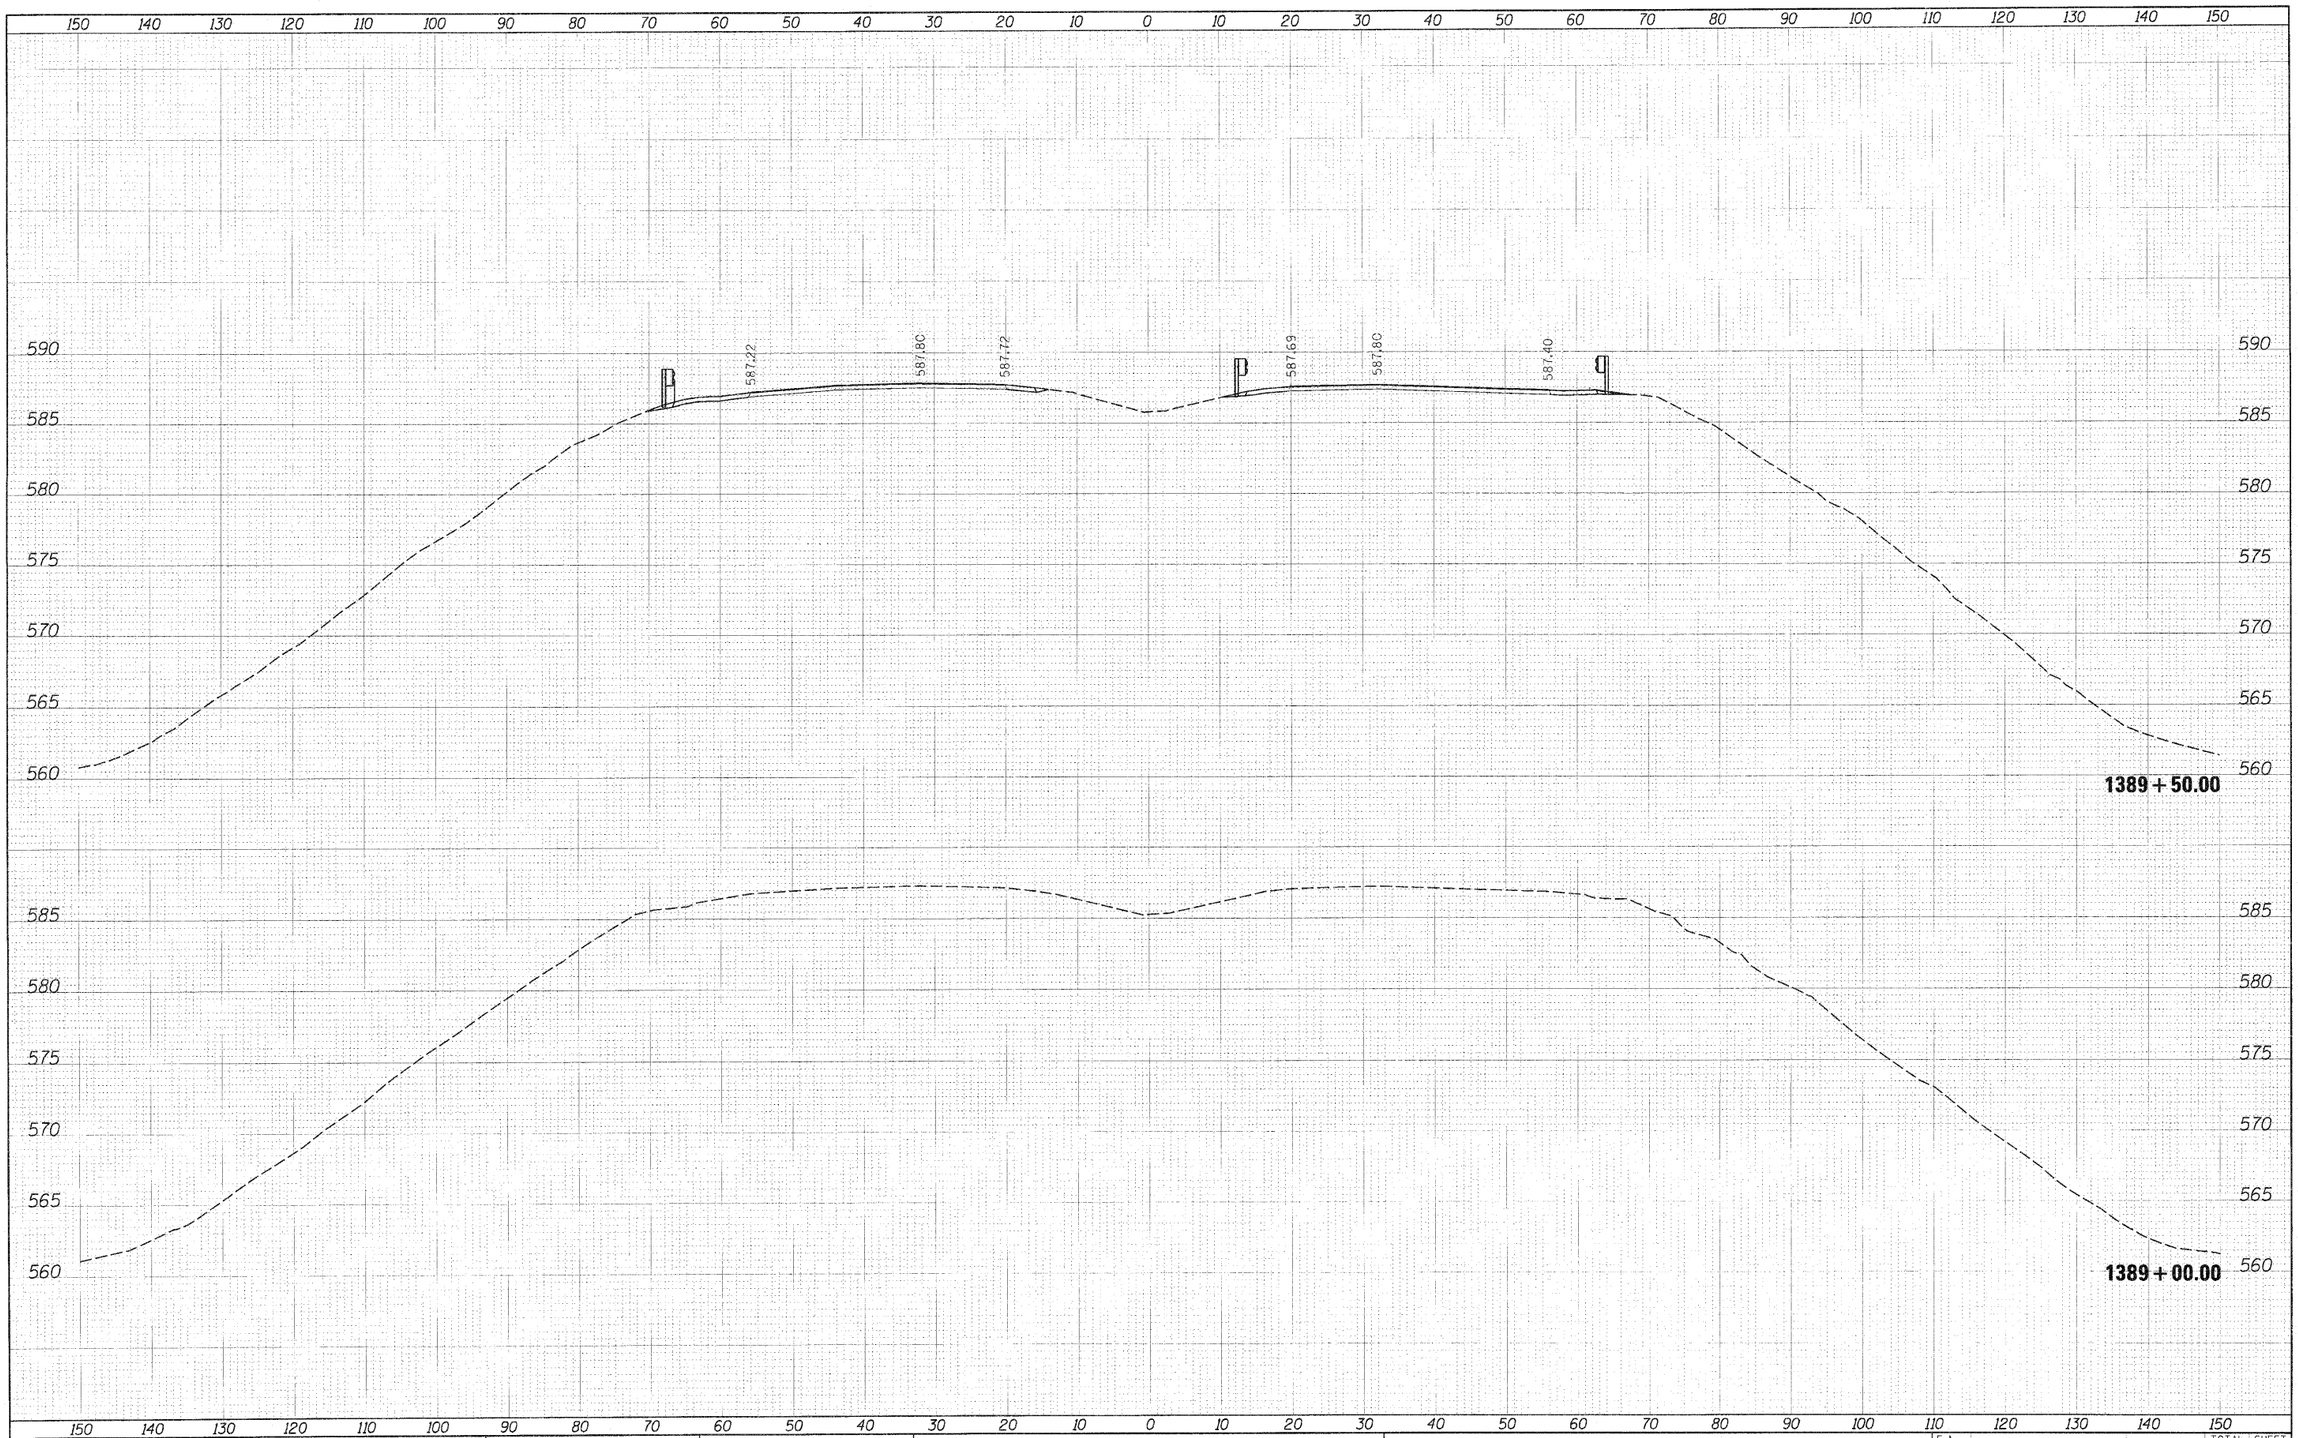

FILE NAME = D2E4815-sht-xsunit_TL92.dgn	USER NAME = Hussa20411	DESIGNED - JDW	REVISED -
MODEL NAME =	PLOT SCALE = 10.0000 ' / in.	DRAWN - DAP	REVISED -
XS_TL92.01	PLOT DATE = 07/26/2010	CHECKED - DES	REVISED -
		DATE - 07/23/10	REVISED -

STATE OF ILLINOIS
DEPARTMENT OF TRANSPORTATION

ILLINOIS ROUTE 92 CROSS SECTIONS

SCALE: | SHEET NO. OF SHEETS | STA. 1389+00.00 TO STA. 1389+50.00

F.A. RTE.	SECTION	COUNTY	TOTAL SHEETS	SHEET NO.
280	81-1(B-1,HB,HB-1,HB-2,VB,VB-1)R	ROCK ISLAND	503	467

CONTRACT NO. 64815

7 ILLINOIS FED. AID PROJECT 7