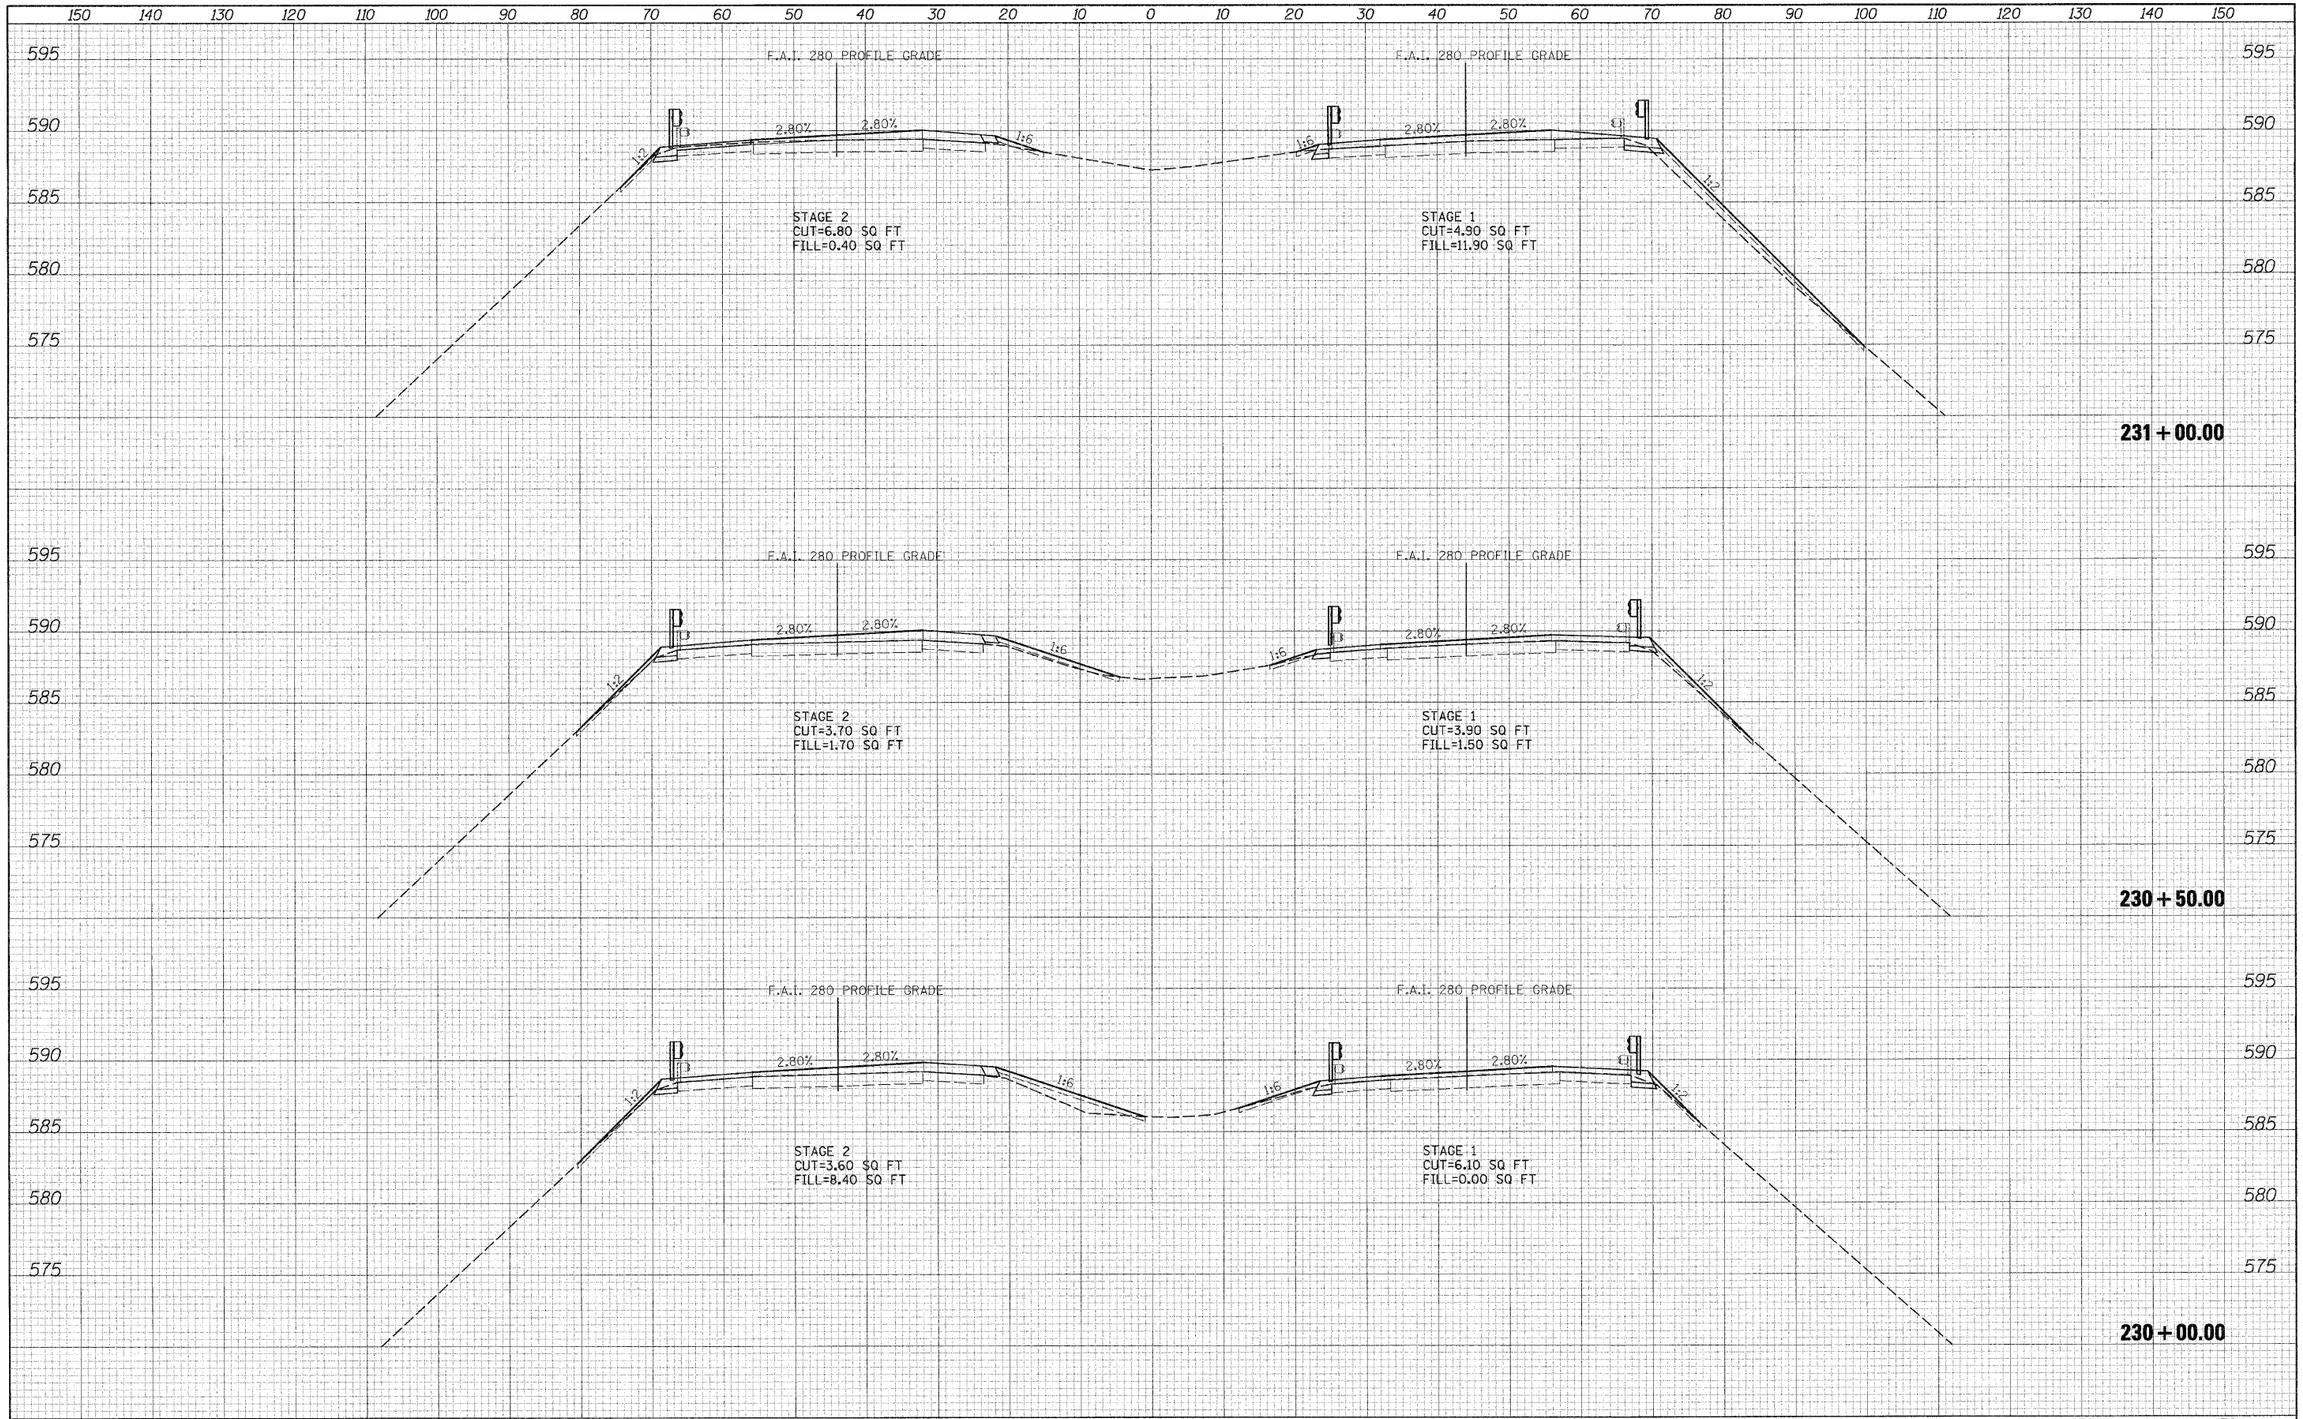

FINAL SURVEY	BY	DATE
SURVEYED		
PLOTTED		
TRAVERSE		
AREAS		
AREAS CHECKED		
NOTE BOOK NO.		

ORIGINAL SURVEY	BY	DATE
SURVEYED		
PLOTTED		
TRAVERSE		
AREAS		
AREAS CHECKED		
NOTE BOOK NO.		

FILE NAME = D264815-sht-xssht_IAIS01.dgn	USER NAME = Johns00944	DESIGNED - JDW	REVISED -
		DRAWN - DAP	REVISED -
MODEL NAME =	PLOT SCALE = 10.0000 ' / in.	CHECKED - DES	REVISED -
XS_IAIS_01	PLOT DATE = 09\03\2010	DATE - 07/23/10	REVISED -

STATE OF ILLINOIS
DEPARTMENT OF TRANSPORTATION

I-280 OVER
IOWA INTERSTATE RAILWAY
CROSS SECTIONS

SCALE: | SHEET NO. OF SHEETS | STA. 230+00.00 TO STA. 231+00.00

F.A. RTE.	SECTION	COUNTY	TOTAL SHEETS	SHEET NO.
280	81-1(B-1,H8,H8-1,H8-2,V8,V8-1)R	ROCK ISLAND	503	470

CONTRACT NO. 64815

7 | ILLINOIS | FED. AID PROJECT 7