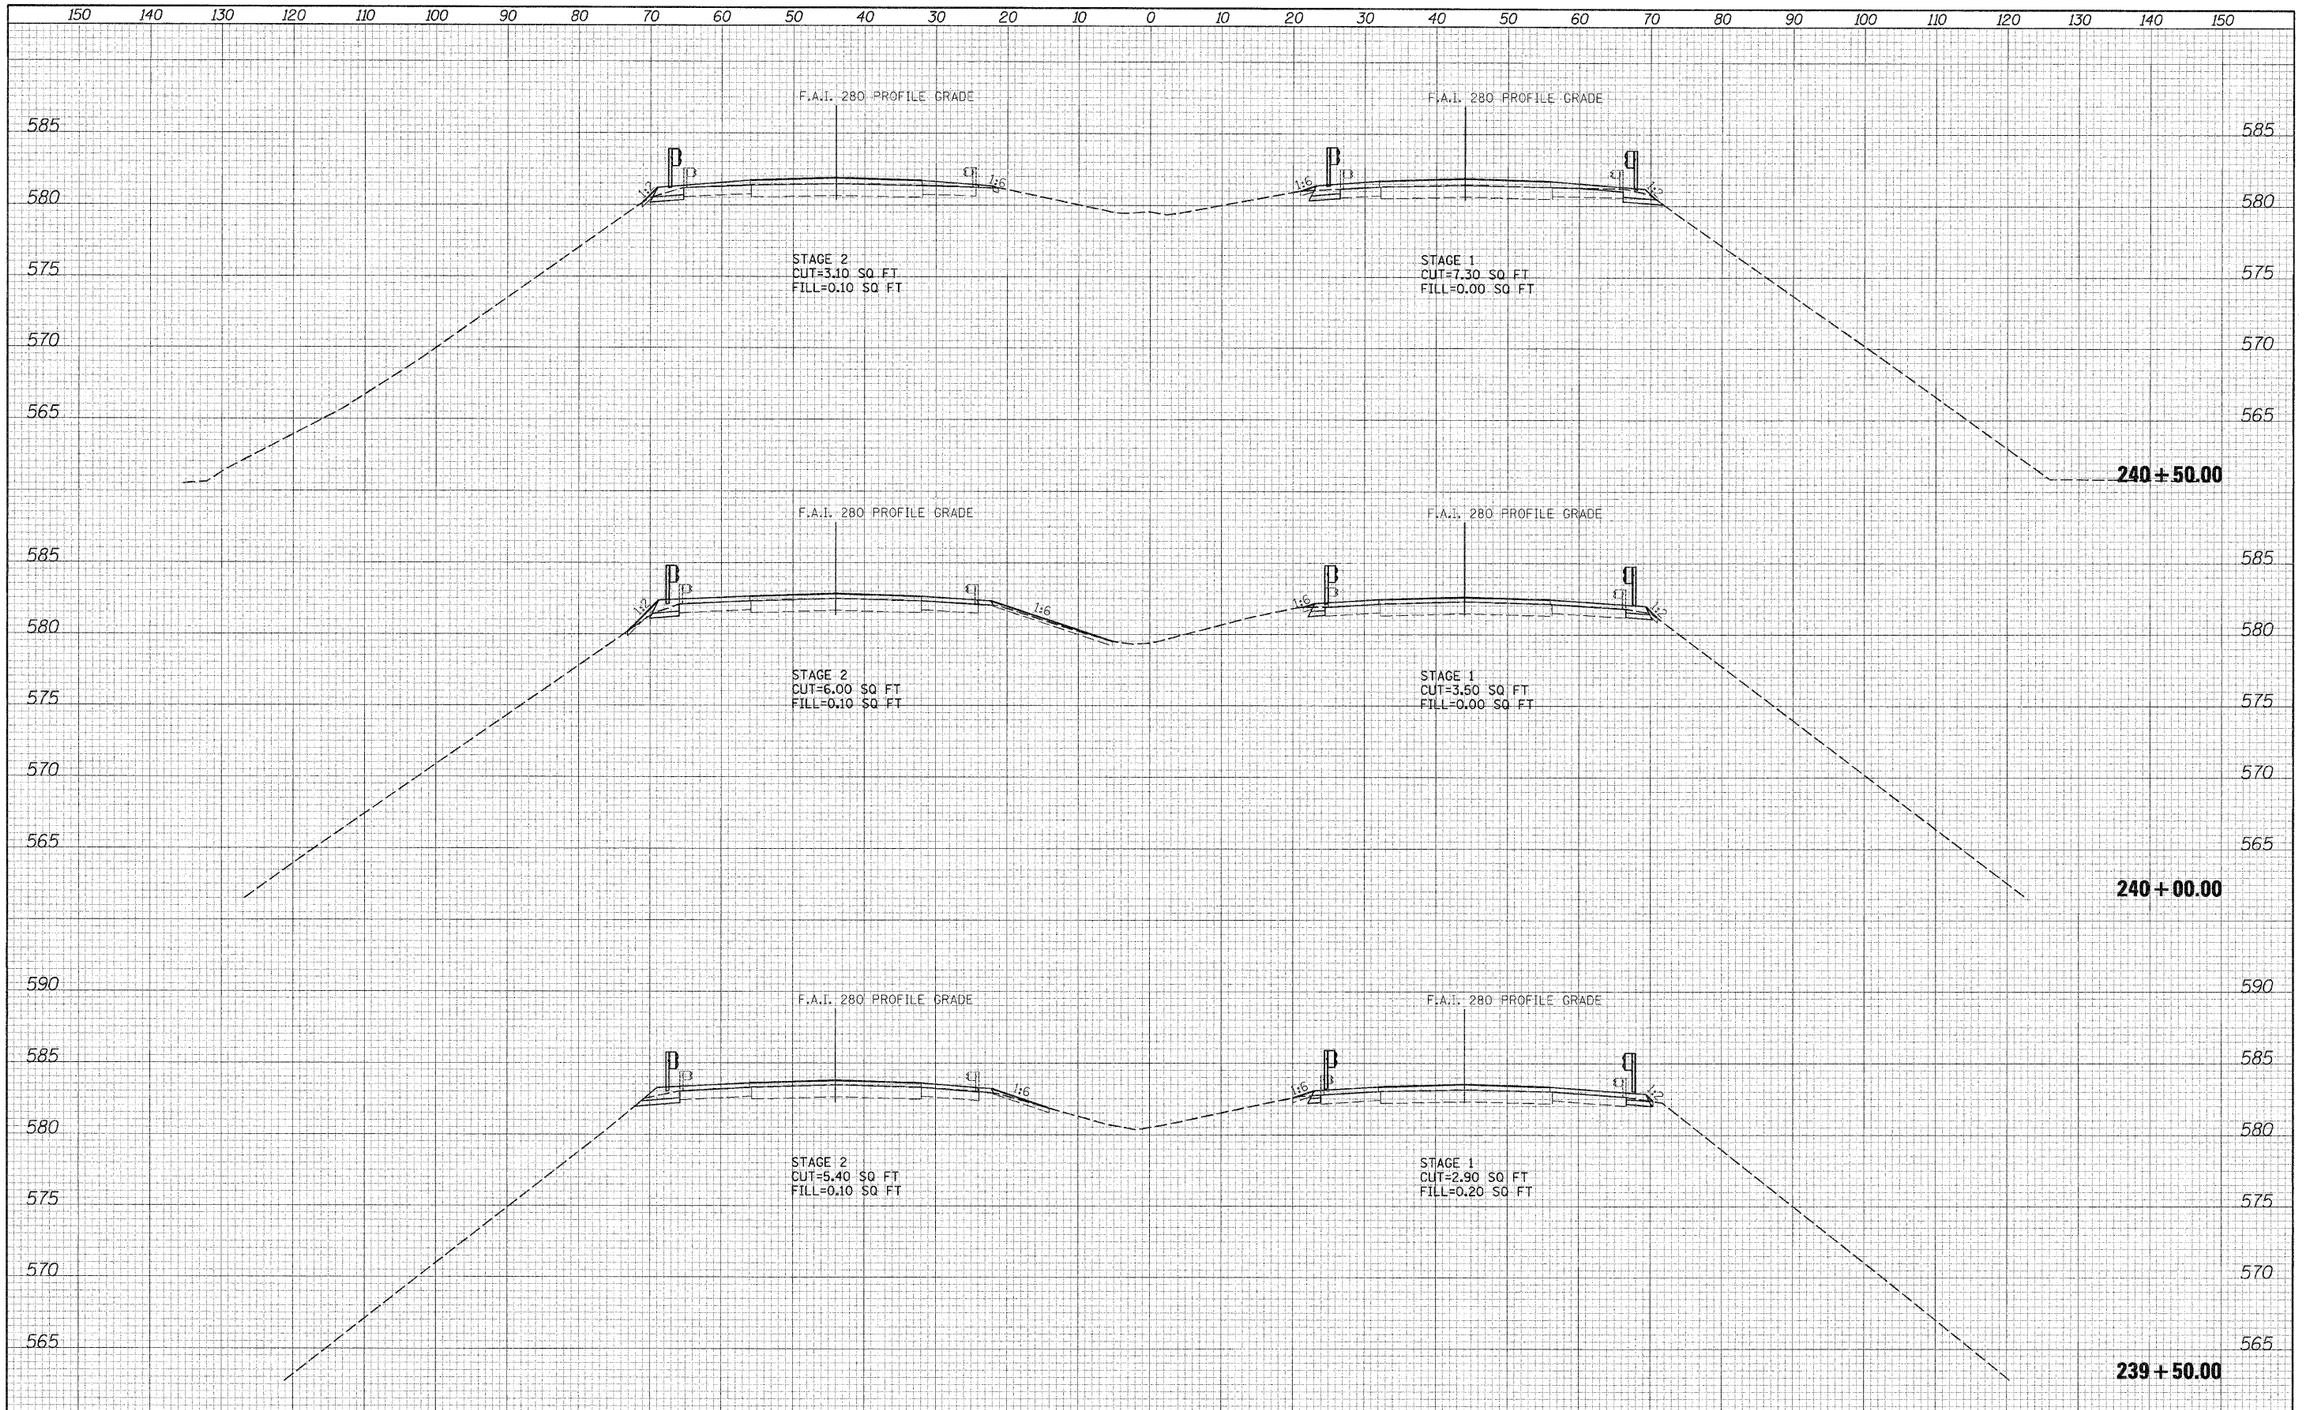

FINAL SURVEY		BY	DATE
NOTE BOOK NO.	SURVEYED		
	PLOTTED		
	TEMPLATE		
	AREAS		
	AREAS CHECKED		

ORIGINAL SURVEY		BY	DATE
NOTE BOOK NO.	SURVEYED		
	PLOTTED		
	TEMPLATE		
	AREAS		
	AREAS CHECKED		

FILE NAME = D264815-sht-xsaht_1280_4TH1.dgn	USER NAME = Johns00944	DESIGNED - JDW	REVISED -
		DRAWN - DAP	REVISED -
MODEL NAME = XS_4TH_01	PLOT SCALE = 10.0000 ' / in.	CHECKED - DES	REVISED -
	PLOT DATE = 09\03\2010	DATE - 07/23/10	REVISED -

STATE OF ILLINOIS
DEPARTMENT OF TRANSPORTATION

I-280 OVER 4TH STREET

SCALE: | SHEET NO. OF SHEETS | STA. 239+50.00 TO STA. 240+50.00

F.A. RTE.	SECTION	COUNTY	TOTAL SHEETS	SHEET NO.
280	81-1HB-1,1HB,1HB-1,1HB-2,VB,VB-1R	ROCK ISLAND	503	472
		CONTRACT NO. 64815		
	7	ILLINOIS FED. AID PROJECT 7		