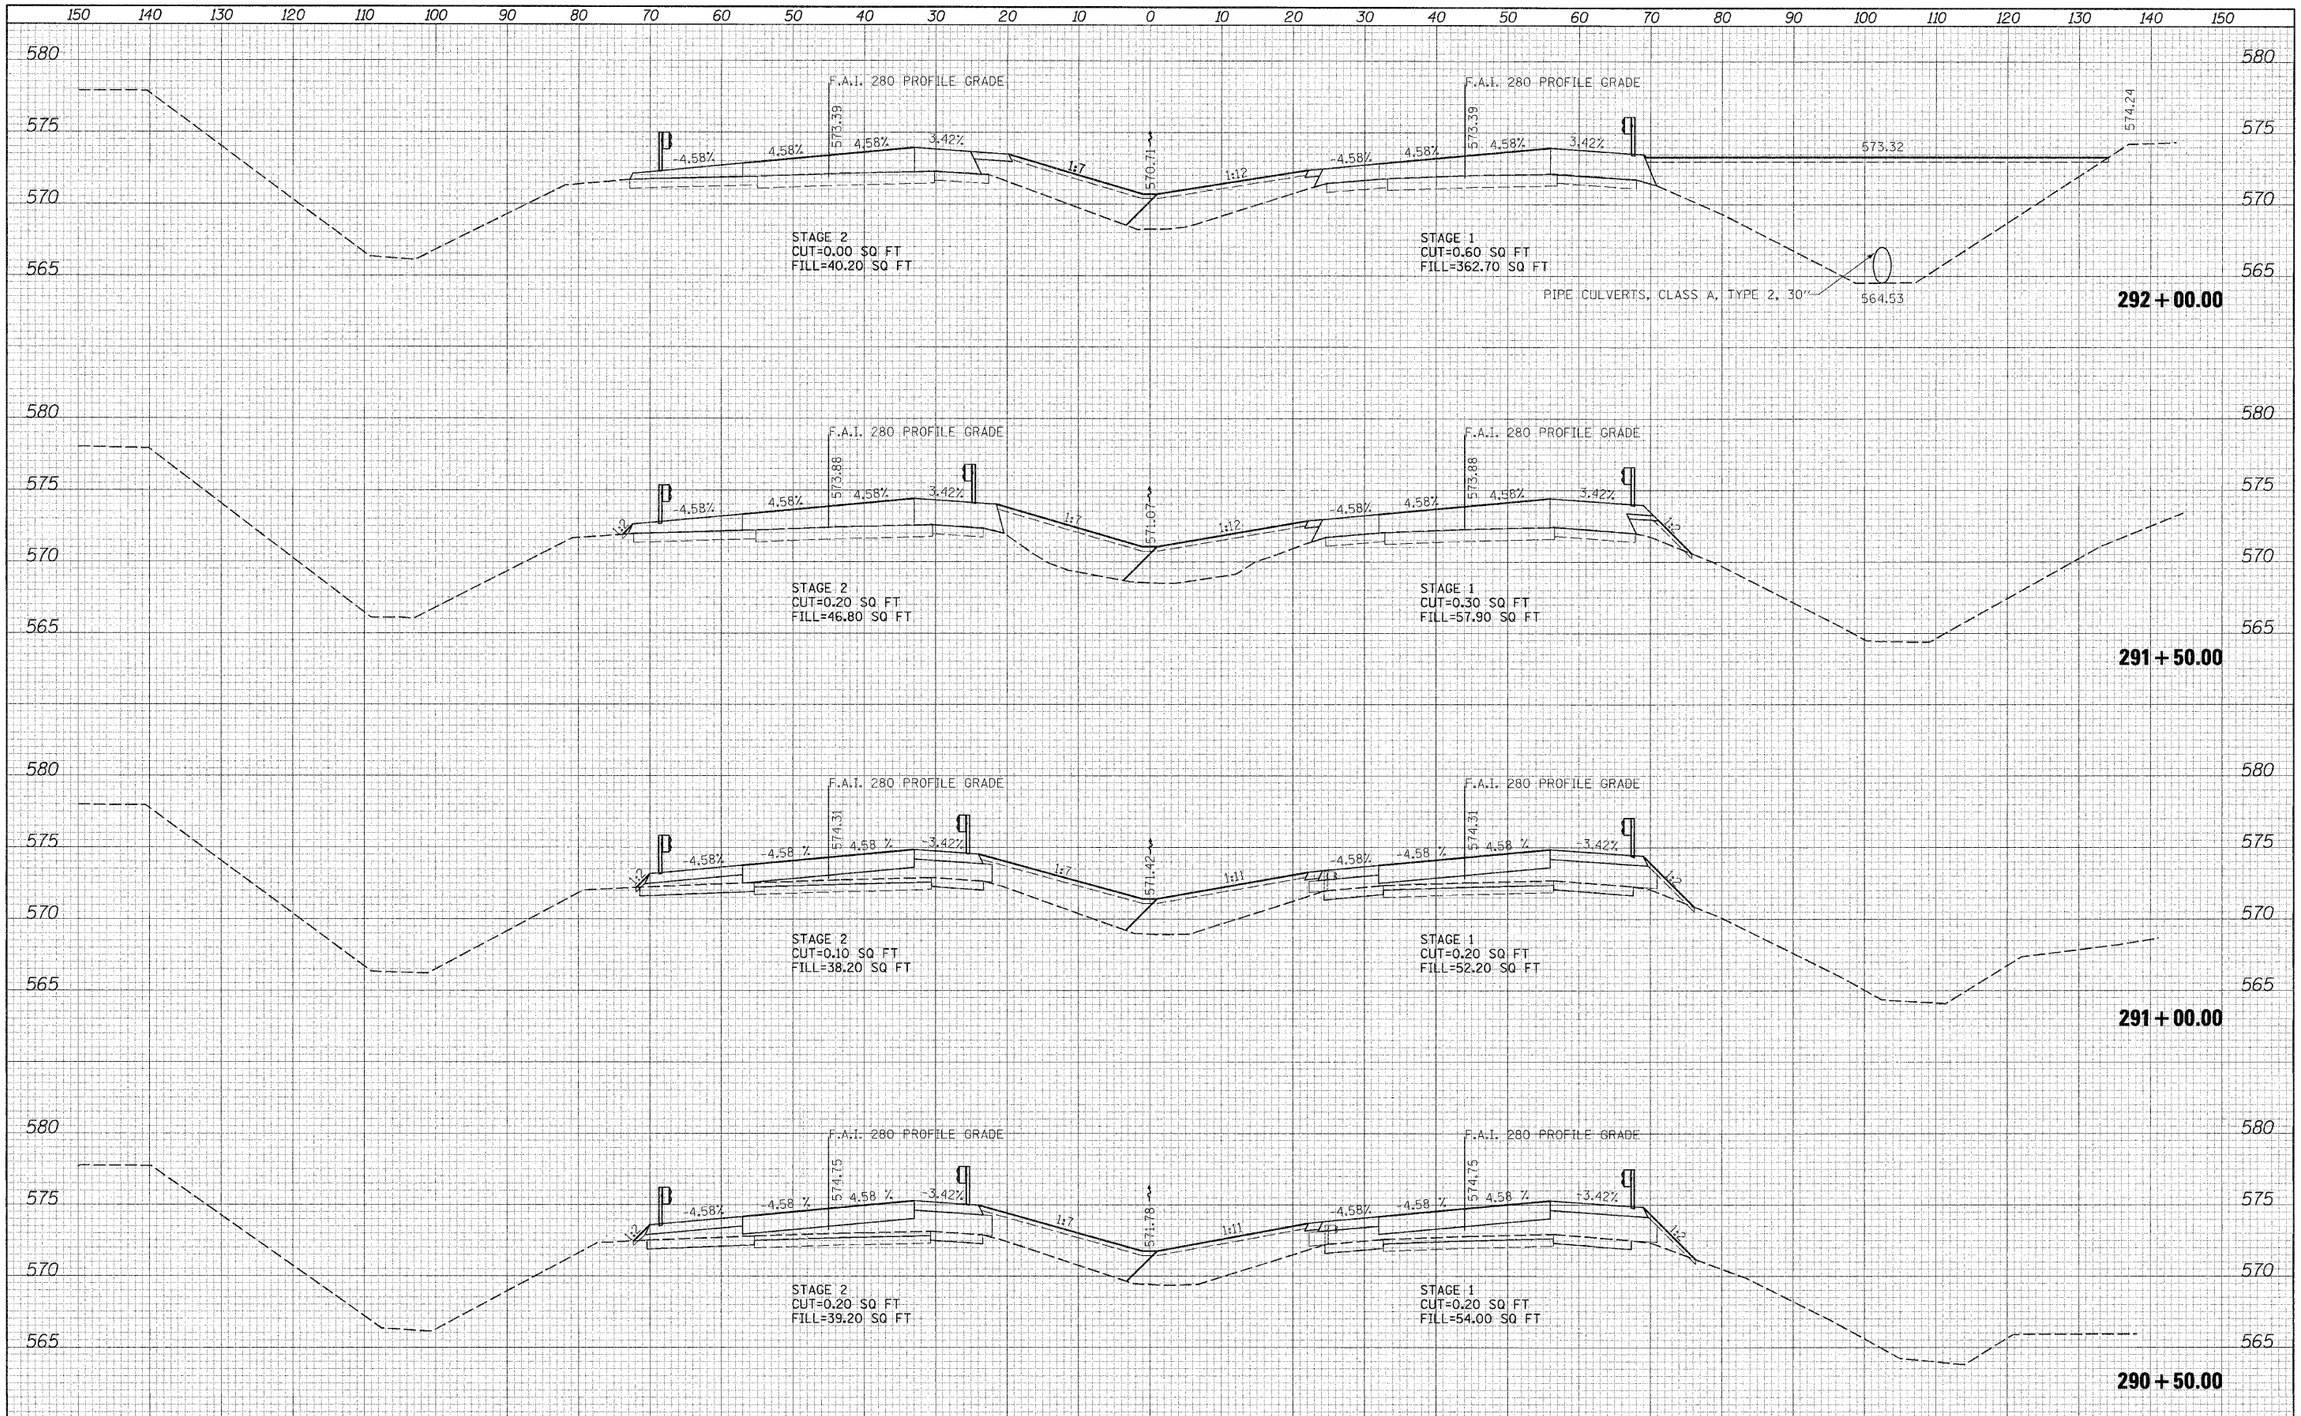

FINAL SURVEY	BY	DATE
SURVEYED		
PLOTTED		
TRAVERSE		
NOTE BOOK		
AREAS		
NO.	AREAS CHECKED	

ORIGINAL SURVEY	BY	DATE
SURVEYED		
PLOTTED		
TRAVERSE		
NOTE BOOK		
AREAS		
NO.	AREAS CHECKED	

FILE NAME = D264815-sht-xssht_I2802.dgn	USER NAME = Johns00944	DESIGNED - JDW	REVISED -
		DRAWN - DAP	REVISED -
MODEL NAME =	PLOT SCALE = 10.0000 ' / in.	CHECKED - DES	REVISED -
XS_I280_02_East	PLOT DATE = 09\03\2010	DATE - 07/23/10	REVISED -

STATE OF ILLINOIS
DEPARTMENT OF TRANSPORTATION

I-280 CROSS SECTIONS

SCALE: | SHEET NO. OF SHEETS | STA. 290+50.00 TO STA. 292+00.00

F.A. RTE.	SECTION	COUNTY	TOTAL SHEETS	SHEET NO.
280	81-1(B-1,HB,HB-1,HB-2,VB,VB-1)R	ROCK ISLAND	503	490

CONTRACT NO. 64815

7 ILLINOIS FED. AID PROJECT 7