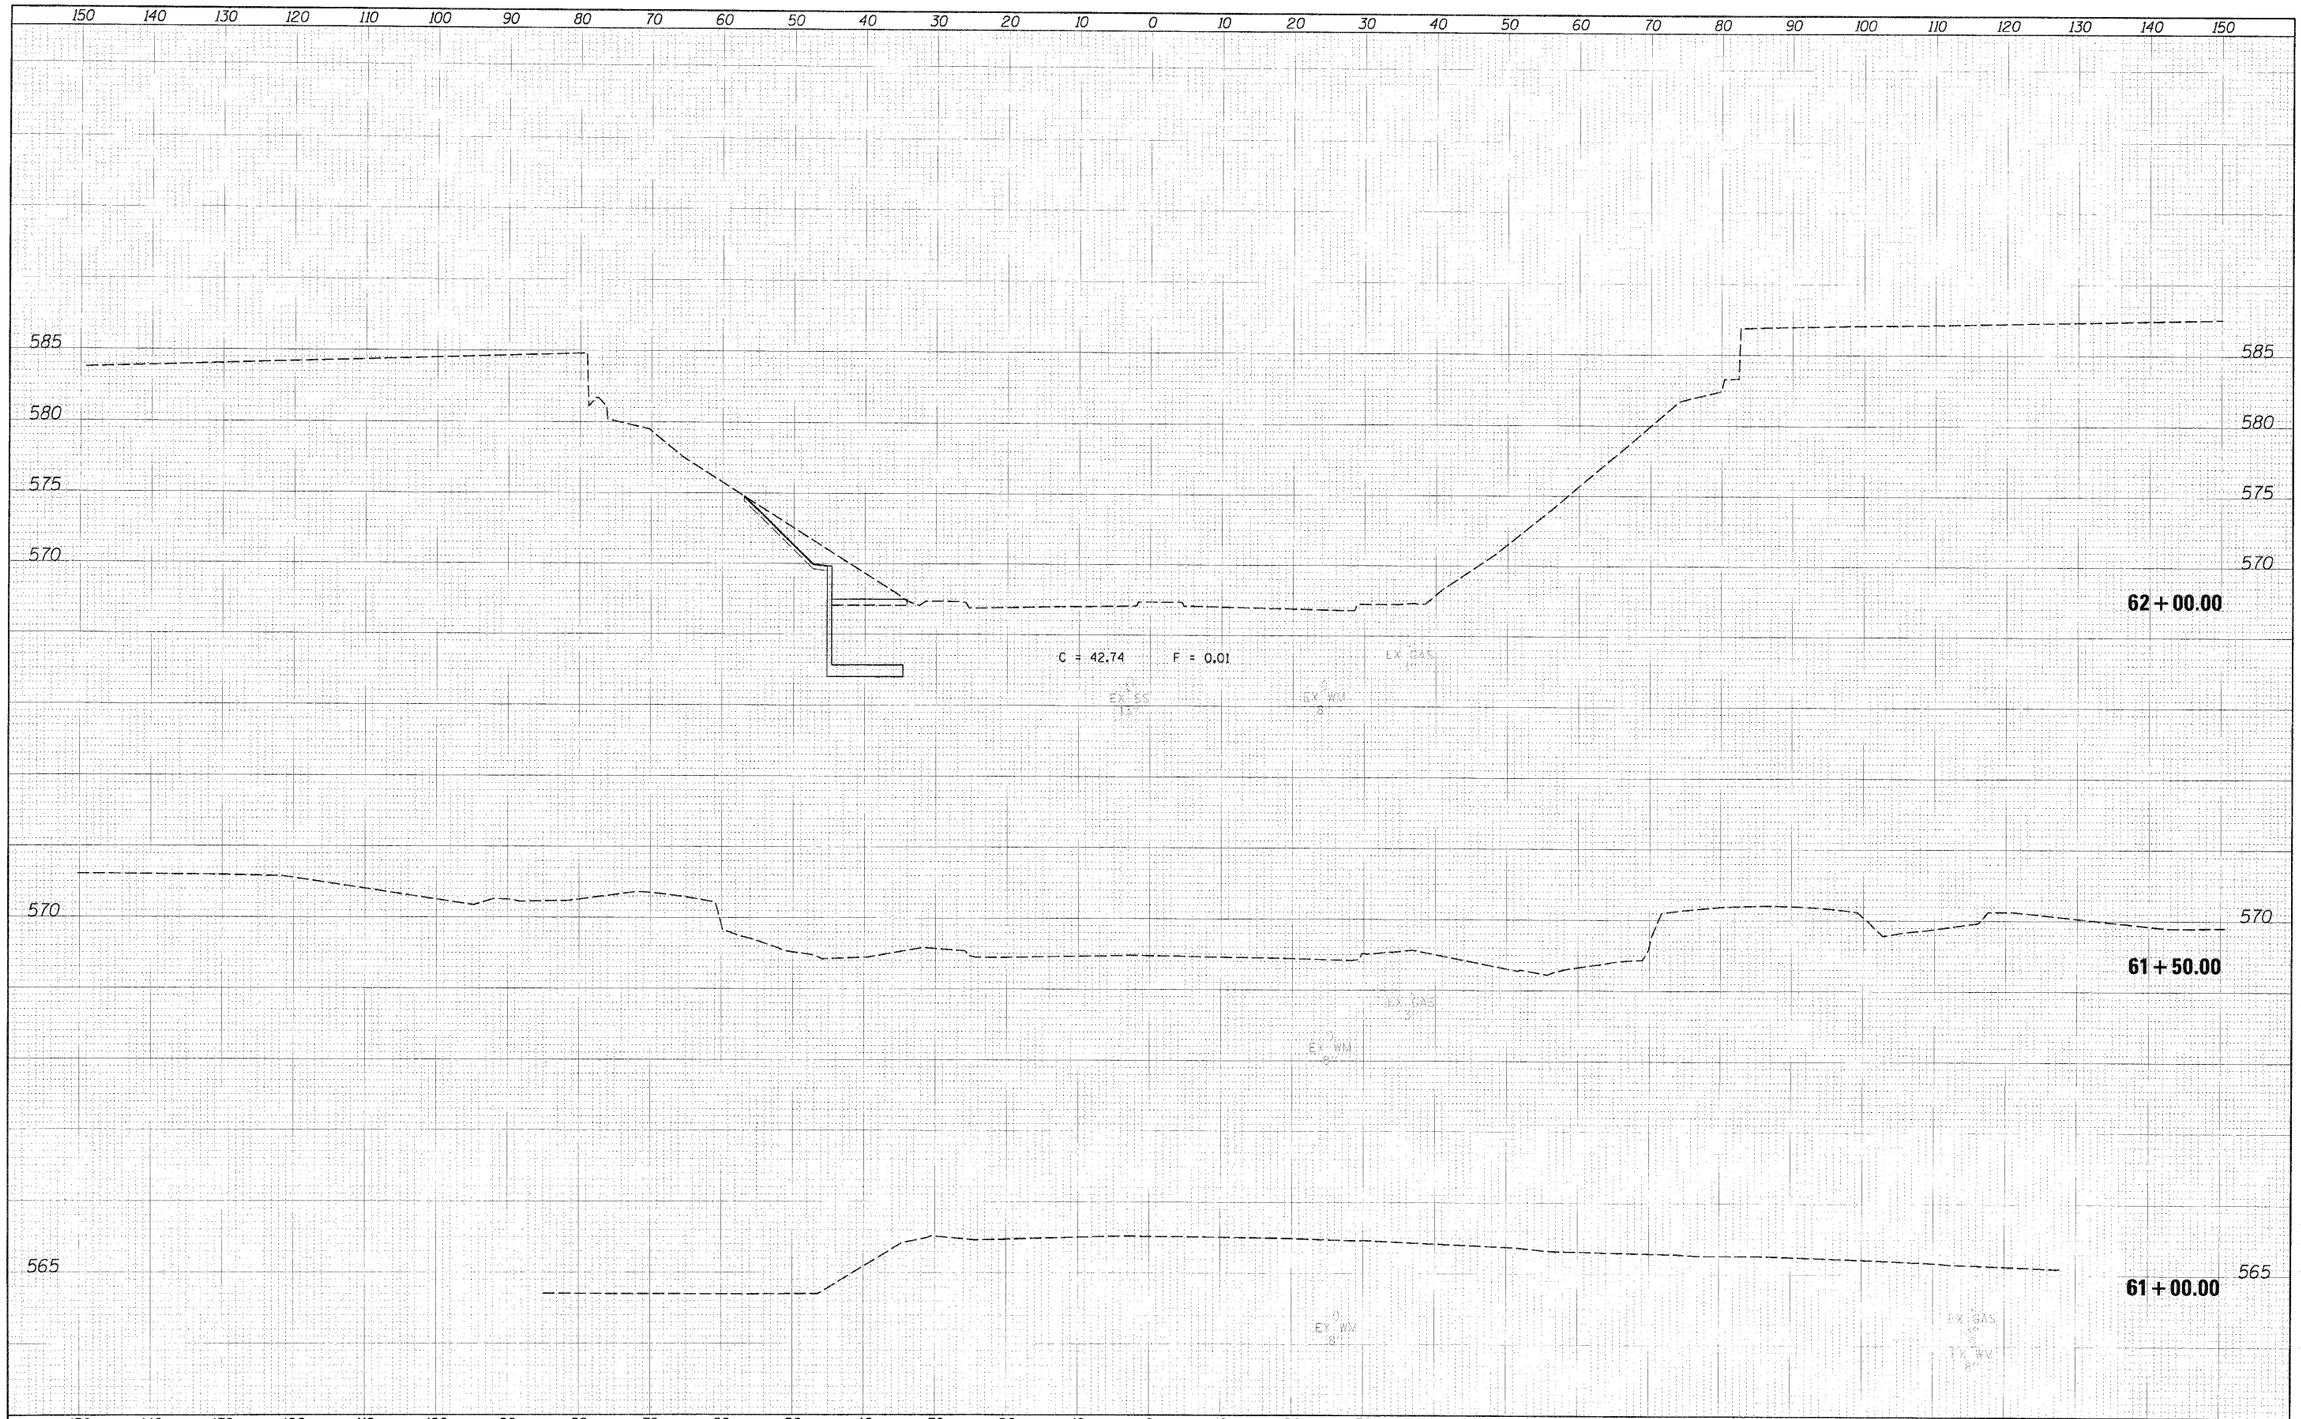

FILE NAME =	USER NAME = Hunsu20411	DESIGNED - JDW	REVISED -
D264815-sht-xsect_US67.dgn		DRAWN - DAP	REVISED -
MODEL NAME =	PLOT SCALE = 10.0000 ' / in.	CHECKED - DES	REVISED -
XS_US67_01	PLOT DATE = 07/26/2010	DATE - 07/23/10	REVISED -

STATE OF ILLINOIS
DEPARTMENT OF TRANSPORTATION

US 67 CROSS SECTIONS

SCALE: | SHEET NO. OF SHEETS | STA. 61+00.00 TO STA. 62+00.00

F.A. RTE.	SECTION	COUNTY	TOTAL SHEETS	SHEET NO.
280	81-1(B-1,JB,HB-1,HB-2,VB,VB-1)R	ROCK ISLAND	503	498

CONTRACT NO. 64815

7 ILLINOIS FED. AID PROJECT 7