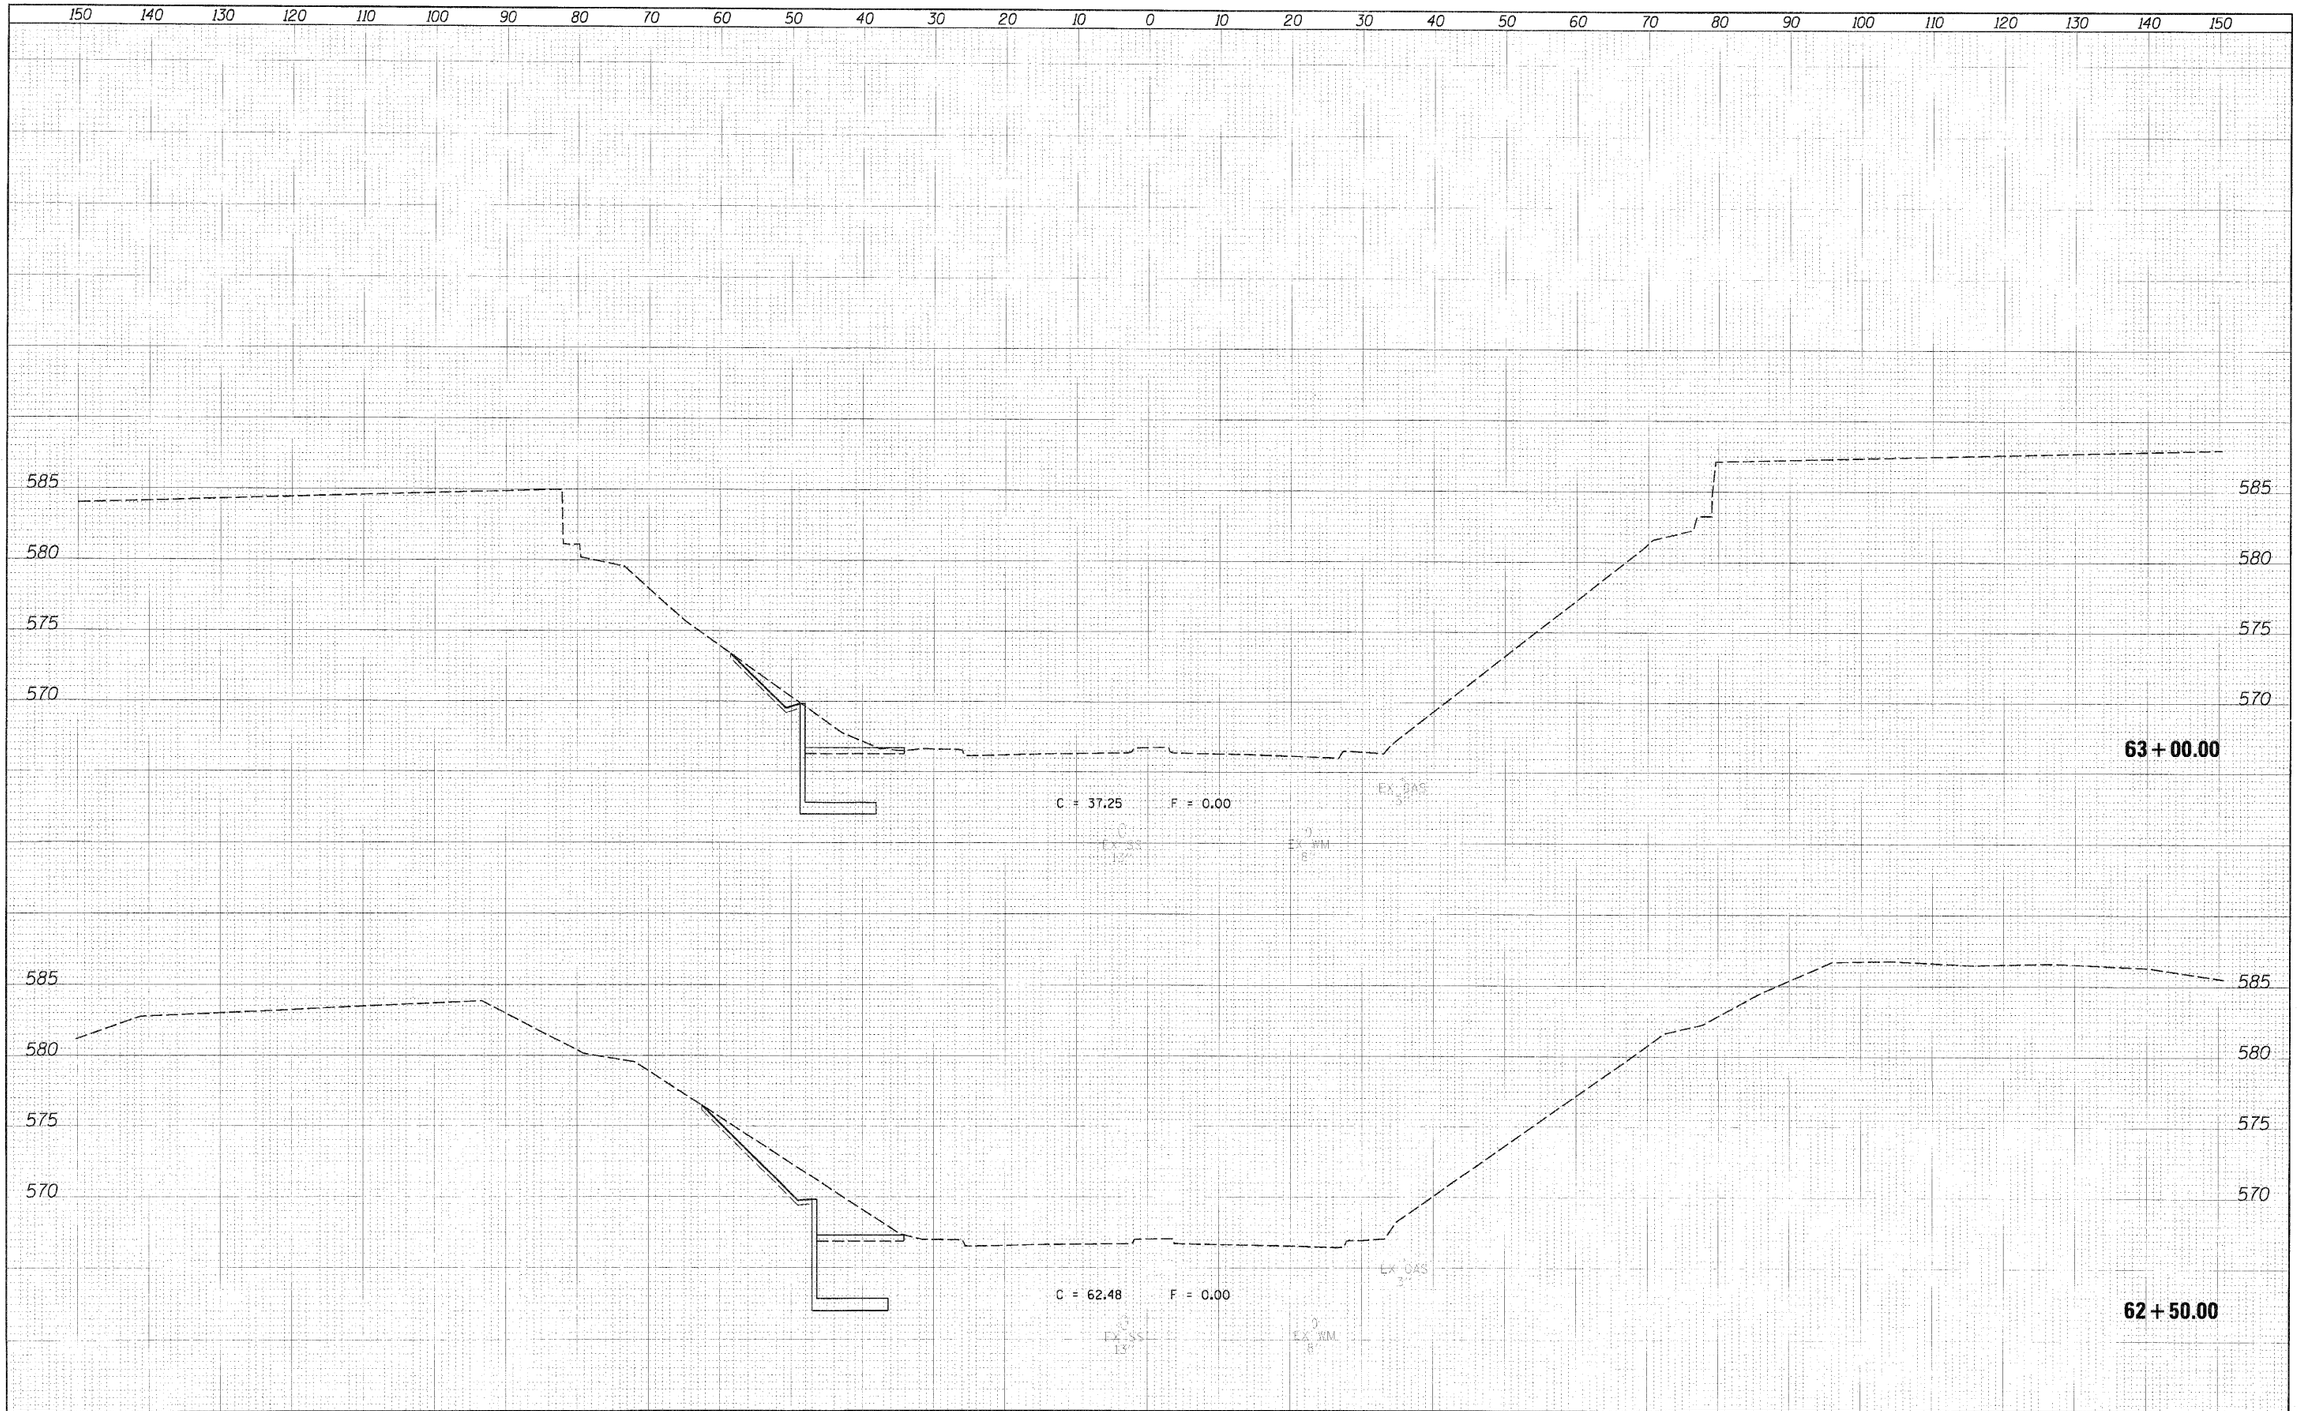

FILE NAME = D2648(5-sht-xsec)L0567.dgn	USER NAME = Russell Dell	DESIGNED - JDW	REVISED -	STATE OF ILLINOIS DEPARTMENT OF TRANSPORTATION	US 67 CROSS SECTIONS			F.A. RTE. 280	SECTION 81-1(B-1,HB,HB-1,HB-2,VB,VB-1)R	COUNTY ROCK ISLAND	TOTAL SHEETS 503 / SHEET NO. 499
		DRAWN - DAP	REVISED -							CONTRACT NO. 64815	
KODFI NAME =	PLOT SCALE = 10.0000 ' / in.	CHECKED - DES	REVISED -								
XS_0567_02	PLOT DATE = 07/26/2010	DATE - 07/23/10	REVISED -		SCALE:	SHEET NO. OF SHEETS	STA. 62+50.00	TO STA. 63+00.00	7 ILLINOIS FED. AID PROJECT 7		