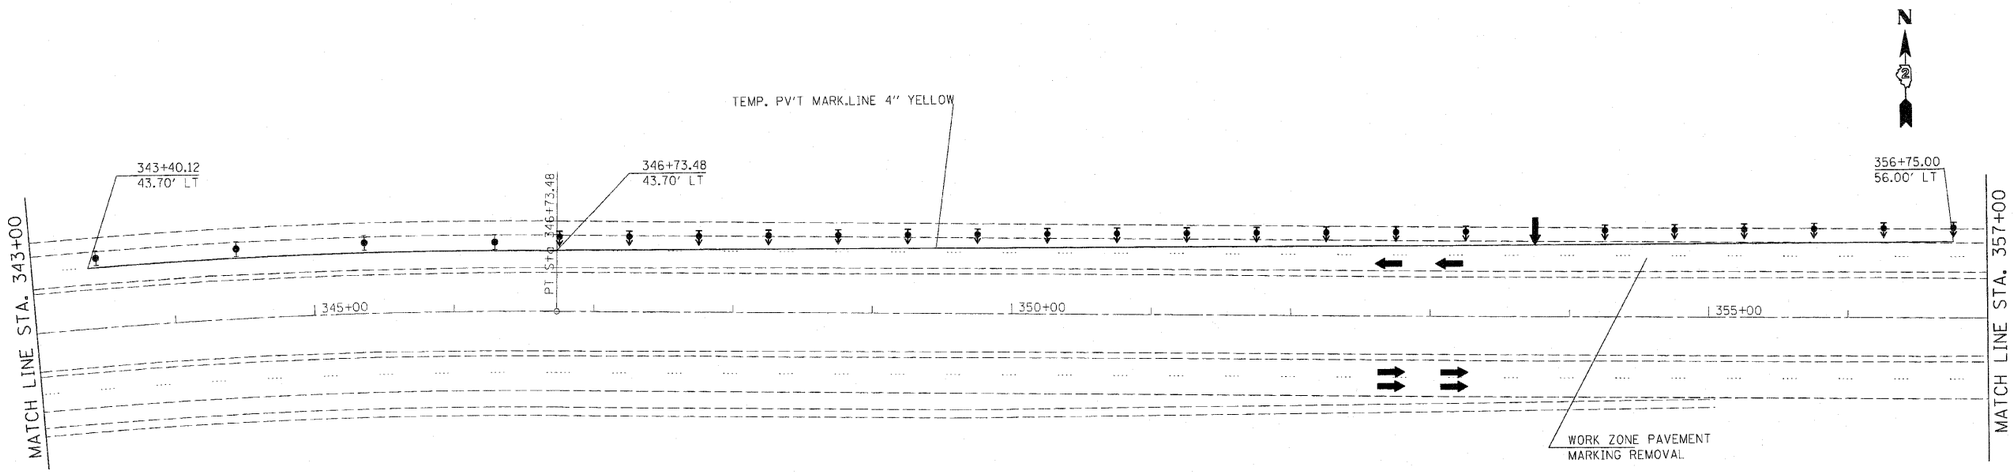

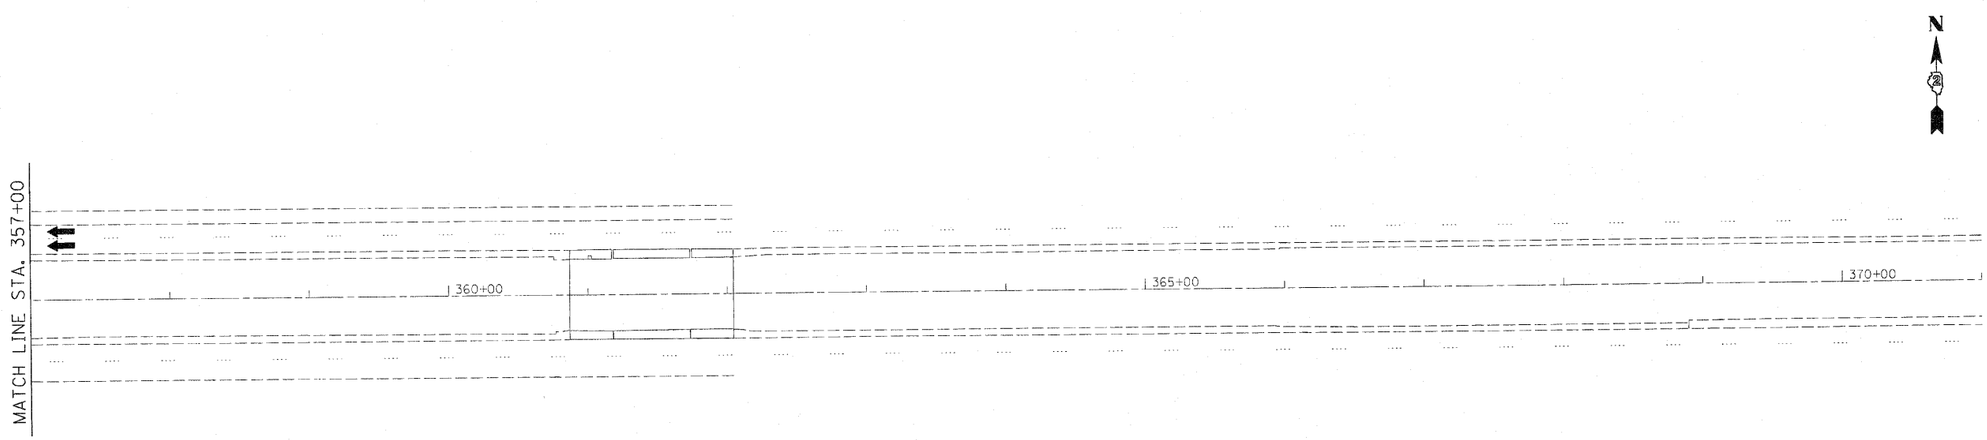

* 81-1(B-1, HB, HB-1, HB-2, VB, VB-1)R

FILE NAME = c:\pw_work\pwidot\condermanee\d0179717\D204582-sht-staging.dgn	USER NAME = condermanee	DESIGNED -	REVISED -
		DRAWN -	REVISED -
	PLOT SCALE = 81.1985 ' / IN.	CHECKED -	REVISED -
	PLOT DATE = Fri Sep 03 16:39:30 2010	DATE -	REVISED -

STATE OF ILLINOIS
DEPARTMENT OF TRANSPORTATION

I - 280
PER-STGE PLAN 'B'

SCALE: | SHEET NO. 7 OF 9 SHEETS | STA. | TO STA.

F.A.I. RTE.	SECTION	COUNTY	TOTAL SHEETS	SHEET NO.
280	*	ROCK ISLAND	503	59G
		CONTRACT NO. 64815		
		ILLINOIS FED. AID PROJECT		