FINAL SURVEY	
	SURVEYED
	PLOTTED
	TEMPLATE
NOTE BOOK	AREAS
NO.	AREAS CHECKED

BY	DATE

ORIGINAL SURVEY	
	SURVEYED
	PLOTTED
	TEMPLATE
NOTE BOOK	AREAS
NO.	AREAS CHECKED

BY	DATE

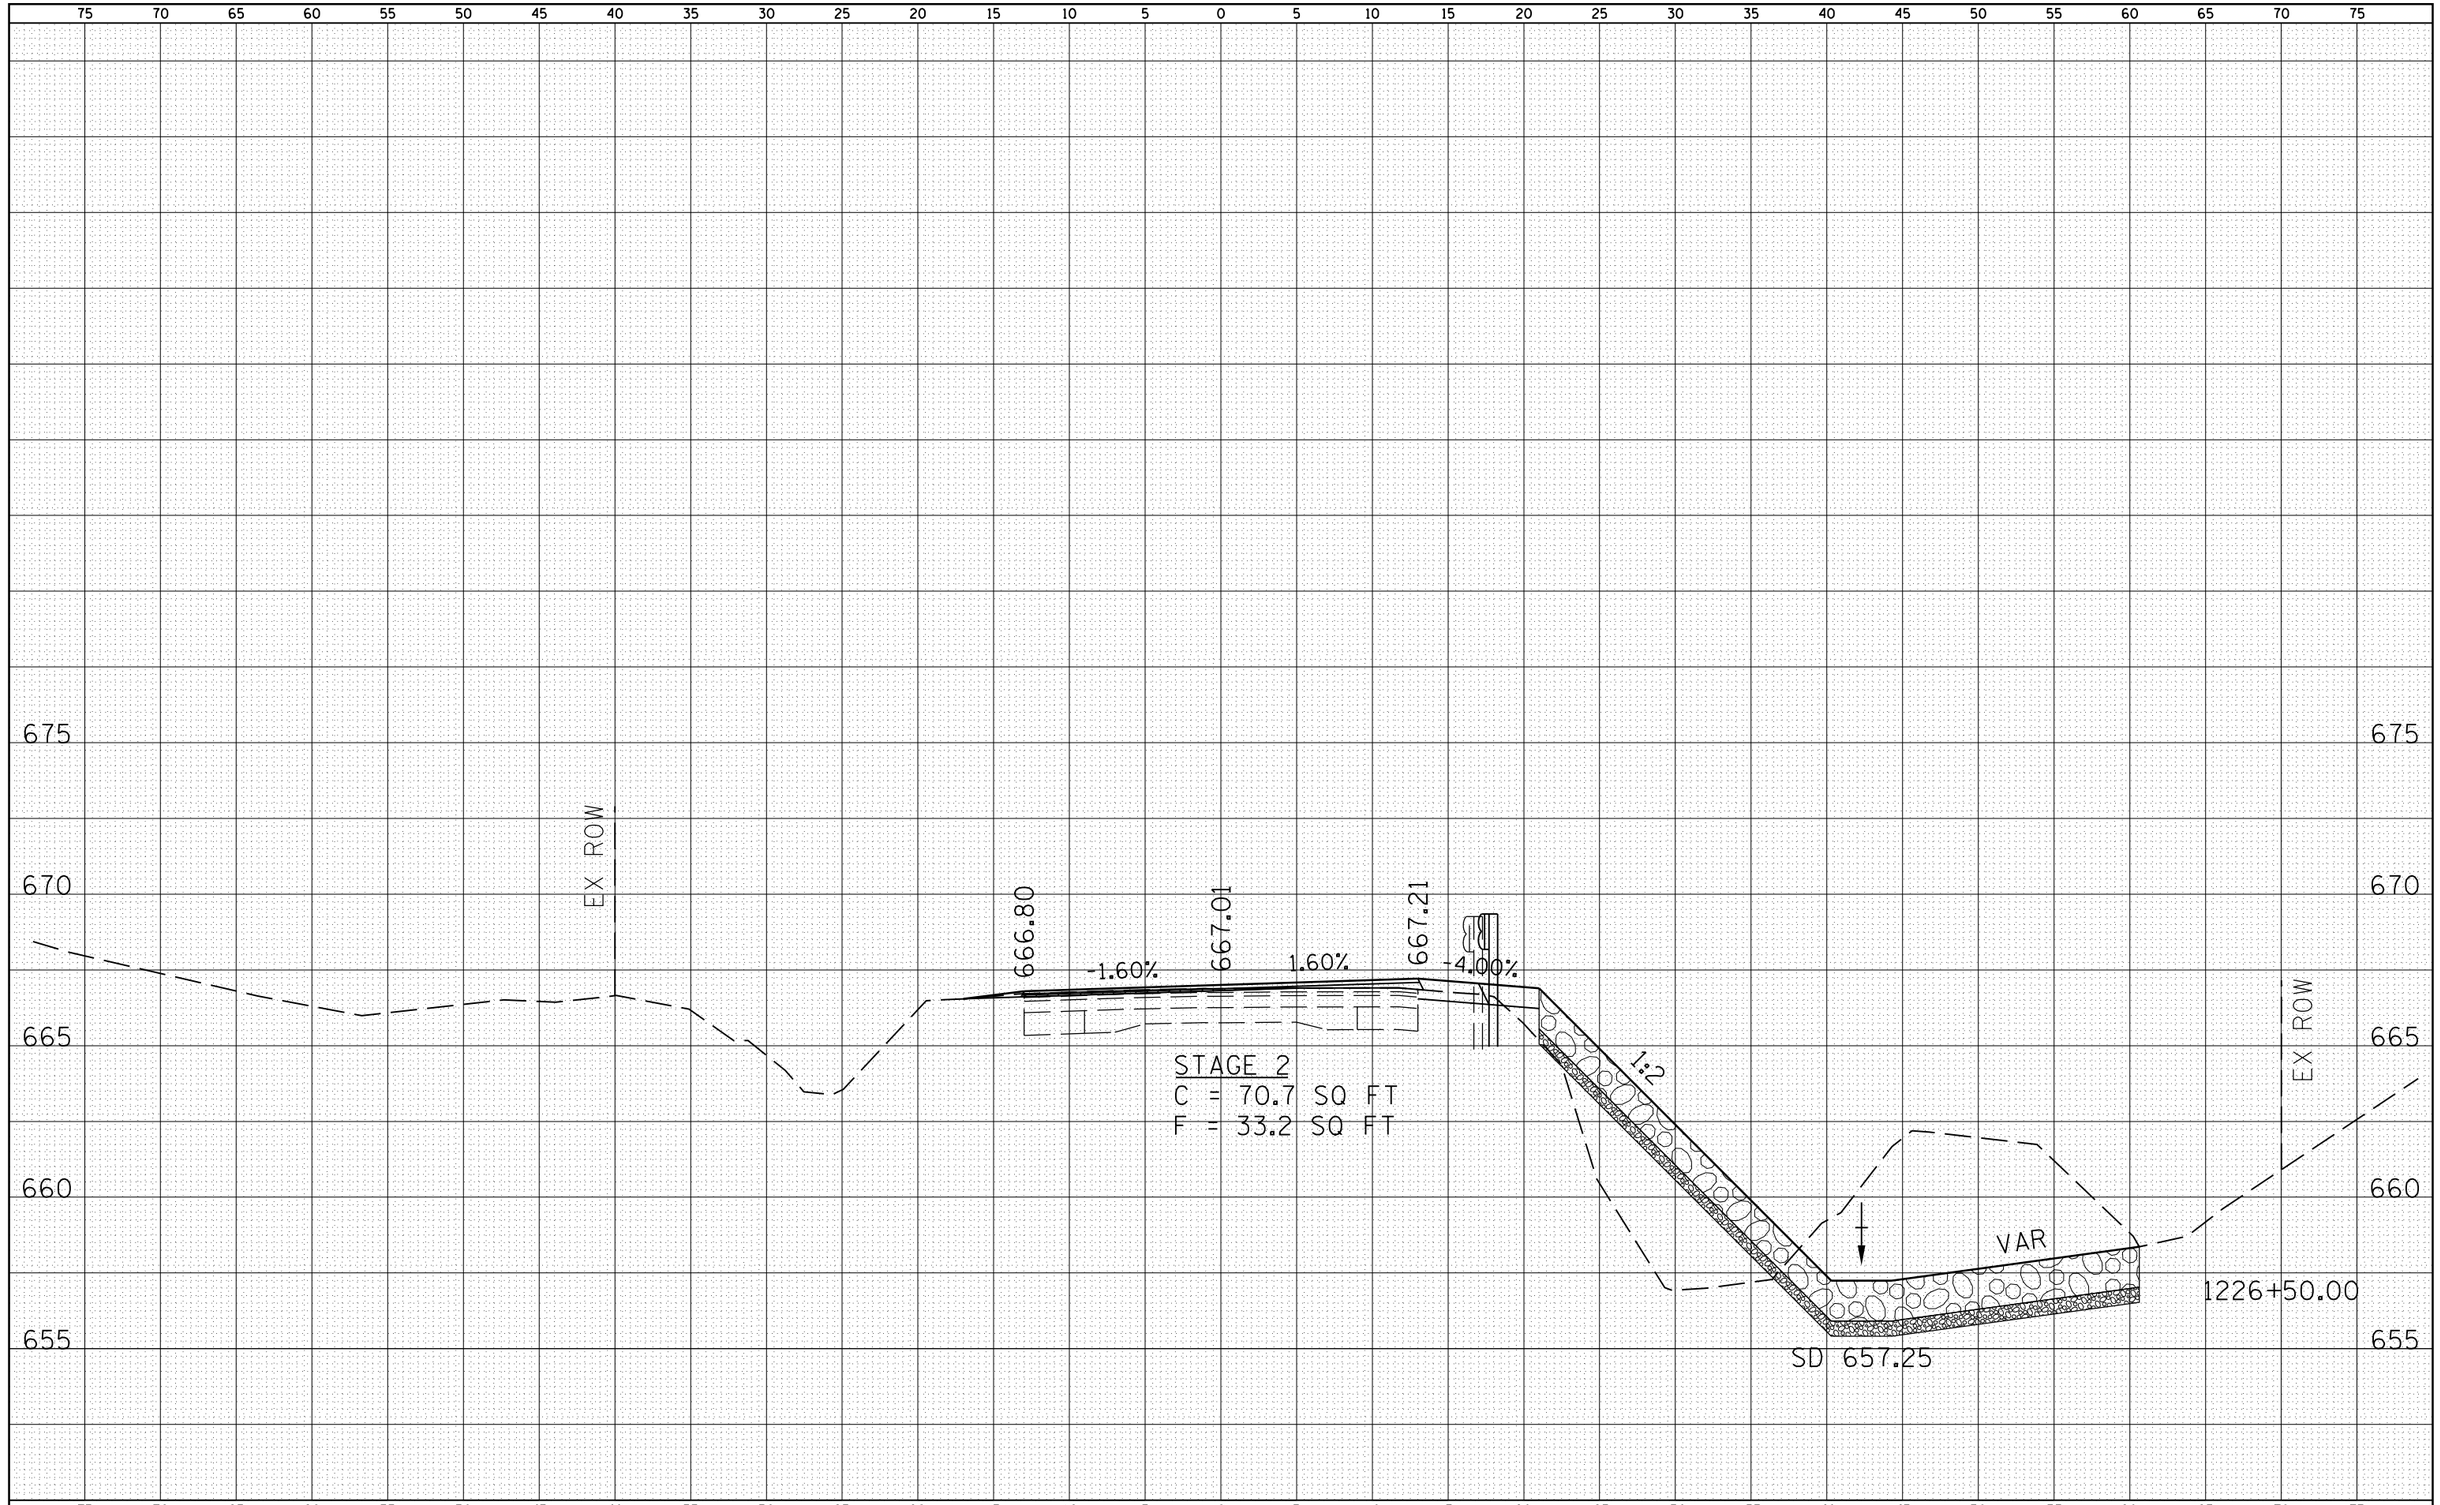

FILE NAME = c:\pw_work\pwidot\laughlinrl\d0244977\D672B05-sht-xsections.dgn	USER NAME = laughlinrl	DESIGNED -	REVISED -
		CHECKED -	REVISED -
	PLOT SCALE = 10.0000 ' / in.	DRAWN -	REVISED -
	PLOT DATE = Nov-03-2010 11:39:38AM	CHECKED -	REVISED -

STATE OF ILLINOIS
DEPARTMENT OF TRANSPORTATION

CROSS SECTIONS

SCALE: 1"=5'H 1"=5'V | SHEET NO. 27 OF 29 SHEETS | STA. 1226+50 STA. 1226+50

F.A.P RTE.	SECTION	COUNTY	TOTAL SHEETS	SHEET NO.
685	(117,118)RS-4,119RS-1; 118B-1	HANCOCK	101	99
		CONTRACT NO. 72B05		
FED. ROAD DIST. NO.	ILLINOIS	FED. AID PROJECT		