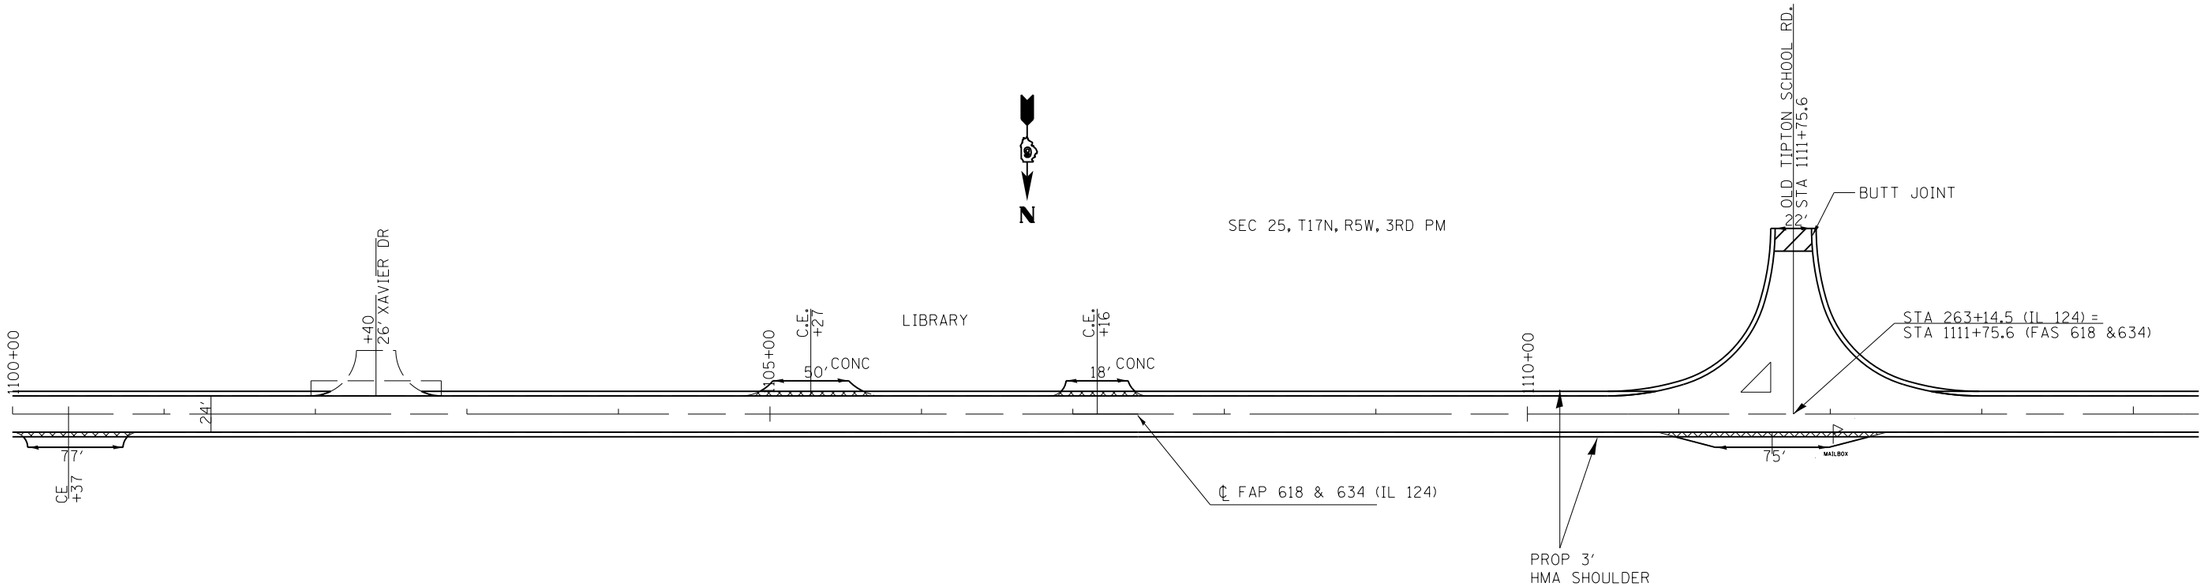

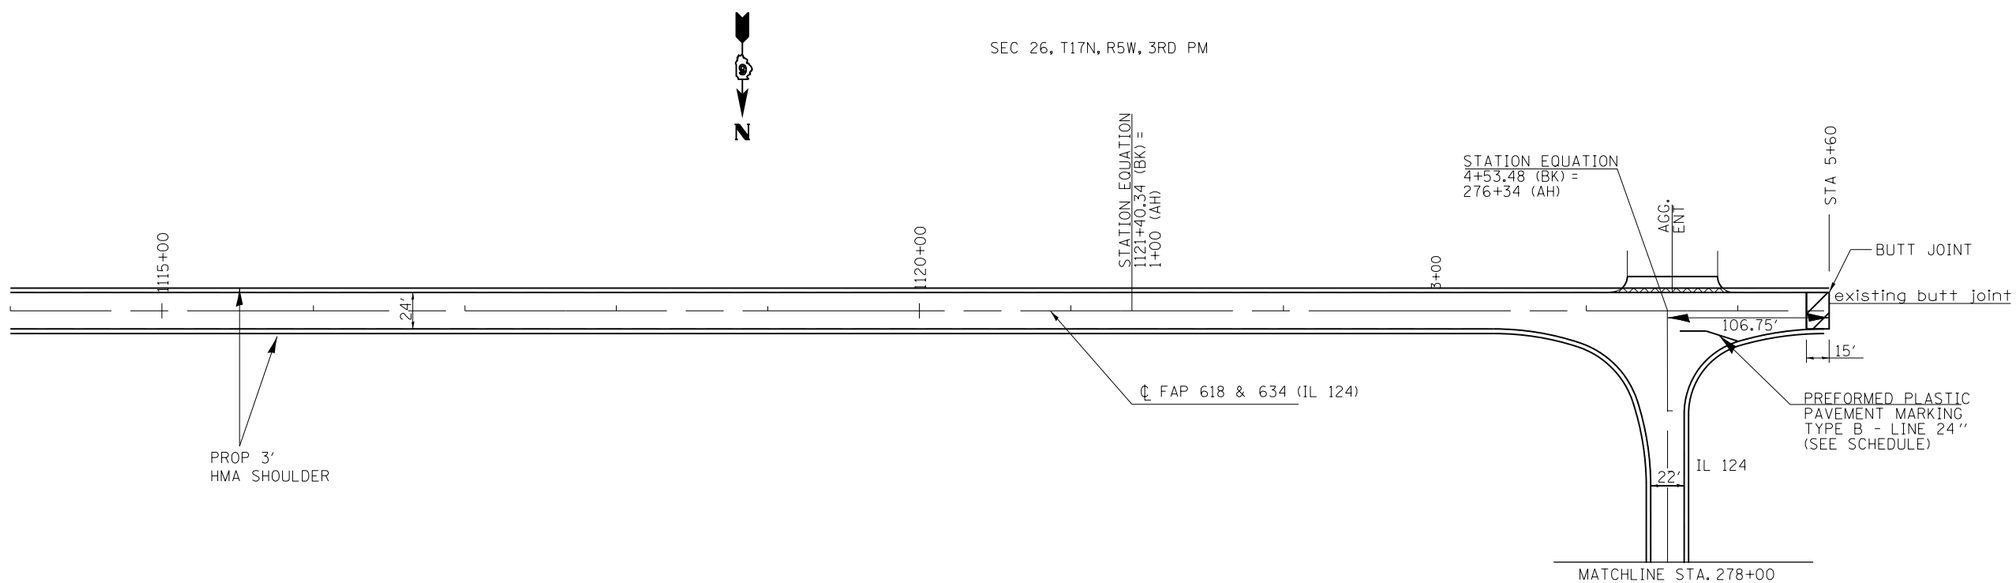

FILE NAME = c:\pw_work\pwidot\laughlinrl\d0217723\D72D56-sht-plan.dgn	USER NAME = laughlinrl	DESIGNED -	REVISED -	STATE OF ILLINOIS DEPARTMENT OF TRANSPORTATION	PLAN VIEW	F.A.S. RTE.	SECTION	COUNTY	TOTAL SHEETS / SHEET NO.
	PLOT SCALE = 100.0000 ' / in.	DRAWN -	REVISED -			618	(B)RS-4, (O-15D)RS-2	SANGAMON	32 / 15
	PLOT DATE = Oct-26-2010 07:10:07AM	CHECKED -	REVISED -					CONTRACT NO. 72D56	
		DATE -	REVISED -		SCALE: SHEET NO. OF SHEETS STA. TO STA.		ILLINOIS FED. AID PROJECT		