EXISTING TYPICAL CROSS SECTION

STA. 628+35 TO STA. 664+68
STA. 676+62 TO STA. 697+00

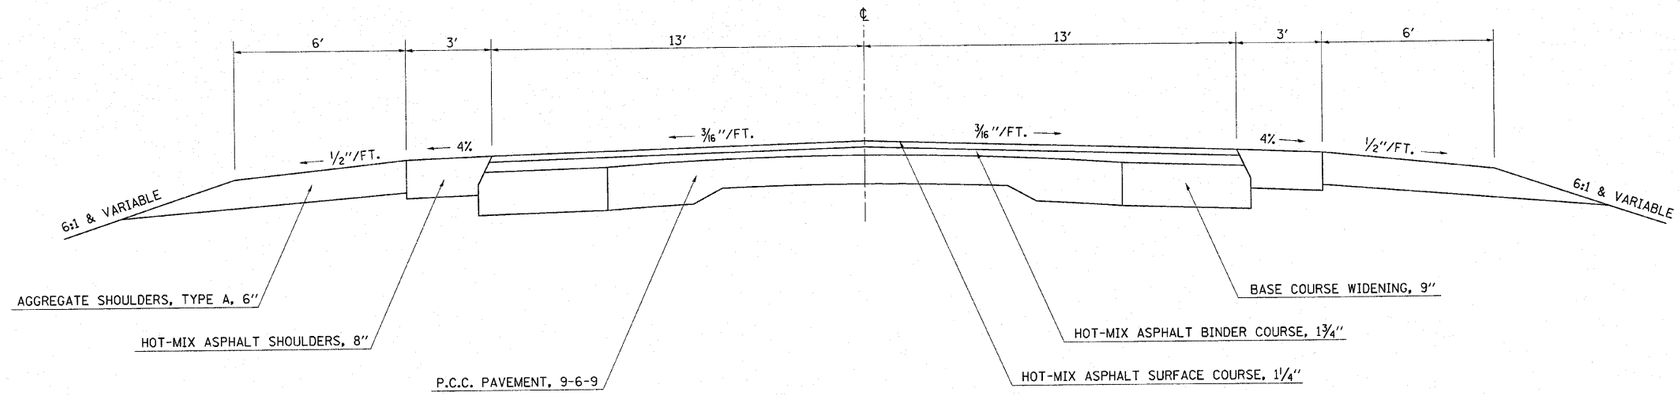

NOTE: NOT DRAWN TO SCALE

EXISTING TYPICAL CROSS SECTION

STA. 697+00 TO STA. 706+00

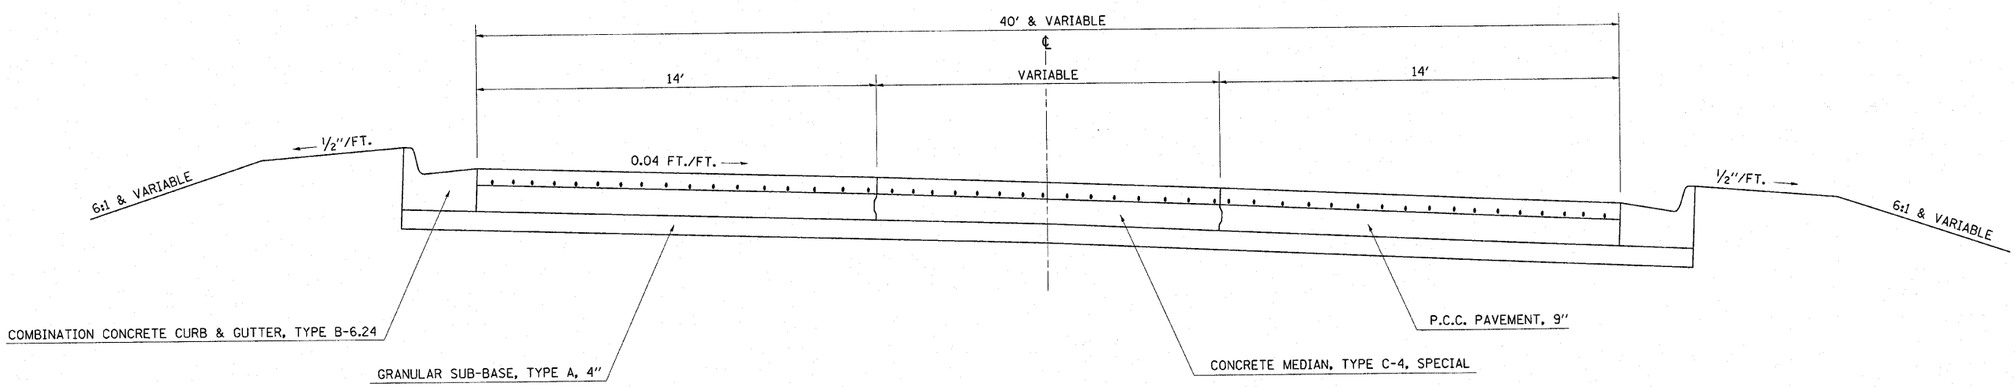

NOTE: NOT DRAWN TO SCALE

FILE NAME = c:\pw_work\pwidot\swartzrw\d0188045\d774460-sht-typicals.dgn	USER NAME = swartzrw	DESIGNED -	REVISED -	STATE OF ILLINOIS DEPARTMENT OF TRANSPORTATION	TYPICAL CROSS SECTIONS	F.A.P. RTE. 325	SECTION 9RS-2, 10RS-4	COUNTY SHELBY	TOTAL SHEETS 46	SHEET NO. 5
		DRAWN -	REVISED -					CONTRACT NO. 74460		
	PLOT SCALE = 20.0000 ′ / IN.	CHECKED -	REVISED -							
	PLOT DATE = 10/22/2010	DATE -	REVISED -		SCALE: NA / SHEET NO. 2 OF 8 SHEETS / STA. / TO STA.		ILLINOIS	FED. AID PROJECT		