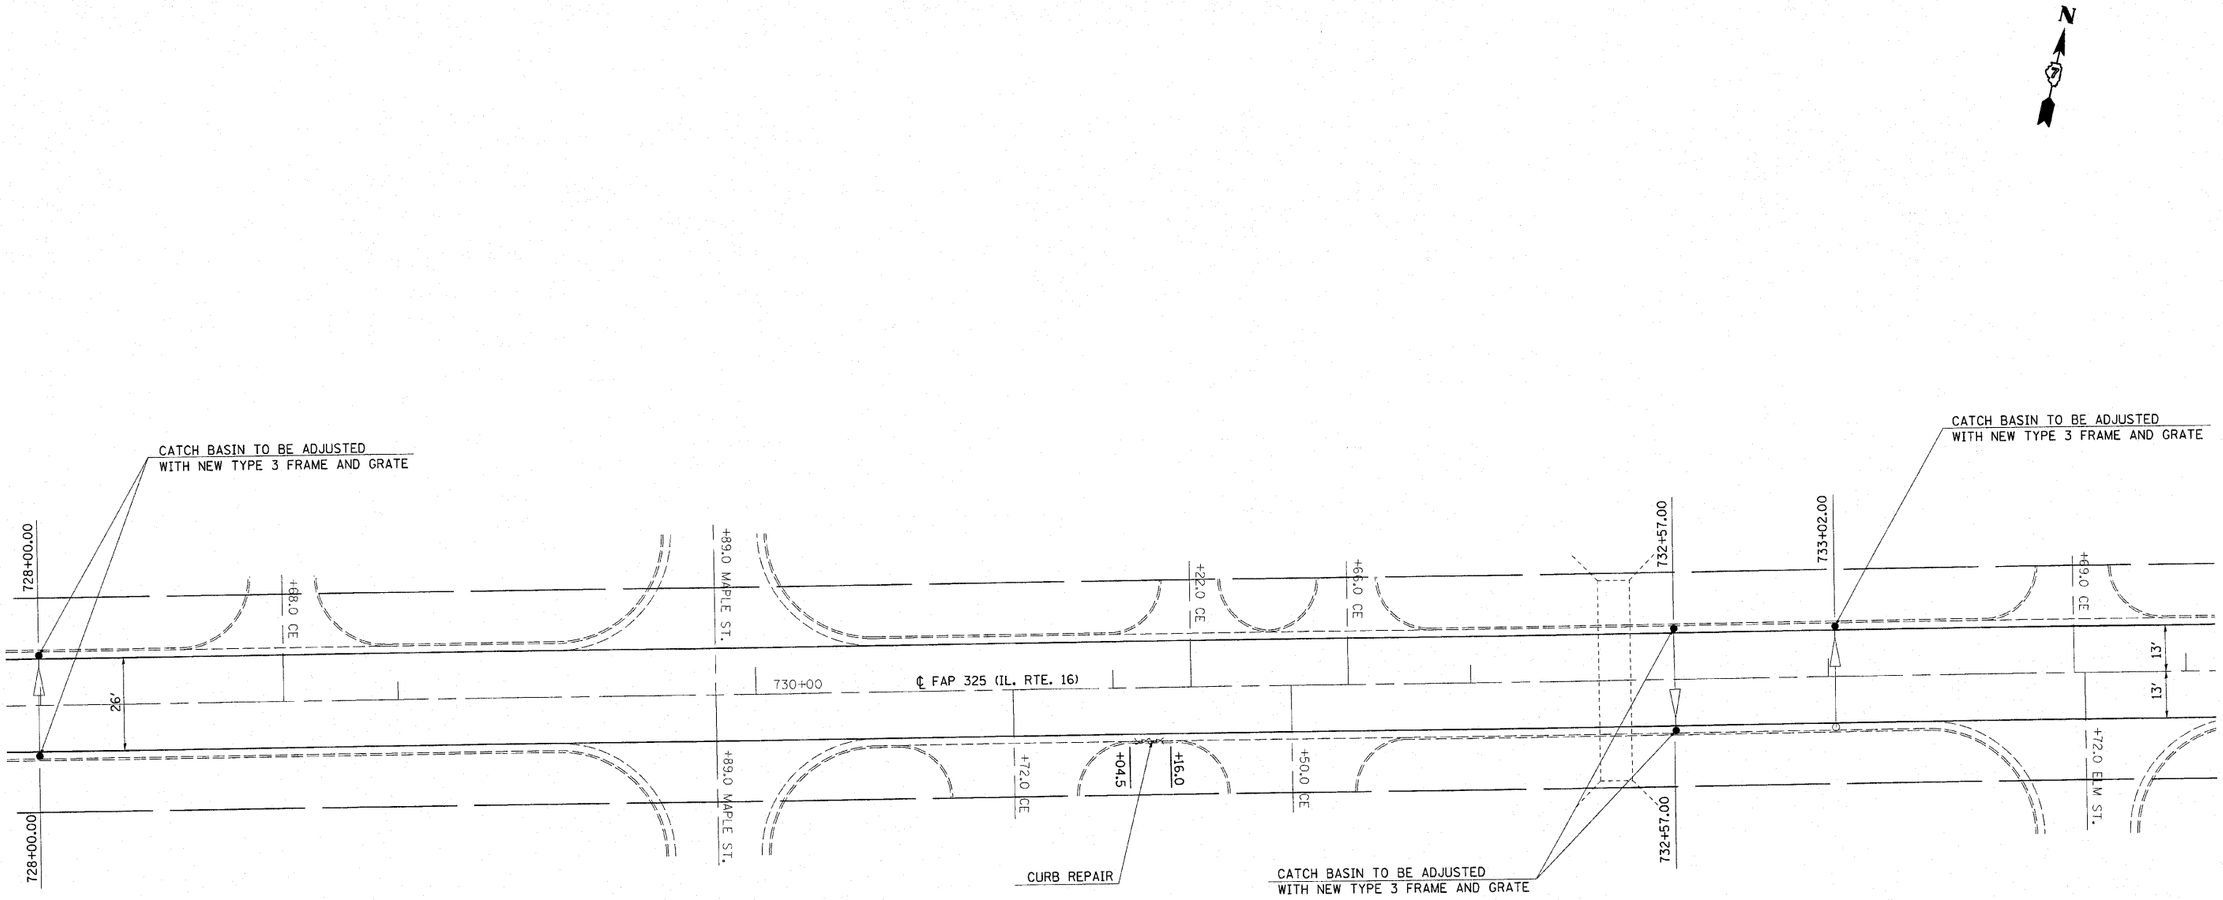

FILE NAME = c:\pw_work\pwidot\swartzrw\d0186045\D774460-sht-plan.dgn	USER NAME = swartzrw	DESIGNED -	REVISED -
		DRAWN -	REVISED -
	PLOT SCALE = 20.0000 ' / IN.	CHECKED -	REVISED -
	PLOT DATE = 12/22/2010	DATE -	REVISED -

STATE OF ILLINOIS
DEPARTMENT OF TRANSPORTATION

PLAN SHEET

SCALE: 20 | SHEET NO. 11 OF 17 SHEETS | STA. 728+00 | TO STA. 734+00

F.A.P. RTE.	SECTION	COUNTY	TOTAL SHEETS	SHEET NO.
325	9RS-2, 10RS-4	SHELBY	46	27
		CONTRACT NO. 74460		
	ILLINOIS	FED. AID PROJECT		