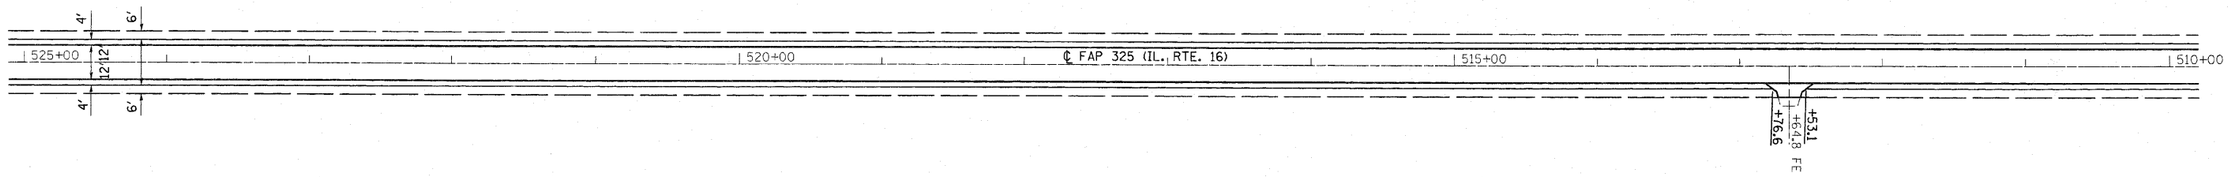

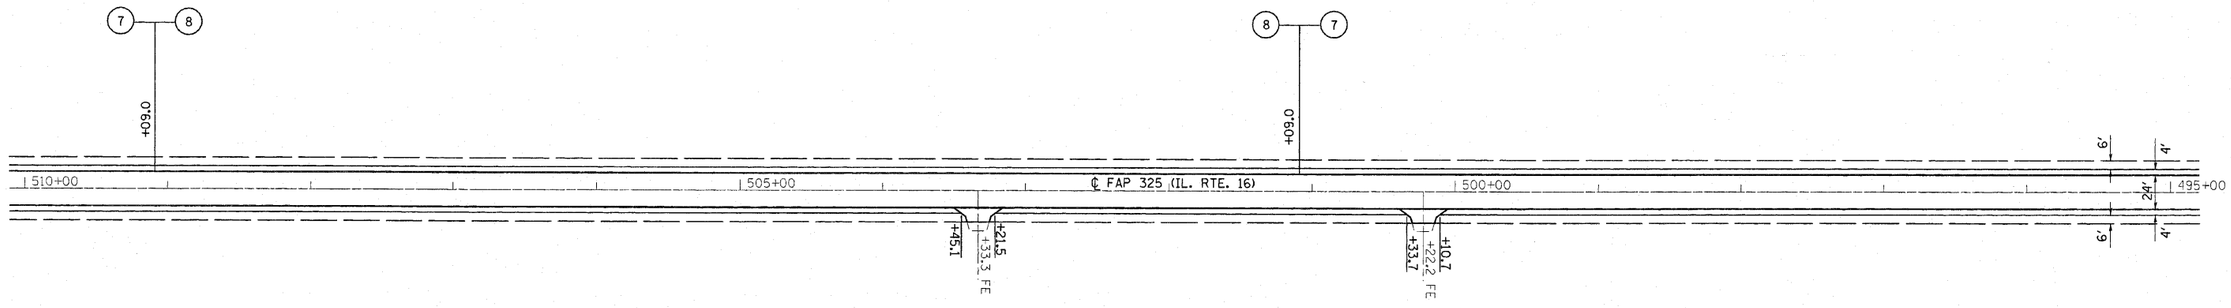

FILE NAME = c:\pw_work\pwidot\swartzrw\d0186245\D774460-sht-plan.dgn	USER NAME = swartzrw	DESIGNED -	REVISED -	STATE OF ILLINOIS DEPARTMENT OF TRANSPORTATION	PLAN SHEET	F.A.P. RTE.	SECTION	COUNTY	TOTAL SHEETS	SHEET NO.
		DRAWN -	REVISED -			325	9RS-2, 10RS-4	SHELBY	46	30
	PLOT SCALE = 50.0000 ' / IN.	CHECKED -	REVISED -					CONTRACT NO. 74460		
	PLOT DATE = 10/22/2010	DATE -	REVISED -		SCALE: 50 SHEET NO. 14 OF 17 SHEETS STA. 525+00 TO STA. 495+00			ILLINOIS FED. AID PROJECT		