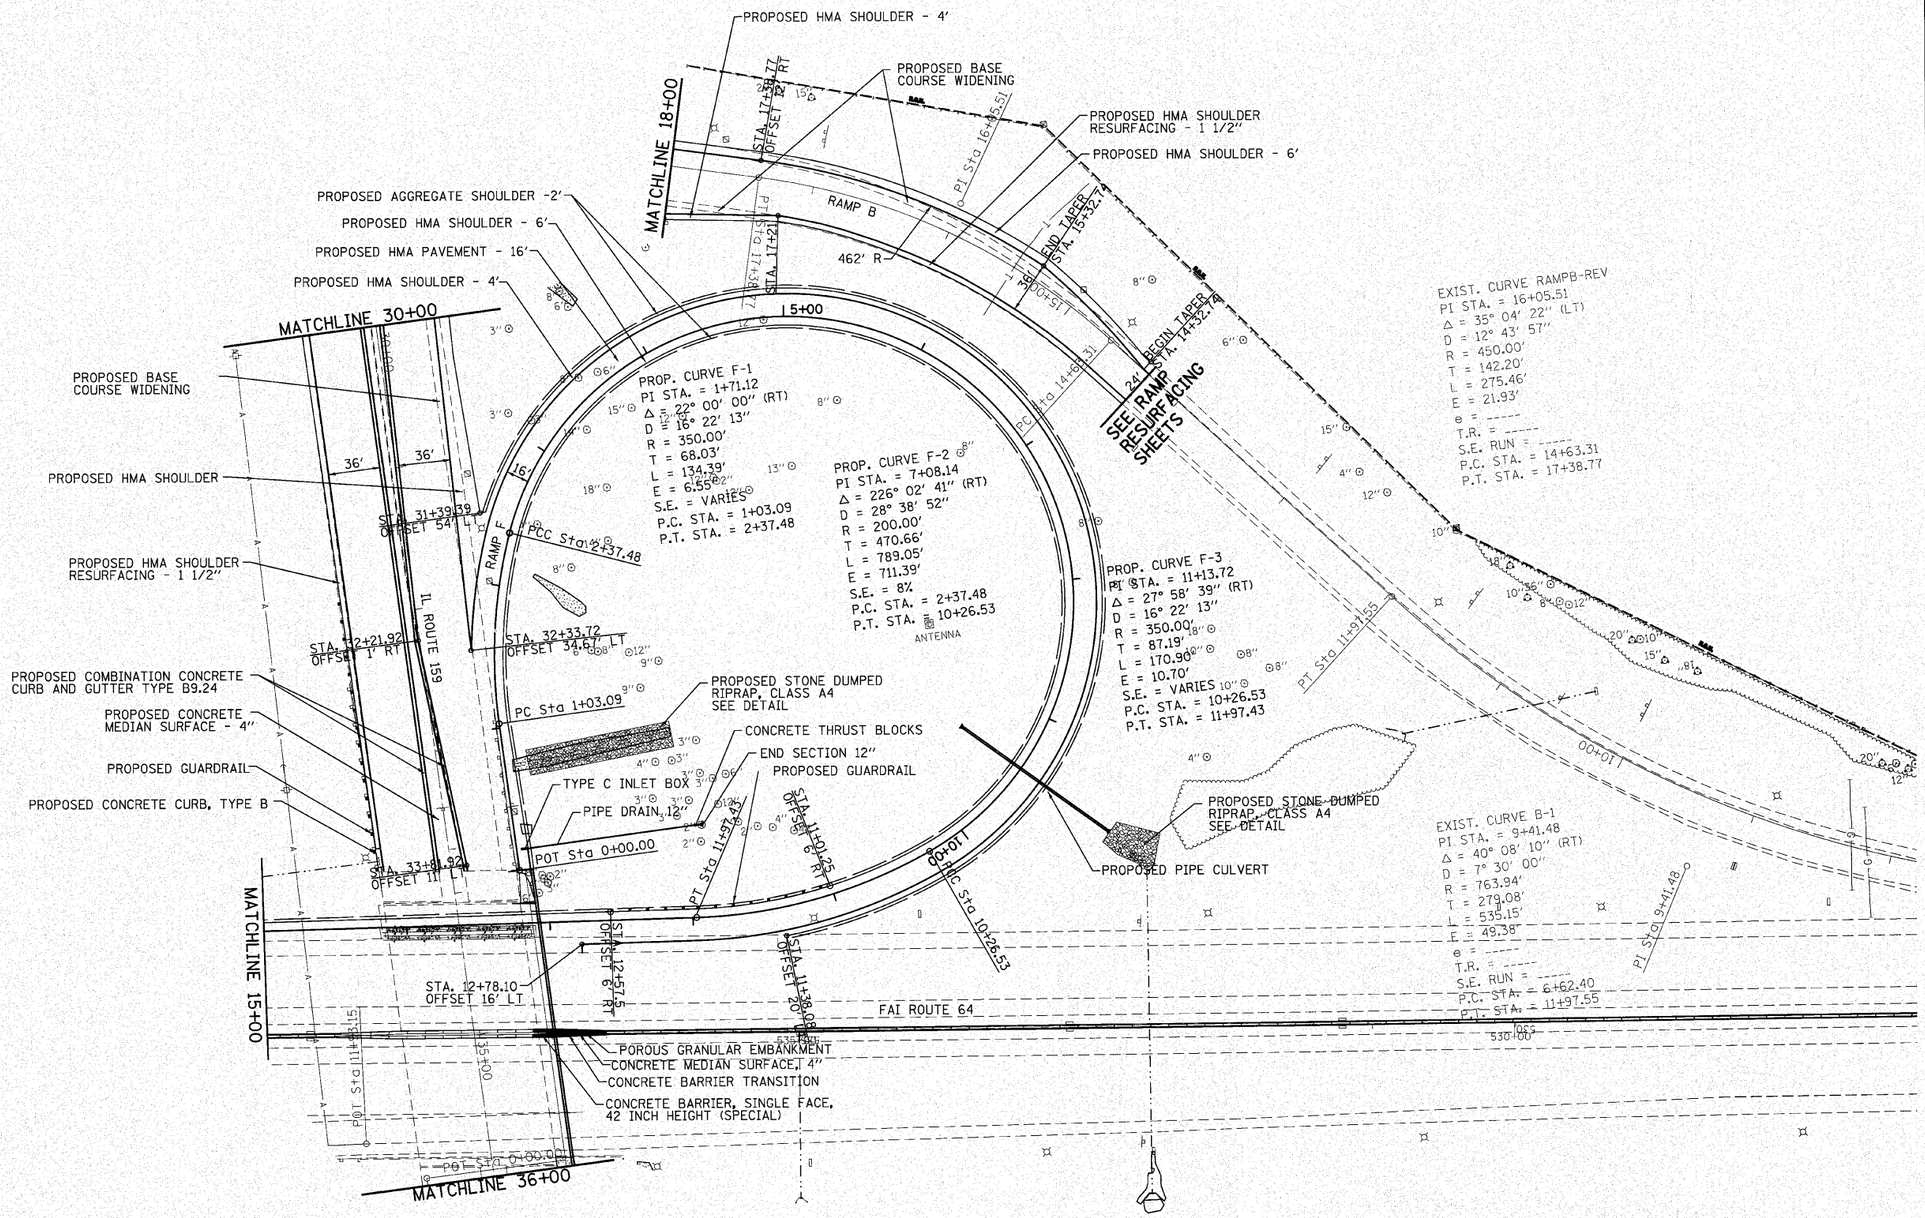


| | | | | | | | | | | |
|---|---|---|---|---|---|---|---|---|---|---|
| FILE NAME = c:\pw_work\pwidot\burnsideem\d0166363\d76d59-sht-plan.dgn | USER NAME = burnsideem | DESIGNED - | REVISED - | STATE OF ILLINOIS DEPARTMENT OF TRANSPORTATION | PLAN SHEET | F.A.I RTE. | SECTION | COUNTY | TOTAL SHEETS | SHEET NO. |
| | PLOT SCALE = 50.0000 ' / IN. | DRAWN - | REVISED - | | | 64 | 82-5K-2 | ST CLAIR | 162 | 28 |
| | PLOT DATE = 8/10/2010 | CHECKED - | REVISED - | | | | | CONTRACT NO. 76D59 | | |
| | | DATE - | REVISED - | | SCALE: SHEET NO. OF SHEETS STA. TO STA. | FED. ROAD DIST. NO. | ILLINOIS | FED. AID PROJECT | | |