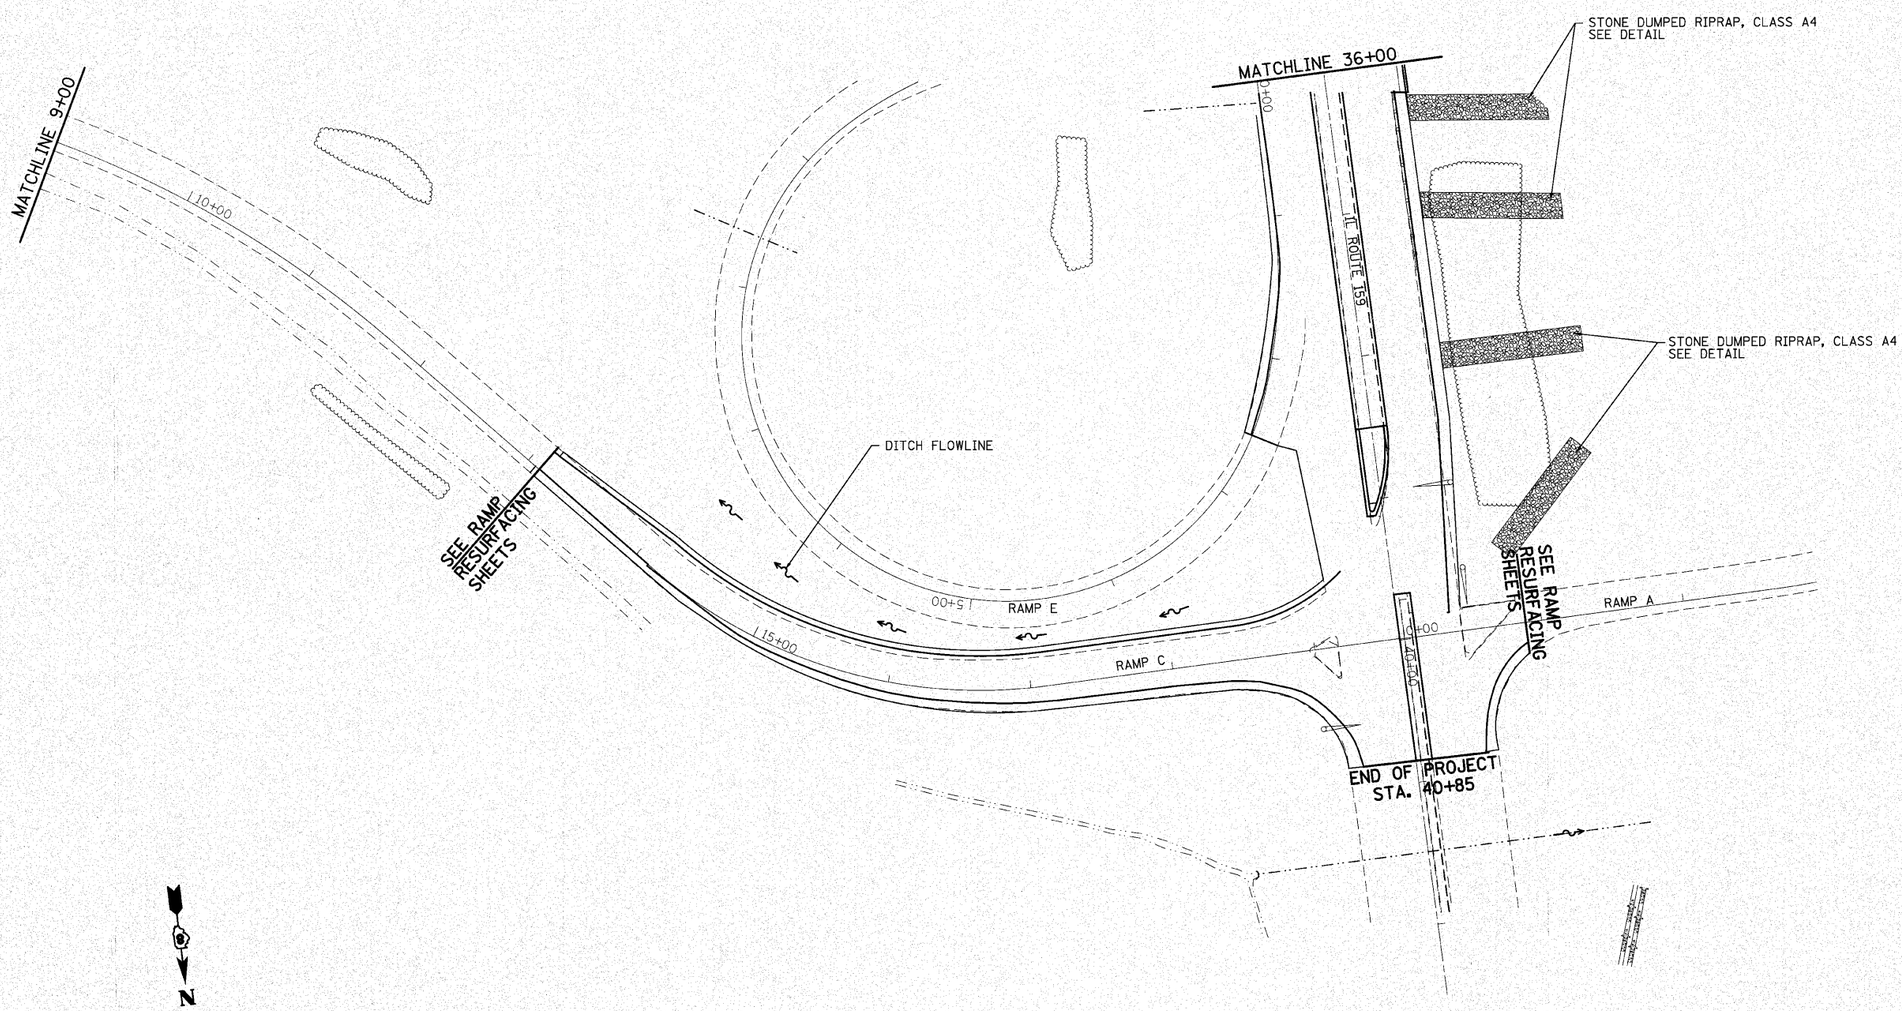

FILE NAME = c:\pw_work\pwidot\burnsideem\d0166363\d976d59\sht-drain.dgn	USER NAME = burnsideem	DESIGNED -	REVISED -
		DRAWN -	REVISED -
	PLOT SCALE = 50.0000 ' / IN.	CHECKED -	REVISED -
	PLOT DATE = 8/10/2010	DATE -	REVISED -

STATE OF ILLINOIS
DEPARTMENT OF TRANSPORTATION

DRAINAGE SHEET

SCALE: | SHEET NO. OF SHEETS | STA. | TO STA.

F.A.I RTE.	SECTION	COUNTY	TOTAL SHEETS	SHEET NO.
64	82-5K-2	ST CLAIR	162	44
		CONTRACT NO. 76D59		
FED. ROAD DIST. NO.	ILLINOIS	FED. AID PROJECT		