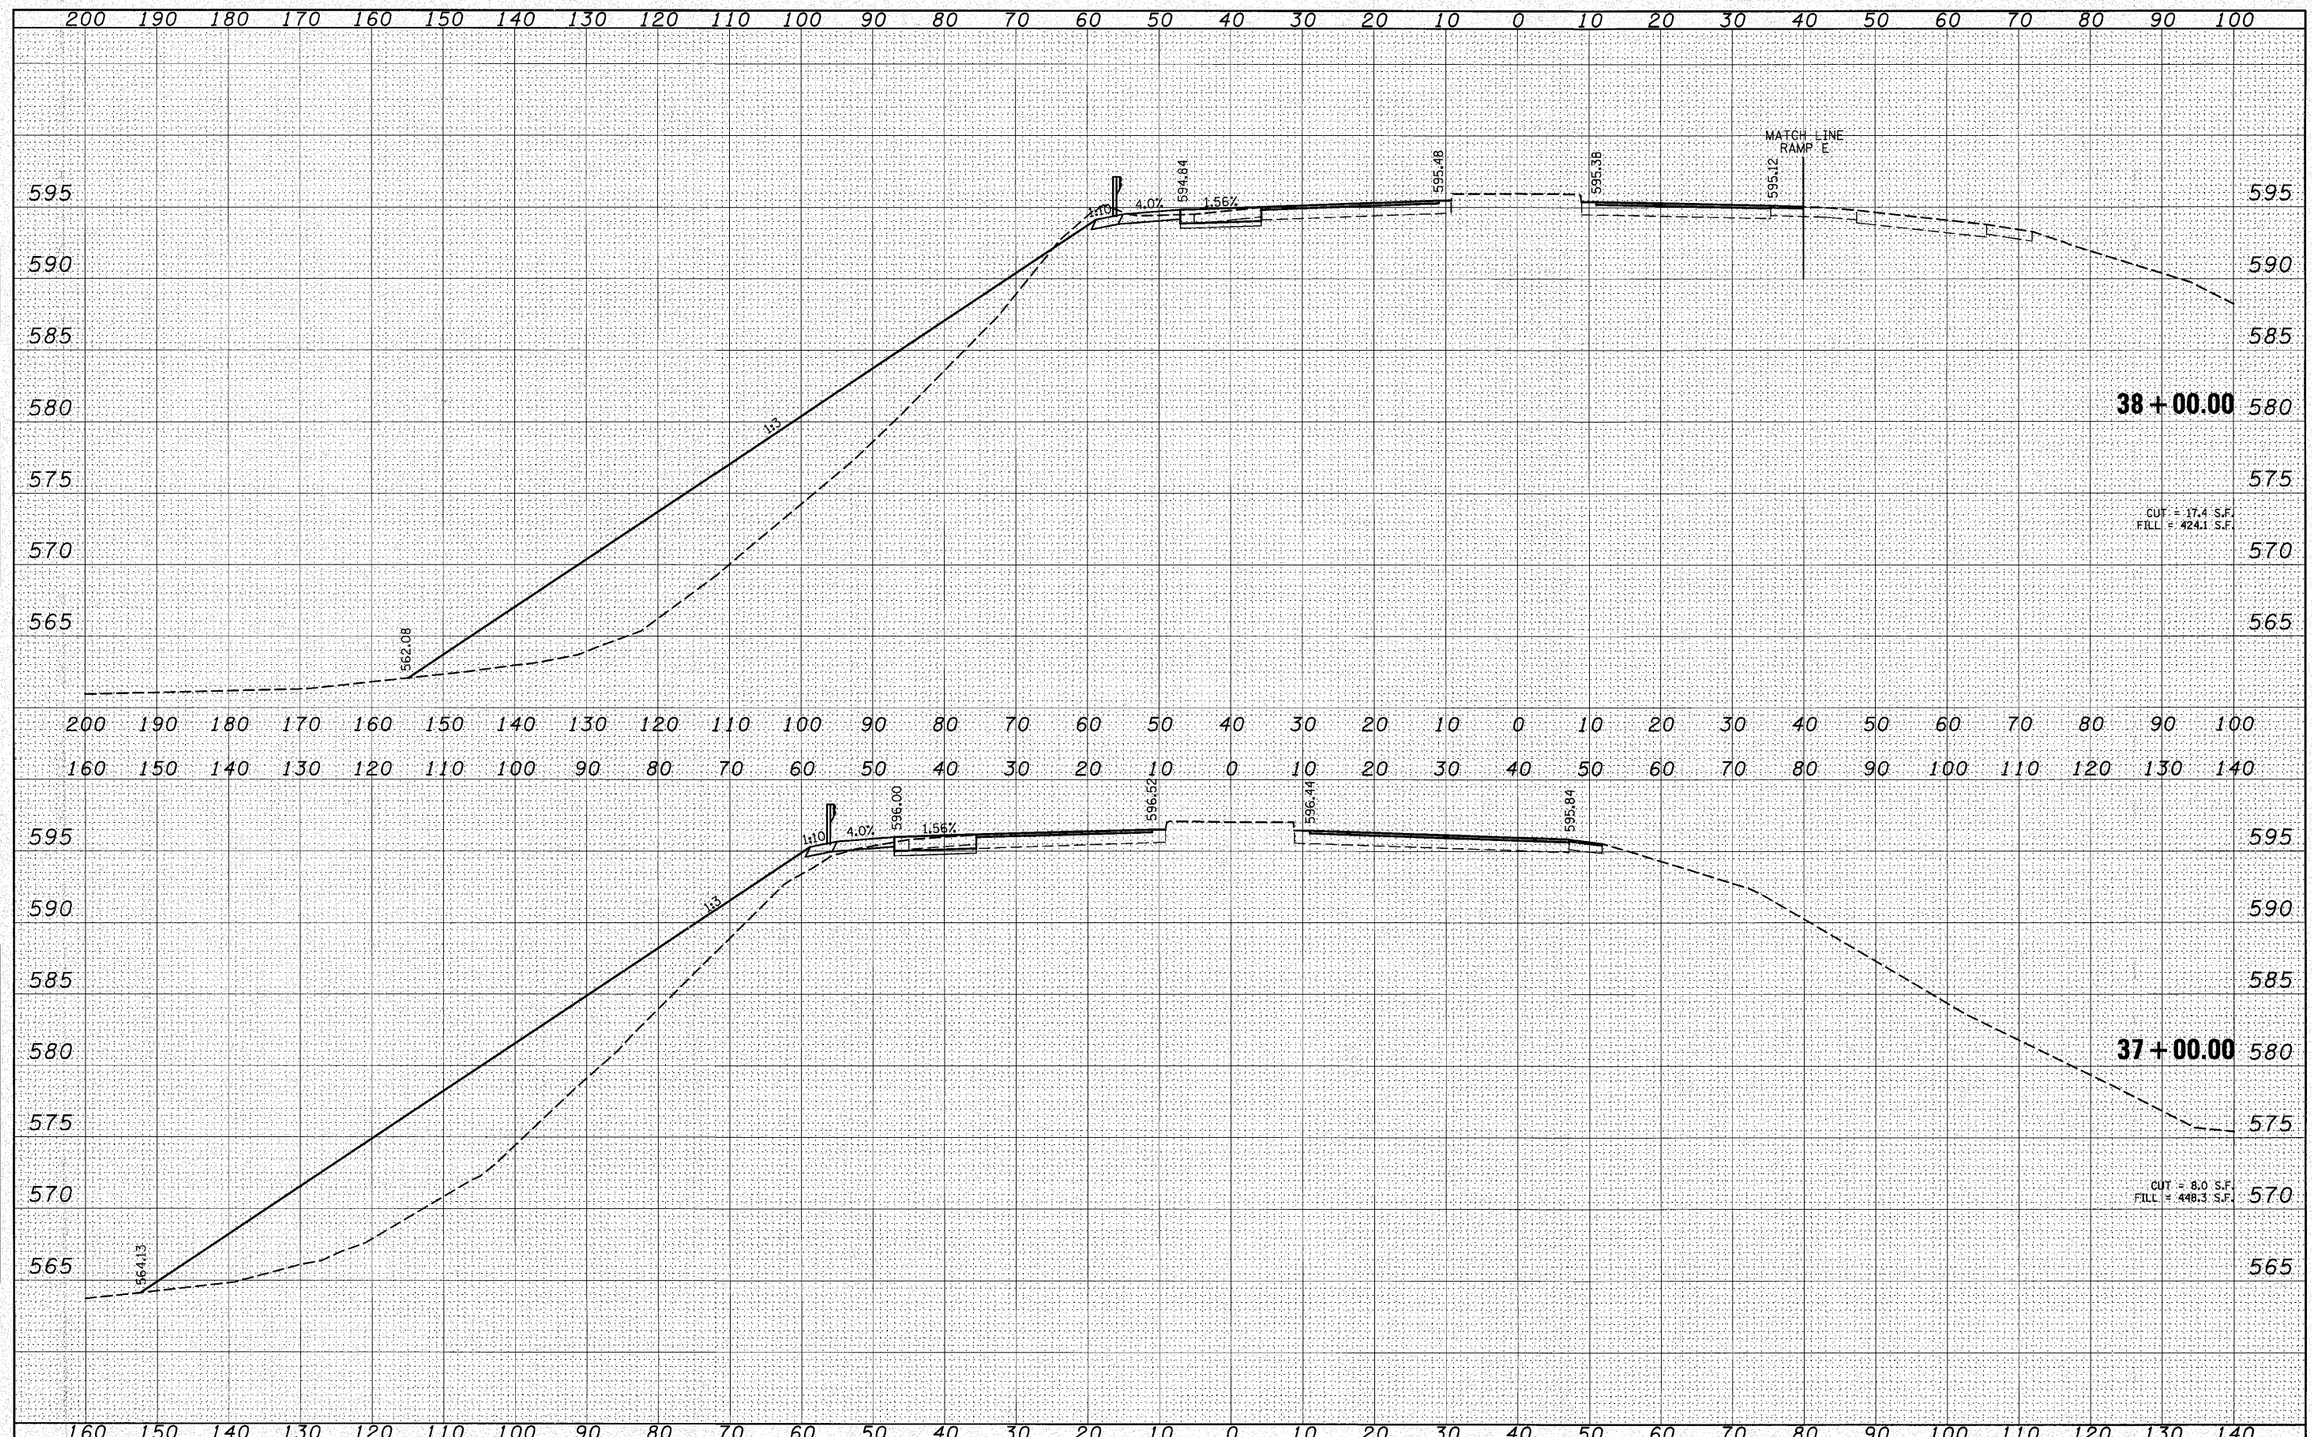

FINAL SURVEY NOTE BOOK	SURVEYED	BY	DATE
	PLOTTED		
	DESIGN SITE		
NO.	AREAS		
	AREAS CHECKED		

ORIGINAL SURVEY NOTE BOOK	SURVEYED	BY	DATE
	PLOTTED		
	DESIGN SITE		
NO.	AREAS		
	AREAS CHECKED		

FILE NAME = c:\pw_work\pwidot\burnsideem\d2210578\D876d59-sht-xssht3.dgn	USER NAME = burnsideem	DESIGNED - DJO	REVISED -
		DRAWN - DMW	REVISED -
	PLOT SCALE = 10.0000 ' / IN.	CHECKED -	REVISED -
	PLOT DATE = 8/10/2010	DATE -	REVISED -

STATE OF ILLINOIS
DEPARTMENT OF TRANSPORTATION

IL 159
CROSS SECTIONS

SCALE: | SHEET NO. 6 OF 7 SHEETS | STA. 37+00.00 | TO STA. 38+00.00

F.A.I. RTE.	SECTION	COUNTY	TOTAL SHEETS	SHEET NO.
64	82-5K-2	ST. CLAIR	162	133
		CONTRACT NO. 76D59		
	ILLINOIS FED. AID PROJECT			