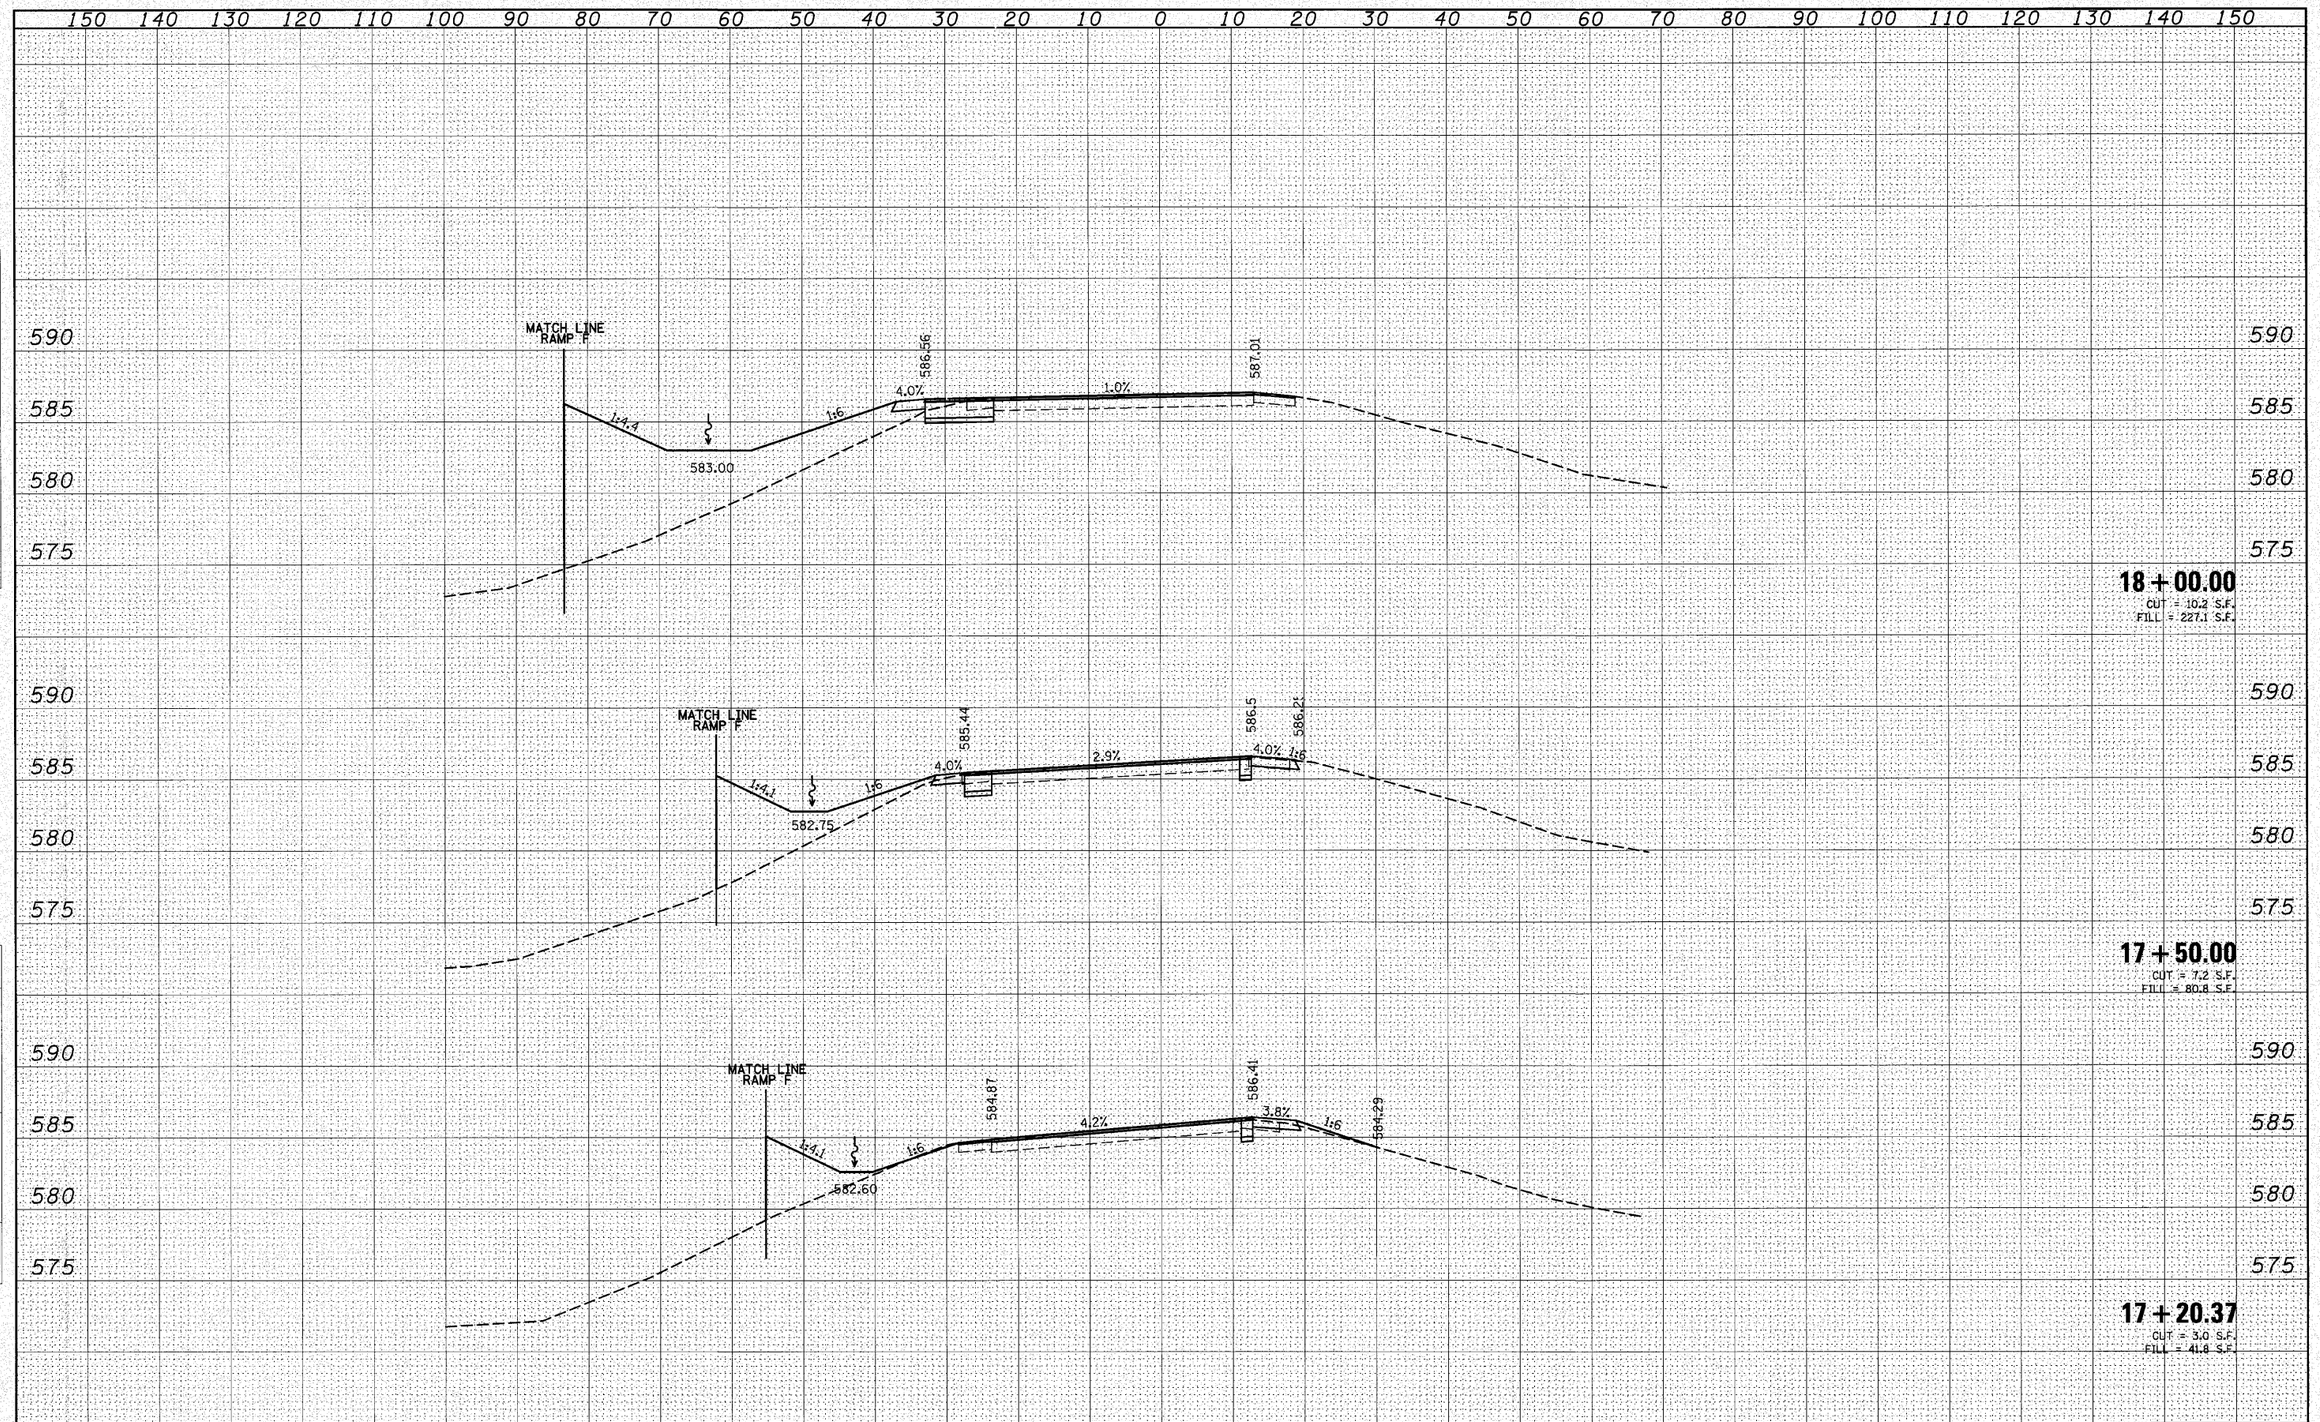

FINAL SURVEY NOTE: SIGN	BY	DATE
NO.	SURVEYED	
	PLOTTED	
	TRIANGULATE	
	AREAS	
	AREAS CHECKED	

ORIGINAL SURVEY NOTE BOOK NO.	BY	DATE
	SURVEYED	
	PLOTTED	
	TRIANGULATE	
	AREAS	
	AREAS CHECKED	

FILE NAME = c:\pw_work\pwidot\burnsideem\d0212578\D876d59-sht-xssht2.dgn	USER NAME = burnsideem	DESIGNED - DJO	REVISED -
		DRAWN - DMW	REVISED -
	PLOT SCALE = 10.0000 ' / IN.	CHECKED -	REVISED -
	PLOT DATE = 8/10/2010	DATE -	REVISED -

STATE OF ILLINOIS
DEPARTMENT OF TRANSPORTATION

RAMP B
CROSS SECTIONS

SCALE: | SHEET NO. 4 OF 6 SHEETS | STA. 17+20.37 | TO STA. 18+00.00

F.A.I. RTE.	SECTION	COUNTY	TOTAL SHEETS	SHEET NO.
64	82-5K-2	ST. CLAIR	162	138
		CONTRACT NO. 76D59		
		ILLINOIS FED. AID PROJECT		