FINAL SURVEY	BY	DATE
SURVEYED		
PLOTTED		
TEMPLATE		
NOTE BOOK	AREAS	
NO.	AREAS CHECKED	

ORIGINAL SURVEY	BY	DATE
SURVEYED		
PLOTTED		
TEMPLATE		
NOTE BOOK	AREAS	
NO.	AREAS CHECKED	

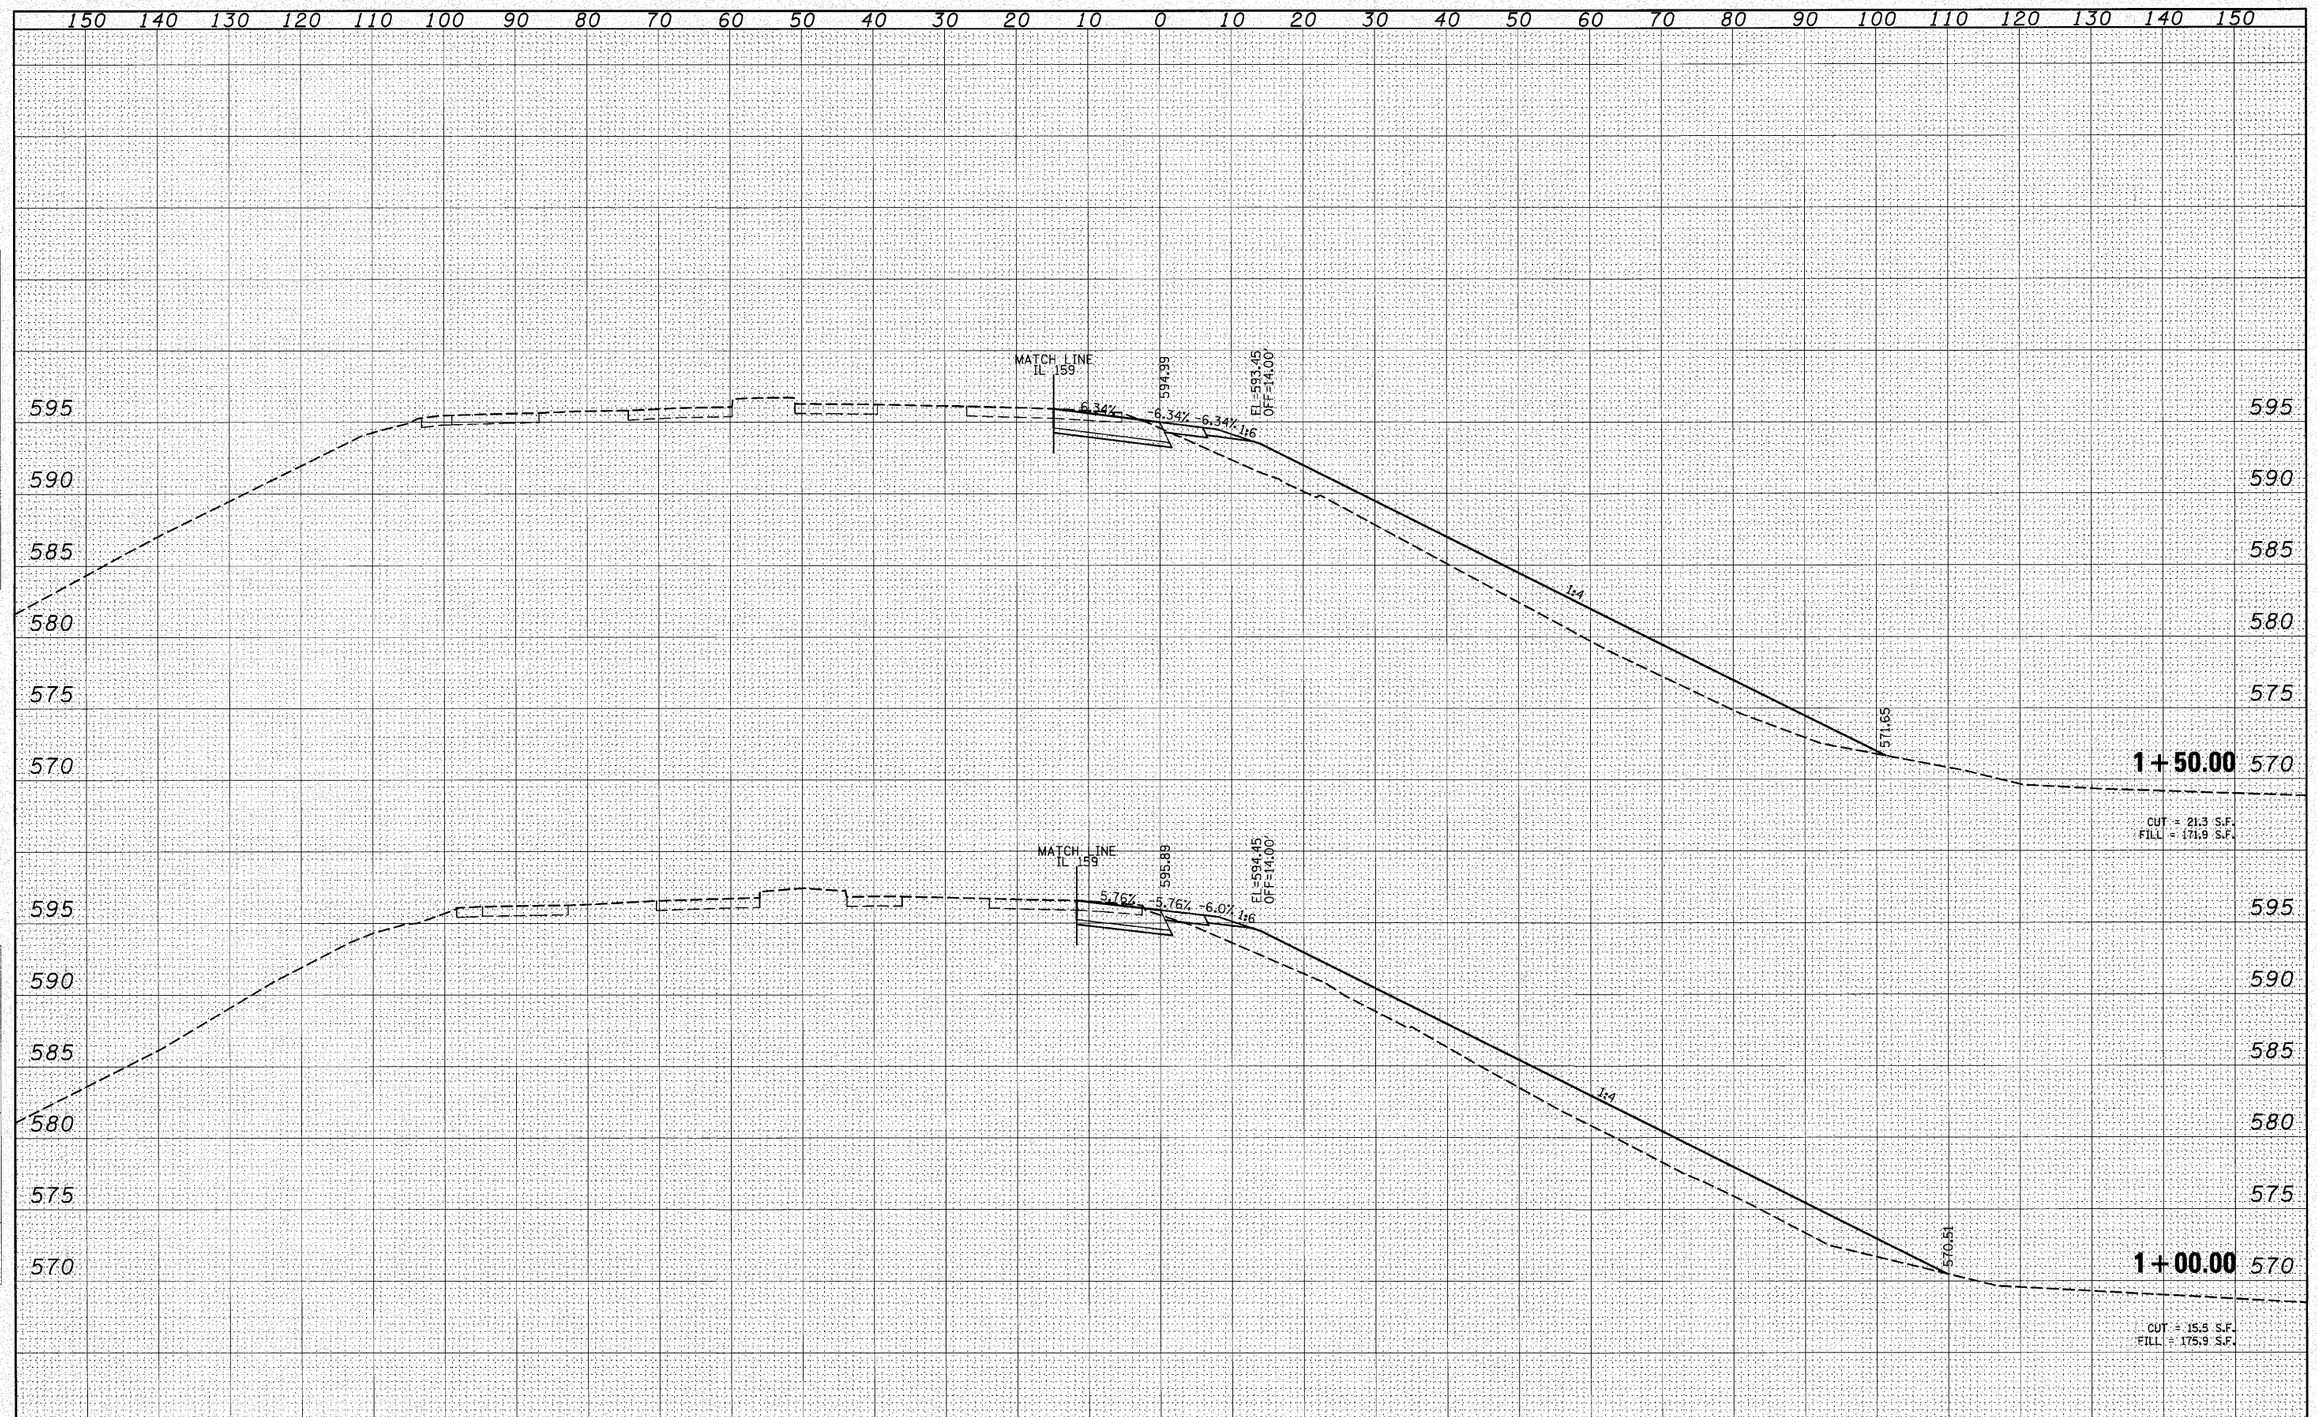

FILE NAME = c:\pw_work\pwidot\burnsideem\d0210578\D876d59-sht-xssht1.dgn	USER NAME = burnsideem	DESIGNED - DJO	REVISED -
		DRAWN - DMW	REVISED -
	PLOT SCALE = 10.0000 ' / IN.	CHECKED -	REVISED -
	PLOT DATE = 8/10/2010	DATE -	REVISED -

STATE OF ILLINOIS
DEPARTMENT OF TRANSPORTATION

RAMP F
CROSS SECTIONS

SCALE: | SHEET NO. 2 OF 14 SHEETS | STA. 1+00.00 | TO STA. 1+50.00

F.A.I. RTE.	SECTION	COUNTY	TOTAL SHEETS	SHEET NO.
64	82-5K-2	ST. CLAIR	162	150
		CONTRACT NO. 76D59		
	ILLINOIS	FED. AID PROJECT		