STAGING TYPICAL SECTION – 100–0009

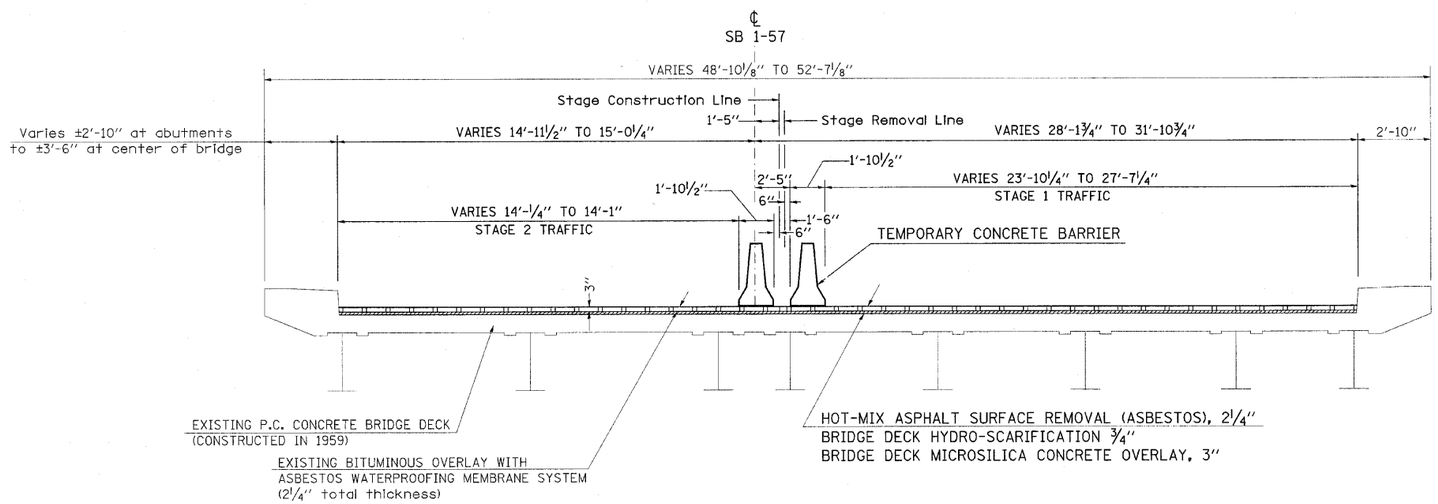

STAGING – TYPICAL SECTION

100–0009

(LOOKING SOUTH)

TO BE USED:

BK. ABUT. STA. 1490+05.79 TO BK. ABUT. STA. 1492+16.04 ℄ SB I-57

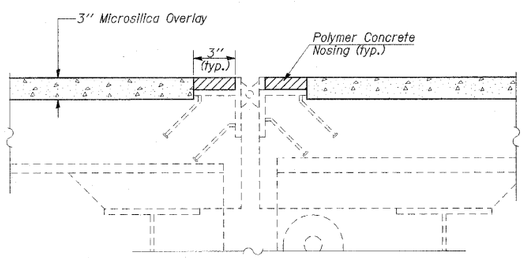

TYPICAL SECTION AT EXPANSION JOINTS

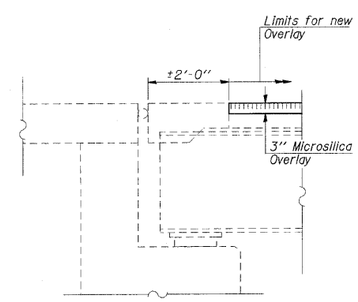

TYPICAL SECTION AT ABUTMENTS

FILE NAME = c:\pw_work\pwidot\halsteadtw\d0235583\100-0008-0009_sht-trafcon.dgn	USER NAME = halsteadtw	DESIGNED - TWH	REVISED -	STATE OF ILLINOIS DEPARTMENT OF TRANSPORTATION	TYPICAL STAGING SECTION	F.A.I. RTE.	SECTION	COUNTY	TOTAL SHEETS	SHEET NO.
	PLOT SCALE = 50.0000 ' / IN.	DRAWN - TWH	REVISED -			57	D9 BSMART 2011-1	WILLIAMSON	11	9
	PLOT DATE = 9/20/2010	CHECKED - MAS	REVISED -					CONTRACT NO. 78226		
		DATE - 8/30/10	REVISED -		SCALE: SHEET NO. 2 OF 4 SHEETS STA. TO STA.			ILLINOIS FED. AID PROJECT		