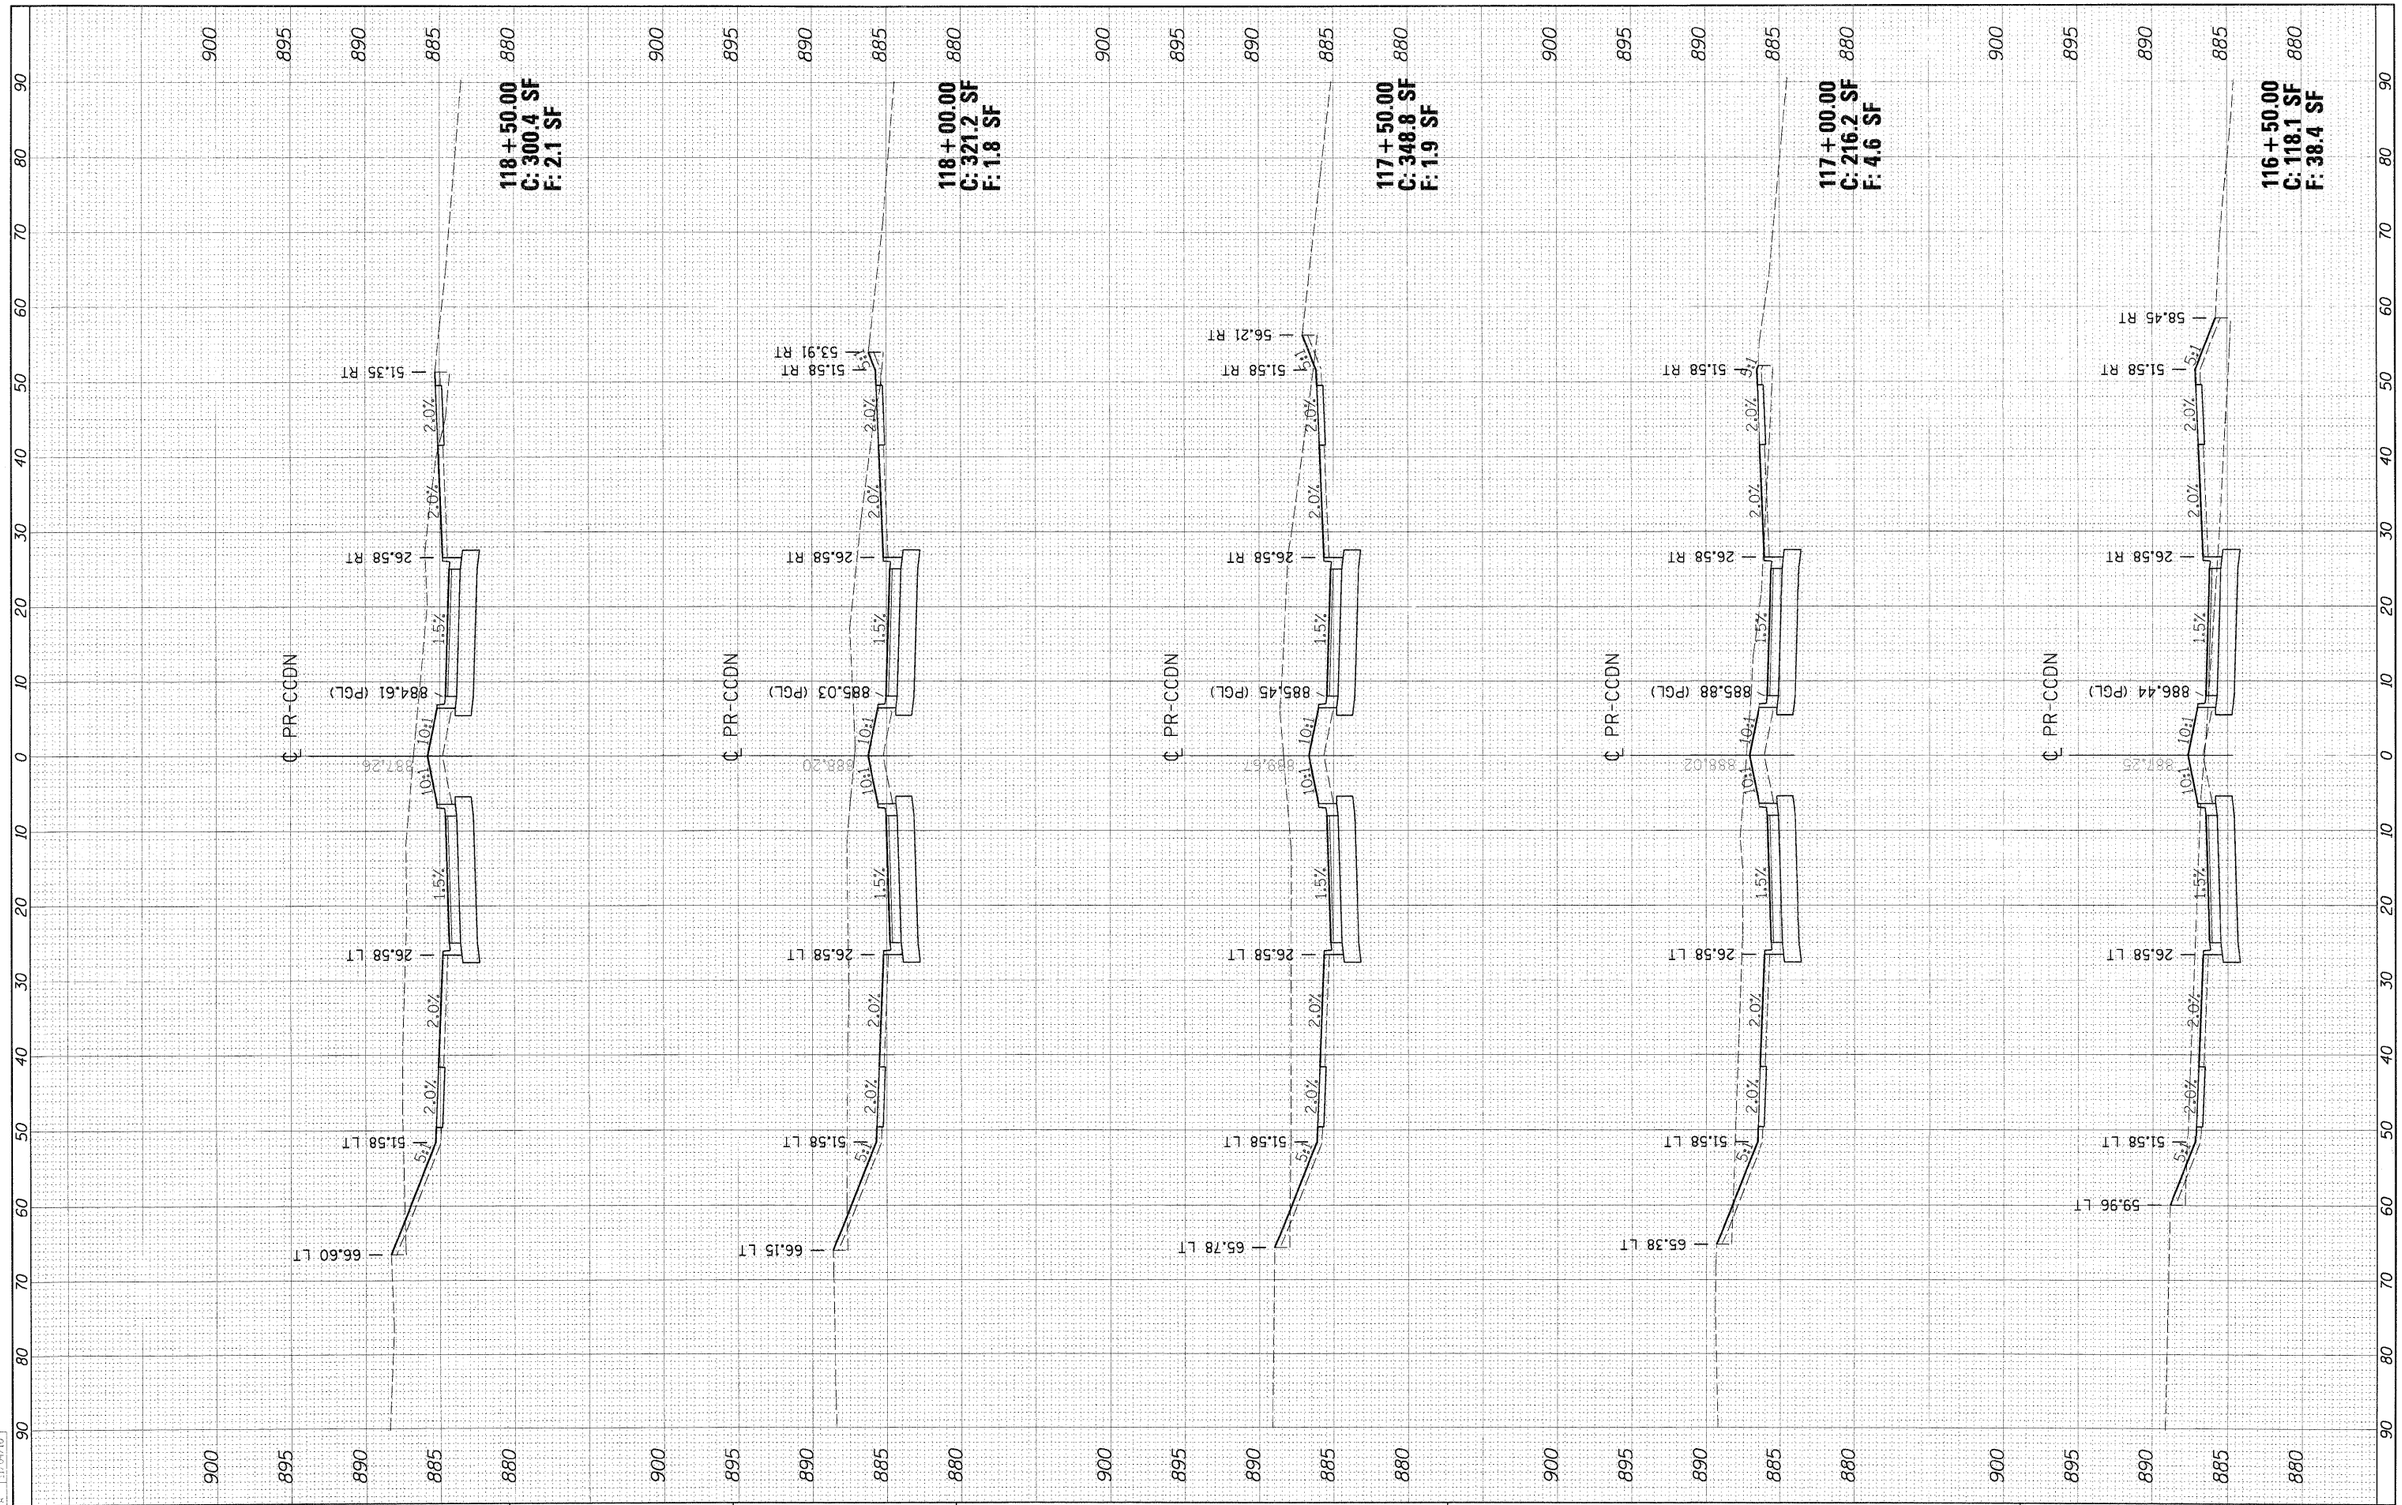

HANSON
Hanson Professional Services Inc.

LAYOUT	MWH	08/31/10
DRAWN	MWH	11/04/10
REVIEWED	DPA	11/04/10

FILE NAME = I:\06Jobs\06R1583\C400\Road\Sheet\CE-303-XS-CCDN.dgn

USER NAME = MWH	DESIGNED - DPA	REVISED -	
	DRAWN - MWH	REVISED -	
PLOT SCALE = AS SHOWN	CHECKED - DPA	REVISED -	
PLOT DATE = 11\05\2010	DATE - 11/04/10	REVISED -	

STATE OF ILLINOIS
DEPARTMENT OF TRANSPORTATION

CONVOCATION CENTER DRIVE NORTH CROSS SECTIONS
NORTHERN ILLINOIS UNIVERSITY
FAR WEST CAMPUS EXPANSION

SCALE: AS SHOWN | SHEET NO. OF SHEETS | STA. 116+50.00 TO STA. 118+50.00

F.A. RTE.	SECTION	COUNTY	TOTAL SHEETS	SHEET NO.
567	06-00002-00-PV	DEKALB	148	114
		CONTRACT NO. 87476		

FED. ROAD DIST. NO. | ILLINOIS | FED. AID PROJECT