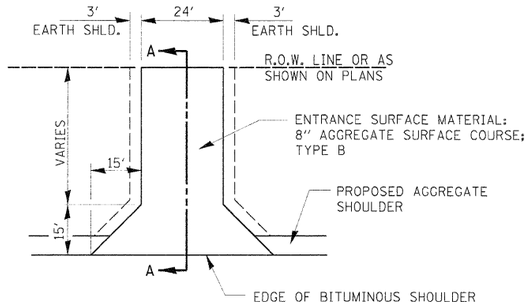

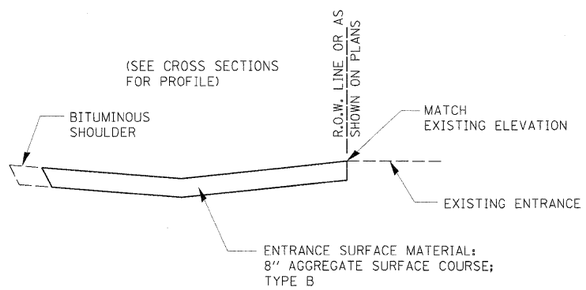

SECTION A–A

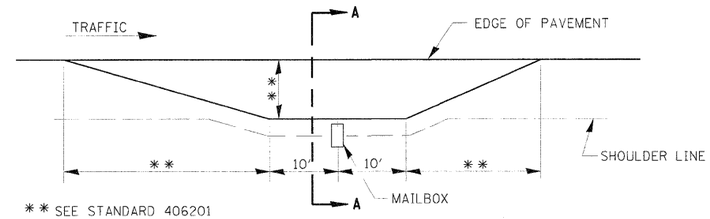

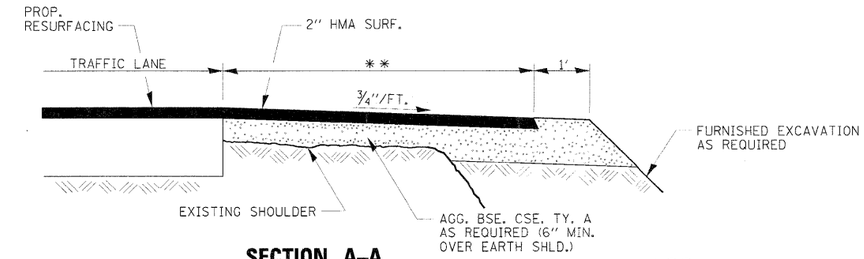

SECTION A–A

406–1

RURAL MAILBOX TURNOUT DETAILS

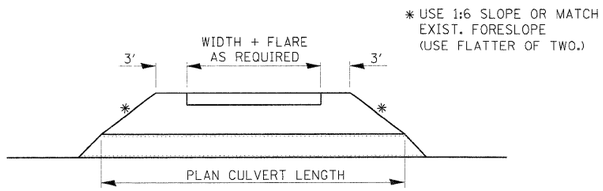

FIELD ENTRANCE DETAIL

402–1

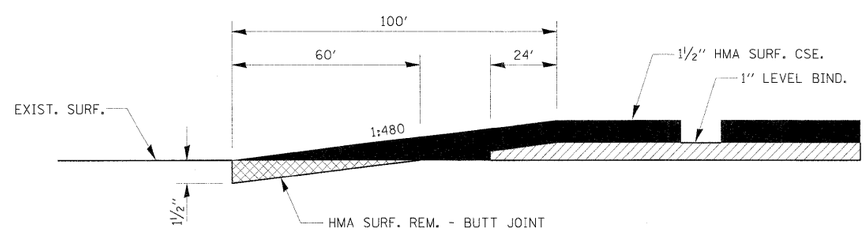

HMA DETAIL AT BUTT JOINTS

406–11

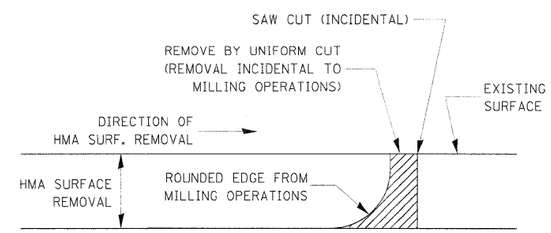

NOTE:
WHEN MILLING OPERATIONS PRODUCE A ROUNDED EDGE, THEN A SAW CUT SHALL BE USED TO MANUFACTURE A PERPENDICULAR EDGE AS SHOWN IN THE DETAIL. THE ENGINEER SHALL BE THE SOLE JUDGE CONCERNING THE USE OF THIS DETAIL

HMA DETAIL AT BUTT JOINTS

406–8

HANSON
Hanson Professional Services Inc.

LAYOUT	MWH	08/31/10
DRAWN	MWH	11/04/10
REVISED	DPA	11/04/10

HussaiDO411
IN:05\2010
IL06 Jobs\06R0583\CADD\Road\Sheets\C-517-DET.dgn

FILE NAME = C-517-DET.dgn	USER NAME = MWH	DESIGNED - DPA	REVISED -	STATE OF ILLINOIS DEPARTMENT OF TRANSPORTATION
		DRAWN - MWH	REVISED -	
	PLOT SCALE = AS SHOWN	CHECKED - DPA	REVISED -	
	PLOT DATE = 11\05\2010	DATE - 11/04/10	REVISED -	

NORTHERN ILLINOIS UNIVERSITY
FAR WEST CAMPUS EXPANSION
DISTRICT 3 DETAILS

SCALE: AS SHOWN | SHEET NO. OF SHEETS | STA. TO STA.

F.A.P. RTE.	SECTION	COUNTY	TOTAL SHEETS	SHEET NO.
567	06-00002-00-PV	DEKALB	148	139

CONTRACT NO. 8747

FED. ROAD DIST. NO. | ILLINOIS | FED. AID PROJECT