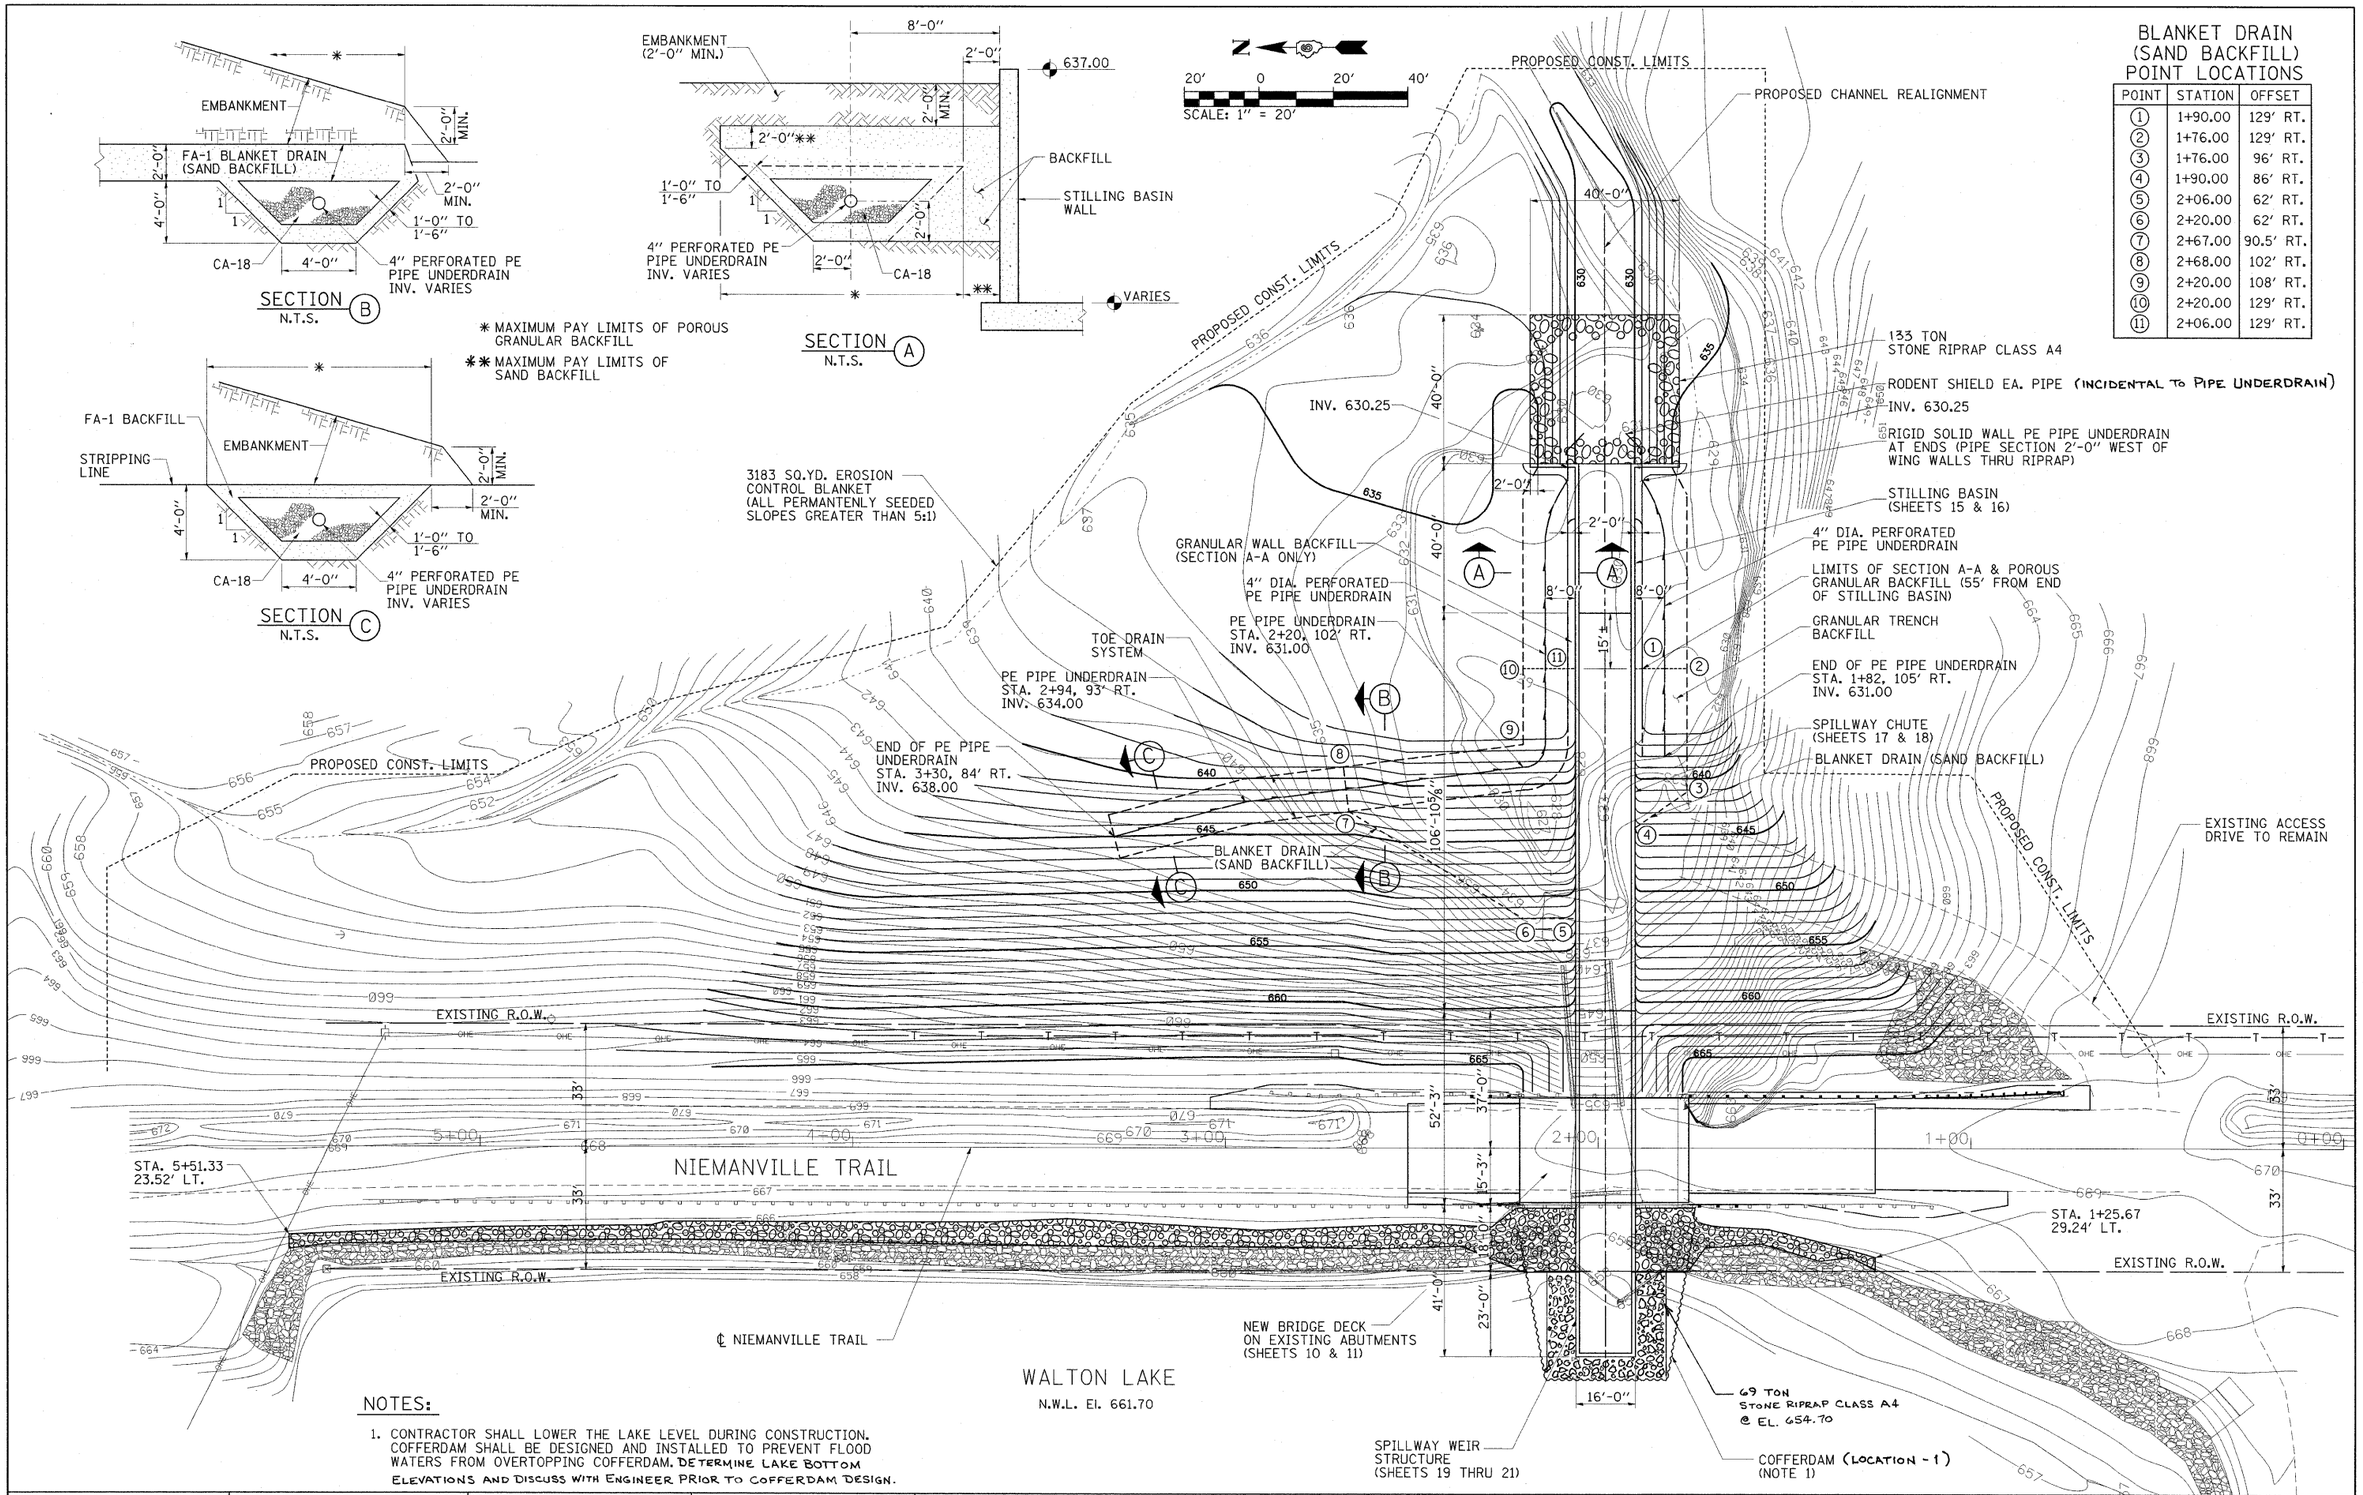

BLANKET DRAIN (SAND BACKFILL) POINT LOCATIONS

POINT	STATION	OFFSET
1	1+90.00	129' RT.
2	1+76.00	129' RT.
3	1+76.00	96' RT.
4	1+90.00	86' RT.
5	2+06.00	62' RT.
6	2+20.00	62' RT.
7	2+67.00	90.5' RT.
8	2+68.00	102' RT.
9	2+20.00	108' RT.
10	2+20.00	129' RT.
11	2+06.00	129' RT.

NOTES:

1. CONTRACTOR SHALL LOWER THE LAKE LEVEL DURING CONSTRUCTION. COFFERDAM SHALL BE DESIGNED AND INSTALLED TO PREVENT FLOOD WATERS FROM OVERTOPPING COFFERDAM. DETERMINE LAKE BOTTOM ELEVATIONS AND DISCUSS WITH ENGINEER PRIOR TO COFFERDAM DESIGN.

FILE NAME = ...\Sheets\Pr_Spwy_siteplan.dgn	USER NAME = Kristin Timmons	DESIGNED - KLT/JJF	REVISED -
		DRAWN - GLD	REVISED -
	PLOT SCALE = 20.0000 ' / IN.	CHECKED - KLT/JJF	REVISED -
	PLOT DATE = 3/3/2010	DATE - 3/2/2010	REVISED -

NIEMANVILLE TRAIL
MONTGOMERY COUNTY, ILLINOIS

PROPOSED SITE PLAN
F.A.U. ROUTE 8243

SCALE: 1"=20' | SHEET NO. OF 32 SHEETS | STA. 0+00 TO STA. 6+00

F.A.U. RTE.	SECTION	COUNTY	TOTAL SHEETS	SHEET NO.
8243	09-00134-00-DR	MONTGOMERY	32	7

CONTRACT NO. 93537

FED. ROAD DIST. NO. 6 | ILLINOIS | FED. AID PROJECT