

Page 1 of 1

Date 3/21/12

COUNTY Kankakee **DRILLING METHOD** Hollow Stem Auger **HAMMER TYPE** CME Automatic

D E P T H	B L O W S	U C S Qu	M O I S T
(ft)	((6"))	(tsf)	(%)

T	W		S
H	S	Qu	T
(ft)	(/6")	(tsf)	(%)

	6		
	6		11.6
	5		

100/3"	13.1
--------	------

-25			

-30		

-35		

BBS, form 137 (Rev. 8-99)

Page 1 of 1

Date 3/21/12

COUNTY Kankakee DRILLING METHOD Hollow Stem Auger HAMMER TYPE CME Automatic

DEPTH	BLOWS	UCS	Moisture Content
(ft)	(/6")	(tsf)	(%)

T H	W S	Qu	S T
(ft)	(/6")	(tsf)	(%)

	4		
	5	3.5	12
	6	P	


43	100/4"	12
----	--------	----

-25		

-30			

-35			

BBS, form 137 (Rev. 8-99)

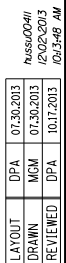

F.A.I. RTE.	SECTION	COUNTY	TOTAL SHEETS	SHEET NO.
57	(46-1)HBK-1	KANKAKEE	819	601
		CONTRACT NO. 66982		
FED. ROAD DIST. NO.	ILLINOIS	FED. AID PROJECT		

Page 1 of 1

Date 3/22/12

ROUTE I-57 (FAI 57) **DESCRIPTION** (Samples 243 & 244) **LOGGED BY** Larry Myers

SECTION (46-1)HBK-1 **LOCATION** SE 1/4, SEC. 32, TWP. 32N, RNG. 12E

COUNTY Kankakee DRILLING METHOD Push HAMMER TYPE CME Automatic

[illegible]

The Unconfined Compressive Strength (UCS) Failure Mode is indicated by (B-Bulge, S-Shear, P-Penetrometer)
The SPT (N value) is the sum of the last two blow values in each sampling zone (AASHTO T206)

BBS, form 137 (Rev. 8-99)

Page 1 of 1

Date 3/22/12

ROUTE I-57 (FAI 57) **DESCRIPTION** (Samples 245, 246 & 247) **LOGGED BY** Larry Myers


SECTION (46-1)HBK-1 **LOCATION** NE 1/4, SEC. 32, TWP. 32N, RNG. 12E

COUNTY Kankakee DRILLING METHOD Push HAMMER TYPE CME Automatic

[illegible]

The Unconfined Compressive Strength (UCS) Failure Mode is indicated by (B-Bulge, S-Shear, P-Penetrometer)
The SPT (N value) is the sum of the last two blow values in each sampling zone (AASHTO T206)

BBS, form 137 (Rev. 8-99)

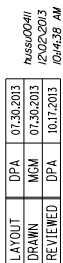

FILE NAME =	USER NAME = MWH	DESIGNED - DPA	REVISED -	STATE OF ILLINOIS DEPARTMENT OF TRANSPORTATION	BORING LOGS (RAMP B) I-57 AND 6000 RD (BOURBONNAIS PARKWAY) BOURBONNAIS, IL				F.A.I. RTE.	SECTION	COUNTY	TOTAL SHEETS	SHEET NO.
030940038-shr-blog046		DRAWN - MGM	REVISED -		57	(46-1)HBK-1	KANKAKEE	819	602				
MODEL NAME =	PLOT SCALE = AS SHOWN	CHECKED - DPA	REVISED -		CONTRACT NO. 66982								
Default	PLOT DATE = 12/02/2013	DATE - 12.03.13	REVISED -		SCALE: AS SHOWN	SHEET NO.	OF SHEETS	STA. TO STA.	FED. ROAD DIST. NO.	ILLINOIS FED. AID PROJECT			

Page 1 of 1

Date 3/22/12

ROUTE	<u>I-57 (FAI 57)</u>	DESCRIPTION	<u>(Samples 248 & 249)</u>	LOGGED BY	<u>Larry Myers</u>
--------------	----------------------	--------------------	--------------------------------	------------------	--------------------

SECTION (46-1)HBK-1 **LOCATION** NE 1/4, SEC. 32, TWP. 32N, RNG. 12E

COUNTY Kankakee DRILLING METHOD Push HAMMER TYPE CME Automatic

[illegible]

The Unconfined Compressive Strength (UCS) Failure Mode is indicated by (B-Bulge, S-Shear, P-Penetrometer)
The SPT (N value) is the sum of the last two blow values in each sampling zone (AASHTO T206)

BBS, form 137 (Rev. 8-99)

Page 1 of 1

Date 3/22/12

ROUTE I-57 (FAI 57) **DESCRIPTION** (Samples 250 & 251) **LOGGED BY** Larry Myers

SECTION (46-1)HBK-1 **LOCATION** NE 1/4, SEC. 32, TWP. 32N, RNG. 12E

COUNTY Kankakee DRILLING METHOD Push HAMMER TYPE CME Automatic

STRUCT. NO.		D	B	U	M		
Station		E	L	C	O		
		P	O	S	I		
BORING NO.		T	W		S		
Station		H	S	Qu	T		
Offset		(ft)	(/6")	(tsf)	(%)		
Ground Surface Elev.							
Surface Water Elev. _____ ft							
Stream Bed Elev. _____ ft							
Groundwater Elev.: _____							
First Encounter _____ Dry _____ ft							
Upon Completion _____ ft							
After _____ Hrs. _____ ft							
Brown Silty Clay Loam Topsoil Fill							
_____ 665.51							
Brown Silty Loam/Silty Clay Loam							

_____ 662.51				2.0	18.7		
				P			
Brown Silt with some Clay Content							
_____ -5							

_____ 660.51				1.5	20.2		
				P			
End of Boring							


_____ -10							

_____ -15							

_____ -20							

The Unconfined Compressive Strength (UCS) Failure Mode is indicated by (B-Bulge, S-Shear, P-Penetrometer)
The SPT (N value) is the sum of the last two blow values in each sampling zone (AASHTO T206)

BBS, form 137 (Rev. 8-99)

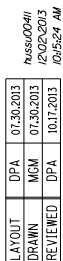

FILE NAME =	USER NAME = MWH	DESIGNED - DPA	REVISED -	STATE OF ILLINOIS DEPARTMENT OF TRANSPORTATION	BORING LOGS (RAMP B) I-57 AND 6000 RD (BOURBONNAIS PARKWAY) BOURBONNAIS, IL					F.A.I. RTE.	SECTION	COUNTY	TOTAL SHEETS	SHEET NO.
0309H0038-sht-blog047		DRAWN - MGM	REVISED -							57	(46-1)HBK-1	KANKAKEE	819	603
MODEL NAME =	PLOT SCALE = AS SHOWN	CHECKED - DPA	REVISED -		CONTRACT NO. 66982									
Default	PLOT DATE = 12/02/2013	DATE = 12.03.13	REVISED -											
				SCALE: AS SHOWN	SHEET NO.	OF SHEETS	S.T.A.	TO S.T.A.	FED. ROAD DIST. NO. ILLINOIS FED. AID PROJ. NO.					

Page 1 of 1

Date 3/20/12

ROUTE	<u>I-57 (FAI 57)</u>	DESCRIPTION	<u>(Samples 211 & 212)</u>	LOGGED BY	<u>Larry Myers</u>
--------------	----------------------	--------------------	--------------------------------	------------------	--------------------

SECTION (46-1)HBK-1 **LOCATION** NW 1/4, SEC. 5, TWP. 31N, RNG. 12E

COUNTY Kankakee DRILLING METHOD Push HAMMER TYPE CME Automatic

STRUCT. NO. _____ Station _____		DEPTH (ft)	BLOW S (/6")	UC Qu (tsf)	MOIST (%)	Surface Water Elev. _____ ft Stream Bed Elev. _____ ft	
BORING NO. _____ 82 (Ramp C PGL) Station _____ 3401+00 Offset _____ 0.00ft Ground Surface Elev. _____ 673.40 ft						Groundwater Elev.: First Encounter _____ Dry ft Upon Completion _____ ft After _____ Hrs. _____ ft	
Black Silty Clay Loam Topsoil		_____					
_____ 672.40		_____					
Brown/Gray Silty Clay Loess		_____					
_____		_____					
_____ 670.40		_____					
Brown/Gray Silty Clay Till		_____	2.5	25.9			
_____		_____	P				
_____ -5		_____					
_____ 667.40		_____					
End of Boring		_____	4.0	22.8			
_____		_____	P				
_____		_____					
_____		_____					
_____ -10		_____					
_____		_____					
_____		_____					
_____ -15		_____					
_____		_____					
_____		_____					
_____ -20		_____					

The Unconfined Compressive Strength (UCS) Failure Mode is indicated by (B-Bulge, S-Shear, P-Penetrometer)
The SPT (N value) is the sum of the last two blow values in each sampling zone (AASHTO T206)

BBS, form 137 (Rev. 8-99)

Page 1 of 1

Date 3/20/12

ROUTE I-57 (FAI 57) **DESCRIPTION** (Sample 213) **LOGGED BY** Larry Myers


SECTION (46-1)HBK-1 **LOCATION** NW 1/4, SEC. 5, TWP. 31N, RNG. 12E

COUNTY Kankakee DRILLING METHOD Push HAMMER TYPE CME Automatic

STRUCT. NO.		D	B	U	M	Surface Water Elev.	
Station		E	L	C	O	Stream Bed Elev.	
		P	O	S	I		
		T	W		S		
		H	S	Qu	T		
BORING NO.		(ft)	(/6")	(tsf)	(%)	Groundwater Elev.:	
83 (Ramp C PGL)						First Encounter	
Station						Upon Completion	
Offset						After	
Ground Surface Elev.						Hrs.	
Black Silty Clay Loam Topsoil		671.96					
Brown/Gray Silty Clay Loess		669.96		2.5 P	18.2		
Brown/Gray Silty Clay Loam Till		666.96		4.0 P	15.1		
End of Boring		-10					
		-15					
		-20					

The Unconfined Compressive Strength (UCS) Failure Mode is indicated by (B-Bulge, S-Shear, P-Penetrometer)
The SPT (N value) is the sum of the last two blow values in each sampling zone (AASHTO T206)

BBS, form 137 (Rev. 8-99)

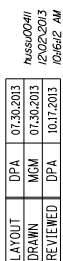

FILE NAME =	USER NAME = MMH	DESIGNED - DPA	REVISED -	STATE OF ILLINOIS DEPARTMENT OF TRANSPORTATION	BORING LOGS (RAMP C) I-57 AND 6000N RD (BOURBONNAIS PARKWAY) BOURBONNAIS, IL				F.A.I. RTE.	SECTION	COUNTY	TOTAL SHEETS	SHEET NO.
D309H0038-sht-blog048		DRAWN - MGM	REVISED -						57	(46-1)HBK-1	KANKAKEE	819	604
MODEL NAME =	PLOT SCALE = AS SHOWN	CHECKED - DPA	REVISED -		SCALE: AS SHOWN				SHEET NO.	OF SHEETS	STA.	TO STA.	
Default	PLOT DATE = 12/02/2013	DATE - 12.03.13	REVISED -		FED. ROAD DIST. NO.				ILLINOIS	FED. AID PROJECT	CONTRACT NO. 66982		



SOIL BORING LOG

ROUTE I-57 (FAI 57) DESCRIPTION (Samples 217 & 218) LOGGED BY Larry Myers

SECTION (46-1)HBK-1 LOCATION NW 1/4, SEC. 5, TWP. 31N, RNG. 12E

COUNTY Kankakee DRILLING METHOD Push HAMMER TYPE CME Automatic

STRUCT. NO.	D	B	U	M	Surface Water Elev.	
Station	E	L	C	O	Stream Bed Elev.	
	P	O	S	I		
	T	W	Qu	S		
	H	S		T		
BORING NO. 86 (Ramp C PGL)					Groundwater Elev.:	
Station 3413+00					First Encounter Dry	ft
Offset 0.00ft					Upon Completion	ft
Ground Surface Elev. 677.18	ft	(ft)	(/6")	(tsf)	After Hrs.	ft
Black Silty Clay Loam Topsoil						
676.18						
Brown/Gray Silty Clay Loess						
674.18			1.5	23.2		
Brown Sand/Silt/Silty Clay/Silty Loam Interbedded			P			
-5						
671.18			1.0	16.7		
End of Boring			P			
-10						
-15						
-20						

The Unconfined Compressive Strength (UCS) Failure Mode is indicated by (B-Bulge, S-Shear, P-Penetrometer)
The SPT (N value) is the sum of the last two blow values in each sampling zone (AASHTO T206)

BBS, form 137 (Rev. 8-99)



SOIL BORING LOG

ROUTE I-57 (FAI 57) DESCRIPTION (Samples 260 & 261) LOGGED BY Larry Myers

SECTION (46-1)HBK-1 LOCATION NW 1/4, SEC. 5, TWP. 31N, RNG. 12E

COUNTY Kankakee DRILLING METHOD Push HAMMER TYPE CME Automatic

STRUCT. NO.	D	B	U	M	Surface Water Elev.	
Station	E	L	C	O	Stream Bed Elev.	
	P	O	S	I		
	T	W	Qu	S		
	H	S				
BORING NO. 87 (Ramp C PGL)					Groundwater Elev.:	
Station 3416+00					First Encounter Dry	ft
Offset 0.00ft					Upon Completion	ft
Ground Surface Elev. 676.63	ft	(ft)	(/6")	(tsf)	After Hrs.	ft
Black Silty Clay Loam Topsoil Fill						
675.63						
Black Silty Clay Loam Topsoil						
674.63			1.5	27.4		
Brown/Gray Silty Clay			P			
-5						
670.63			3.5	17.4		
End of Boring			P			
-10						
-15						
-20						

The Unconfined Compressive Strength (UCS) Failure Mode is indicated by (B-Bulge, S-Shear, P-Penetrometer)
The SPT (N value) is the sum of the last two blow values in each sampling zone (AASHTO T206)

BBS, form 137 (Rev. 8-99)



LAYOUT	DPA	07.30.2013
DRAWN	MGM	07.30.2013
REVIEWED	DPA	10.17.2013

FILE NAME =	USER NAME = MWH	DESIGNED - DPA	REVISED -
0309H0038-shr-biog050		DRAWN - MGM	REVISED -
MODEL NAME =	PLOT SCALE = AS SHOWN	CHECKED - DPA	REVISED -
Default	PLOT DATE = 12\02\2013	DATE - 12.03.13	REVISED -

STATE OF ILLINOIS
DEPARTMENT OF TRANSPORTATION

BORING LOGS (RAMP C) I-57 AND 6000N RD (BOURBONNAIS PARKWAY) BOURBONNAIS, IL			
SCALE: AS SHOWN	SHEET NO.	OF SHEETS	STA. TO STA.

F.A.I. RTE.	SECTION	COUNTY	TOTAL SHEETS	SHEET NO.
57	(46-1)HBK-1	KANKAKEE	819	605
FED. ROAD DIST. NO.				CONTRACT NO. 66982
ILLINOIS FED. AID PROJECT				

Page 1 of 1

Date 3/22/12

ROUTE	<u>I-57 (FAI 57)</u>	DESCRIPTION	<u>(Sample 262)</u>	LOGGED BY	<u>Larry Myers</u>
--------------	----------------------	--------------------	---------------------	------------------	--------------------

SECTION (46-1)HBK-1 **LOCATION** NW 1/4, SEC. 5, TWP. 31N, RNG. 12E

COUNTY Kankakee DRILLING METHOD Push HAMMER TYPE CME Automatic

STRUCT. NO. _____ Station _____		D E P T H (ft)	B L O W S (/6")	U C S Qu (tsf)	M O I S T (%)	Surface Water Elev. _____ ft Stream Bed Elev. _____ ft	
BORING NO. _____ 88 (Ramp C PGL) Station _____ 3419+00 Offset _____ 0.00ft Ground Surface Elev. _____ 681.75 ft						Groundwater Elev.: First Encounter _____ Dry ft Upon Completion _____ ft After _____ Hrs. _____ ft	
Brown Silty Clay Loam Fill		681.25					
Brown Silty Clay Loess		680.25					
Brown/Gray Silty Clay Loam Till				2.0 P	16.7		
		-5					
				4.5 P	18.0		
End of Boring		675.75					
		-10					
		-15					
		-20					

The Unconfined Compressive Strength (UCS) Failure Mode is indicated by (B-Bulge, S-Shear, P-Penetrometer)
The SPT (N value) is the sum of the last two blow values in each sampling zone (AASHTO T206)

BBS, form 137 (Rev. 8-99)

Page 1 of 1

Date 3/22/12

ROUTE I-57 (FAI 57) **DESCRIPTION** (Sample 263) **LOGGED BY** Larry Myers


SECTION (46-1)HBK-1 **LOCATION** NW 1/4, SEC. 5, TWP. 31N, RNG. 12E

COUNTY Kankakee DRILLING METHOD Push HAMMER TYPE CME Automatic

[illegible]

The Unconfined Compressive Strength (UCS) Failure Mode is indicated by (B-Bulge, S-Shear, P-Penetrometer)
The SPT (N value) is the sum of the last two blow values in each sampling zone (AASHTO T206)

BBS, form 137 (Rev. 8-99)

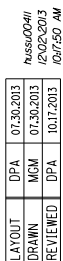

FILE NAME = 0309H0038-sht-blog051 MODEL NAME = Default	USER NAME = MMH	DESIGNED - DPA	REVISED -	STATE OF ILLINOIS DEPARTMENT OF TRANSPORTATION	BORING LOGS (RAMP C) I-57 AND 6000 RD (BOURBONNAIS PARKWAY) BOURBONNAIS, IL				F.A.I. RTE.	SECTION	COUNTY	TOTAL SHEETS	SHEET NO.
		DRAWN - MGM	REVISED -						57	(46-1)HBK-1	KANKAKEE	819	606
	PLOT SCALE = AS SHOWN	CHECKED - DPA	REVISED -		CONTRACT NO. 66982				FEED ROAD DIST. NO.				
	PLOT DATE = 12/02/2013	DATE - 12.03.13	REVISED -						ILLINOIS FEED AID PROJECT				
	SCALE: AS SHOWN				SHEET NO.	OF	SHEETS	STA.	TO STA.				

Page 1 of 1

Date 3/22/12

COUNTY Kankakee DRILLING METHOD Push HAMMER TYPE CME Automatic

[illegible]

BBS, form 137 (Rev. 8-99)


Page 1 of 1

Date 3/22/12

COUNTY Kankakee DRILLING METHOD Push HAMMER TYPE CME Automatic

[illegible]

BBS, form 137 (Rev. 8-99)

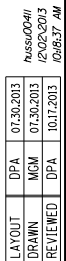

FILE NAME =	USER NAME = MWH	DESIGNED - DPA	REVISED -	STATE OF ILLINOIS DEPARTMENT OF TRANSPORTATION	BORING LOGS (RAMP C)				F.A.I. RTE.	SECTION	COUNTY	TOTAL SHEETS	SHEET NO.
D309H0038-sht-blog052		DRAWN - MGM	REVISED -		I-57 AND 600N RD (BOURBONNAIS PARKWAY)				57	(46-1)HBK-1	KANKAKEE	819	607
MODEL NAME =	PLOT SCALE = AS SHOWN	CHECKED - DPA	REVISED -		BOURBONNAIS, IL				CONTRACT NO. 66982				
Default	PLOT DATE = 12/02/2013	DATE = 12.03.13	REVISED -		SCALE: AS SHOWN	SHEET NO.	OF SHEETS	STA.	TO STA.	FED. ROAD DIST. NO.	ILLINOIS FED. AID PROJECT		

Page 1 of 1

Date 3/22/12

COUNTY Kankakee DRILLING METHOD Push HAMMER TYPE CME Automatic

The Unconfined Compressive Strength (UCS) Failure Mode is indicated by (B-Bulge, S-Shear, P-Penetrometer)
The SPT (N value) is the sum of the last two blow values in each sampling zone (AASHTO T206)

Illinois Department of Transportation

Division of Highways
ILLINOIS DOT

Page 1 of 1

Date 3/22/12

COUNTY Kankakee DRILLING METHOD Push HAMMER TYPE CME Automatic

The Unconfined Compressive Strength (UCS) Failure Mode is indicated by (B-Bulge, S-Shear, P-Penetrometer)
The SPT (N value) is the sum of the last two blow values in each sampling zone (AASHTO T206)

LAYOUT	DPA	07.30.2013
DRAWN	MGM	07.30.2013
REVIEWED	DPA	10.17.2013

FILE NAME =	USER NAME = MWH	DESIGNED - DPA	REVISED -	STATE OF ILLINOIS DEPARTMENT OF TRANSPORTATION	BORING LOGS (RAMP C) I-57 AND 6000N RD (BOURBONNAIS PARKWAY) BOURBONNAIS, IL	F.A.I. RTE.	SECTION	COUNTY	TOTAL SHEETS	SHEET NO.	
D309H0038t-biog053		DRAWN - MGM	REVISED -			57	(46-1)HBK-1	KANKAKEE	819	608	
MODEL NAME =	PLOT SCALE = AS SHOWN	CHECKED - DPA	REVISED -			CONTRACT NO. 66982					
Default	PLOT DATE = 12\02\2013	DATE - 12.03.13	REVISED -			SCALE: AS SHOWN	SHEET NO.	OF	SHEETS	STA.	TO STA.

Page 1 of 1

Date 3/22/12

COUNTY Kankakee DRILLING METHOD Push HAMMER TYPE CME Automatic

BORING NO. 90-E (Ramp C PGL)
Station 3437+00
Offset 10.00ft Rt.
Ground Surface Elev. 697.74

D E P T H	B L O W S	U C S Qu	M O I S T
(ft)	(/6")	(tsf)	(%)

Surface Water Elev. _____ ft
Stream Bed Elev. _____ ft

Groundwater Elev.:
First Encounter _____ Dry ft
Upon Completion _____ ft
After _____ Hrs. _____ ft

		2.5	26.2
	P		
-5			

		1.5	31.4
		P	

BBS, form 137 (Rev. 8-99)

LAYOUT	DPA	07.30.2013
DRAWN	MGM	07.30.2013
REVIEWED	DPA	10.17.2013

FILE NAME =	USER NAME = MWH	DESIGNED - DPA	REVISED -	STATE OF ILLINOIS DEPARTMENT OF TRANSPORTATION	BORING LOGS (RAMP C) I-57 AND 6000 RD (BOURBONNAIS PARKWAY) BOURBONNAIS, IL					F.A.I. RTE.	SECTION	COUNTY	TOTAL SHEETS	SHEET NO.
D309H0038-sht-blog054		DRAWN - MGM	REVISED -							57	(46-1)HBK-1	KANKAKEE	819	609
MODEL NAME =	PLOT SCALE = AS SHOWN	CHECKED - DPA	REVISED -		CONTRACT NO. 66982									
Default	PLOT DATE = 12/02/2013	DATE - 12.03.13	REVISED -											
				SCALE: AS SHOWN	SHEET NO.	OF SHEETS	STA.	TO STA.	FED. ROAD DIST. NO. ILLINOIS FED. AID PROJECT					

Page 1 of 1

Date 3/22/12

ROUTE	I-57 (FAI 57)	DESCRIPTION	(Samples 239 & 240)	LOGGED BY	Larry Myers
-------	---------------	-------------	---------------------	-----------	-------------

SECTION (46-1)HBK-1 **LOCATION** NE 1/4, SEC. 5, TWP. 31N, RNG. 12E

COUNTY Kankakee DRILLING METHOD Push HAMMER TYPE CME Automatic

STRUCT. NO. _____ Station _____		DEPTH (ft)	BLOW S (/6")	UCS Qu (tsf)	MOIST T (%)	Surface Water Elev. _____ ft Stream Bed Elev. _____ ft	
BORING NO. _____ 92 (Ramp D PGL) Station _____ 5418+00 Offset _____ 0.00ft Ground Surface Elev. _____ 683.29 ft						Groundwater Elev.: First Encounter _____ Dry ft Upon Completion _____ ft After _____ Hrs. _____ ft	
Brown Silty Clay Loam Fill		682.29					
Brown Silty Clay Loess							
		680.29					
Brown/Gray Silty Clay			3.0	17.5			
			P				
		-5					
End of Boring		677.29	4.0	17.8			
			P				
		-10					
		-15					
		-20					

The Unconfined Compressive Strength (UCS) Failure Mode is indicated by (B-Bulge, S-Shear, P-Penetrometer)
The SPT (N value) is the sum of the last two blow values in each sampling zone (AASHTO T206)

BBS, form 137 (Rev. 8-99)

Page 1 of 1

Date 3/22/12

ROUTE I-57 (FAI 57) **DESCRIPTION** (Sample 238) **LOGGED BY** Larry Myers


SECTION (46-1)HBK-1 **LOCATION** NE 1/4, SEC. 5, TWP. 31N, RNG. 12E

COUNTY Kankakee DRILLING METHOD Push HAMMER TYPE CME Automatic

STRUCT. NO.		D	B	U	M	Surface Water Elev.	
Station		E	L	C	O	Stream Bed Elev.	
		P	O	S	I		
		T	W		S		
		H	S	Qu	T		
BORING NO.	93 (Ramp D PGL)					Groundwater Elev.:	
Station	5415+00					First Encounter	Dry ft
Offset	0.00ft					Upon Completion	ft
Ground Surface Elev.	686.53 ft	(ft)	(/6")	(tsf)	(%)	After _____ Hrs.	ft
Brown Silty Clay Loam Fill	686.03						
Brown/Gray Silty Clay							
				4.0	14.7		
				P			
	-5						
	680.53						
End of Boring				4.5	20.0		
				P			
	-10						
	-15						
	-20						

The Unconfined Compressive Strength (UCS) Failure Mode is indicated by (B-Bulge, S-Shear, P-Penetrometer)
The SPT (N value) is the sum of the last two blow values in each sampling zone (AASHTO T206)

BBS, form 137 (Rev. 8-99)

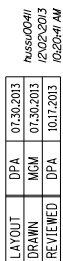

FILE NAME =	USER NAME = MWH	DESIGNED - DPA	REVISED -	STATE OF ILLINOIS DEPARTMENT OF TRANSPORTATION	BORING LOGS (RAMP D) I-57 AND 6000 RD (BOURBONNAIS PARKWAY) BOURBONNAIS, IL				F.A.I. RTE.	SECTION	COUNTY	TOTAL SHEETS	SHEET NO.
030940038-shr-blog055		DRAWN - MGM	REVISED -		57	(46-1)HBK-1	KANKAKEE	819	610				
MODEL NAME =	PLOT SCALE = AS SHOWN	CHECKED - DPA	REVISED -						CONTRACT NO. 66982				
Default	PLOT DATE = 12/02/2013	DATE - 12.03.13	REVISED -		SCALE: AS SHOWN	SHEET NO.	OF SHEETS	STA. TO STA.	FED. ROAD DIST. NO.	ILLINOIS FED. AID PROJECT			



Date 3/22/12

ROUTE	<u>I-57 (FAI 57)</u>	DESCRIPTION	<u>(Sample 237)</u>	LOGGED BY	<u>Larry Myers</u>
--------------	----------------------	--------------------	---------------------	------------------	--------------------

SECTION (46-1)HBK-1 **LOCATION** NE 1/4, SEC. 5, TWP. 31N, RNG. 12E

COUNTY Kankakee DRILLING METHOD Push HAMMER TYPE CME Automatic

The Unconfined Compressive Strength (UCS) Failure Mode is indicated by (B-Bulge, S-Shear, P-Penetrometer)
The SPT (N value) is the sum of the last two blow values in each sampling zone (AASHTO T206)

BBS, form 137 (Rev. 8-99)



Date 3/22/12

ROUTE I-57 (FAI 57) DESCRIPTION _____ LOGGED BY Larry Myers

SECTION (46-1)HBK-1 **LOCATION** NE 1/4, SEC. 5, TWP. 31N, RNG. 12E

COUNTY Kankakee DRILLING METHOD Push HAMMER TYPE CME Automatic

The Unconfined Compressive Strength (UCS) Failure Mode is indicated by (B-Bulge, S-Shear, P-Penetrometer)
The SPT (N value) is the sum of the last two blow values in each sampling zone (AASHTO T206)

BBS, form 137 (Rev. 8-99)



FILE NAME = 0309H0038-sht-blog056 MODEL NAME = Default	USER NAME = MMH	DESIGNED - DPA	REVISED -	STATE OF ILLINOIS DEPARTMENT OF TRANSPORTATION	BORING LOGS (RAMP D) I-57 AND 6000N RD (BOURBONNAIS PARKWAY) BOURBONNAIS, IL					F.A.I. RTE.	SECTION	COUNTY	TOTAL SHEETS	SHEET NO.
		DRAWN - MGM	REVISED -							57	(46-1)HBK-1	KANKAKEE	819	611
	PLOT SCALE = AS SHOWN	CHECKED - DPA	REVISED -							CONTRACT NO. 66982				
	PLOT DATE = 12/02/2013	DATE - 12.03.13	REVISED -							SCALE: AS SHOWN	SHEET NO.	OF SHEETS	STA.	TO STA.

Page 1 of 1

Date 3/22/12

ROUTE I-57 (FAI 57) **DESCRIPTION** (Sample 236) **LOGGED BY** Larry Myers

SECTION (46-1)HBK-1 **LOCATION** SE 1/4, SEC. 5, TWP. 31N, RNG. 12E

COUNTY Kankakee DRILLING METHOD Push HAMMER TYPE CME Automatic

[illegible]

The Unconfined Compressive Strength (UCS) Failure Mode is indicated by (B-Bulge, S-Shear, P-Penetrometer)
The SPT (N value) is the sum of the last two blow values in each sampling zone (AASHTO T206)

BBS, form 137 (Rev. 8-99)

Page 1 of 1

Date 3/22/12

ROUTE I-57 (FAI 57) **DESCRIPTION** (Sample 235) **LOGGED BY** Larry Myers


SECTION (46-1)HBK-1 **LOCATION** SE 1/4, SEC. 5, TWP. 31N, RNG. 12E

COUNTY Kankakee DRILLING METHOD Push HAMMER TYPE CME Automatic

STRUCT. NO.		D	B	U	M		
Station		E	L	C	O		
		P	O	S	I		
		T	W		S		
		H	S	Qu	T		
		(ft)	(/6")	(tsf)	(%)		
BORING NO.	97 (Ramp D PGL)						
Station	5403+00						
Offset	0.00ft						
Ground Surface Elev.	695.82 ft						
Surface Water Elev.						ft	
Stream Bed Elev.						ft	
Groundwater Elev.:							
First Encounter						Dry ft	
Upon Completion						ft	
After _____ Hrs.						ft	
Brown/Gray Silty Clay Loam Fill		694.82					
Black Silty Clay Loam Topsoil		693.82					
Brown Silty Clay Loess				1.5	18.2		
				P			
		691.82					
Brown Silty Clay Loam Till					20.0		
		-5					
		689.82					
End of Boring				3.5	23.5		
				P			
		-10					
		-15					
		-20					

The Unconfined Compressive Strength (UCS) Failure Mode is indicated by (B-Bulge, S-Shear, P-Penetrometer)
The SPT (N value) is the sum of the last two blow values in each sampling zone (AASHTO T206)

BBS, form 137 (Rev. 8-99)

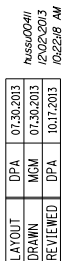

FILE NAME =	USER NAME = MWH	DESIGNED - DPA	REVISED -	STATE OF ILLINOIS DEPARTMENT OF TRANSPORTATION	BORING LOGS (RAMP D) I-57 AND 6000 RD (BOURBONNAIS PARKWAY) BOURBONNAIS, IL					F.A.I. RTE.	SECTION	COUNTY	TOTAL SHEETS	SHEET NO.
0309H0038-sht-blog057		DRAWN - MGM	REVISED -							57	(46-1)HBK-1	KANKAKEE	819	612
MODEL NAME =	PLOT SCALE = AS SHOWN	CHECKED - DPA	REVISED -		CONTRACT NO. 66982									
Default	PLOT DATE = 12/02/2013	DATE = 12.03.13	REVISED -											
					SCALE: AS SHOWN	SHEET NO.	OF SHEETS	S.T.A.	TO S.T.A.	FED. ROAD DIST. NO.	ILLINOIS FED. AID PROJ. NO.			

Page 1 of 1

Date 3/22/12

ROUTE I-57 (FAI 57) **DESCRIPTION** (Sample 234) **LOGGED BY** Larry Myers

SECTION (46-1)HBK-1 **LOCATION** SE 1/4, SEC. 5, TWP. 31N, RNG. 12E

COUNTY Kankakee DRILLING METHOD Push HAMMER TYPE CME Automatic

[illegible]

The Unconfined Compressive Strength (UCS) Failure Mode is indicated by (B-Bulge, S-Shear, P-Penetrometer)
The SPT (N value) is the sum of the last two blow values in each sampling zone (AASHTO T206)

BBS, form 137 (Rev. 8-99)

Page 1 of 1

Date 3/20/12

ROUTE I-57 (FAI 57) **DESCRIPTION** (Samples 201, 202 & 203) **LOGGED BY** Larry Myers


SECTION (46-1)HBK-1 **LOCATION** NE 1/4, SEC. 5, TWP. 31N, RNG. 12E

COUNTY Kankakee DRILLING METHOD Push HAMMER TYPE CME Automatic

STRUCT. NO. _____ Station _____		D E P T H	B L O W S	U C S Qu	M O I S T	Surface Water Elev. _____ ft Stream Bed Elev. _____ ft Groundwater Elev.: First Encounter _____ 667.4 ft ▼ Upon Completion _____ ft After _____ Hrs. _____ ft
BORING NO. 91-B (Ramp D PGL) Station 5433+00 Offset 0.00ft Ground Surface Elev. 670.37 ft	(ft)	(/6")	(tsf)	(%)		
Black Silty Clay Loam Topsoil	669.37					
Brown Silty Clay Loess						
	667.37 ▼					
Brown Fine to Medium Sand with Free Water			2.0 P	25.2		
	665.87					
Gray/Brown Silty Clay Clay Loam Till	-5			22.8		
	664.37					
End of Boring			4.5 P	16.8		
	-10					
	-15					
	-20					

The Unconfined Compressive Strength (UCS) Failure Mode is indicated by (B-Bulge, S-Shear, P-Penetrometer)
The SPT (N value) is the sum of the last two blow values in each sampling zone (AASHTO T206)

BBS, form 137 (Rev. 8-99)

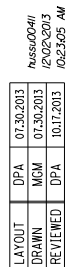

FILE NAME =	USER NAME = MWH	DESIGNED - DPA	REVISED -	STATE OF ILLINOIS DEPARTMENT OF TRANSPORTATION	BORING LOGS (RAMP D) I-57 AND 6000 RD (BOURBONNAIS PARKWAY) BOURBONNAIS, IL				F.A.I. RTE.	SECTION	COUNTY	TOTAL SHEETS	SHEET NO.
030940038-shr-blog058		DRAWN - MGM	REVISED -		57	(46-1)HBK-1	KANKAKEE	819	613				
MODEL NAME =	PLOT SCALE = AS SHOWN	CHECKED - DPA	REVISED -						CONTRACT NO. 66982				
Default	PLOT DATE = 12/02/2013	DATE - 12.03.13	REVISED -		SCALE: AS SHOWN	SHEET NO.	OF SHEETS	STA. TO STA.	FED. ROAD DIST. NO.	ILLINOIS FED. AID PROJECT			

Page 1 of 1

Date 3/20/12

ROUTE	I-57 (FAI 57)	DESCRIPTION	(Samples 204 & 205)	LOGGED BY	Larry Myers
-------	---------------	-------------	---------------------	-----------	-------------

SECTION (46-1)HBK-1 **LOCATION** NE 1/4, SEC. 5, TWP. 31N, RNG. 12E

COUNTY Kankakee DRILLING METHOD Push HAMMER TYPE CME Automatic

[illegible]

The Unconfined Compressive Strength (UCS) Failure Mode is indicated by (B-Bulge, S-Shear, P-Penetrometer)
The SPT (N value) is the sum of the last two blow values in each sampling zone (AASHTO T206)

BBS, form 137 (Rev. 8-99)

Page 1 of 1

Date 3/20/12

ROUTE I-57 (FAI 57) **DESCRIPTION** (Samples 206 & 207) **LOGGED BY** Larry Myers


SECTION (46-1)HBK-1 **LOCATION** NE 1/4, SEC. 5, TWP. 31N, RNG. 12E

COUNTY Kankakee DRILLING METHOD Push HAMMER TYPE CME Automatic

STRUCT. NO. _____ Station _____		D E P T H	B L O W S	U C S Qu	M O I S T	Surface Water Elev. _____ ft Stream Bed Elev. _____ ft	
BORING NO. <u>91-D (Ramp D PGL)</u> Station <u>5427+00</u> Offset <u>0.00ft</u> Ground Surface Elev. <u>674.93</u> ft		(ft)	(/6")	(tsf)	(%)	Groundwater Elev.: First Encounter _____ Dry ft Upon Completion _____ ft After _____ Hrs. _____ ft	
Black Silty Clay Loam Topsoil	673.93						
Brown Silty Clay							
	671.93			1.0 P	17.4		
Brown Silty Lcam/Sandy Loam/Silt/Sand Interbedded	-5						
	668.93			1.5 P	20.4		
End of Boring							
	-10						
	-15						
	-20						

The Unconfined Compressive Strength (UCS) Failure Mode is indicated by (B-Bulge, S-Shear, P-Penetrometer)
The SPT (N value) is the sum of the last two blow values in each sampling zone (AASHTO T206)

BBS, form 137 (Rev. 8-99)

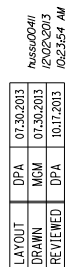

FILE NAME =	USER NAME = MWH	DESIGNED - DPA	REVISED -	STATE OF ILLINOIS DEPARTMENT OF TRANSPORTATION	BORING LOGS (RAMP D) I-57 AND 6000 RD (BOURBONNAIS PARKWAY) BOURBONNAIS, IL				F.A.I. RTE.	SECTION	COUNTY	TOTAL SHEETS	SHEET NO.
030940038-shr-blog059		DRAWN - MGM	REVISED -						57	(46-1)HBK-1	KANKAKEE	819	614
MODEL NAME =	PLOT SCALE = AS SHOWN	CHECKED - DPA	REVISED -		CONTRACT NO. 66982								
Default	PLOT DATE = 12/02/2013	DATE - 12.03.13	REVISED -										
		SCALE: AS SHOWN	SHEET NO.	OF	SHEETS	STA.	TO STA.	FED. ROAD DIST. NO.	ILLINOIS FED. AID PROJECT				



Date 3/20/12

ROUTE I-57 (FAI 57) **DESCRIPTION** (Sample 208) **LOGGED BY** Larry Myers

SECTION (46-1)HBK-1 **LOCATION** NE 1/4, SEC. 5, TWP. 31N, RNG. 12E

COUNTY	Kankakee	DRILLING METHOD	Push	HAMMER TYPE	CME Automatic
--------	----------	-----------------	------	-------------	---------------

STRUCT. NO.		D	B	U	M		
Station		E	L	C	O		
BORING NO.		P	O	S	I		
Station		T	W	Qu	S		
Offset		H	S		T		
Ground Surface Elev.		(ft)	(/6")	(tsf)	(%)		
Surface Water Elev. _____ ft							
Stream Bed Elev. _____ ft							
Groundwater Elev.: _____							
First Encounter _____ Dry ft							
Upon Completion _____ ft							
After _____ Hrs. _____ ft							
Black Silty Clay Loam Topsoil							
_____ 675.41							
Brown/Gray Silty Clay Loam Till							

_____ -5							
_____ 670.41							
End of Boring							

_____ -10							

_____ -15							

_____ -20							

The Unconfined Compressive Strength (UCS) Failure Mode is indicated by (B-Bulge, S-Shear, P-Penetrometer)
The SPT (N value) is the sum of the last two blow values in each sampling zone (AASHTO T206)

BBS, form 137 (Rev. 8-99)

Date 3/20/12

ROUTE I-57 (FAI 57) **DESCRIPTION** (Samples 209 & 210) **LOGGED BY** Larry Myers

SECTION (46-1)HBK-1 **LOCATION** NE 1/4, SEC. 5, TWP. 31N, RNG. 12E

COUNTY	Kankakee	DRILLING METHOD	Push	HAMMER TYPE	CME Automatic
---------------	----------	------------------------	------	--------------------	---------------

STRUCT. NO.	_____
Station	_____
BORING NO.	91-F (Ramp D PGL)
Station	5421+00
Offset	0.00ft
Ground Surface Elev.	676.03 ft


D E P T H	B L O W S	U C S Qu	M O I S T
(ft)	(/6")	(tsf)	(%)

	Surface Water Elev.	_____ ft
	Stream Bed Elev.	_____ ft
	Groundwater Elev.:	
	First Encounter	Dry _____ ft
	Upon Completion	_____ ft
	After _____ Hrs.	_____ ft

	Black Silty Clay Loam Topsoil				
	675.03				
	Brown/Gray Silty Clay Loess				
	673.03				
	Brown/Gray Silty Clay Till			24.8	
	-5				
	670.03				
	End of Boring			20.0	
	-10				
	-15				
	-20				

The Unconfined Compressive Strength (UCS) Failure Mode is indicated by (B-Bulge, S-Shear, P-Penetrometer)
The SPT (N value) is the sum of the last two blow values in each sampling zone (AASHTO T206)

BBS, form 137 (Rev. 8-99)

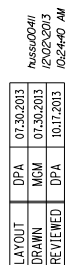

FILE NAME =	USER NAME = MWH	DESIGNED - DPA	REVISED -	STATE OF ILLINOIS DEPARTMENT OF TRANSPORTATION	BORING LOGS (RAMP D) I-57 AND 6000N RD (BOURBONNAIS PARKWAY) BOURBONNAIS, IL					F.A.I. RTE.	SECTION	COUNTY	TOTAL SHEETS	SHEET NO.
D389H0038-shft-blog060		DRAWN - MGM	REVISED -							57	(46-1)HBK-1	KANKAKEE	819	615
MODEL NAME =	PLOT SCALE = AS SHOWN	CHECKED - DPA	REVISED -		CONTRACT NO. 66982									
Default	PLOT DATE = 12/02/2013	DATE = 12.03.13	REVISED -											
SCALE = AS SHOWN		SHEET NO.	OF	SHEETS	STA.	TO STA.		FED. ROAD DIST. NO. ILLINOIS/ED. AND PROJECT						



SOIL BORING LOG

ROUTE I-57 (FAI 57) DESCRIPTION 6000 N Road Box Culvert LOGGED BY Larry Myers

SECTION (46-1)HBK-1 LOCATION SE 1/4, SEC. 32, TWP. 32N, RNG. 12E

COUNTY Kankakee DRILLING METHOD Hollow Stem Auger HAMMER TYPE CME Automatic

STRUCT. NO.	DEPTH	BLOWS	UCS	MOIST	Surface Water Elev.	Stream Bed Elev.	Groundwater Elev.:	First Encounter	Upon Completion	After	Hrs.
Station	(ft)	(/6")	(tsf)	(%)	ft	ft	ft	ft	ft	ft	
BORING NO. 99 (Left Wingwall)											
Station 7489+20											
Offset 70.00ft Lt.											
Ground Surface Elev. 666.93											
Augered Black Silty Clay Loam											
Topsoil, Brown/Gray Silty Clay											
Loess											
664.43											
Very Stiff Brown/Gray Silty Clay											
Loess											
662.43											
Loose Brown Loamy Sand &											
Gravel with Free Water											
659.93											
Hard Gray Silty Clay Till											
655.43											
Fractured Weathered & Reworked											
Limestone in Silt Matrix											
651.93											
Dense Gray Limestone											
End of Boring											

The Unconfined Compressive Strength (UCS) Failure Mode is indicated by (B-Bulge, S-Shear, P-Penetrometer)
The SPT (N value) is the sum of the last two blow values in each sampling zone (AASHTO T206)

BBS, form 137 (Rev. 8-99)



SOIL BORING LOG

ROUTE I-57 (FAI 57) DESCRIPTION 6000 N Road Box Culvert LOGGED BY Larry Myers

SECTION (46-1)HBK-1 LOCATION NE 1/4, SEC. 5, TWP. 31N, RNG. 12E

COUNTY Kankakee DRILLING METHOD Hollow Stem Auger HAMMER TYPE CME Automatic

STRUCT. NO.	DEPTH	BLOWS	UCS	MOIST	Surface Water Elev.	Stream Bed Elev.	Groundwater Elev.:	First Encounter	Upon Completion	After	Hrs.
Station	(ft)	(/6")	(tsf)	(%)	ft	ft	ft	ft	ft	ft	
BORING NO. 102 (Right Wingwall)											
Station 7490+70											
Offset 65.00ft Rt.											
Ground Surface Elev. 669.10											
Augered Black Silty Clay Loam											
Topsoil, Brown/Gray Silty Clay											
Loess											
666.60											
Very Stiff Brown/Gray Silty Clay											
Loess											
664.10											
Medium Brown Loamy Fine Sand											
to Coarse Gravel											
662.10											
Hard Brown to Gray Silty Clay Till											
656.60											
Fractured Limestone - Reworked											
with Silt Matrix											
653.35											
Dense Gray Limestone											
End of Boring											

The Unconfined Compressive Strength (UCS) Failure Mode is indicated by (B-Bulge, S-Shear, P-Penetrometer)
The SPT (N value) is the sum of the last two blow values in each sampling zone (AASHTO T206)

BBS, form 137 (Rev. 8-99)



LAYOUT	DPA	07.30.2013
DRAWN	MGM	07.30.2013
REVIEWED	DPA	10.17.2013

FILE NAME =	USER NAME = MWH	DESIGNED - DPA	REVISED -
03809H0038-shr-biog061		DRAWN - MGM	REVISED -
MODEL NAME =	PLOT SCALE = AS SHOWN	CHECKED - DPA	REVISED -
Default	PLOT DATE = 12\02\2013	DATE - 12.03.13	REVISED -

STATE OF ILLINOIS
DEPARTMENT OF TRANSPORTATION

BORING LOGS (6000N ROAD BOX CULVERT) I-57 AND 6000N RD (BOURBONNAIS PARKWAY) BOURBONNAIS, IL				F.A.I. RTE.	SECTION	COUNTY	TOTAL SHEETS	SHEET NO.
SCALE: AS SHOWN				57	(46-1)HBK-1	KANKAKEE	819	616
SHEET NO. OF SHEETS STA. TO STA.				CONTRACT NO. 66982				
				FED. ROAD DIST. NO. ILLINOIS FED. AID PROJECT				

Page 1 of 1

Date 10/4/12

COUNTY Kankakee **DRILLING METHOD** Hollow Stem Auger **HAMMER TYPE** CME Automatic

The Unconfined Compressive Strength (UCS) Failure Mode is indicated by (B-Bulge, S-Shear, P-Penetrometer)
The SPT (N value) is the sum of the last two blow values in each sampling zone (AASHTO T206)

**STATE OF ILLINOIS
DEPARTMENT OF TRANSPORTATION**

Page 1 of 1


Date 10/4/12

COUNTY Kankakee DRILLING METHOD Hollow Stem Auger HAMMER TYPE CME Automatic

The Unconfined Compressive Strength (UCS) Failure Mode is indicated by (B-Bulge, S-Shear, P-Penetrometer)
The SPT (N value) is the sum of the last two blow values in each sampling zone (AASHTO T206)

**BORING LOGS (US 45/52 & 6000N ROAD TRAFFIC SIGNALS)
I-57 AND 6000N RD (BOURBONNAIS PARKWAY)
BOURBONNAIS, IL**


F.A.I. RTE.	SECTION	COUNTY	TOTAL SHEETS	SHEET NO.
57	(46-1)HBK-1	KANKAKEE	819	617
CONTRACT NO. 66982				
FED. ROAD DIST. NO.	ILLINOIS	FED. AID PROJECT		

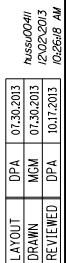



LAYOUT	DPA	03.06.2013
DRAWN	MWH	10.15.2013
REVIEWED	DPA	10.17.2013

huss004/
12/03/2013
10:00 AM

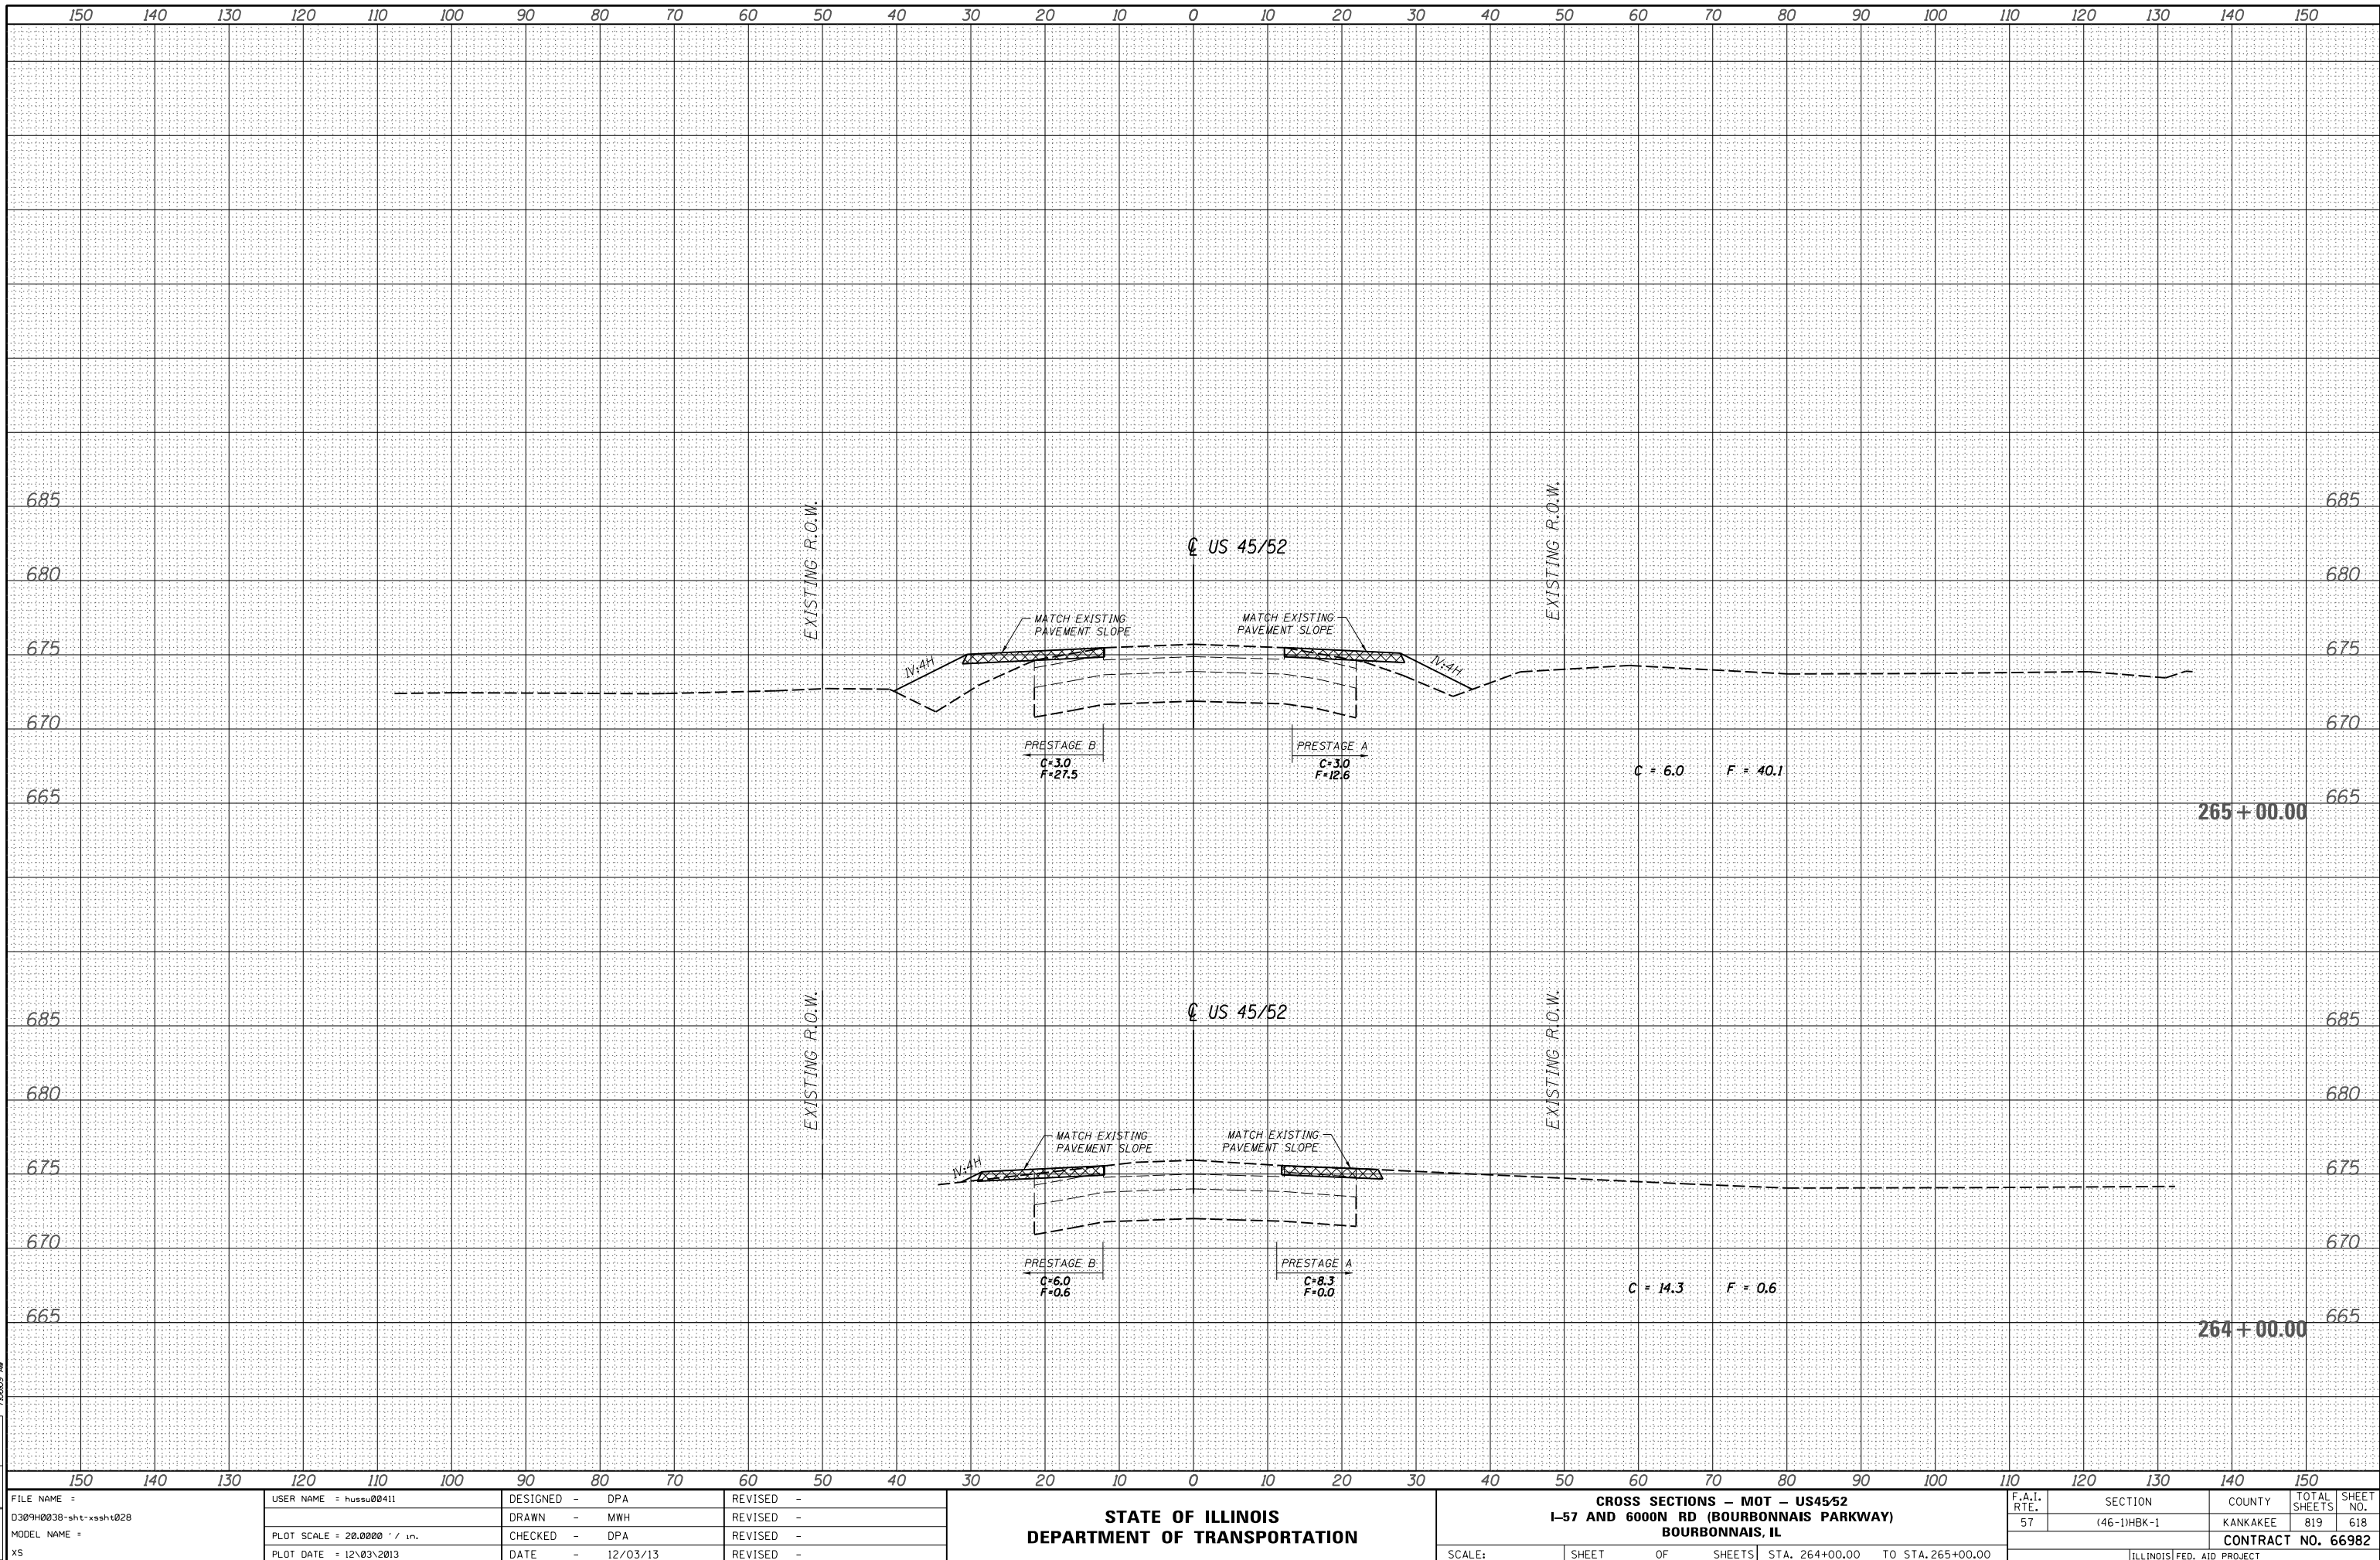


FILE NAME =	USER NAME = huss00411	DESIGNED - DPA	REVISED -	STATE OF ILLINOIS DEPARTMENT OF TRANSPORTATION	CROSS SECTIONS - MOT - US45/52 I-57 AND 6000N RD (BOURBONNAIS PARKWAY) BOURBONNAIS, IL					F.A.I. RTE.	SECTION	COUNTY	TOTAL SHEETS	SHEET NO.
D309H0038-sht-xxsht028		DRAWN - MWH	REVISED -		57	(46-1)HBK-1	KANKAKEE	819	618					
MODEL NAME =	PLOT SCALE = 20.0000' / in.	CHECKED - DPA	REVISED -		CONTRACT NO. 66982									
XS	PLOT DATE = 12/03/2013	DATE - 12/03/13	REVISED -		SCALE:	SHEET	OF	SHEETS	STA. 264+00.00	TO STA. 265+00.00	ILLINOIS FED. AID PROJECT			



LAYOUT	DPA	03.06.2013
DRAWN	MWH	10.15.2013
REVIEWED	DPA	10.17.2013

huss0041
12/03/2013
10:00 AM

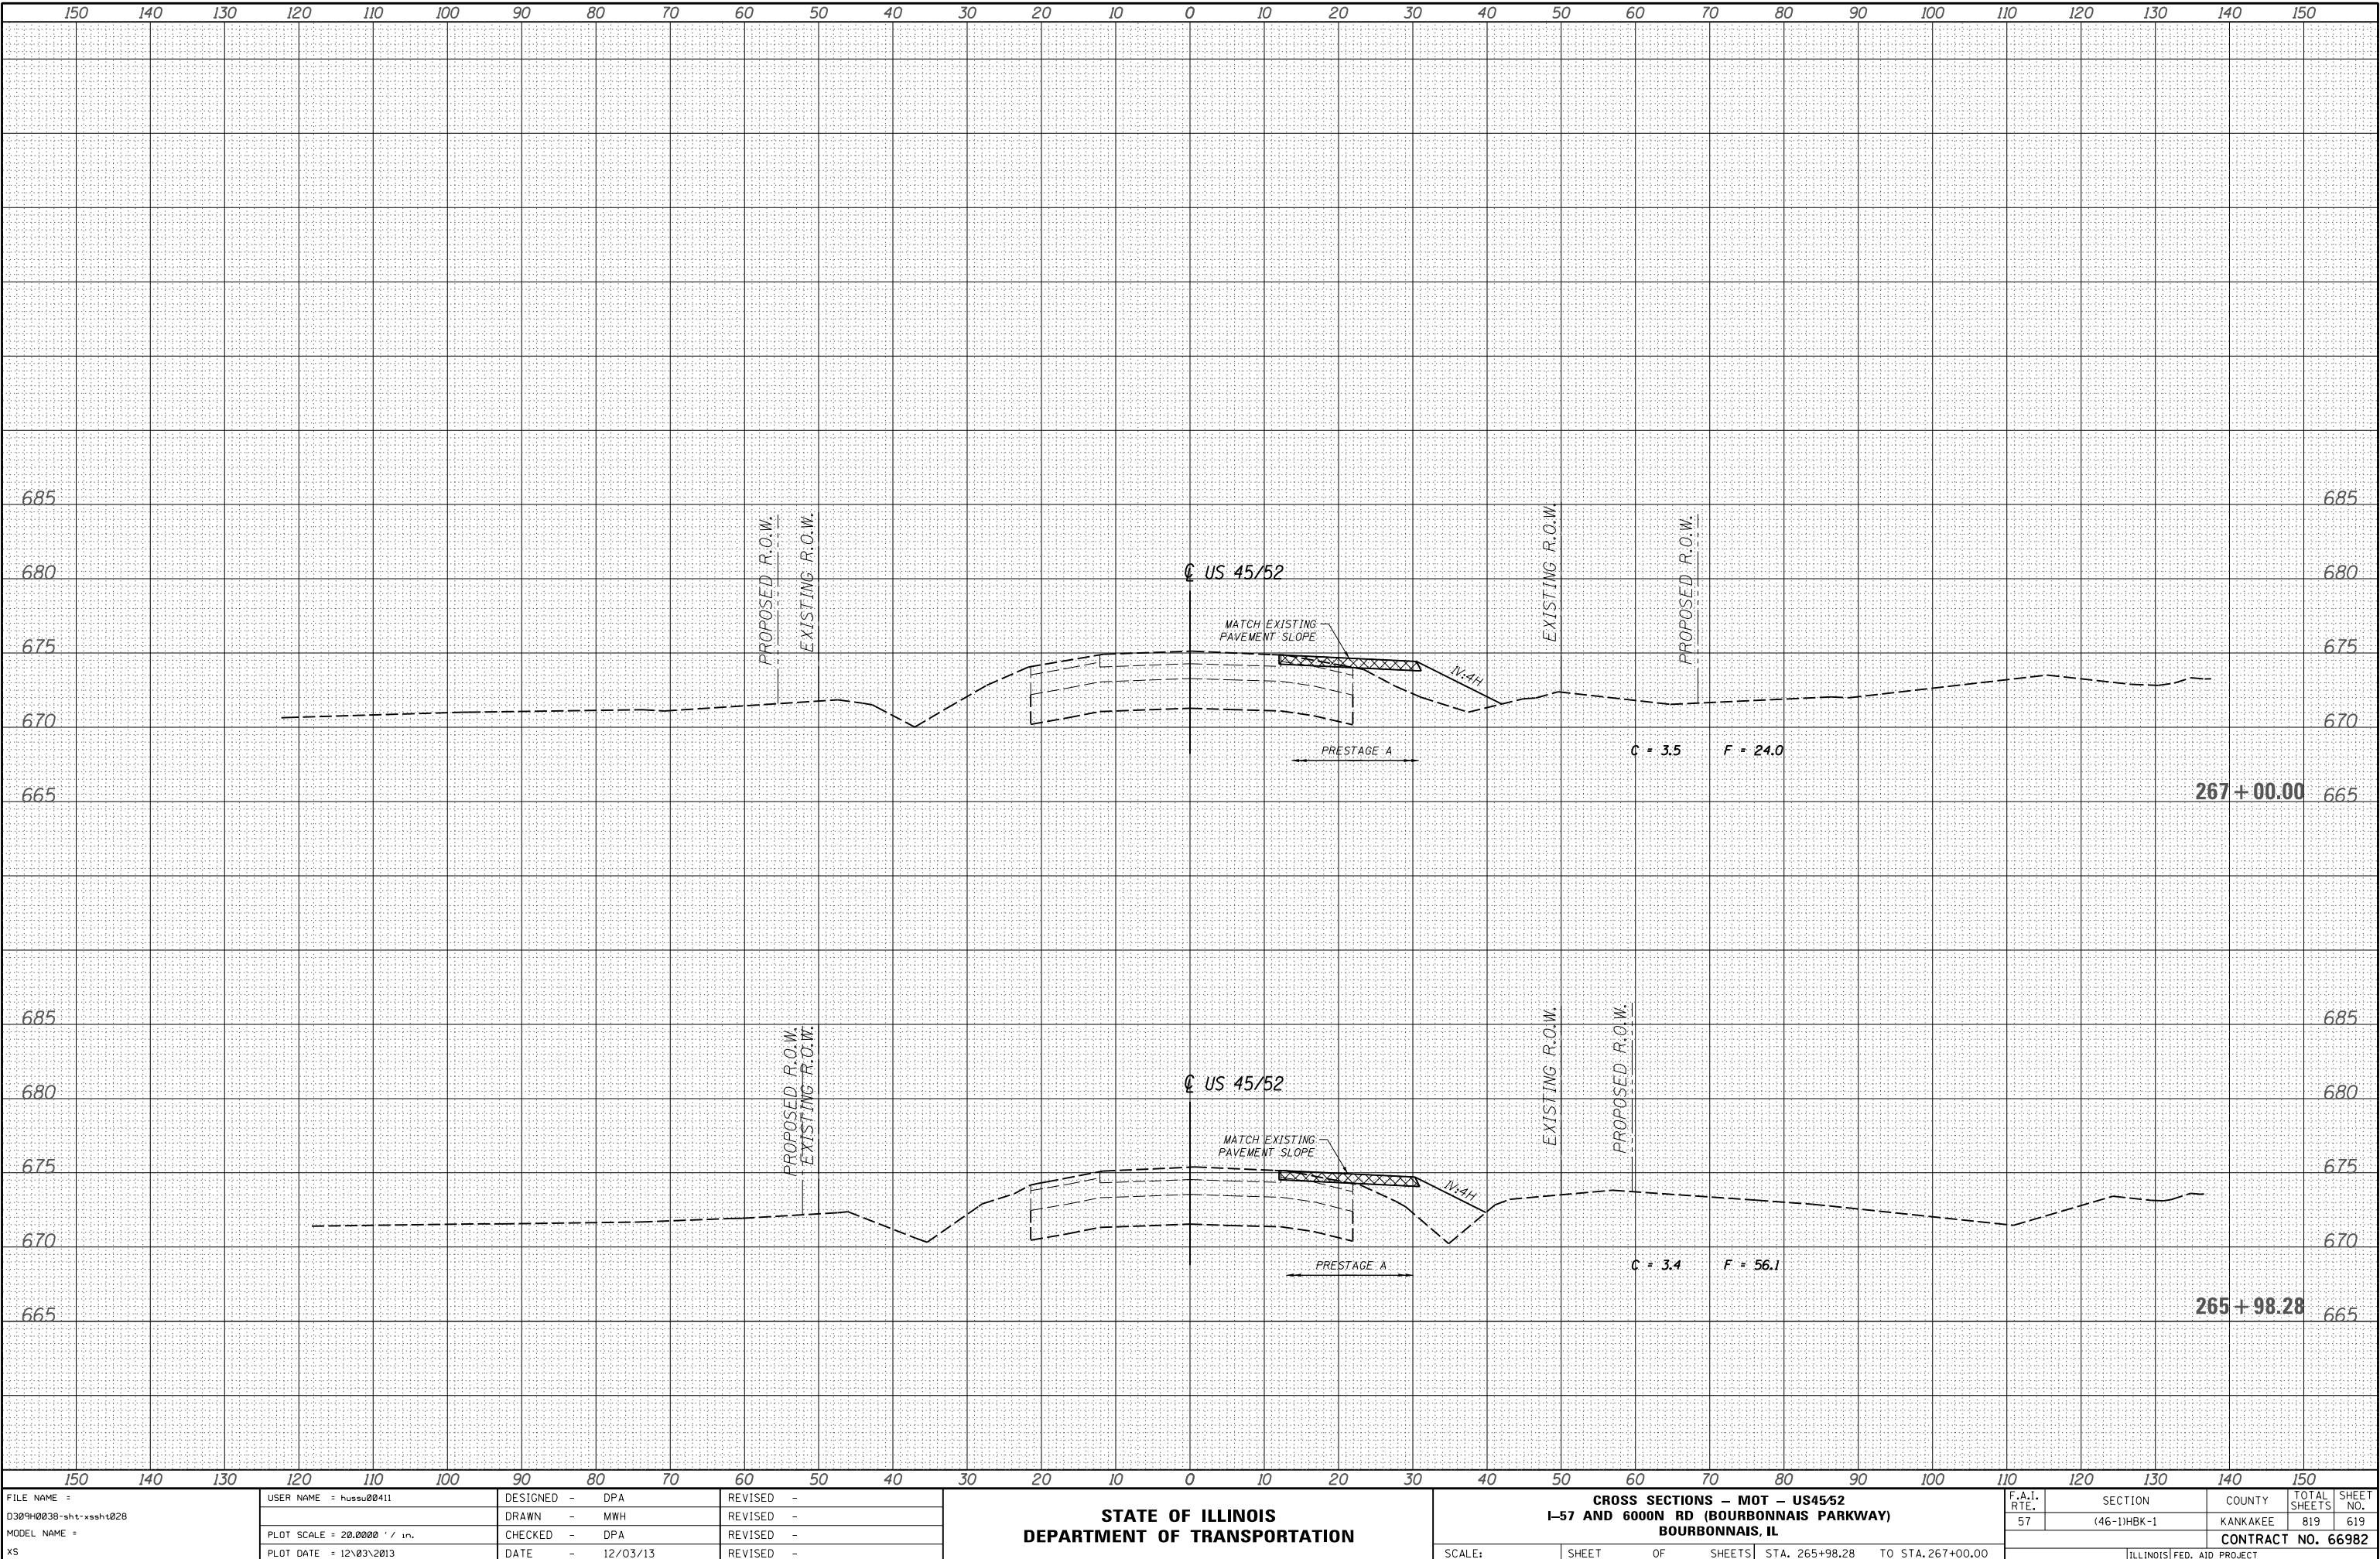

FILE NAME =	USER NAME = huss00411	DESIGNED - DPA	REVISED -	STATE OF ILLINOIS DEPARTMENT OF TRANSPORTATION		CROSS SECTIONS - MOT - US45/52				F.A.I. RTE.	SECTION	COUNTY	TOTAL SHEETS	SHEET NO.
D309H0038-sht-xsht028		DRAWN - MWH	REVISED -			I-57 AND 6000N RD (BOURBONNAIS PARKWAY)				57	(46-1)HBK-1	KANKAKEE	819	619
MODEL NAME =		CHECKED - DPA	REVISED -			BOURBONNAIS, IL				CONTRACT NO. 66982				
XS		PLOT DATE = 12/03/2013	DATE - 12/03/13			SCALE:	SHEET	OF	SHEETS	STA. 265+98.28	TO	STA. 267+00.00	ILLINOIS FED. AID PROJECT	



LAYOUT	DPA	03.06.2013
DRAWN	MWH	10.15.2013
REVIEWED	DPA	10.17.2013
Total: 41		

FILE NAME =	USER NAME = huss00411
D309H0038-sht-xsht028	DESIGNED - DPA
MODEL NAME =	DRAWN - MWH
XS	CHECKED - DPA
	DATE - 12/03/13
	REVISÉ -


PLOT SCALE = 20.0000 ' / in.	REVISÉ -
PLOT DATE = 12/03/2013	REVISÉ -


STATE OF ILLINOIS
DEPARTMENT OF TRANSPORTATION

CROSS SECTIONS - MOT - US45/52
I-57 AND 6000N RD (BOURBONNAIS PARKWAY)
BOURBONNAIS, IL

SCALE: SHEET OF SHEETS STA. 268+00.00 TO STA. 270+00.00

F.A.I. RTE.	SECTION	COUNTY	TOTAL SHEETS	SHEET NO.
57	(46-1)HBK-1	KANKAKEE	819	620
CONTRACT NO. 66982				
ILLINOIS FED. AID PROJECT				

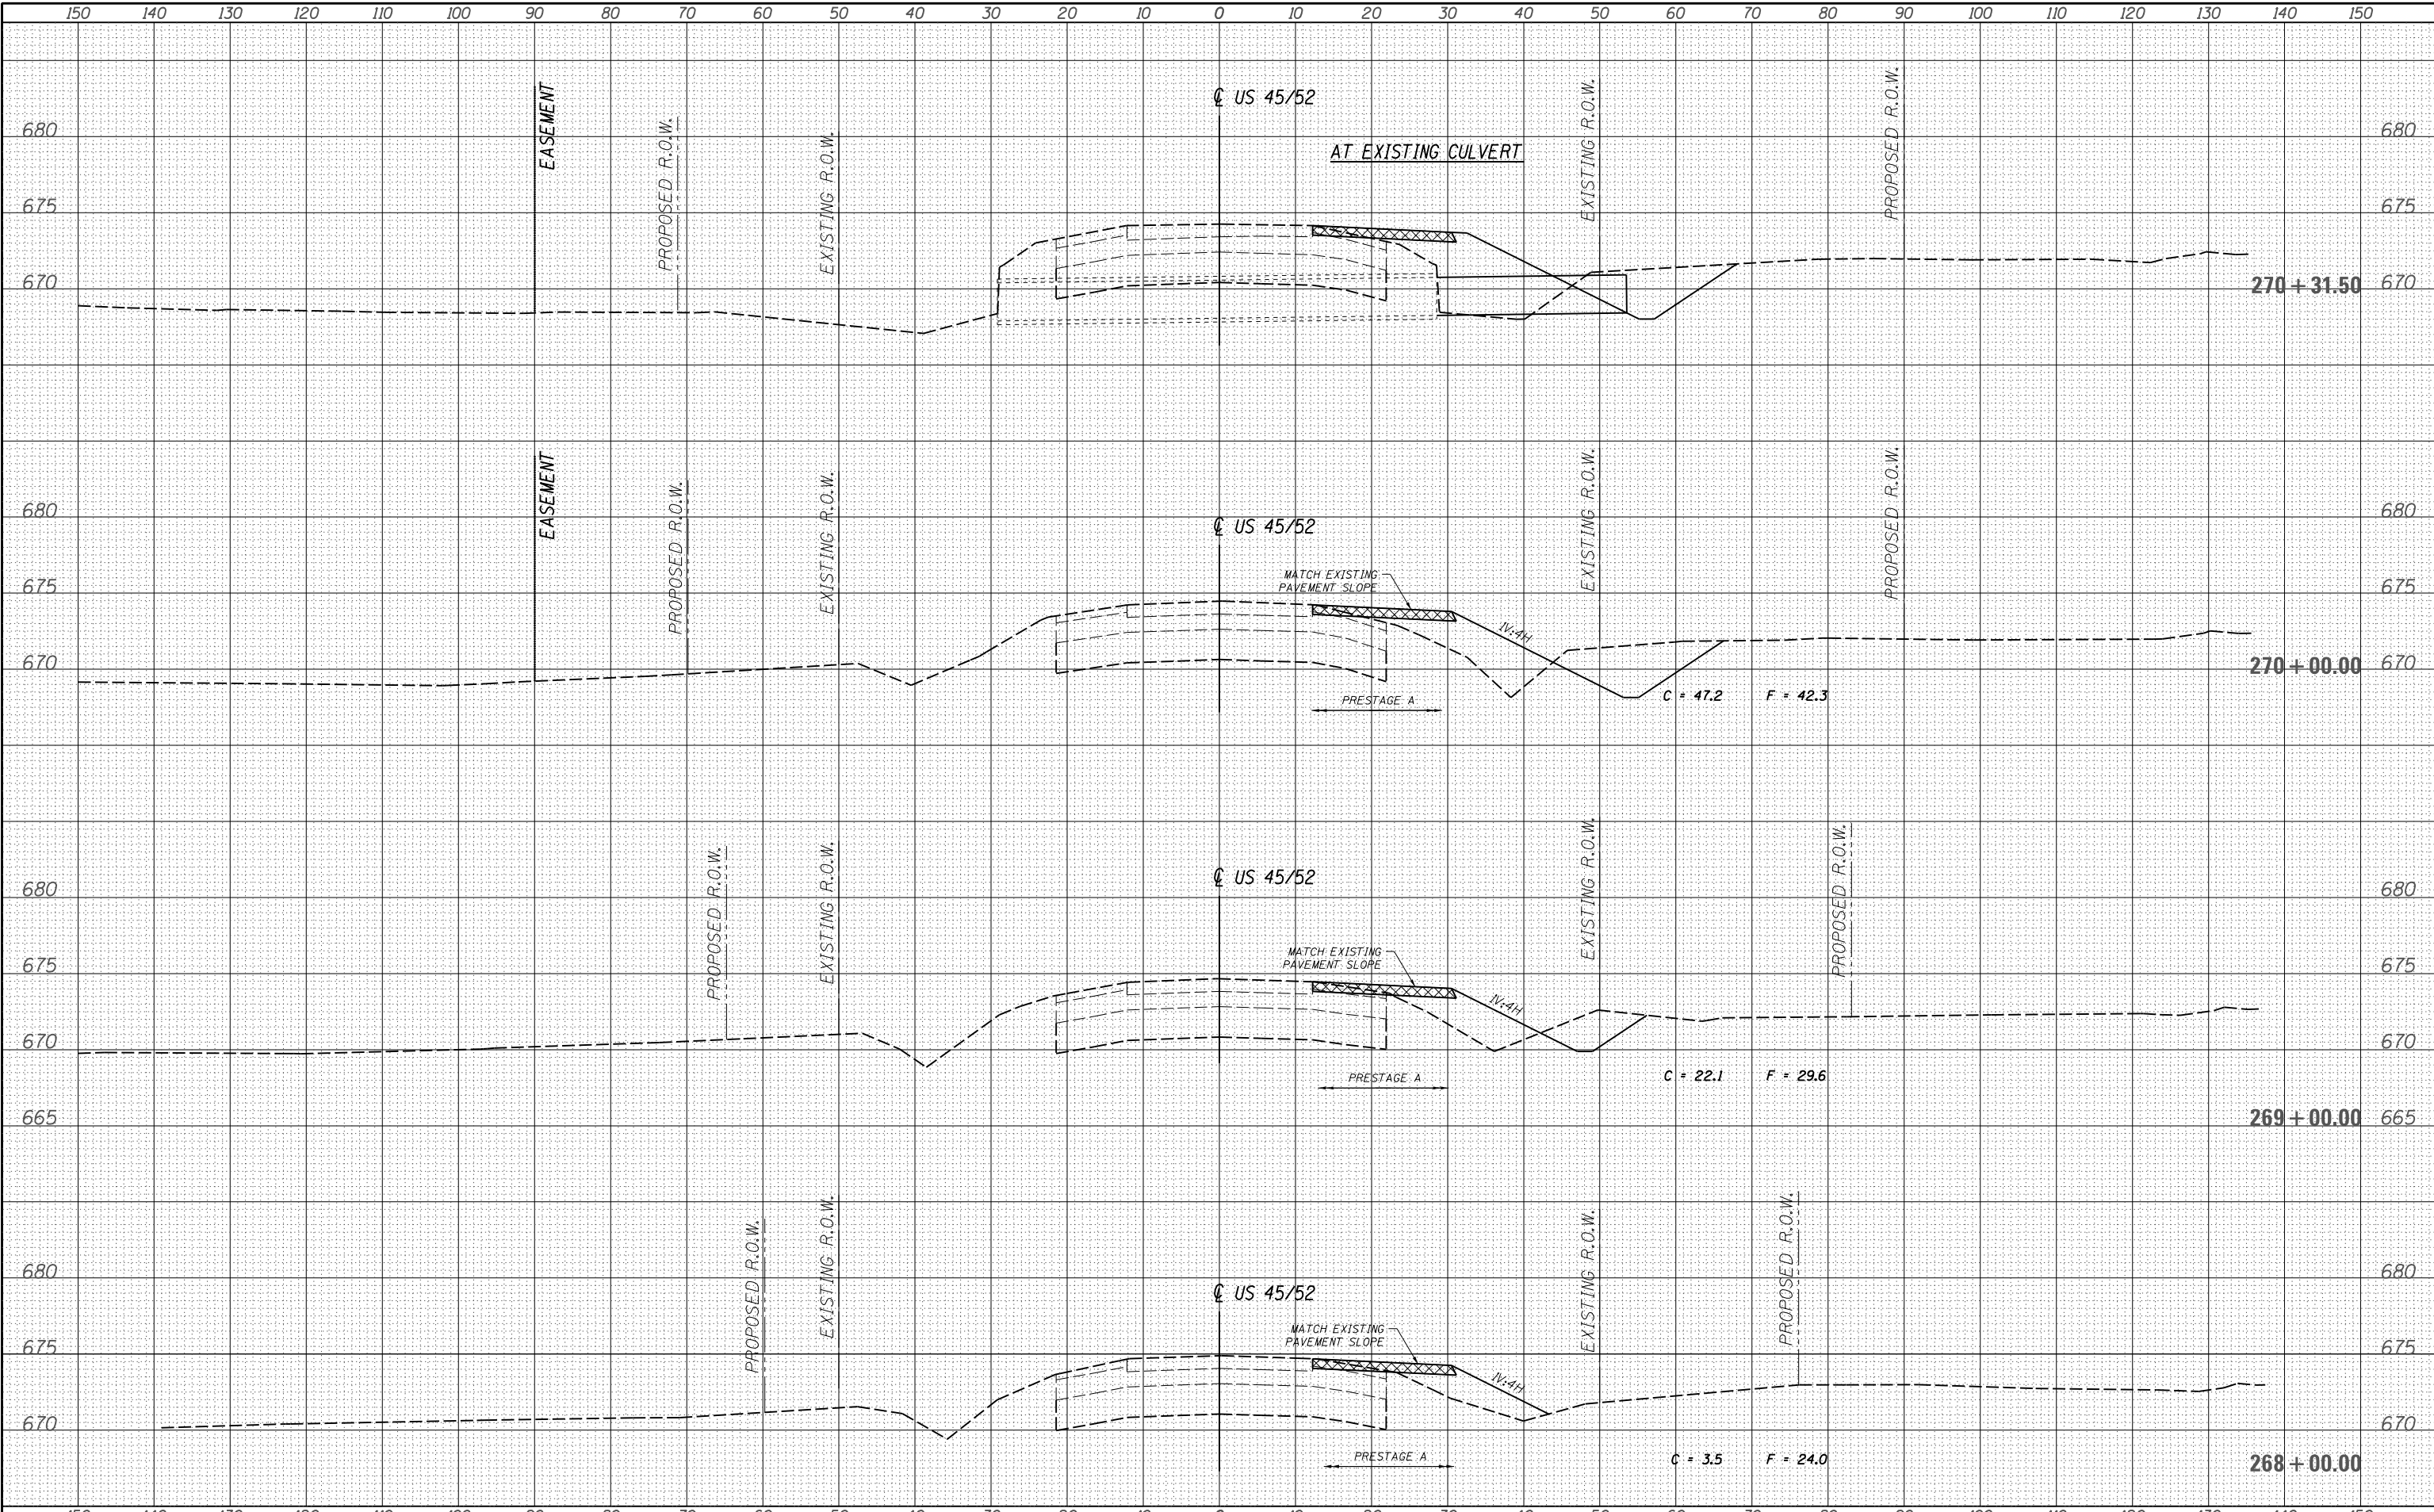

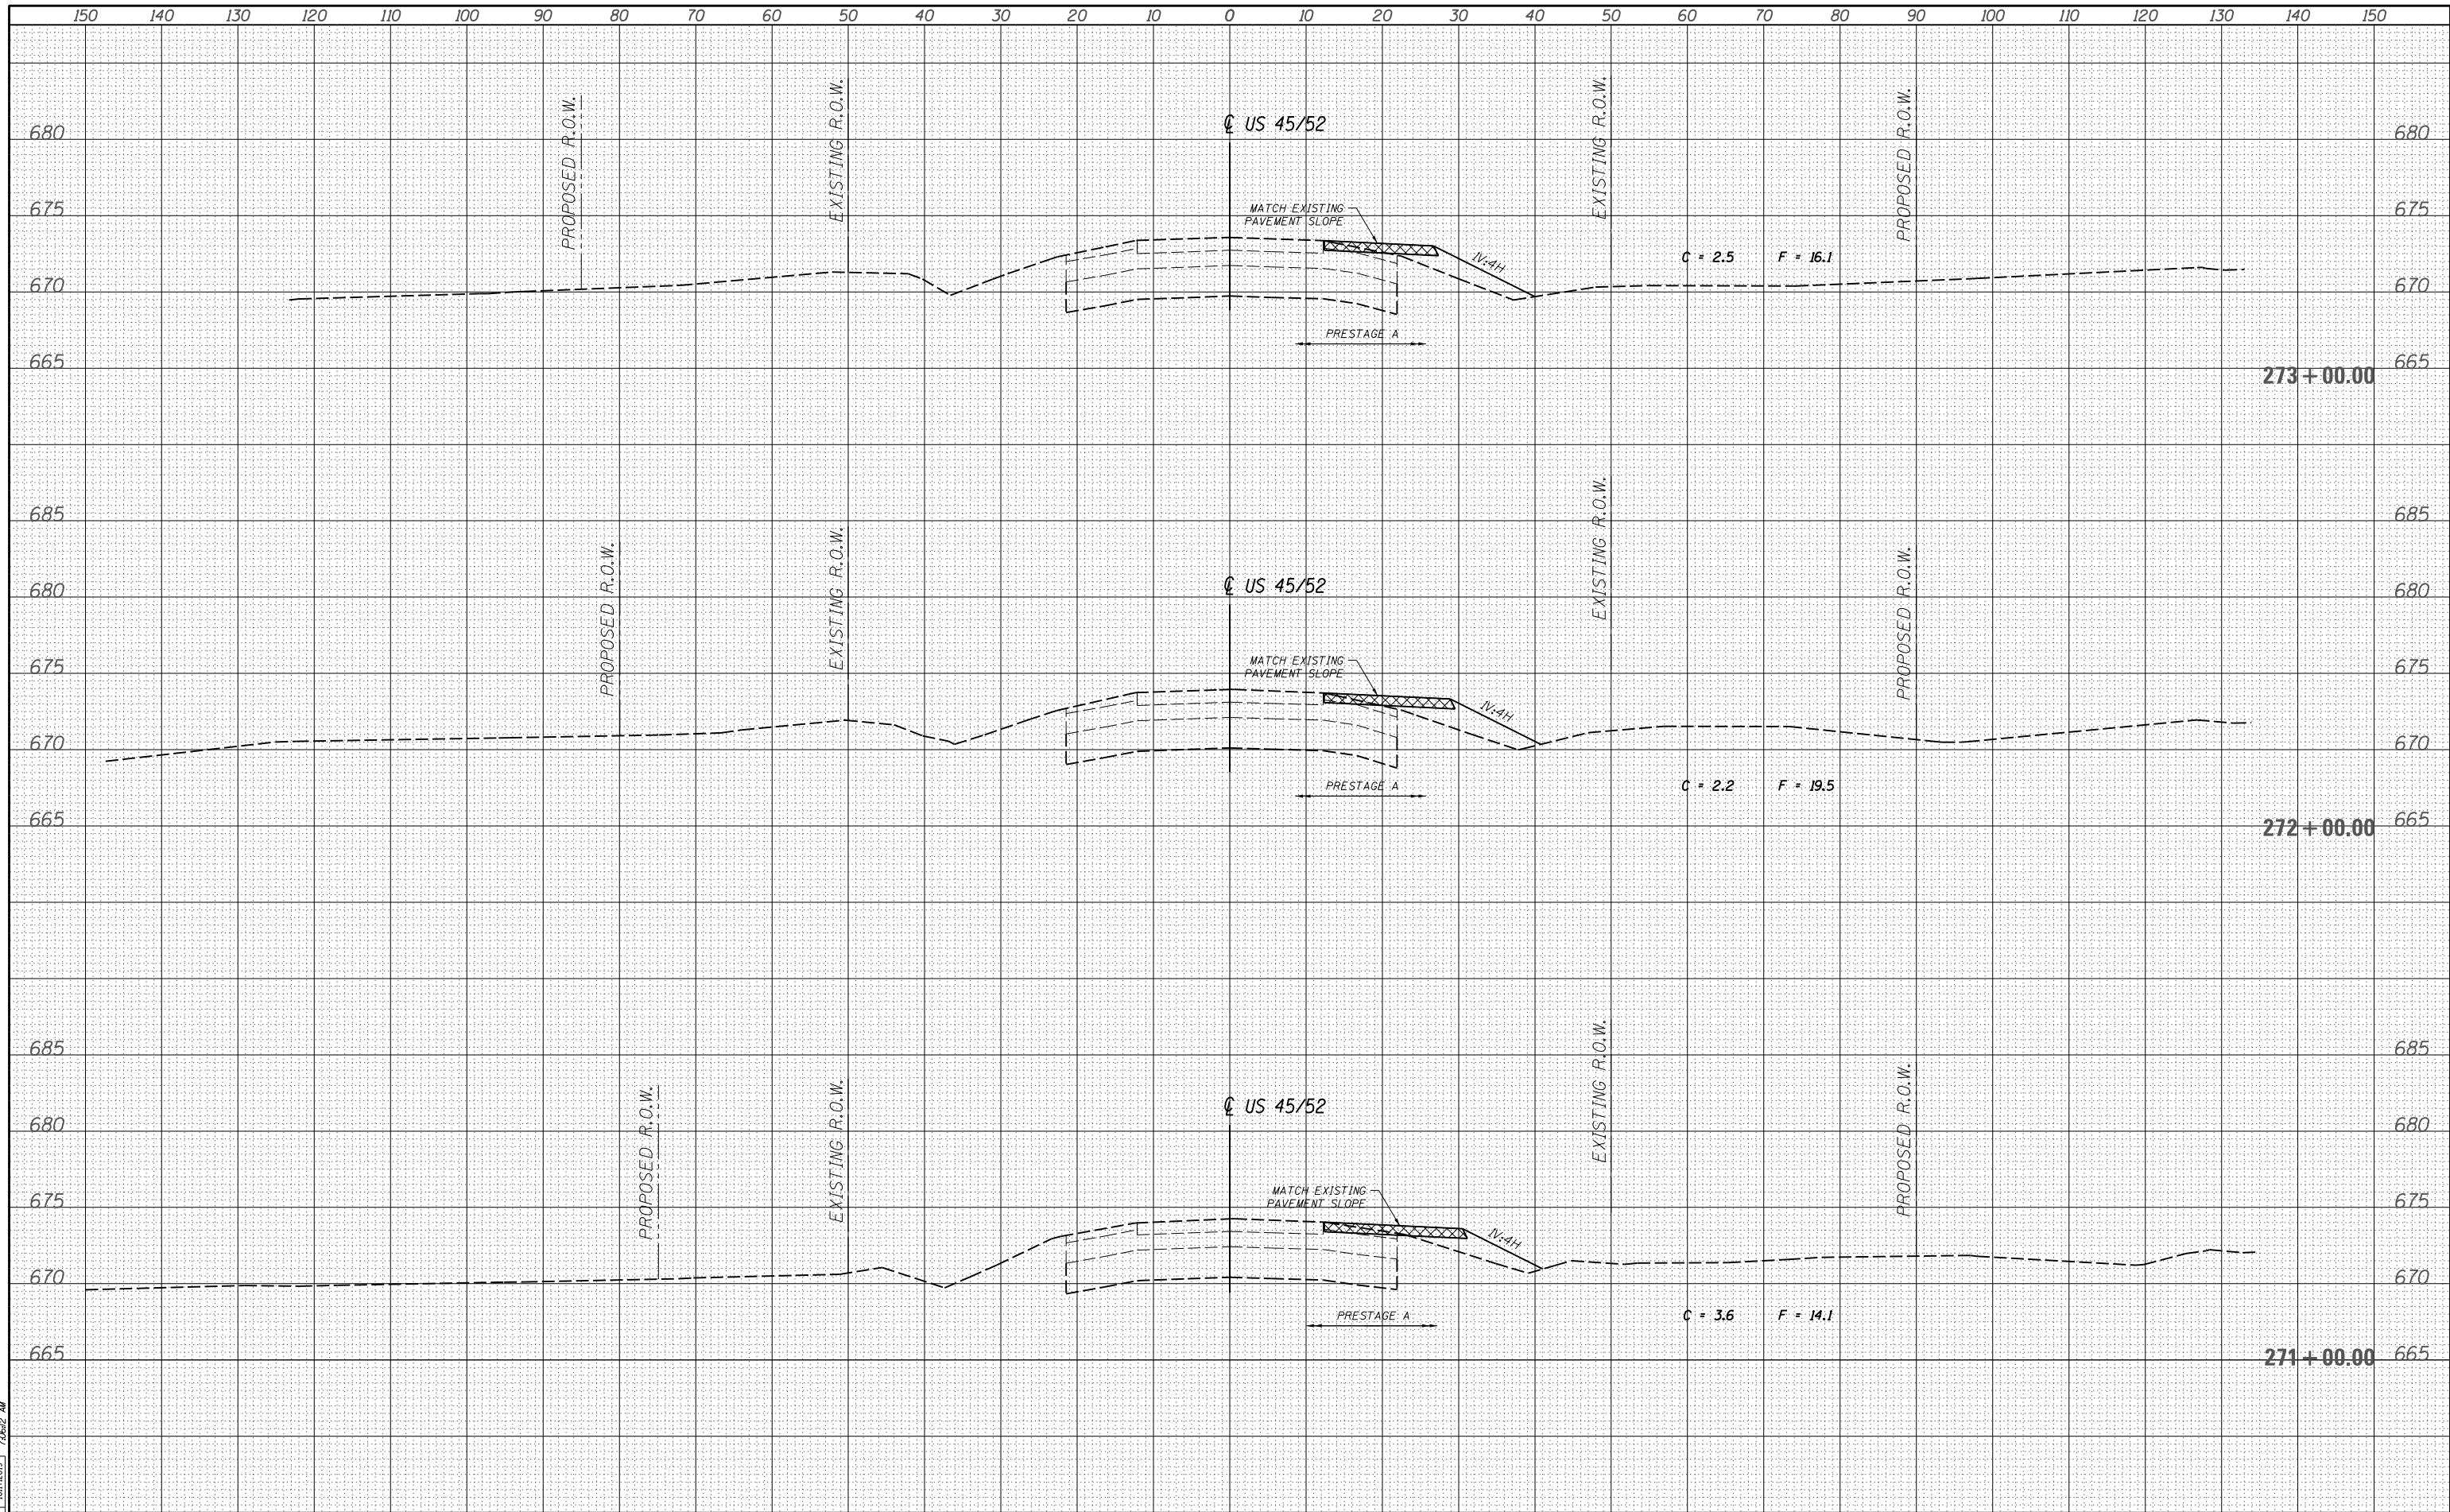

LAYOUT	DPA	03.06.2013
DRAWN	MWH	10.15.2013
REVIEWED	DPA	10.17.2013

FILE NAME =	USER NAME = hussu00411	DESIGNED - DPA	REVISED -	STATE OF ILLINOIS DEPARTMENT OF TRANSPORTATION	CROSS SECTIONS - MOT - US45/52 I-57 AND 6000N RD (BOURBONNAIS PARKWAY) BOURBONNAIS, IL						F.A.I. RTE.	SECTION	COUNTY	TOTAL SHEETS	SHEET NO.
D309H0038-sht-xssht028		DRAWN - MWH	REVISED -								57	(46-1)HBK-1	KANKAKEE	819	621
MODEL NAME =	PLOT SCALE = 20.0000' / 1in.	CHECKED - DPA	REVISED -		CONTRACT NO. 66982										
XS	PLOT DATE = 12/03/2013	DATE = 12/03/13	REVISED -		SCALE:	SHEET	OF	SHEETS	STA. 271+00.00	TO	STA. 273+00.00	ILLINOIS FED. AID PROJECT			



LAYOUT	DPA	03.06.2013
DRAWN	MWH	10.15.2013
REVIEWED	DPA	10.17.2013

huss004/
12/03/2013
10:02 AM

FILE NAME =	D309H0038-sht-xxsht028
MODEL NAME =	XS


USER NAME = huss00411	DESIGNED - DPA	REVISÉ -
	DRAWN - MWH	REVISED -
PLOT SCALE = 20.0000' / in.	CHECKED - DPA	REVISED -
PLOT DATE = 12/03/2013	DATE - 12/03/13	REVISED -

STATE OF ILLINOIS
DEPARTMENT OF TRANSPORTATION

CROSS SECTIONS - MOT - US45/52
I-57 AND 6000N RD (BOURBONNAIS PARKWAY)
BOURBONNAIS, IL

SCALE: SHEET OF SHEETS STA. 274+00.00 TO STA. 276+00.00


F.A.I. RTE.	SECTION	COUNTY	TOTAL SHEETS	SHEET NO.
57	(46-1)HBK-1	KANKAKEE	819	622
CONTRACT NO. 66982				
ILLINOIS FED. AID PROJECT				

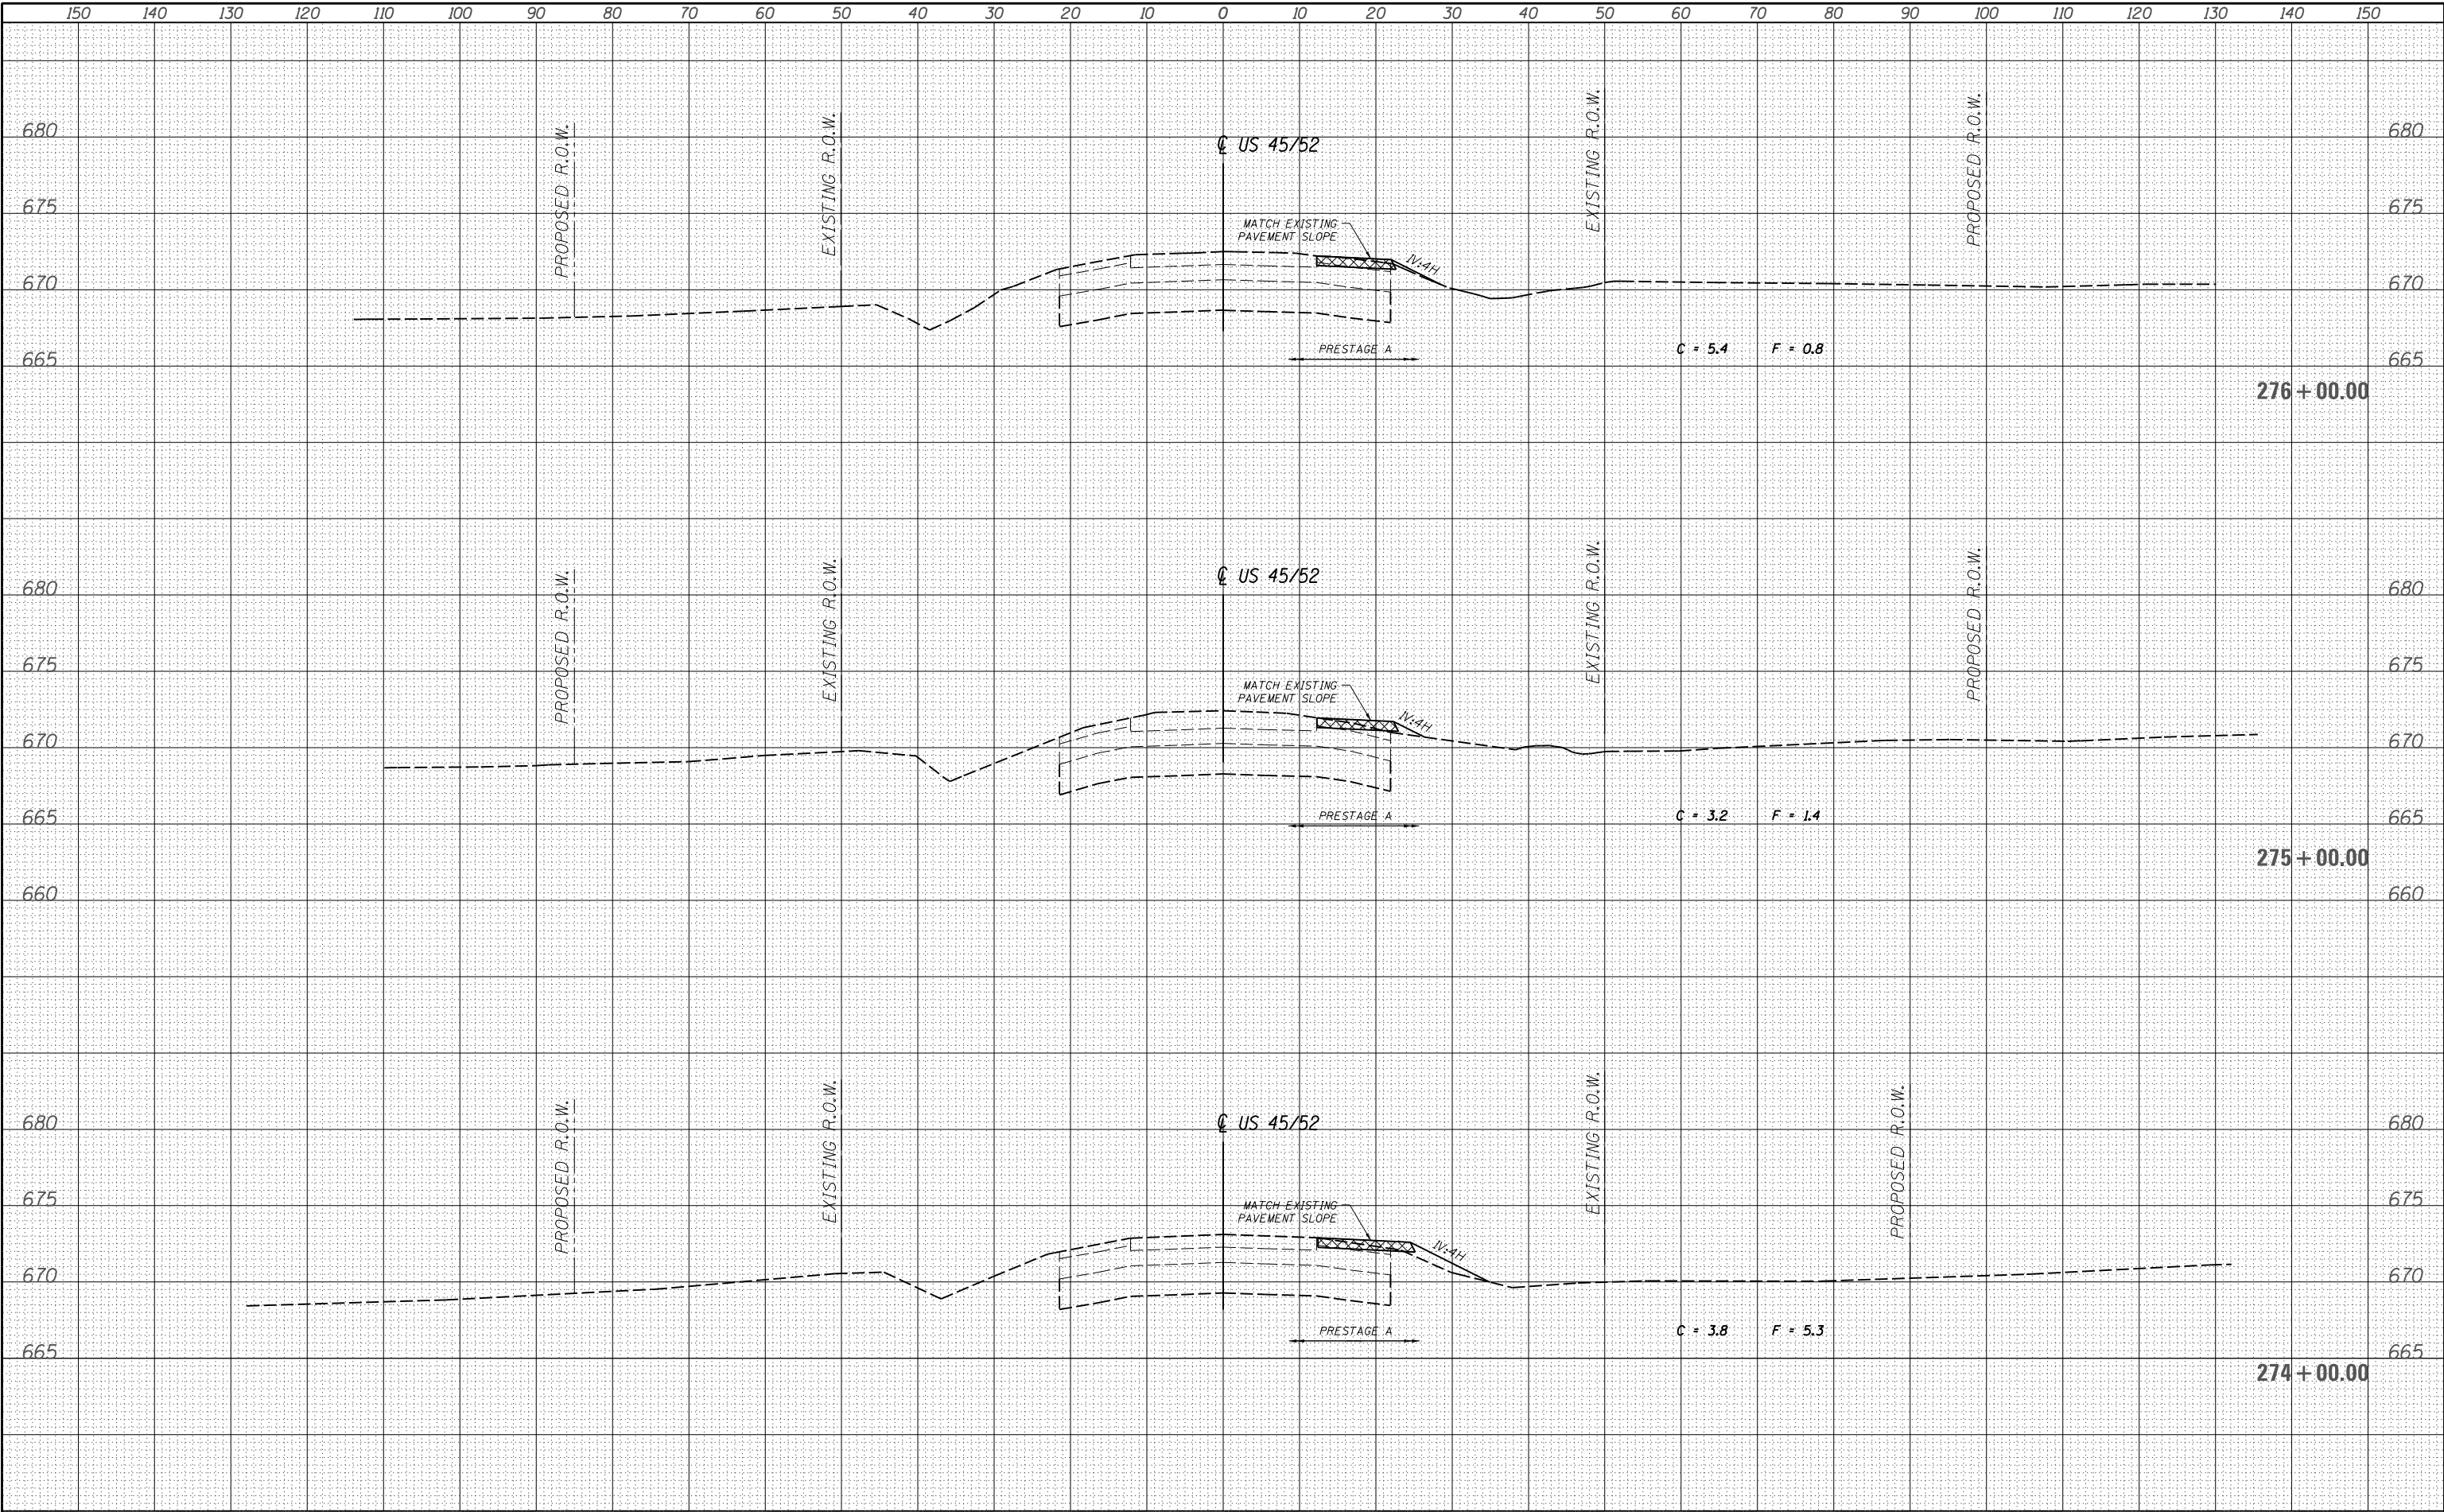



LAYOUT	DPA	03.06.2013
DRAWN	MWH	10.15.2013
REVIEWED	DPA	10.17.2013

huss004/
12/03/2013
10:55 AM

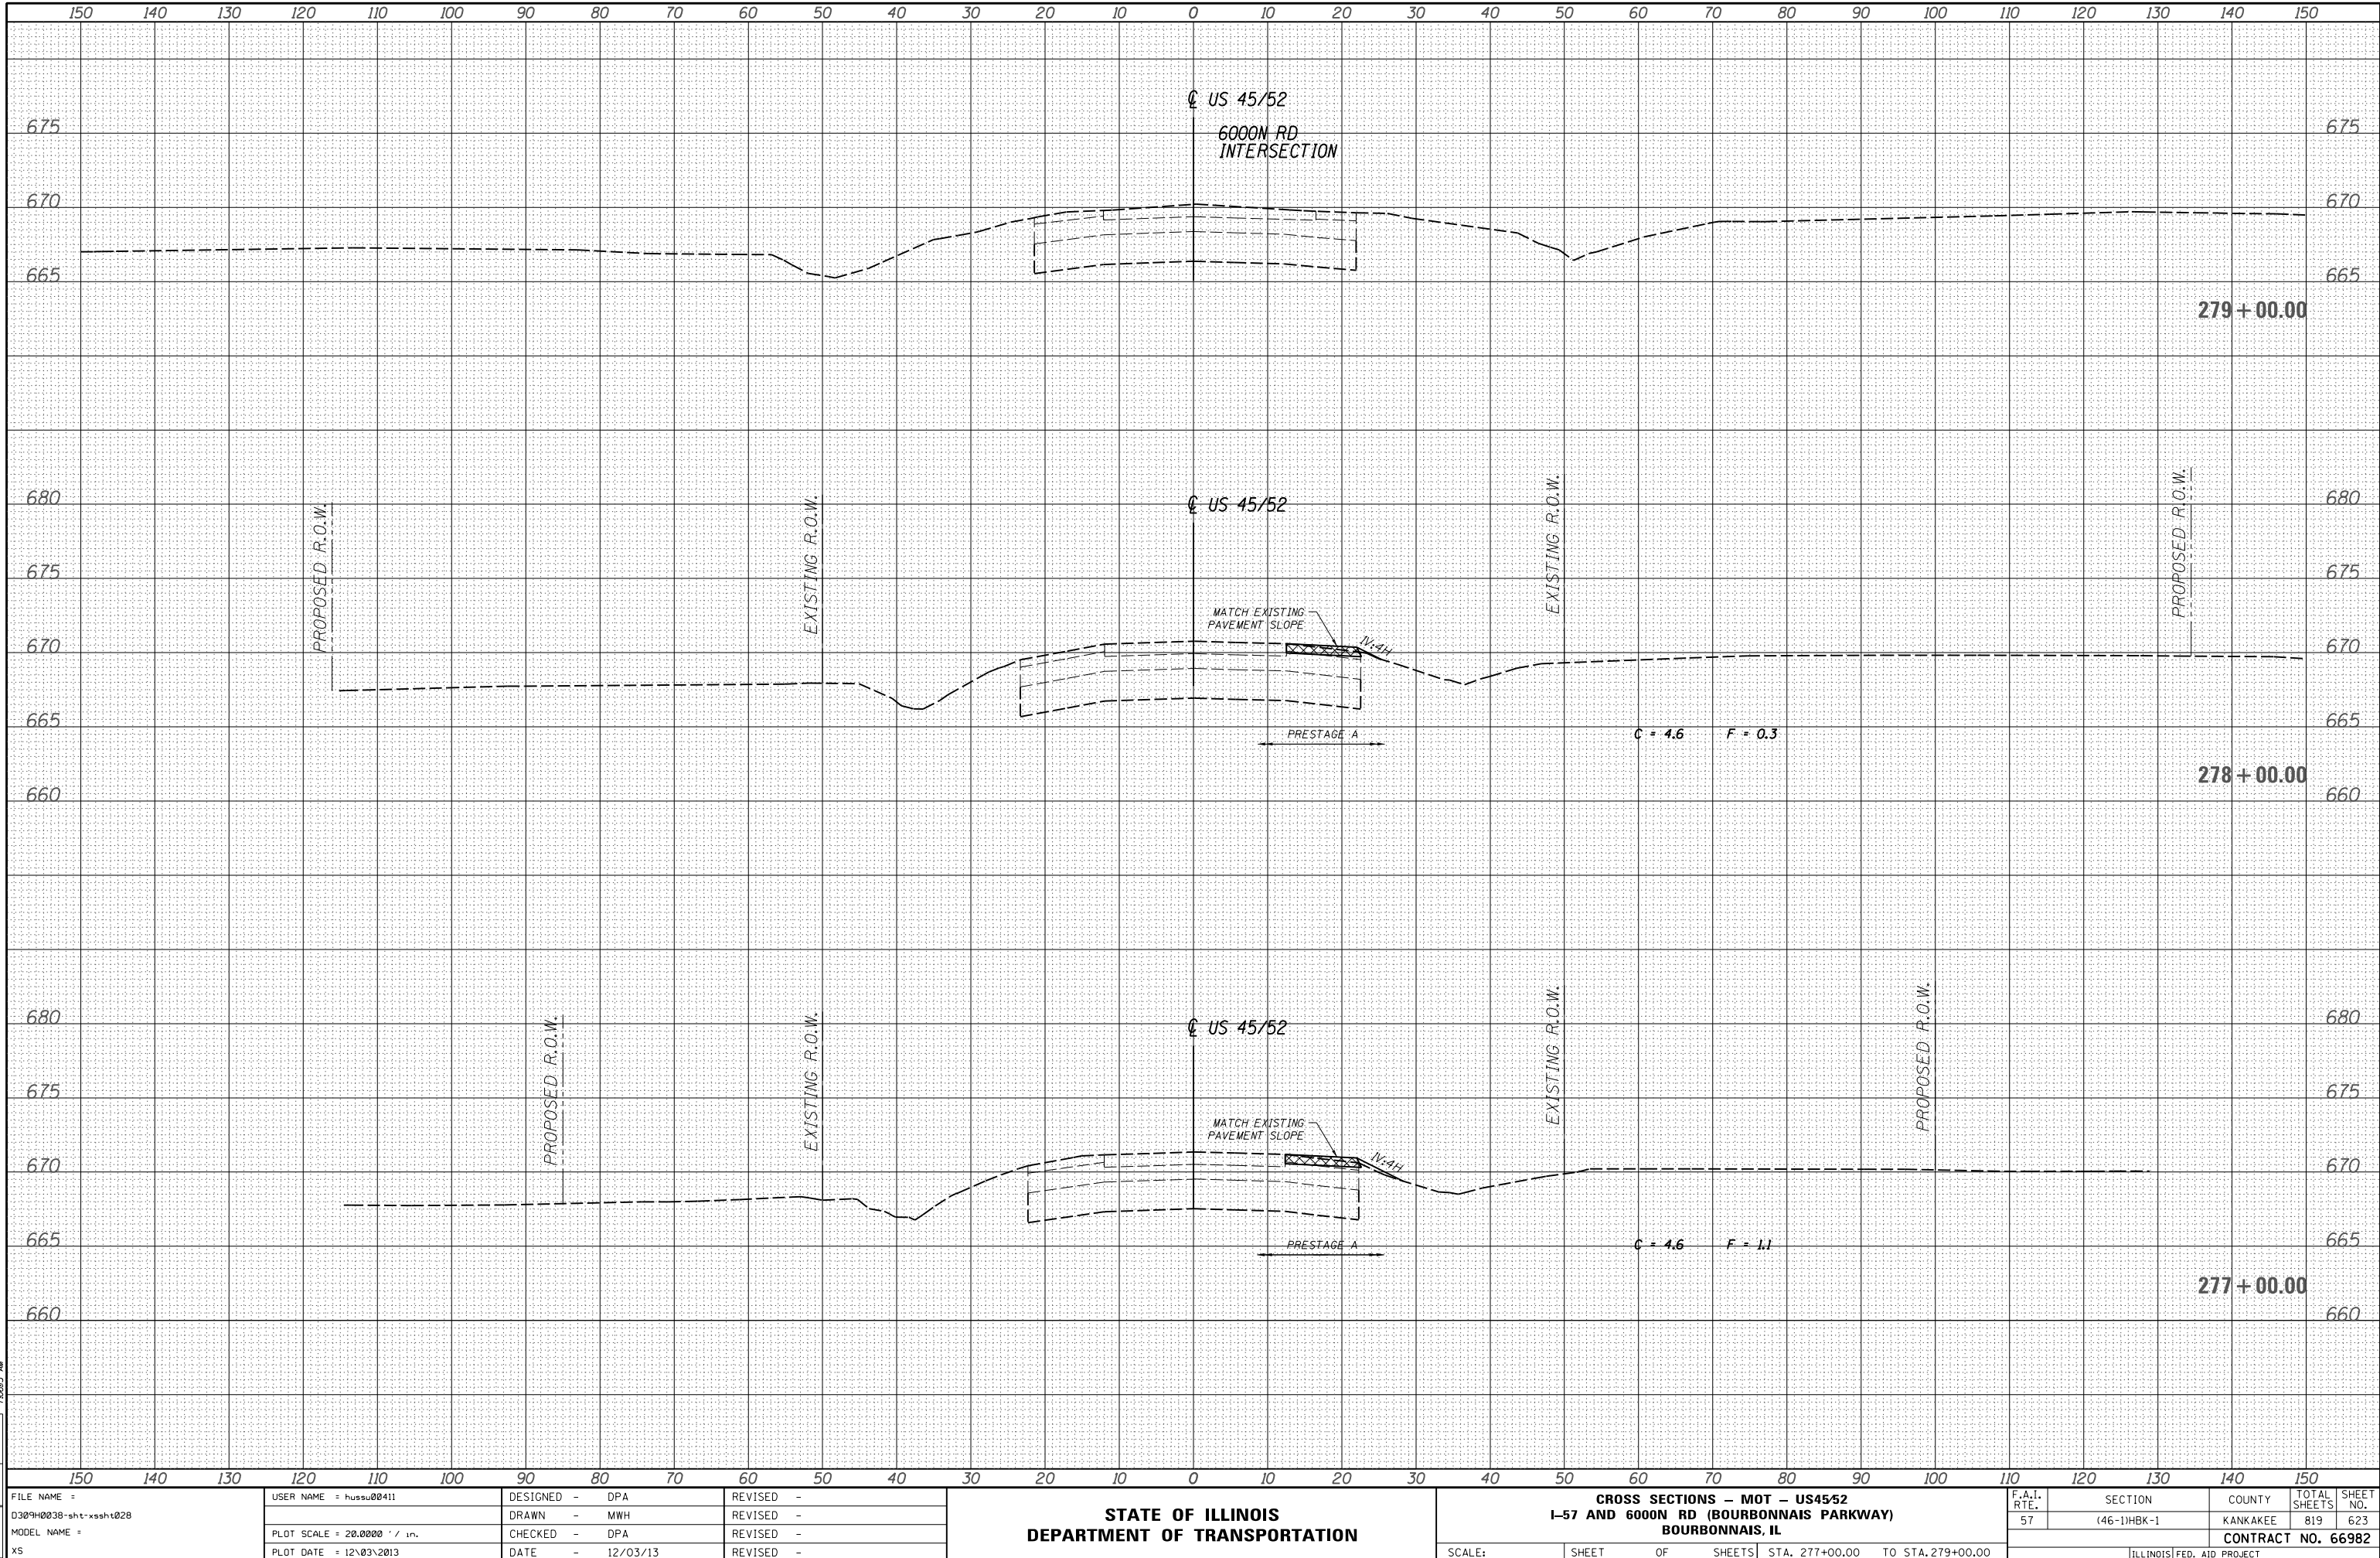


FILE NAME =	USER NAME = huss00411	DESIGNED - DPA	REVISED -	STATE OF ILLINOIS DEPARTMENT OF TRANSPORTATION		CROSS SECTIONS - MOT - US45/52				F.A.I. RTE.	SECTION	COUNTY	TOTAL SHEETS	SHEET NO.
D309H0038-sht-xsht028		DRAWN - MWH	REVISED -			I-57 AND 6000N RD (BOURBONNAIS PARKWAY)				57	(46-1)HBK-1	KANKAKEE	819	623
MODEL NAME =		CHECKED - DPA	REVISED -			BOURBONNAIS, IL				CONTRACT NO. 66982				
PLOT DATE = 12/03/2013		DATE - 12/03/13	REVISED -			SCALE:	SHEET	OF	SHEETS	STA. 277+00.00	TO STA. 279+00.00	ILLINOIS FED. AID PROJECT		



LAYOUT	DPA	03.06.2013
DRAWN	MWH	10.15.2013
REVIEWED	DPA	10.17.2013

huss0041
12/03/2013
10:04 AM

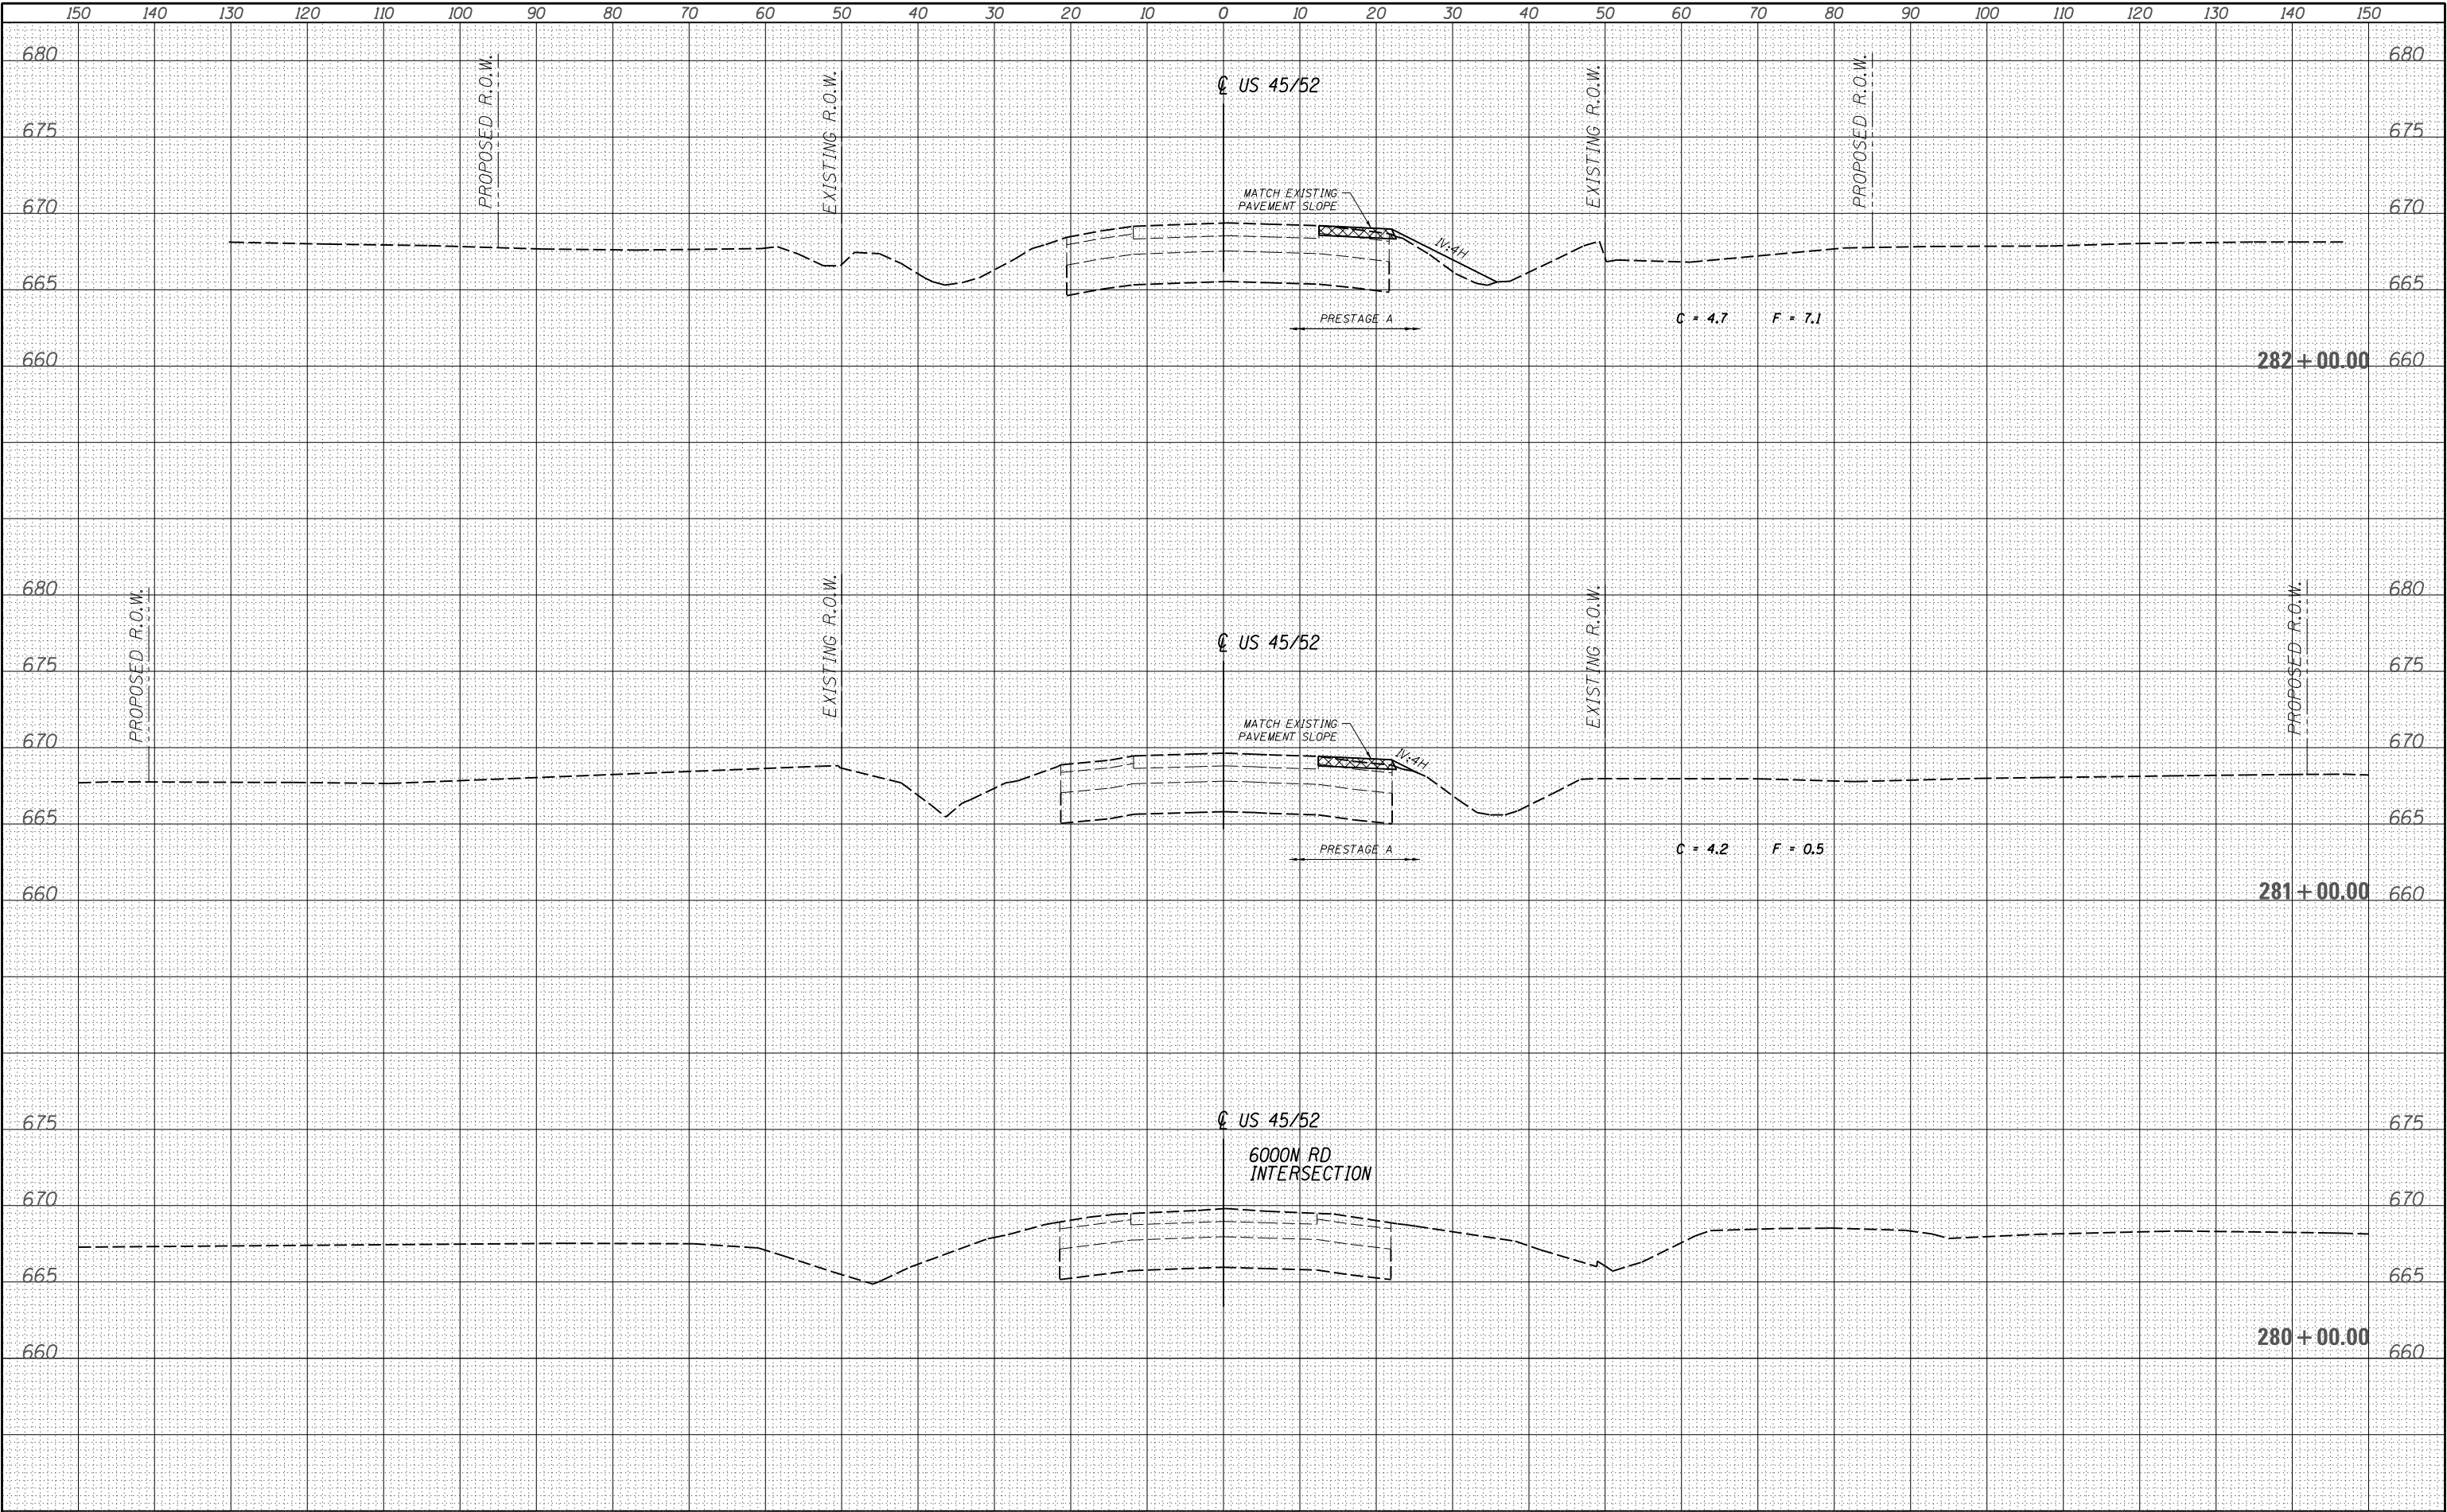

FILE NAME =	USER NAME = huss00411	DESIGNED - DPA	REVISED -	STATE OF ILLINOIS DEPARTMENT OF TRANSPORTATION		CROSS SECTIONS - MOT - US45/52 I-57 AND 6000N RD (BOURBONNAIS PARKWAY) BOURBONNAIS, IL		F.A.I. RTE.	SECTION	COUNTY	TOTAL SHEETS	SHEET NO.
D309H0038-sht-xsst028		DRAWN - MWH	REVISED -					57	(46-1)HBK-1	KANKAKEE	819	624
MODEL NAME =		CHECKED - DPA	REVISED -					CONTRACT NO. 66982				
XS		DATE - 12/03/13	REVISED -					ILLINOIS FED. AID PROJECT				
				SCALE:		SHEET OF SHEETS		STA. 280+00.00 TO STA. 282+00.00				



LAYOUT	DPA	03.06.2013
DRAWN	MWH	10.15.2013
REVIEWED	DPA	10.17.2013

huss004/
12/03/2013
10:55 AM


FILE NAME =	USER NAME = huss00411	DESIGNED - DPA	REVISED -
D309H0038-sht-xxsht028		DRAWN - MWH	REVISED -
MODEL NAME =	PLOT SCALE = 20.0000' / in.	CHECKED - DPA	REVISED -
XS	PLOT DATE = 12/03/2013	DATE - 12/03/13	REVISED -

STATE OF ILLINOIS
DEPARTMENT OF TRANSPORTATION

CROSS SECTIONS - MOT - US45/52
I-57 AND 6000N RD (BOURBONNAIS PARKWAY)
BOURBONNAIS, IL

SCALE: SHEET OF SHEETS STA. 283+00.00 TO STA. 284+00.00

F.A.I. RTE.	SECTION	COUNTY	TOTAL SHEETS	SHEET NO.
57	(46-1)HBK-1	KANKAKEE	819	625
CONTRACT NO. 66982				
ILLINOIS FED. AID PROJECT				

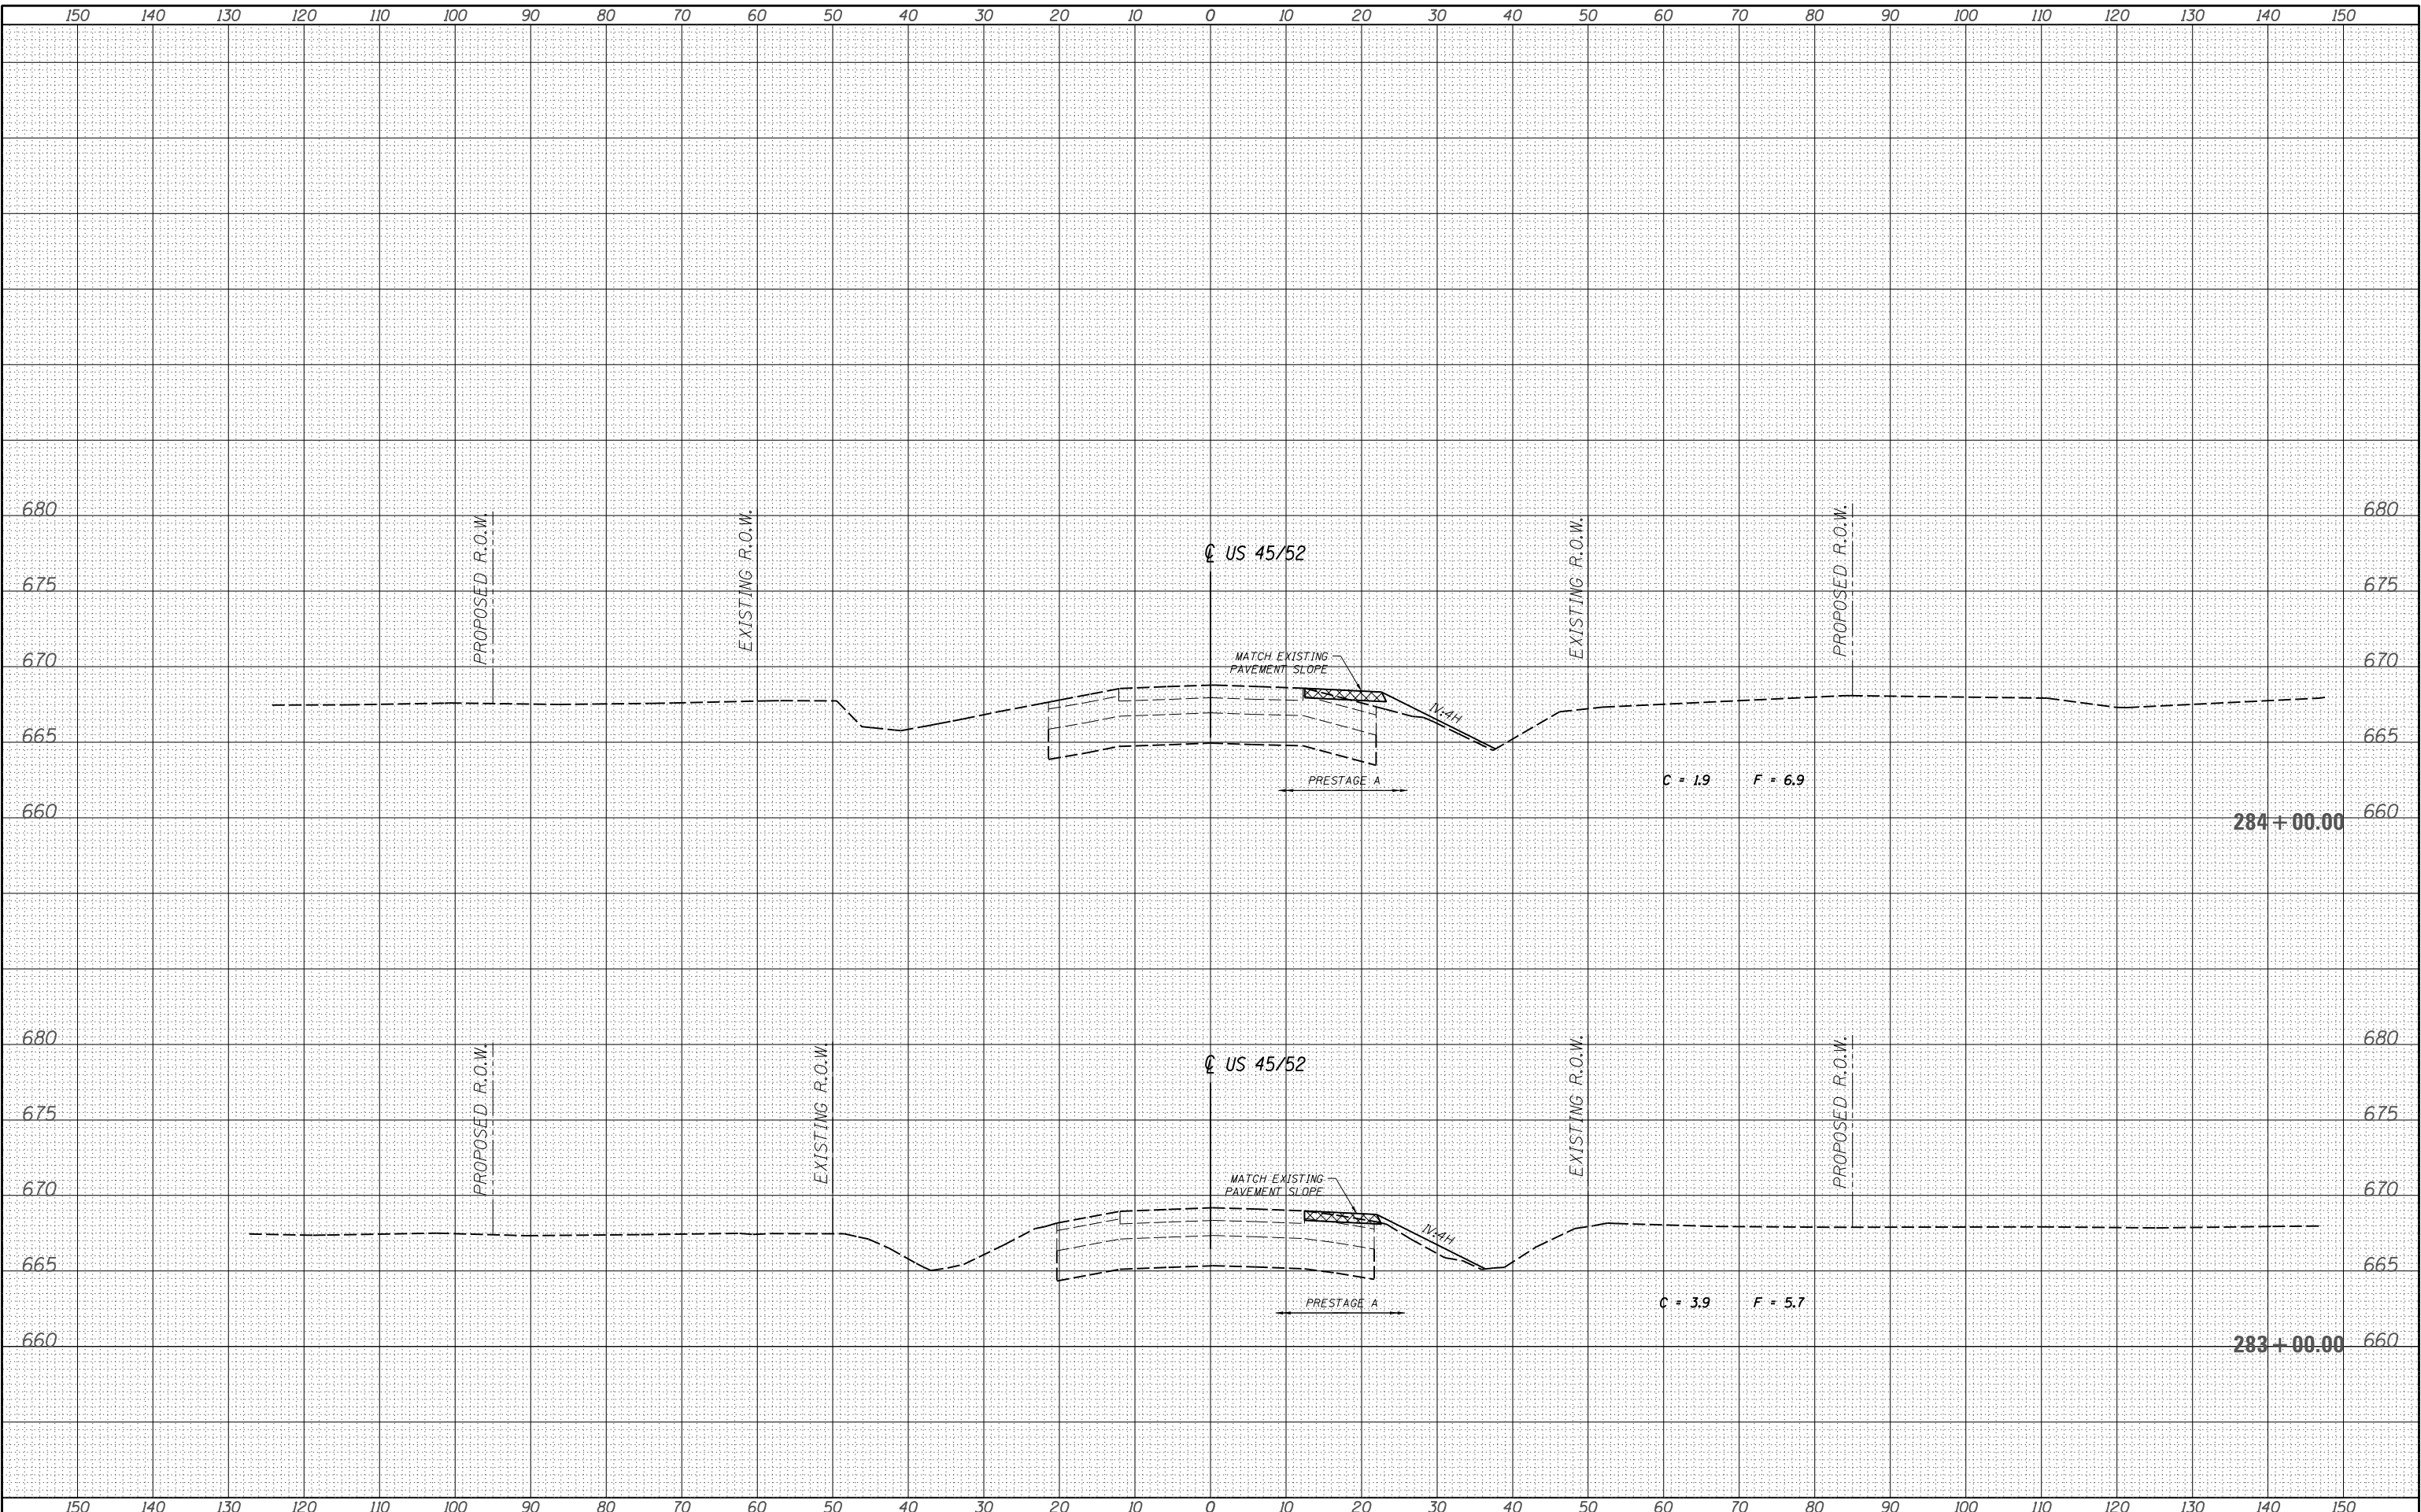




LAYOUT	DPA	03.06.2013
DRAWN	MWH	10.15.2013
REVIEWED	DPA	10.17.2013

huss004/
12/03/2013
10:06 AM

FILE NAME =	USER NAME = huss00411	DESIGNED - DPA	REVISED -
D309H0038-sht-xsht028		DRAWN - MWH	REVISED -
MODEL NAME =	PLOT SCALE = 20.0000' / in.	CHECKED - DPA	REVISED -
XS	PLOT DATE = 12/03/2013	DATE - 12/03/13	REVISED -

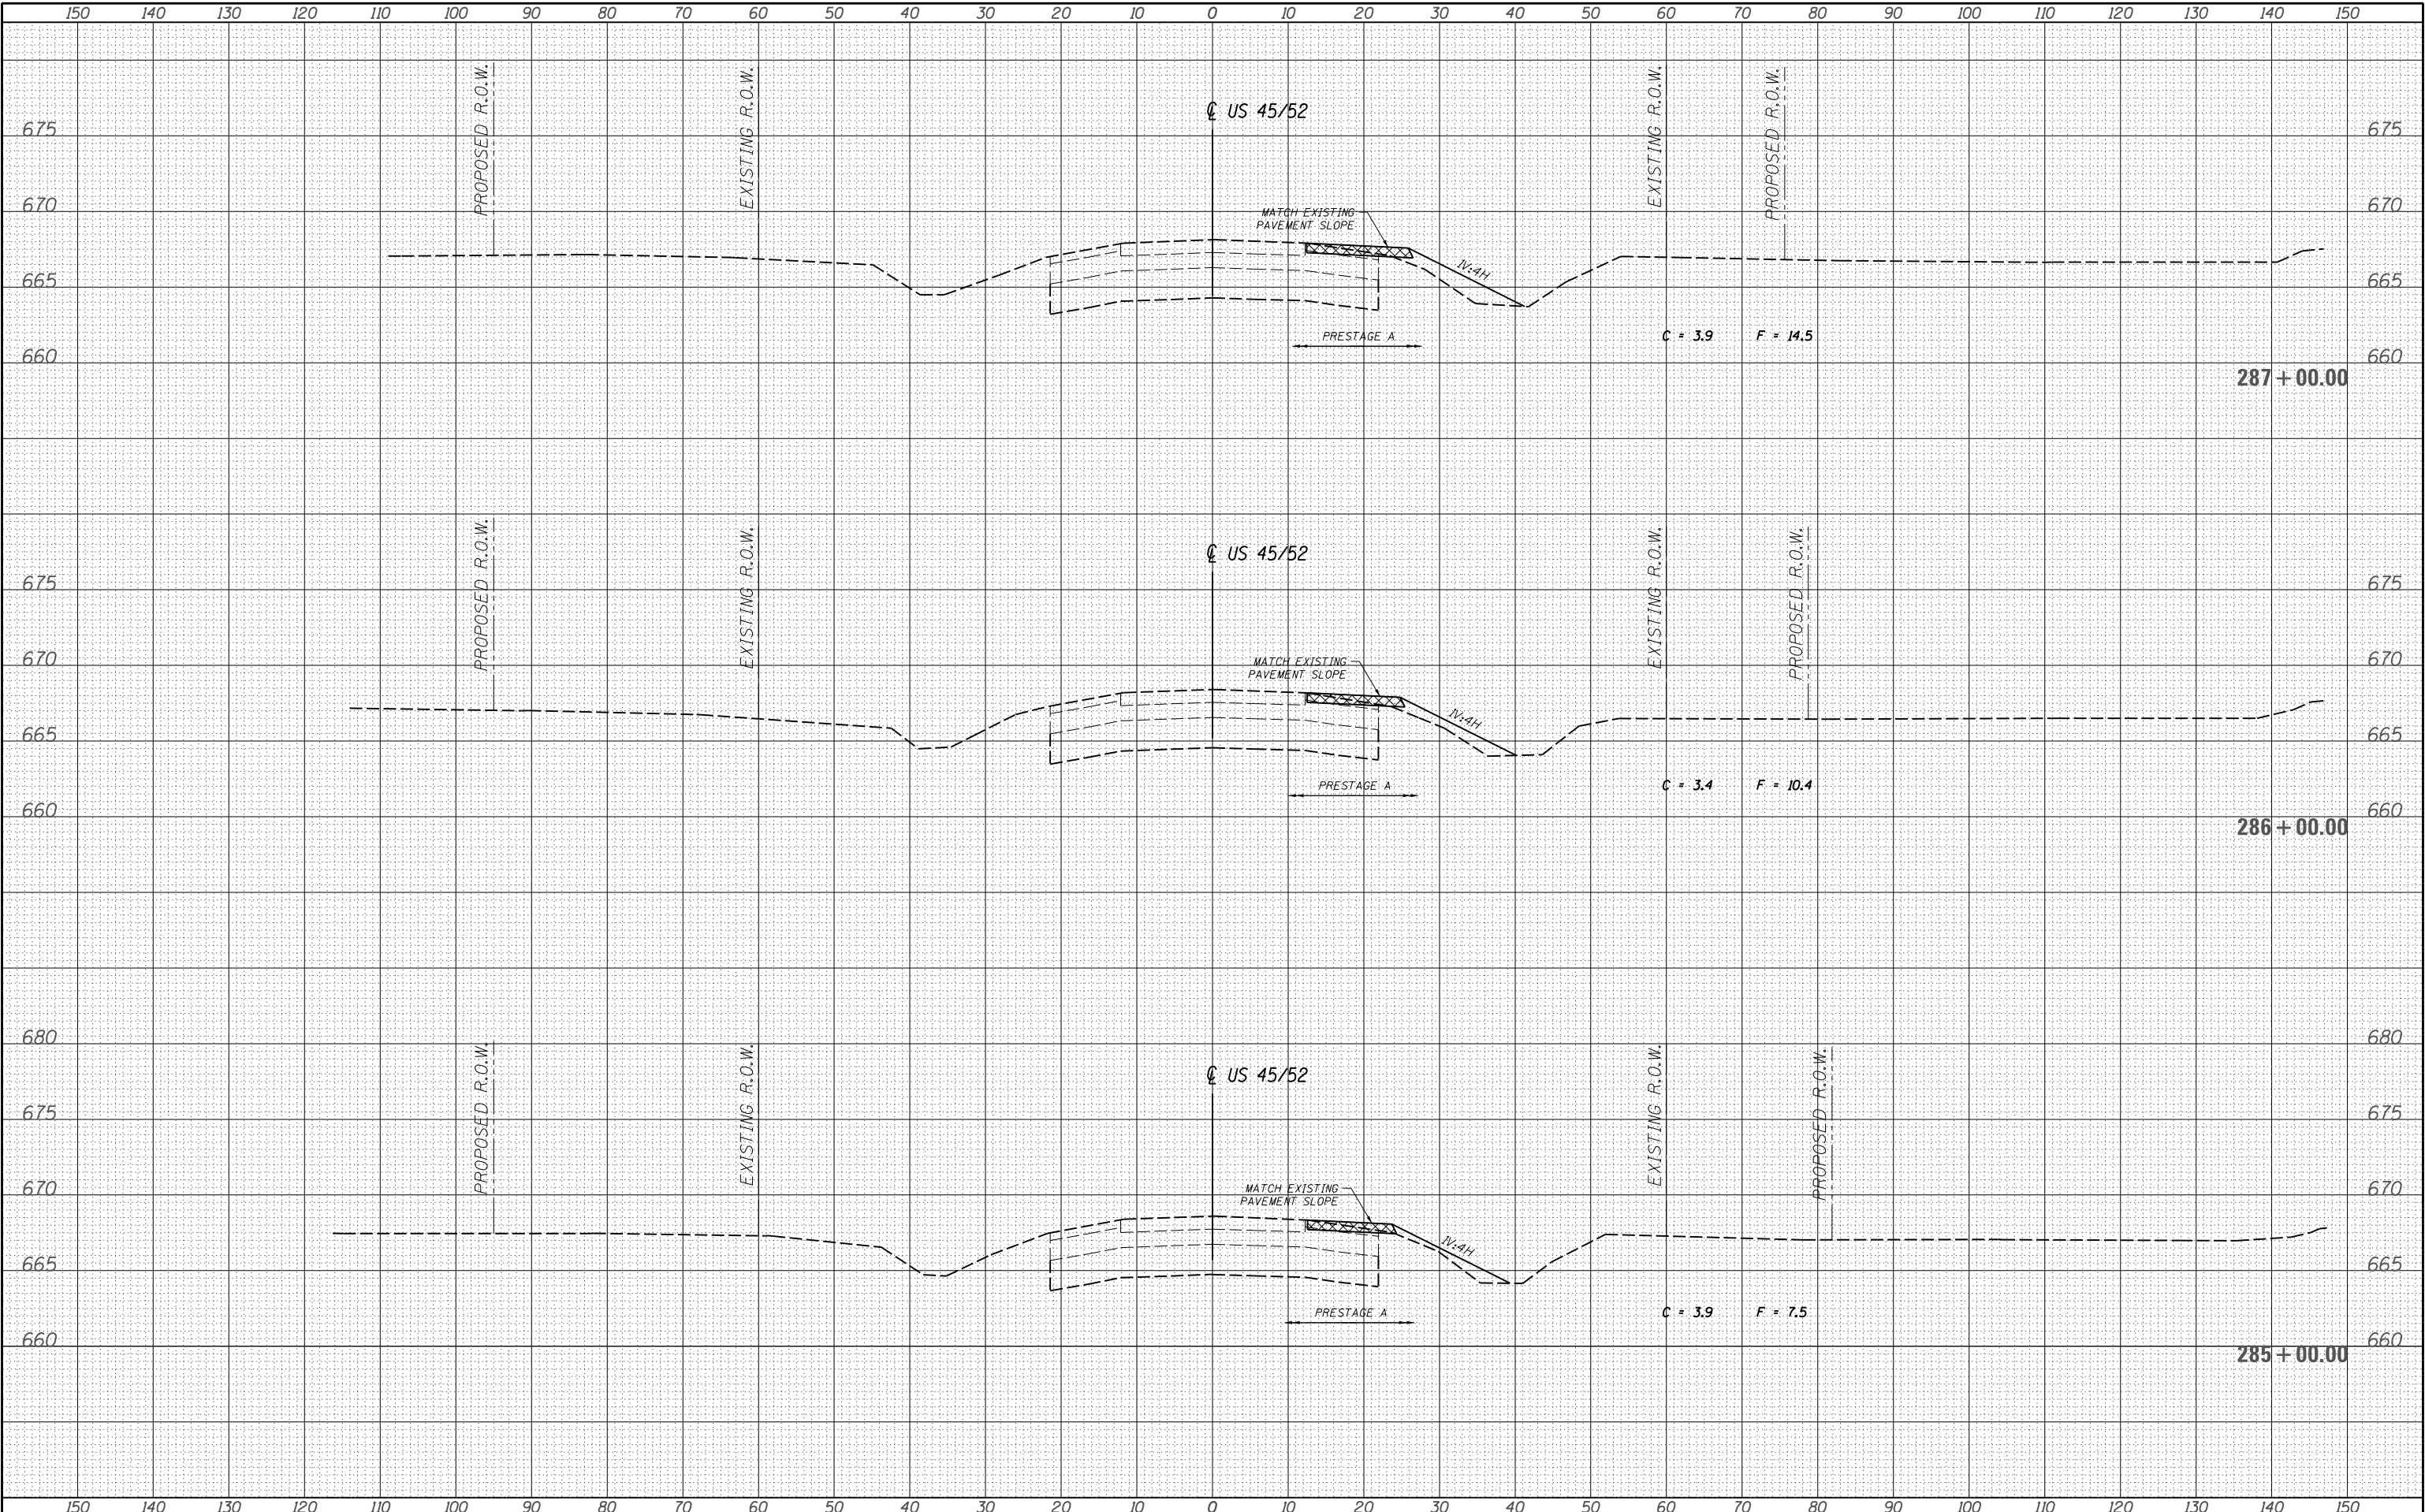

STATE OF ILLINOIS DEPARTMENT OF TRANSPORTATION				CROSS SECTIONS - MOT - US45/52 I-57 AND 6000N RD (BOURBONNAIS PARKWAY) BOURBONNAIS, IL				F.A.I. RTE.	SECTION	COUNTY	TOTAL SHEETS	SHEET NO.
				SCALE: SHEET OF SHEETS STA. 285+00.00 TO STA. 287+00.00				57	(46-1)HBK-1	KANKAKEE	819	626
								CONTRACT NO. 66982				
								ILLINOIS FED. AID PROJECT				



LAYOUT	DPA	03.06.2013
DRAWN	MWH	10.15.2013
REVIEWED	DPA	10.17.2013

huss004/
12/03/2013
10:01 AM

FILE NAME =	D309H0038-sht-xxsht028
MODEL NAME =	XS

USER NAME =	huss00411
PLOT SCALE =	20.0000' / in.
PLOT DATE =	12/03/2013

DESIGNED -	DPA
DRAWN -	MWH
CHECKED -	DPA
DATE -	12/03/13


REVISED -	
REVISED -	
REVISED -	
REVISED -	

STATE OF ILLINOIS
DEPARTMENT OF TRANSPORTATION

CROSS SECTIONS - MOT - US45/52
I-57 AND 6000N RD (BOURBONNAIS PARKWAY)
BOURBONNAIS, IL

SCALE: SHEET OF SHEETS STA. 288+00.00 TO STA. 290+00.00

F.A.I. RTE.	SECTION	COUNTY	TOTAL SHEETS	SHEET NO.
57	(46-1)HBK-1	KANKAKEE	819	627
CONTRACT NO. 66982				
ILLINOIS FED. AID PROJECT				

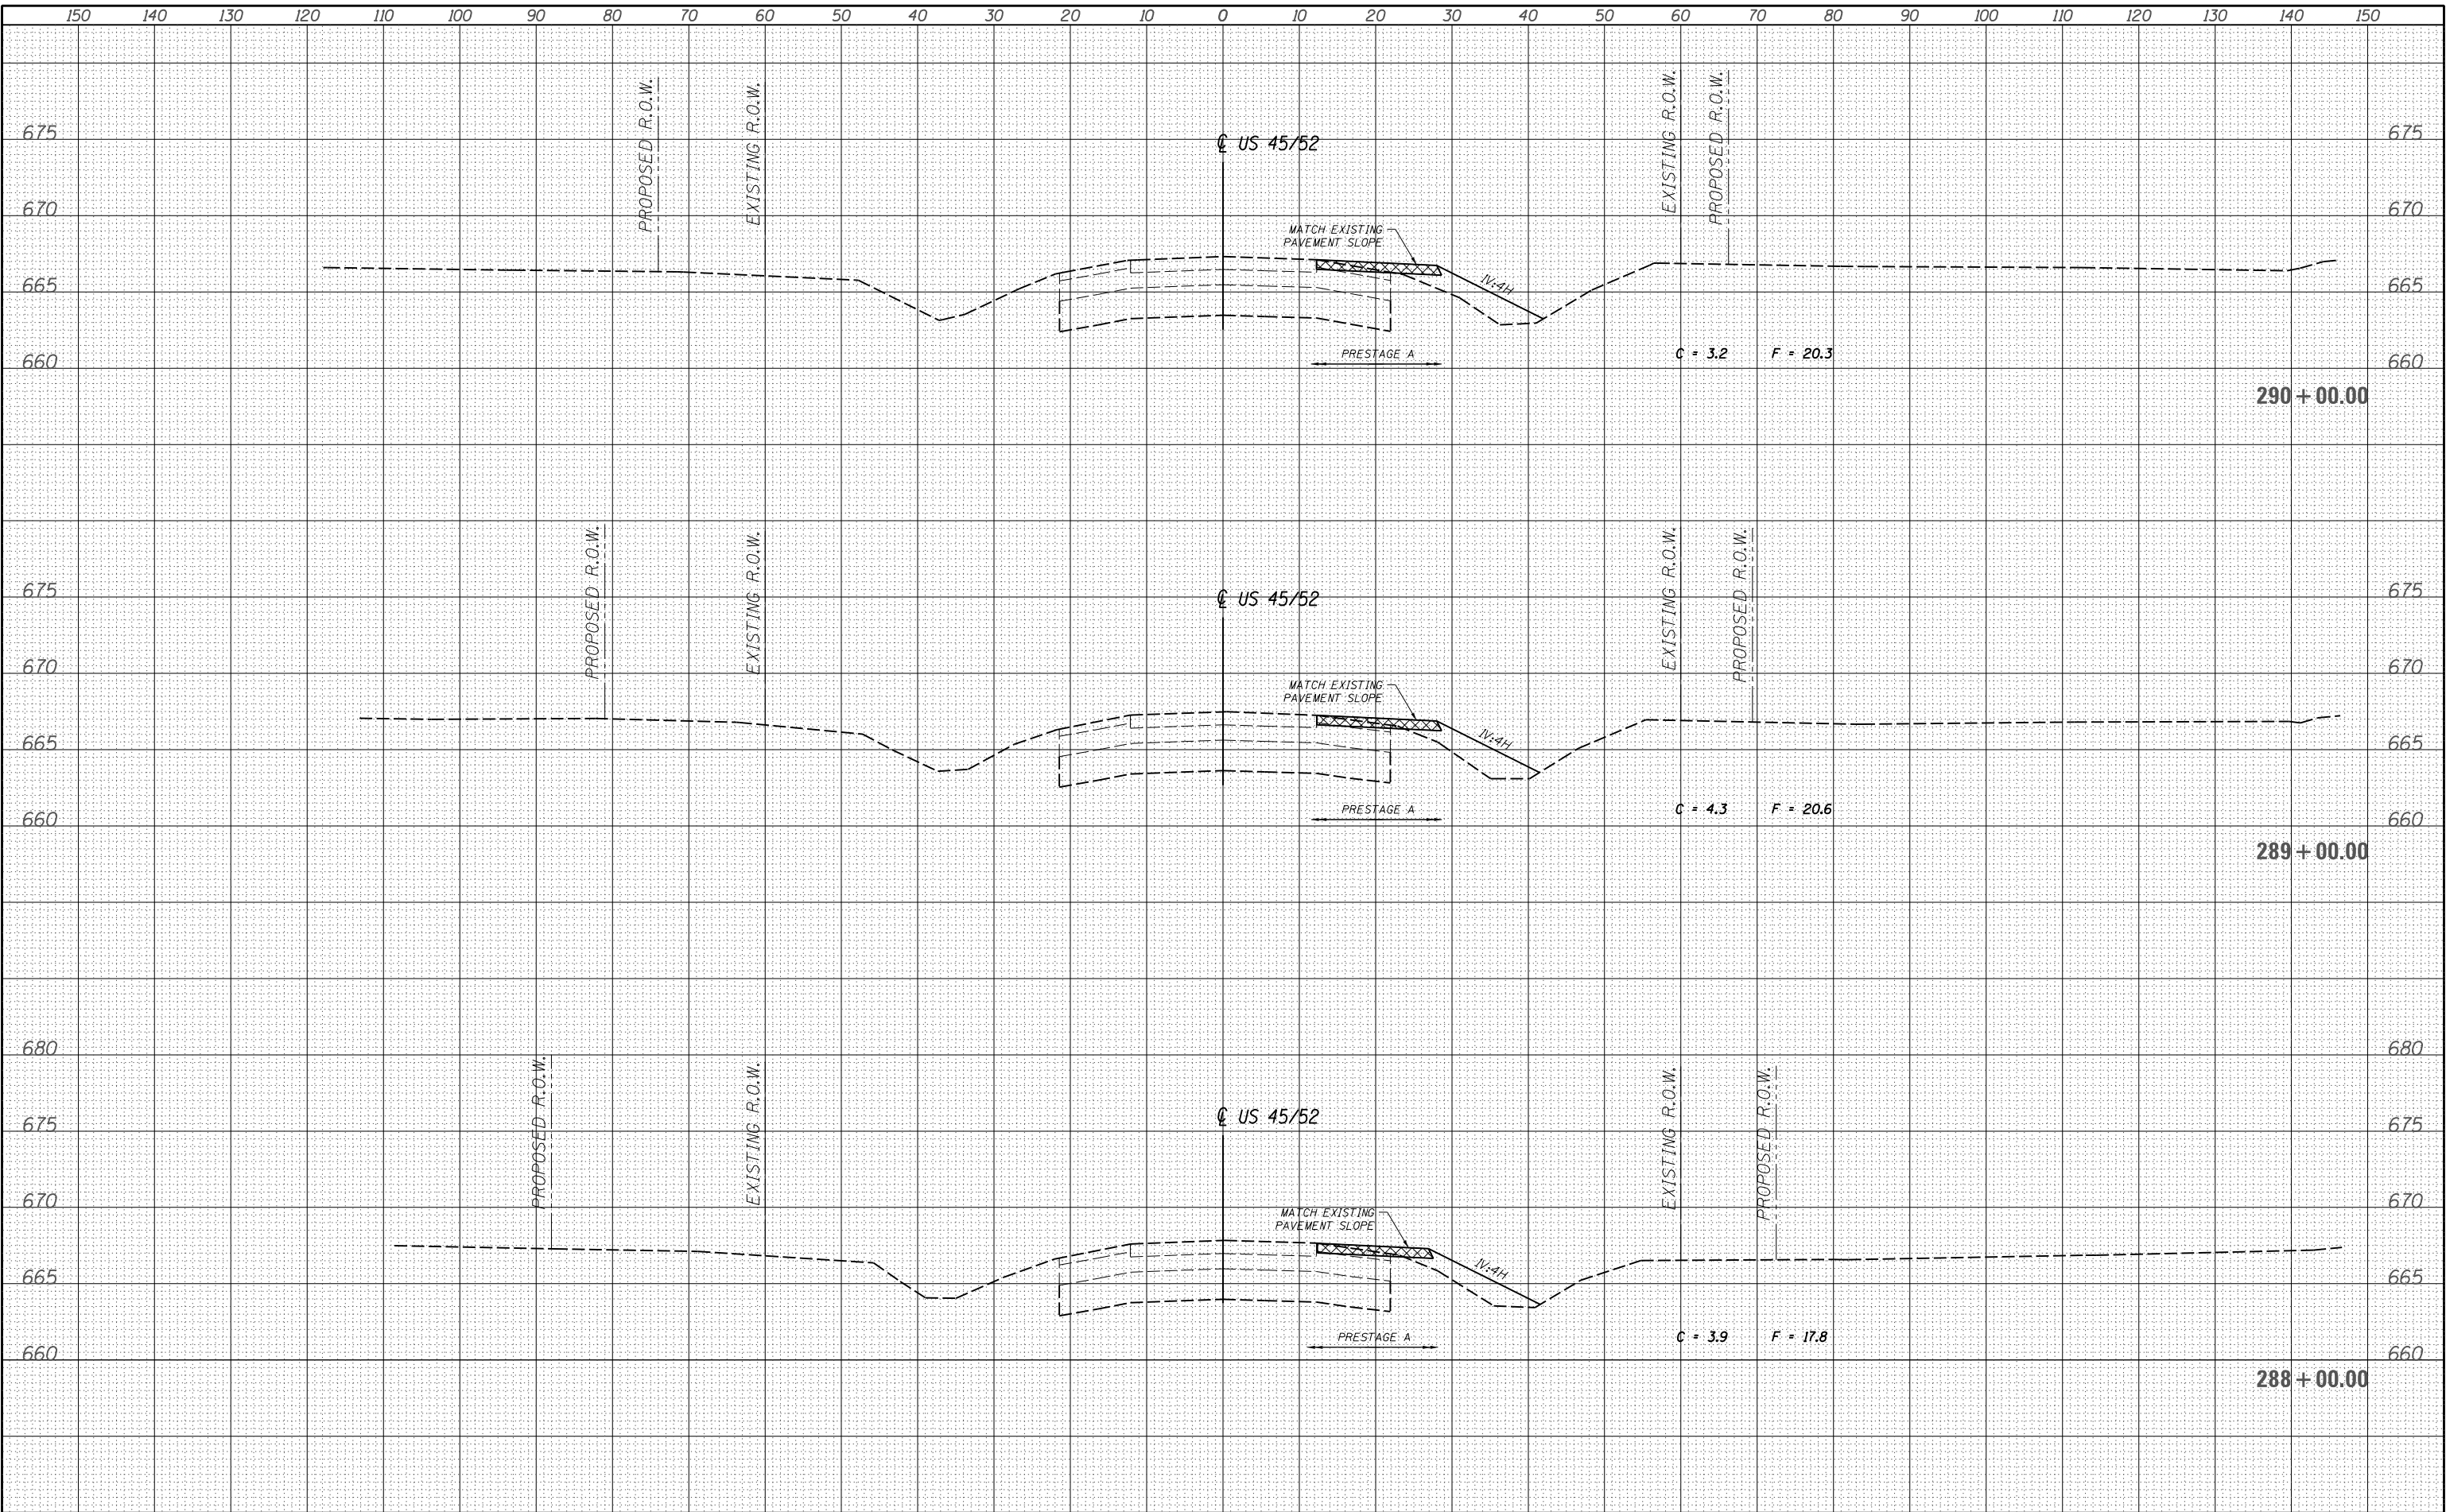



LAYOUT	DPA	03.06.2013
DRAWN	MWH	10.15.2013
REVIEWED	DPA	10.17.2013

huss0041
12/03/2013
10:08 AM

FILE NAME =	D309H0038-sht-xsht028
MODEL NAME =	XS

USER NAME =	huss00411
PLOT SCALE =	20.0000' / in.
PLOT DATE =	12/03/2013

DESIGNED -	DPA
DRAWN -	MWH
CHECKED -	DPA
DATE -	12/03/13


REVISED -	
REVISED -	
REVISED -	
REVISED -	

STATE OF ILLINOIS
DEPARTMENT OF TRANSPORTATION

CROSS SECTIONS - MOT - US45/52
I-57 AND 6000N RD (BOURBONNAIS PARKWAY)
BOURBONNAIS, IL

SCALE: SHEET OF SHEETS STA. 291+00.00 TO STA. 292+00.00


F.A.I. RTE.	SECTION	COUNTY	TOTAL SHEETS	SHEET NO.
57	(46-1)HBK-1	KANKAKEE	819	628
CONTRACT NO. 66982				
ILLINOIS FED. AID PROJECT				

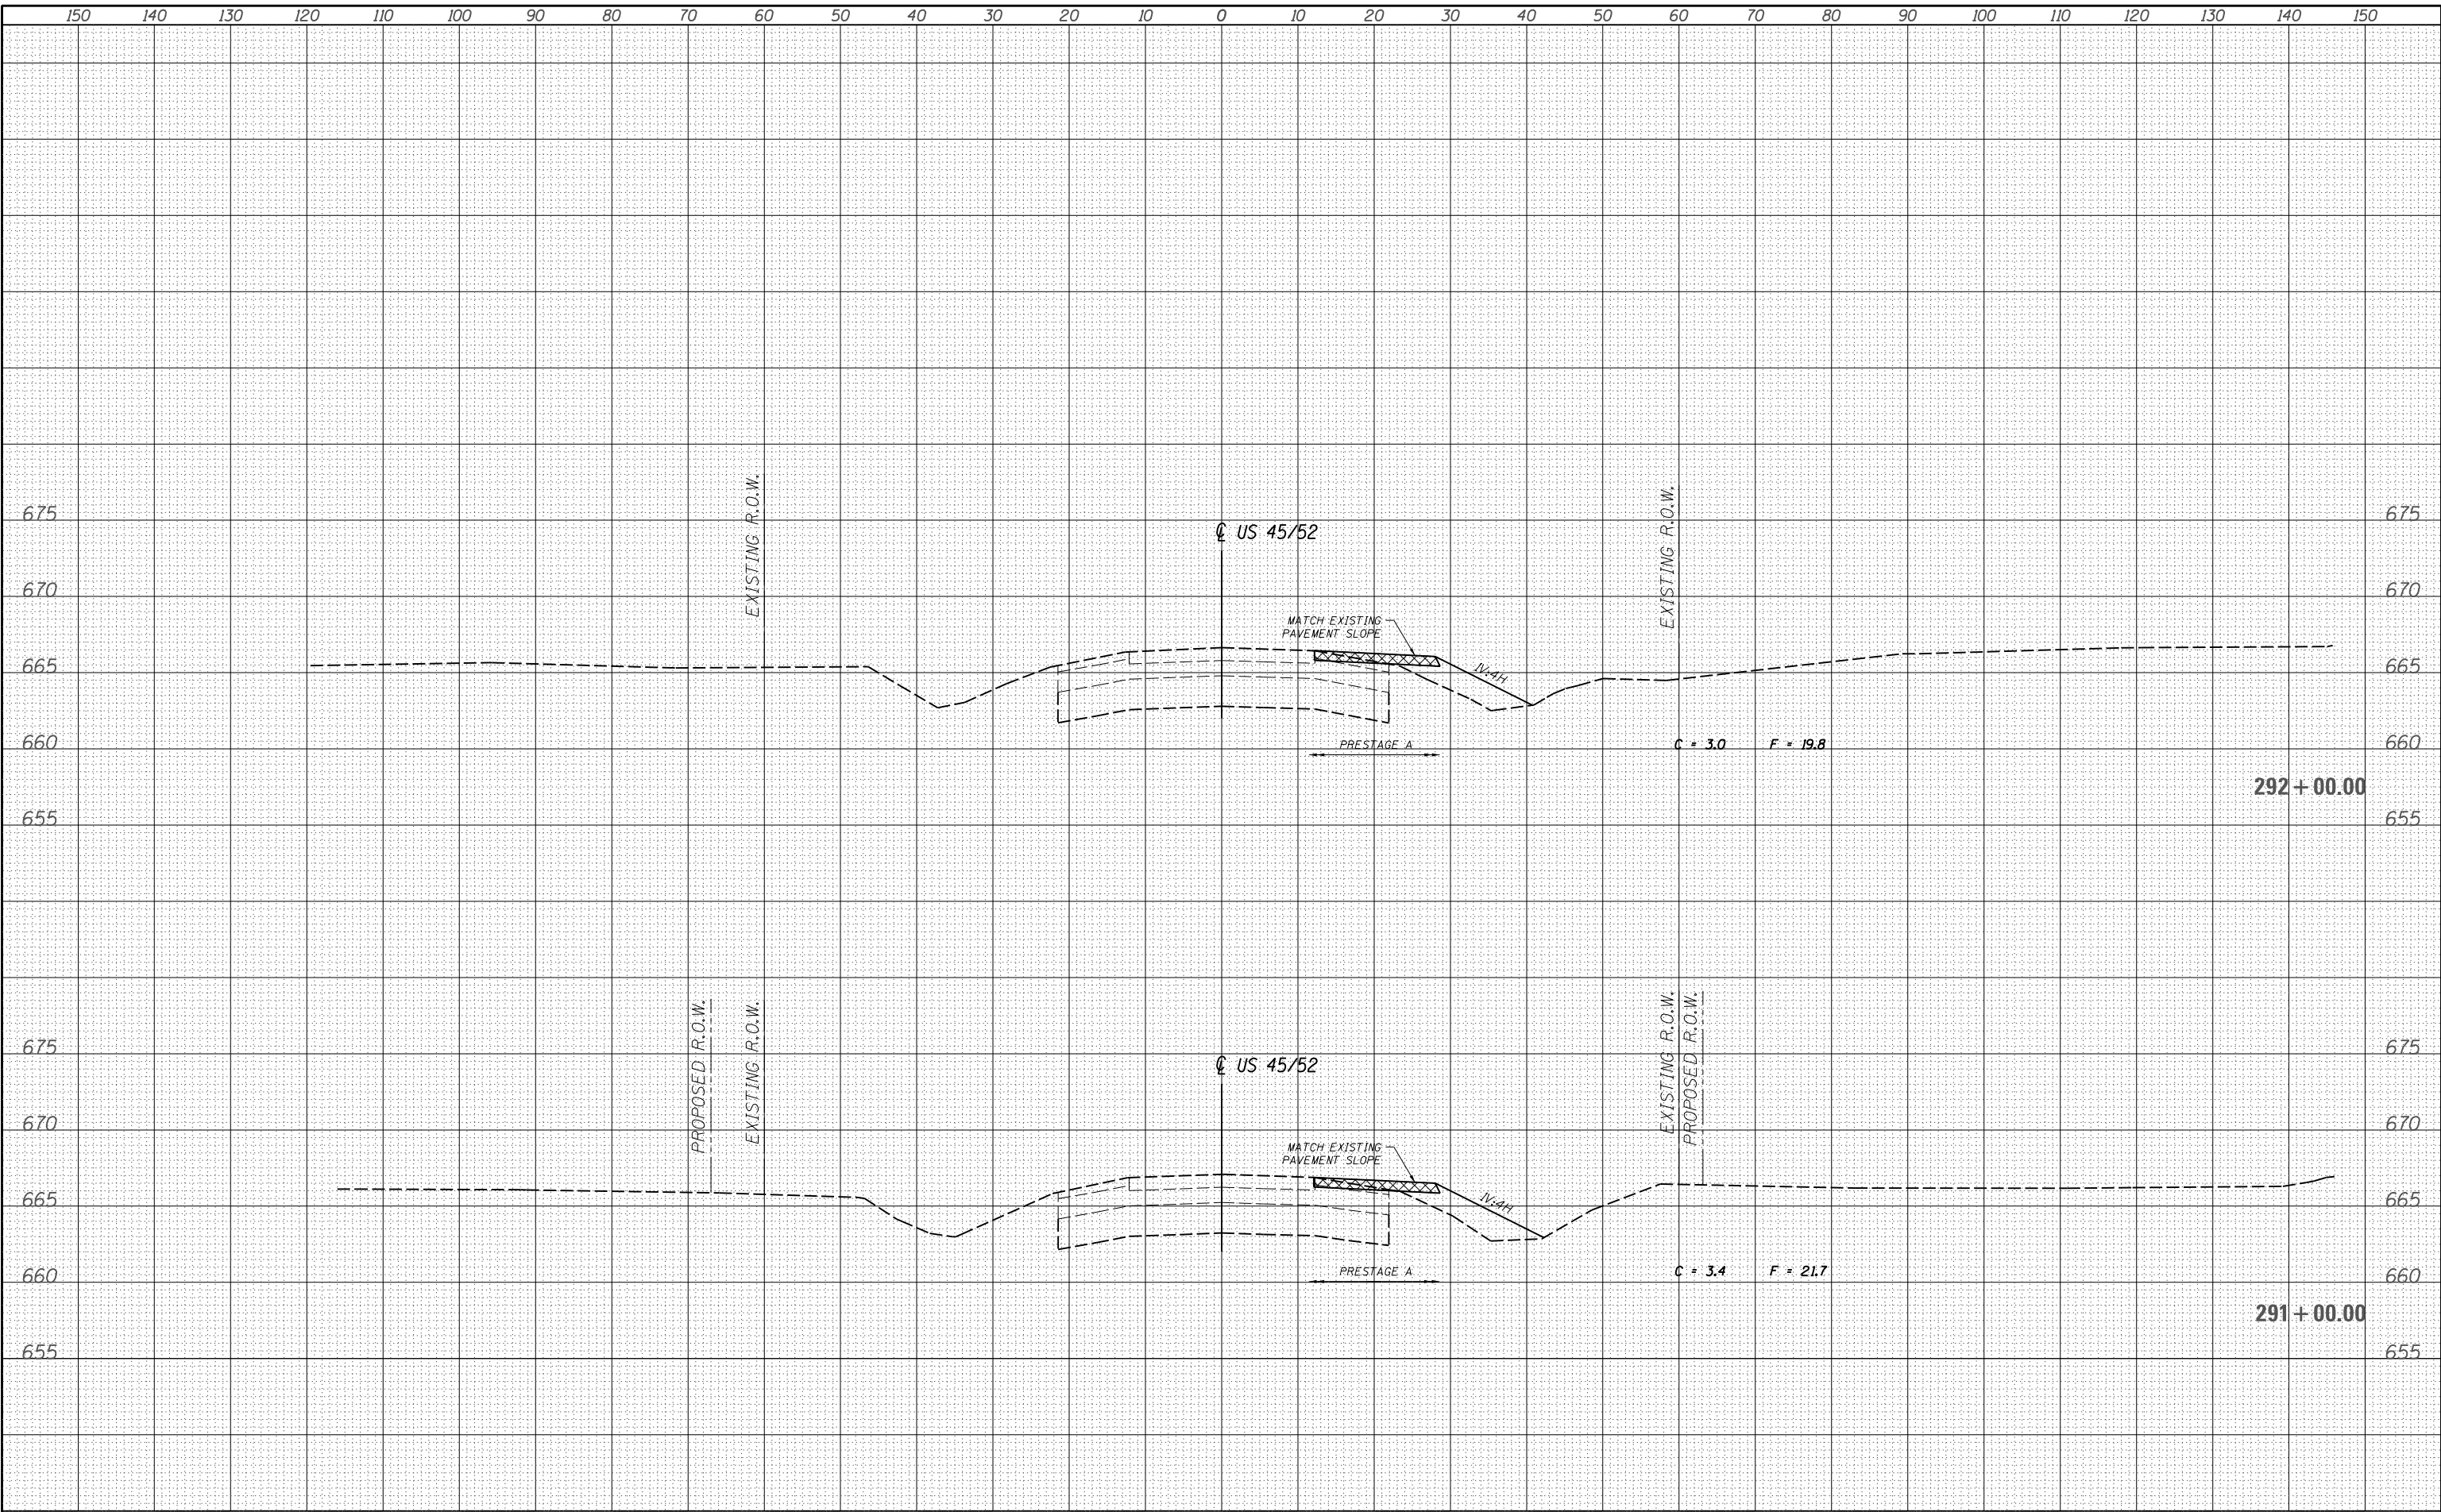



LAYOUT	DPA	03.06.2013
DRAWN	MWH	10.15.2013
REVIEWED	DPA	10.17.2013

huss004/
12/03/2013
10:55 AM

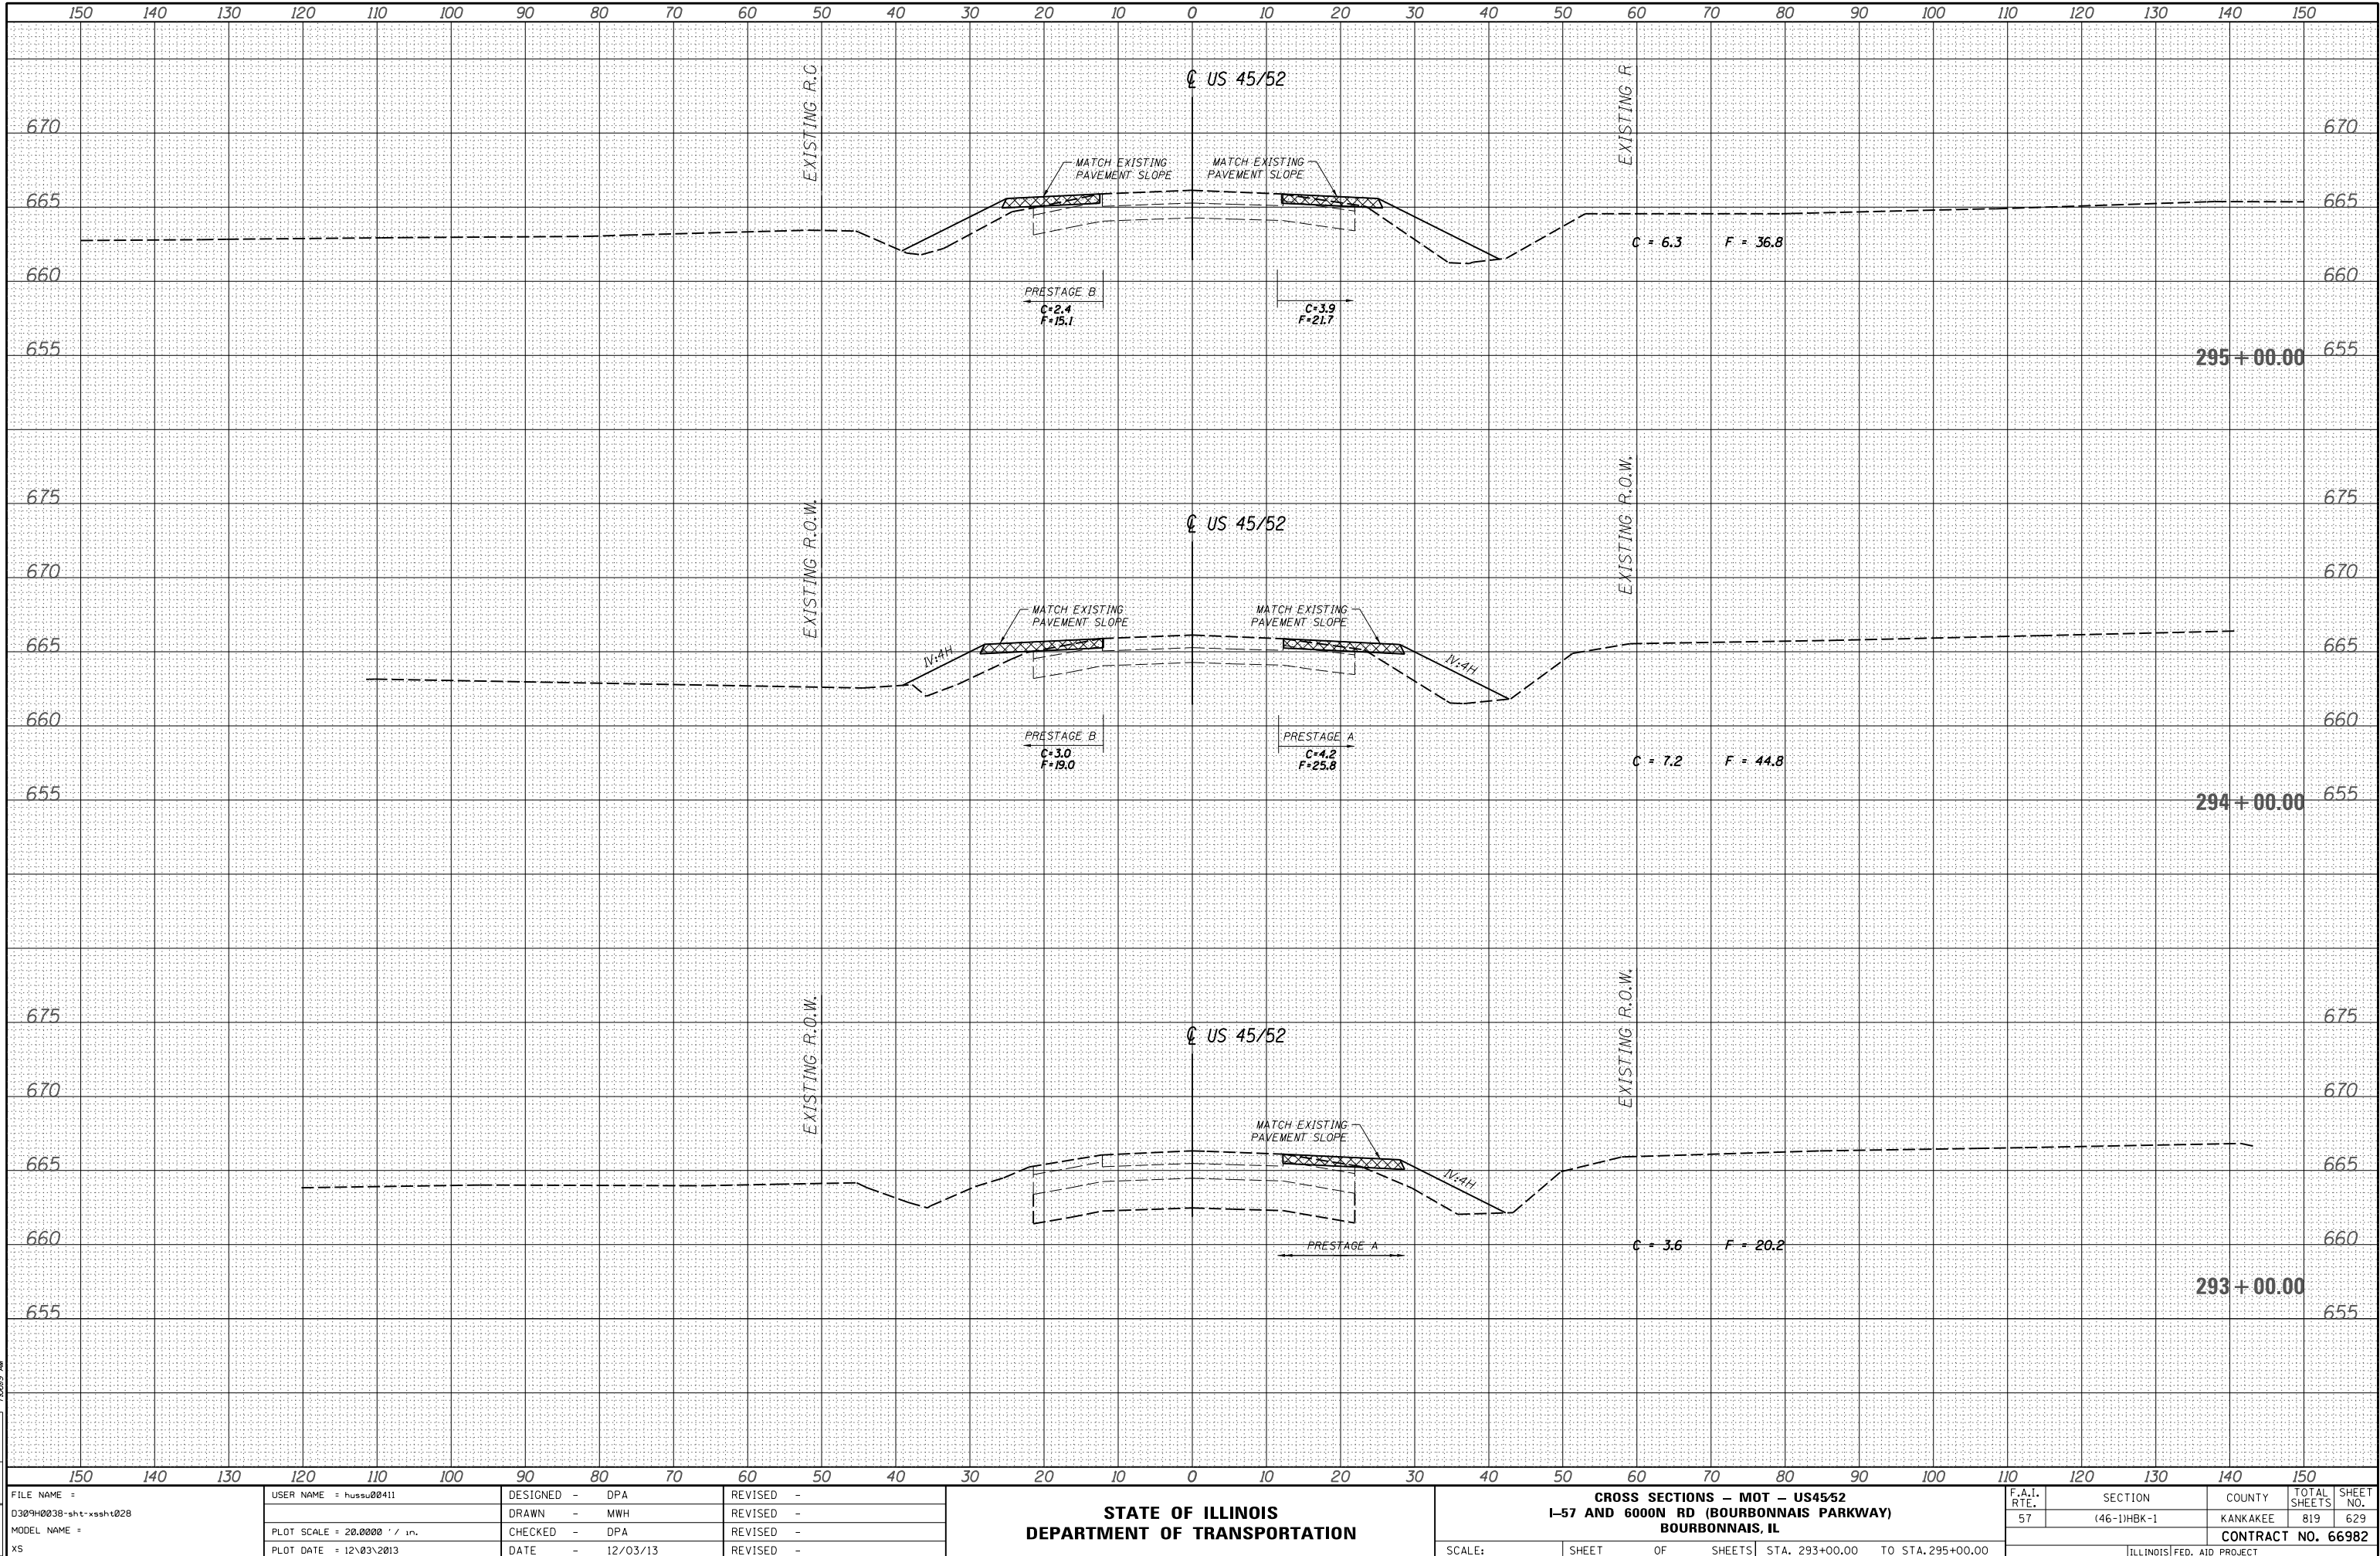

FILE NAME =	USER NAME = huss00411	DESIGNED - DPA	REVISED -
D309H0038-sht-xsht028		DRAWN - MWH	REVISED -
MODEL NAME =		CHECKED - DPA	REVISED -
XS		DATE - 12/03/13	REVISED -

STATE OF ILLINOIS
DEPARTMENT OF TRANSPORTATION

CROSS SECTIONS - MOT - US45/52
I-57 AND 6000N RD (BOURBONNAIS PARKWAY)
BOURBONNAIS, IL

SCALE: SHEET OF SHEETS STA. 293+00.00 TO STA. 295+00.00

F.A.I. RTE.	SECTION	COUNTY	TOTAL SHEETS	SHEET NO.
57	(46-1)HBK-1	KANKAKEE	819	629
CONTRACT NO. 66982				

ILLINOIS FED. AID PROJECT



LAYOUT	DPA	03.06.2013
DRAWN	MWH	10.15.2013
REVIEWED	DPA	10.17.2013

huss004/
12/03/2013
10:50 AM

FILE NAME =	D309H0038-sht-xxsht028
MODEL NAME =	XS


USER NAME = huss00411	DESIGNED - DPA	REVISÉ -
	DRAWN - MWH	REVISÉ -
PLOT SCALE = 20.0000' / in.	CHECKED - DPA	REVISÉ -
PLOT DATE = 12/03/2013	DATE - 12/03/13	REVISÉ -

STATE OF ILLINOIS
DEPARTMENT OF TRANSPORTATION

CROSS SECTIONS - MOT - US45/52
I-57 AND 6000N RD (BOURBONNAIS PARKWAY)
BOURBONNAIS, IL

SCALE: SHEET OF SHEETS STA. 296+00.00 TO STA. 297+60.80

F.A.I. RTE.	SECTION	COUNTY	TOTAL SHEETS	SHEET NO.
57	(46-1)HBK-1	KANKAKEE	819	630
CONTRACT NO. 66982				
ILLINOIS FED. AID PROJECT				

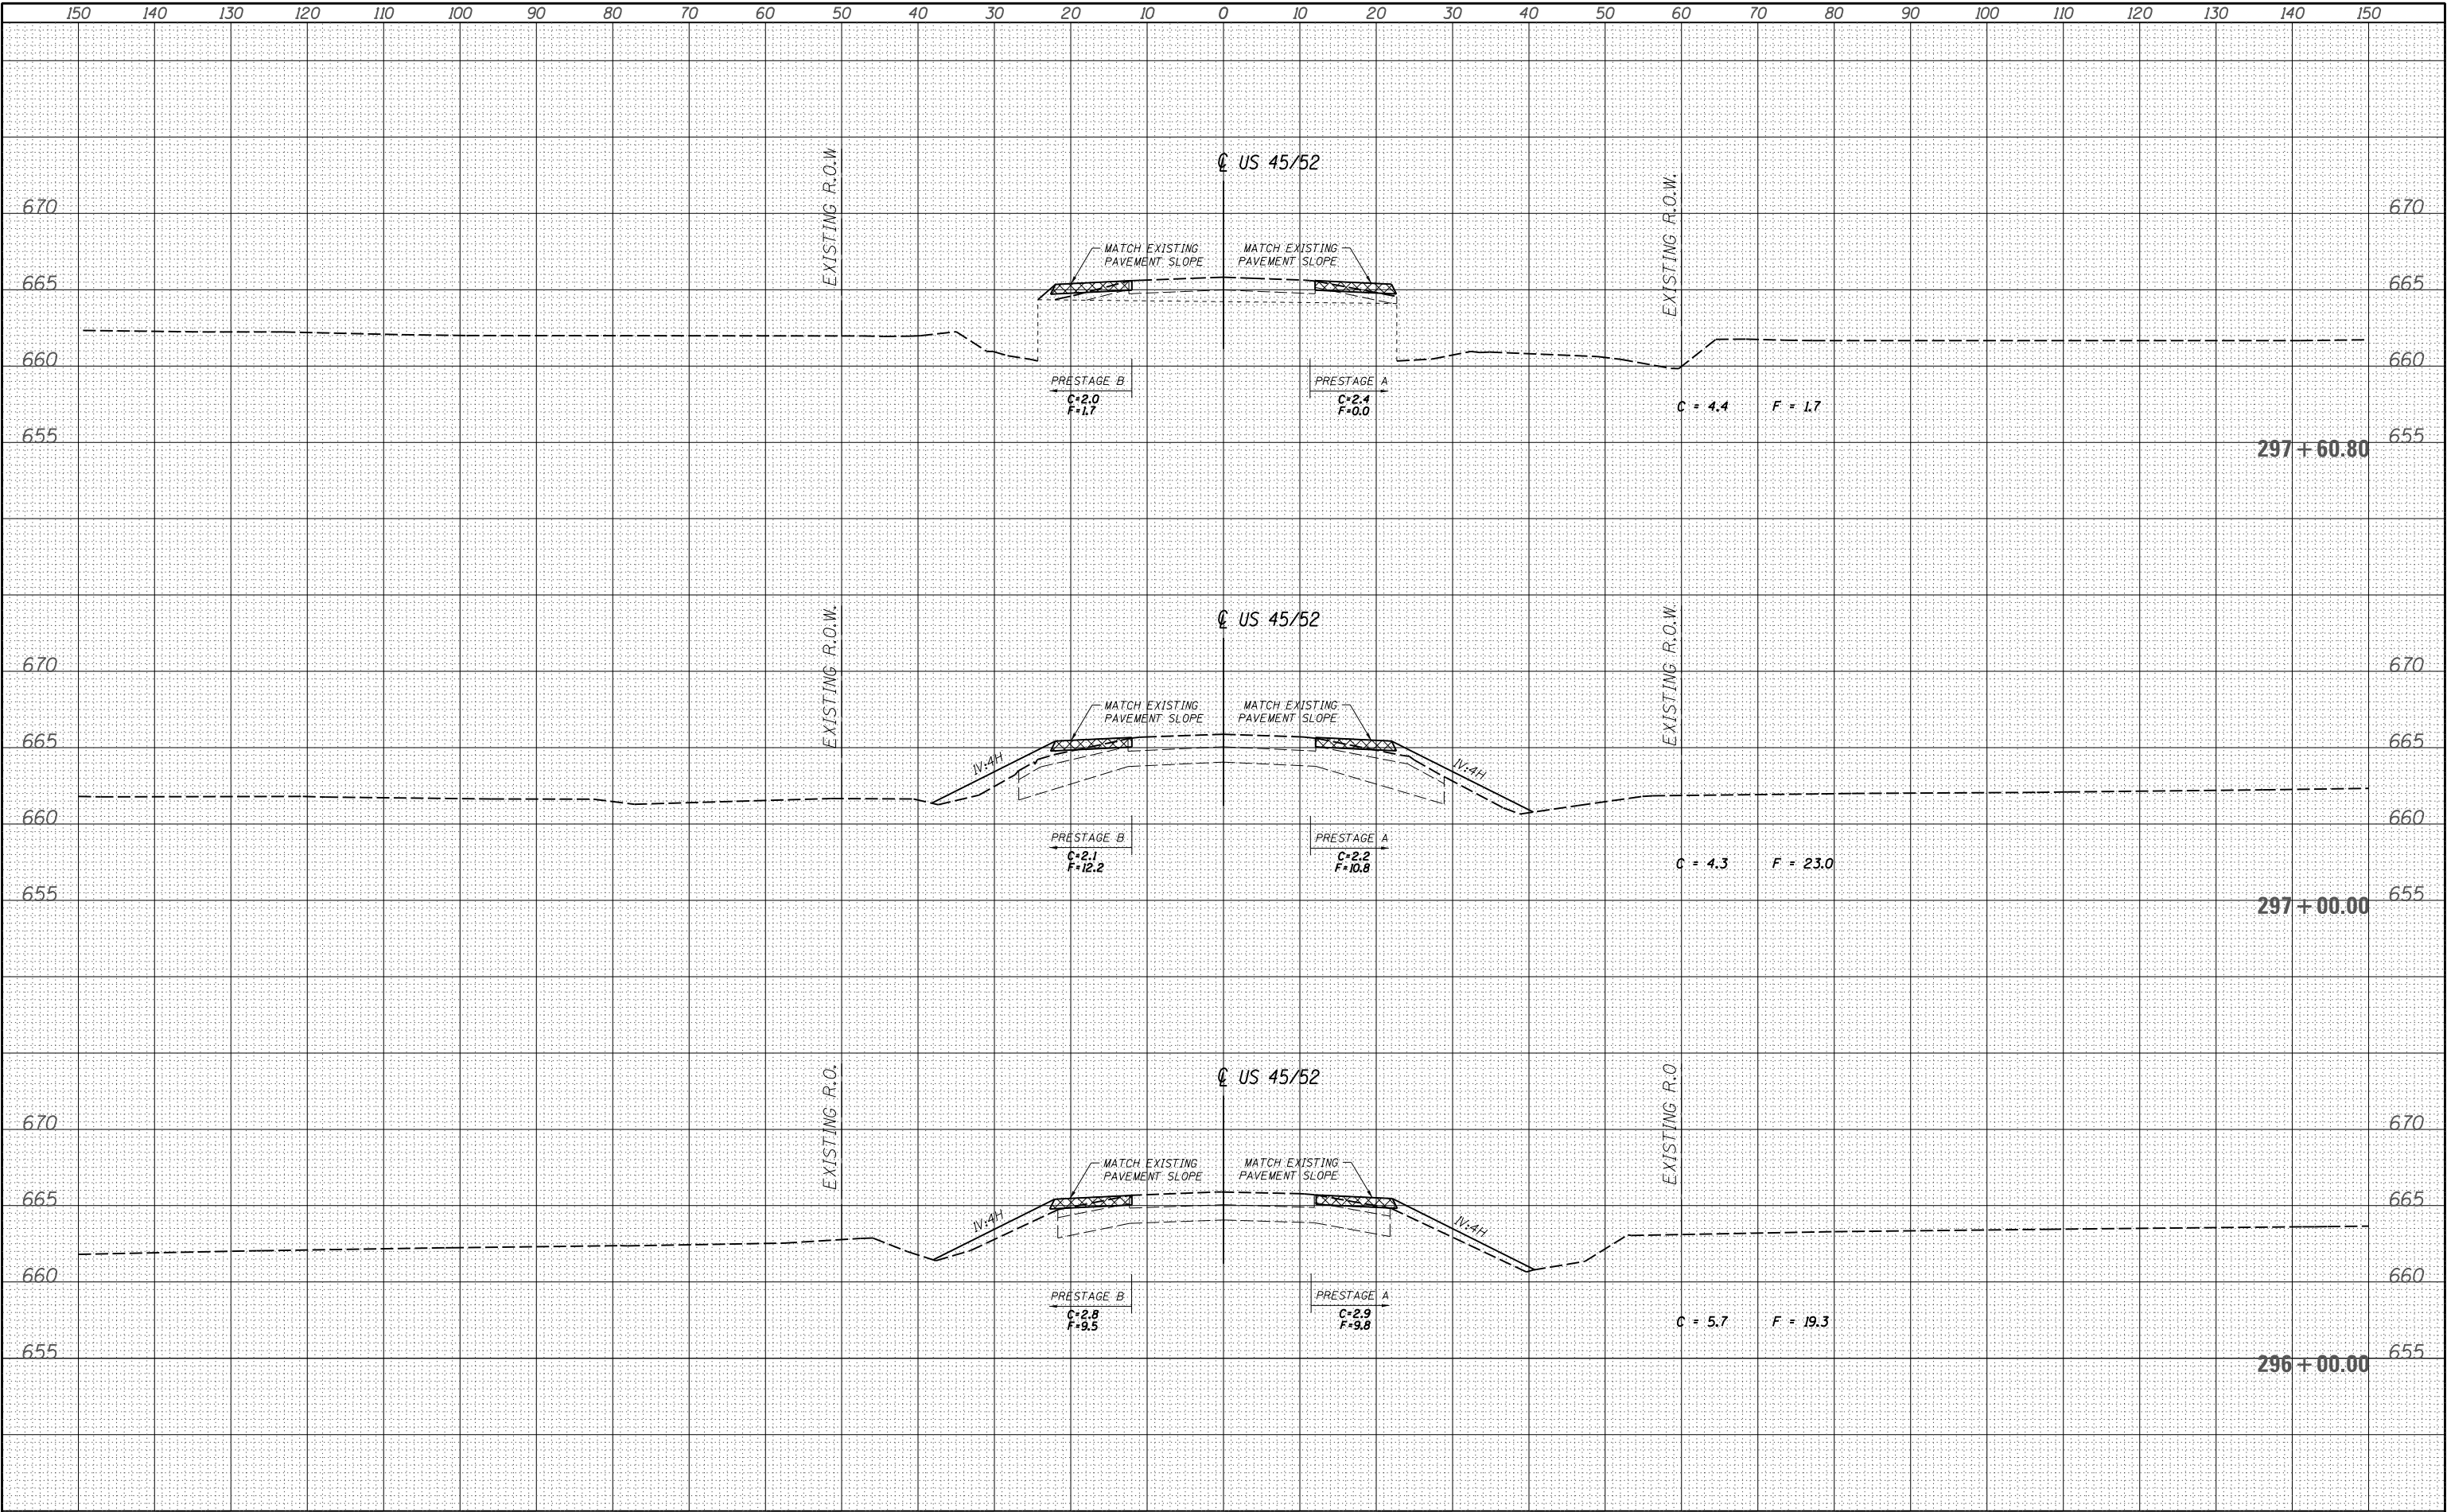



LAYOUT	DPA	03.06.2013
DRAWN	MWH	10.15.2013
REVIEWED	DPA	10.17.2013

huss004/
12/03/2013
10:02 AM

FILE NAME =	D309H0038-sht-xxsht028
MODEL NAME =	XS

USER NAME =	huss00411
PLOT SCALE =	20.0000' / in.
PLOT DATE =	12/03/2013

DESIGNED -	DPA
DRAWN -	MWH
CHECKED -	DPA
DATE -	12/03/13


REVISED -	
REVISED -	
REVISED -	
REVISED -	

STATE OF ILLINOIS
DEPARTMENT OF TRANSPORTATION

CROSS SECTIONS - MOT - US45/52
I-57 AND 6000N RD (BOURBONNAIS PARKWAY)
BOURBONNAIS, IL

SCALE: SHEET OF SHEETS STA. 298+00.00 TO STA. 299+00.00

F.A.I. RTE.	SECTION	COUNTY	TOTAL SHEETS	SHEET NO.
57	(46-1)HBK-1	KANKAKEE	819	631
CONTRACT NO. 66982				
ILLINOIS FED. AID PROJECT				

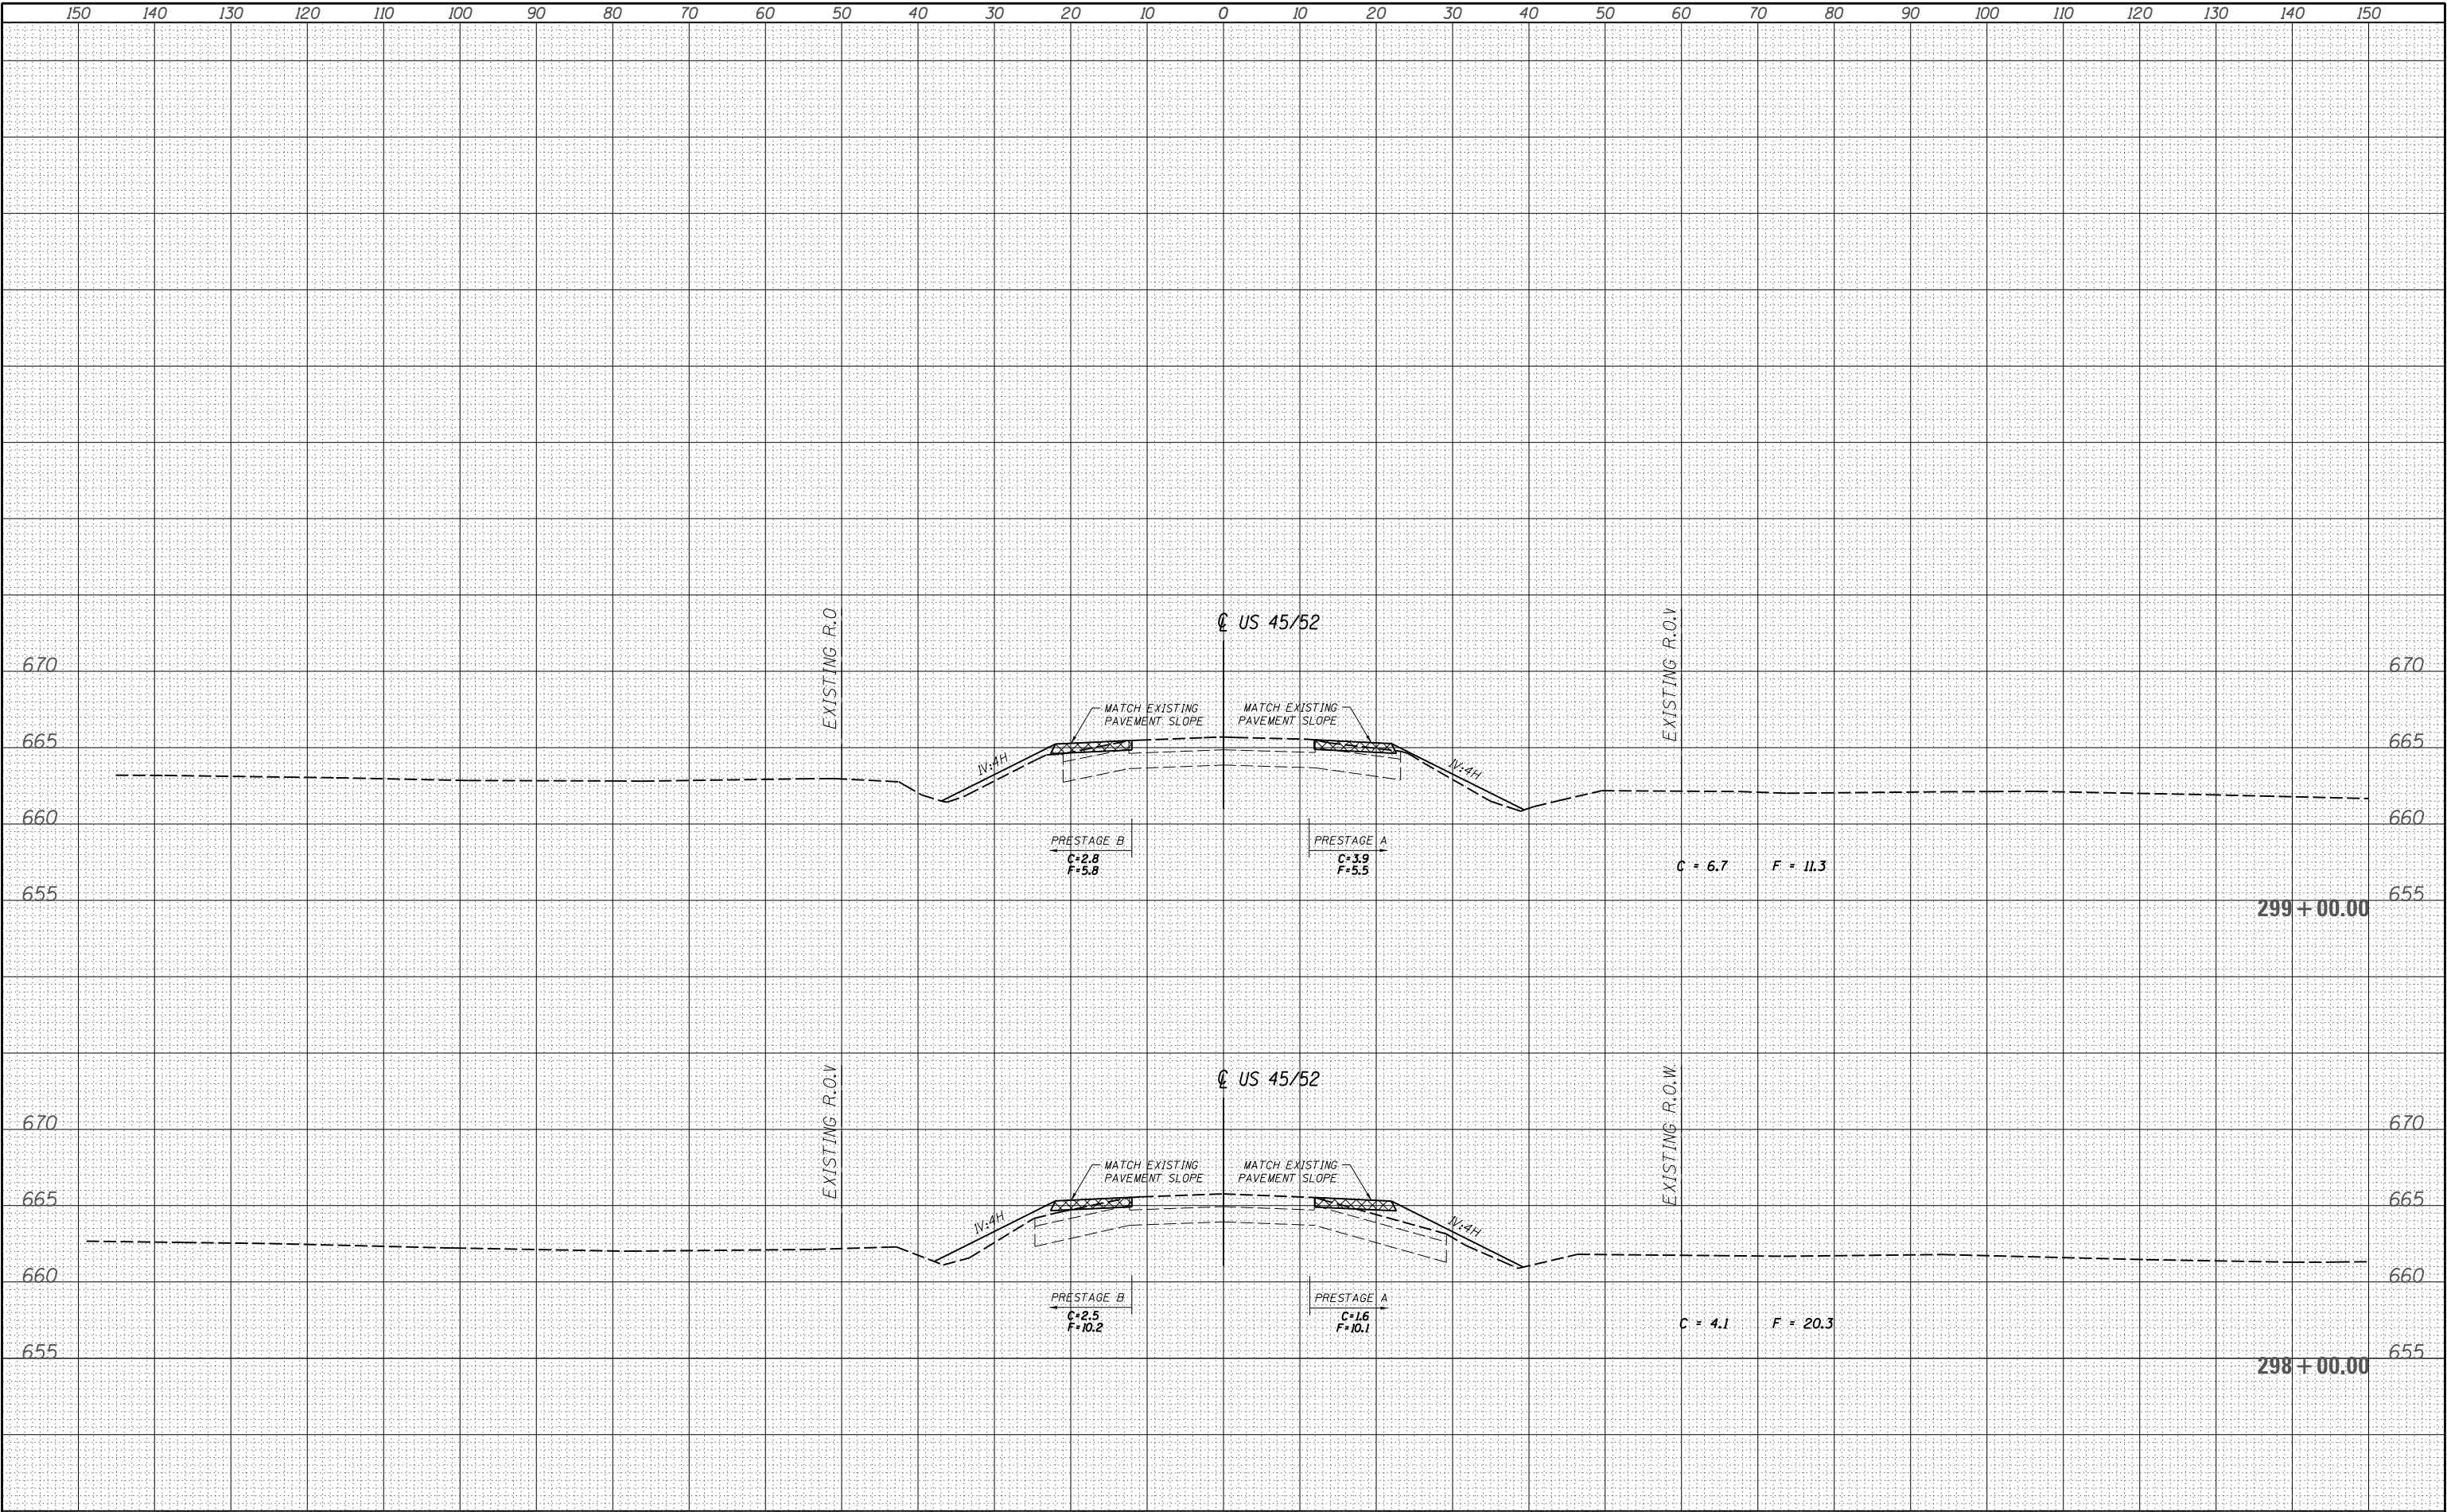



LAYOUT	DPA	03.06.2013
DRAWN	MWH	10.15.2013
REVIEWED	DPA	10.17.2013
XS		

FILE NAME =	USER NAME = hussu00411
D309H0038-sht-xsst027	
MODEL NAME =	
PLOT SCALE = 20.0000' / in.	
PLOT DATE = 12/03/2013	

DESIGNED -	DPA
DRAWN -	MWH
CHECKED -	DPA
DATE -	12/03/13


REVISED -	
REVISED -	
REVISED -	
REVISED -	

STATE OF ILLINOIS
DEPARTMENT OF TRANSPORTATION

CROSS SECTIONS - MOT - IL50
I-57 AND 6000N RD (BOURBONNAIS PARKWAY)
BOURBONNAIS, IL


SCALE: SHEET OF SHEETS STA. 566+00.00 TO STA. 567+00.00

F.A.I. RTE.	SECTION	COUNTY	TOTAL SHEETS	SHEET NO.
57	(46-1)HBK-1	KANKAKEE	819	632
CONTRACT NO. 66982				
ILLINOIS FED. AID PROJECT				

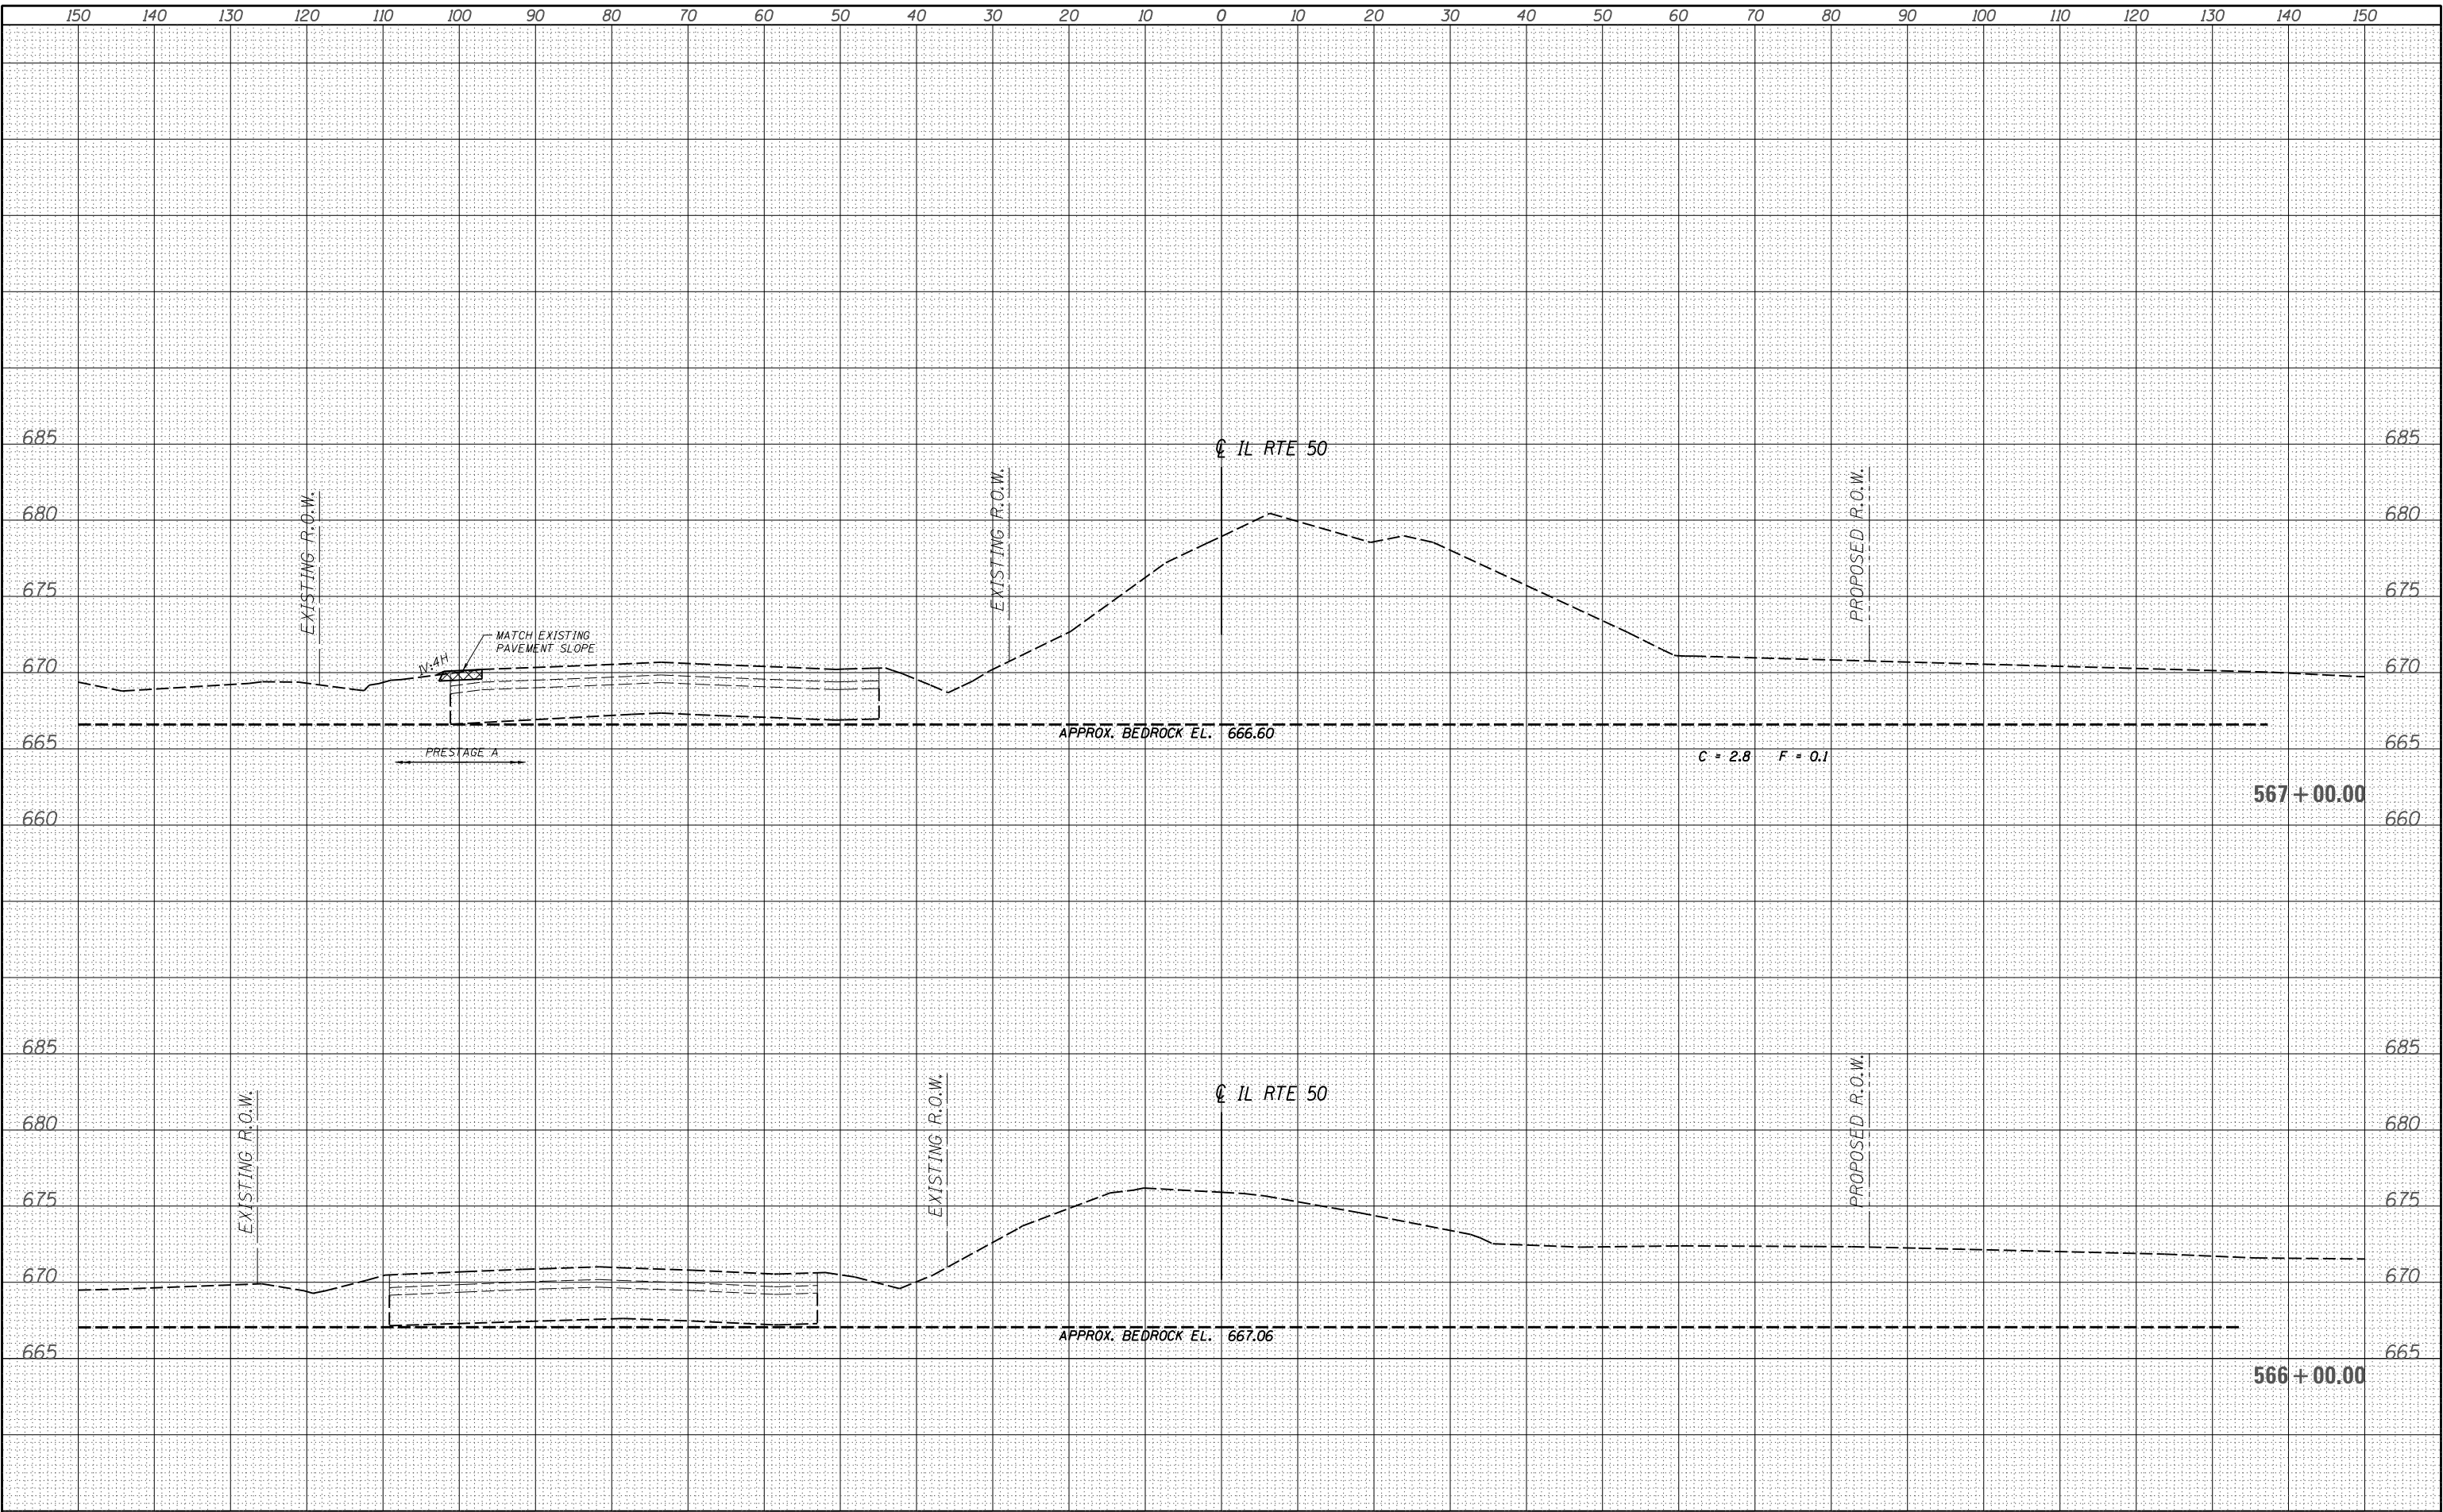



LAYOUT	DPA	03.06.2013
DRAWN	MWH	10.15.2013
REVIEWED	DPA	10.17.2013
huss0041 12/03/2013 12:31 PM		

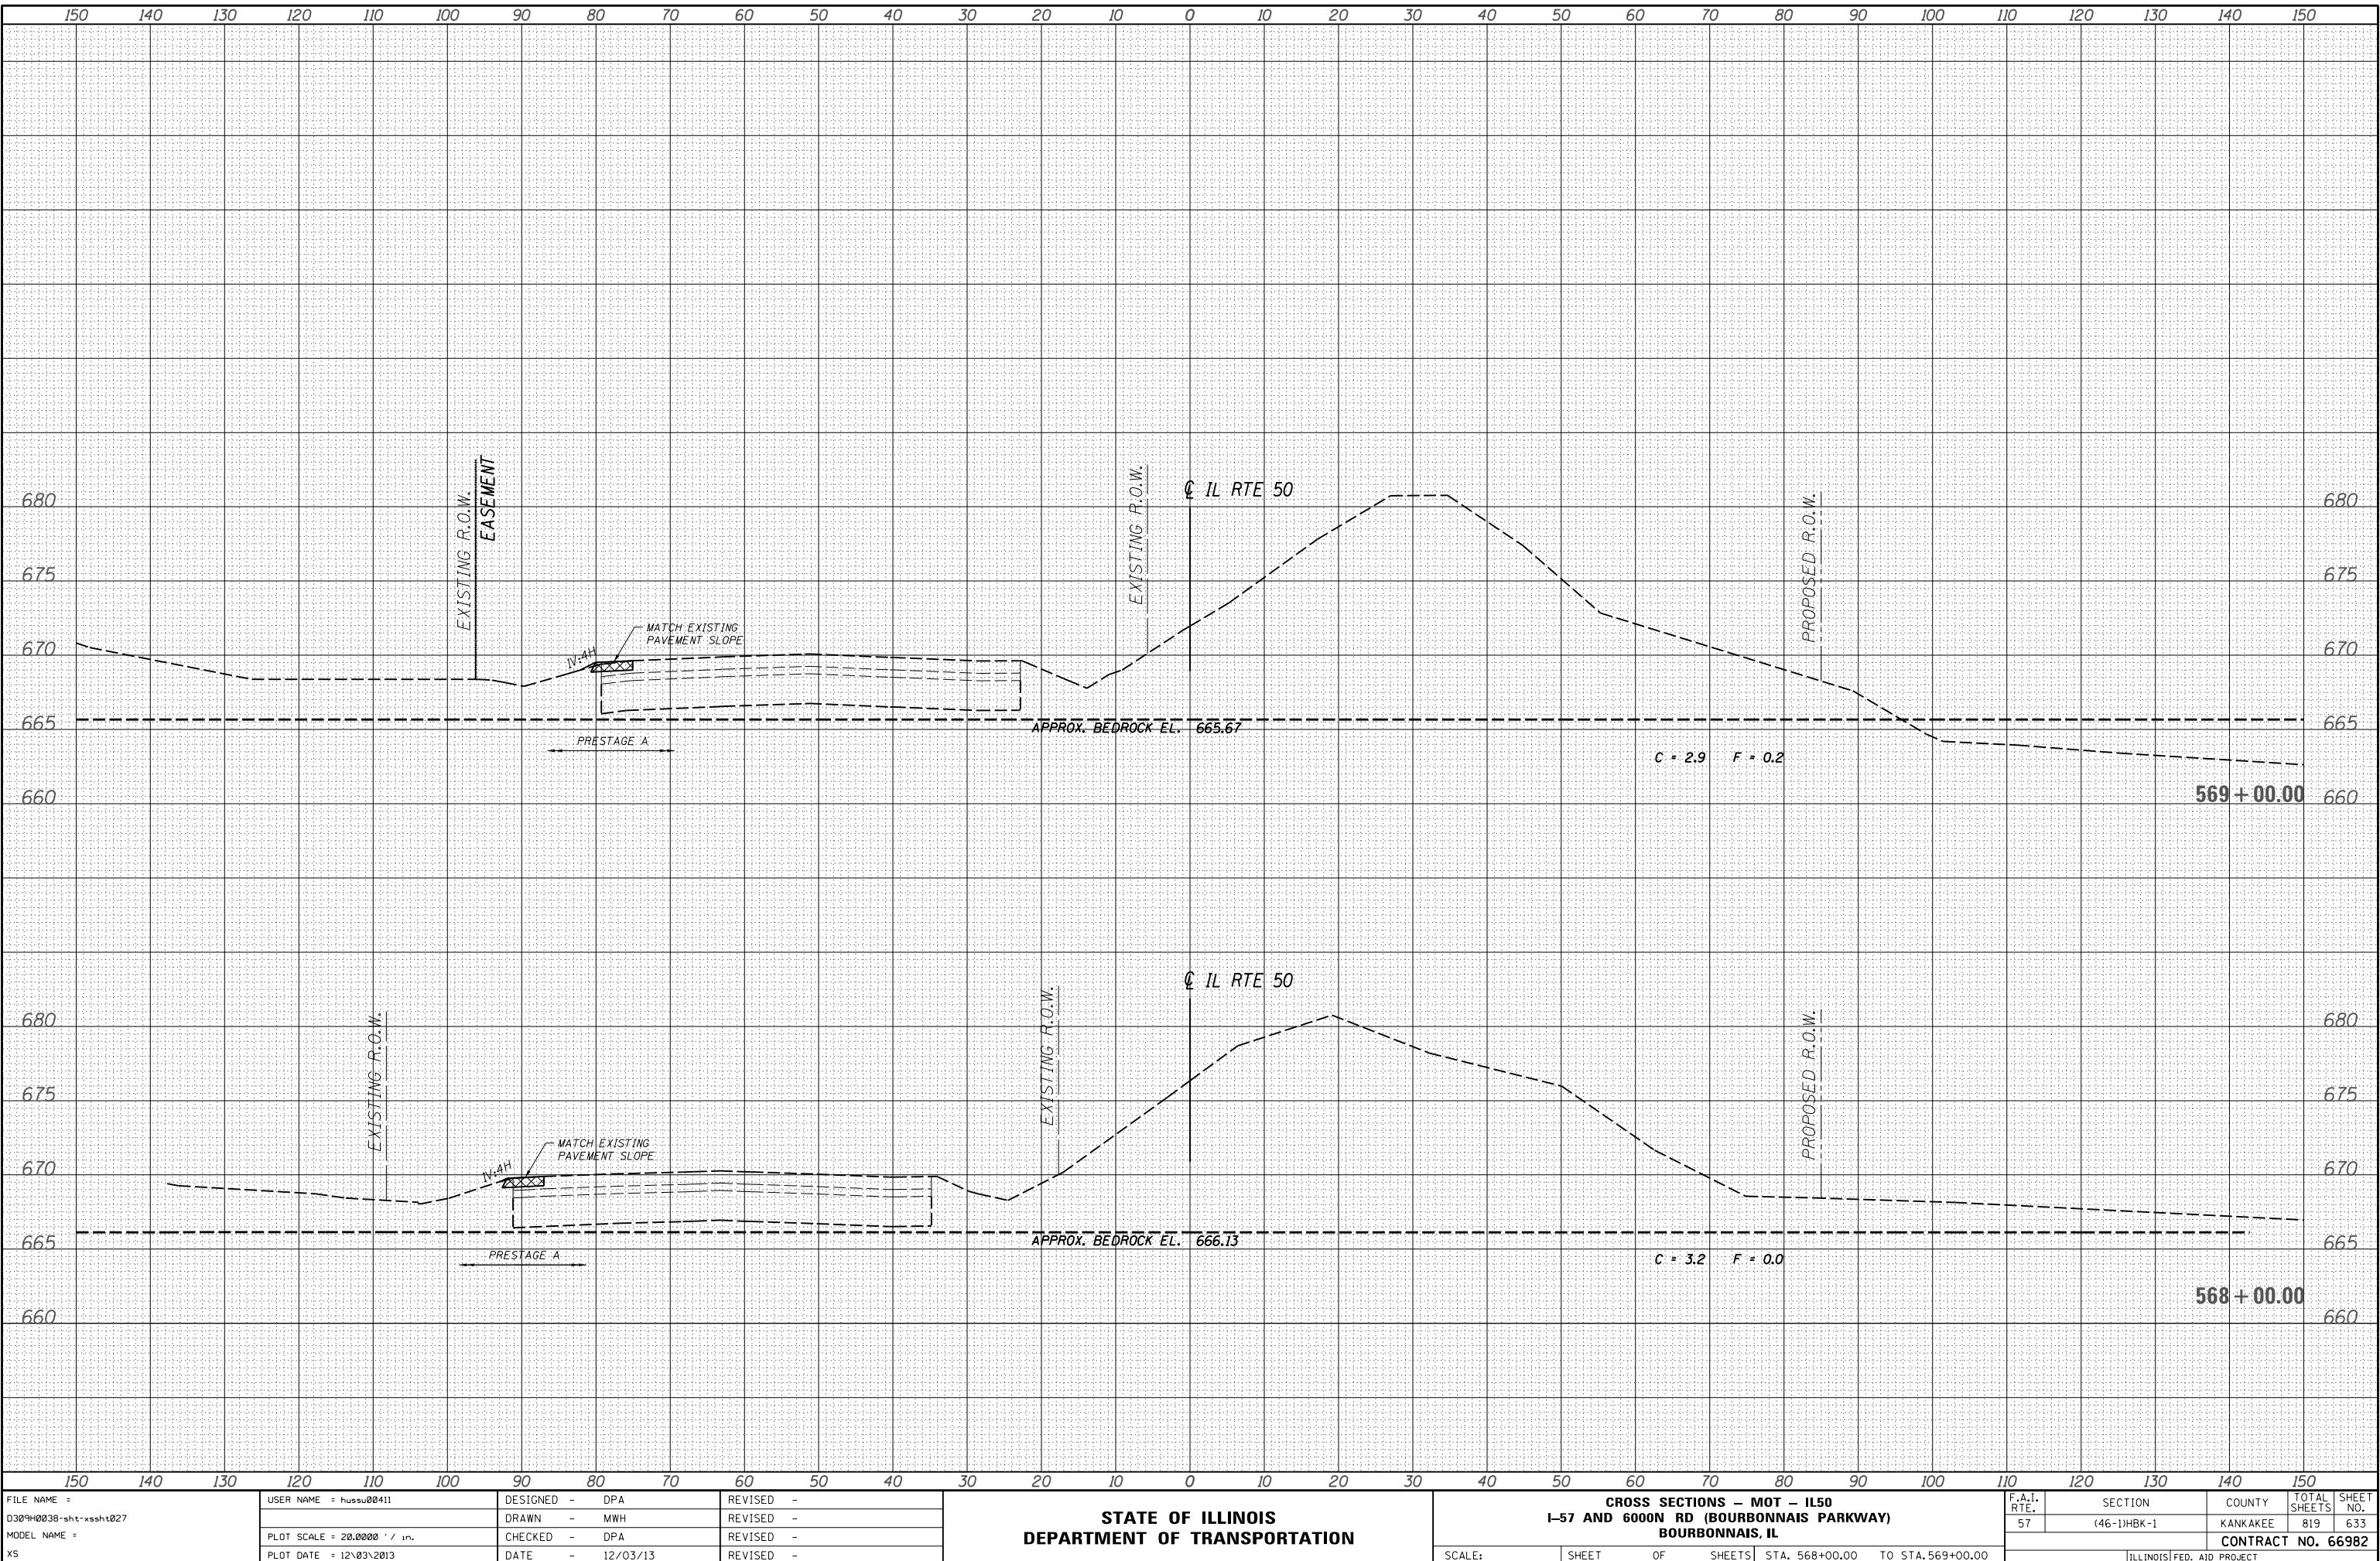

FILE NAME =	USER NAME = huss00411	DESIGNED - DPA	REVISED -	STATE OF ILLINOIS DEPARTMENT OF TRANSPORTATION	CROSS SECTIONS - MOT - IL50 I-57 AND 6000N RD (BOURBONNAIS PARKWAY) BOURBONNAIS, IL				F.A.I. RTE.	SECTION	COUNTY	TOTAL SHEETS	SHEET NO.
D309H0038-sht-ssht027		DRAWN - MWH	REVISED -		57	(46-1)HBK-1	KANKAKEE	819	633				
MODEL NAME =		CHECKED - DPA	REVISED -		CONTRACT NO. 66982								
XS		PLOT DATE = 12/03/2013	DATE - 12/03/13		ILLINOIS FED. AID PROJECT								
					SCALE:	SHEET	OF	SHEETS	STA. 568+00.00	TO STA. 569+00.00			



LAYOUT	DPA	03.06.2013
DRAWN	MWH	10.15.2013
REVIEWED	DPA	10.17.2013
XS		

huss0041
12/03/2013
12:36 PM


FILE NAME =	USER NAME = huss00411	DESIGNED - DPA	REVISED -
D309H0038-sht-xsht027		DRAWN - MWH	REVISED -
MODEL NAME =	PLOT SCALE = 20.0000' / in.	CHECKED - DPA	REVISED -
	PLOT DATE = 12/03/2013	DATE - 12/03/13	REVISED -

STATE OF ILLINOIS
DEPARTMENT OF TRANSPORTATION

CROSS SECTIONS - MOT - IL50
I-57 AND 6000N RD (BOURBONNAIS PARKWAY)
BOURBONNAIS, IL

SCALE: SHEET OF SHEETS STA. 570+00.00 TO STA. 571+00.00

F.A.I. RTE.	SECTION	COUNTY	TOTAL SHEETS	SHEET NO.
57	(46-1)HBK-1	KANKAKEE	819	634
CONTRACT NO. 66982				
ILLINOIS FED. AID PROJECT				

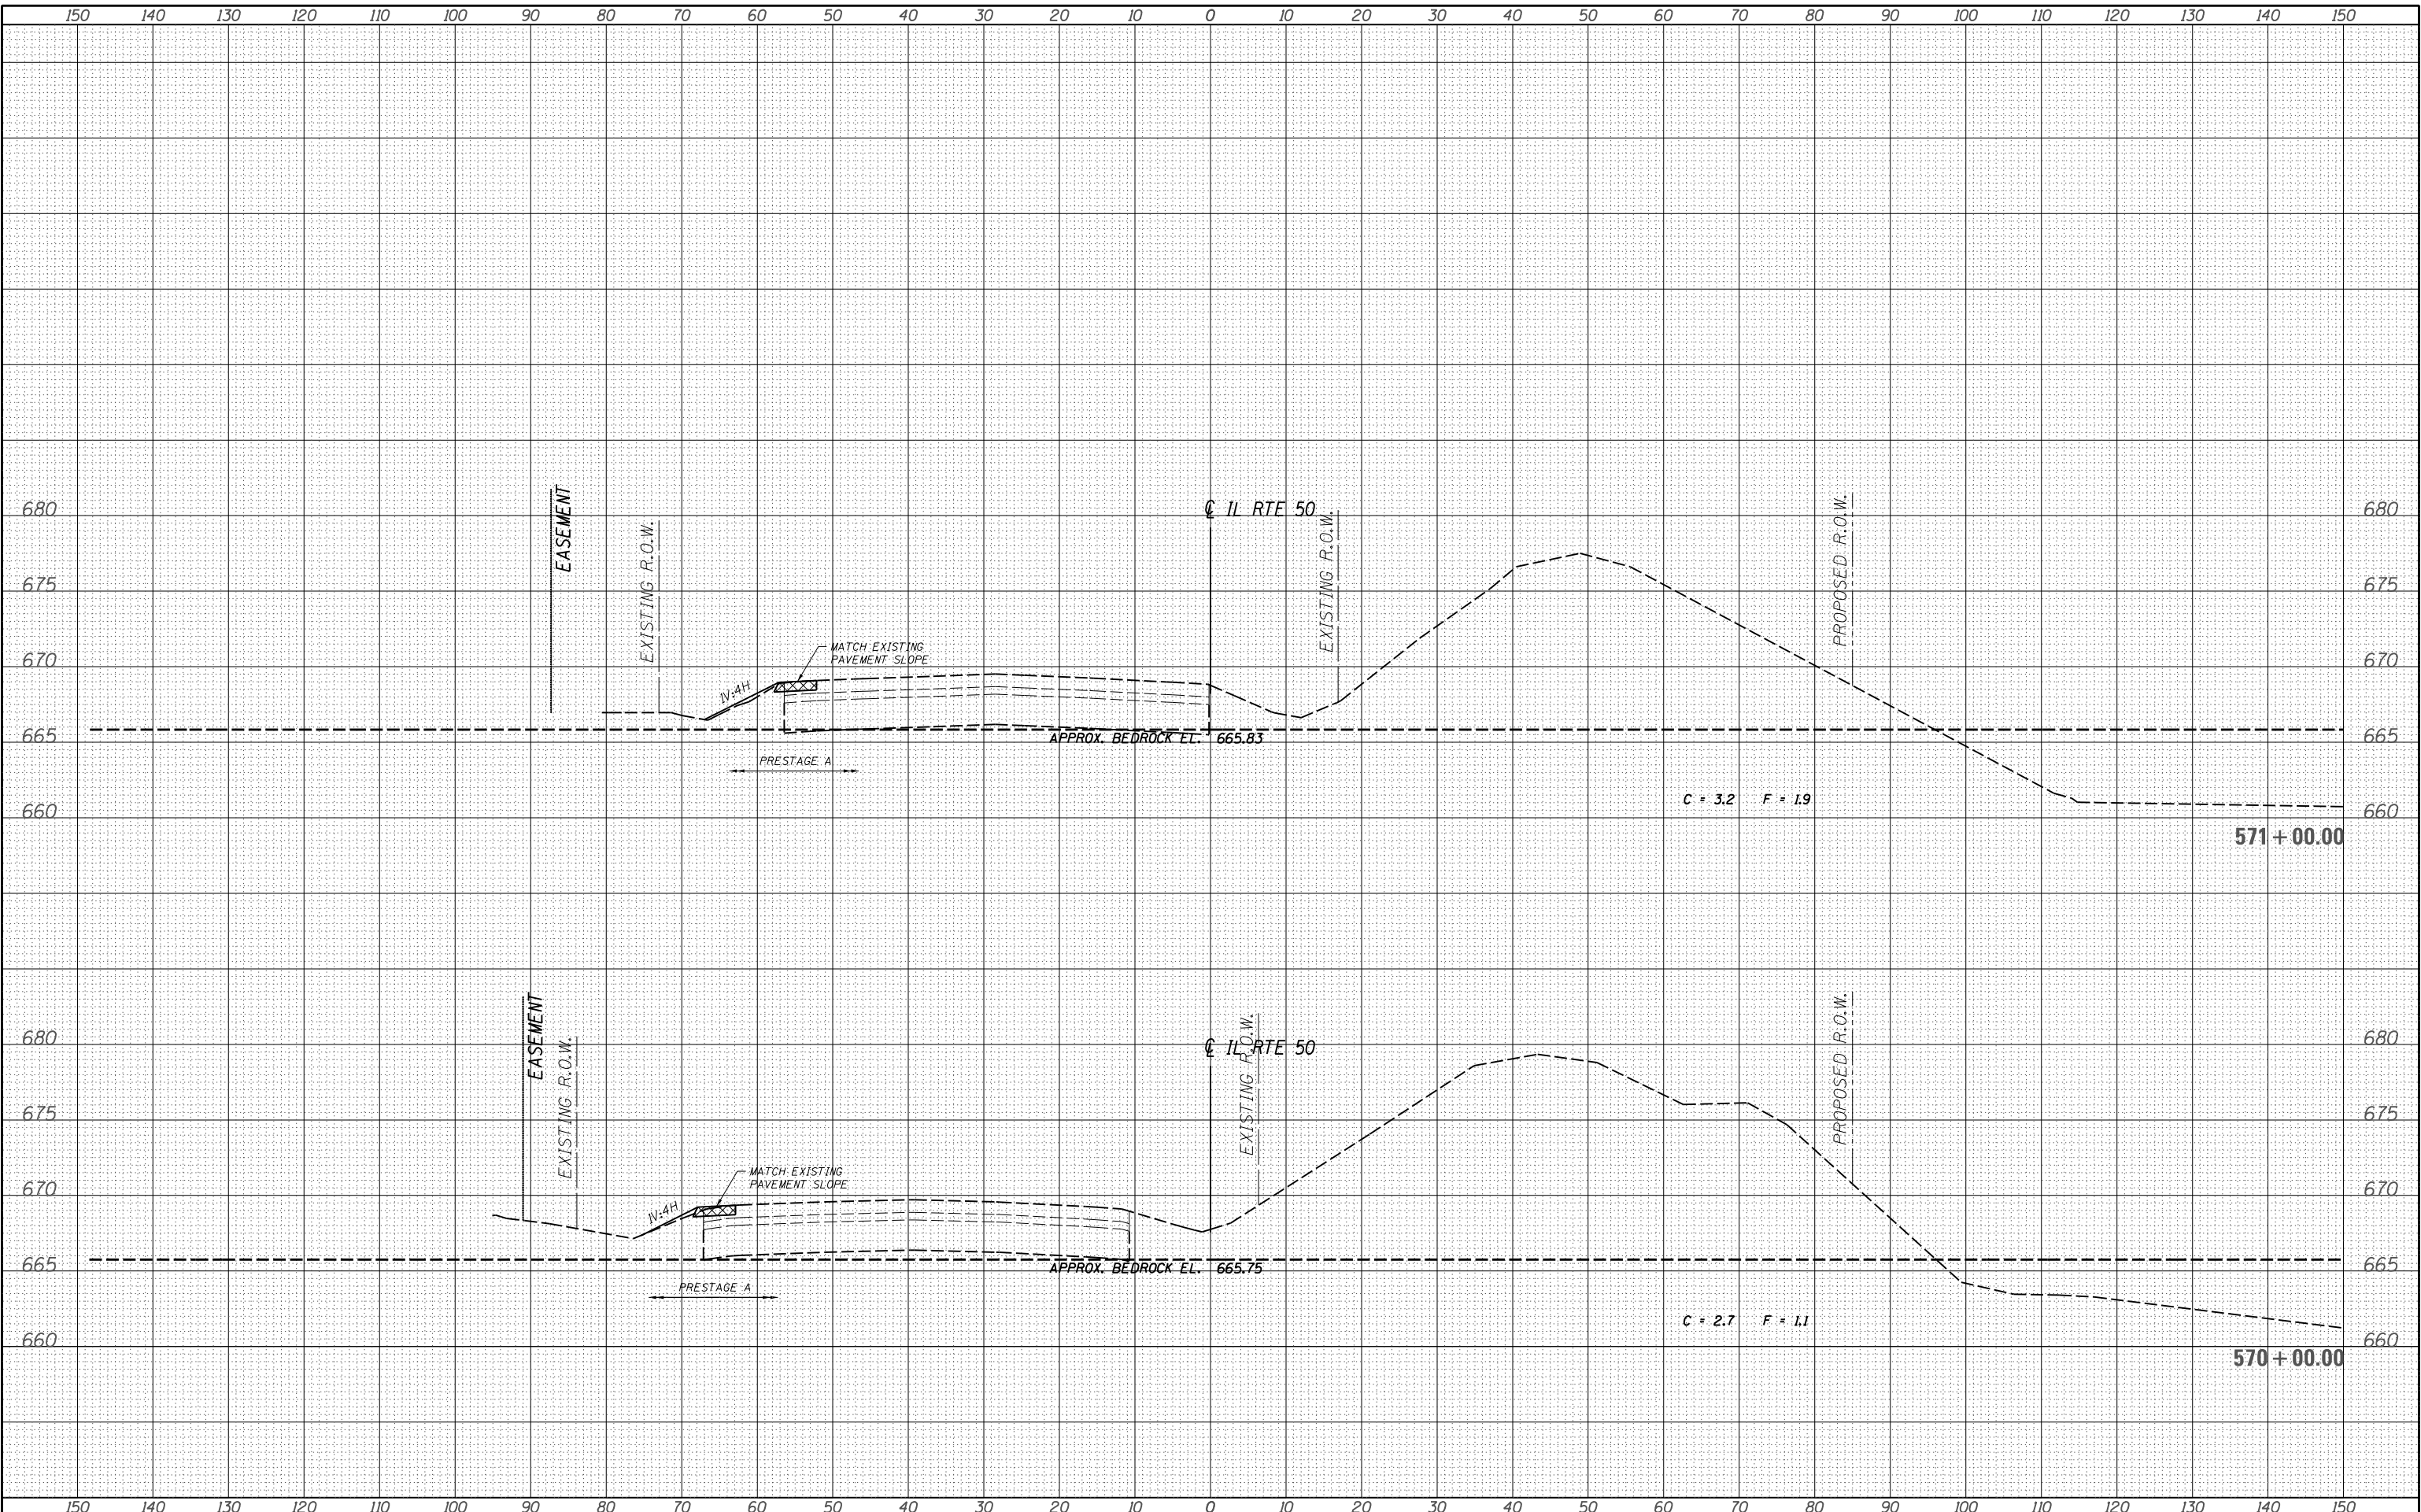



LAYOUT DPA 03.06.2013
DRAWN MWH 10.15.2013
REVIEWED DPA 10.17.2013
XS

huss004/
12/03/2013
12:36 PM


FILE NAME =	USER NAME = huss00411	DESIGNED - DPA	REVISED -
D309H0038-sht-ssht027		DRAWN - MWH	REVISED -
MODEL NAME =		CHECKED - DPA	REVISED -
		DATE - 12/03/13	REVISED -

STATE OF ILLINOIS
DEPARTMENT OF TRANSPORTATION

CROSS SECTIONS - MOT - IL50
I-57 AND 6000N RD (BOURBONNAIS PARKWAY)
BOURBONNAIS, IL

SCALE: SHEET OF SHEETS STA. 572+00.00 TO STA. 573+00.00

F.A.I. RTE.	SECTION	COUNTY	TOTAL SHEETS	SHEET NO.
57	(46-1)HBK-1	KANKAKEE	819	635
CONTRACT NO. 66982				
ILLINOIS FED. AID PROJECT				

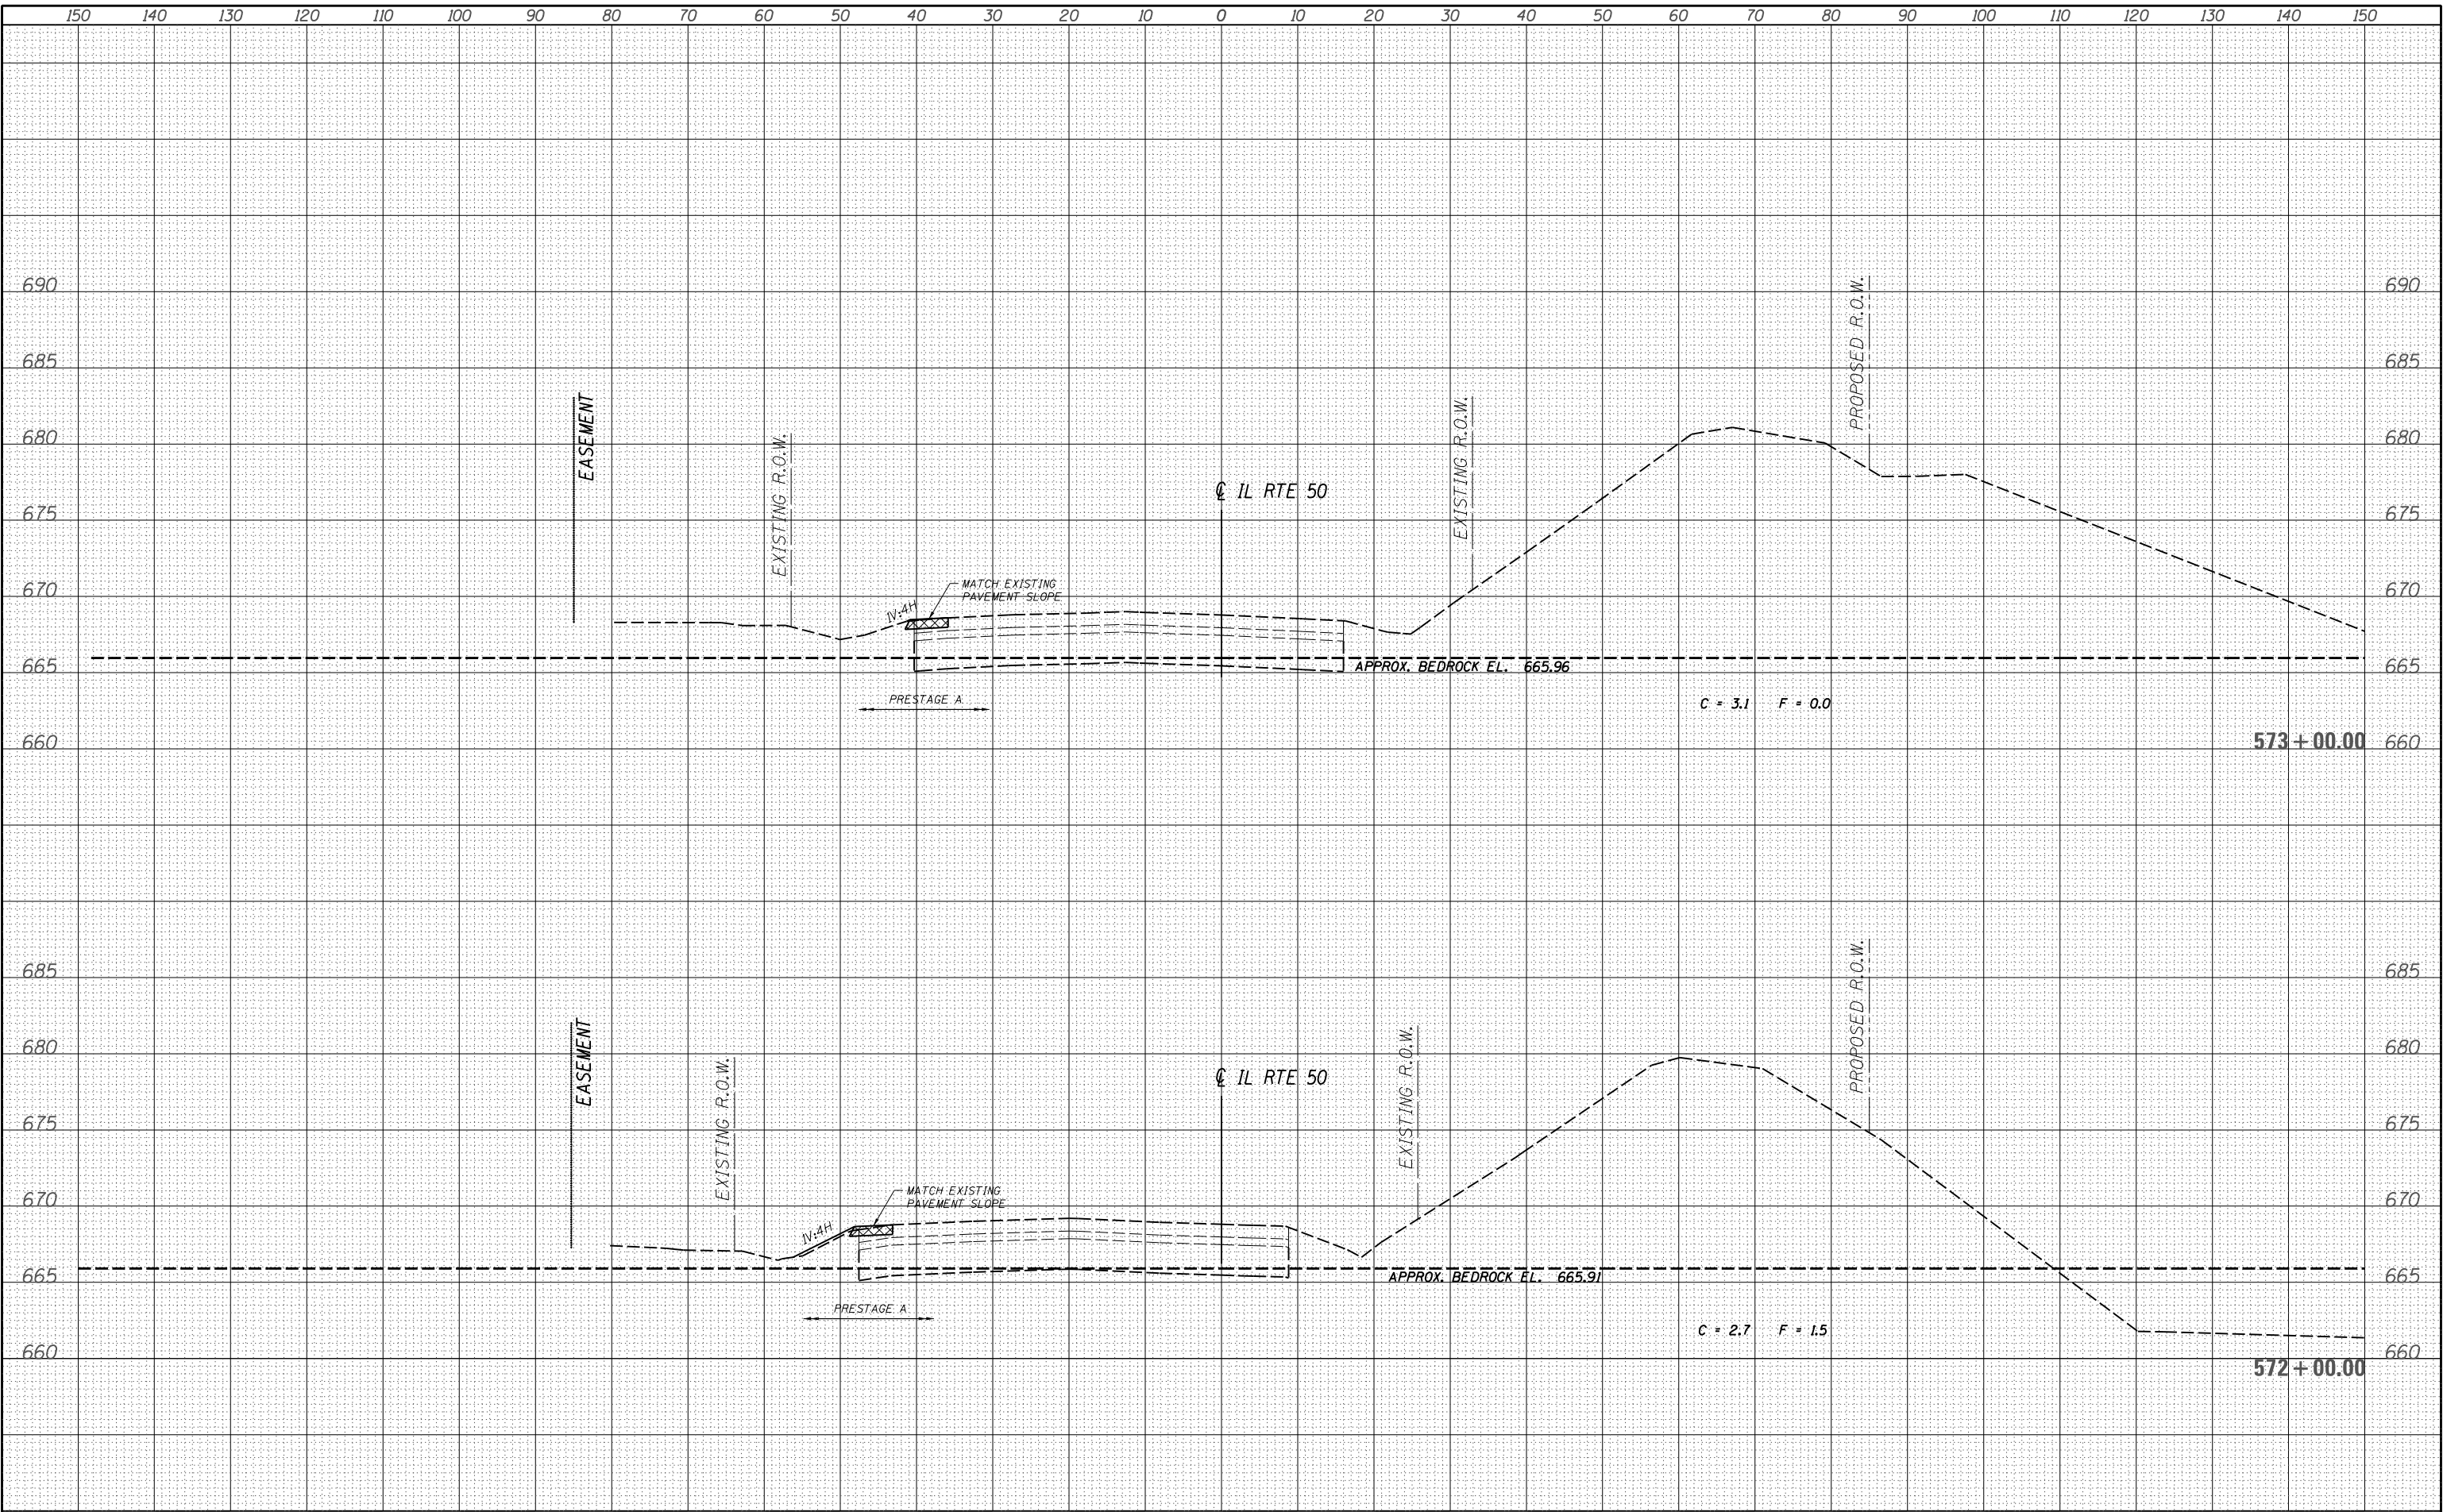



LAYOUT DPA 03.06.2013
DRAWN MWH 10.15.2013
REVIEWED DPA 10.17.2013
XS

huss0041
12/03/2013
12:35 PM

FILE NAME =
D309H0038-sht-xsht027
MODEL NAME =

USER NAME = huss00411
DESIGNED - DPA
DRAWN - MWH
PLOT SCALE = 20.0000' / in.
PLOT DATE = 12/03/2013


REVIS
REVISED -
REVISED -
CHECKED - DPA
DATE - 12/03/13
REVISED -

STATE OF ILLINOIS
DEPARTMENT OF TRANSPORTATION

CROSS SECTIONS - MOT - IL50
I-57 AND 6000N RD (BOURBONNAIS PARKWAY)
BOURBONNAIS, IL

SCALE: SHEET OF SHEETS STA. 574+00.00 TO STA. 575+00.00

F.A.I. RTE.	SECTION	COUNTY	TOTAL SHEETS	SHEET NO.
57	(46-1)HBK-1	KANKAKEE	819	636
CONTRACT NO. 66982				
ILLINOIS FED. AID PROJECT				

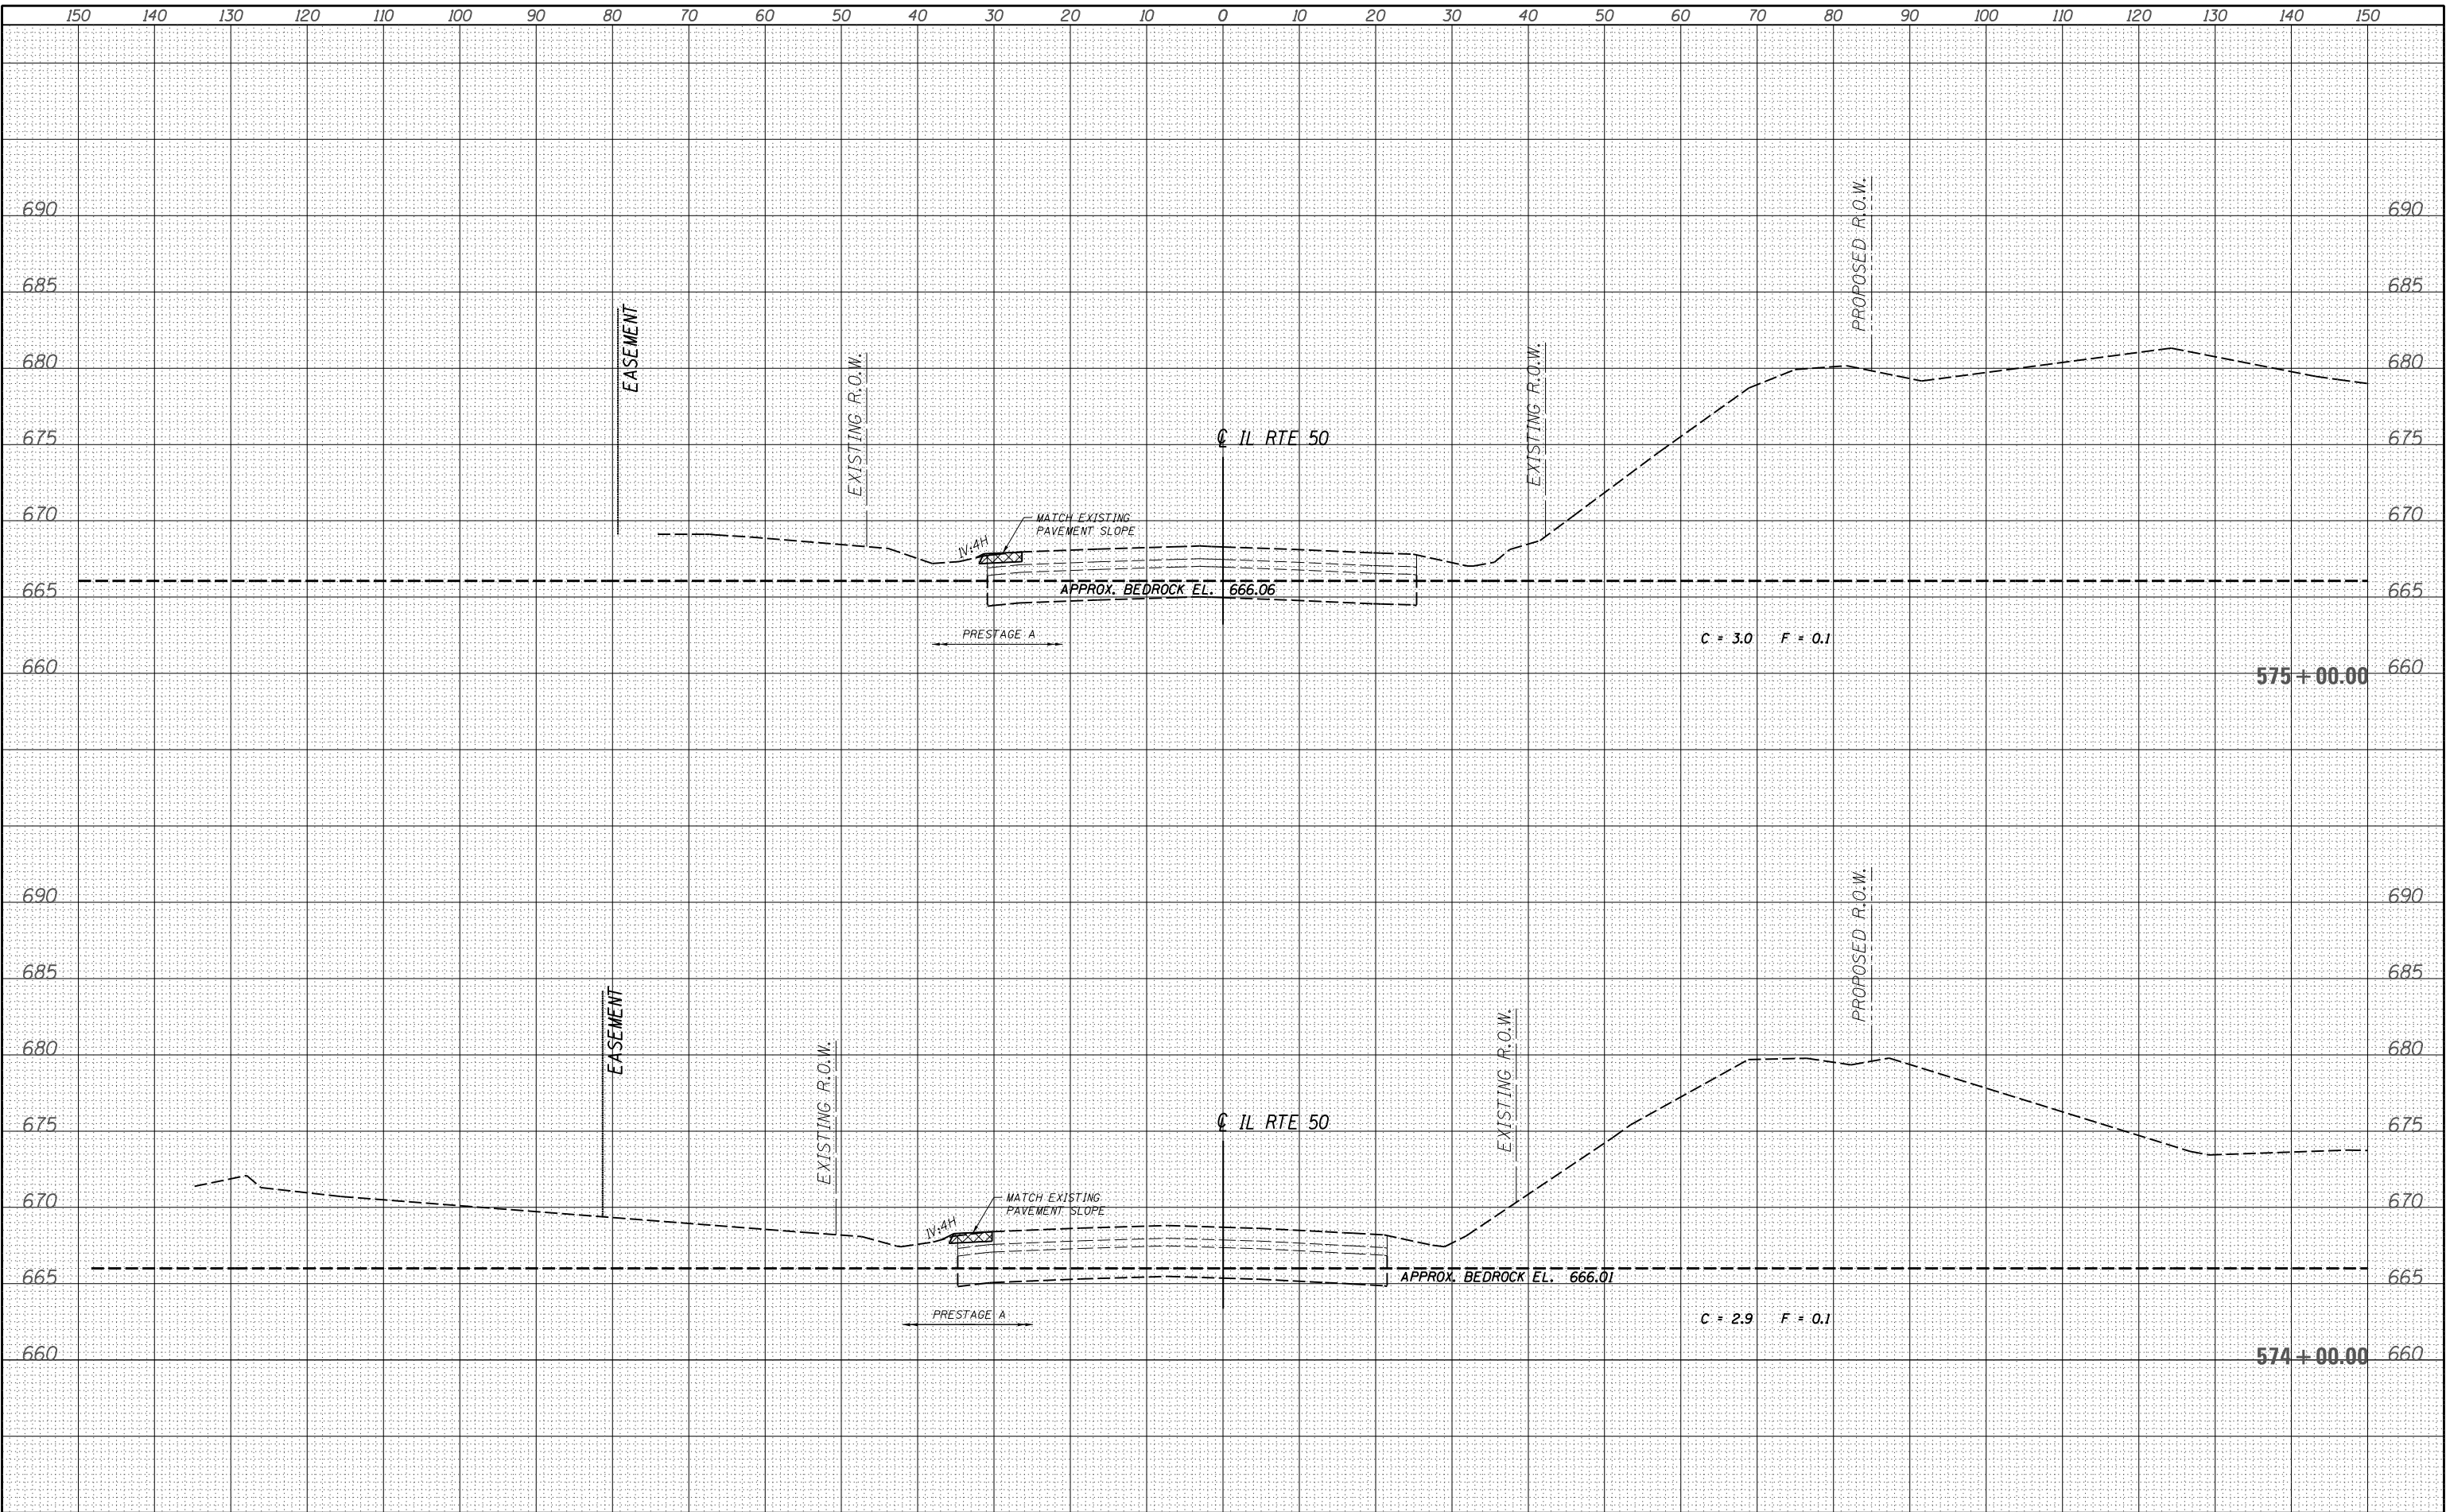



LAYOUT	DPA	03.06.2013
DRAWN	MWH	10.15.2013
REVIEWED	DPA	10.17.2013
XS		

FILE NAME =	D309H0038-sht-xsht027
MODEL NAME =	
PLOT DATE =	12/03/2013

USER NAME =	hussu00411
DESIGNED -	DPA
DRAWN -	MWH
CHECKED -	DPA
DATE -	12/03/13


REVISED -	
REVISED -	
REVISED -	
REVISED -	

STATE OF ILLINOIS
DEPARTMENT OF TRANSPORTATION

CROSS SECTIONS - MOT - IL50
I-57 AND 6000N RD (BOURBONNAIS PARKWAY)
BOURBONNAIS, IL


SCALE: SHEET OF SHEETS STA. 576+00.00 TO STA. 577+00.00

F.A.I. RTE.	SECTION	COUNTY	TOTAL SHEETS	SHEET NO.
57	(46-1)HBK-1	KANKAKEE	819	637
CONTRACT NO. 66982				
ILLINOIS FED. AID PROJECT				

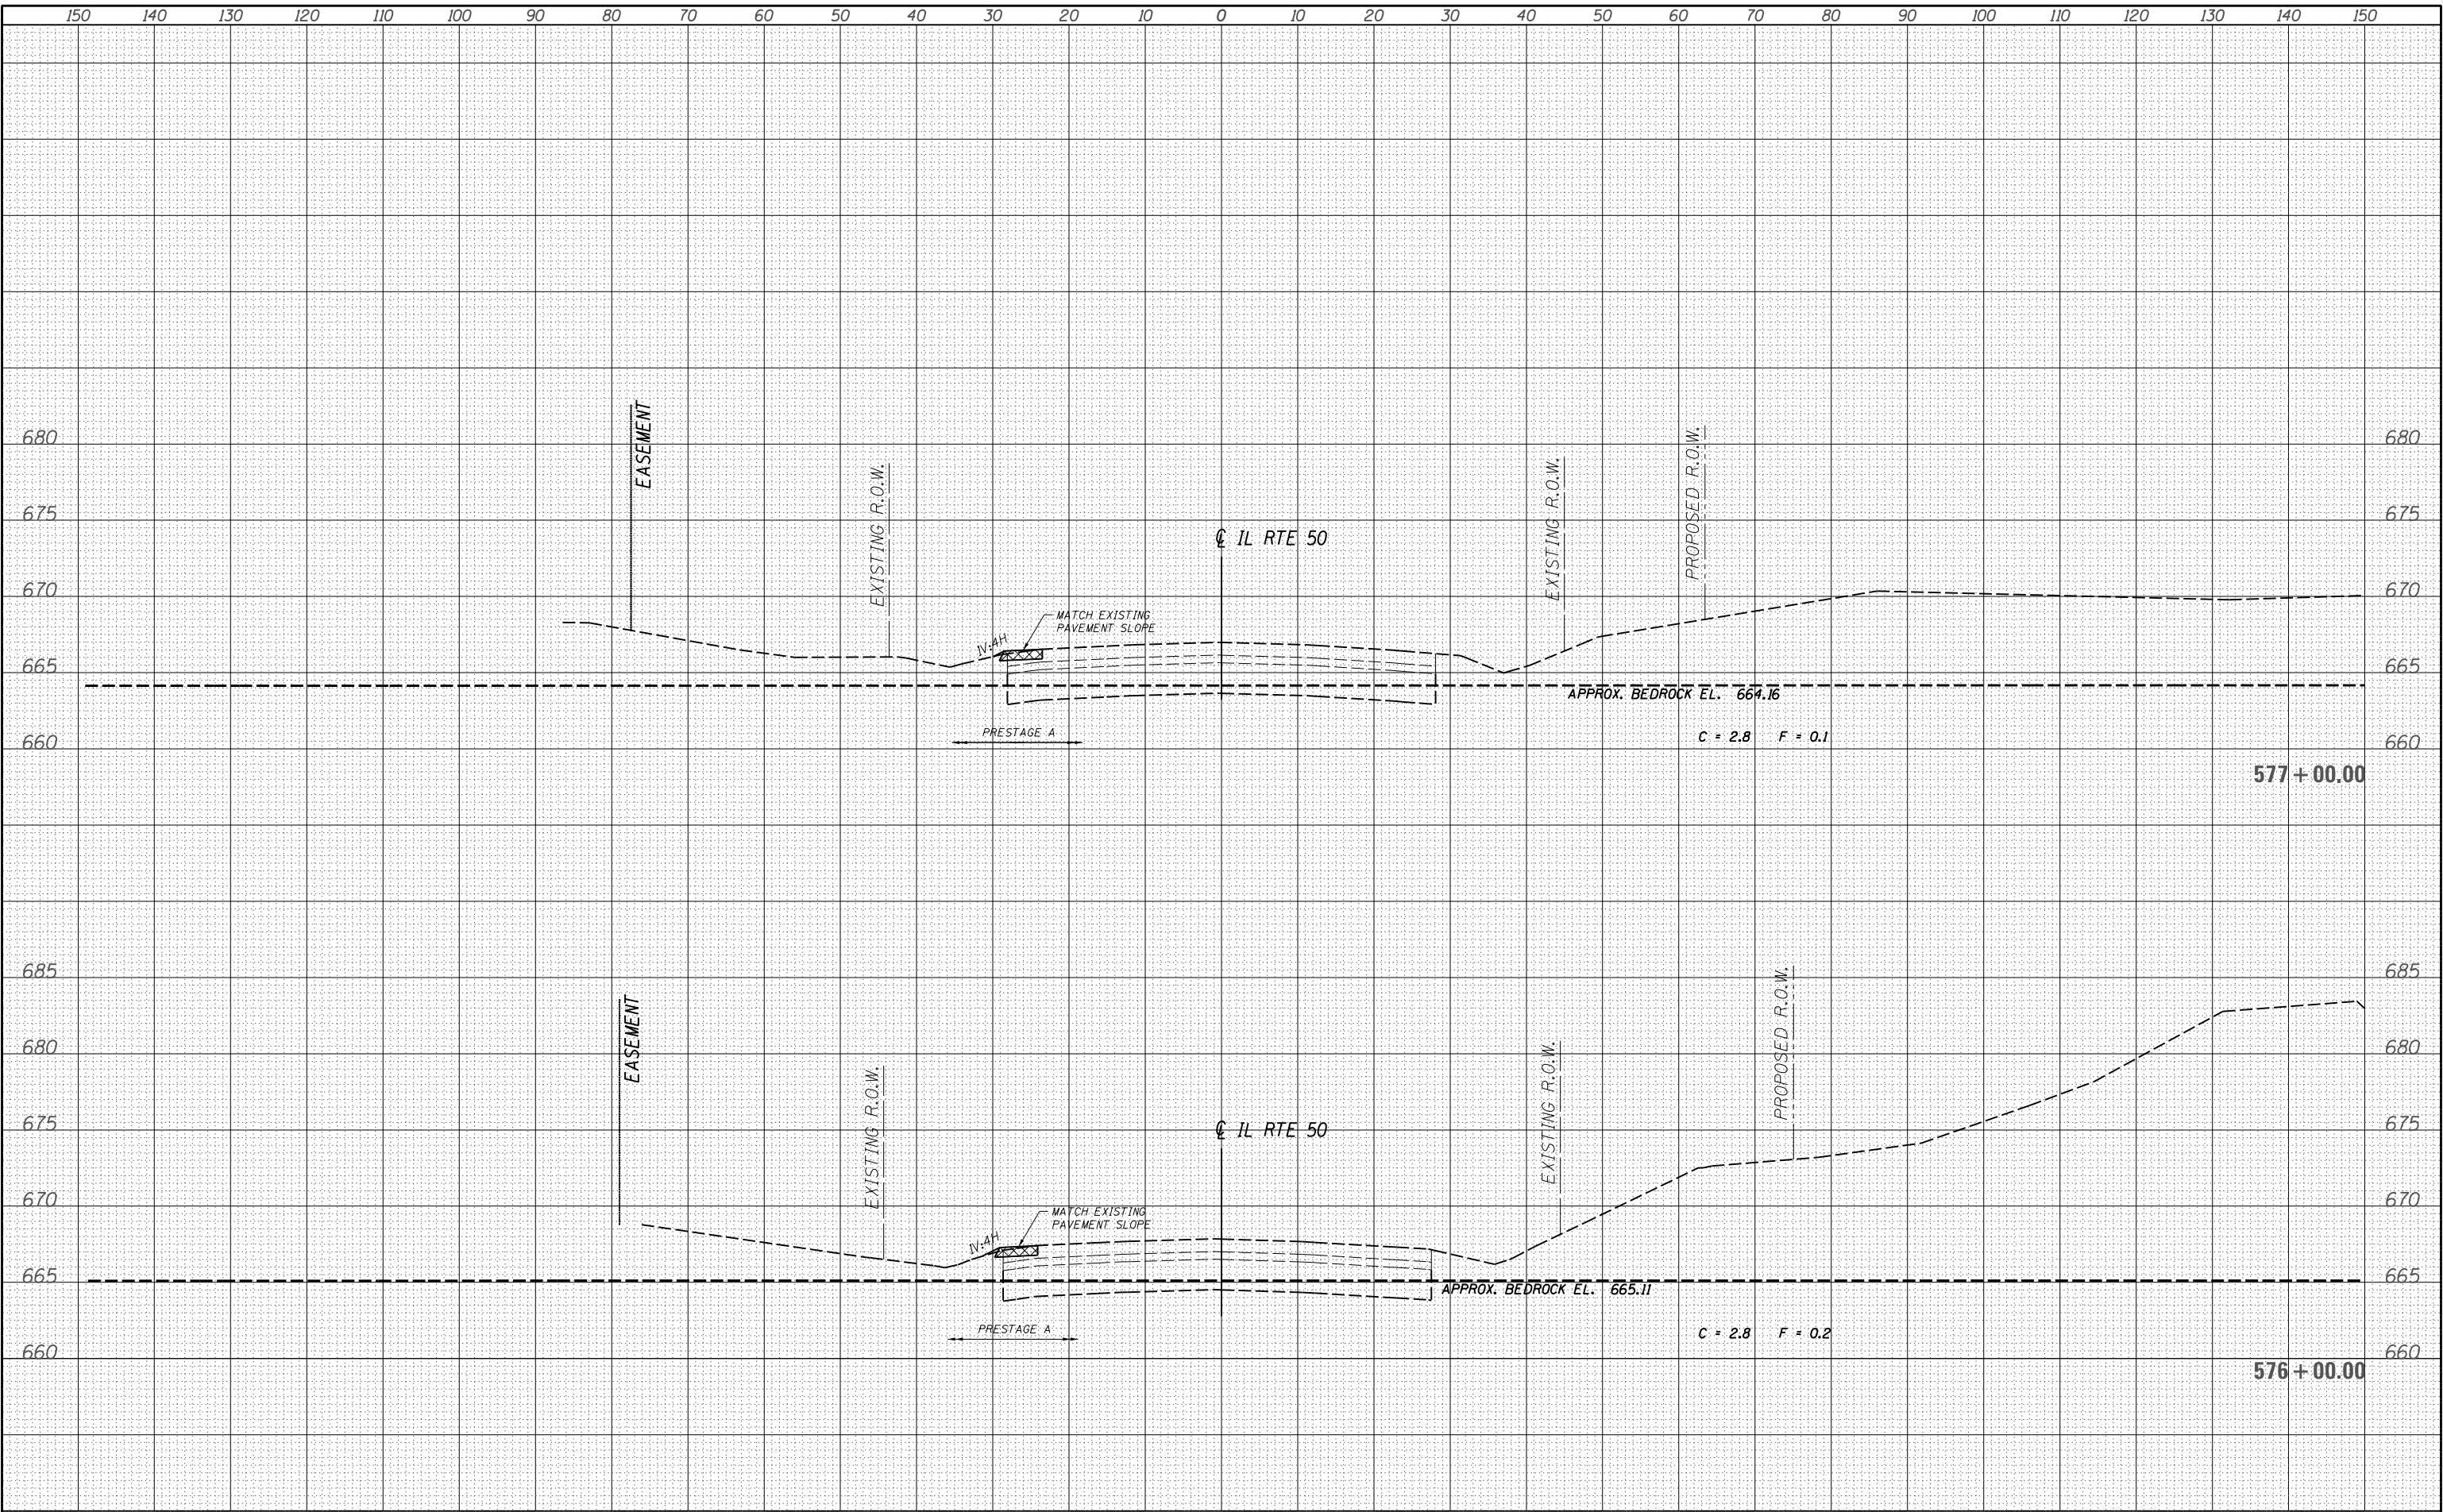



LAYOUT DPA 03.06.2013
DRAWN MWH 10.15.2013
REVIEWED DPA 10.17.2013
XS

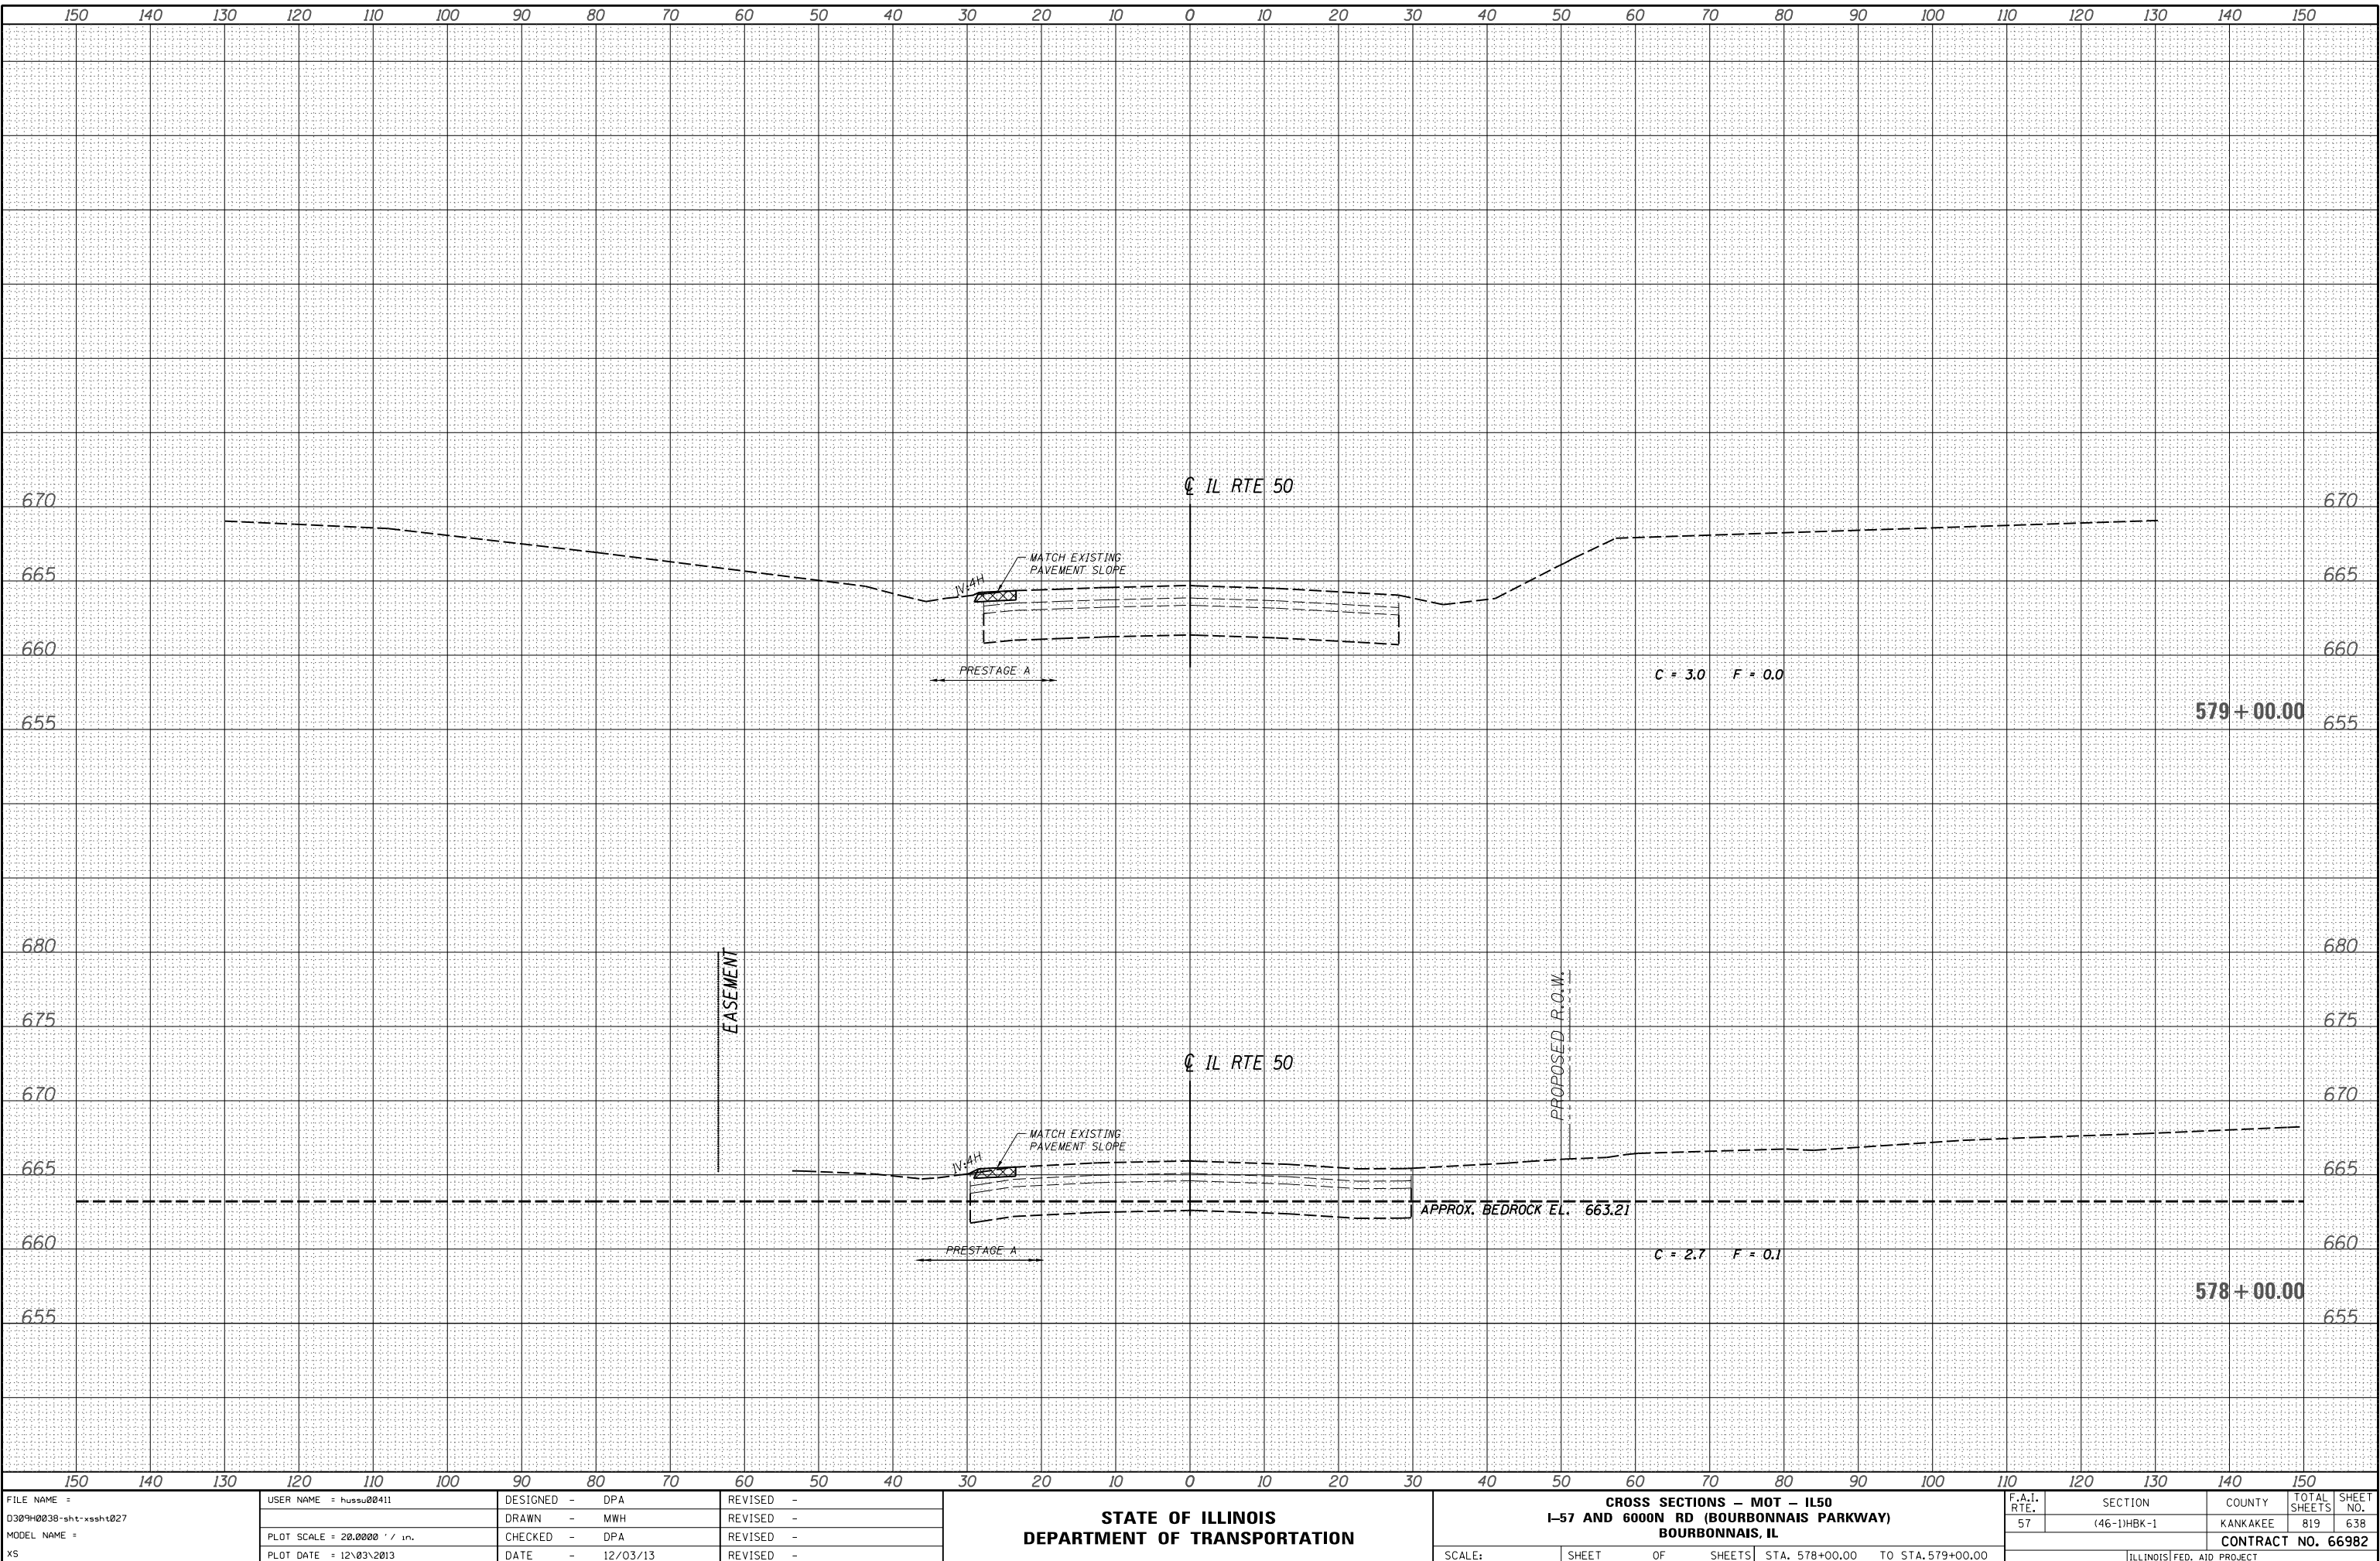

FILE NAME =	USER NAME = huss00411	DESIGNED - DPA	REVISED -	STATE OF ILLINOIS DEPARTMENT OF TRANSPORTATION	CROSS SECTIONS - MOT - IL50					F.A.I. RTE.	SECTION	COUNTY	TOTAL SHEETS	SHEET NO.
D309H0038-sht-xsht027		DRAWN - MWH	REVISED -		I-57 AND 6000N RD (BOURBONNAIS PARKWAY)					57	(46-1)HBK-1	KANKAKEE	819	638
MODEL NAME =		CHECKED - DPA	REVISED -		BOURBONNAIS, IL					CONTRACT NO. 66982				
XS	PLOT SCALE = 20.0000' / in.	DATE - 12/03/13	REVISED -		SCALE:	SHEET	OF	SHEETS	STA. 578+00.00	TO STA. 579+00.00	ILLINOIS FED. AID PROJECT			



carpenterj
4/2/2014
5:15:58

LAYOUT: SIGATER
DRAWN: SIGATER
REVIEWED: SIGATER

FILE NAME =
D309H0038-sht-ssht023
MODEL NAME =
XS

USER NAME = carpenterj
DESIGNED - DPA
DRAWN - MWH
PLOT SCALE = 20.0000' / in.
PLOT DATE = 4/2/2014

REVIS
REVIS
REVIS
REVIS


DESIGNED - DPA
DRAWN - MWH
CHECKED - DPA
DATE - 12/03/13

STATE OF ILLINOIS
DEPARTMENT OF TRANSPORTATION

CROSS SECTIONS - 6000N
I-57 AND 6000N RD (BOURBONNAIS PARKWAY)
BOURBONNAIS, IL

SCALE: SHEET OF SHEETS STA. 7434+21.48 TO STA. 7436+00.00

F.A.I. RTE.	SECTION	COUNTY	TOTAL SHEETS	SHEET NO.
57	(46-1)HKB-1	KANKAKEE	819	639
				CONTRACT NO. 66982
ILLINOIS FED. AID PROJECT				

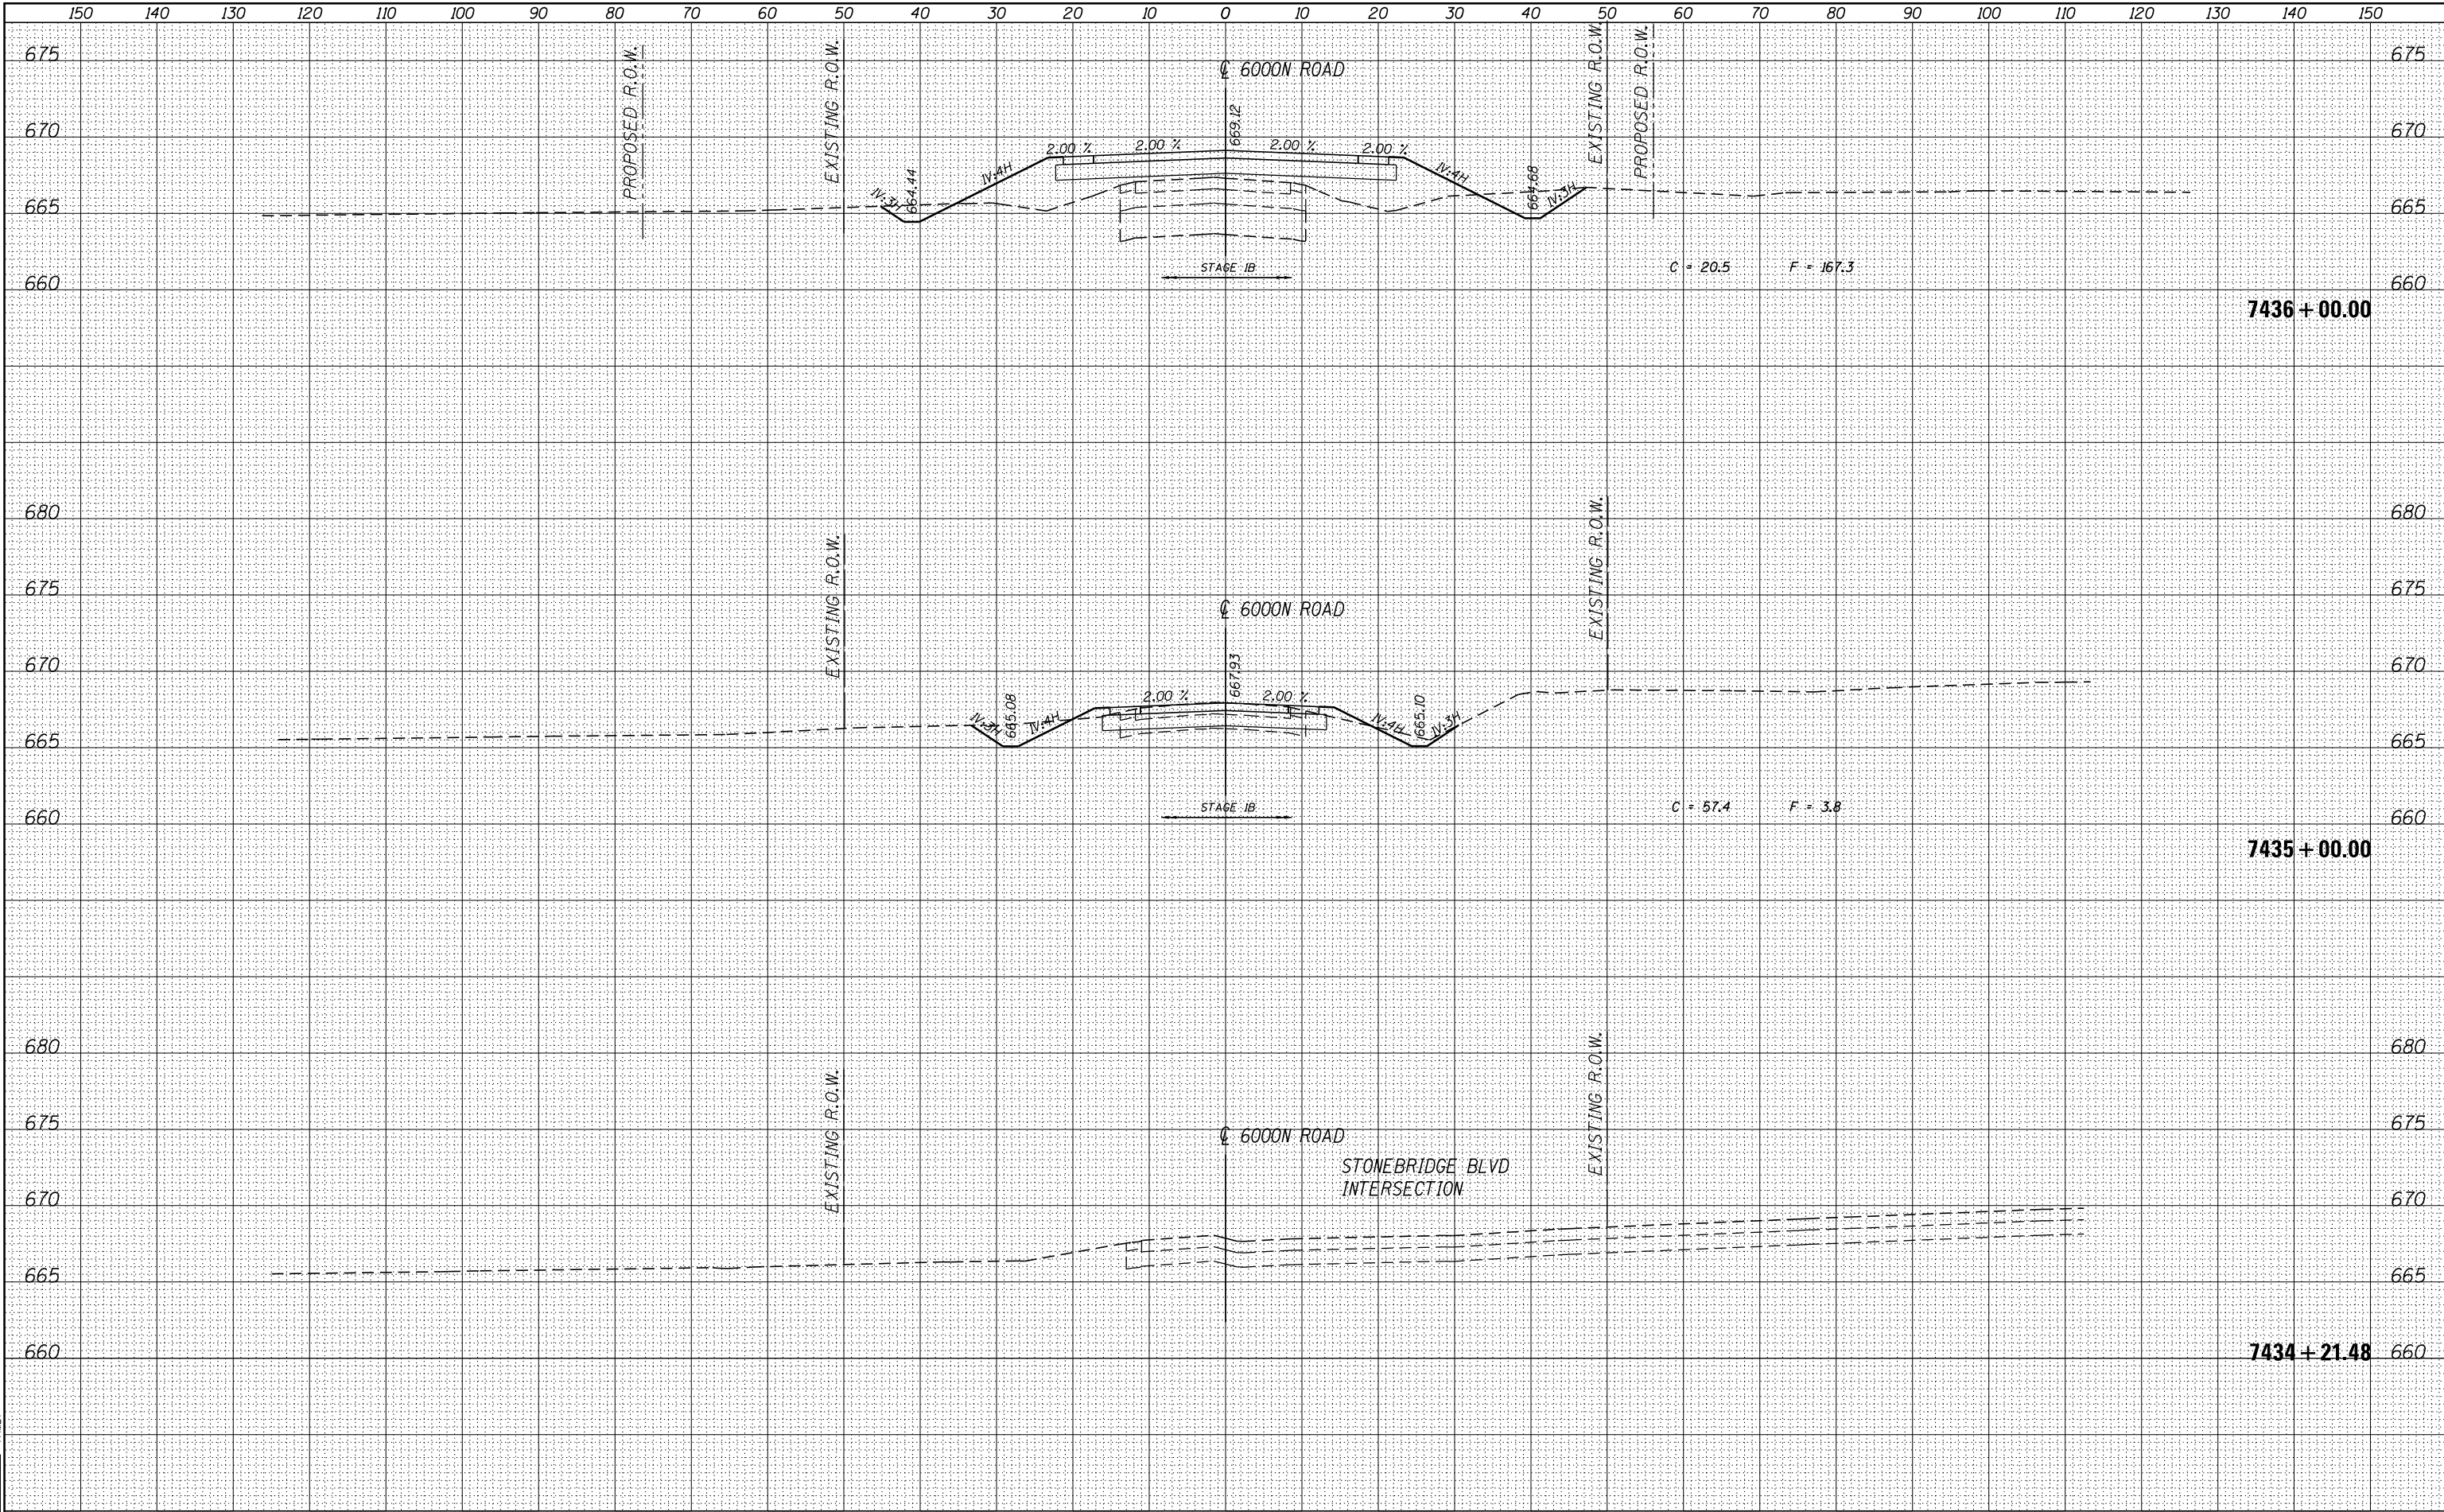



carpentierj
4/2/2014
5:16:58

LAYOUT: SIGATER
DRAWN: SIGATER
REVIEWED: SIGATER

FILE NAME =
D309H0038-sht-xsht023
MODEL NAME =
XS

USER NAME = carpenterj
DESIGNED - DPA
DRAWN - MWH
PLOT SCALE = 20.0000' / in.
PLOT DATE = 4/2/2014

DESIGNED - DPA
DRAWN - MWH
CHECKED - DPA
DATE - 12/03/13


REVISED -
REVISED -
REVISED -
REVISED -

STATE OF ILLINOIS
DEPARTMENT OF TRANSPORTATION

CROSS SECTIONS - 6000N
I-57 AND 6000N RD (BOURBONNAIS PARKWAY)
BOURBONNAIS, IL


SCALE: SHEET OF SHEETS STA. 7436+16.15 TO STA. 7437+91.90

F.A.I. RTE.	SECTION	COUNTY	TOTAL SHEETS	SHEET NO.
57	(46-1)HBK-1	KANKAKEE	819	640
CONTRACT NO. 66982				
ILLINOIS FED. AID PROJECT				

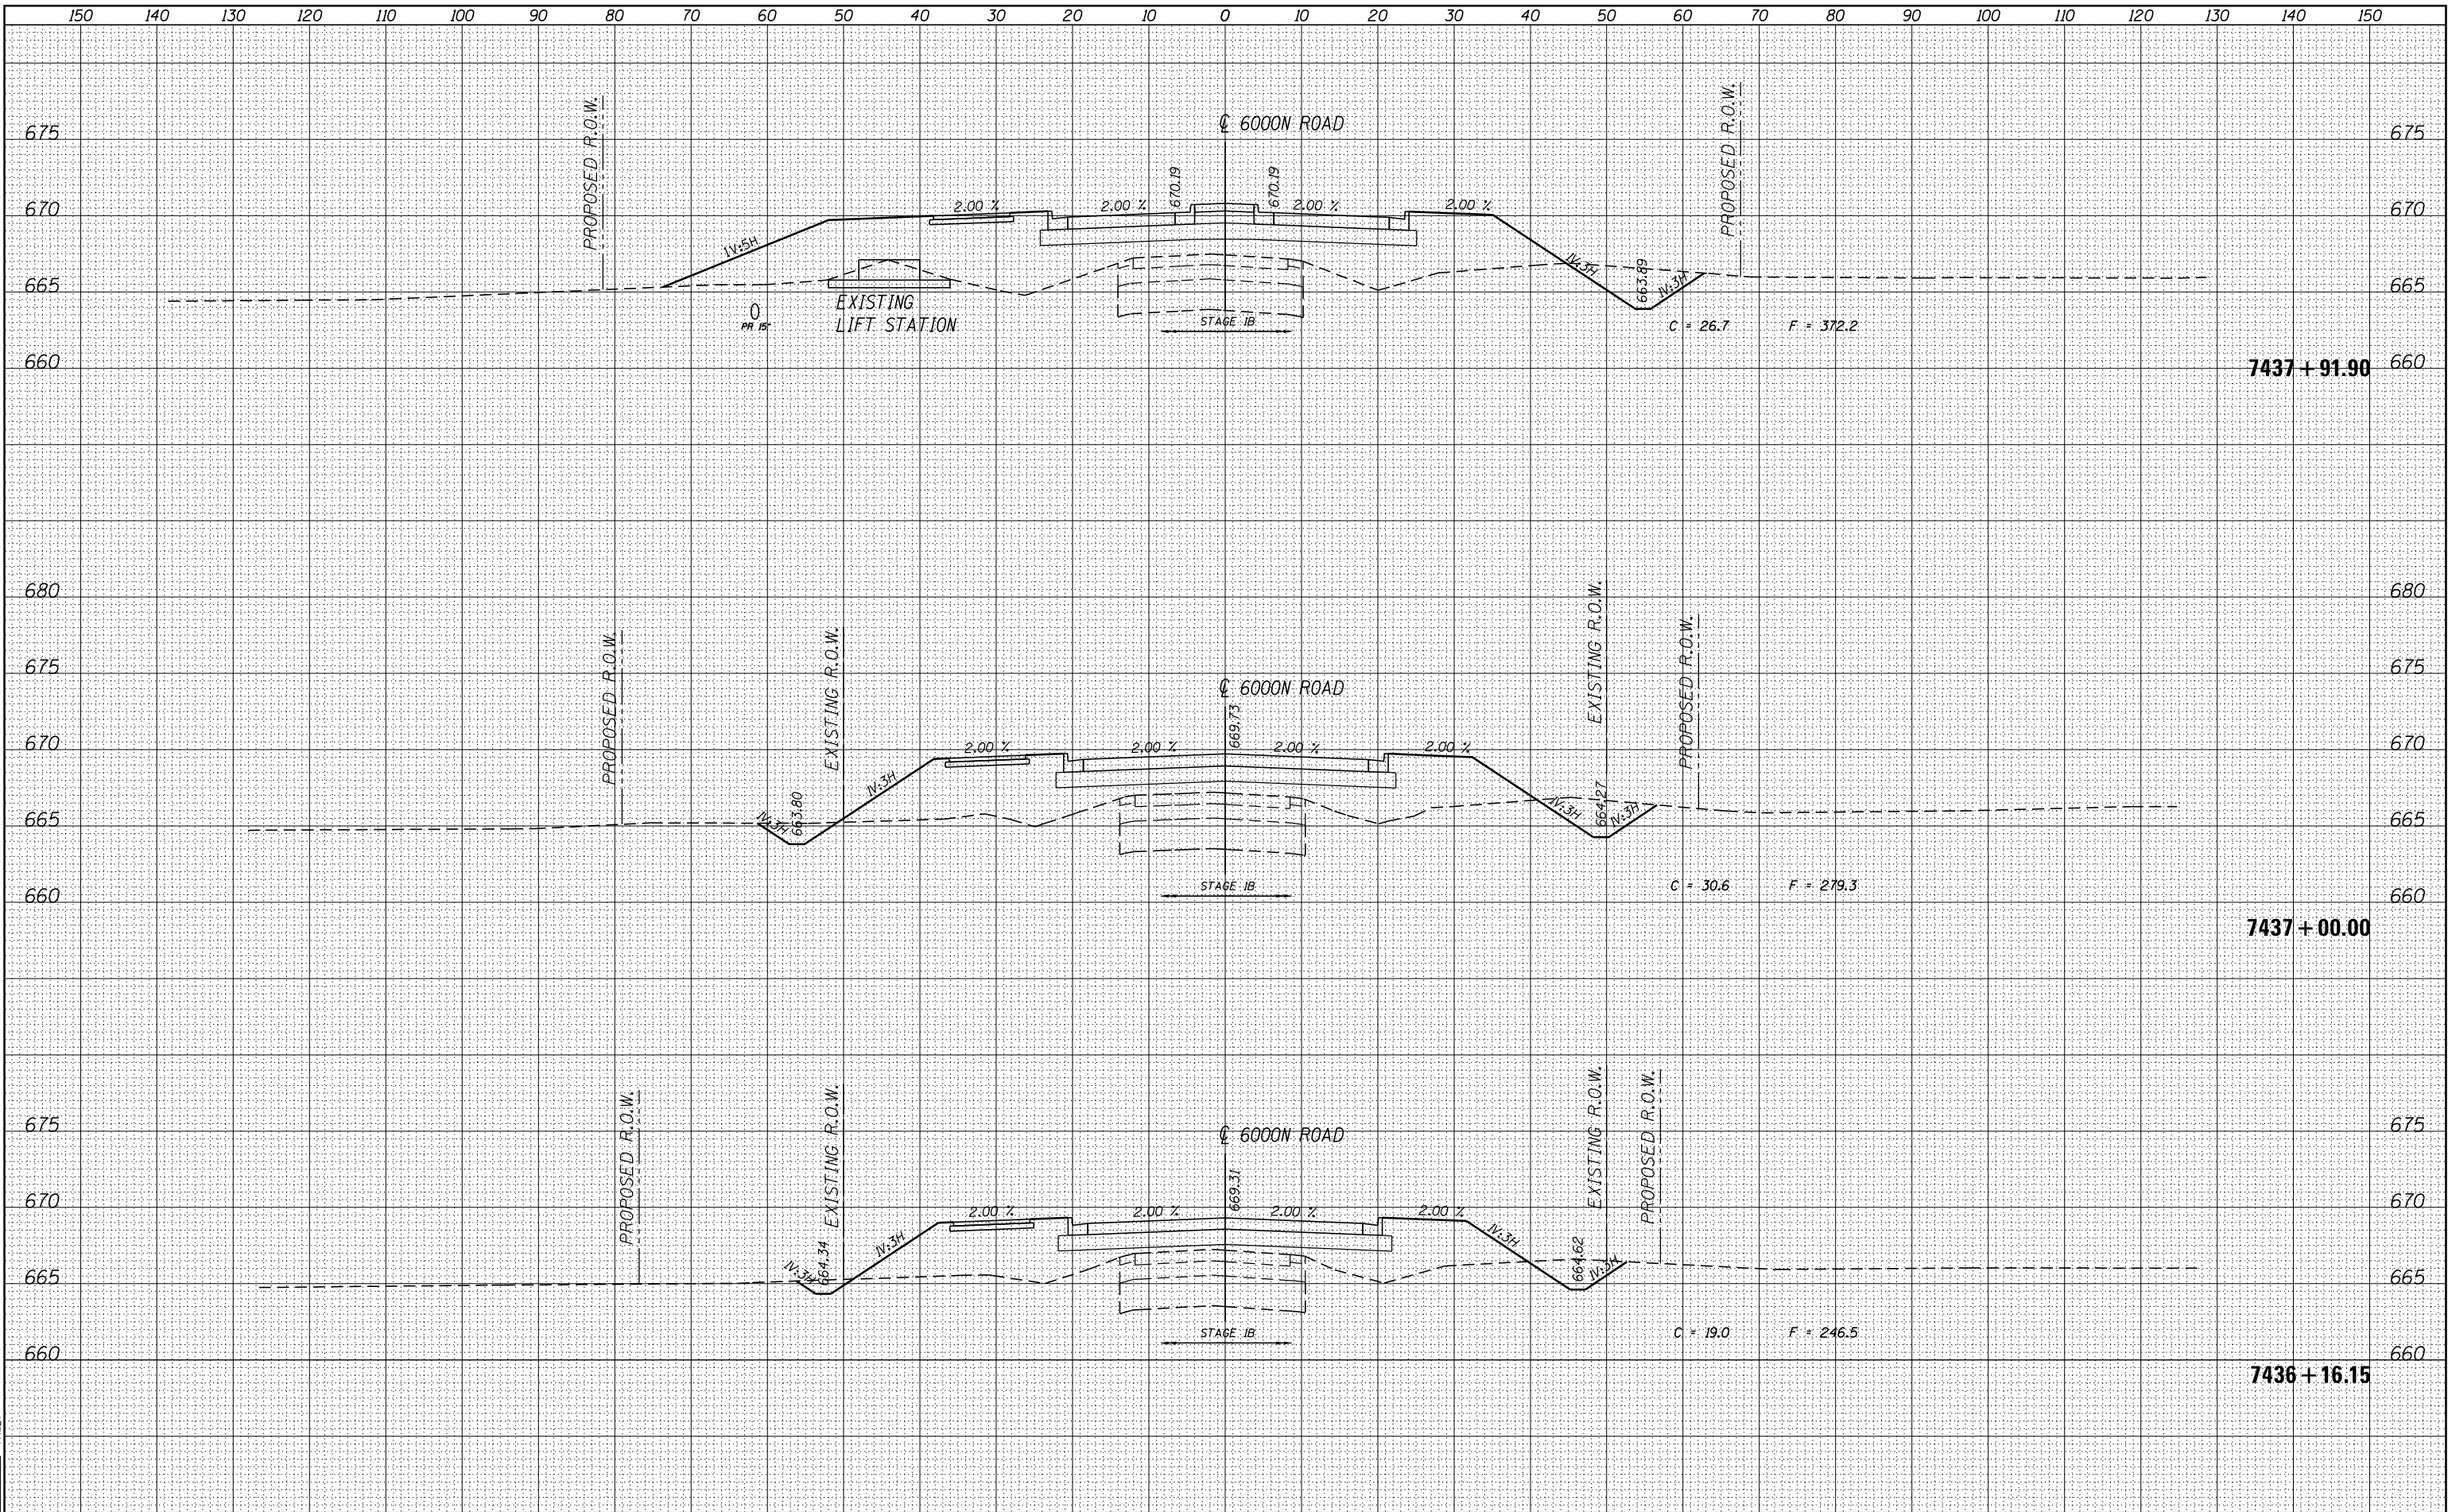




LAYOUT: SIGATER
DRAWN: SIGATER
REVIEWED: SIGATER
carpenterdj
4/2/2014
5:16:58

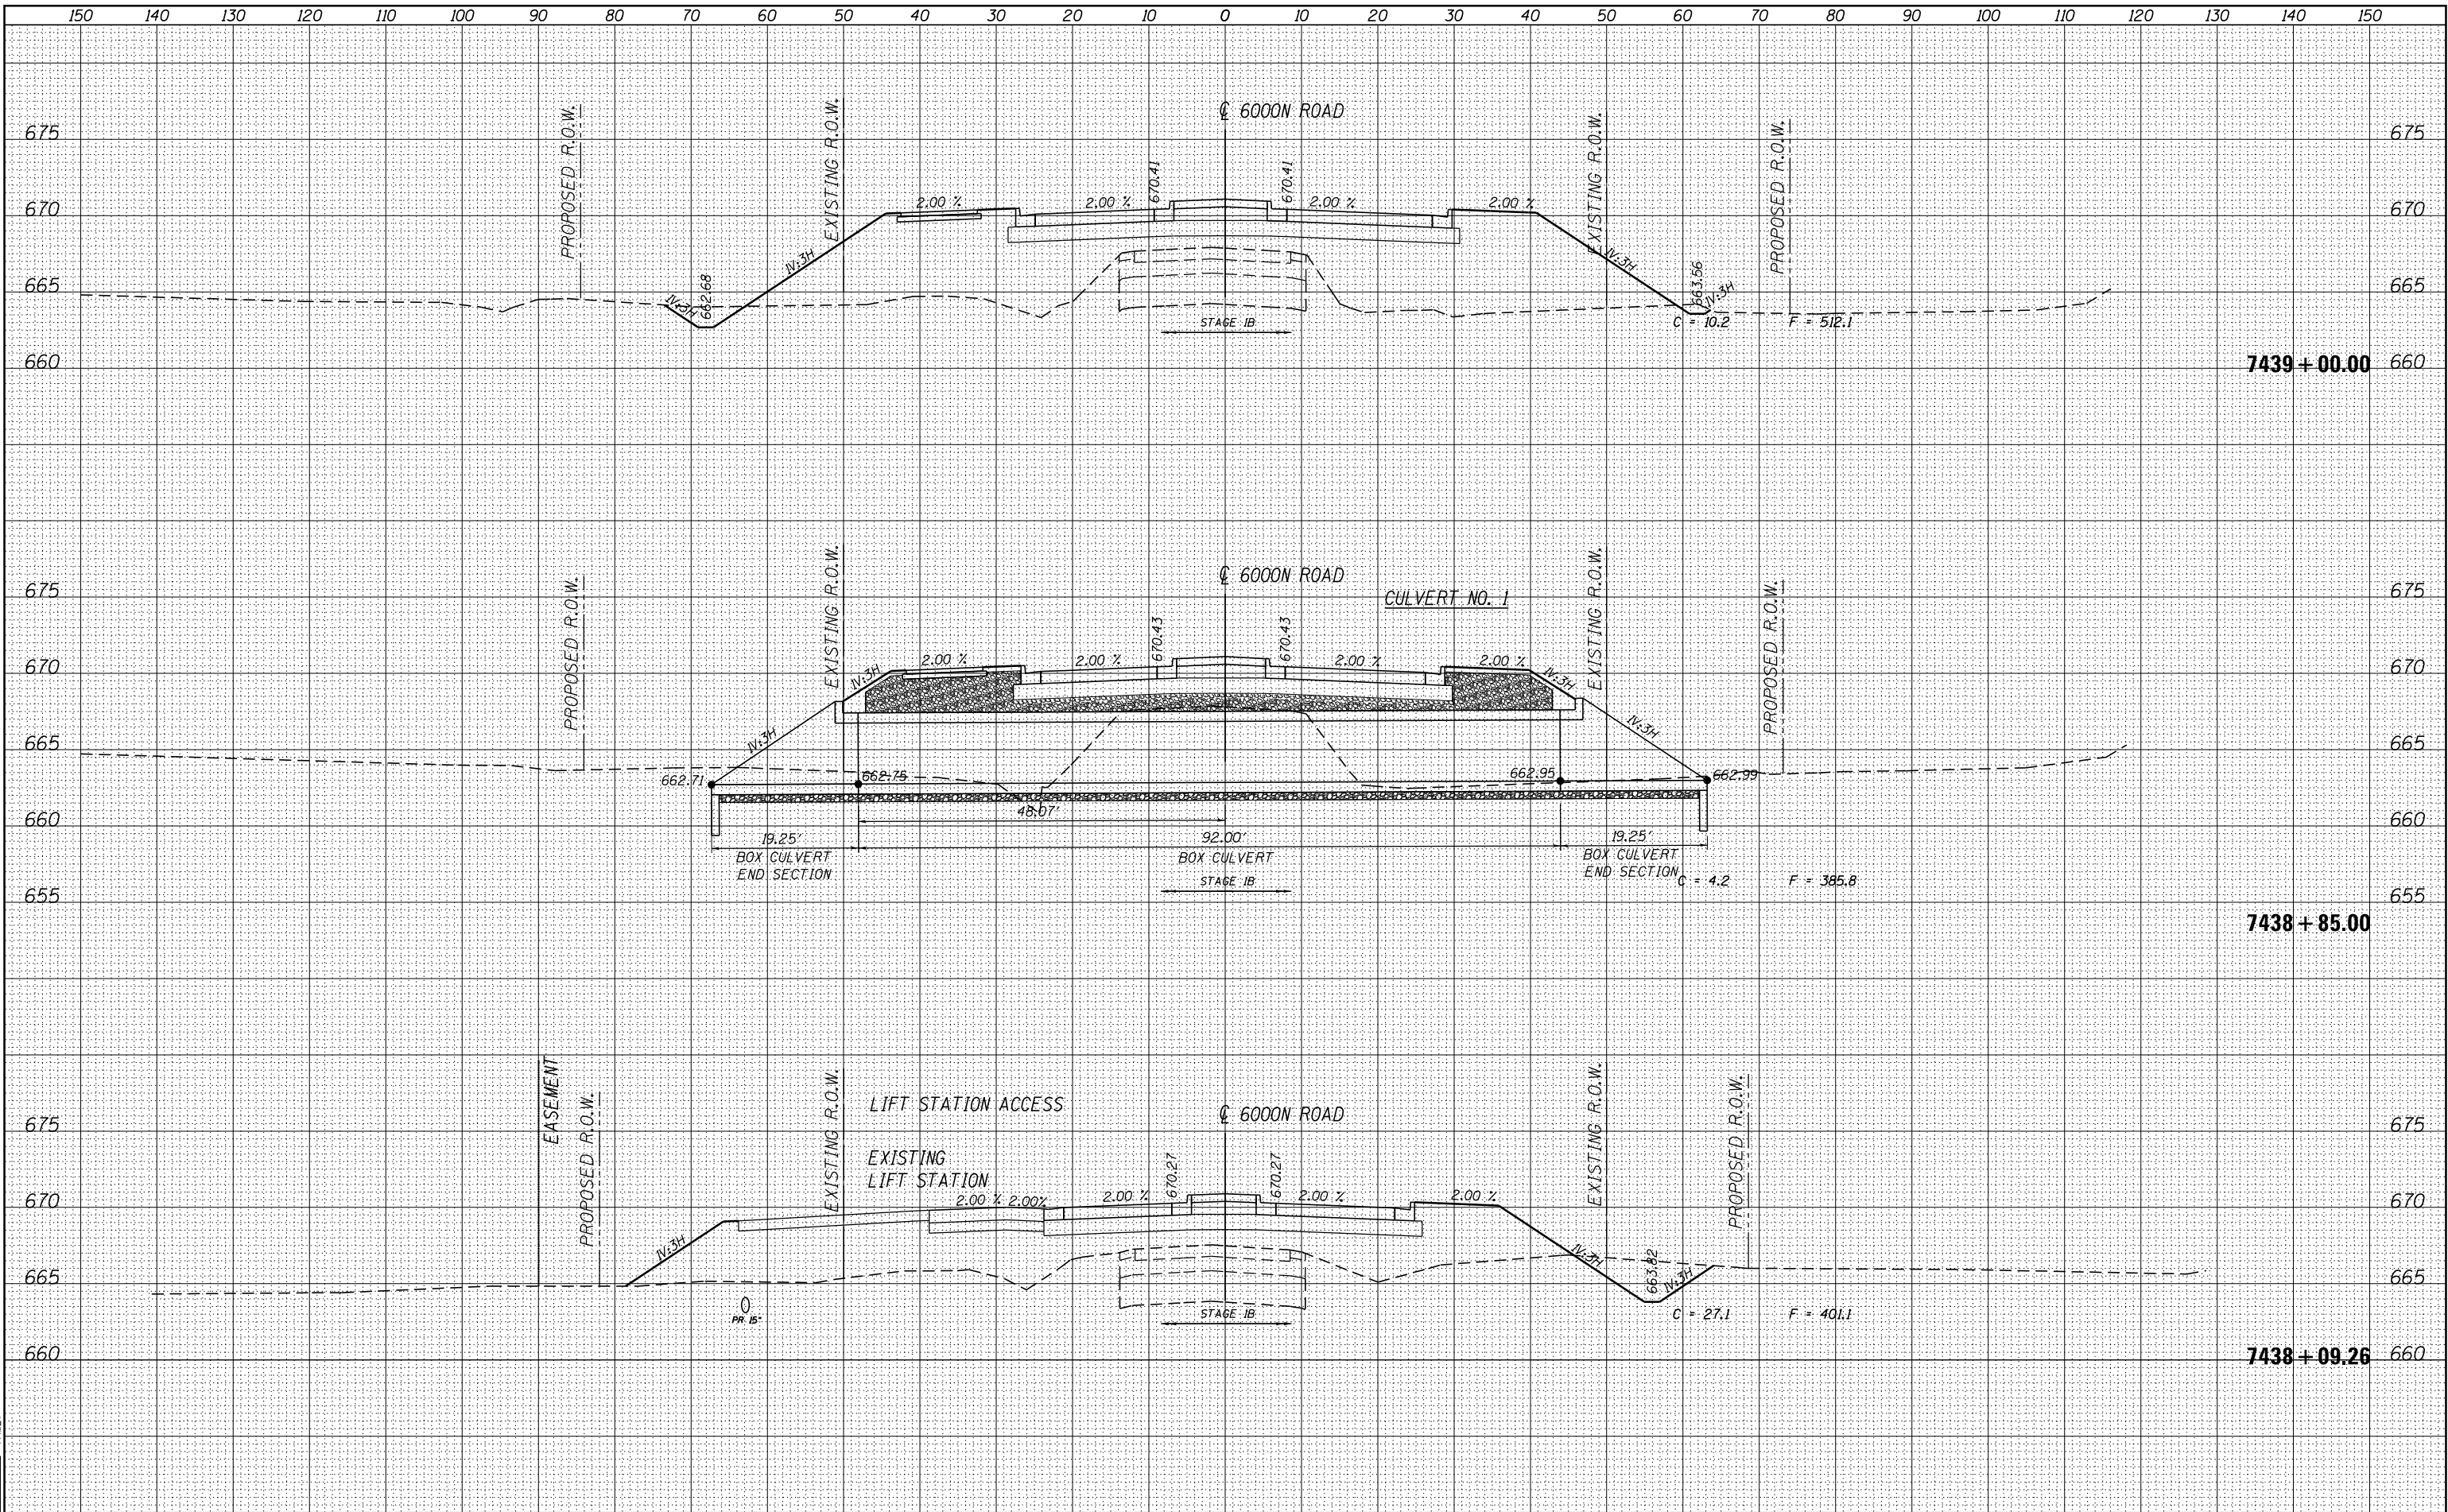



FILE NAME =	USER NAME = carpenterdj	DESIGNED - DPA	REVISED -	STATE OF ILLINOIS DEPARTMENT OF TRANSPORTATION				CROSS SECTIONS - 6000N I-57 AND 6000N RD (BOURBONNAIS PARKWAY) BOURBONNAIS, IL				F.A.I. RTE.	SECTION	COUNTY	TOTAL SHEETS	SHEET NO.
MODEL NAME =	PLOT SCALE = 20.0000' / in.	DRAWN - MWH	REVISED -									57	(46-1)HKB-1	KANKAKEE	819	641
XS	PLOT DATE = 4/2/2014	CHECKED - DPA	REVISED -									CONTRACT NO. 66982				
		DATE - 12/03/13	REVISED -									ILLINOIS FED. AID PROJECT				
				SCALE:				SHEET OF SHEETS				STA. 7438+09.26 TO STA. 7439+00.00				







corcoran
9/16/2014
9:15:58
LAYOUT
DRAWN
REVIEWED
SIGGRAPH
SIGGRAPH
SIGGRAPH

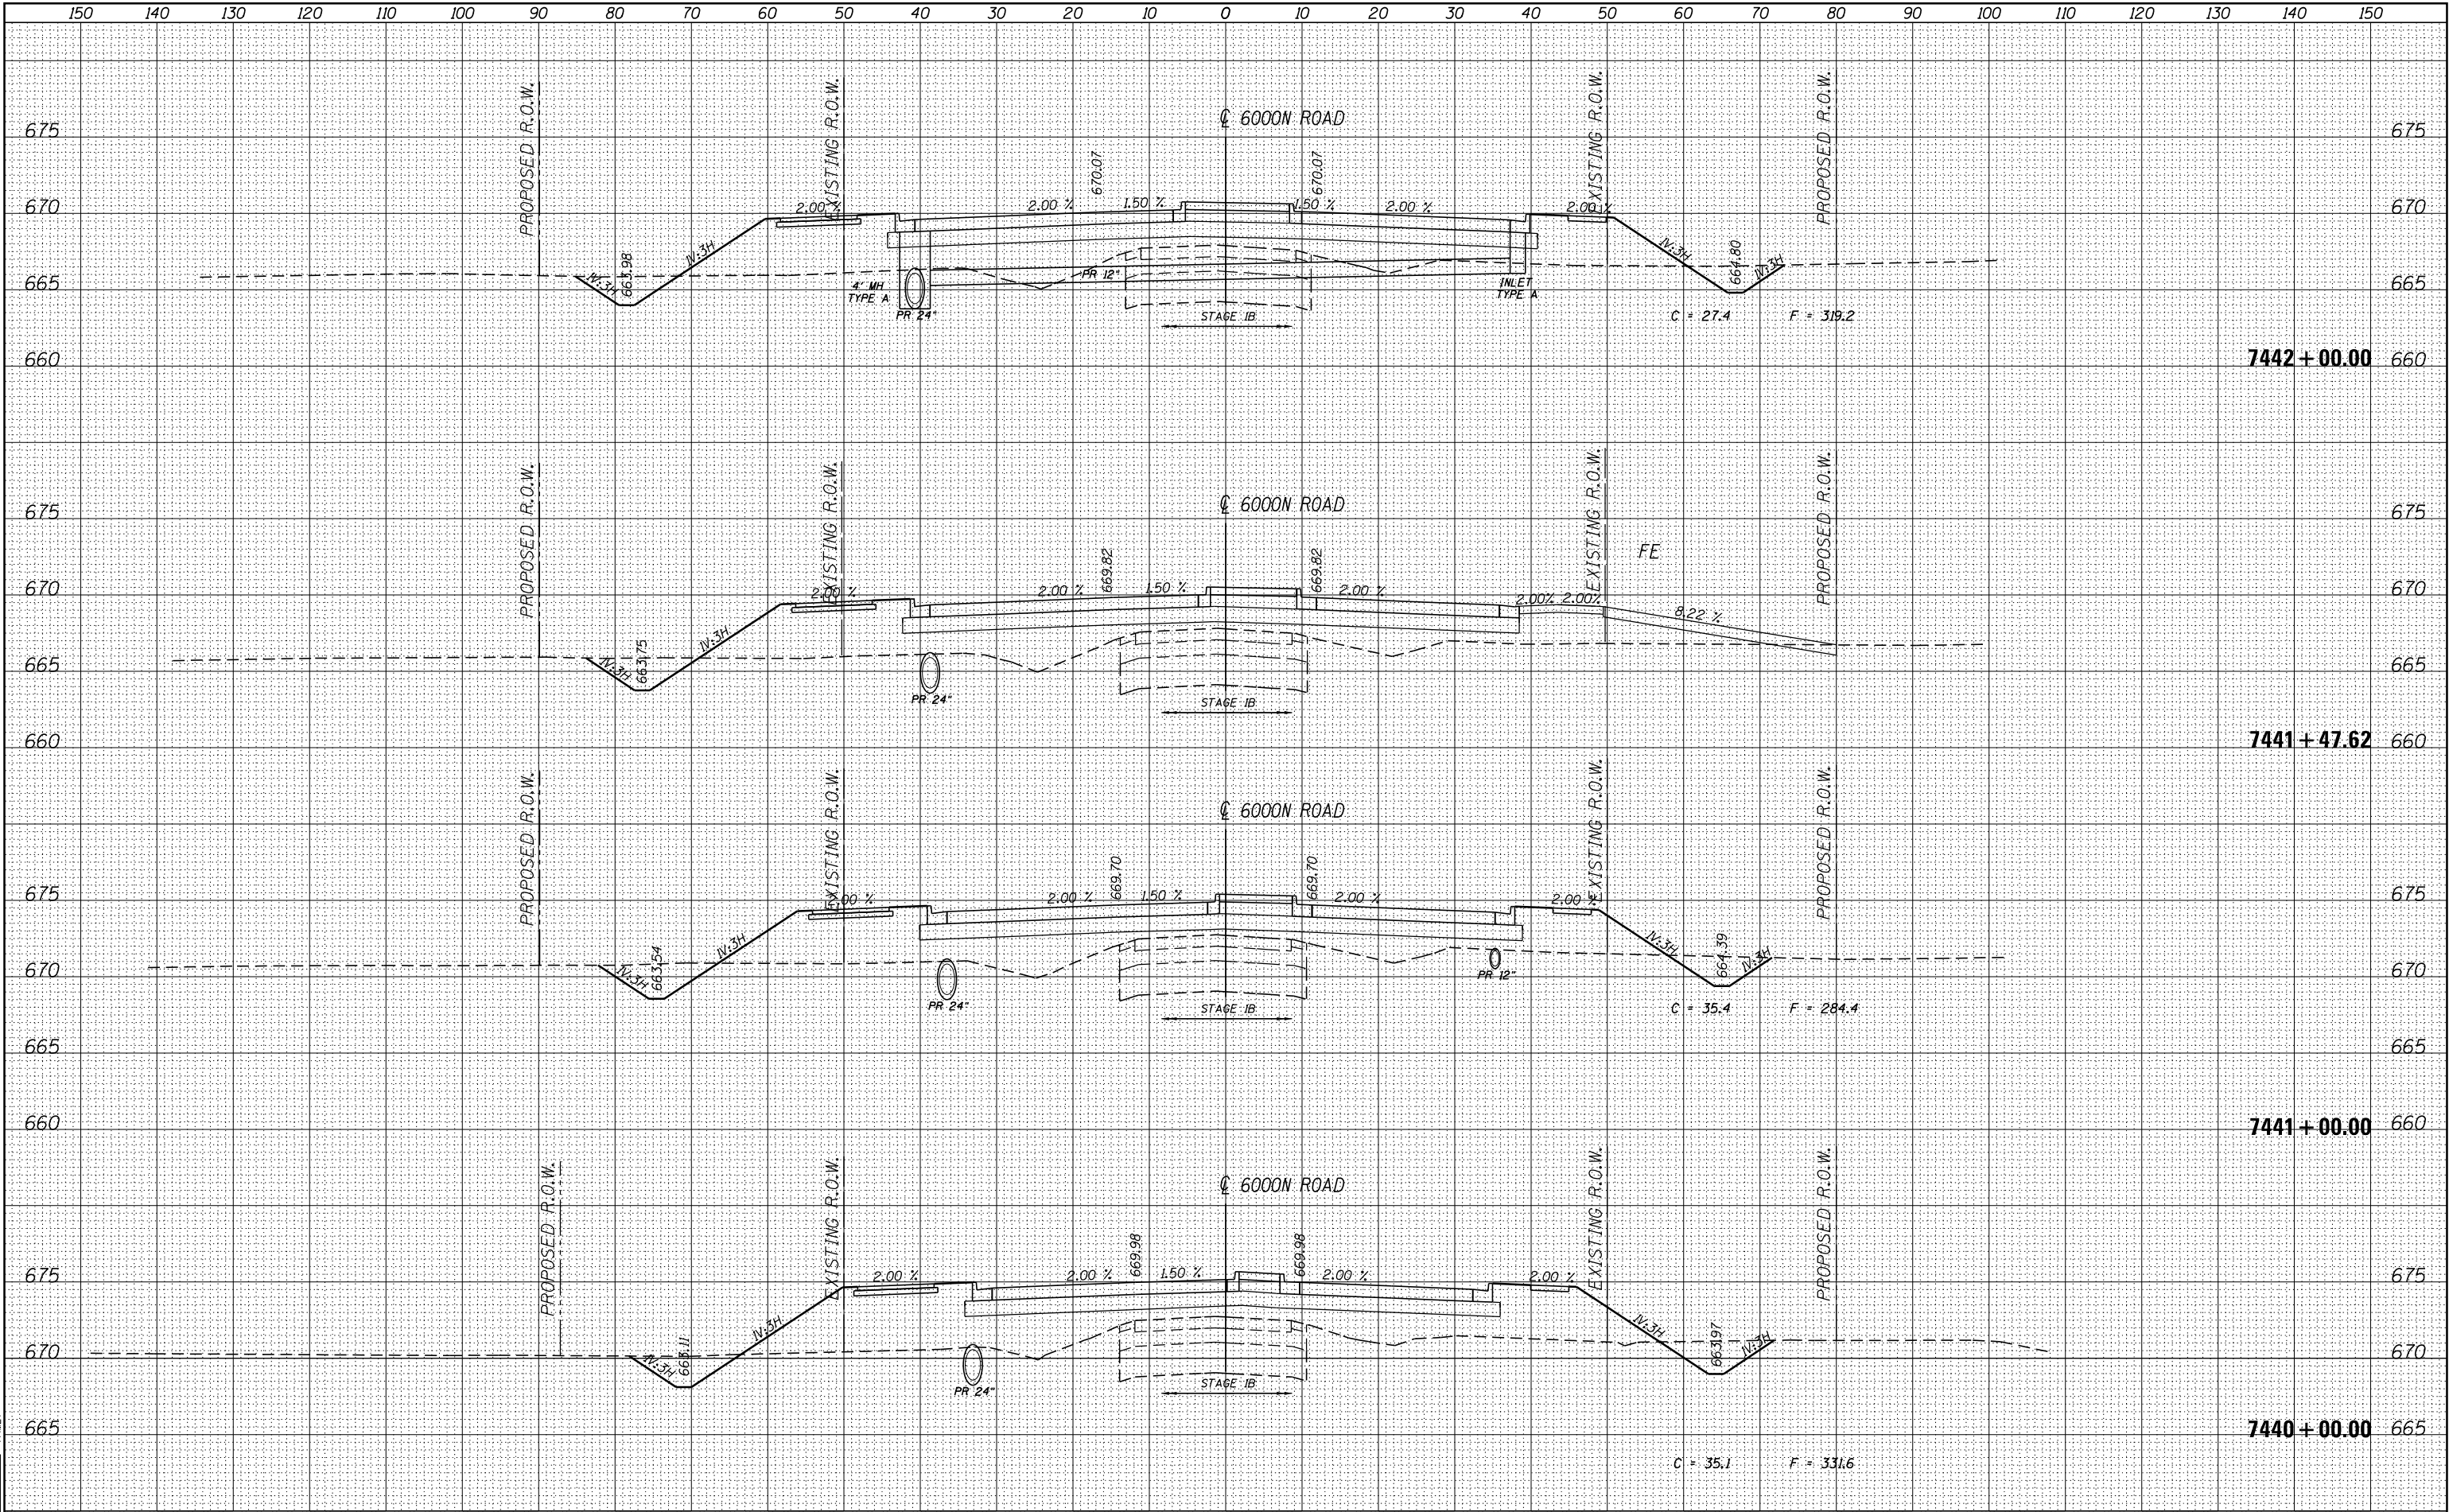

FILE NAME =	USER NAME = corcoranlm	DESIGNED -	DPA	REVISED -		STATE OF ILLINOIS DEPARTMENT OF TRANSPORTATION				CROSS SECTIONS - 6000N I-57 AND 6000N RD (BOURBONNAIS PARKWAY) BOURBONNAIS, IL				F.A.I. RTE.	SECTION	COUNTY	TOTAL SHEETS	SHEET NO.
c:\pw\work\p\dot\corcoranlm\412638\0309h00238-sht-ssht023.dgn		DRAWN -	MWH	REVISED -										57	(46-1)HBK-1	KANKAKEE	819	642
MODEL NAME =	PLOT SCALE = 20.0000' / in.	CHECKED -	DPA	REVISED -														CONTRACT NO. 66982
MODEL	PLOT DATE = 9/16/2014	DATE -	12/03/13	REVISED -										SCALE: SHEET OF SHEETS STA. 7440+00.00 TO STA. 7442+00.00 ILLINOIS FED. AID PROJECT				

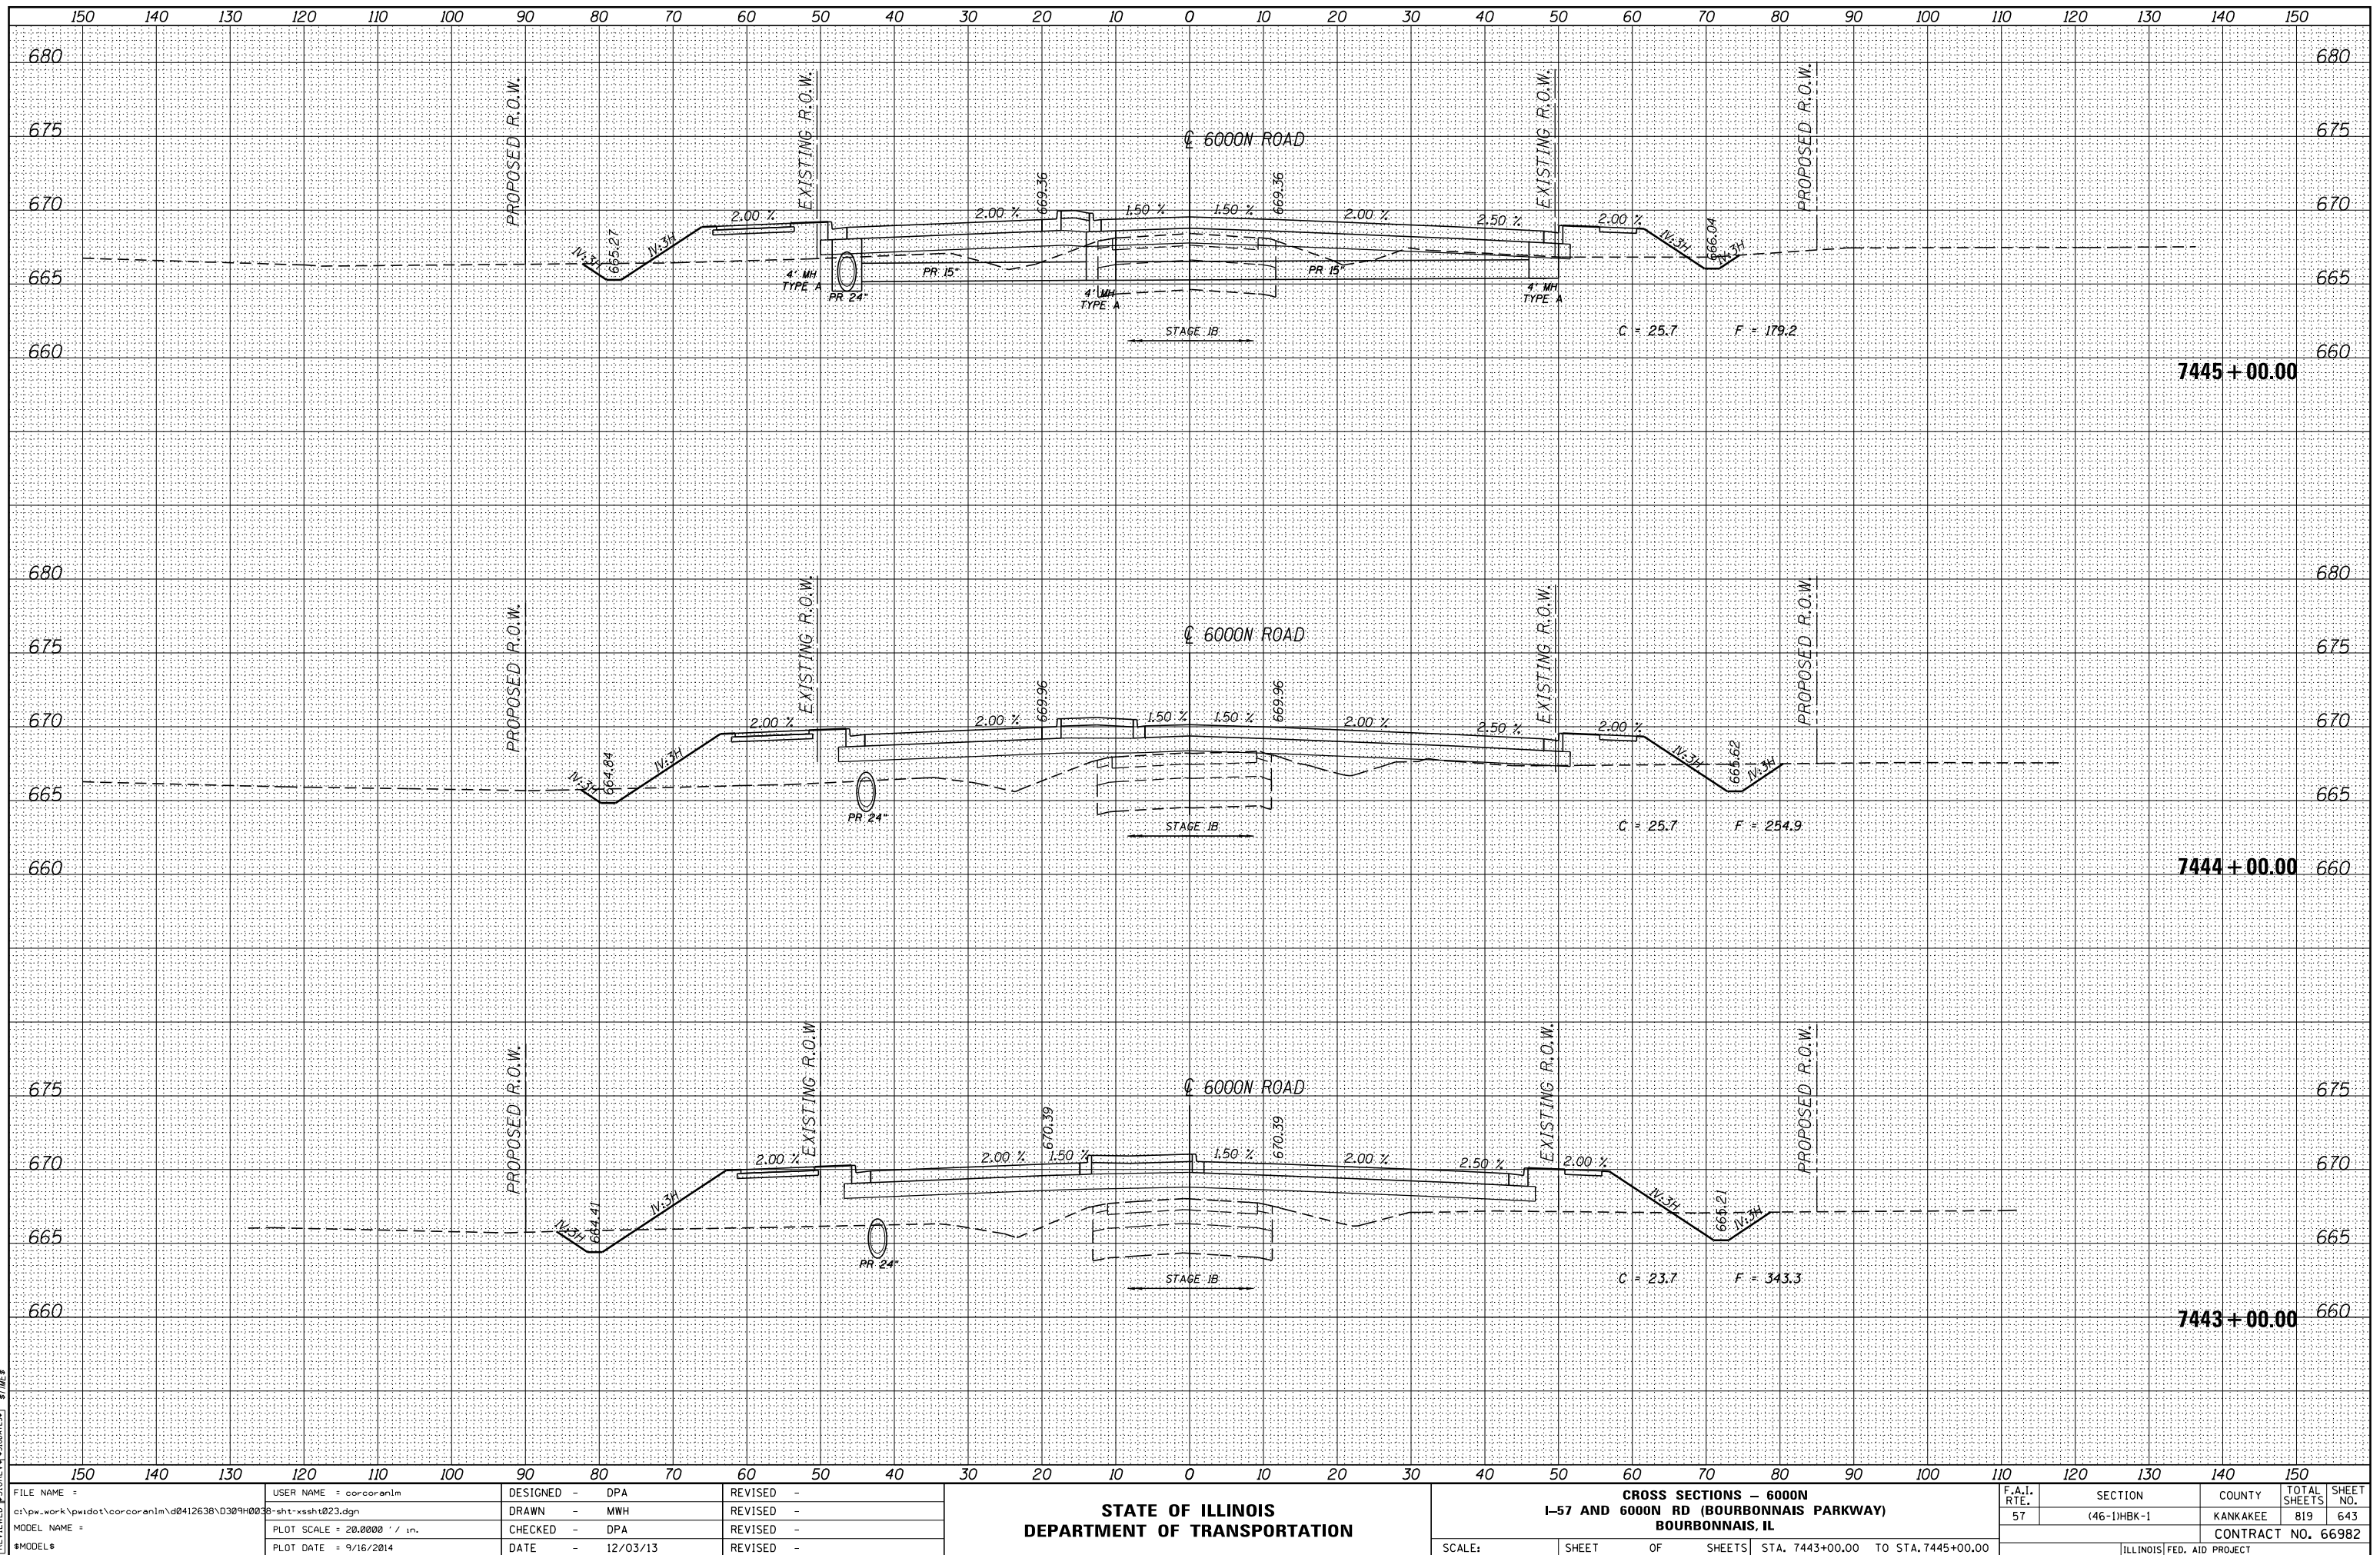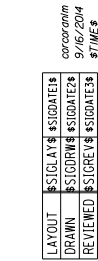


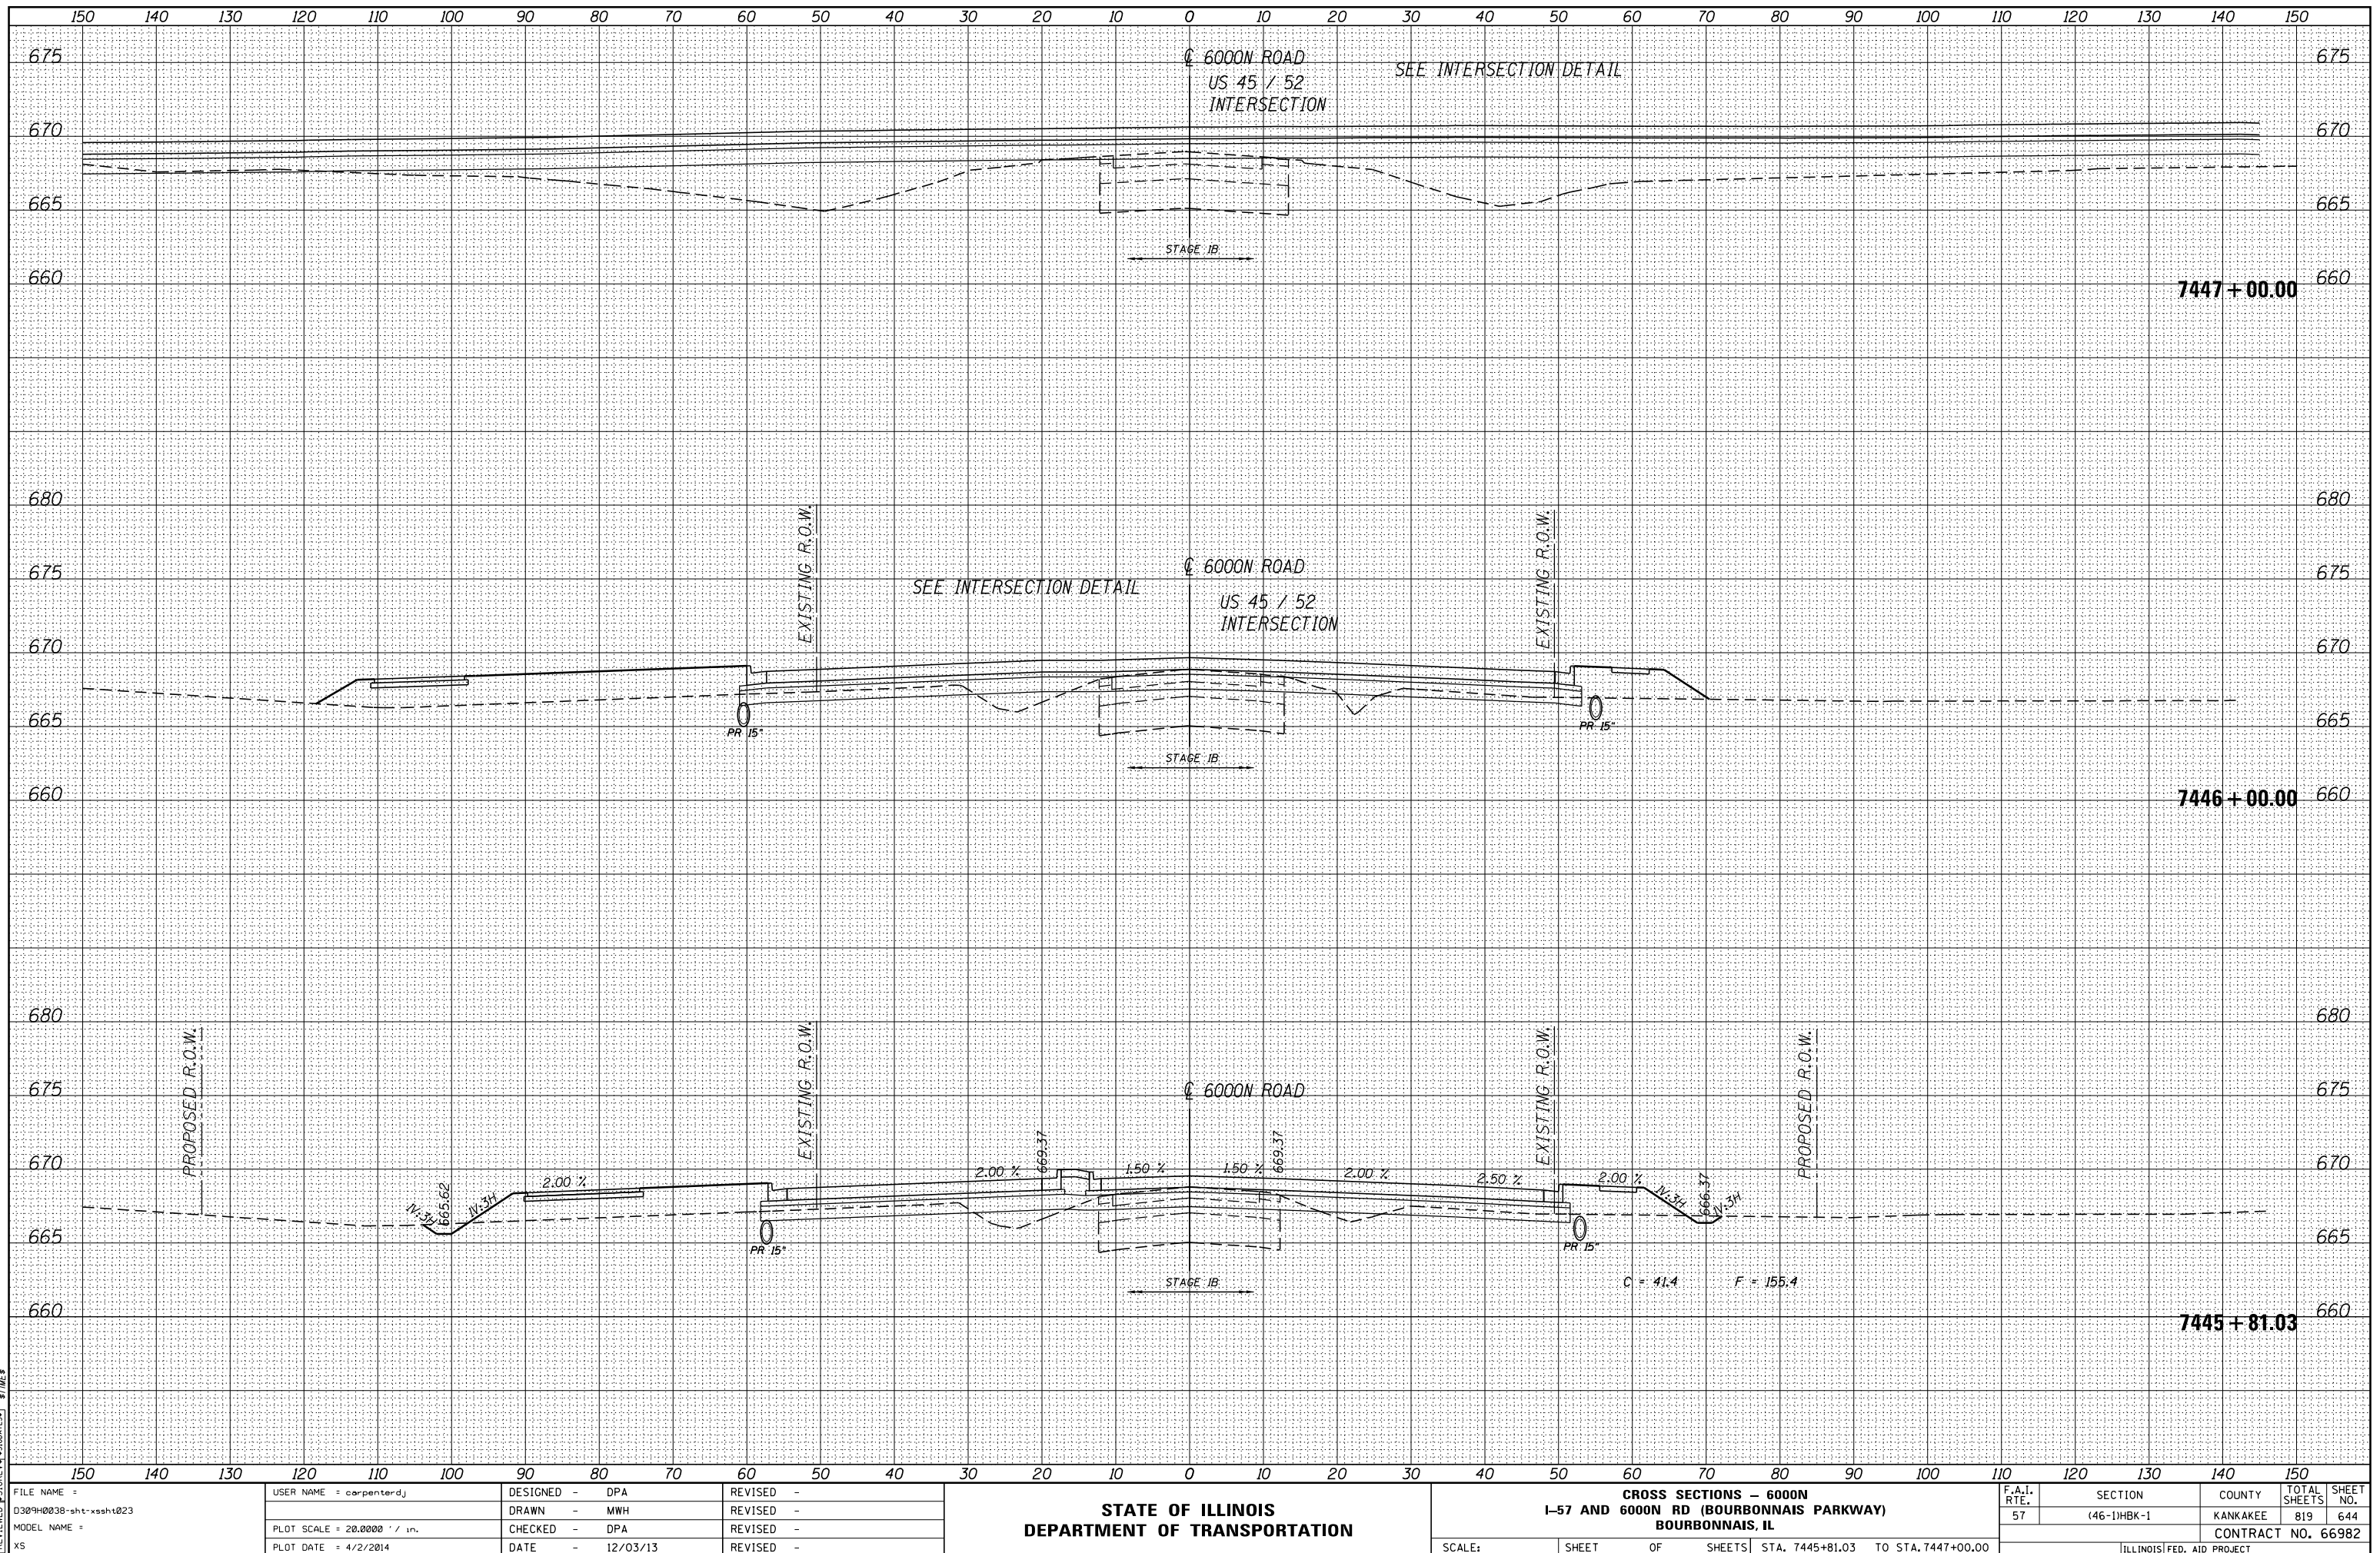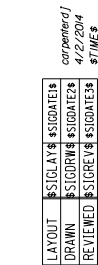

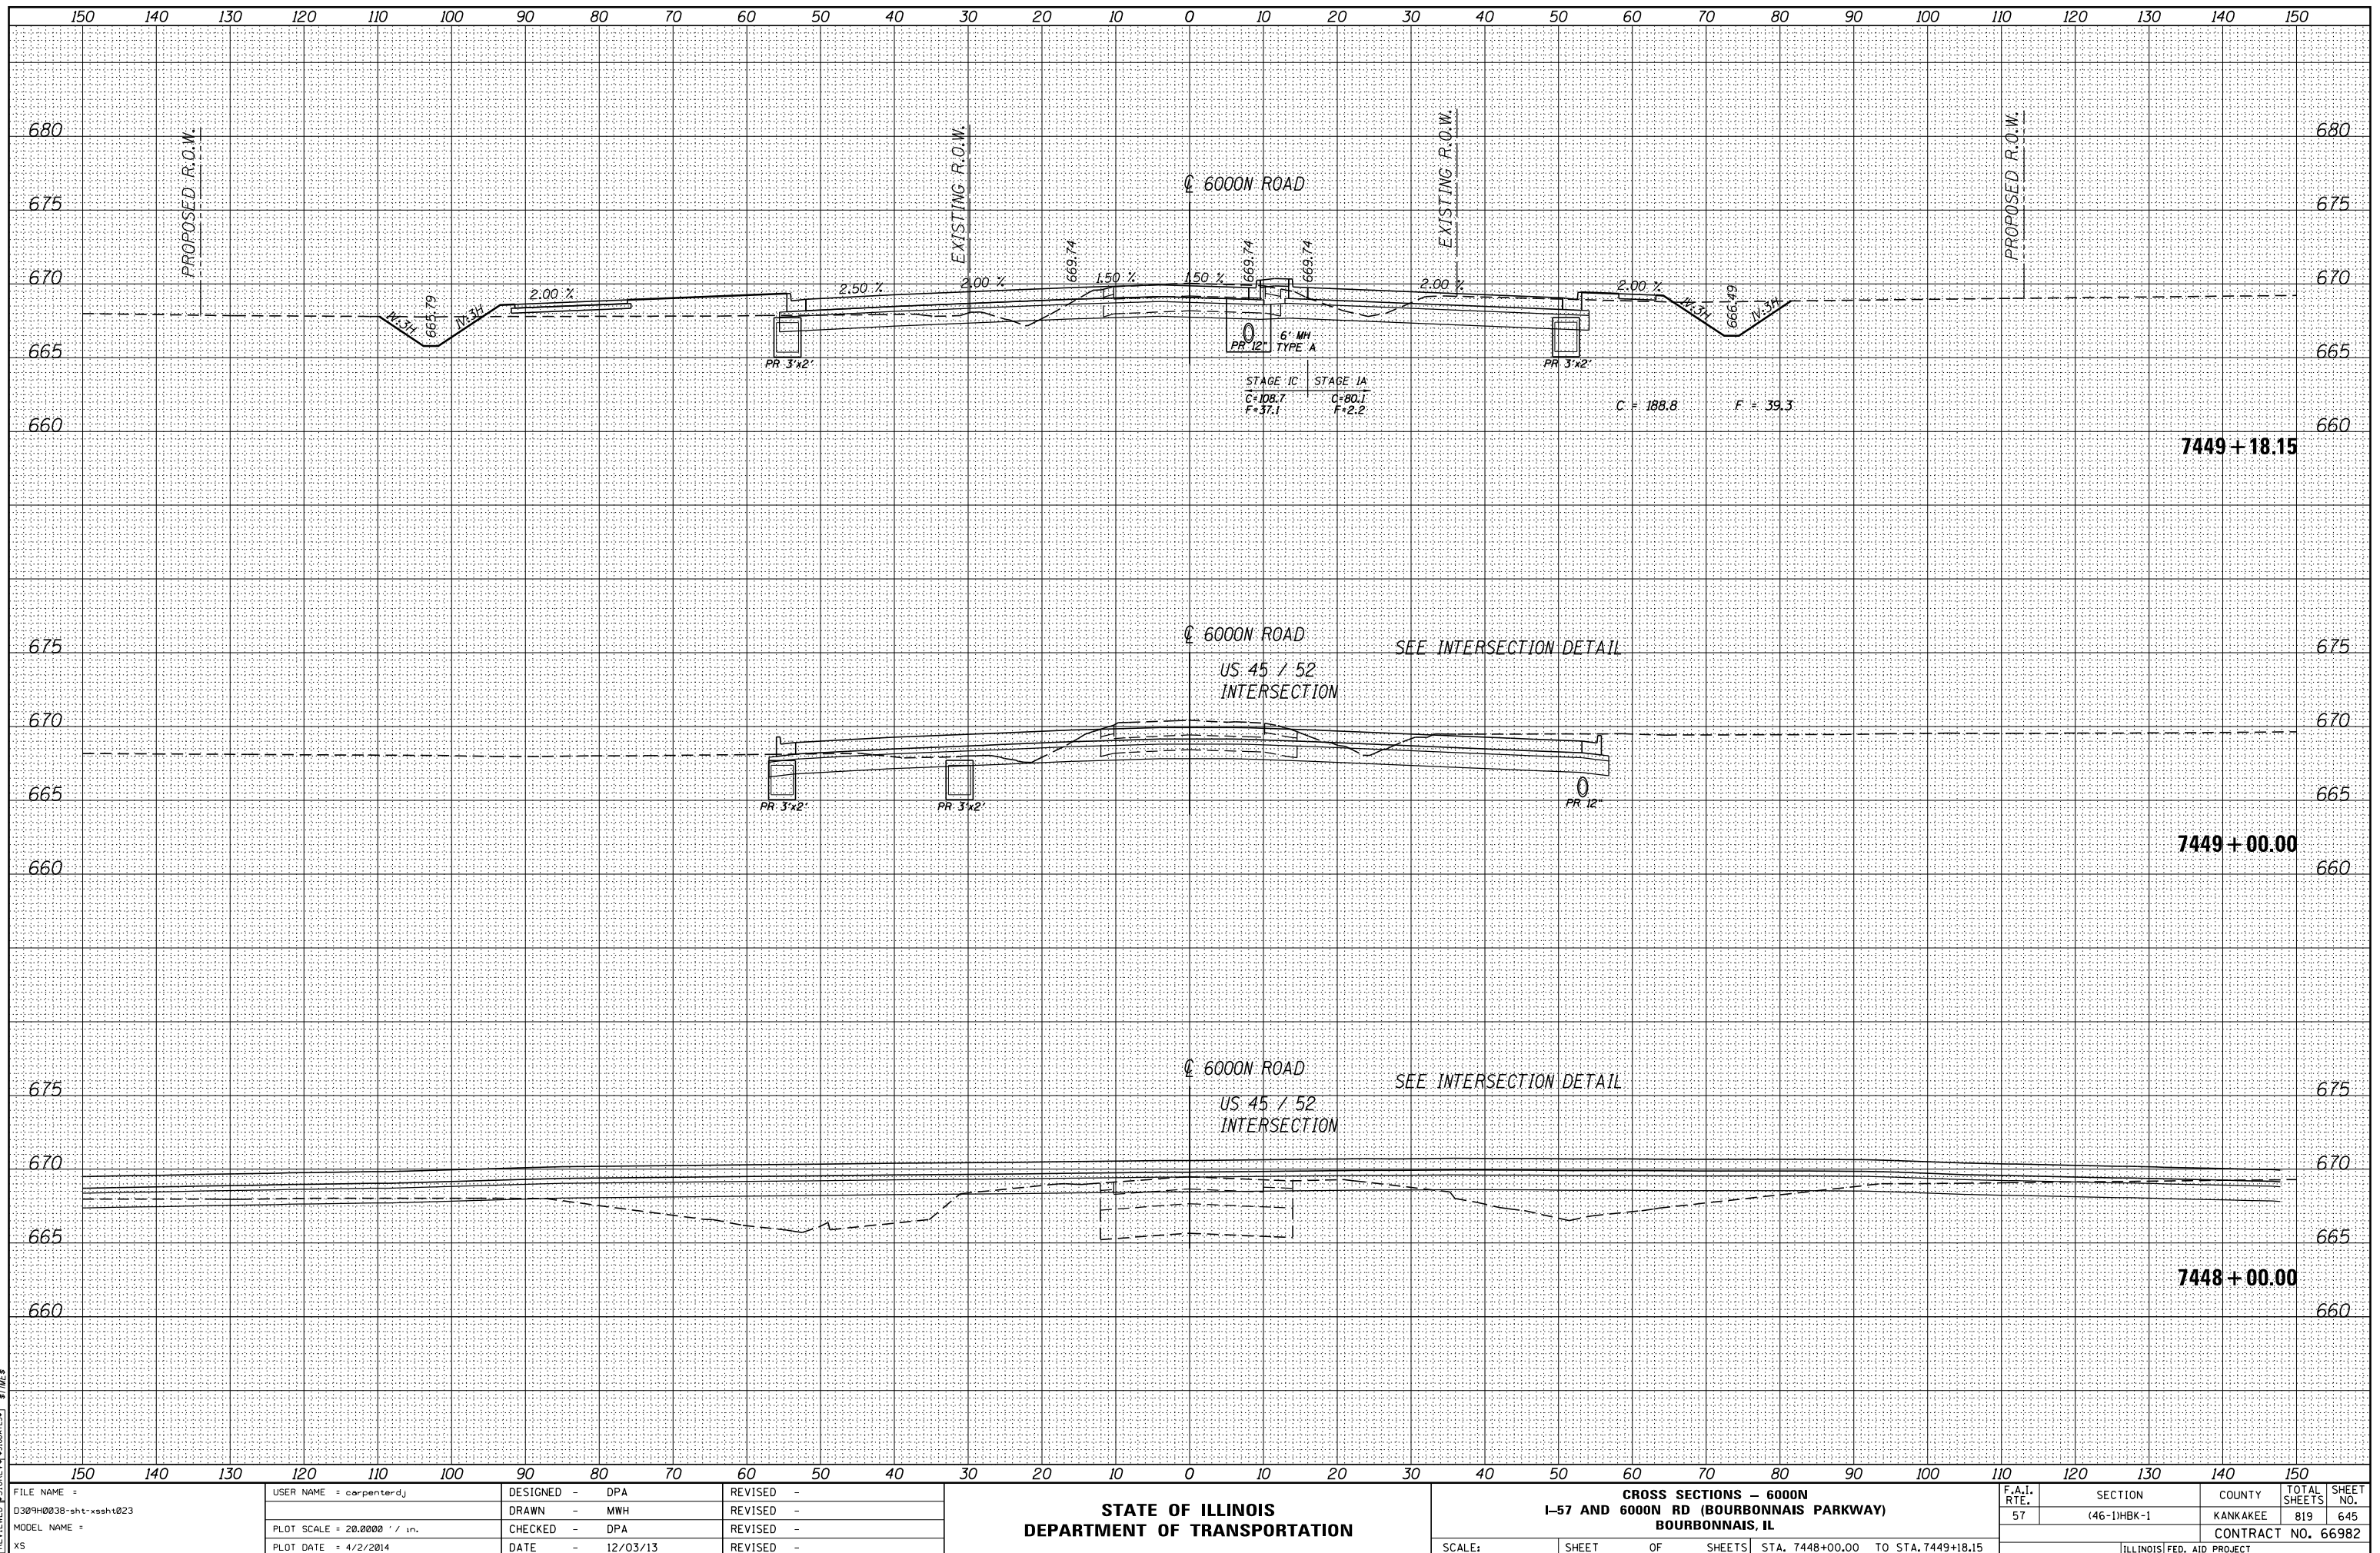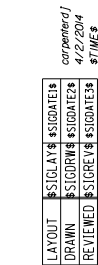




LAYOUT: SIGGATER
DRAWN: SIGGATER
REVIEWED: SIGGATER
carpentierj
4/2/2014
5:16:58

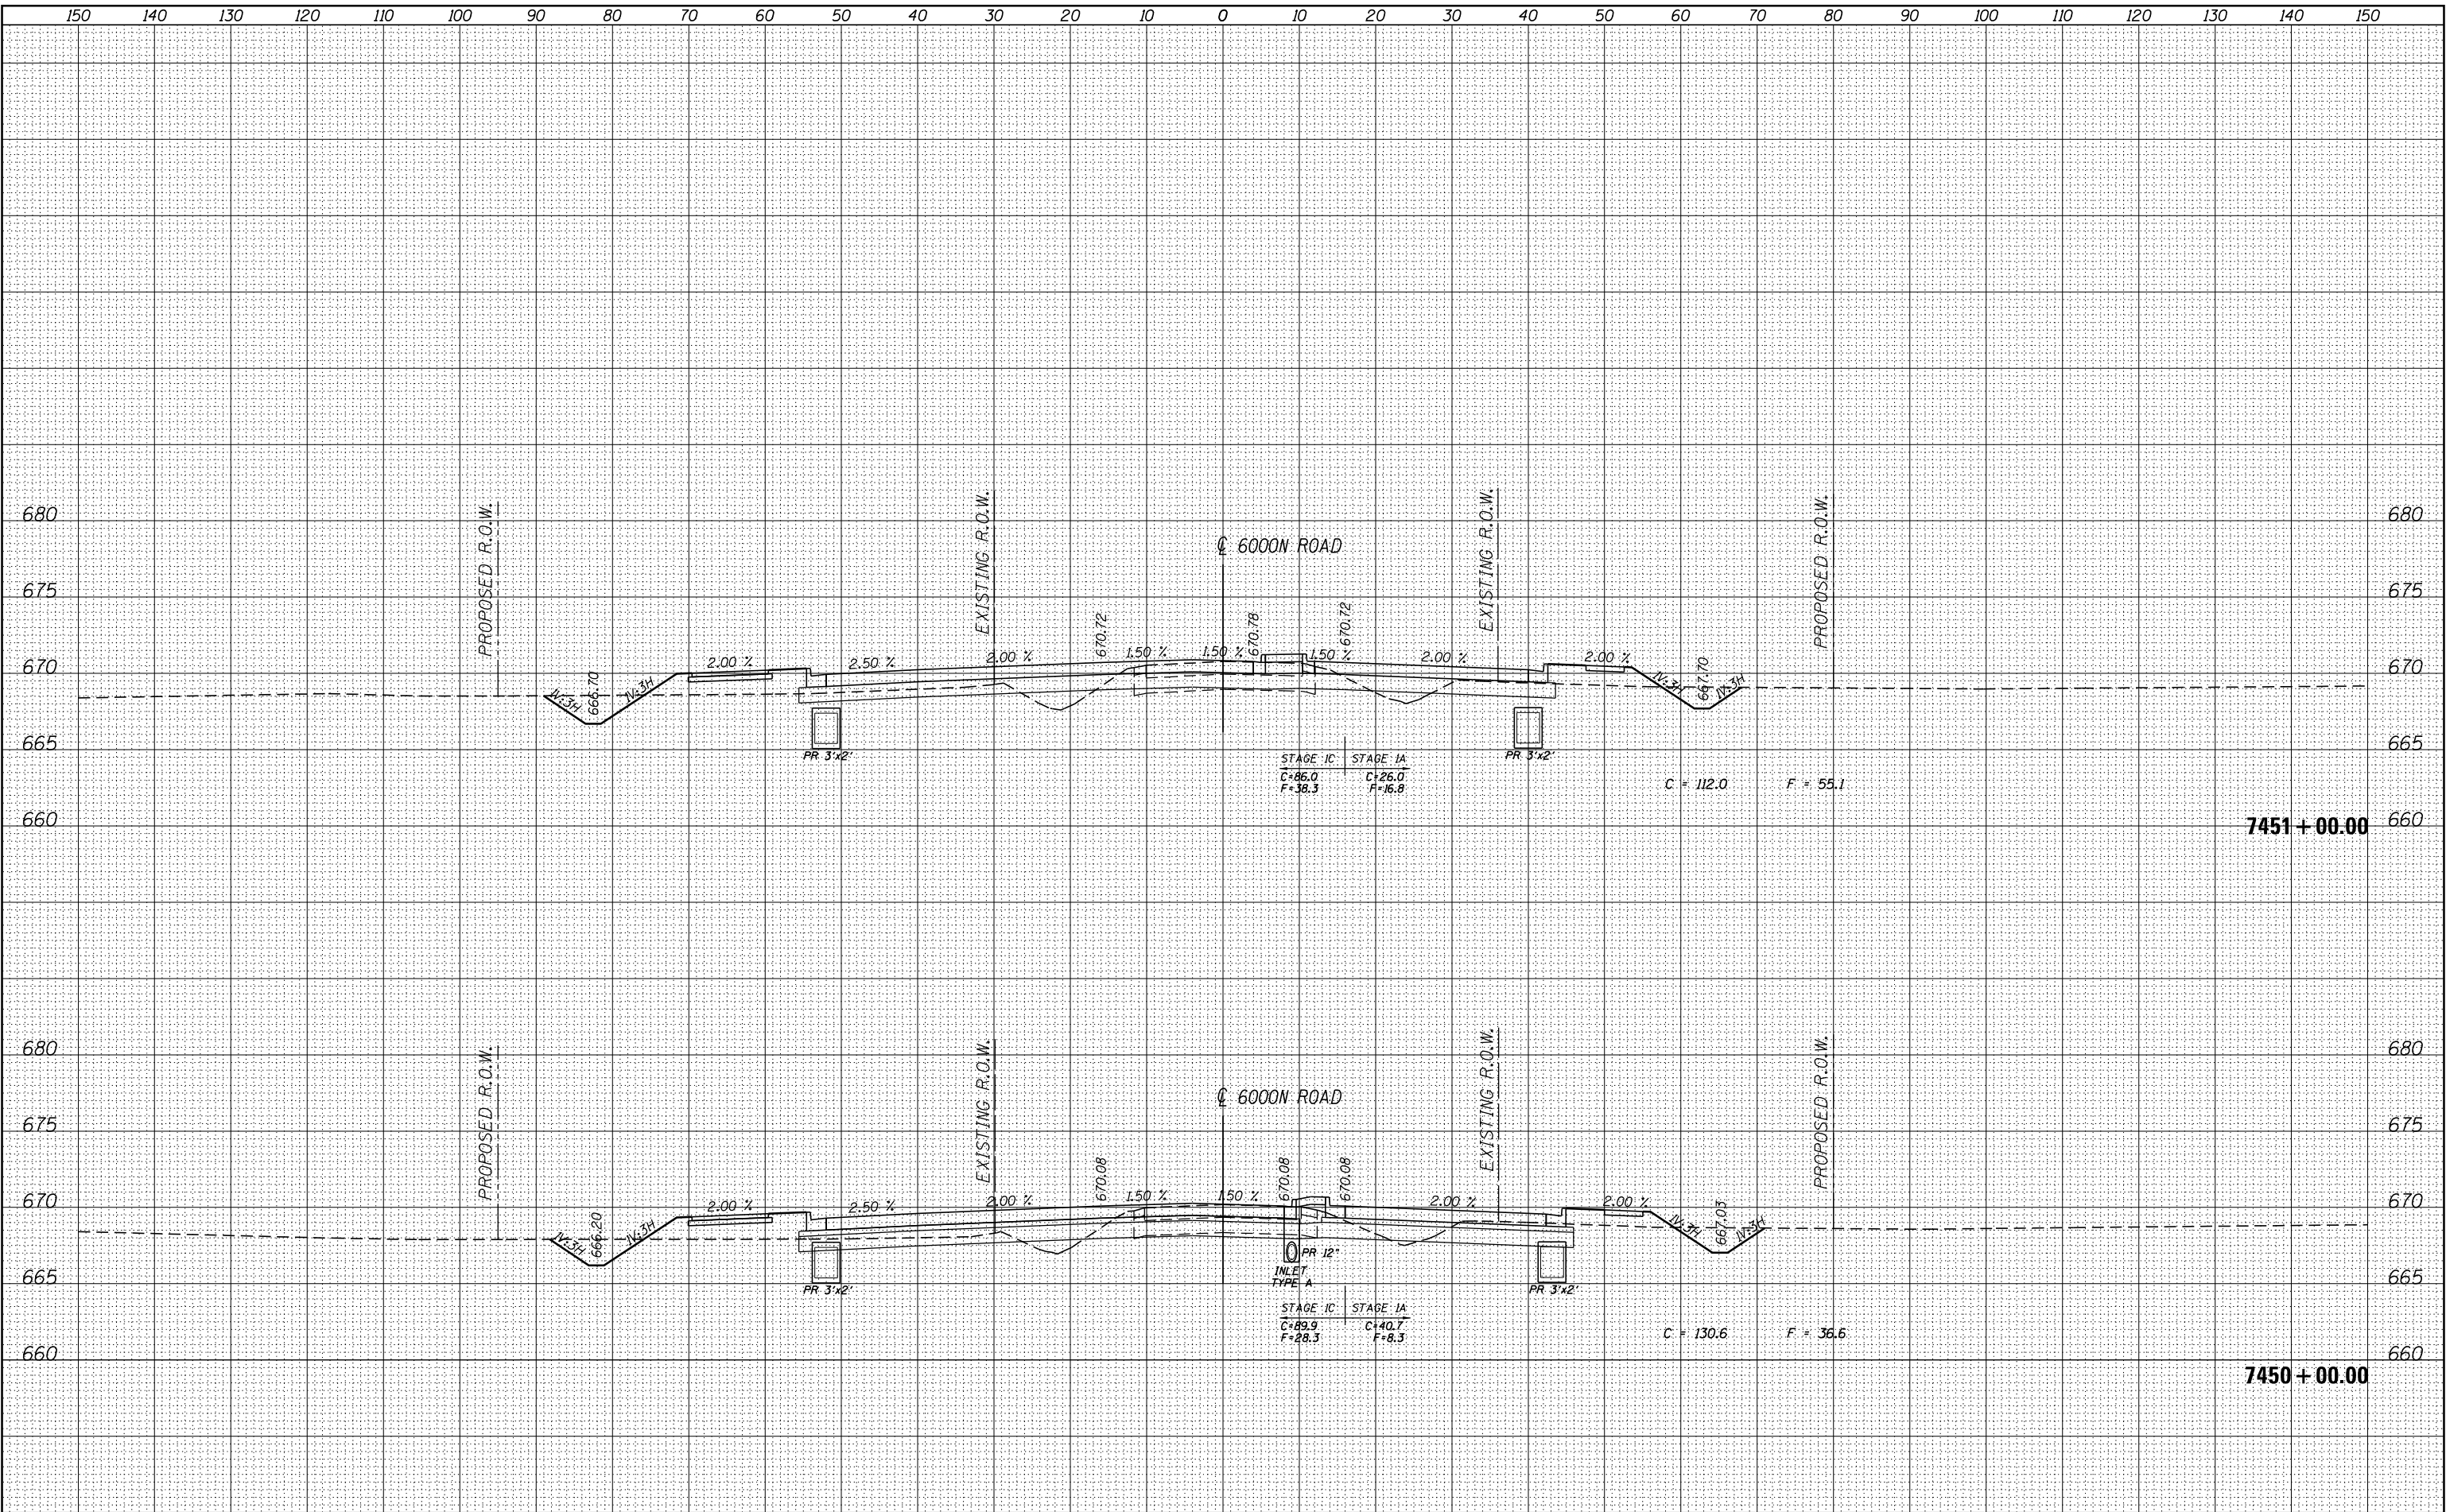

150		140		130		120		110		100		90		80		70		60		50		40		30		20		10		0		10		20		30		40		50		60		70		80		90		100		110		120		130		140		150	
FILE NAME =				USER NAME = carpenterdj				DESIGNED - DPA				REVISED -				STATE OF ILLINOIS DEPARTMENT OF TRANSPORTATION																CROSS SECTIONS - 6000N I-57 AND 6000N RD (BOURBONNAIS PARKWAY) BOURBONNAIS, IL								F.A.I. RTE.	SECTION		COUNTY		TOTAL SHEETS	SHEET NO.															
D309H0038-sht-ssht023								DRAWN - MWH				REVISED -																												57	(46-1)HBK-1		KANKAKEE		819	646															
MODEL NAME =				PLOT SCALE = 20.0000 ' / in.				CHECKED - DPA				REVISED -																				CONTRACT NO. 66982																													
XS				PLOT DATE = 4/2/2014				DATE - 12/03/13				REVISED -	
								SCALE:																								SHEET		OF		SHEETS		STA. 7450+00.00 TO STA. 7451+00.00								ILLINOIS FED. AID PROJECT															




LAYOUT: SIGGATEX
DRAWN: SIGGATEX
REVIEWED: SIGGATEX
carpentierj
4/2/2014
5:16:58

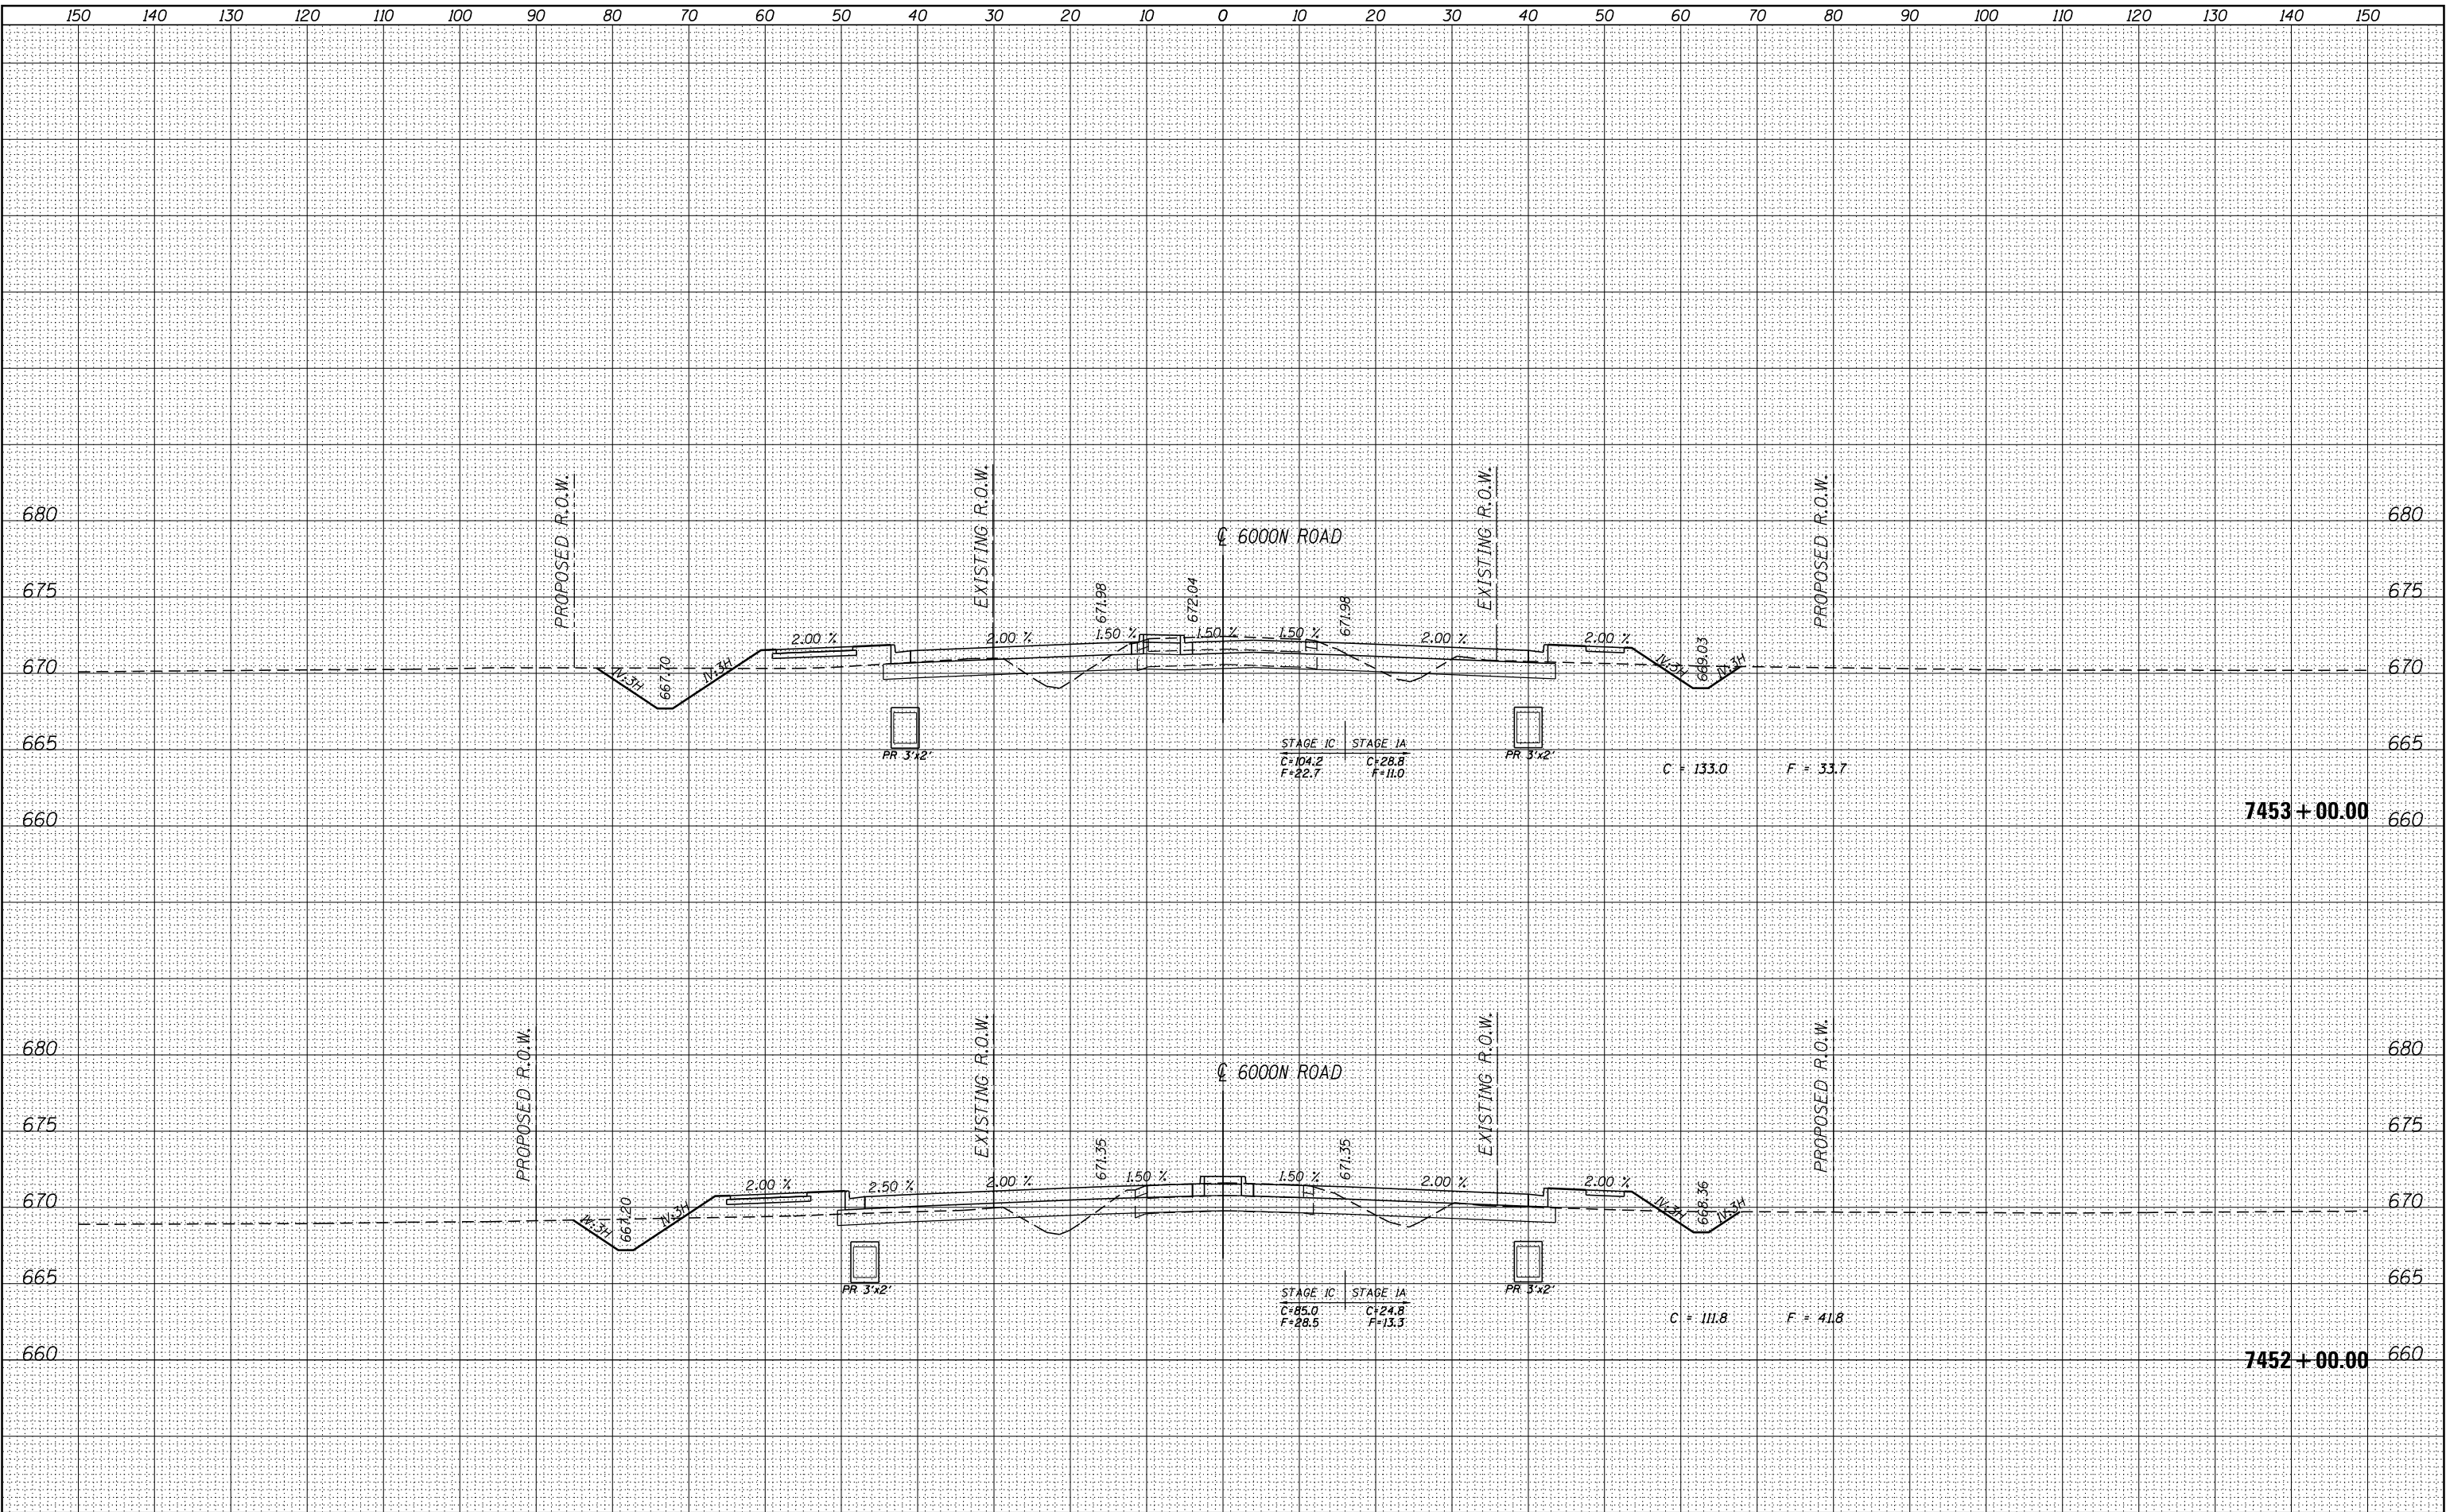

FILE NAME =	USER NAME = carpentierj	DESIGNED - DPA	REVISED -	STATE OF ILLINOIS DEPARTMENT OF TRANSPORTATION				CROSS SECTIONS - 6000N I-57 AND 6000N RD (BOURBONNAIS PARKWAY) BOURBONNAIS, IL				F.A.I. RTE.	SECTION	COUNTY	TOTAL SHEETS	SHEET NO.
D309H0038-sht-xxsht023		DRAWN - MWH	REVISED -									57	(46-1)HBK-1	KANKAKEE	819	647
MODEL NAME =		CHECKED - DPA	REVISED -									CONTRACT NO. 66982				
XS		DATE - 12/03/13	REVISED -									ILLINOIS FED. AID PROJECT				
				SCALE:				SHEET OF SHEETS STA. 7452+00.00 TO STA. 7453+00.00								




LAYOUT: SIGGATEX
DRAWN: SIGGATEX
REVIEWED: SIGGATEX
carpentierj
4/2/2014
5:16:58

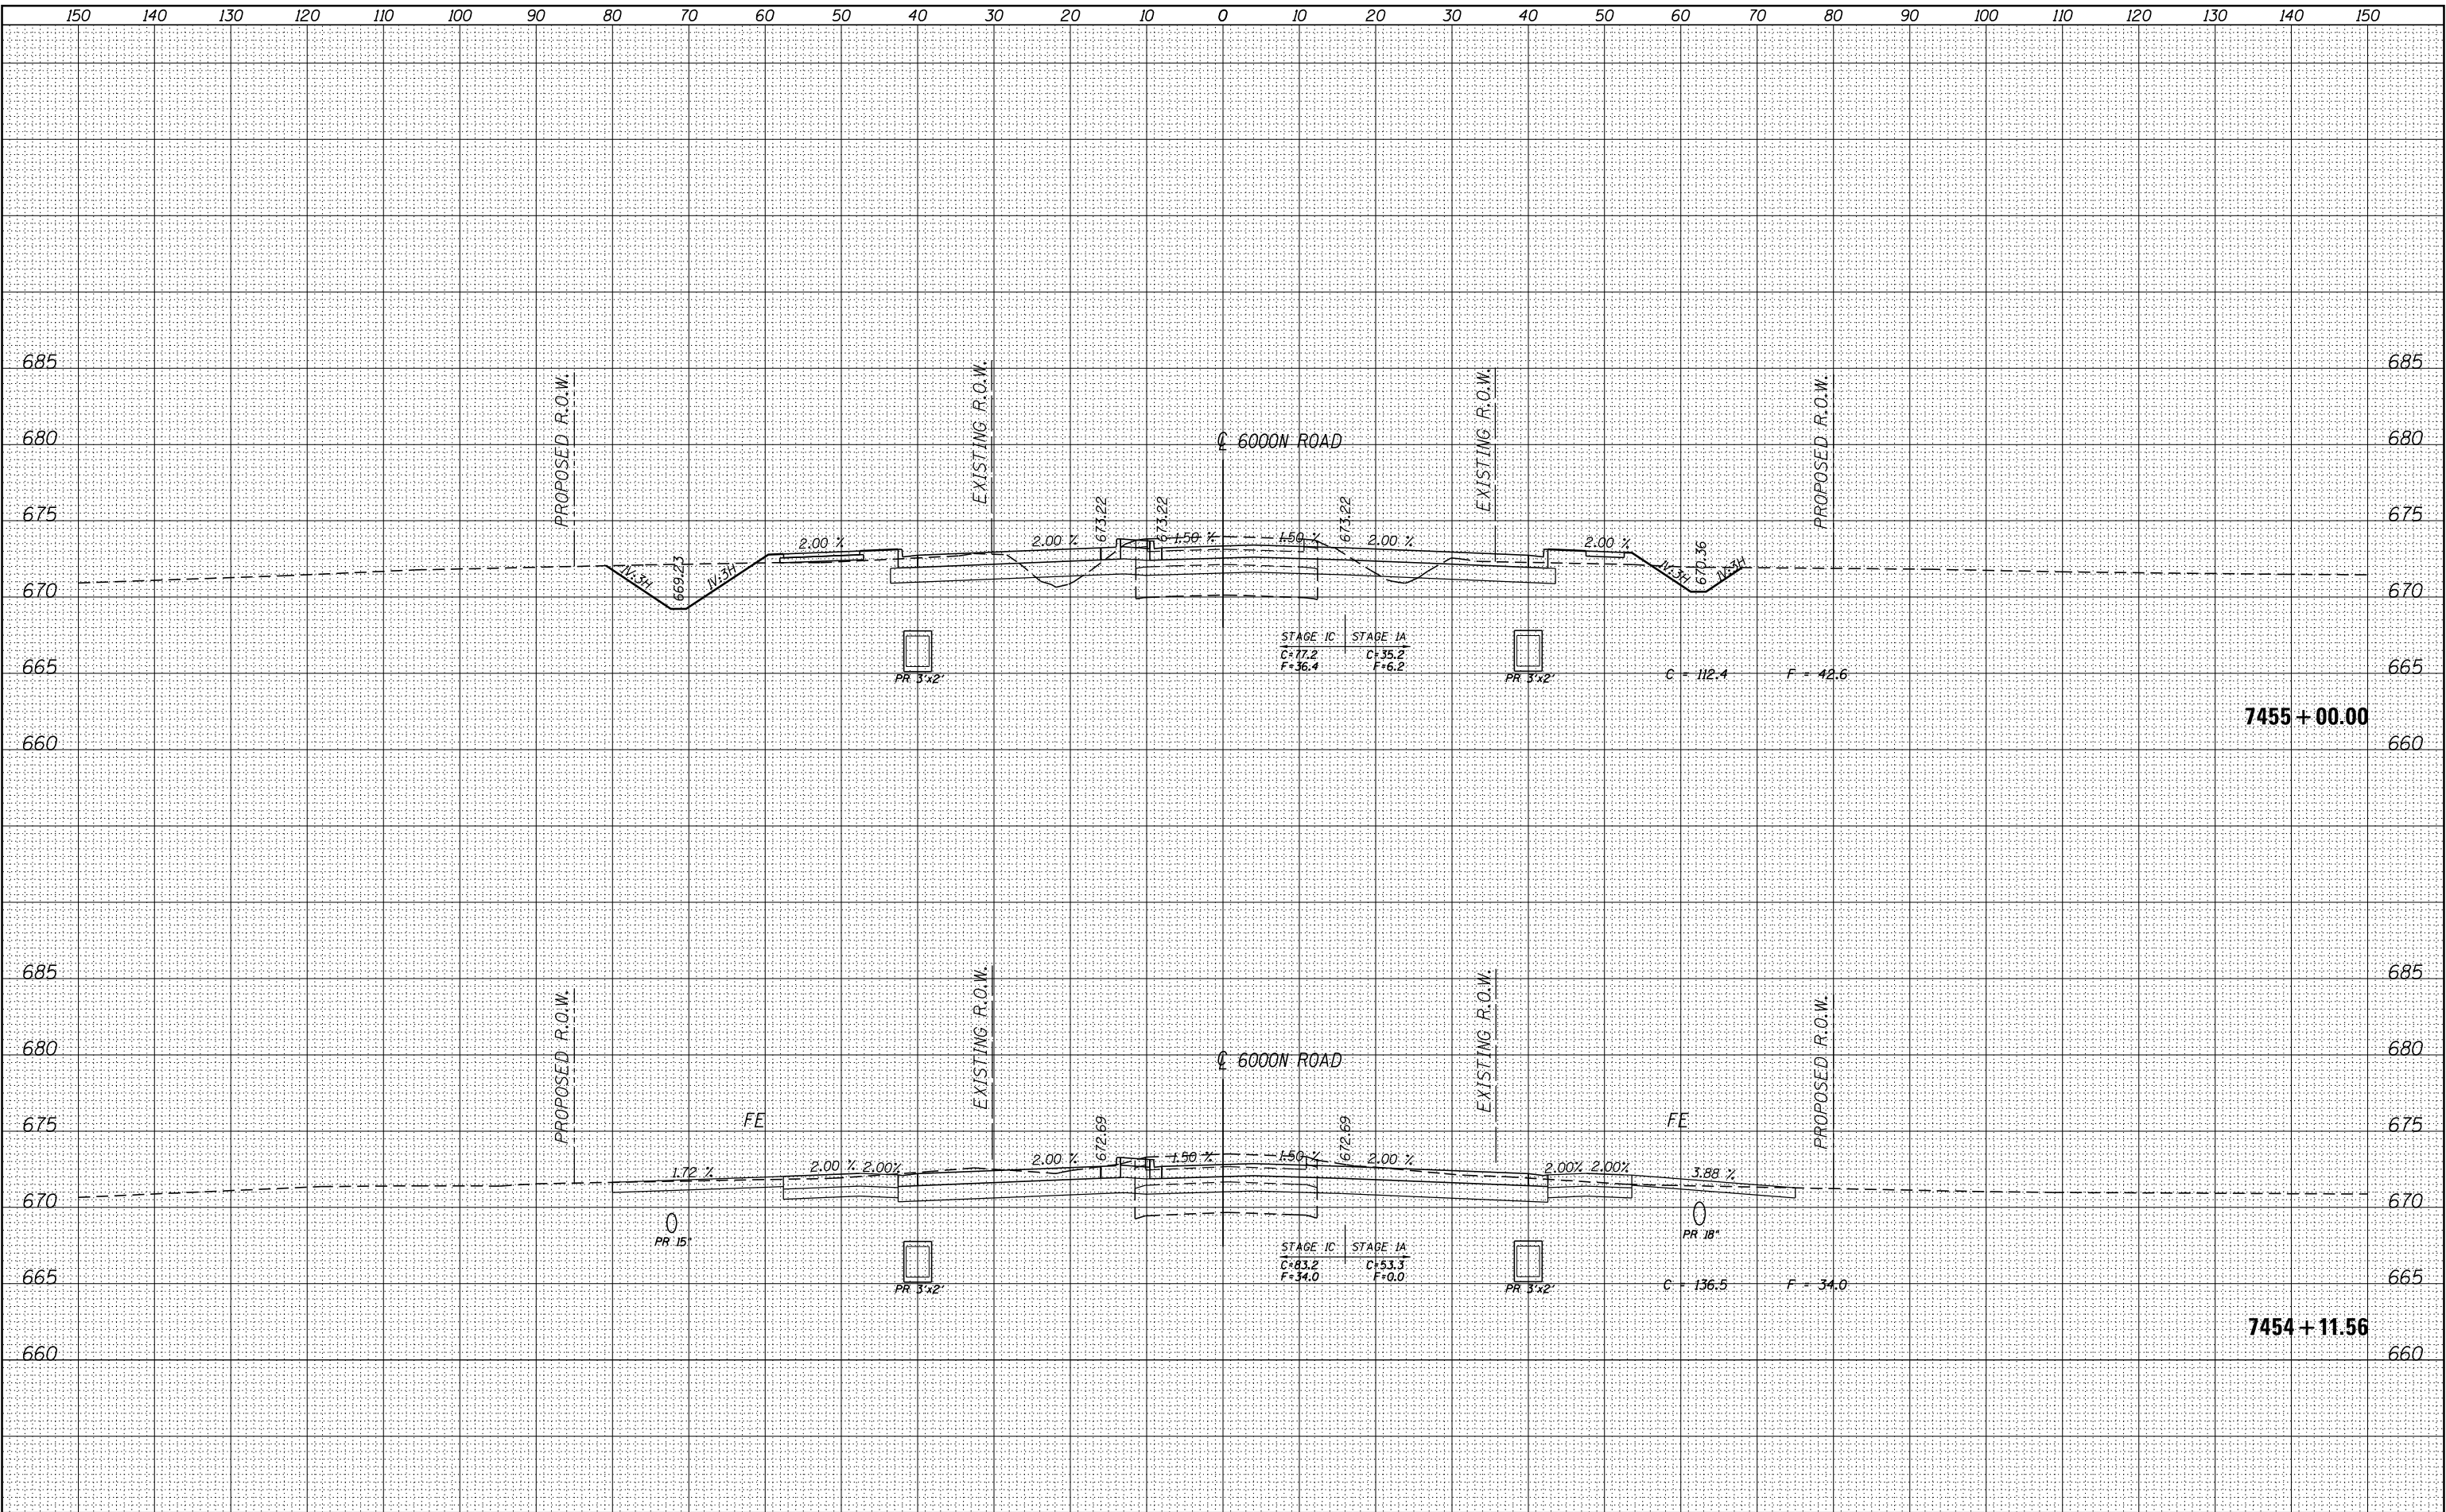



150	140	130	120	110	100	90	80	70	60	50	40	30	20	10	0	10	20	30	40	50	60	70	80	90	100	110	120	130	140	150			
FILE NAME =		USER NAME = carpenterdj		DESIGNED - DPA		REVISED -		STATE OF ILLINOIS DEPARTMENT OF TRANSPORTATION												CROSS SECTIONS - 6000N I-57 AND 6000N RD (BOURBONNAIS PARKWAY) BOURBONNAIS, IL						F.A.I. RTE.	SECTION		COUNTY	TOTAL SHEETS	SHEET NO.		
D309H0038-sht-xxsht023				DRAWN - MWH		REVISED -														57	(46-1)HBK-1		KANKAKEE	819	648								
MODEL NAME =		PLOT SCALE = 20.0000 ' / in.		CHECKED - DPA		REVISED -														SCALE:						SHEET	OF	SHEETS	STA. 7454+11.56	TO STA. 7455+00.00	CONTRACT NO. 66982		
XS		PLOT DATE = 4/2/2014		DATE - 12/03/13		REVISED -																				ILLINOIS	FED.	AID PROJECT					






LAYOUT: SIGATER
DRAWN: SIGATER
REVIEWED: SIGATER
carpenterdj
4/2/2014
5:16:58

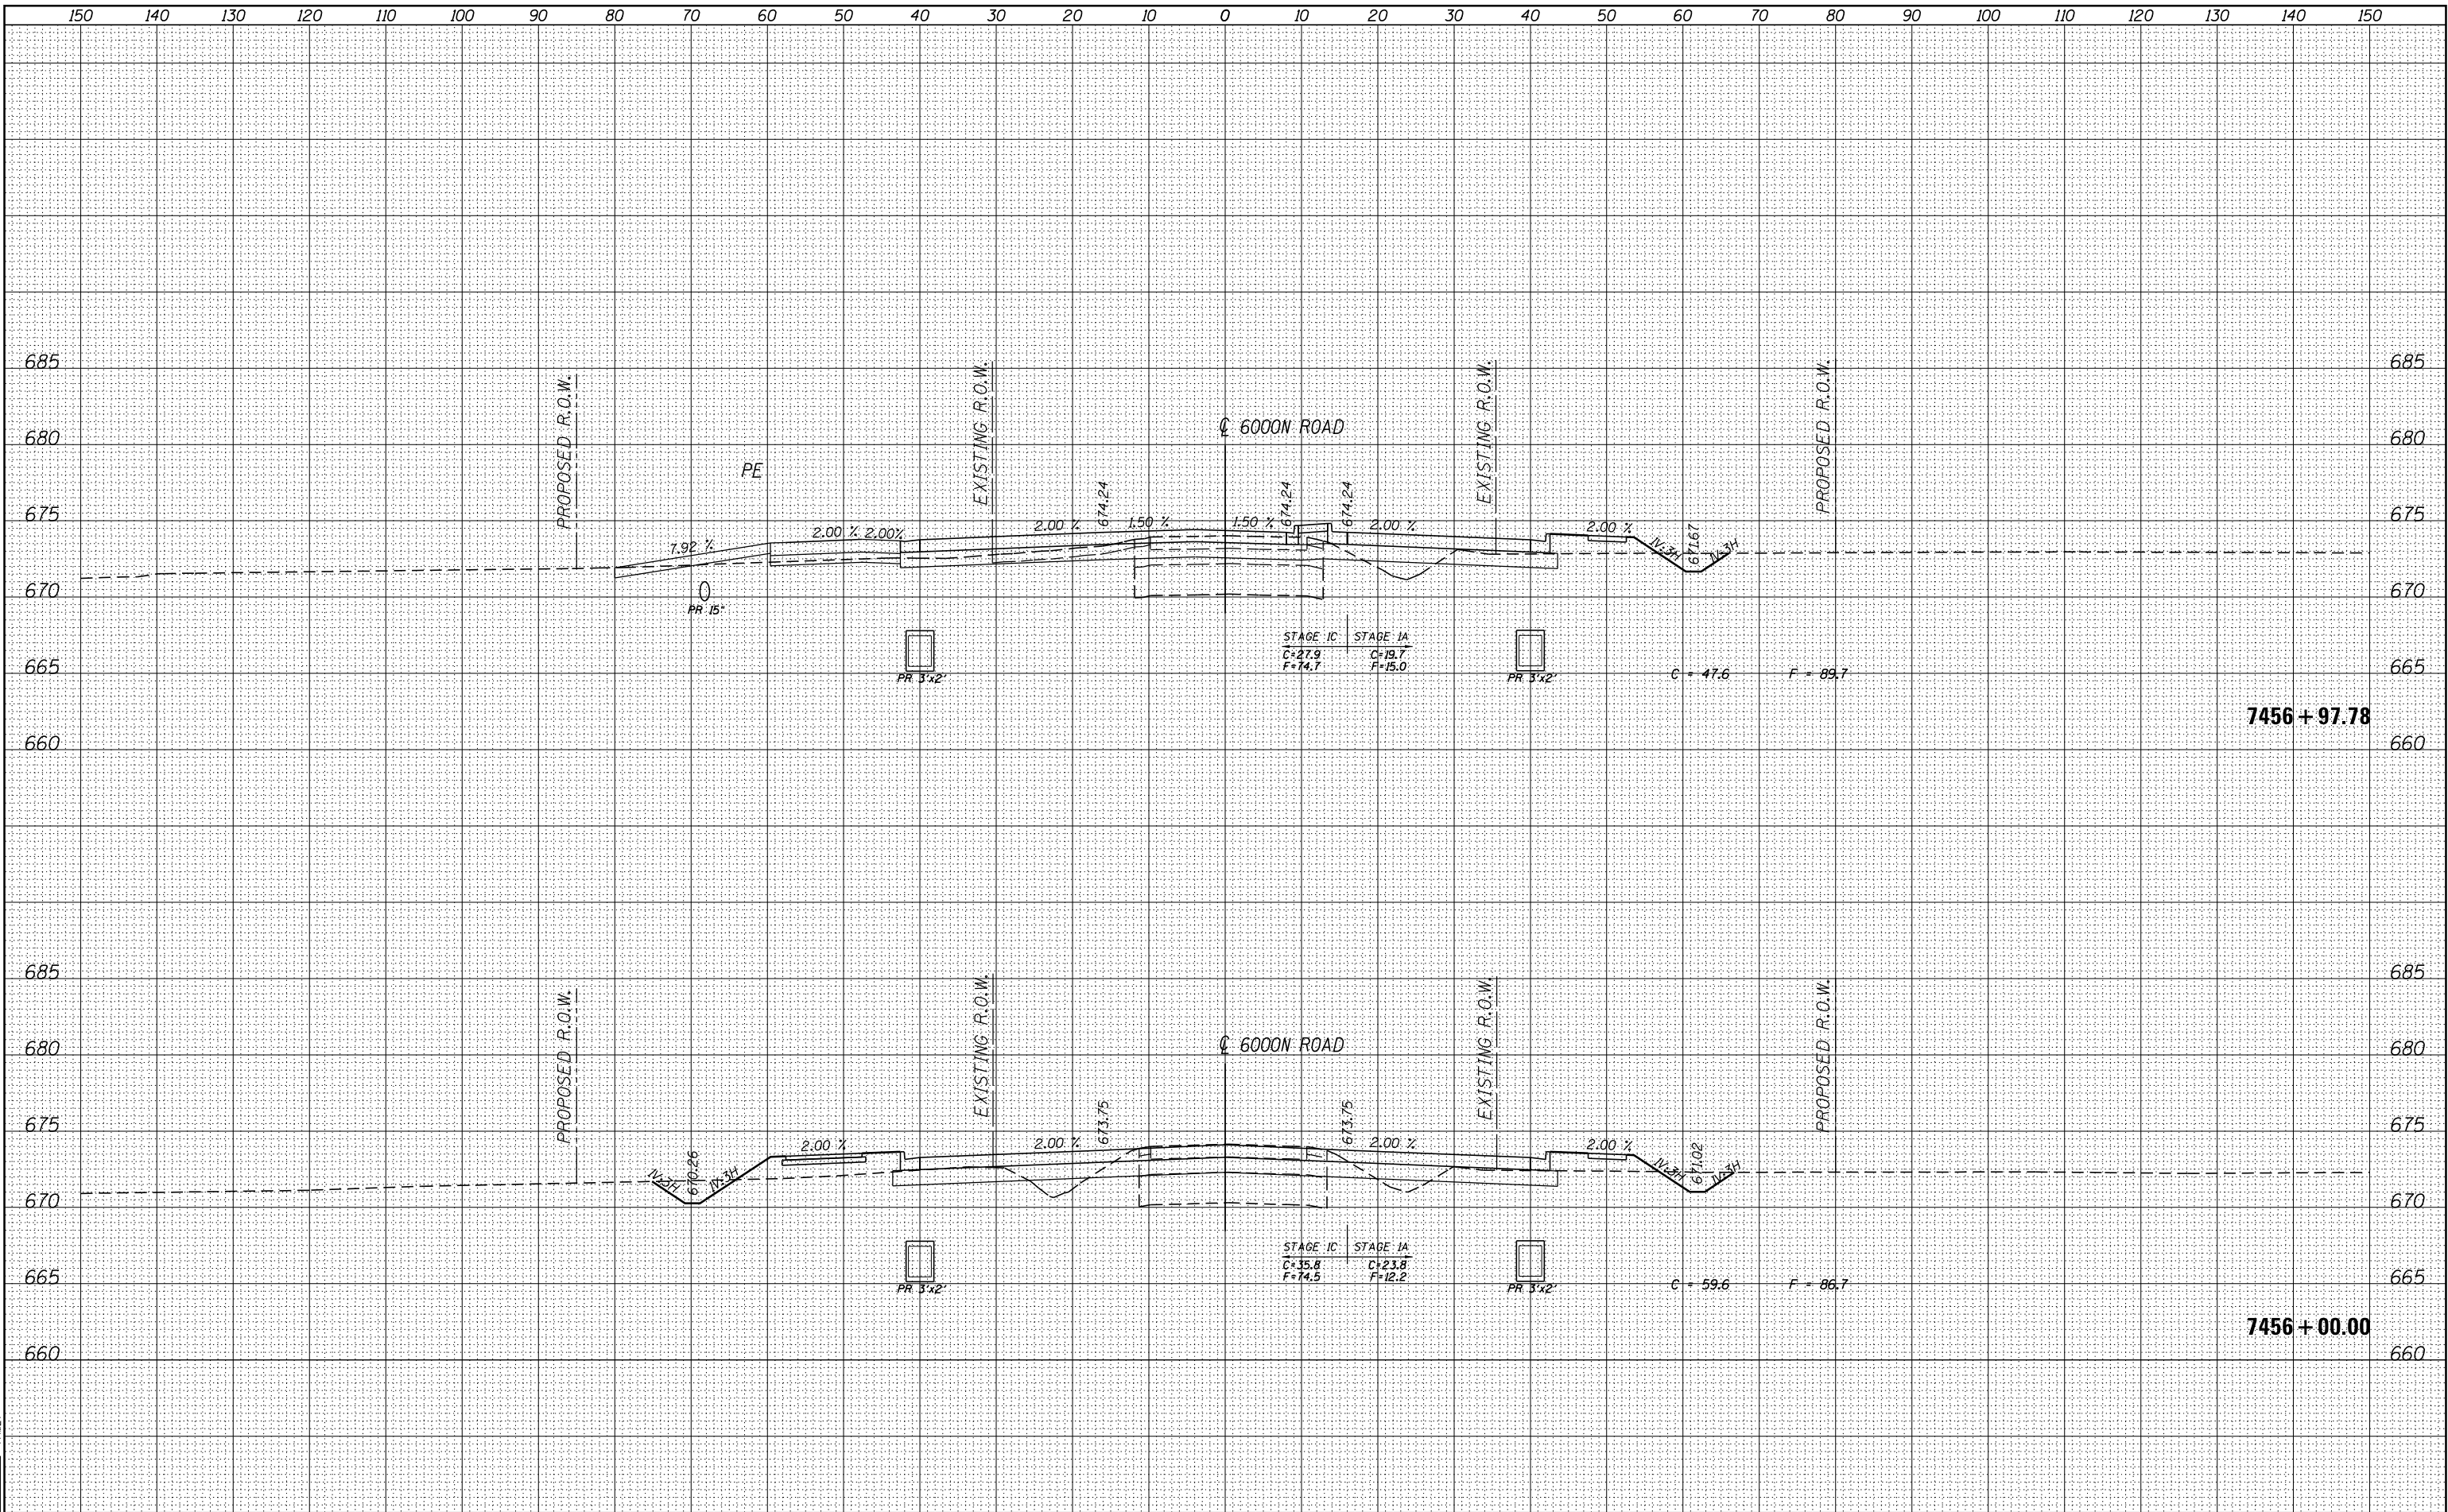

FILE NAME =	USER NAME = carpenterdj	DESIGNED - DPA	REVISIED -	STATE OF ILLINOIS DEPARTMENT OF TRANSPORTATION				CROSS SECTIONS - 6000N I-57 AND 6000N RD (BOURBONNAIS PARKWAY) BOURBONNAIS, IL				F.A.I. RTE.	SECTION	COUNTY	TOTAL SHEETS	SHEET NO.
D309H0038-sht-xxsht023		DRAWN - MWH	REVISIED -									57	(46-1)HBK-1	KANKAKEE	819	649
MODEL NAME =		CHECKED - DPA	REVISIED -									CONTRACT NO. 66982				
XS		DATE - 12/03/13	REVISIED -					SCALE:	SHEET	OF	SHEETS	STA. 7456+00.00	TO STA. 7456+97.78	ILLINOIS FED. AID PROJECT		

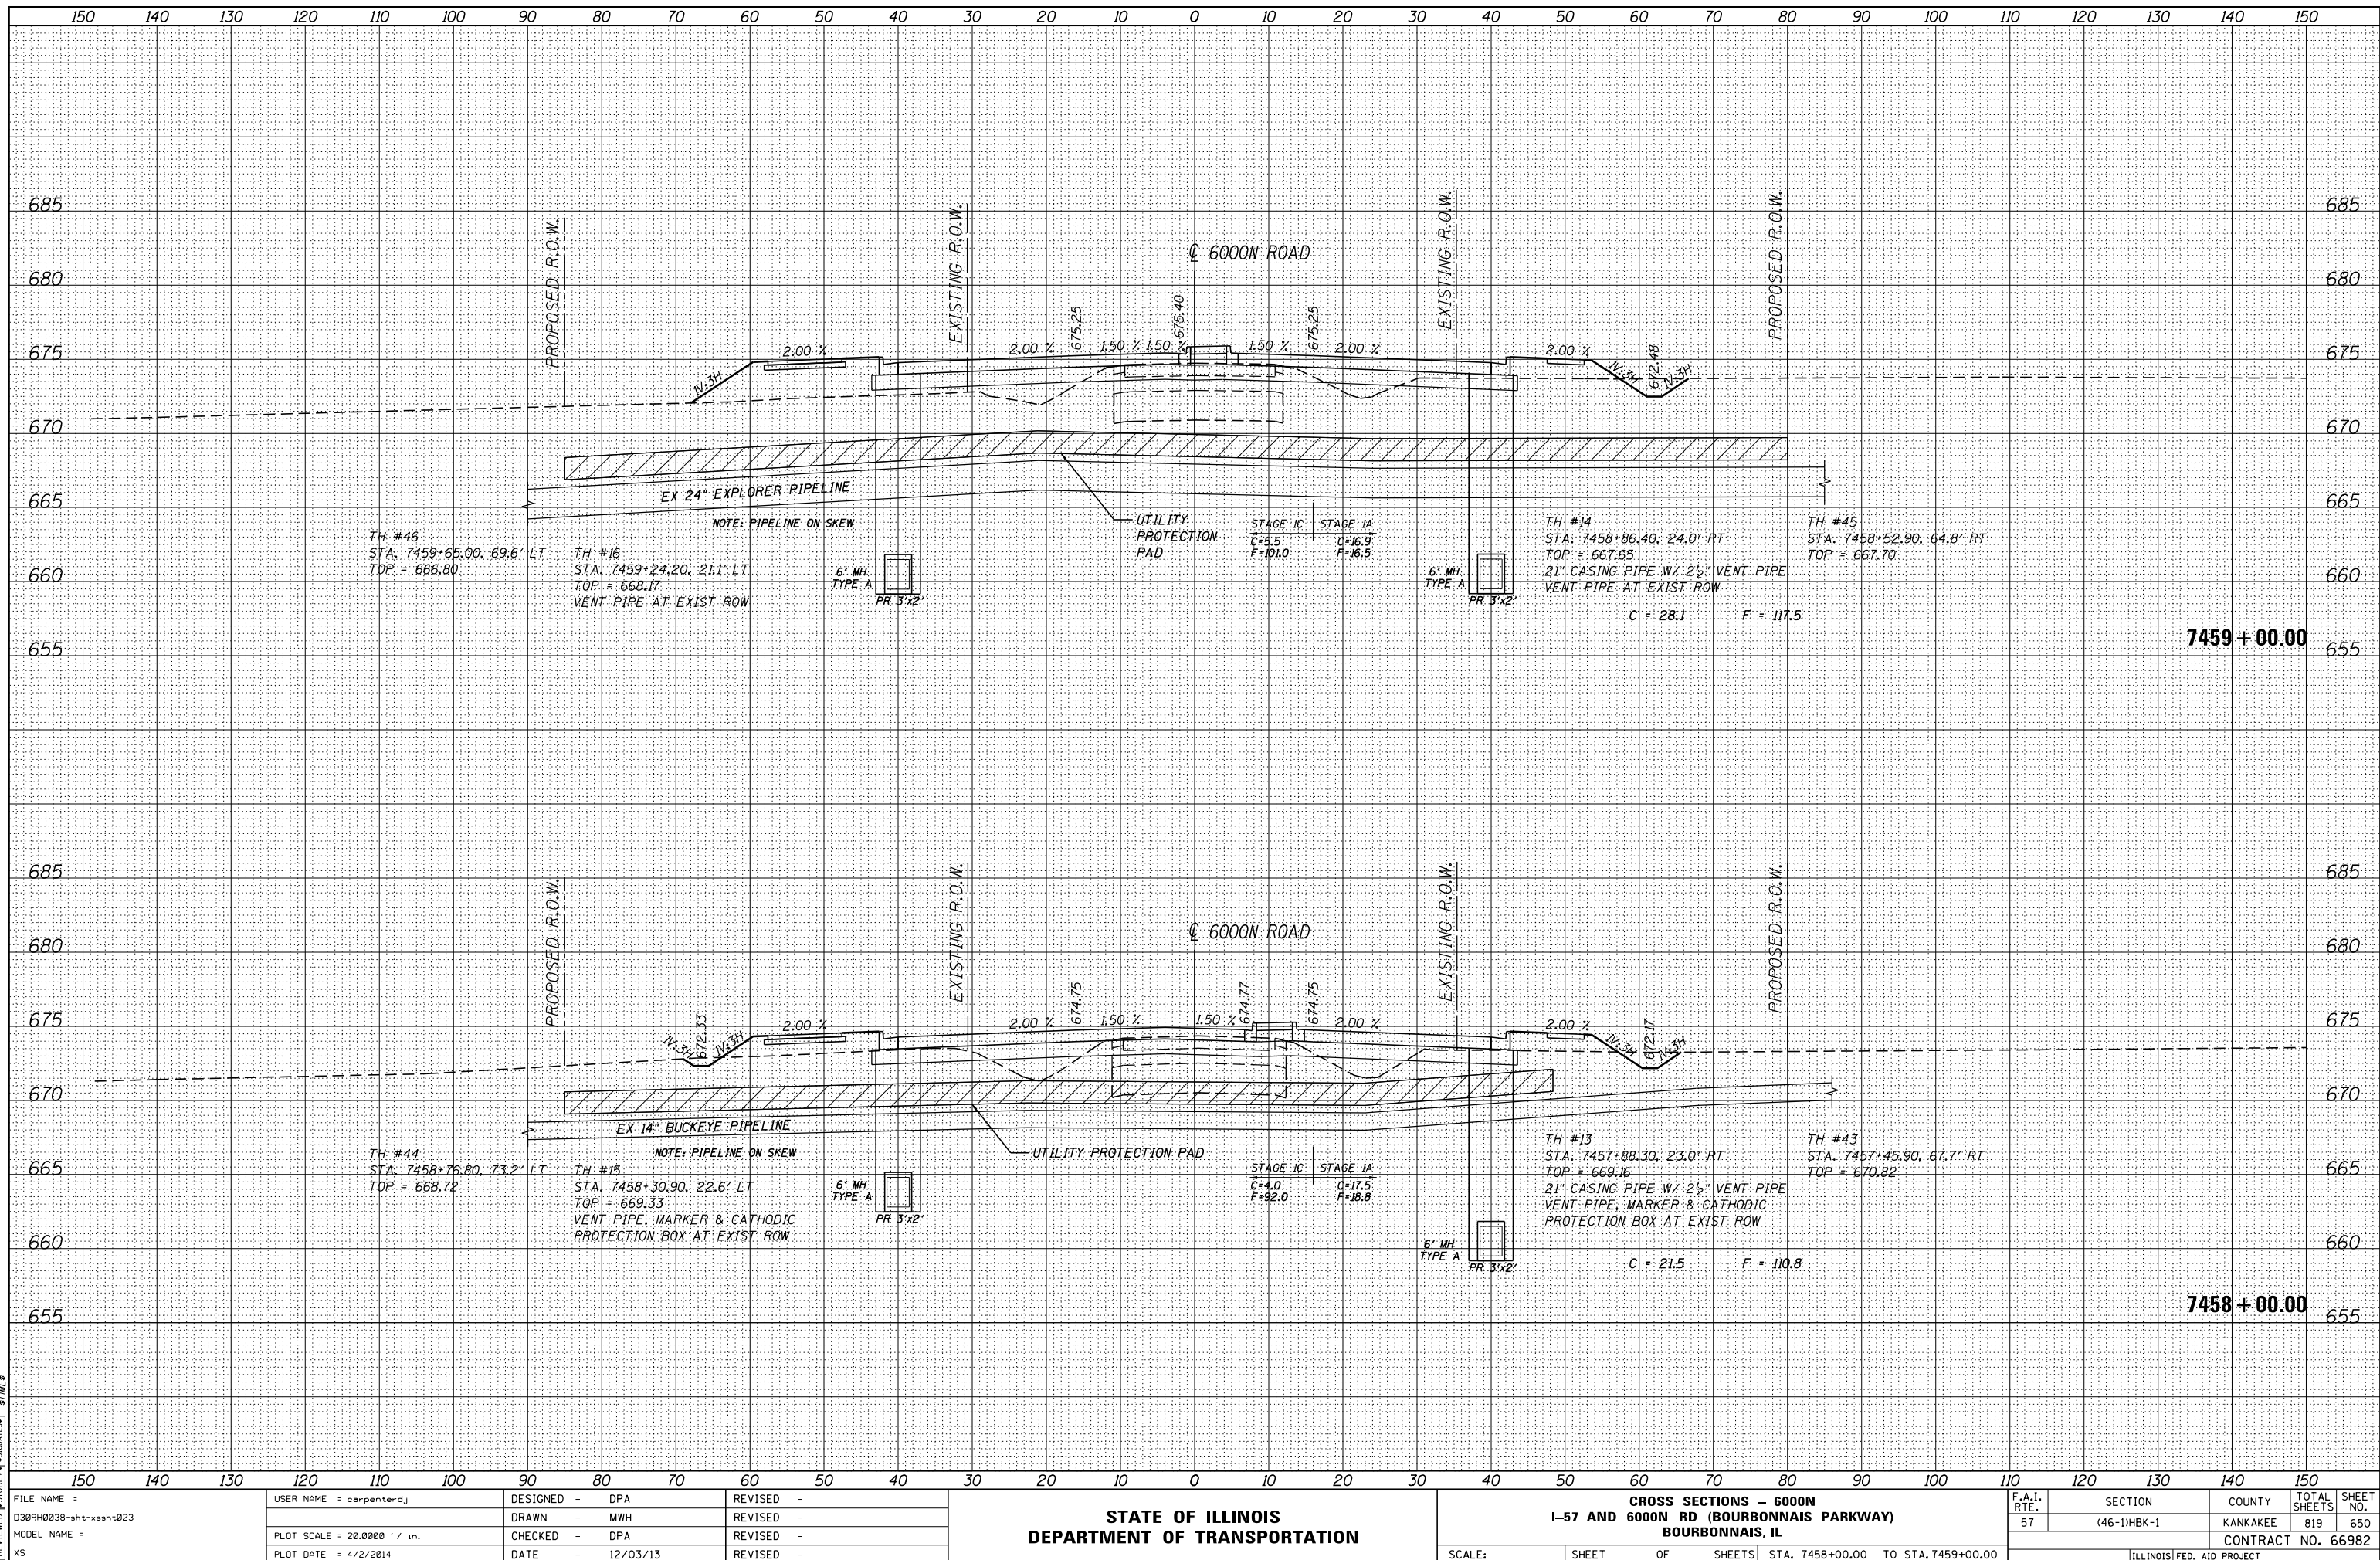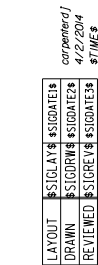


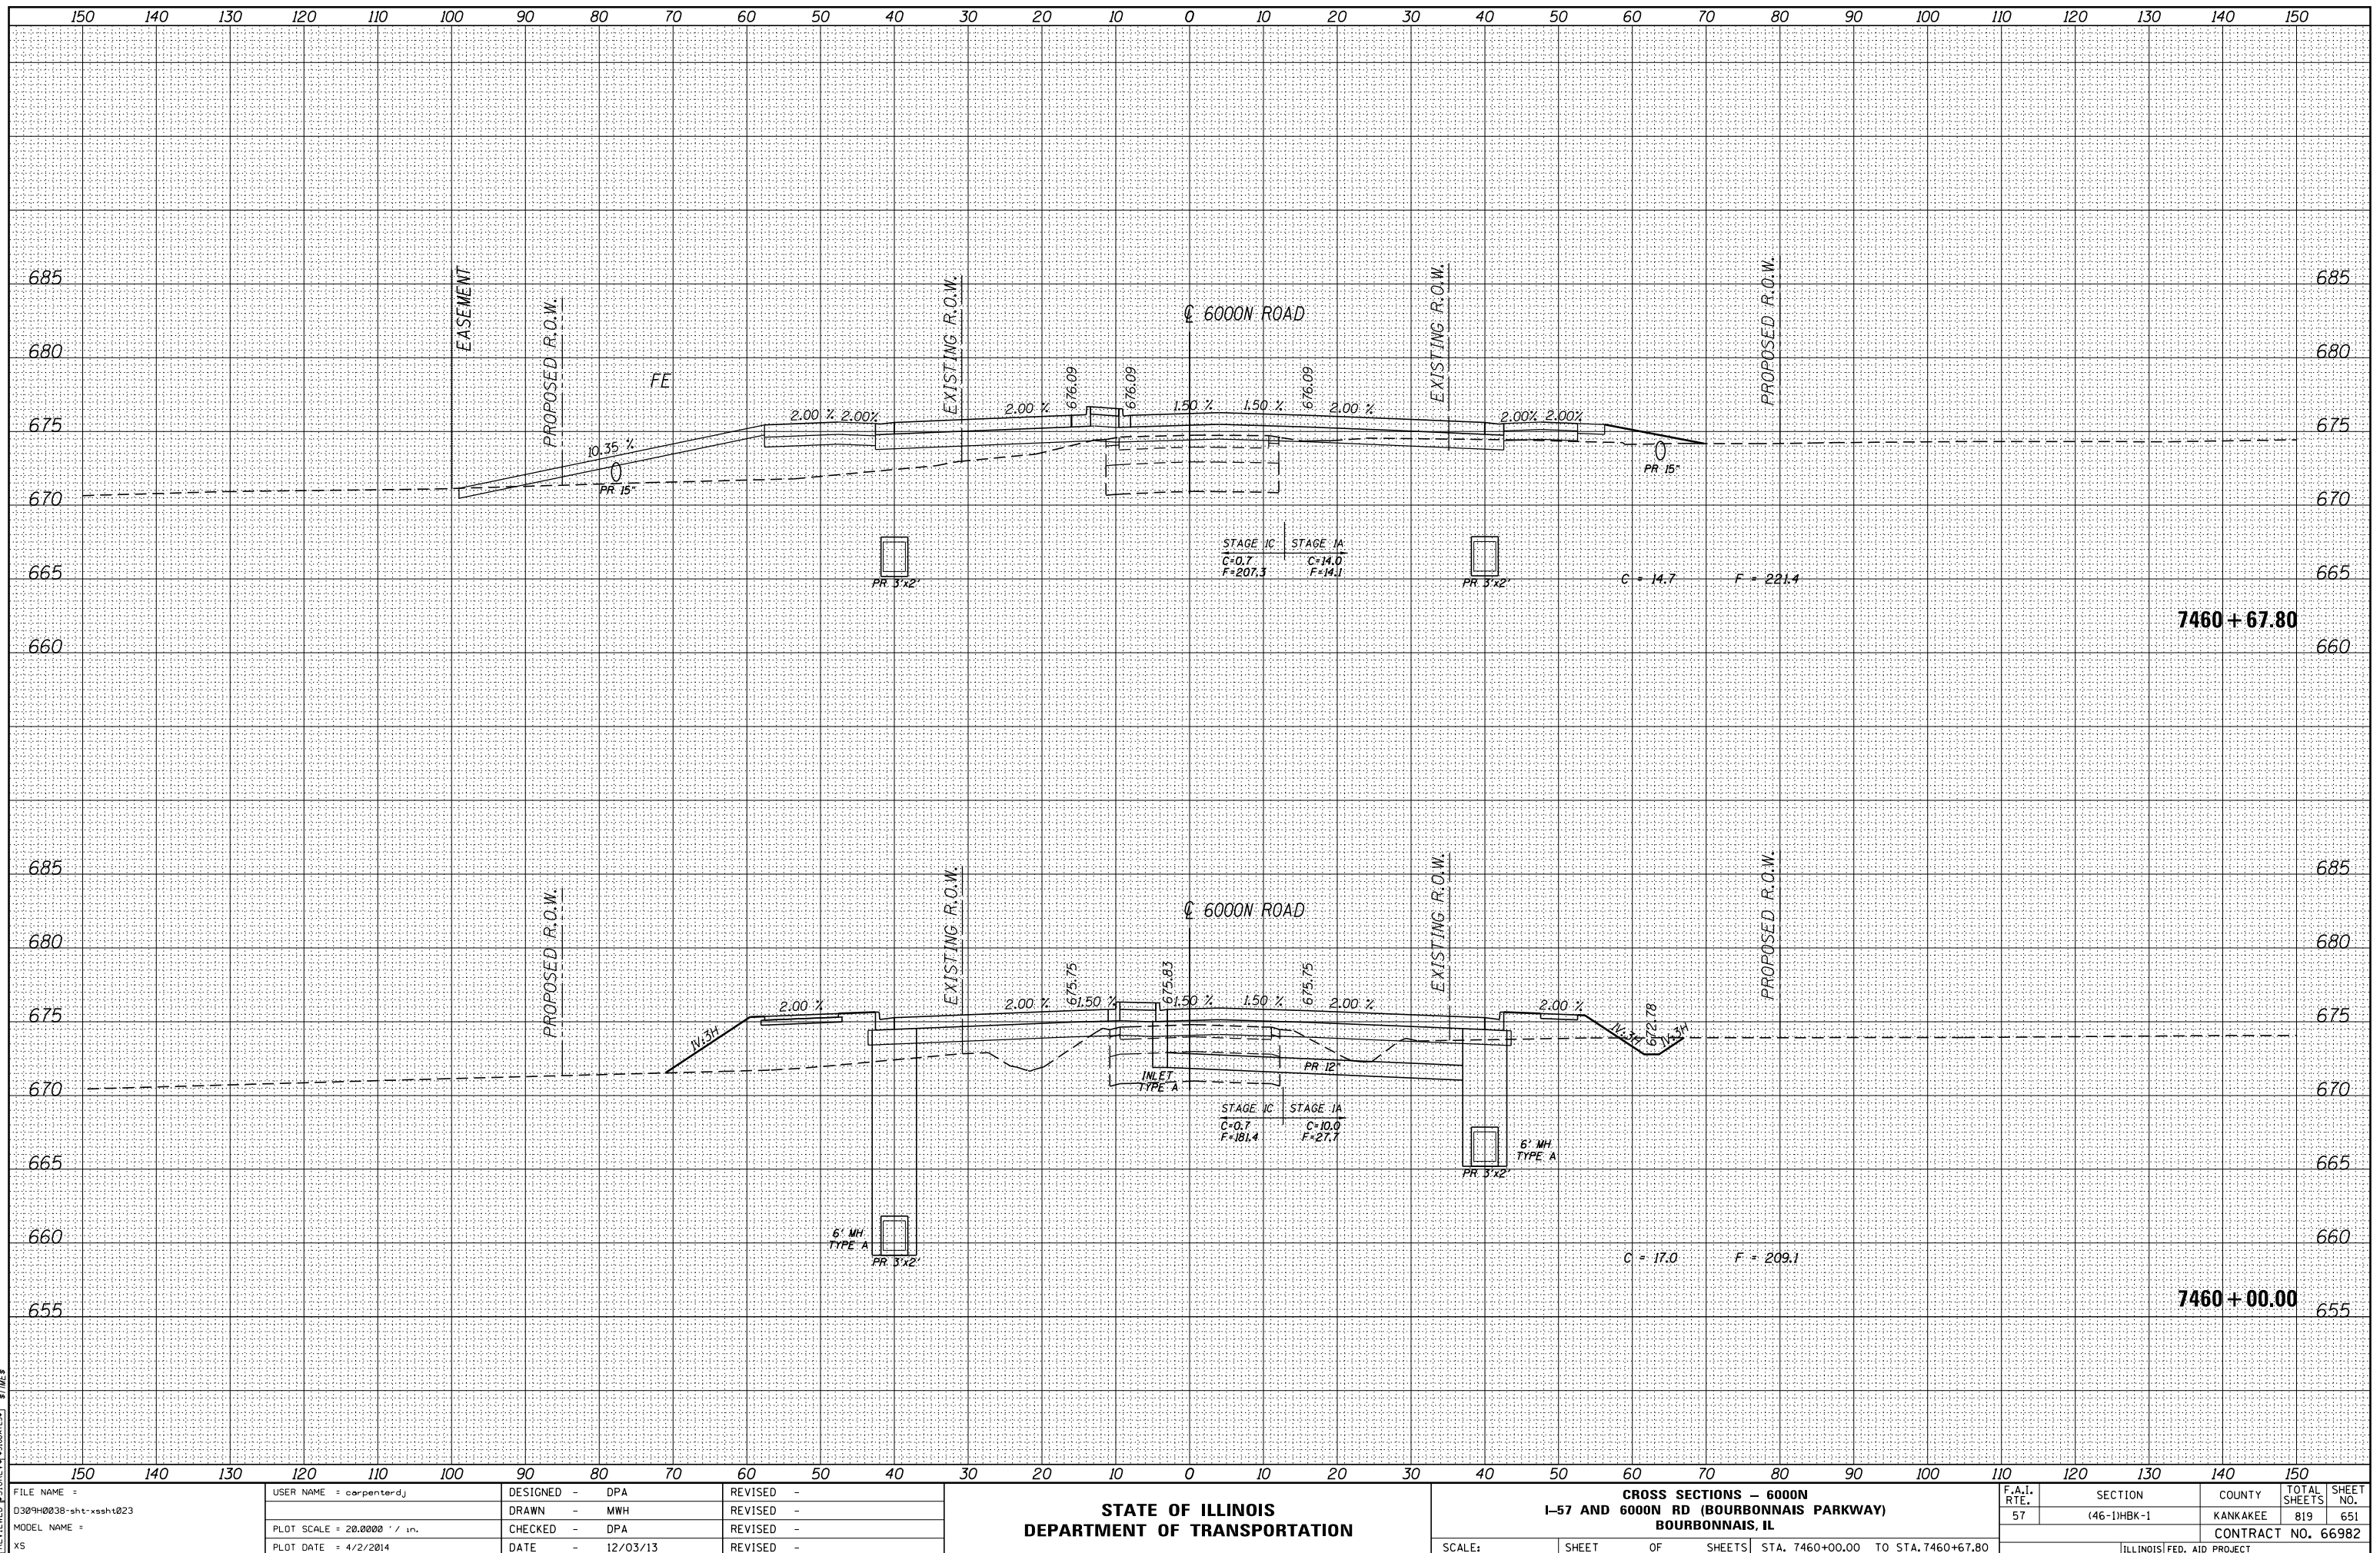

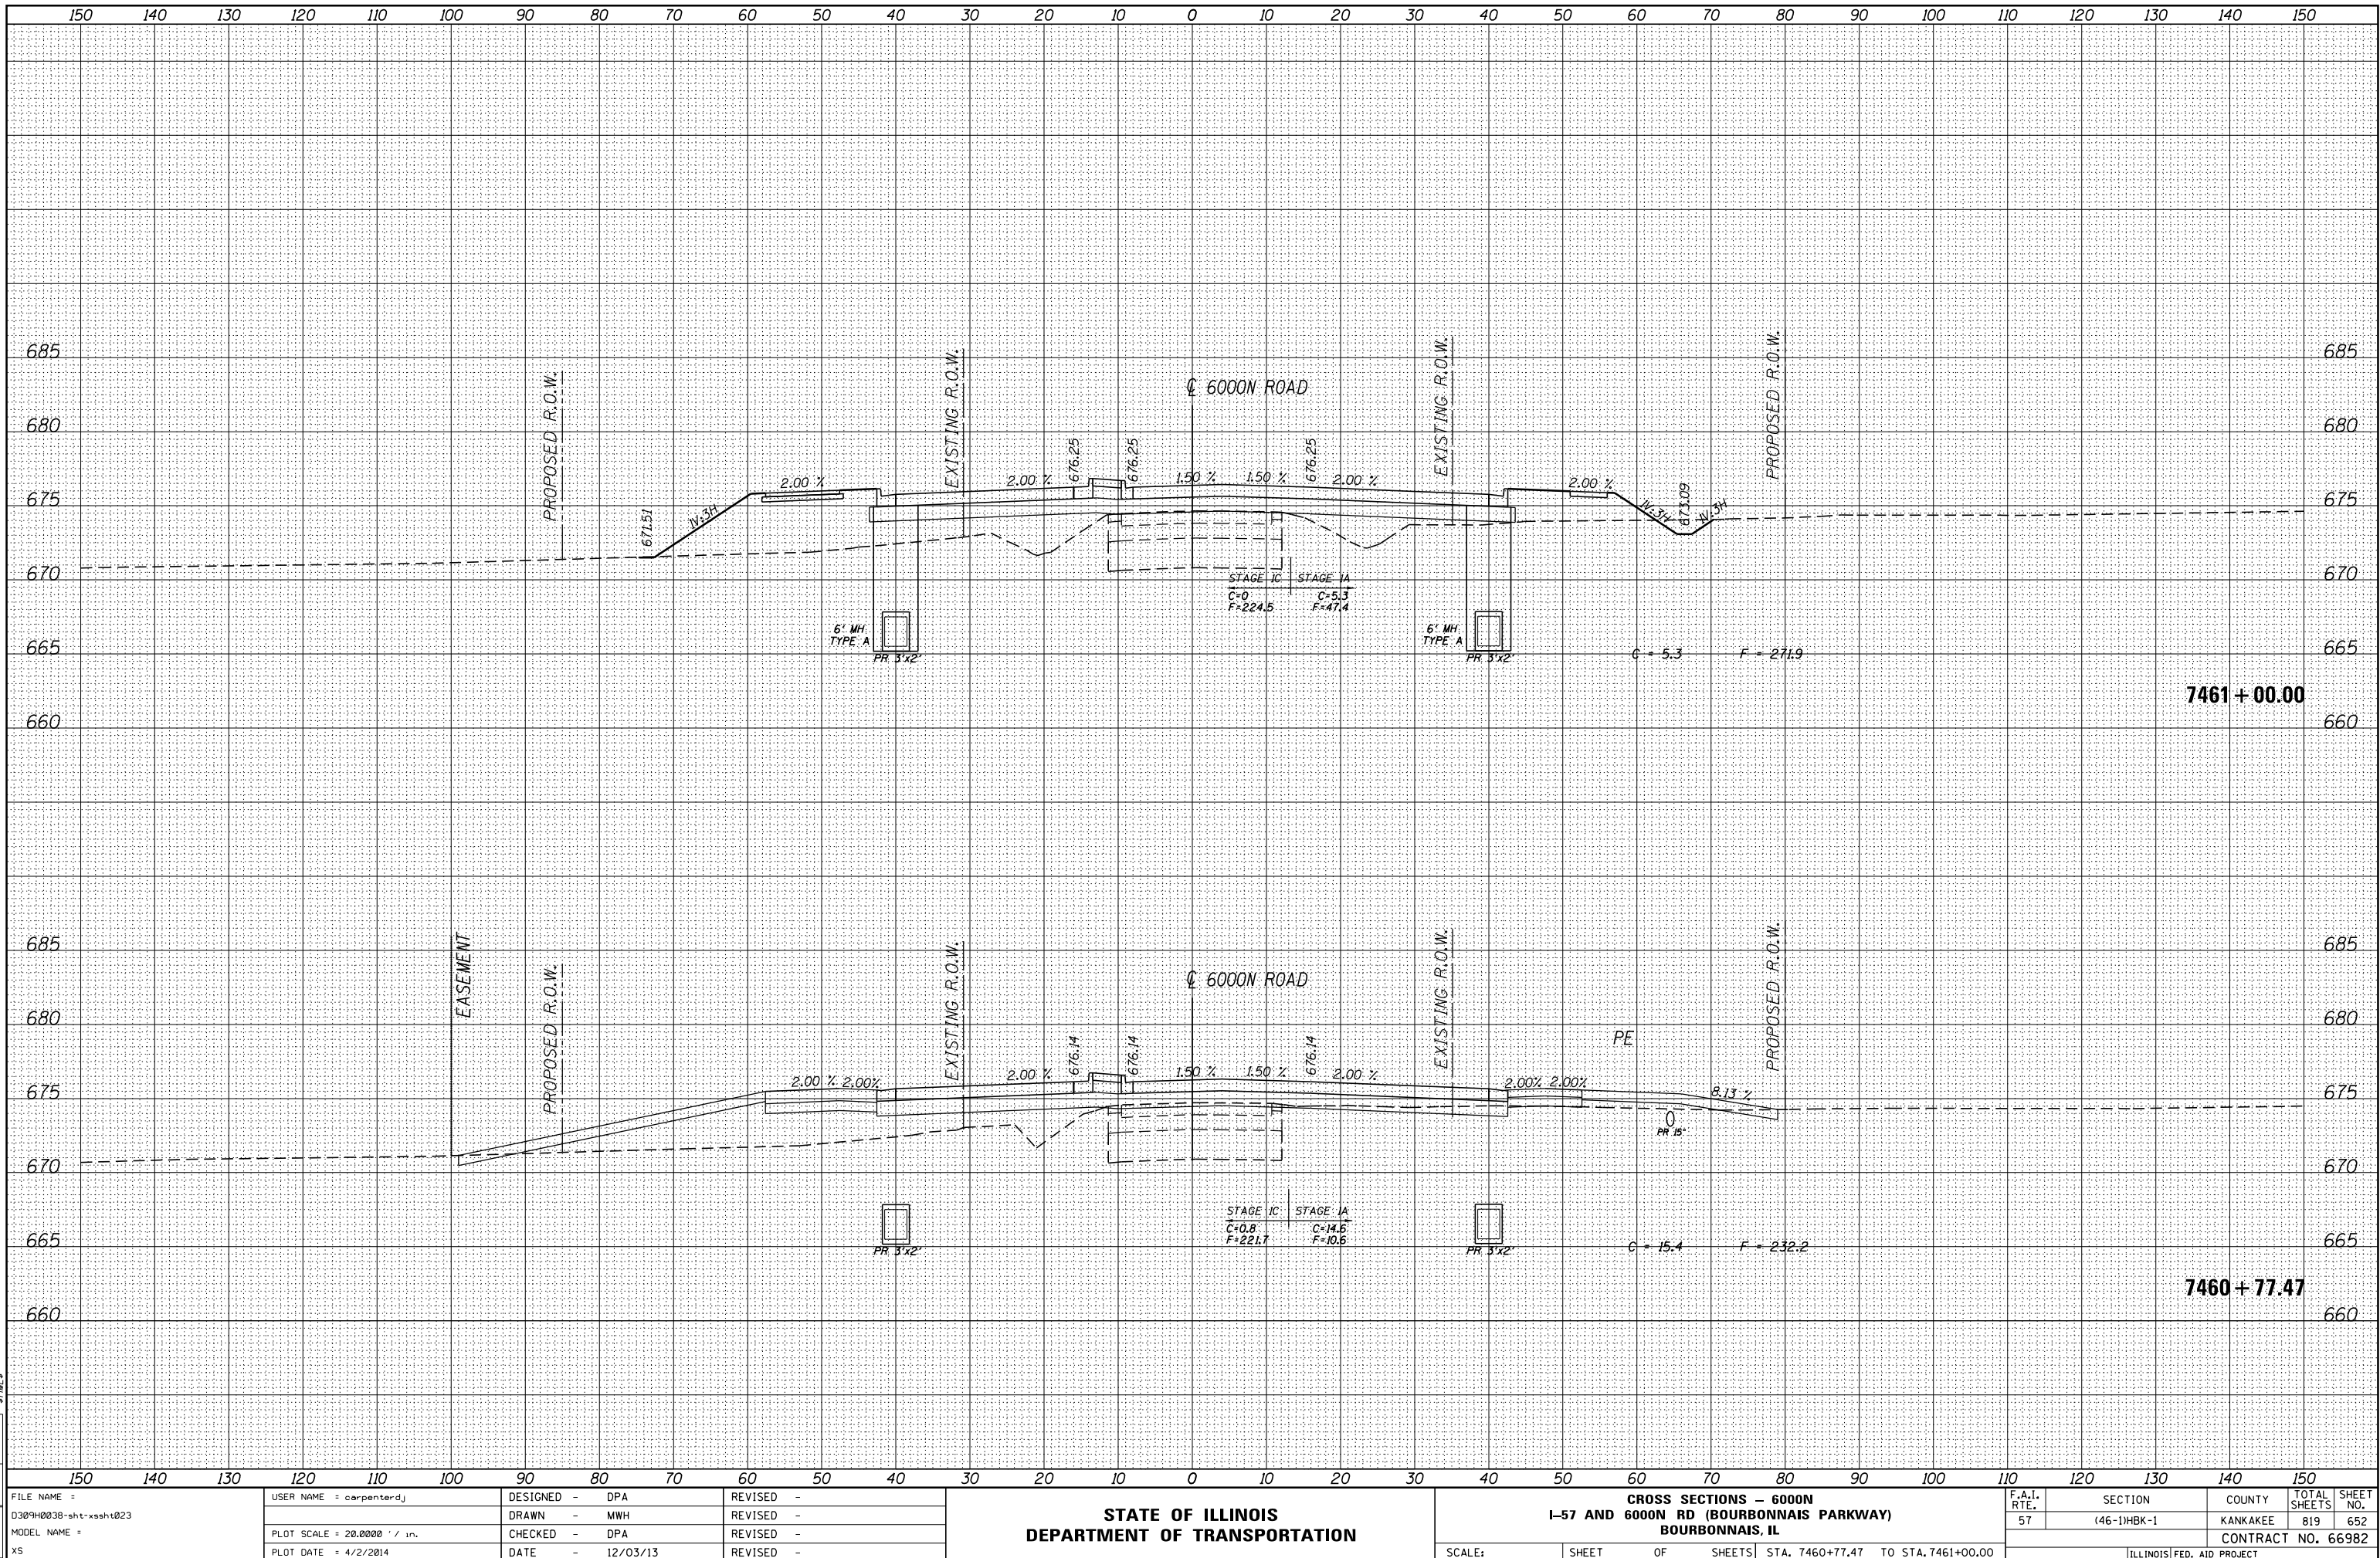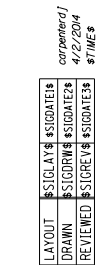





LAYOUT: SIGLAYER: SIGLAYER: 4/2/2014
DRAWN: SIGLAYER: SIGLAYER: 4/2/2014
REVIEWED: SIGLAYER: SIGLAYER: 4/2/2014

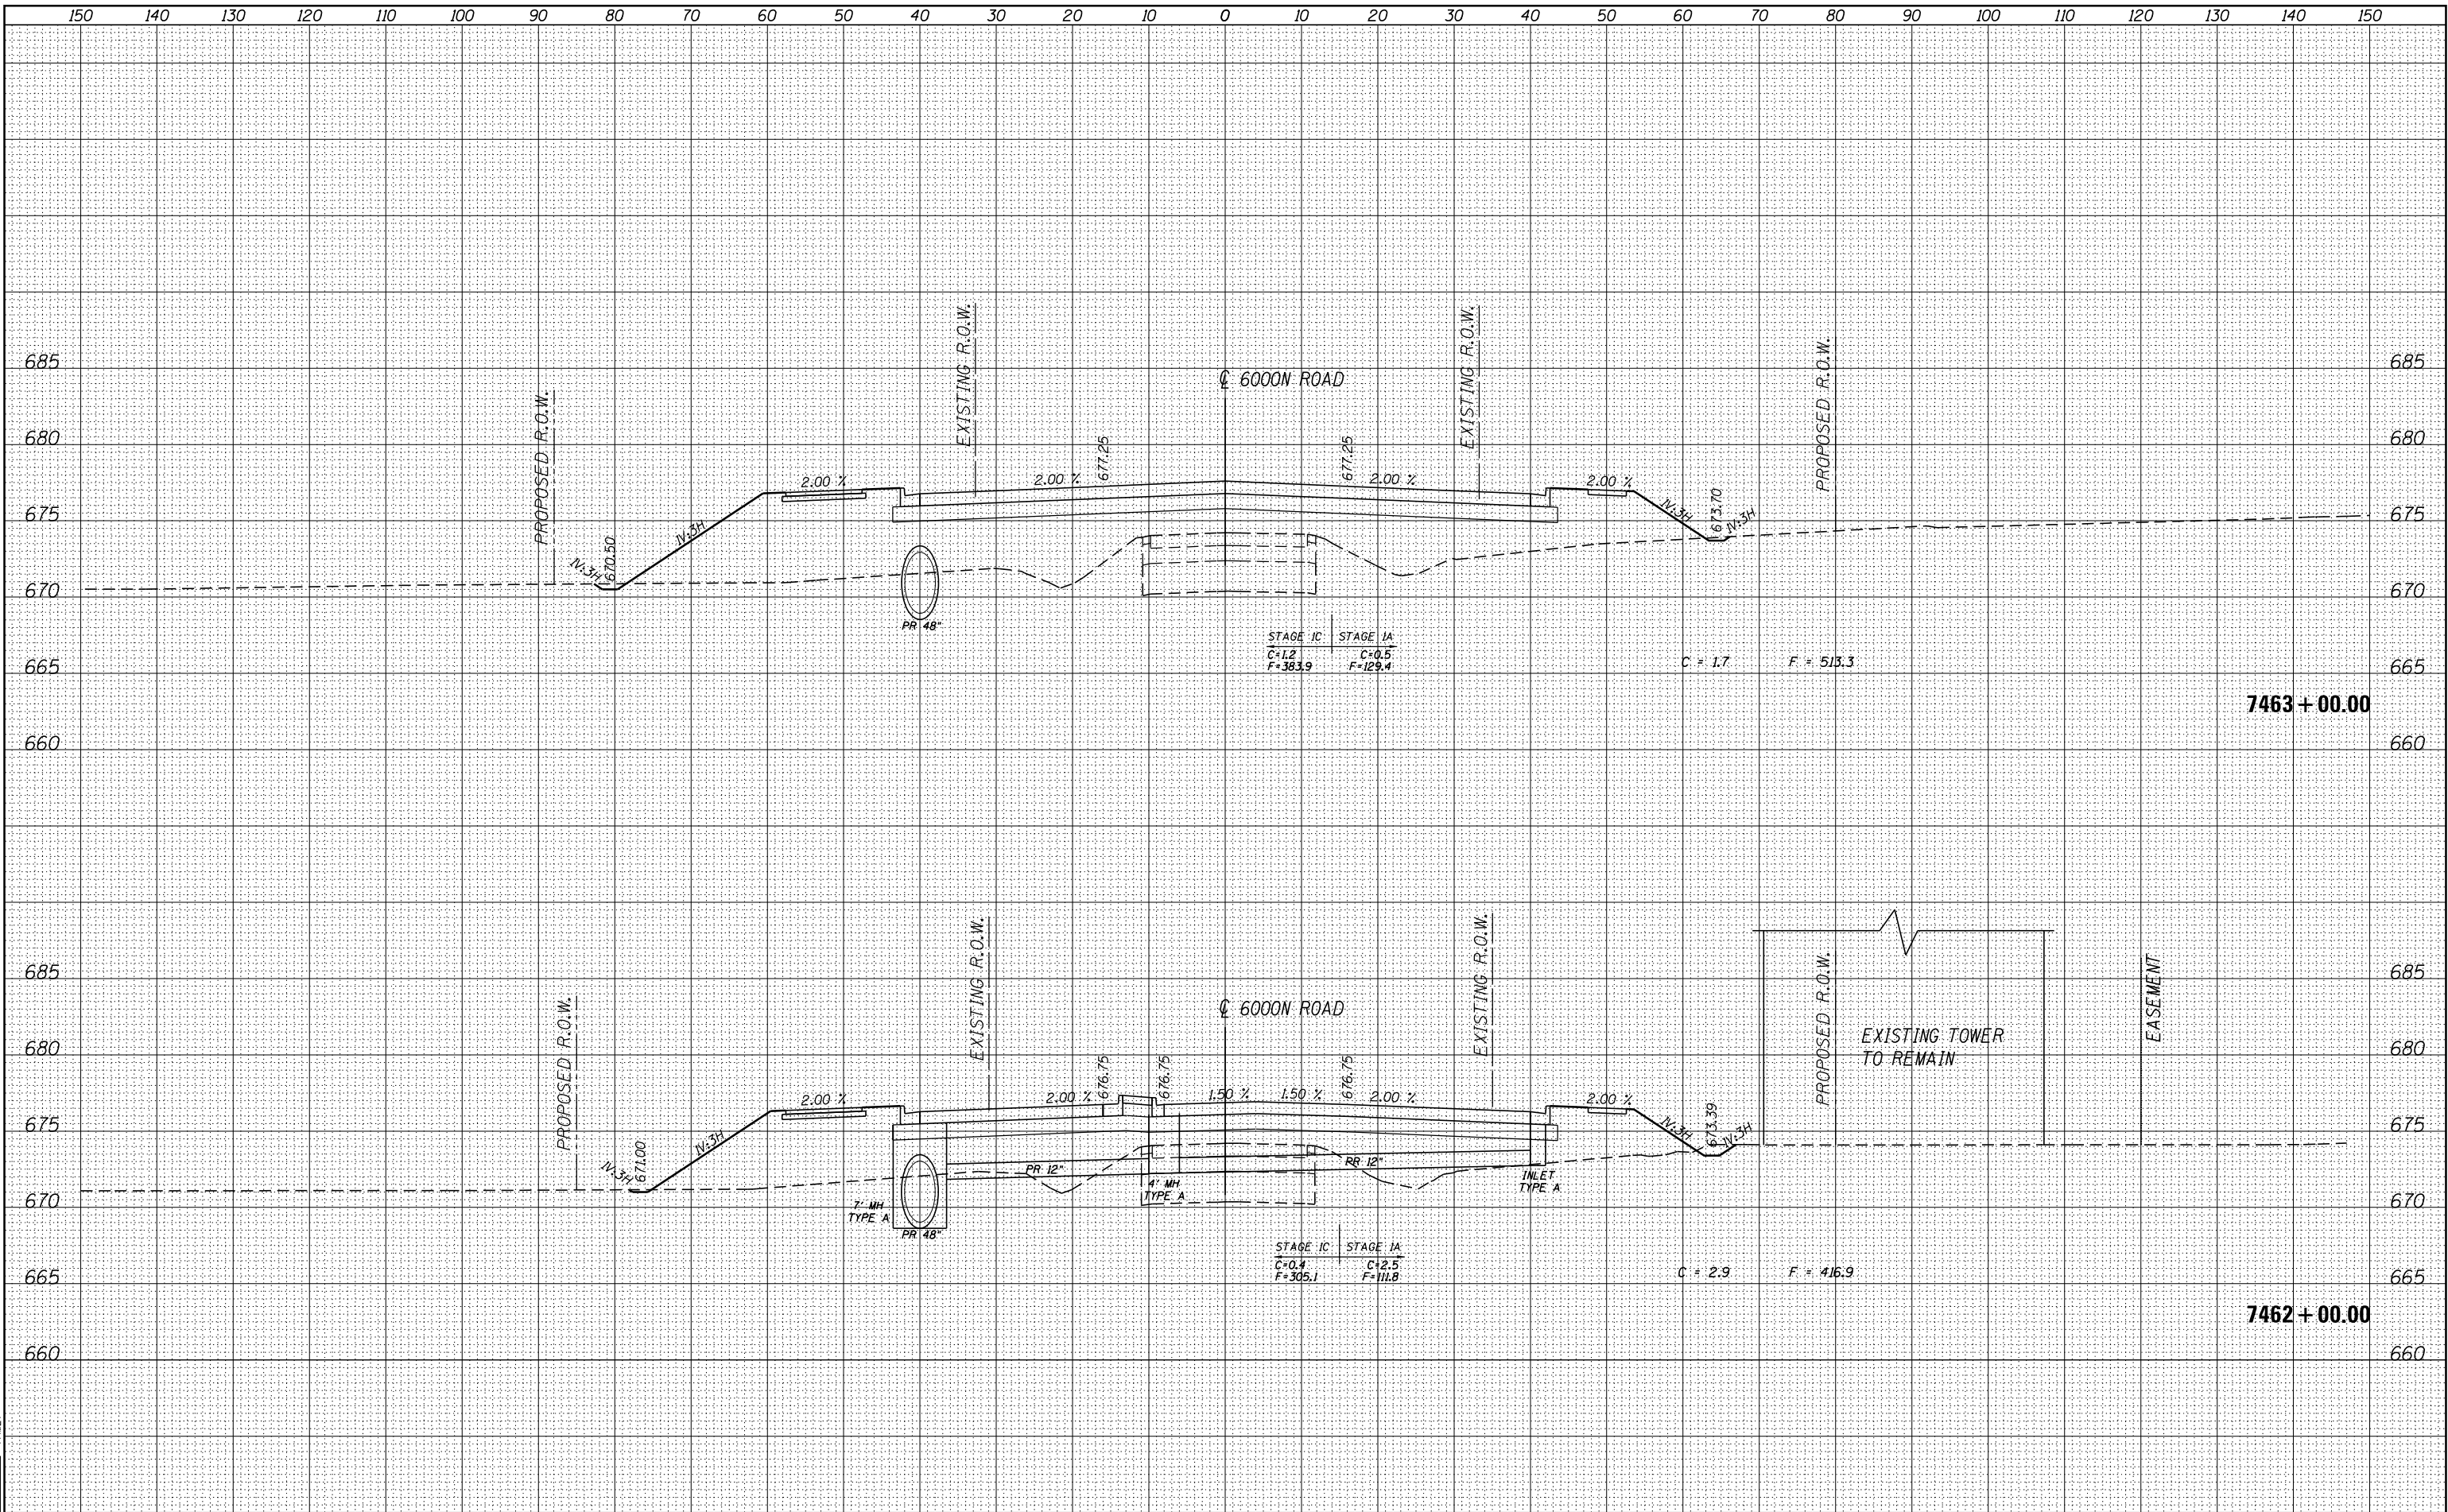


FILE NAME =	USER NAME = carpenterj	DESIGNED - DPA	REVISED -	STATE OF ILLINOIS DEPARTMENT OF TRANSPORTATION				CROSS SECTIONS - 6000N I-57 AND 6000N RD (BOURBONNAIS PARKWAY) BOURBONNAIS, IL				F.A.I. RTE.	SECTION	COUNTY	TOTAL SHEETS	SHEET NO.
D309H0038-sht-xsht023		DRAWN - MWH	REVISED -									57	(46-1)HBK-1	KANKAKEE	819	653
MODEL NAME =		CHECKED - DPA	REVISED -													CONTRACT NO. 66982
XS		DATE - 12/03/13	REVISED -									SCALE:	SHEET	OF	SHEETS	STA. 7462+00.00 TO STA. 7463+00.00

ILLINOIS FED. AID PROJECT

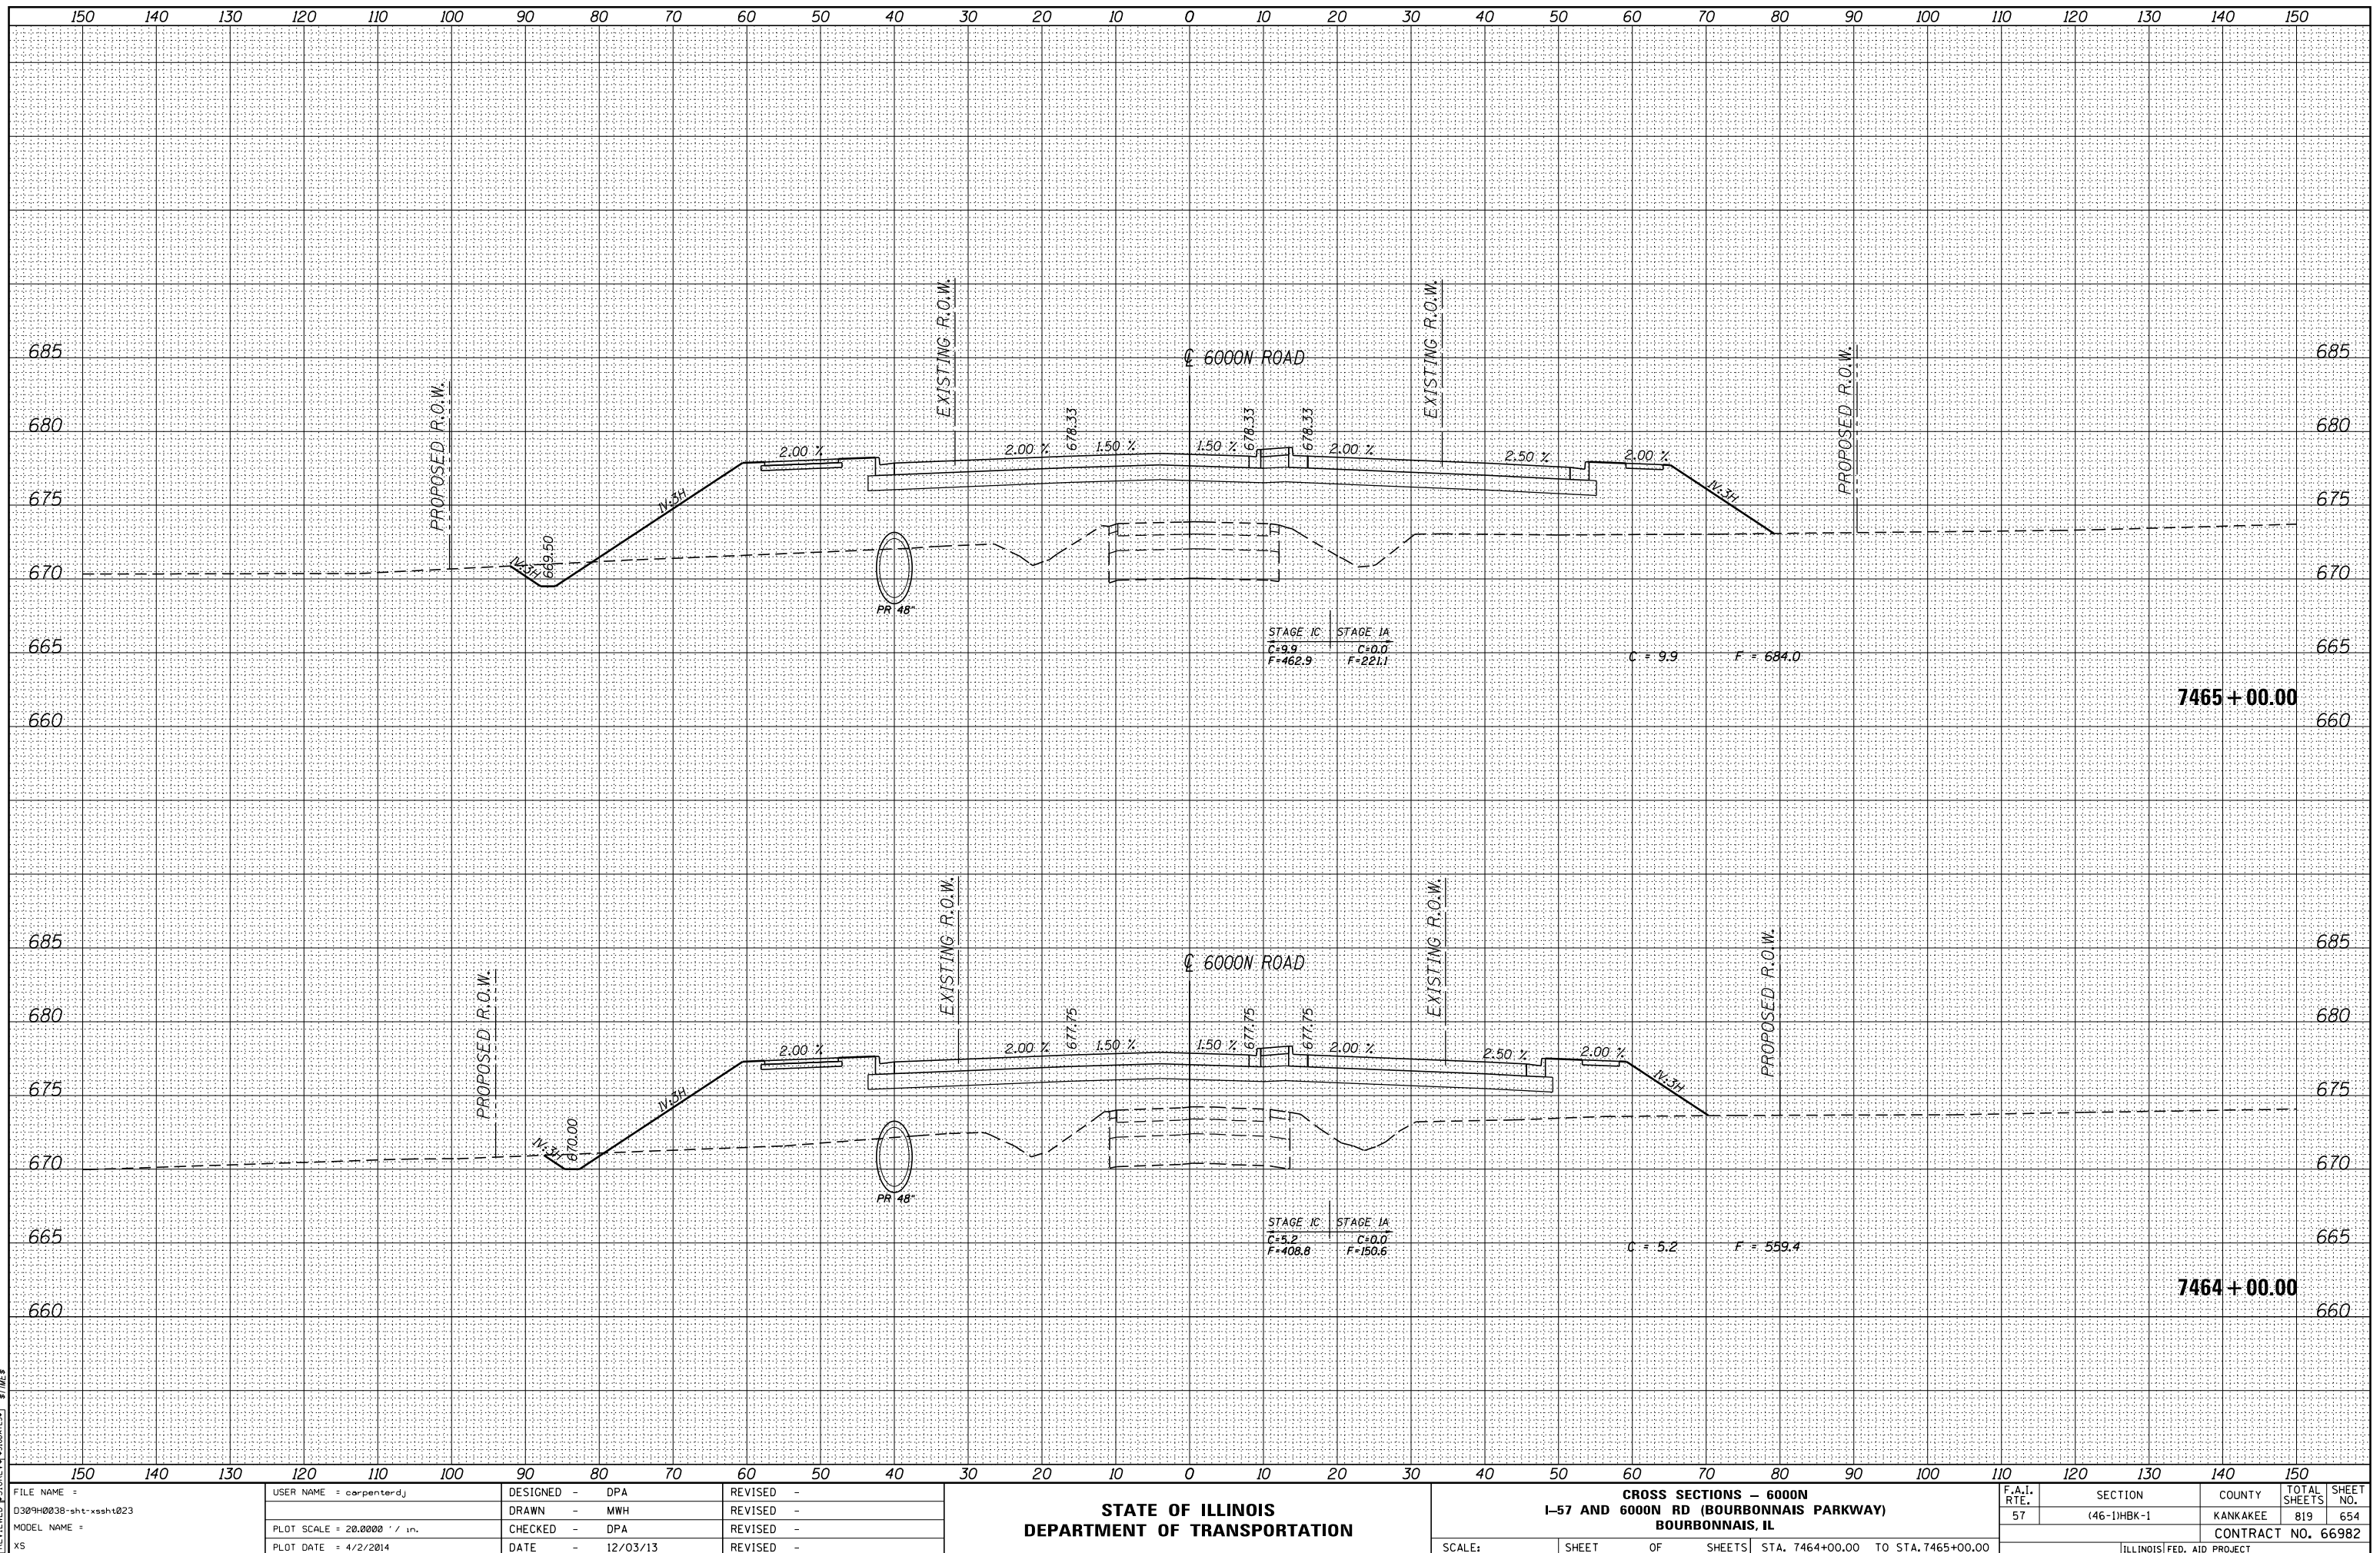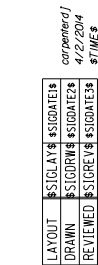




LAYOUT: SIGLAYER: SIGLAYER: 4/2/2014
DRAWN: SIGLAYER: SIGLAYER: 4/2/2014
REVIEWED: SIGLAYER: SIGLAYER: 4/2/2014

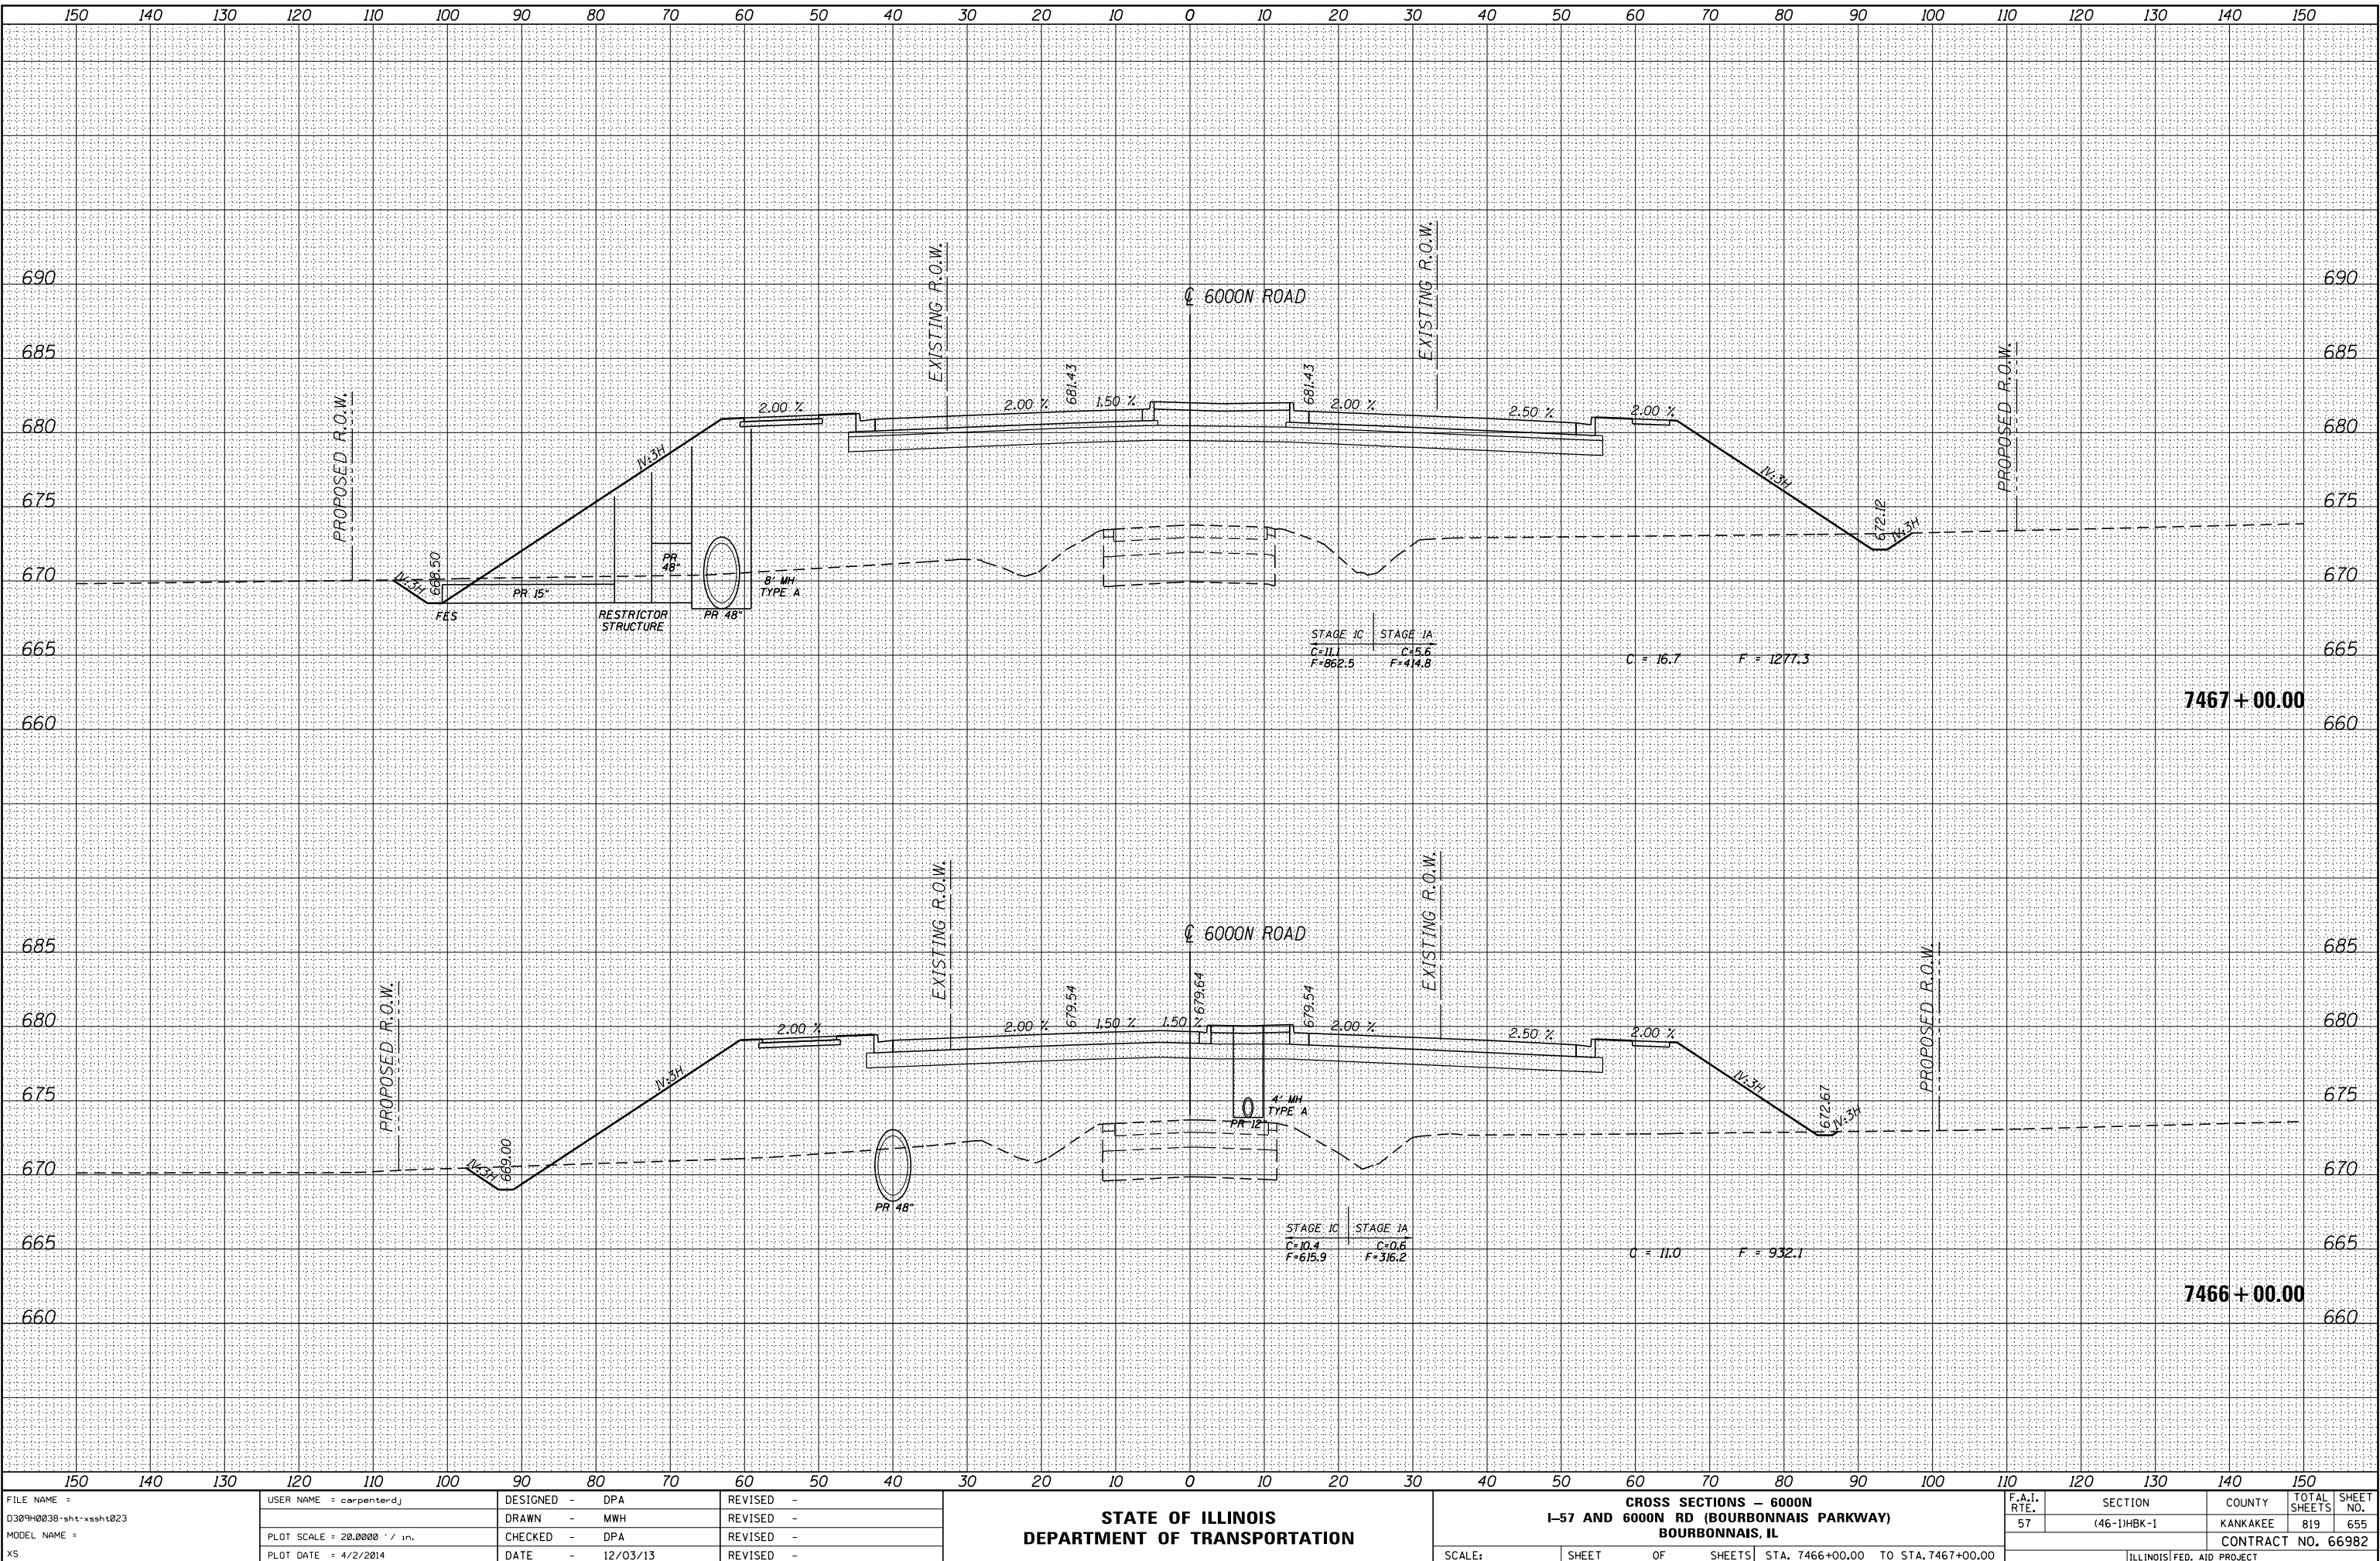

FILE NAME =	USER NAME = carpenterj	DESIGNED - DPA	REVISED -	STATE OF ILLINOIS DEPARTMENT OF TRANSPORTATION				CROSS SECTIONS - 6000N I-57 AND 6000N RD (BOURBONNAIS PARKWAY) BOURBONNAIS, IL				F.A.I. RTE.	SECTION	COUNTY	TOTAL SHEETS	SHEET NO.
D309H0038-sht-xsht023		DRAWN - MWH	REVISED -									57	(46-1)HKB-1	KANKAKEE	819	655
MODEL NAME =		CHECKED - DPA	REVISED -									CONTRACT NO. 66982				
XS		DATE - 12/03/13	REVISED -									ILLINOIS FED. AID PROJECT				
				SCALE:				SHEET OF SHEETS STA. 7466+00.00 TO STA. 7467+00.00								




LAYOUT: SIGATER
DRAWN: SIGATER
REVIEWED: SIGATER
carpenterj
4/2/2014
5:15 PM

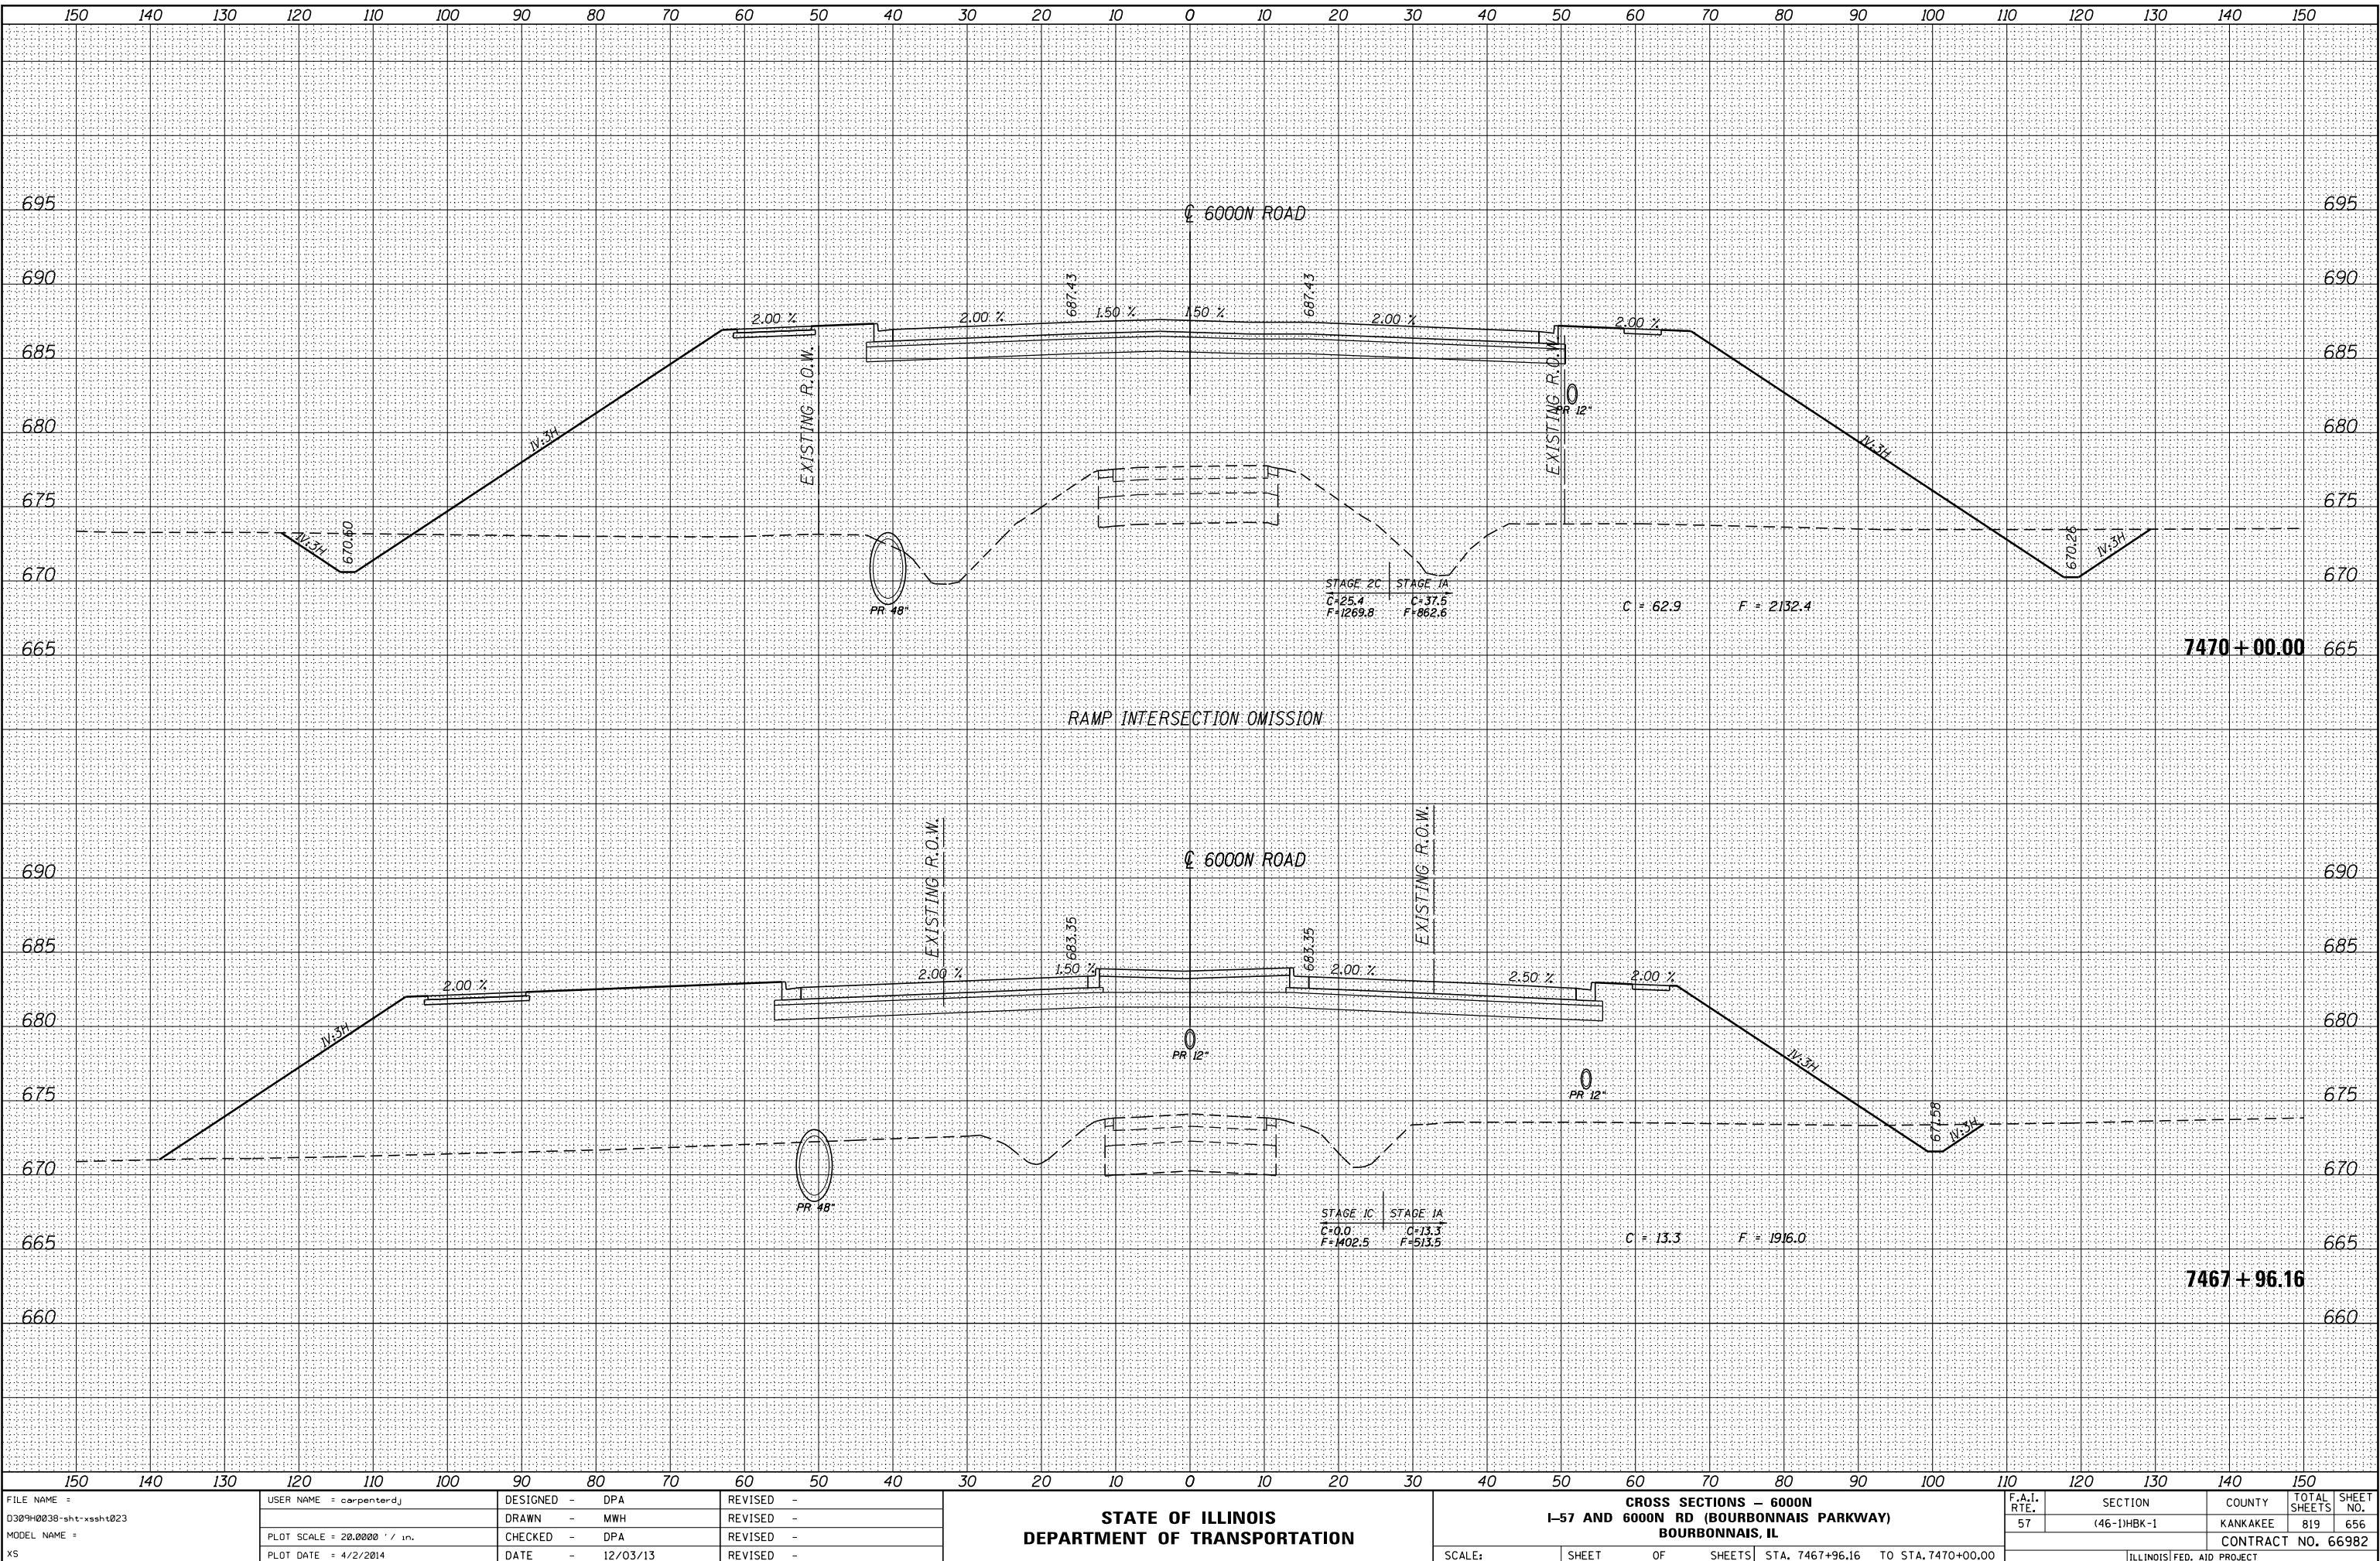



FILE NAME =	USER NAME = carpenterdj	DESIGNED - DPA	REVISED -	STATE OF ILLINOIS DEPARTMENT OF TRANSPORTATION	CROSS SECTIONS - 6000N I-57 AND 6000N RD (BOURBONNAIS PARKWAY) BOURBONNAIS, IL				F.A.I. RTE.	SECTION	COUNTY	TOTAL SHEETS	SHEET NO.
D309H0038-sht-xxsht023		DRAWN - MWH	REVISED -		57	(46-1)HBK-1	KANKAKEE	819	656				
MODEL NAME =		CHECKED - DPA	REVISED -		CONTRACT NO. 66982								
XS	PLOT SCALE = 20.0000' / in.	DATE - 12/03/13	REVISED -		SCALE:	SHEET OF SHEETS	STA. 7467+96.16 TO STA. 7470+00.00						
					ILLINOIS FED. AID PROJECT								







LAYOUT: SIGGATER
DRAWN: SIGGATER
REVIEWED: SIGGATER
carpentierj
4/2/2014
5:15:58

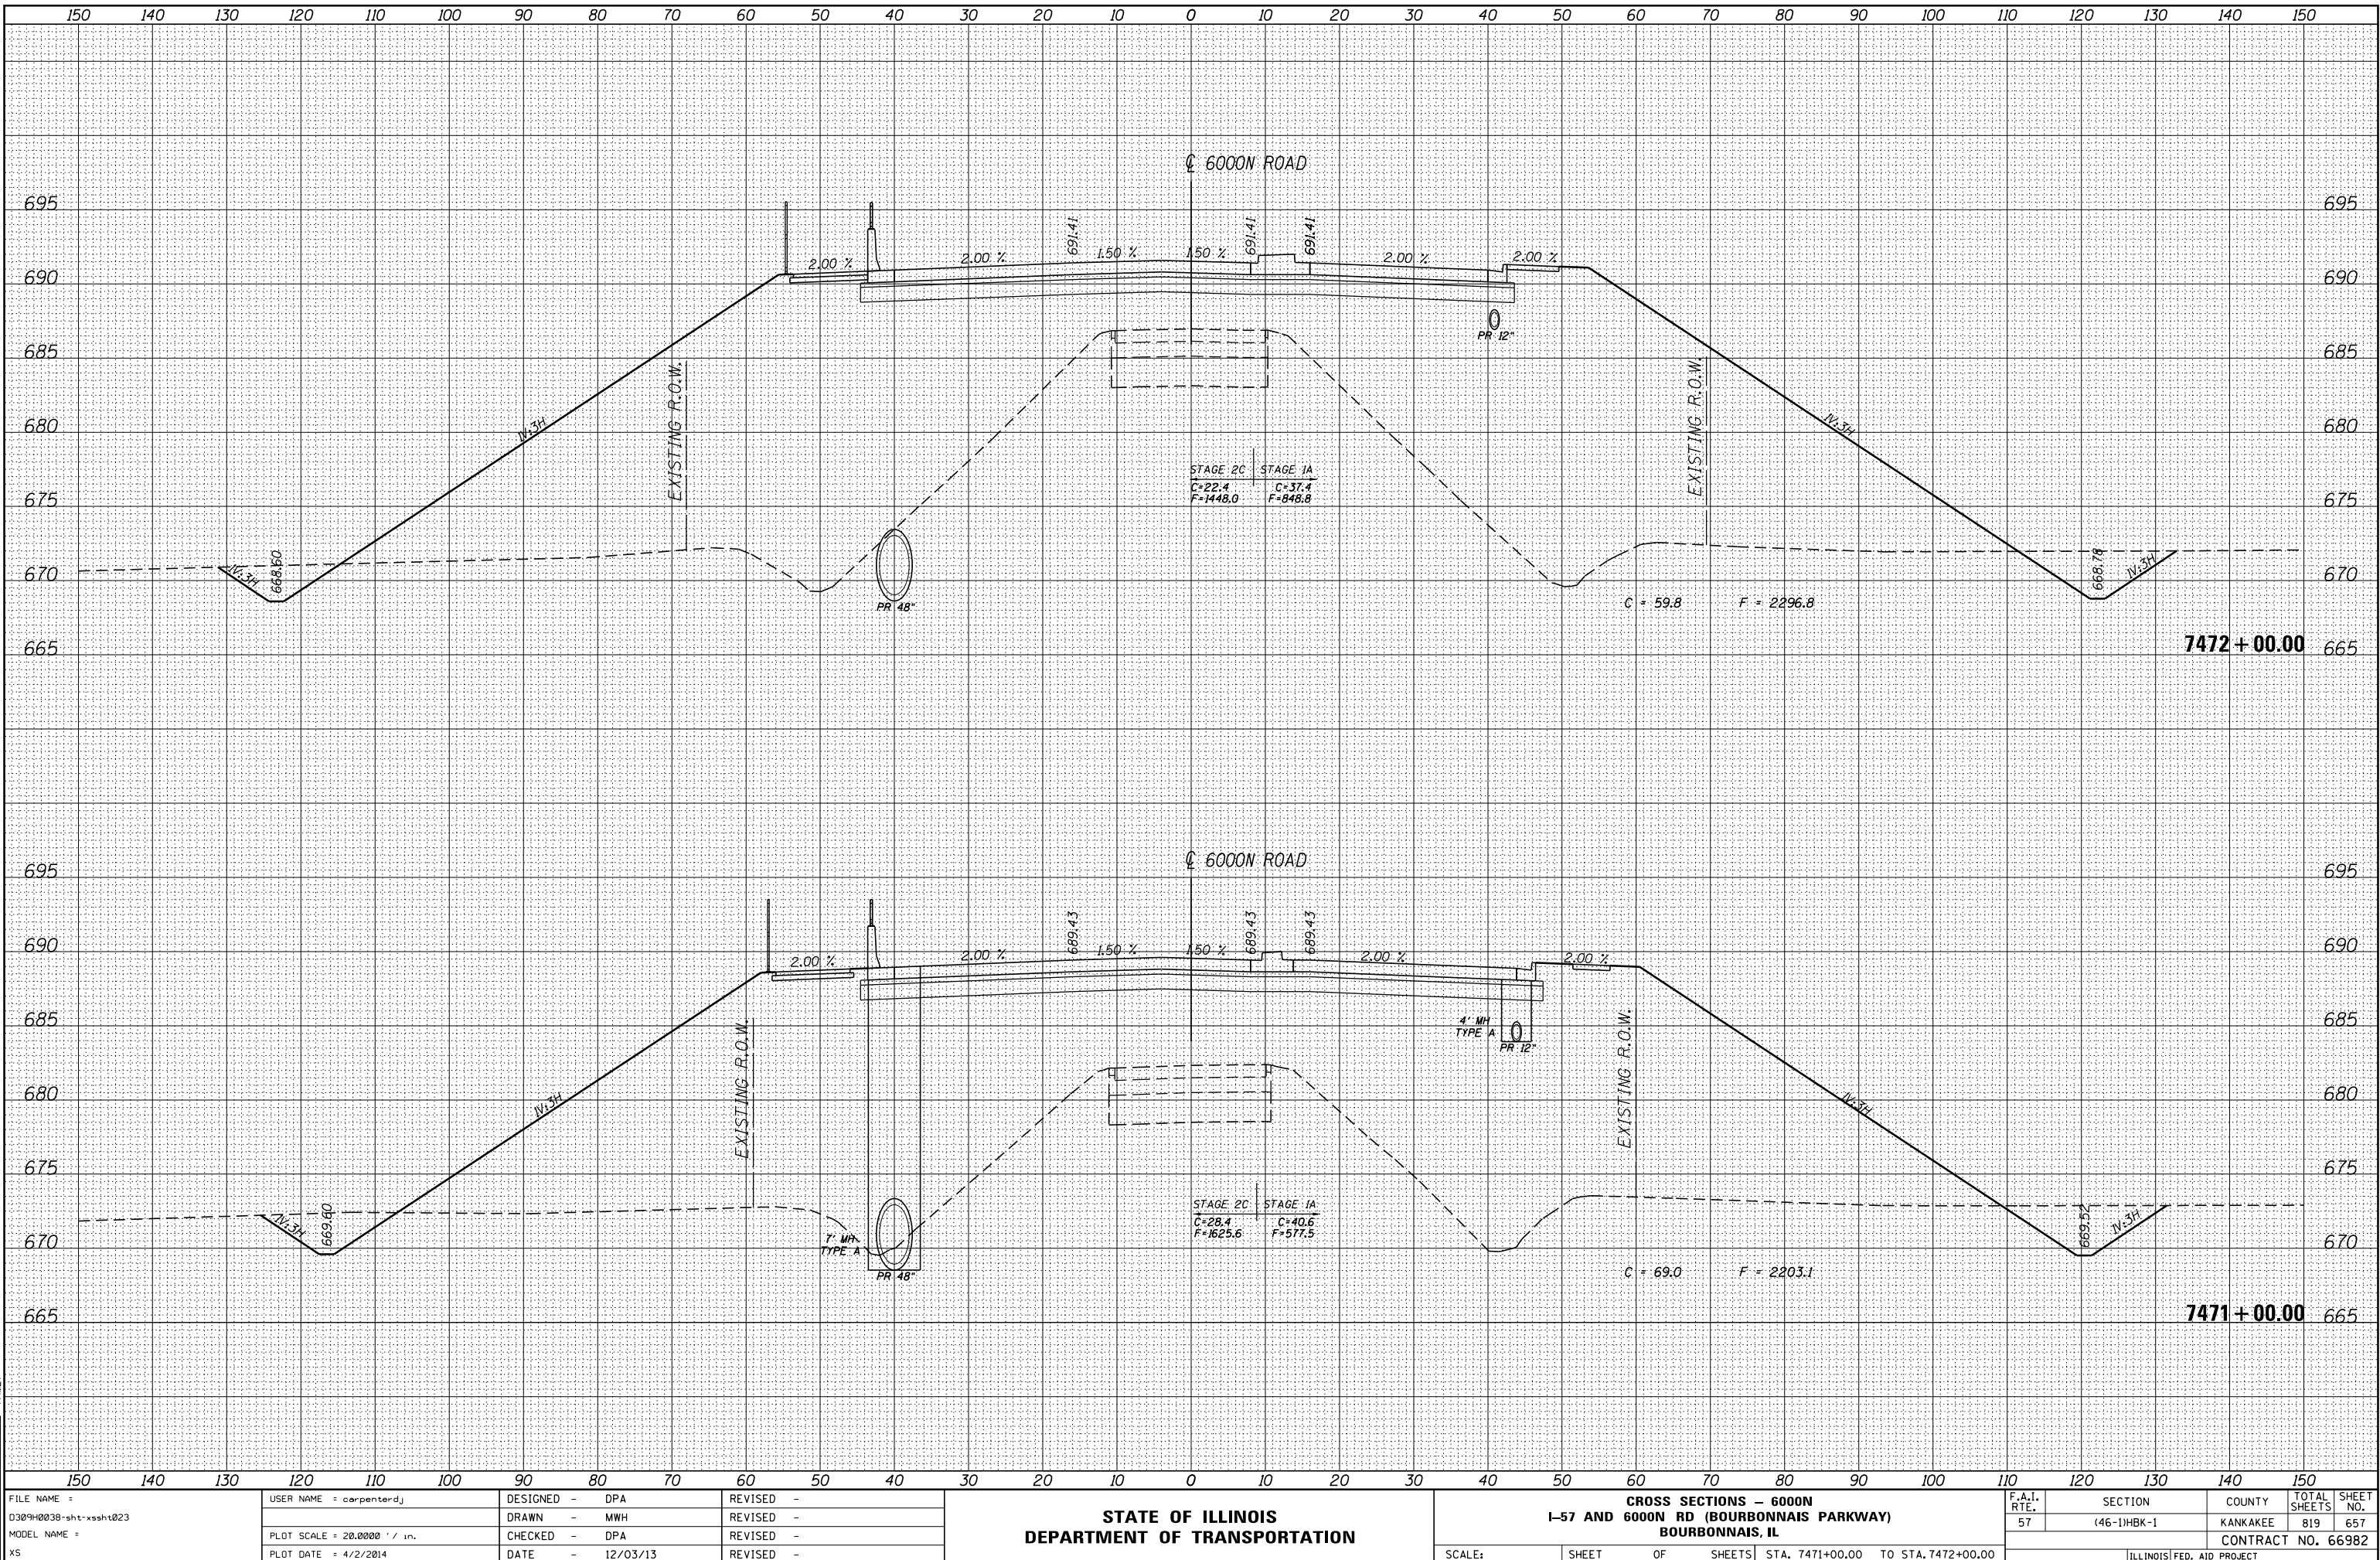

FILE NAME =	USER NAME = carpenterj	DESIGNED - DPA	REVISD -	STATE OF ILLINOIS DEPARTMENT OF TRANSPORTATION				CROSS SECTIONS - 6000N I-57 AND 6000N RD (BOURBONNAIS PARKWAY) BOURBONNAIS, IL				F.A.I. RTE.	SECTION	COUNTY	TOTAL SHEETS	SHEET NO.
D309H0038-sht-ssht023		DRAWN - MWH	REVISD -									57	(46-1)HBK-1	KANKAKEE	819	657
MODEL NAME =		CHECKED - DPA	REVISD -									CONTRACT NO. 66982				
XS		DATE - 12/03/13	REVISD -									ILLINOIS FED. AID PROJECT				
								SCALE:	SHEET	OF	SHEETS	STA. 7471+00.00 TO STA. 7472+00.00				

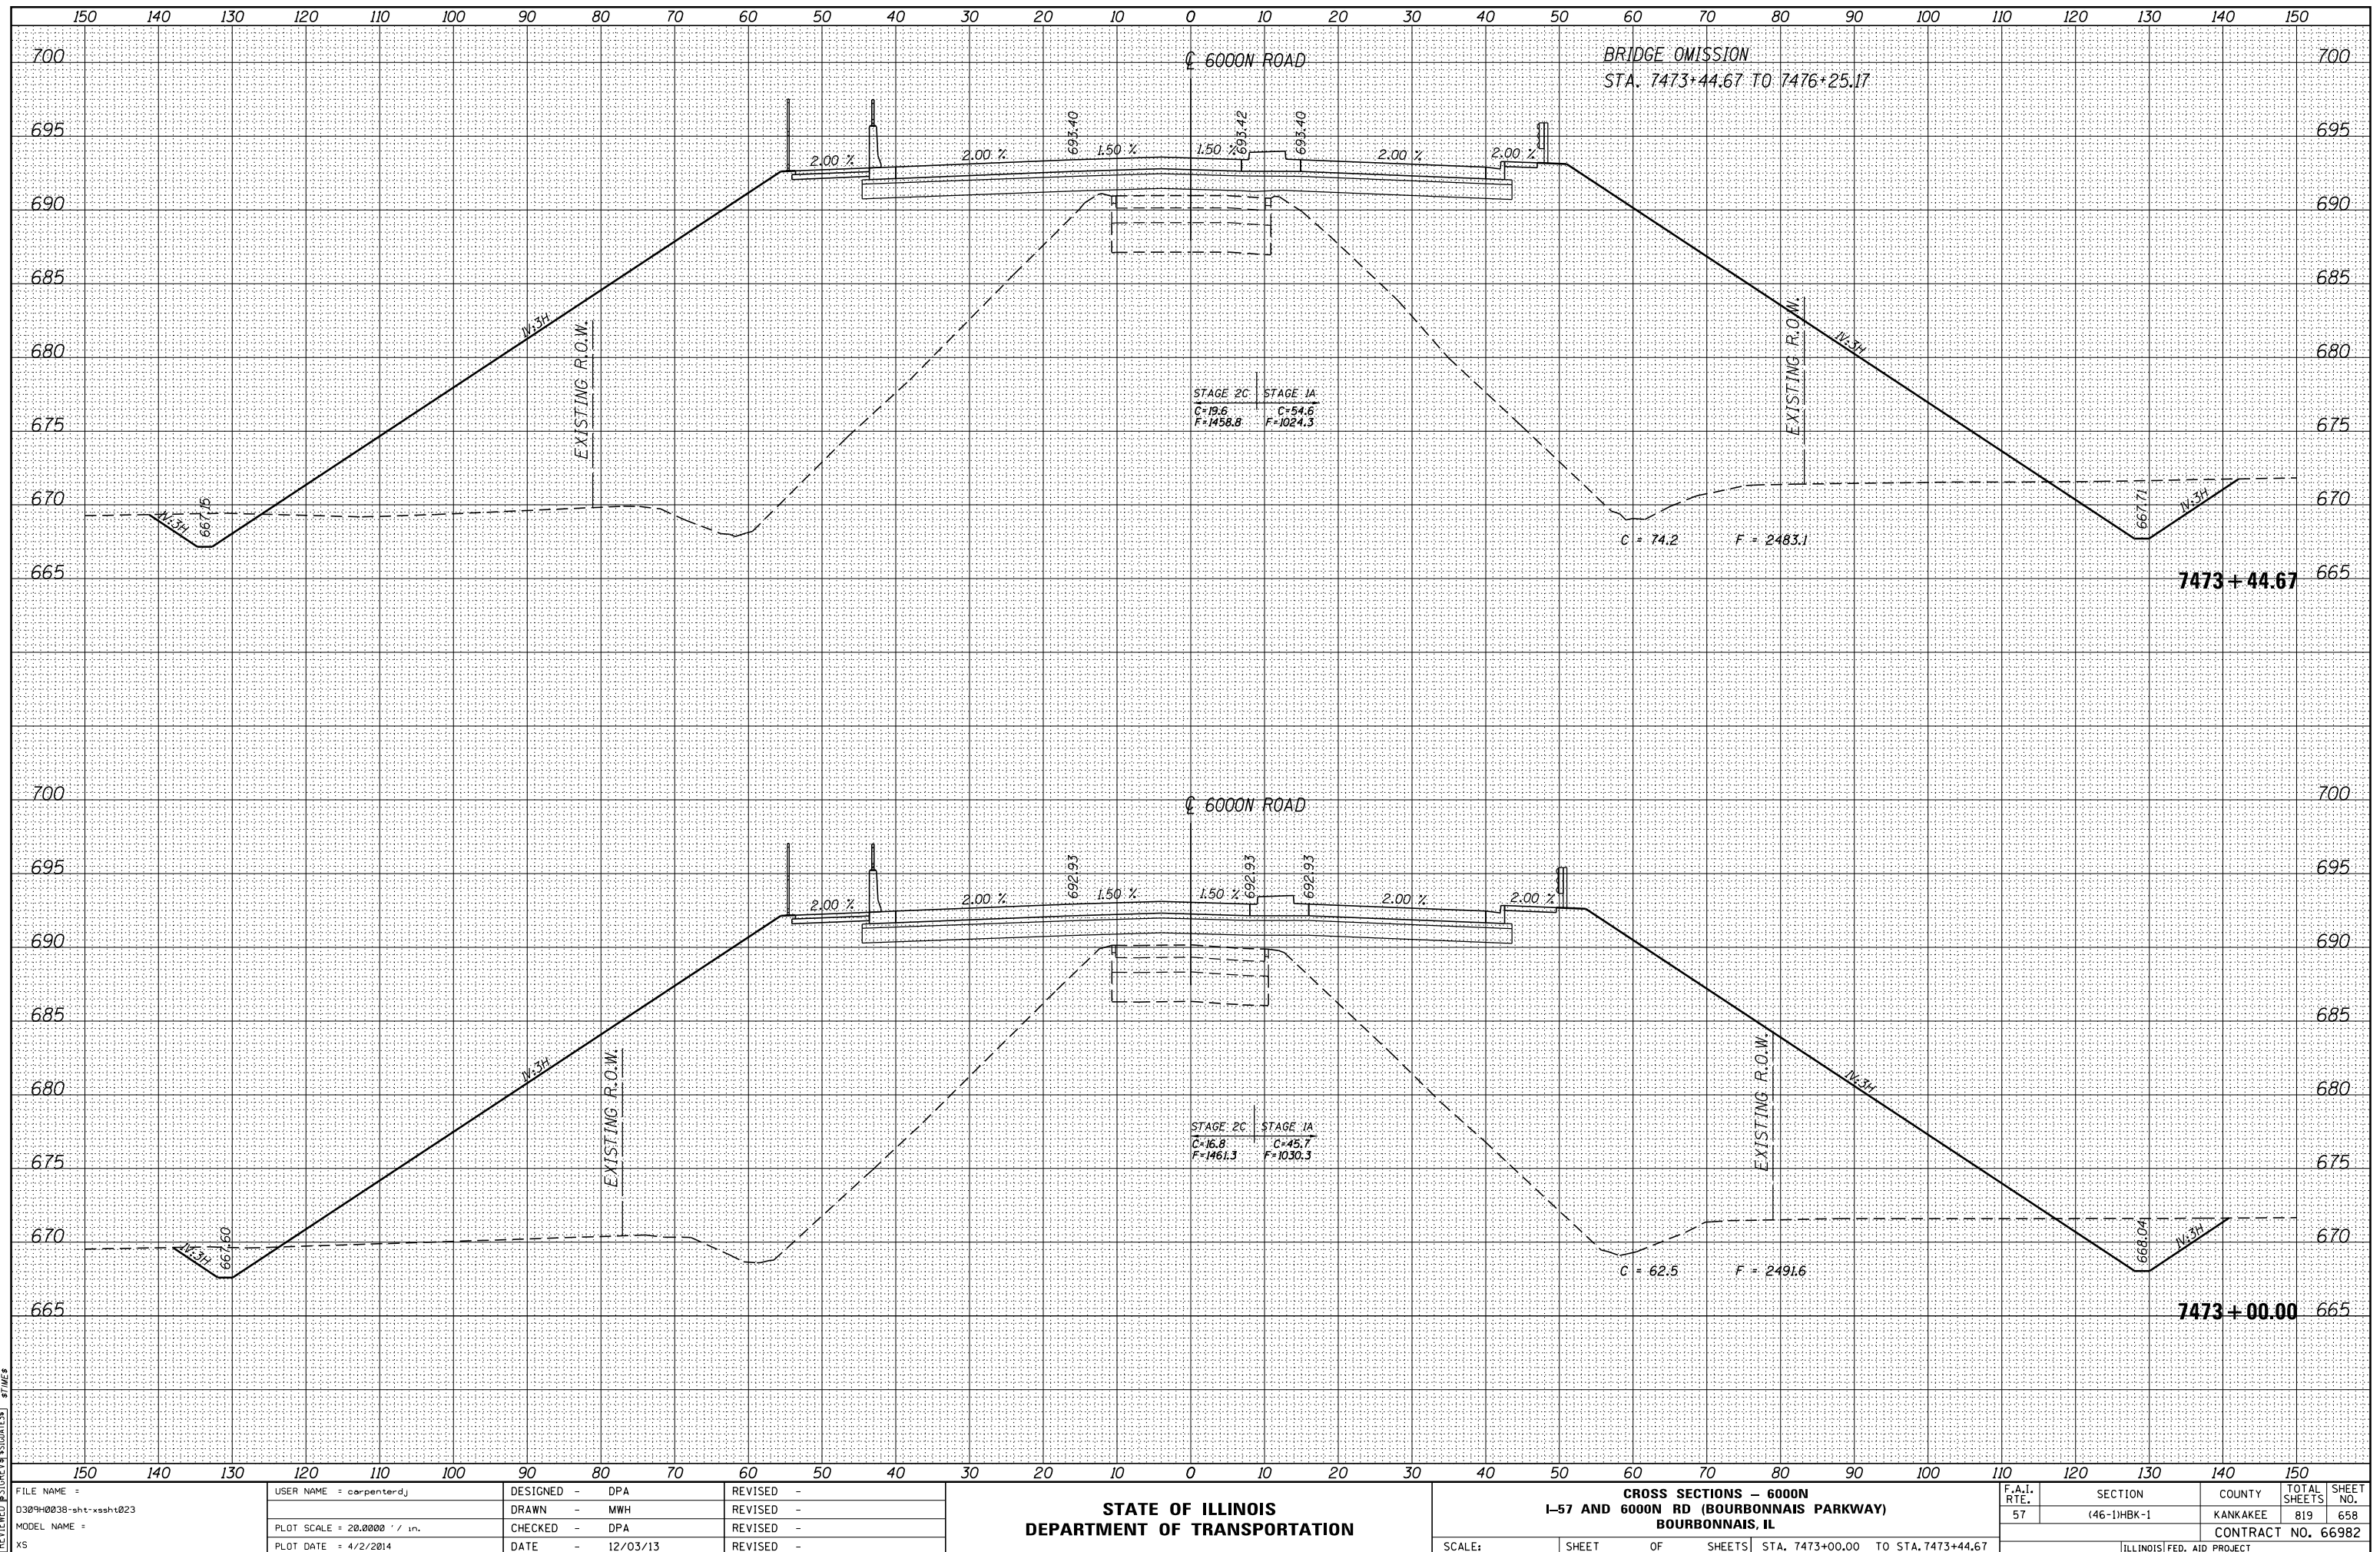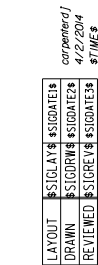


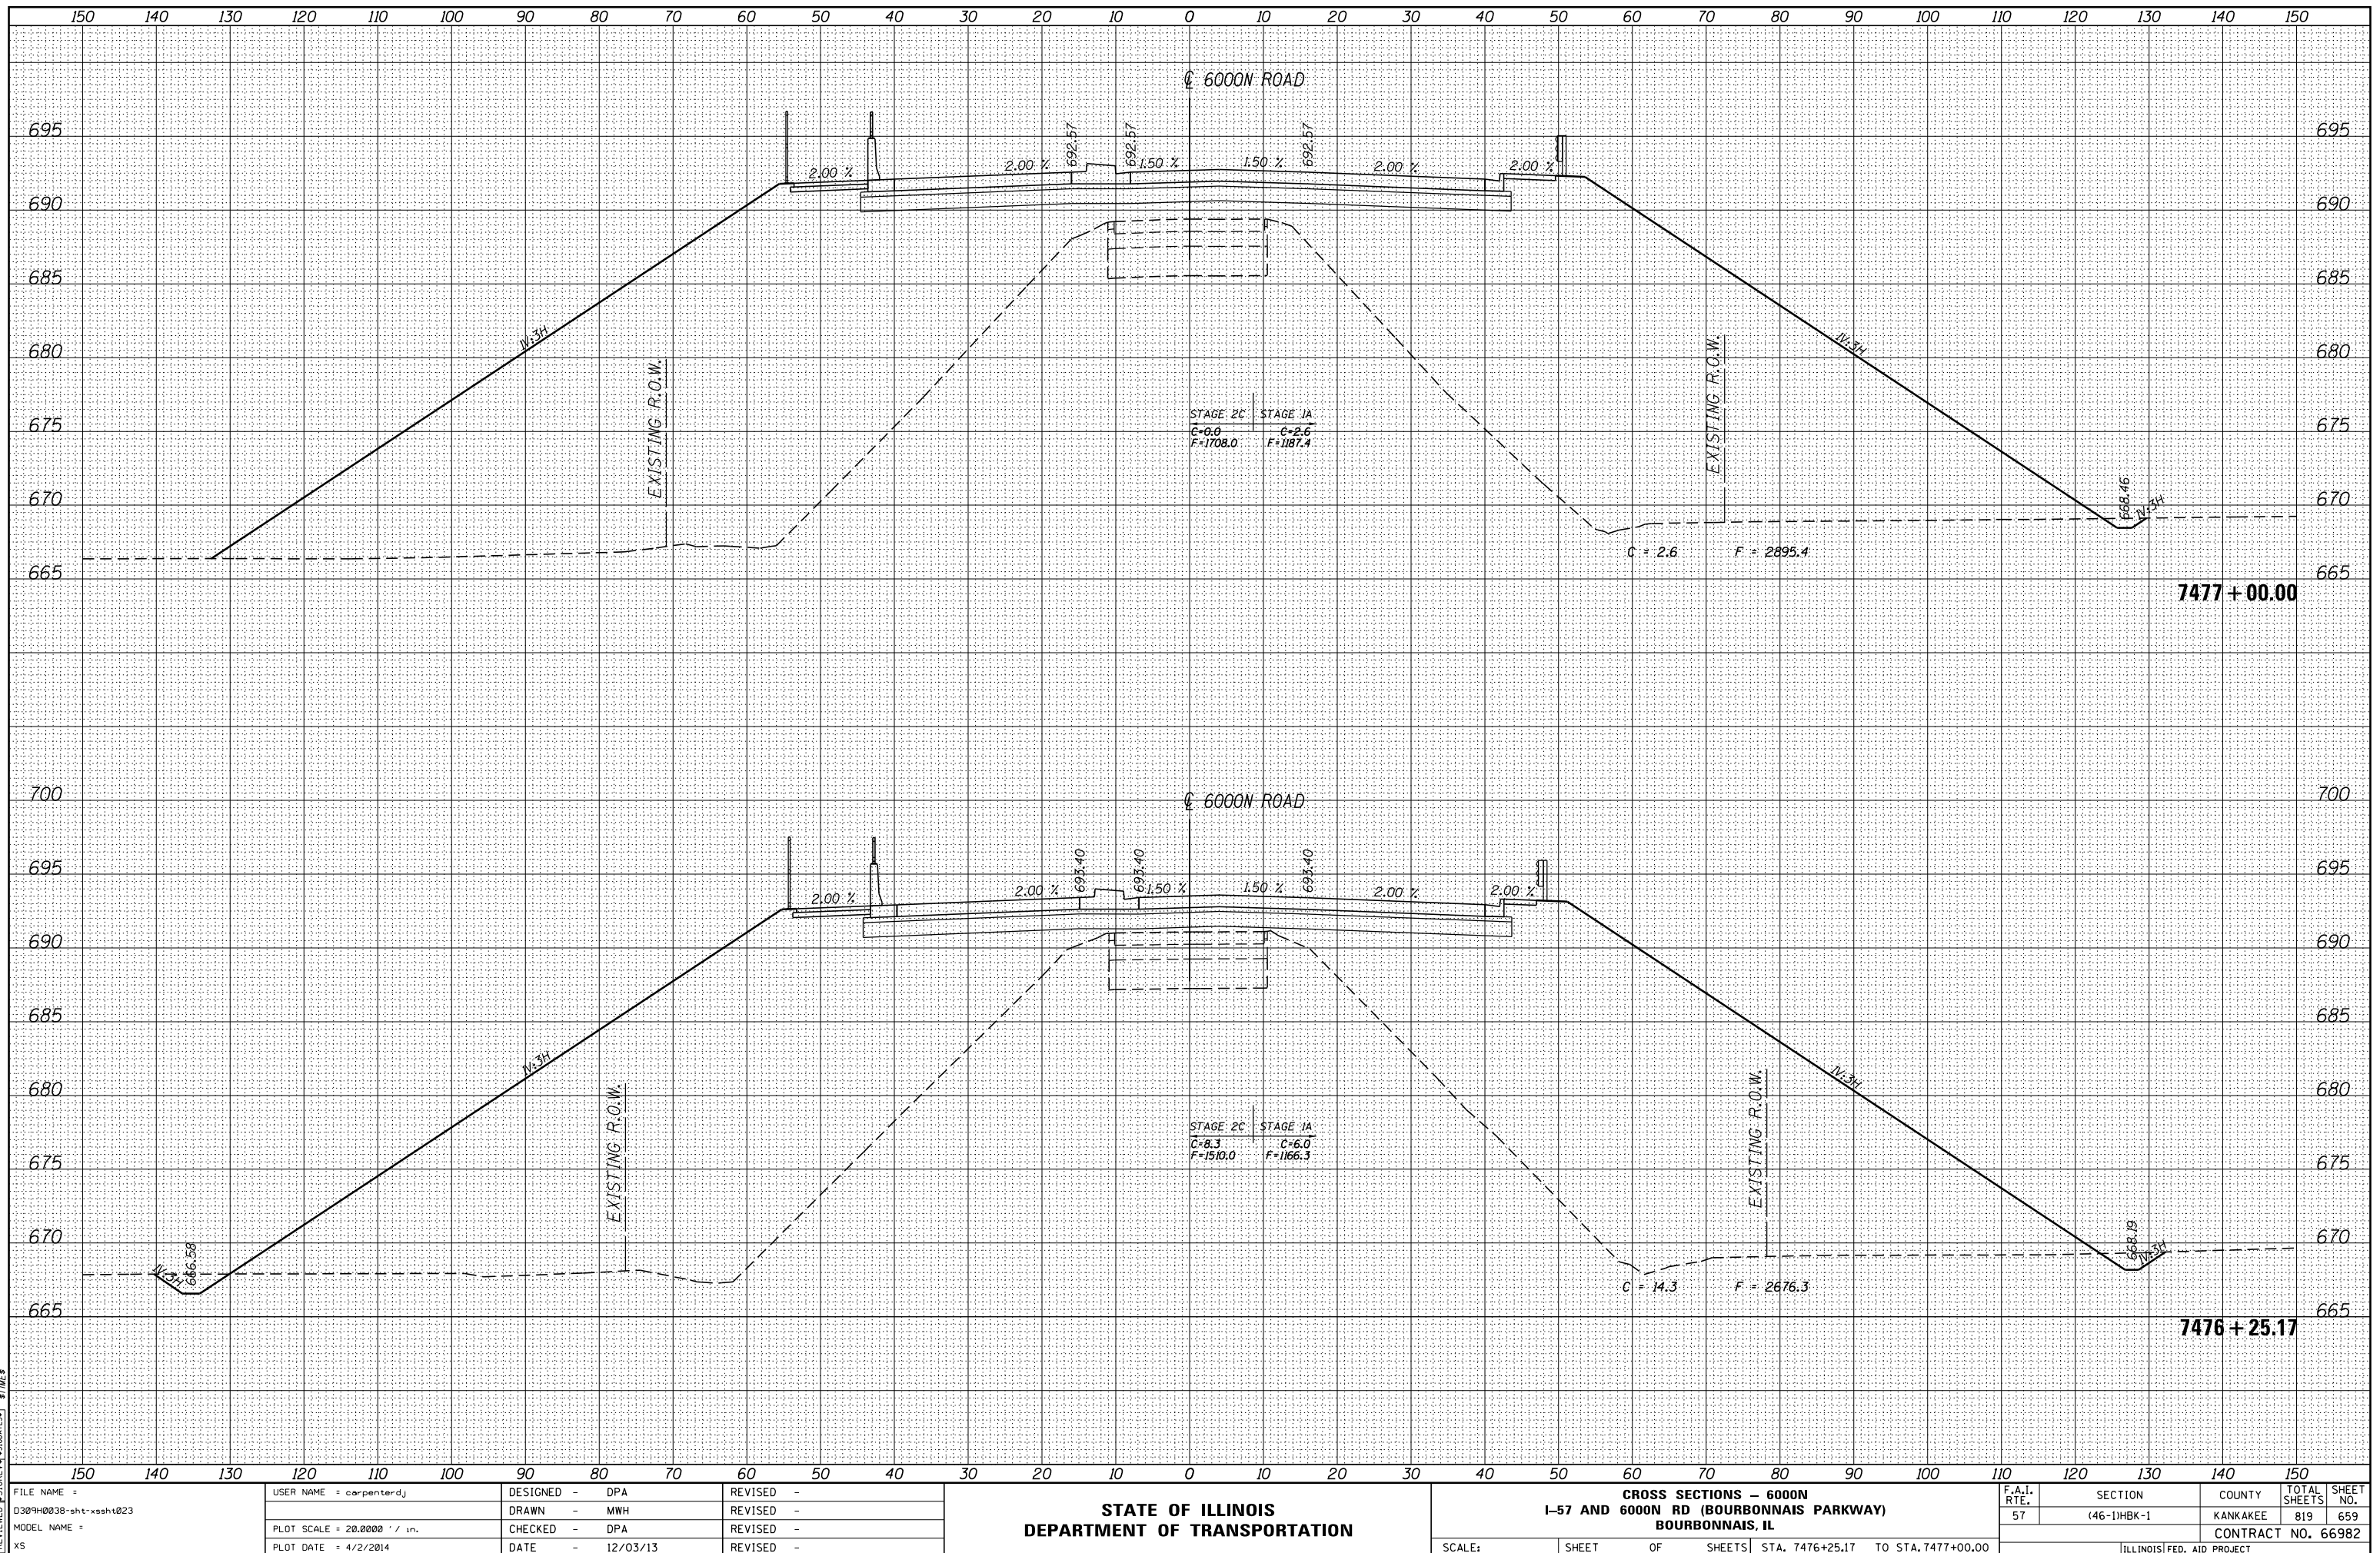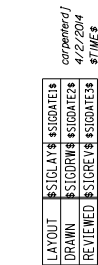

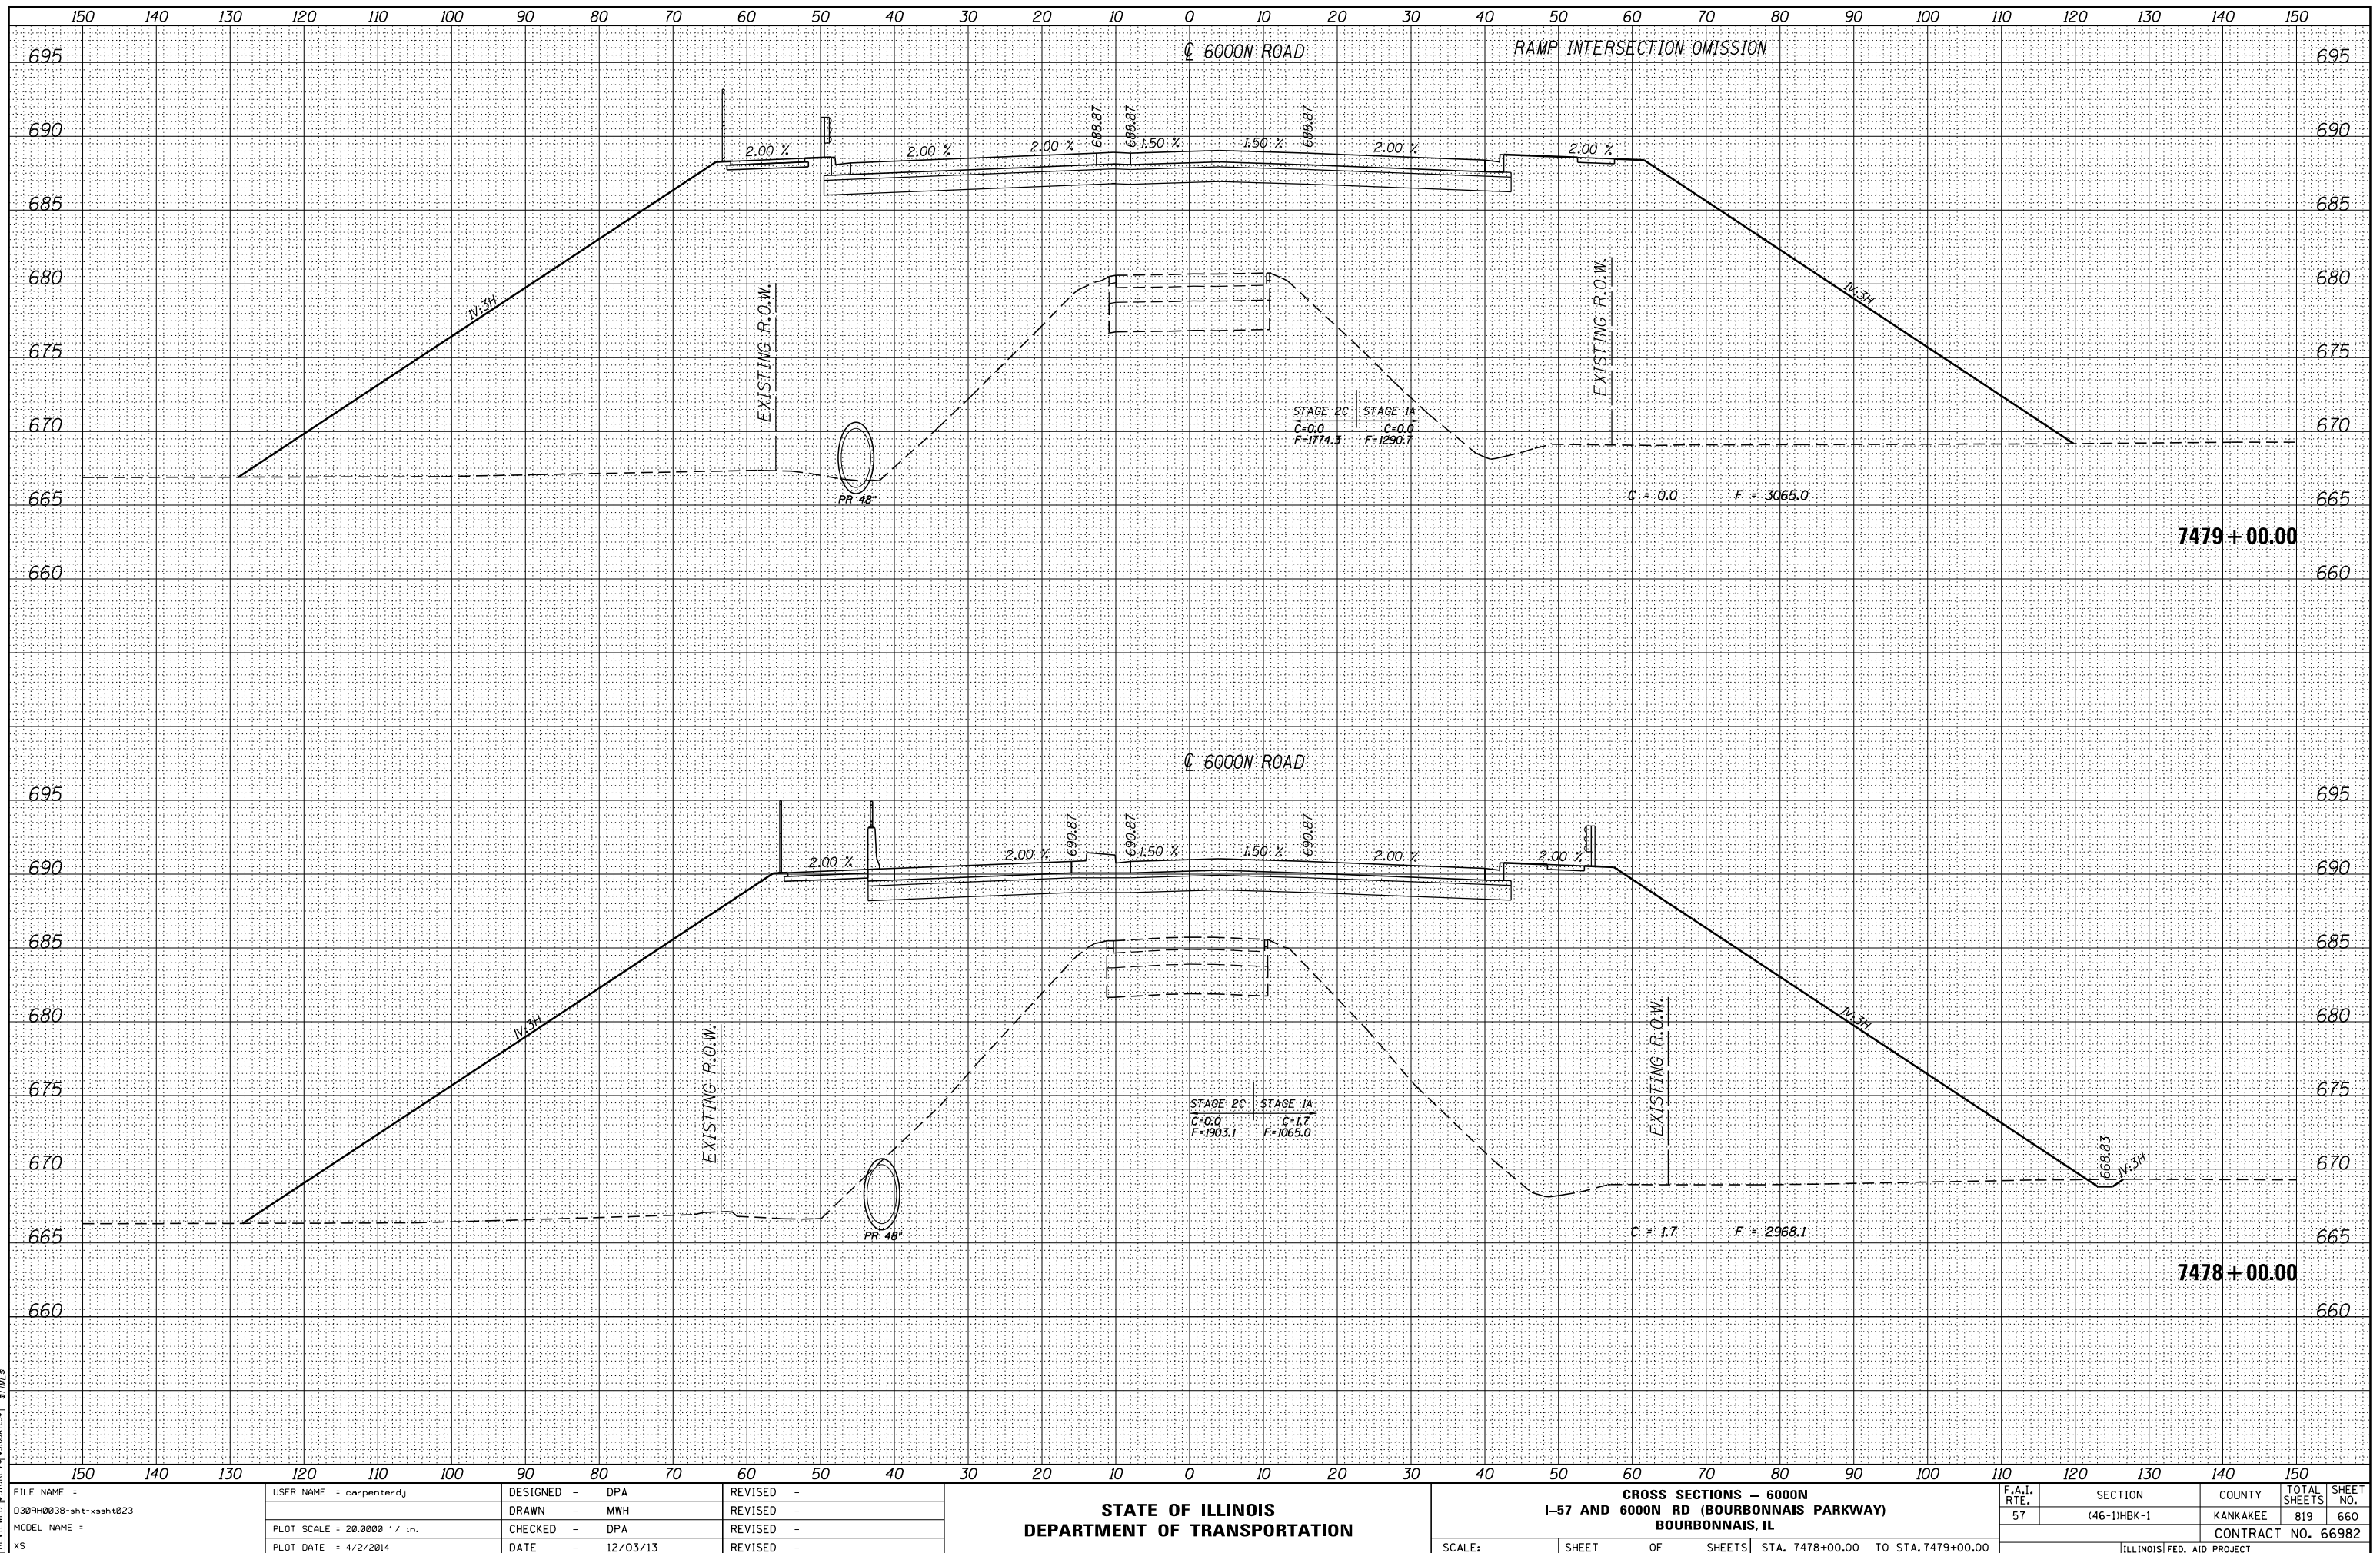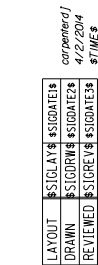




LAYOUT: SIGGATER
DRAWN: SIGGATER
REVIEWED: SIGGATER
carpentierj
4/2/2014
5:16:58

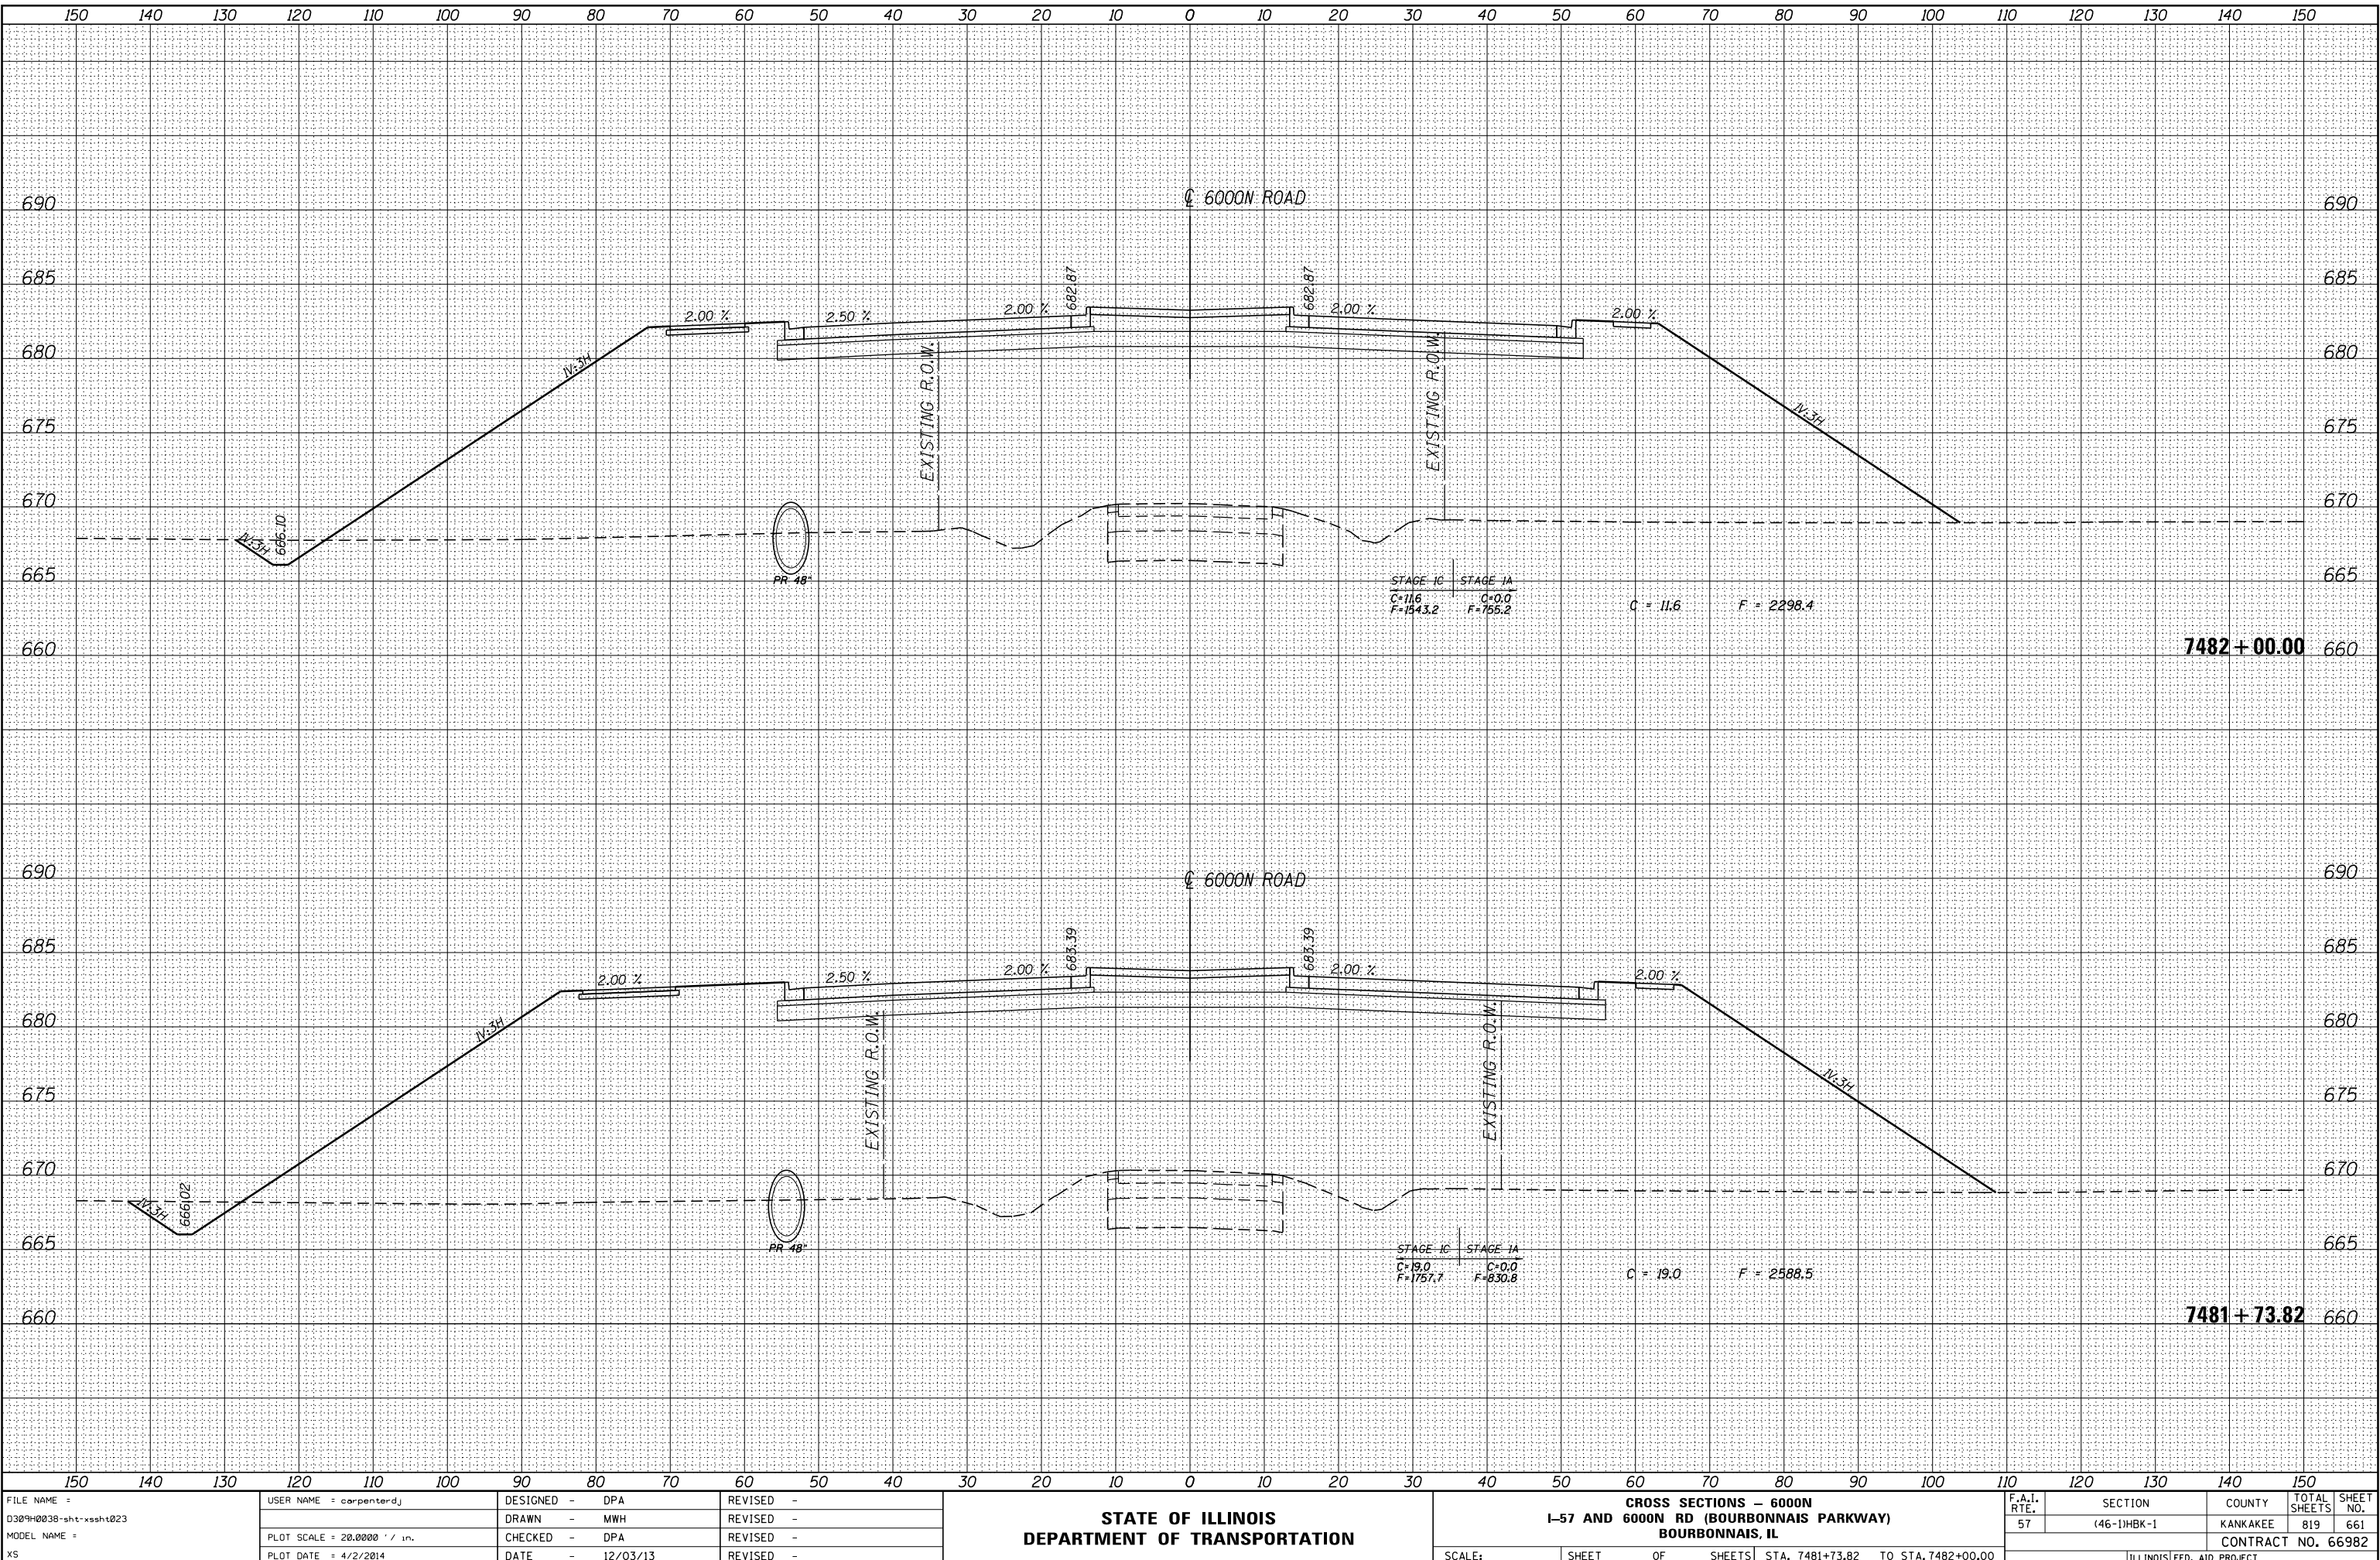

FILE NAME =	USER NAME = carpentierj	DESIGNED - DPA	REVISED -	STATE OF ILLINOIS DEPARTMENT OF TRANSPORTATION				CROSS SECTIONS - 6000N I-57 AND 6000N RD (BOURBONNAIS PARKWAY) BOURBONNAIS, IL				F.A.I. RTE.	SECTION	COUNTY	TOTAL SHEETS	SHEET NO.
D309H0038-sht-xsht023		DRAWN - MWH	REVISED -									57	(46-1)HKB-1	KANKAKEE	819	661
MODEL NAME =		CHECKED - DPA	REVISED -									CONTRACT NO. 66982				
XS		DATE - 12/03/13	REVISED -									ILLINOIS FED. AID PROJECT				
				SCALE:				SHEET OF SHEETS				STA. 7481+73.82 TO STA. 7482+00.00				



LAYOUT: SIGLAYER: SIGLAYER:
DRAWN: SIGLAYER: SIGLAYER:
REVIEWED: SIGLAYER: SIGLAYER:
XS

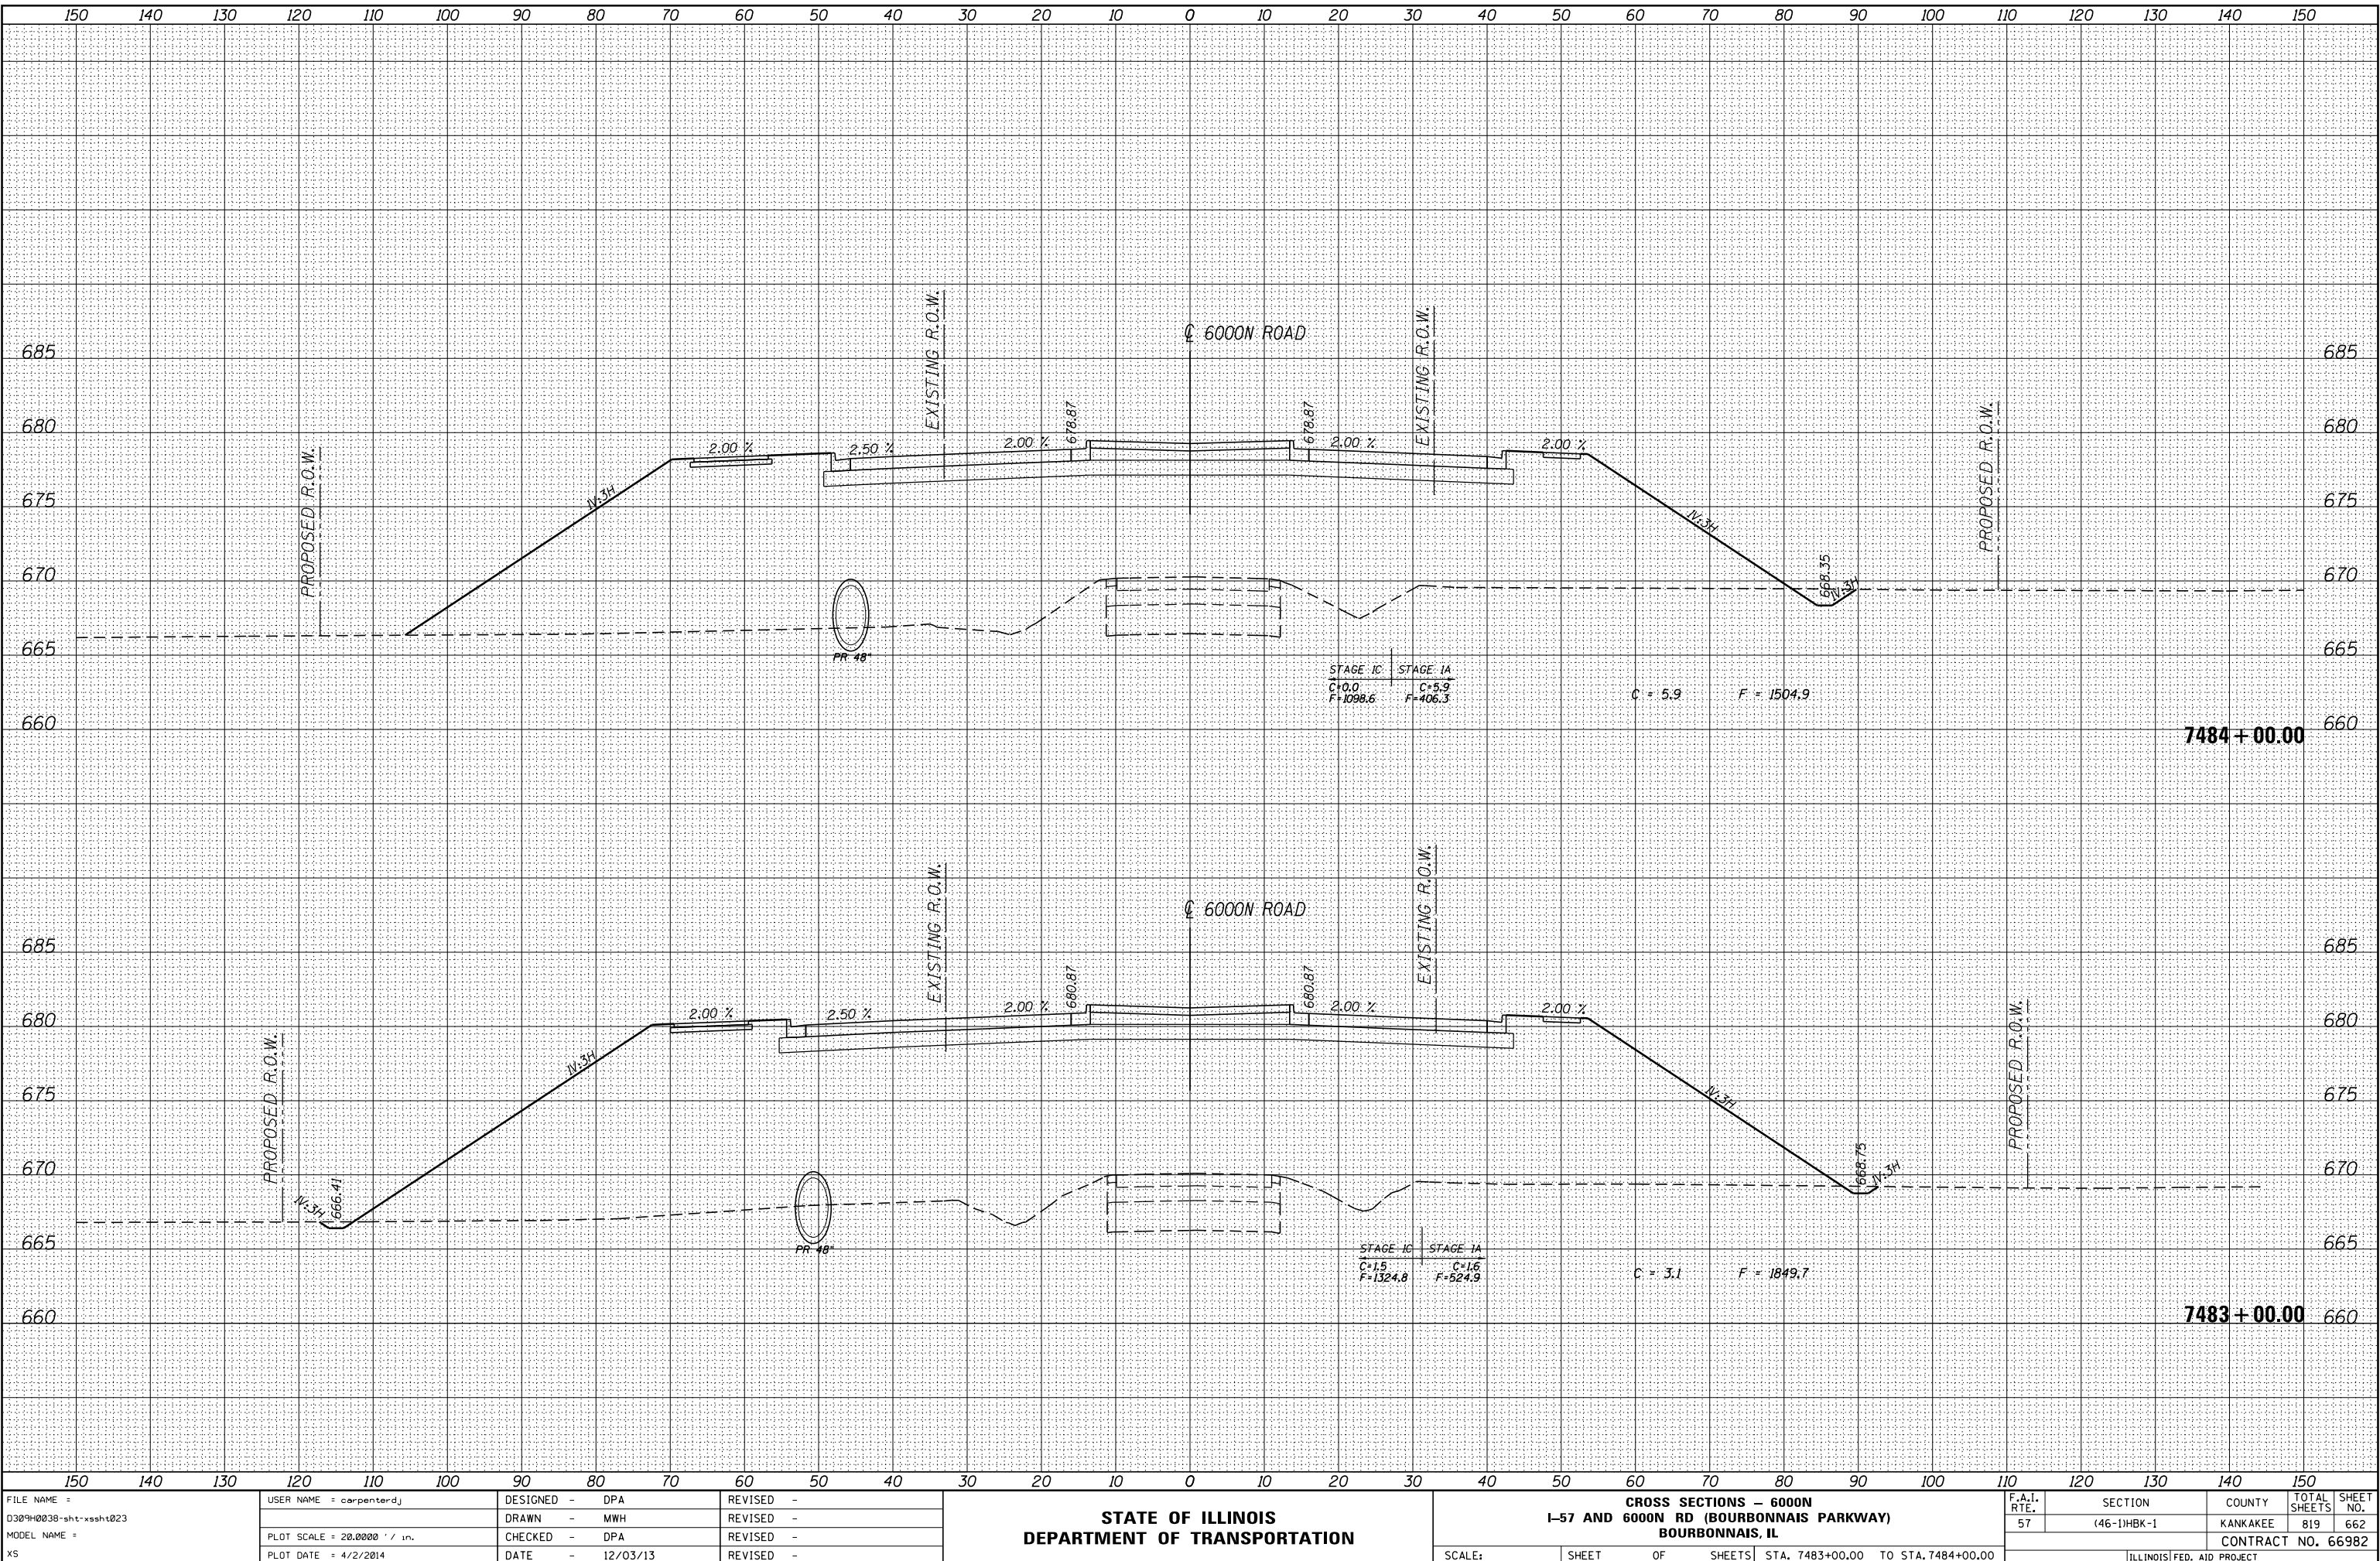



carpenterj
4/2/2014
5:16:58

LAYOUT
DRAWN
REVIEWED
XS

FILE NAME =
D309H0038-sht-xsht023
MODEL NAME =

USER NAME = carpenterj
PLOT SCALE = 20.0000' / in.
PLOT DATE = 4/2/2014

DESIGNED - DPA
DRAWN - MWH
CHECKED - DPA
DATE - 12/03/13

REVISED -
REVISED -
REVISED -
REVISED -


STATE OF ILLINOIS
DEPARTMENT OF TRANSPORTATION

CROSS SECTIONS - 6000N
I-57 AND 6000N RD (BOURBONNAIS PARKWAY)
BOURBONNAIS, IL

SCALE: SHEET OF SHEETS STA. 7485+00.00 TO STA. 7486+00.00


F.A.I. RTE.	SECTION	COUNTY	TOTAL SHEETS	SHEET NO.
57	(46-1)HBK-1	KANKAKEE	819	663
CONTRACT NO. 66982				

ILLINOIS FED. AID PROJECT

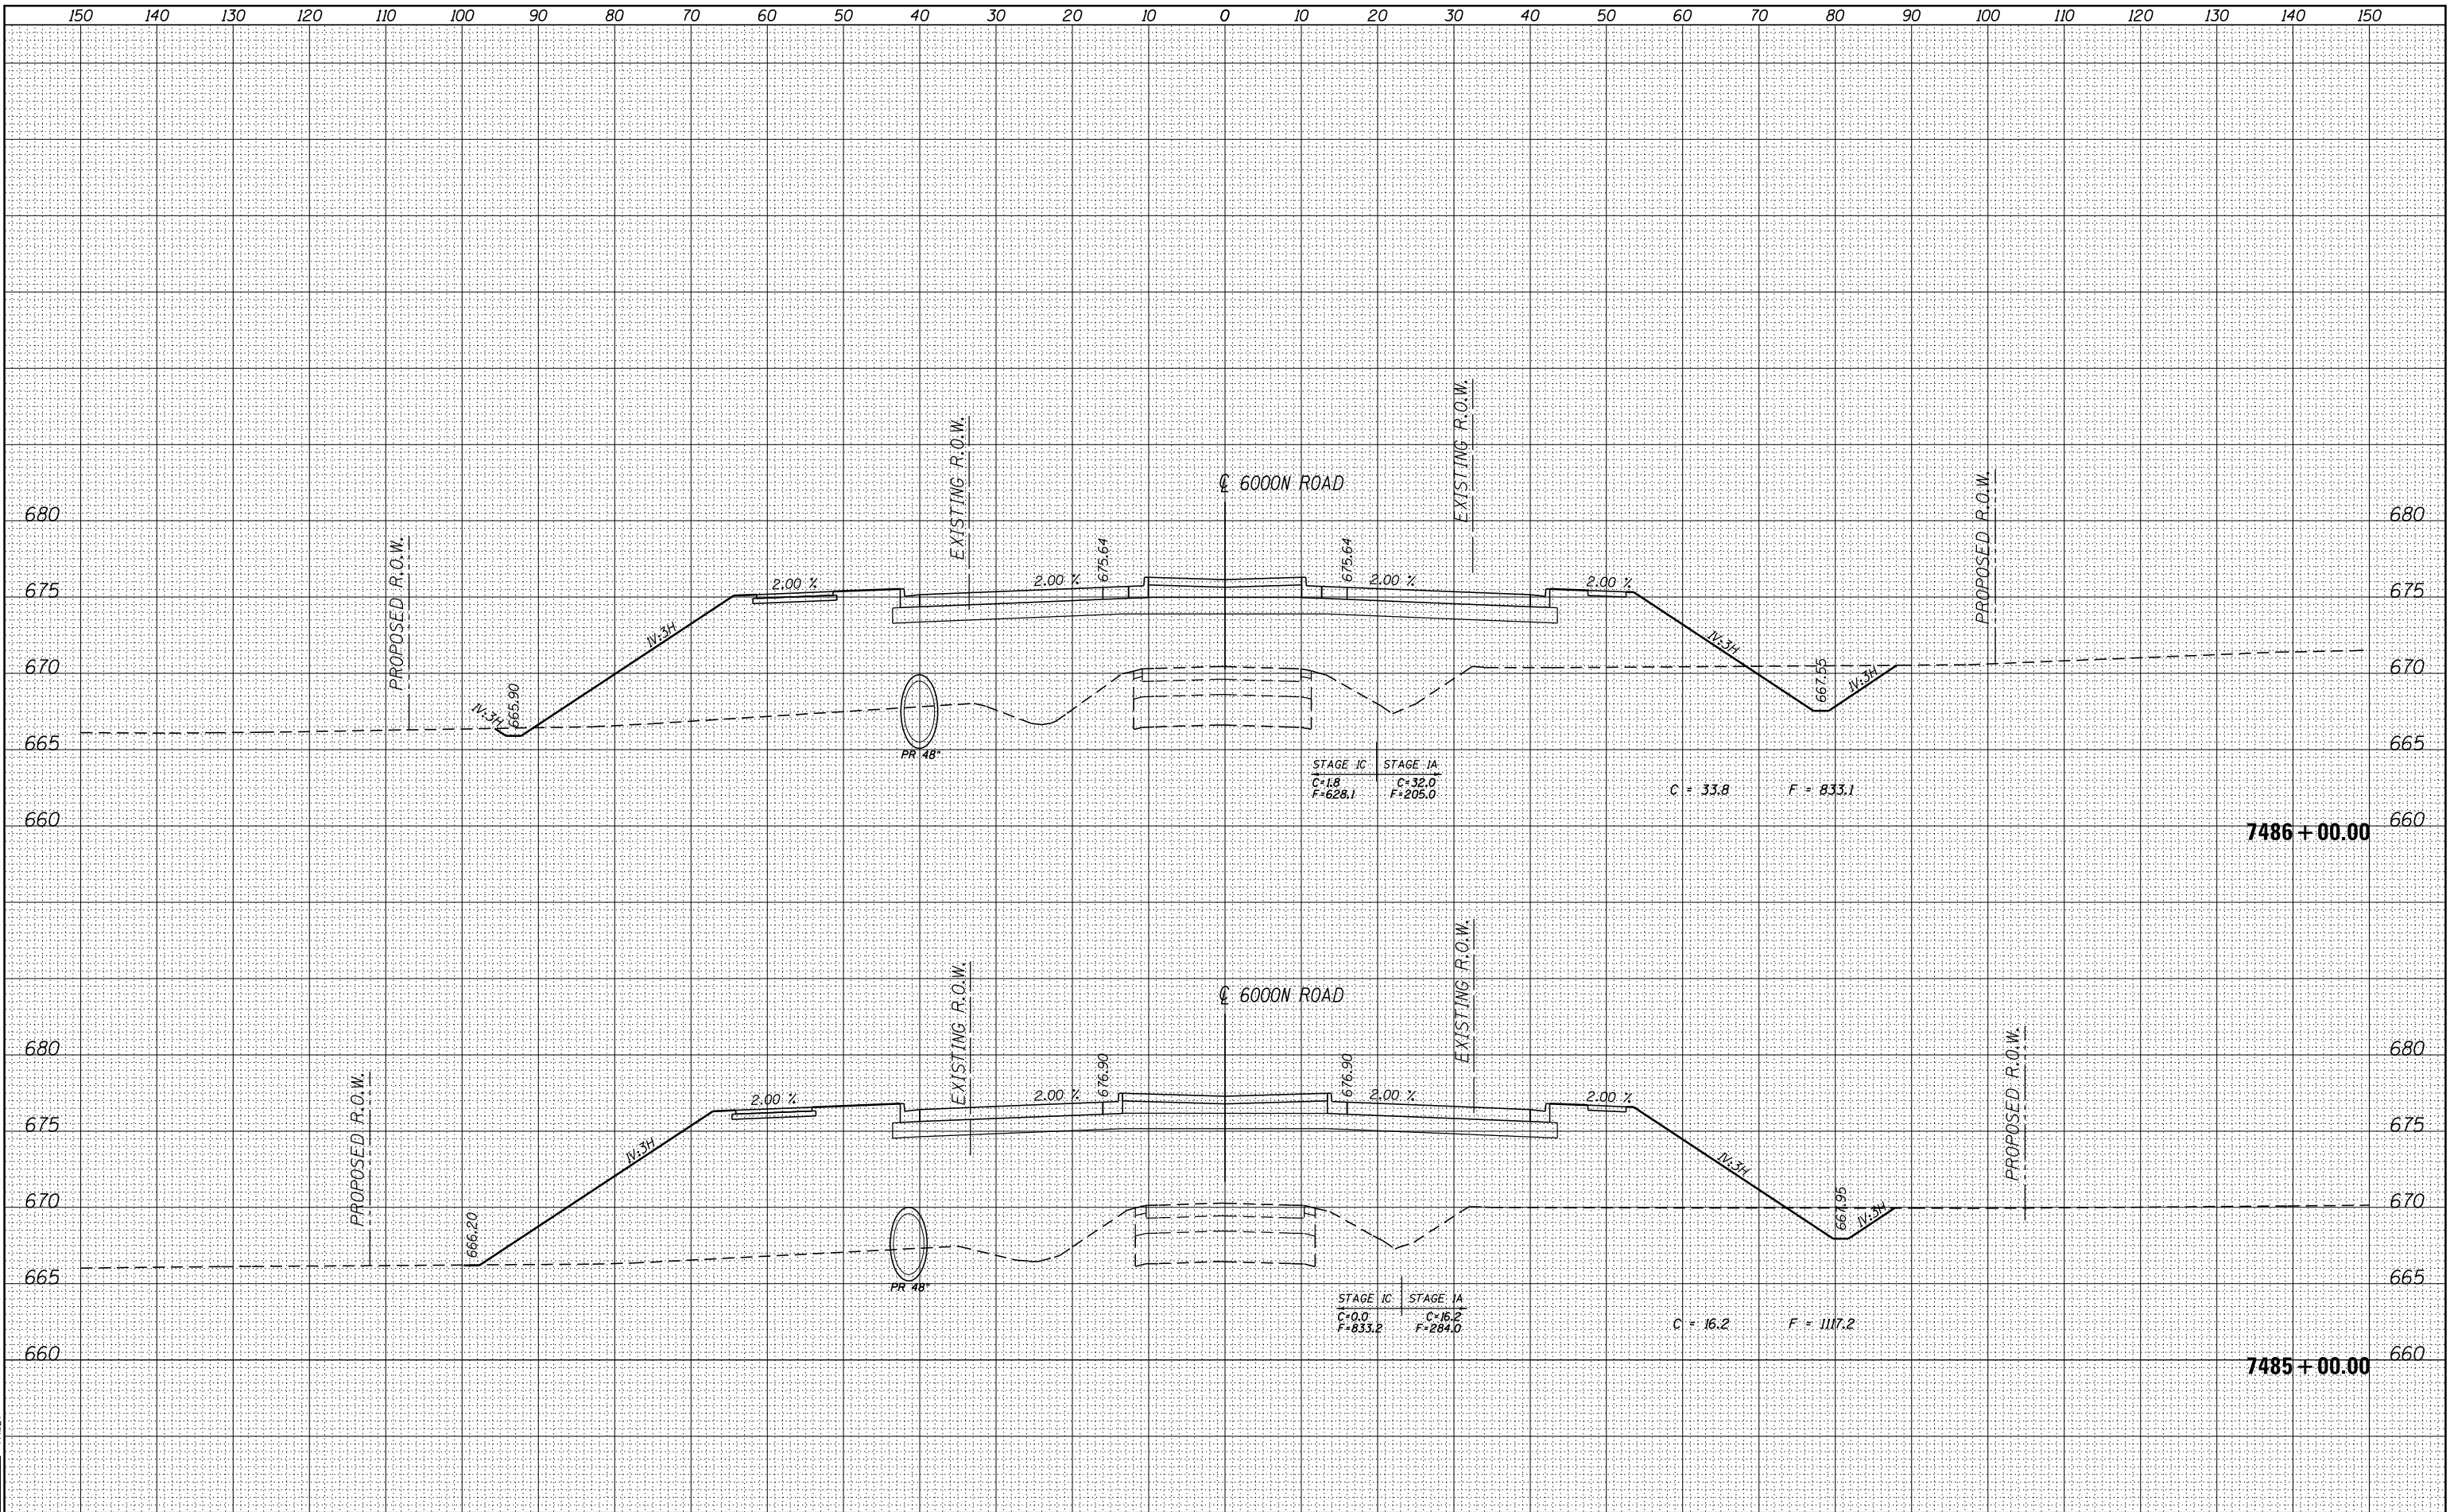




LAYOUT: SIGGATER
DRAWN: SIGGATER
REVIEWED: SIGGATER
carpentierj
4/2/2014
5:15:58

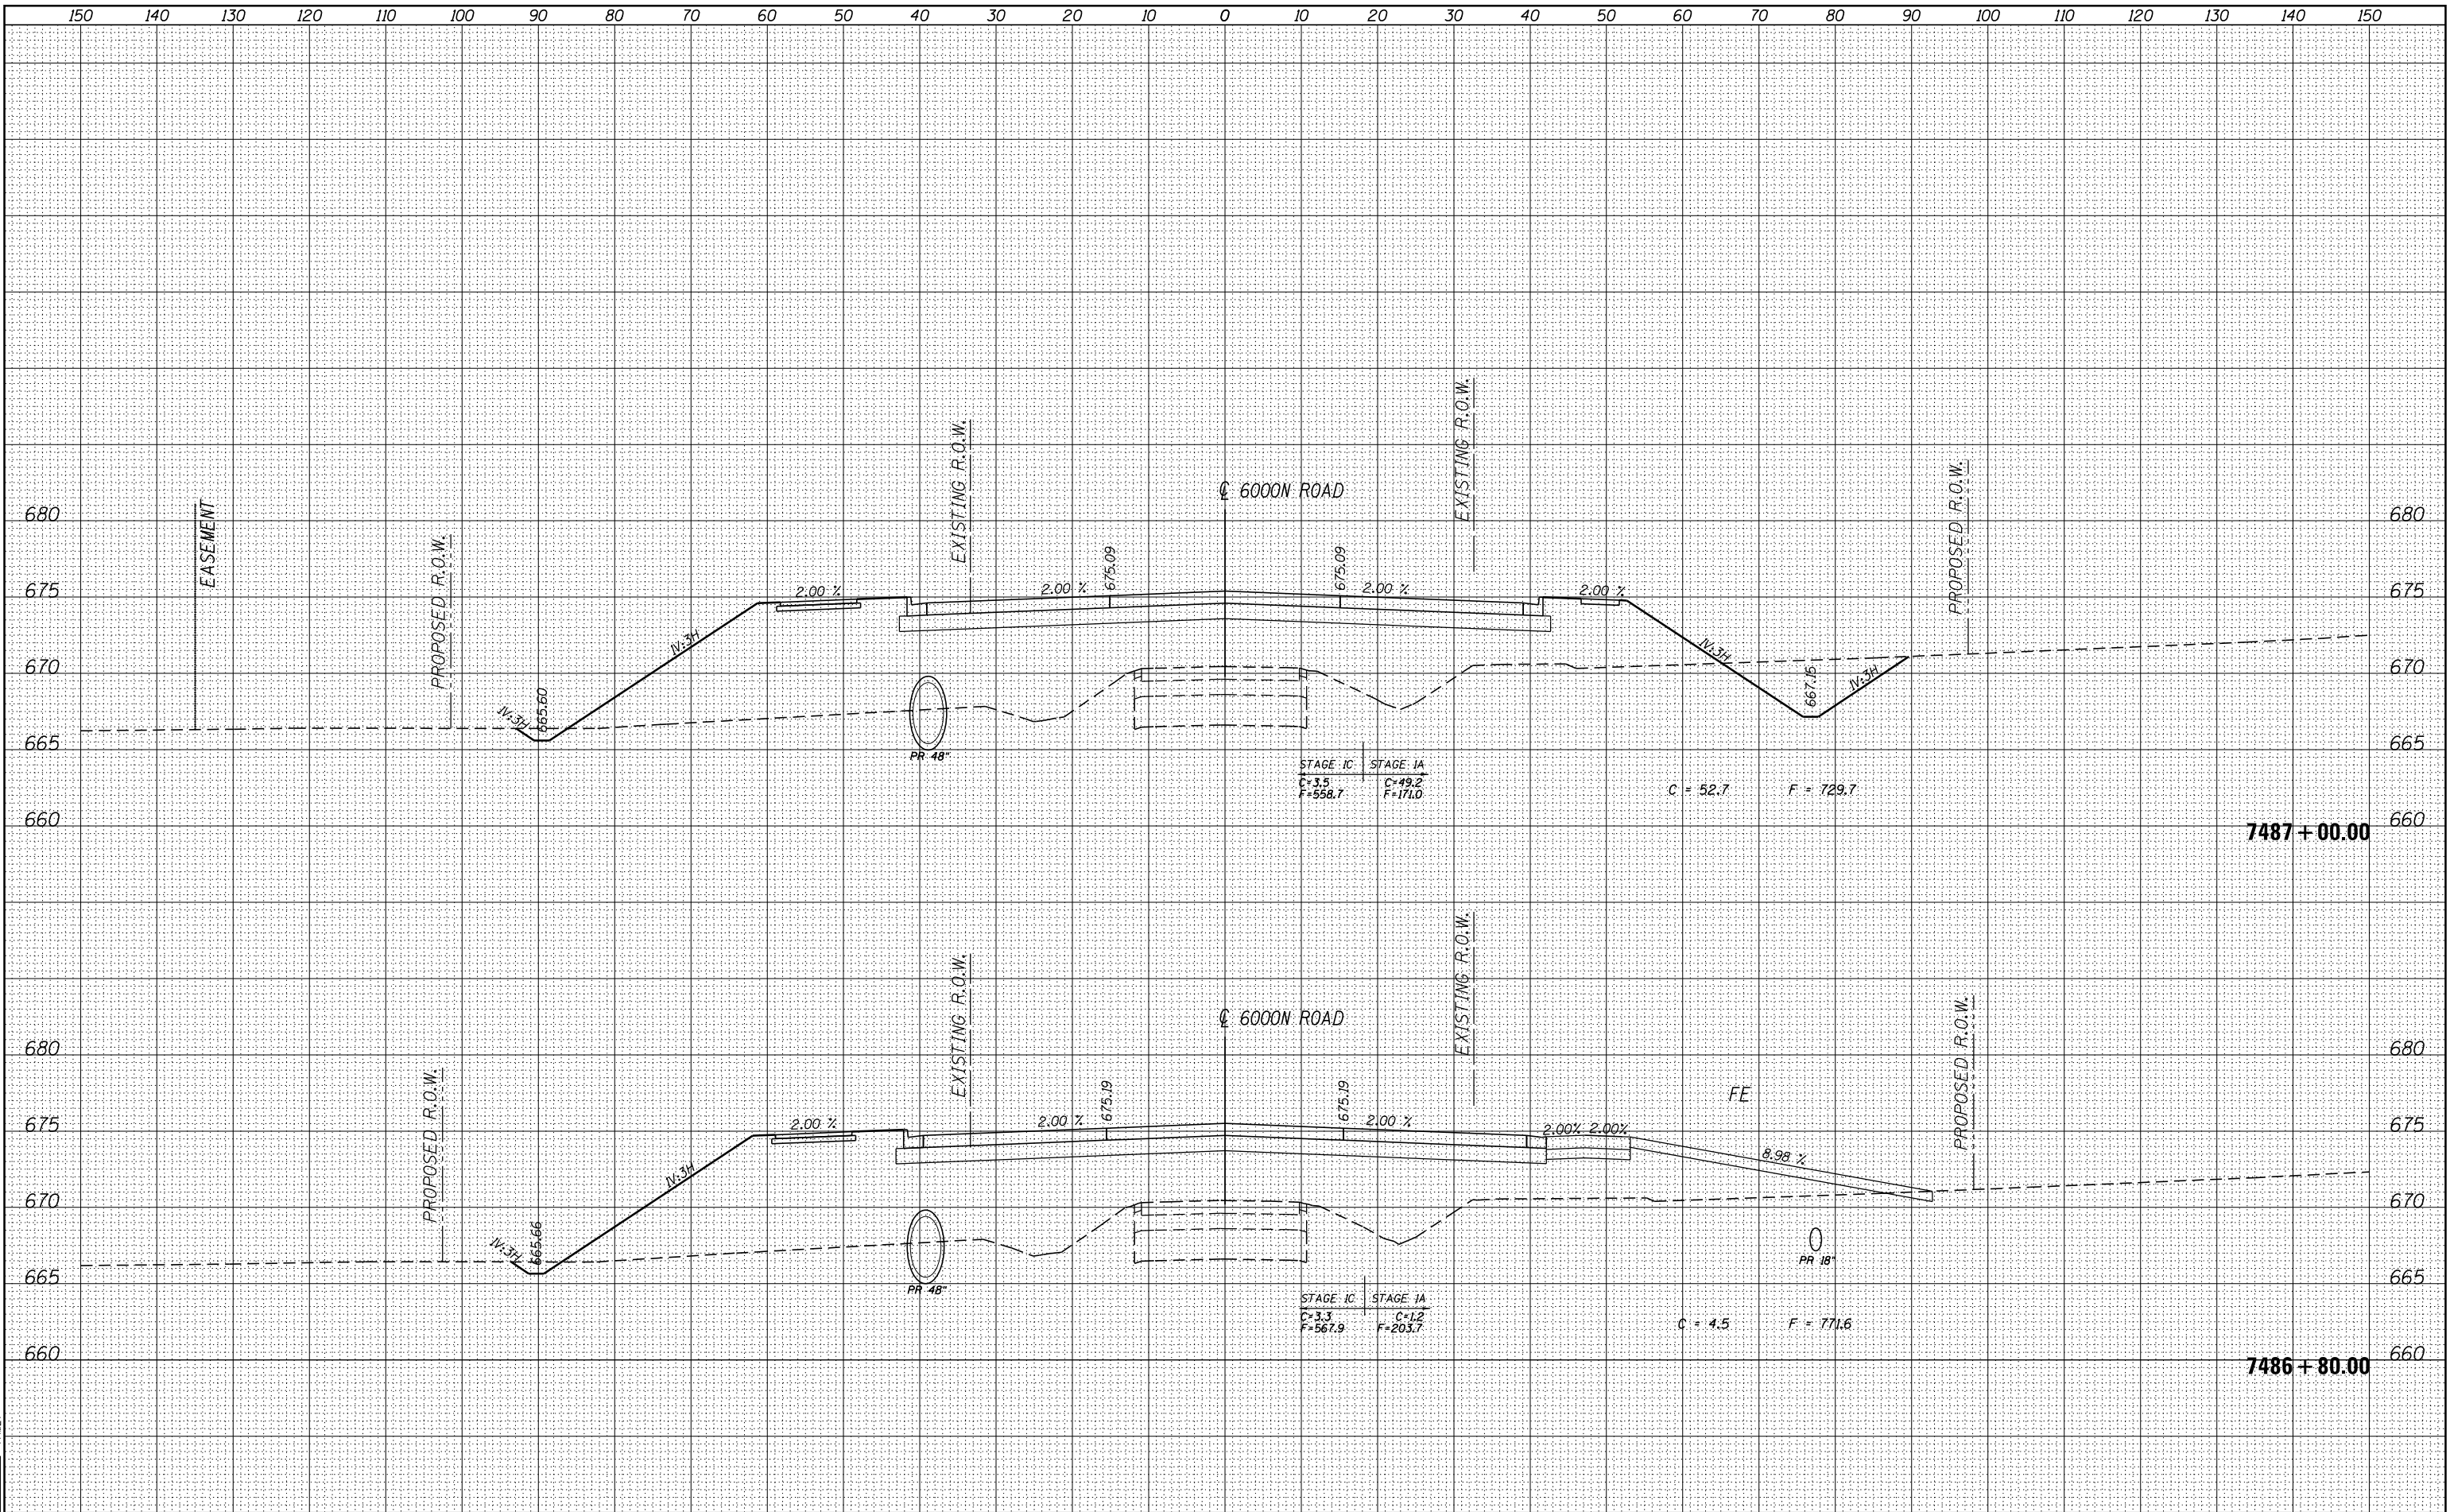

FILE NAME =	USER NAME = carpenterj	DESIGNED - DPA	REVISED -	STATE OF ILLINOIS DEPARTMENT OF TRANSPORTATION		CROSS SECTIONS - 6000N I-57 AND 6000N RD (BOURBONNAIS PARKWAY) BOURBONNAIS, IL				F.A.I. RTE.	SECTION	COUNTY	TOTAL SHEETS	SHEET NO.
D309H0038-sht-xsht023		DRAWN - MWH	REVISED -							57	(46-1)HBK-1	KANKAKEE	819	664
MODEL NAME =		CHECKED - DPA	REVISED -							CONTRACT NO. 66982				
XS		DATE - 12/03/13	REVISED -			SCALE:	SHEET	OF	SHEETS	STA. 7486+80.00	TO STA. 7487+00.00	ILLINOIS FED. AID PROJECT		




LAYOUT: SIGLAYER: SIGLAYER: 4/2/2014
DRAWN: SIGLAYER: SIGLAYER: 4/2/2014
REVIEWED: SIGLAYER: SIGLAYER: 4/2/2014

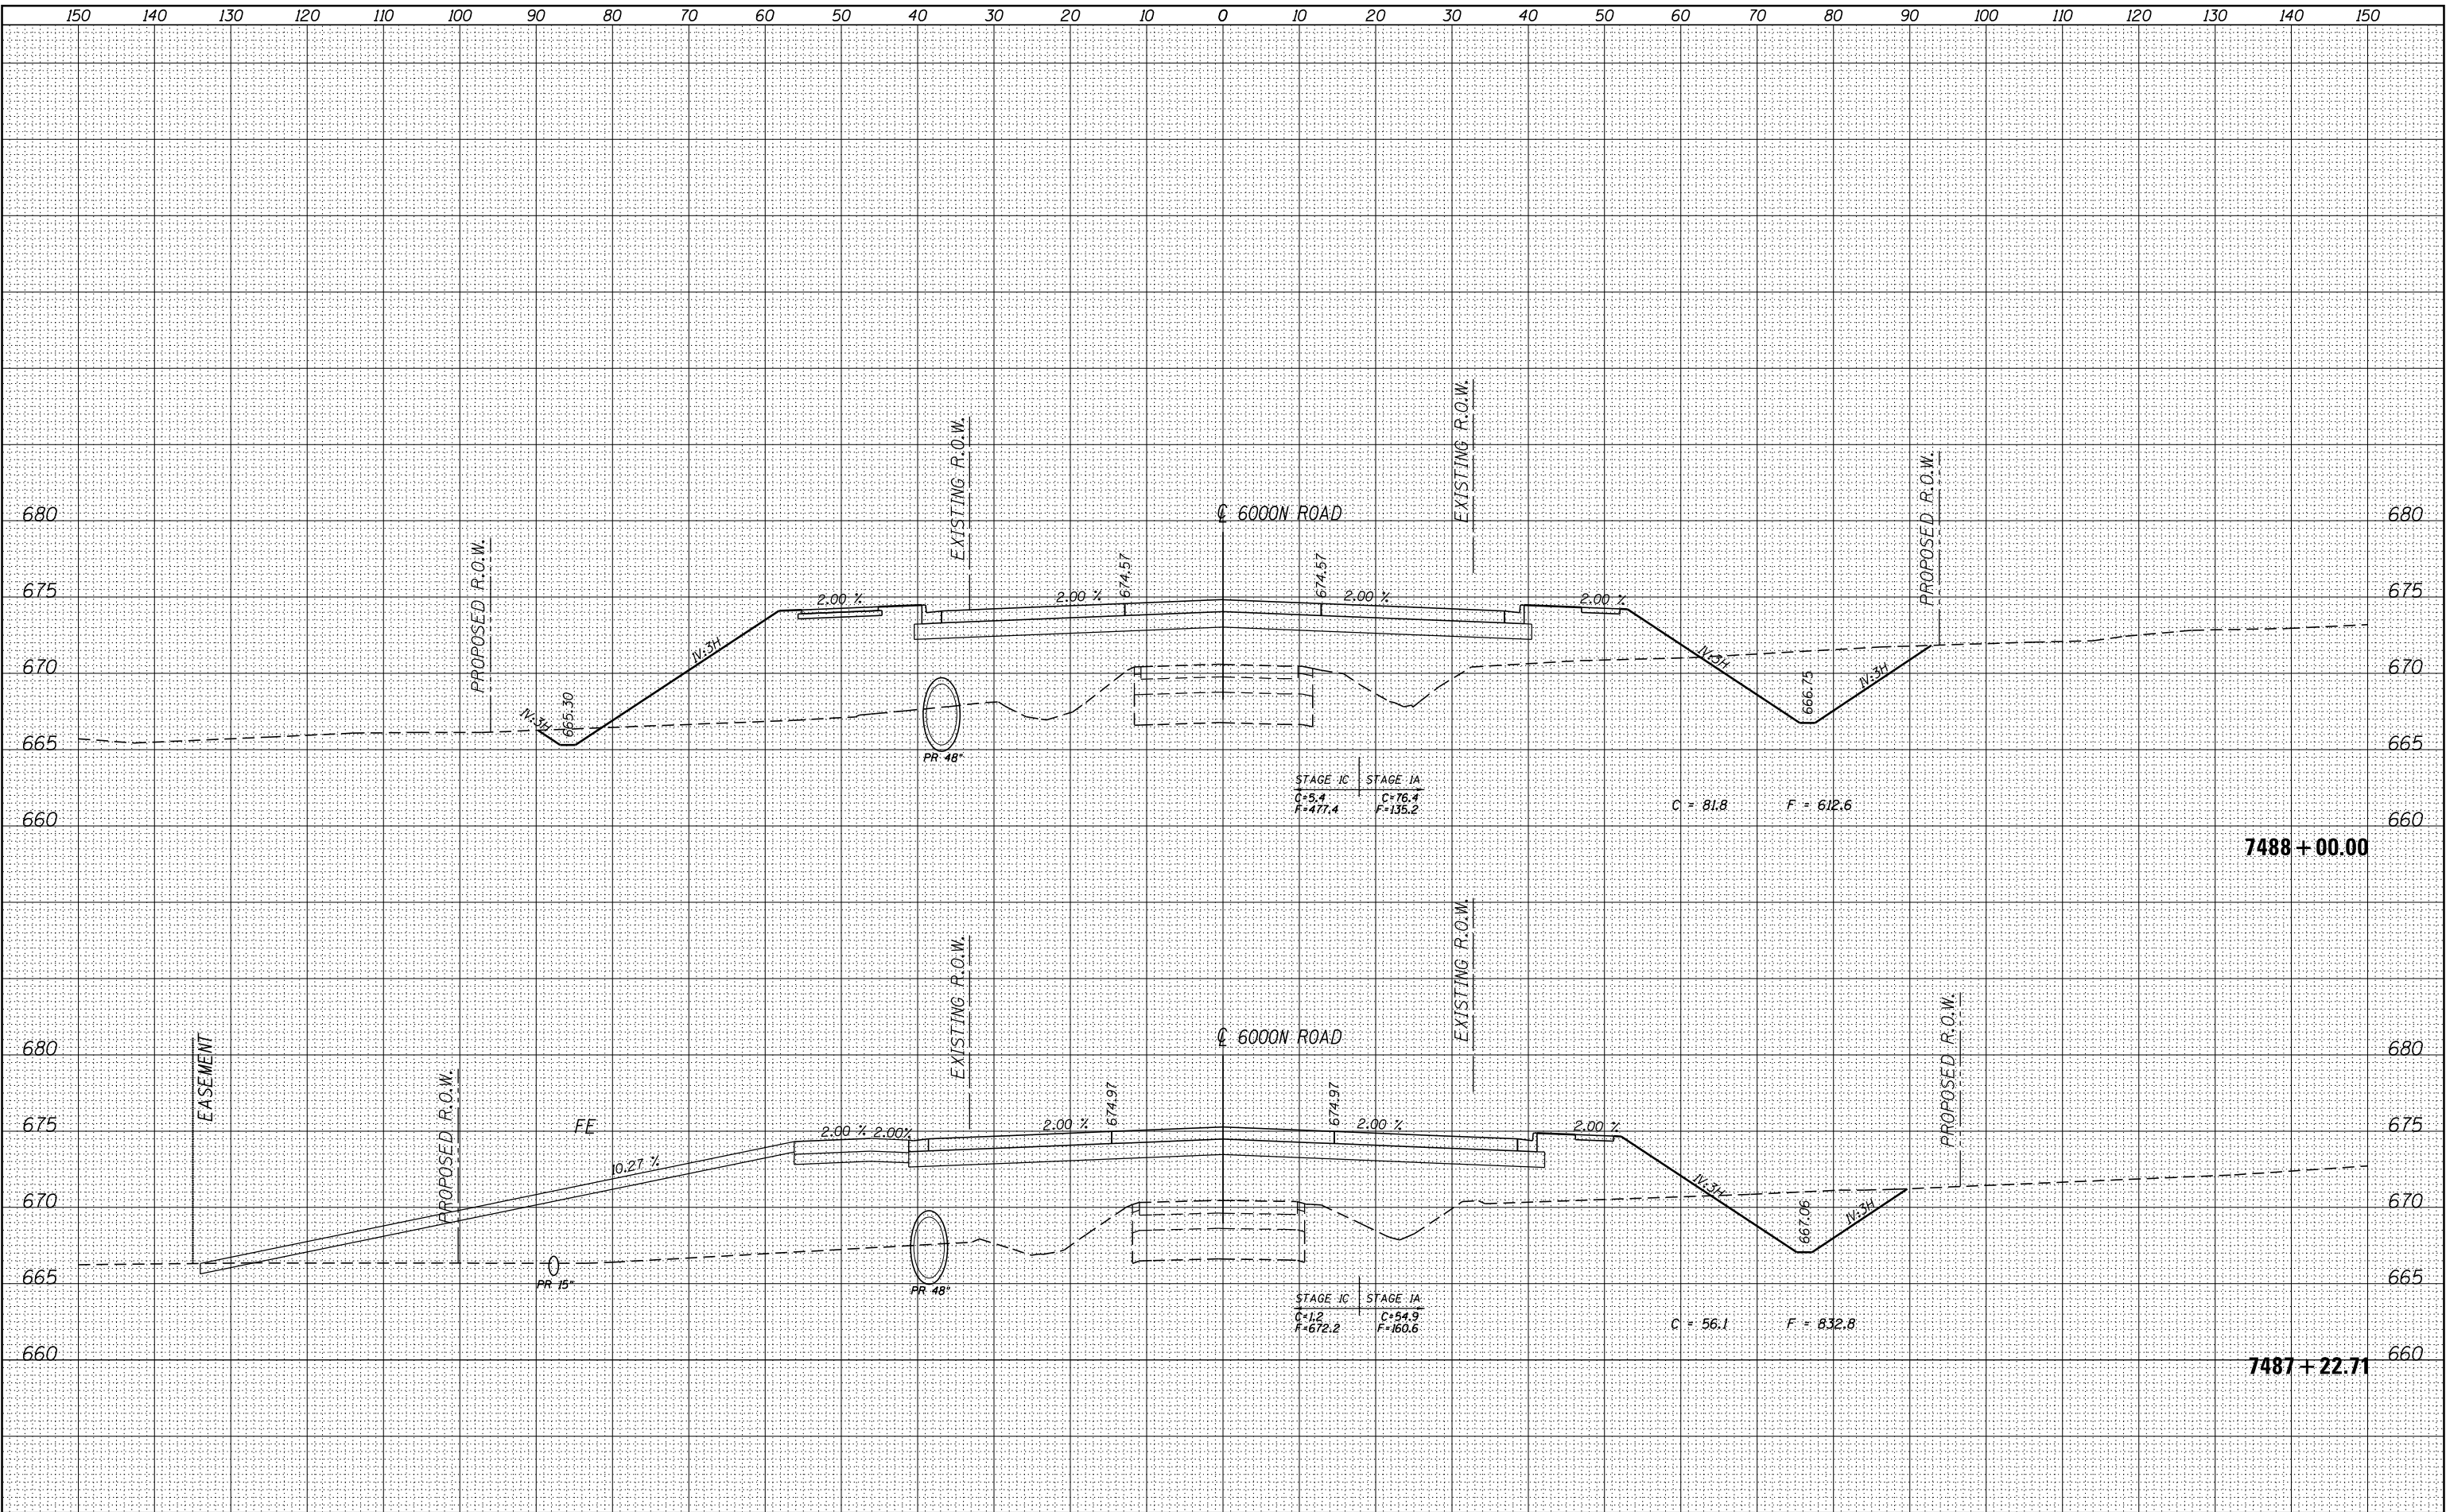

FILE NAME =	USER NAME = carpenterj	DESIGNED - DPA	REVISED -	STATE OF ILLINOIS DEPARTMENT OF TRANSPORTATION				CROSS SECTIONS - 6000N I-57 AND 6000N RD (BOURBONNAIS PARKWAY) BOURBONNAIS, IL				F.A.I. RTE.	SECTION	COUNTY	TOTAL SHEETS	SHEET NO.
D309H0038-sht-ssht023		DRAWN - MWH	REVISED -									57	(46-1)HBK-1	KANKAKEE	819	665
MODEL NAME =		CHECKED - DPA	REVISED -									CONTRACT NO. 66982				
XS		DATE - 12/03/13	REVISED -					SCALE:	SHEET	OF	SHEETS	STA. 7487+22.71	TO STA. 7488+00.00	ILLINOIS FED. AID PROJECT		




LAYOUT: SIGATER
DRAWN: SIGATER
REVIEWED: SIGATER
carpentierj
4/2/2014
5:15:58

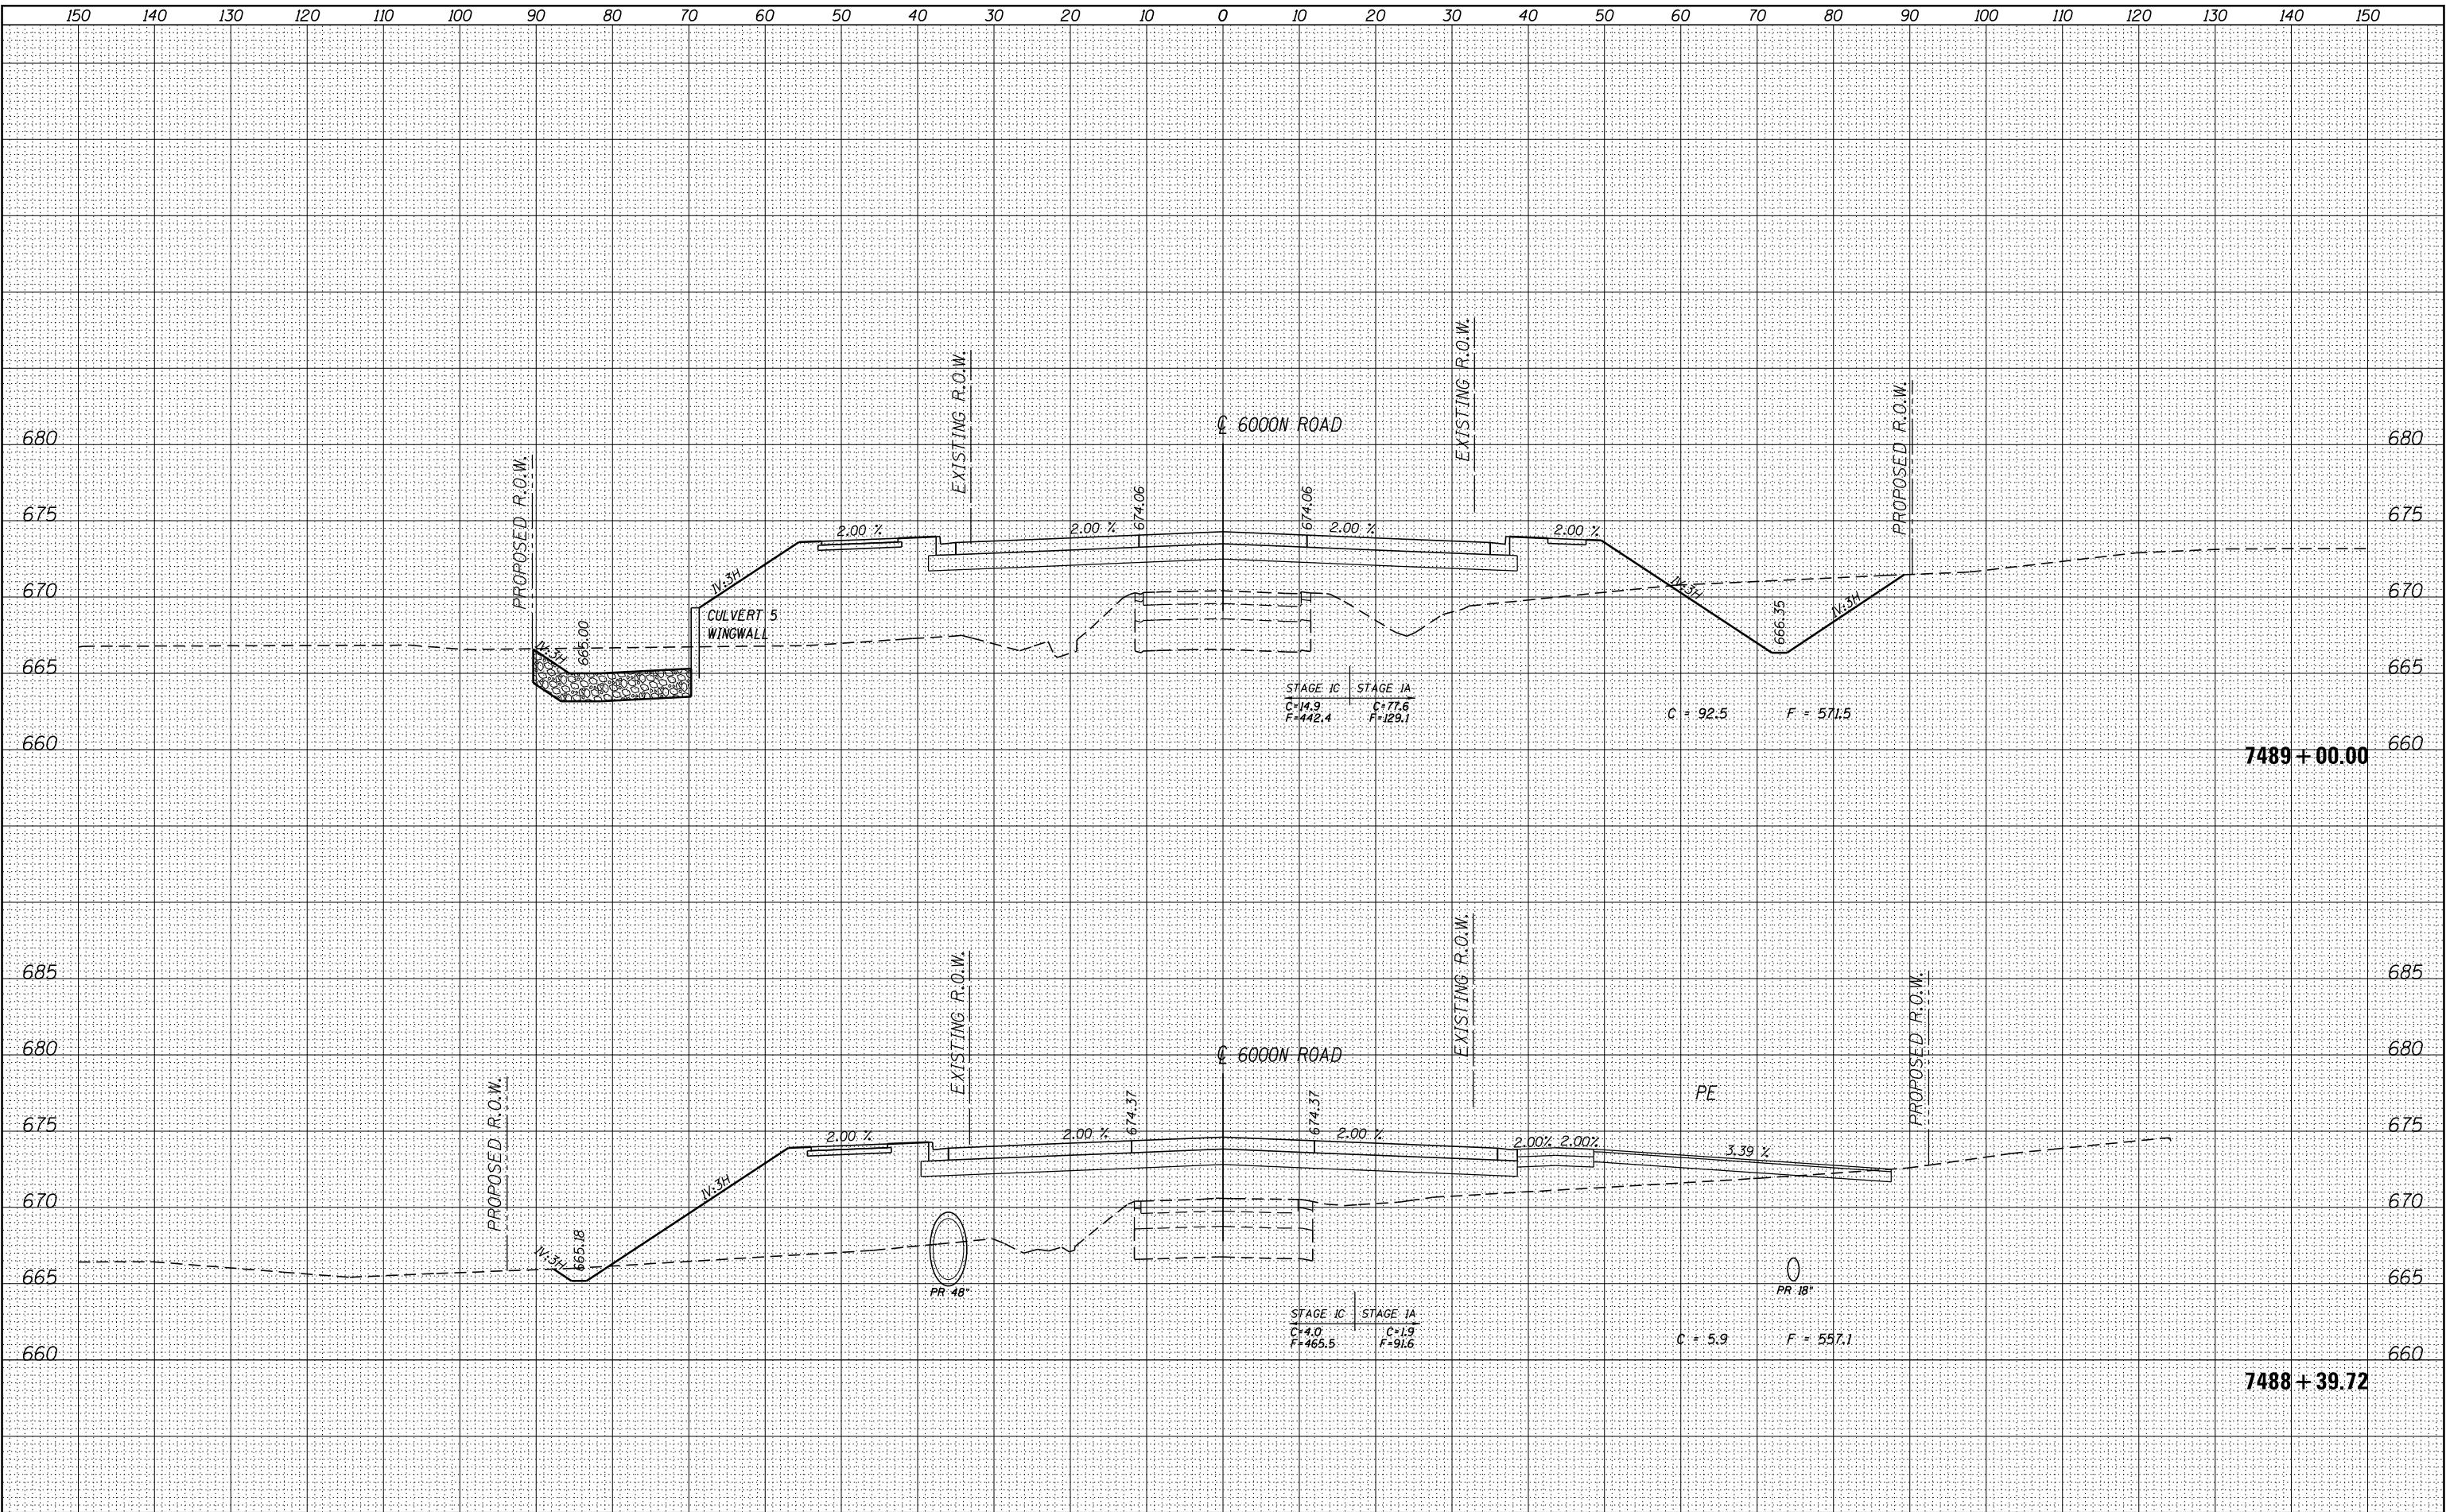

FILE NAME =	USER NAME = carpenterj	DESIGNED - DPA	REVISED -	STATE OF ILLINOIS DEPARTMENT OF TRANSPORTATION				CROSS SECTIONS - 6000N I-57 AND 6000N RD (BOURBONNAIS PARKWAY) BOURBONNAIS, IL				F.A.I. RTE.	SECTION	COUNTY	TOTAL SHEETS	SHEET NO.
D309H0038-sht-ssht023		DRAWN - MWH	REVISED -									57	(46-1)HBK-1	KANKAKEE	819	666
MODEL NAME =		CHECKED - DPA	REVISED -													CONTRACT NO. 66982
XS		DATE - 12/03/13	REVISED -													ILLINOIS FED. AID PROJECT
								SCALE:	SHEET	OF	SHEETS	STA. 7488+39.72	TO STA. 7489+00.00			





LAYOUT: SIGGATER
DRAWN: SIGGATER
REVIEWED: SIGGATER
carpentierj
4/3/2014
\$TIME\$

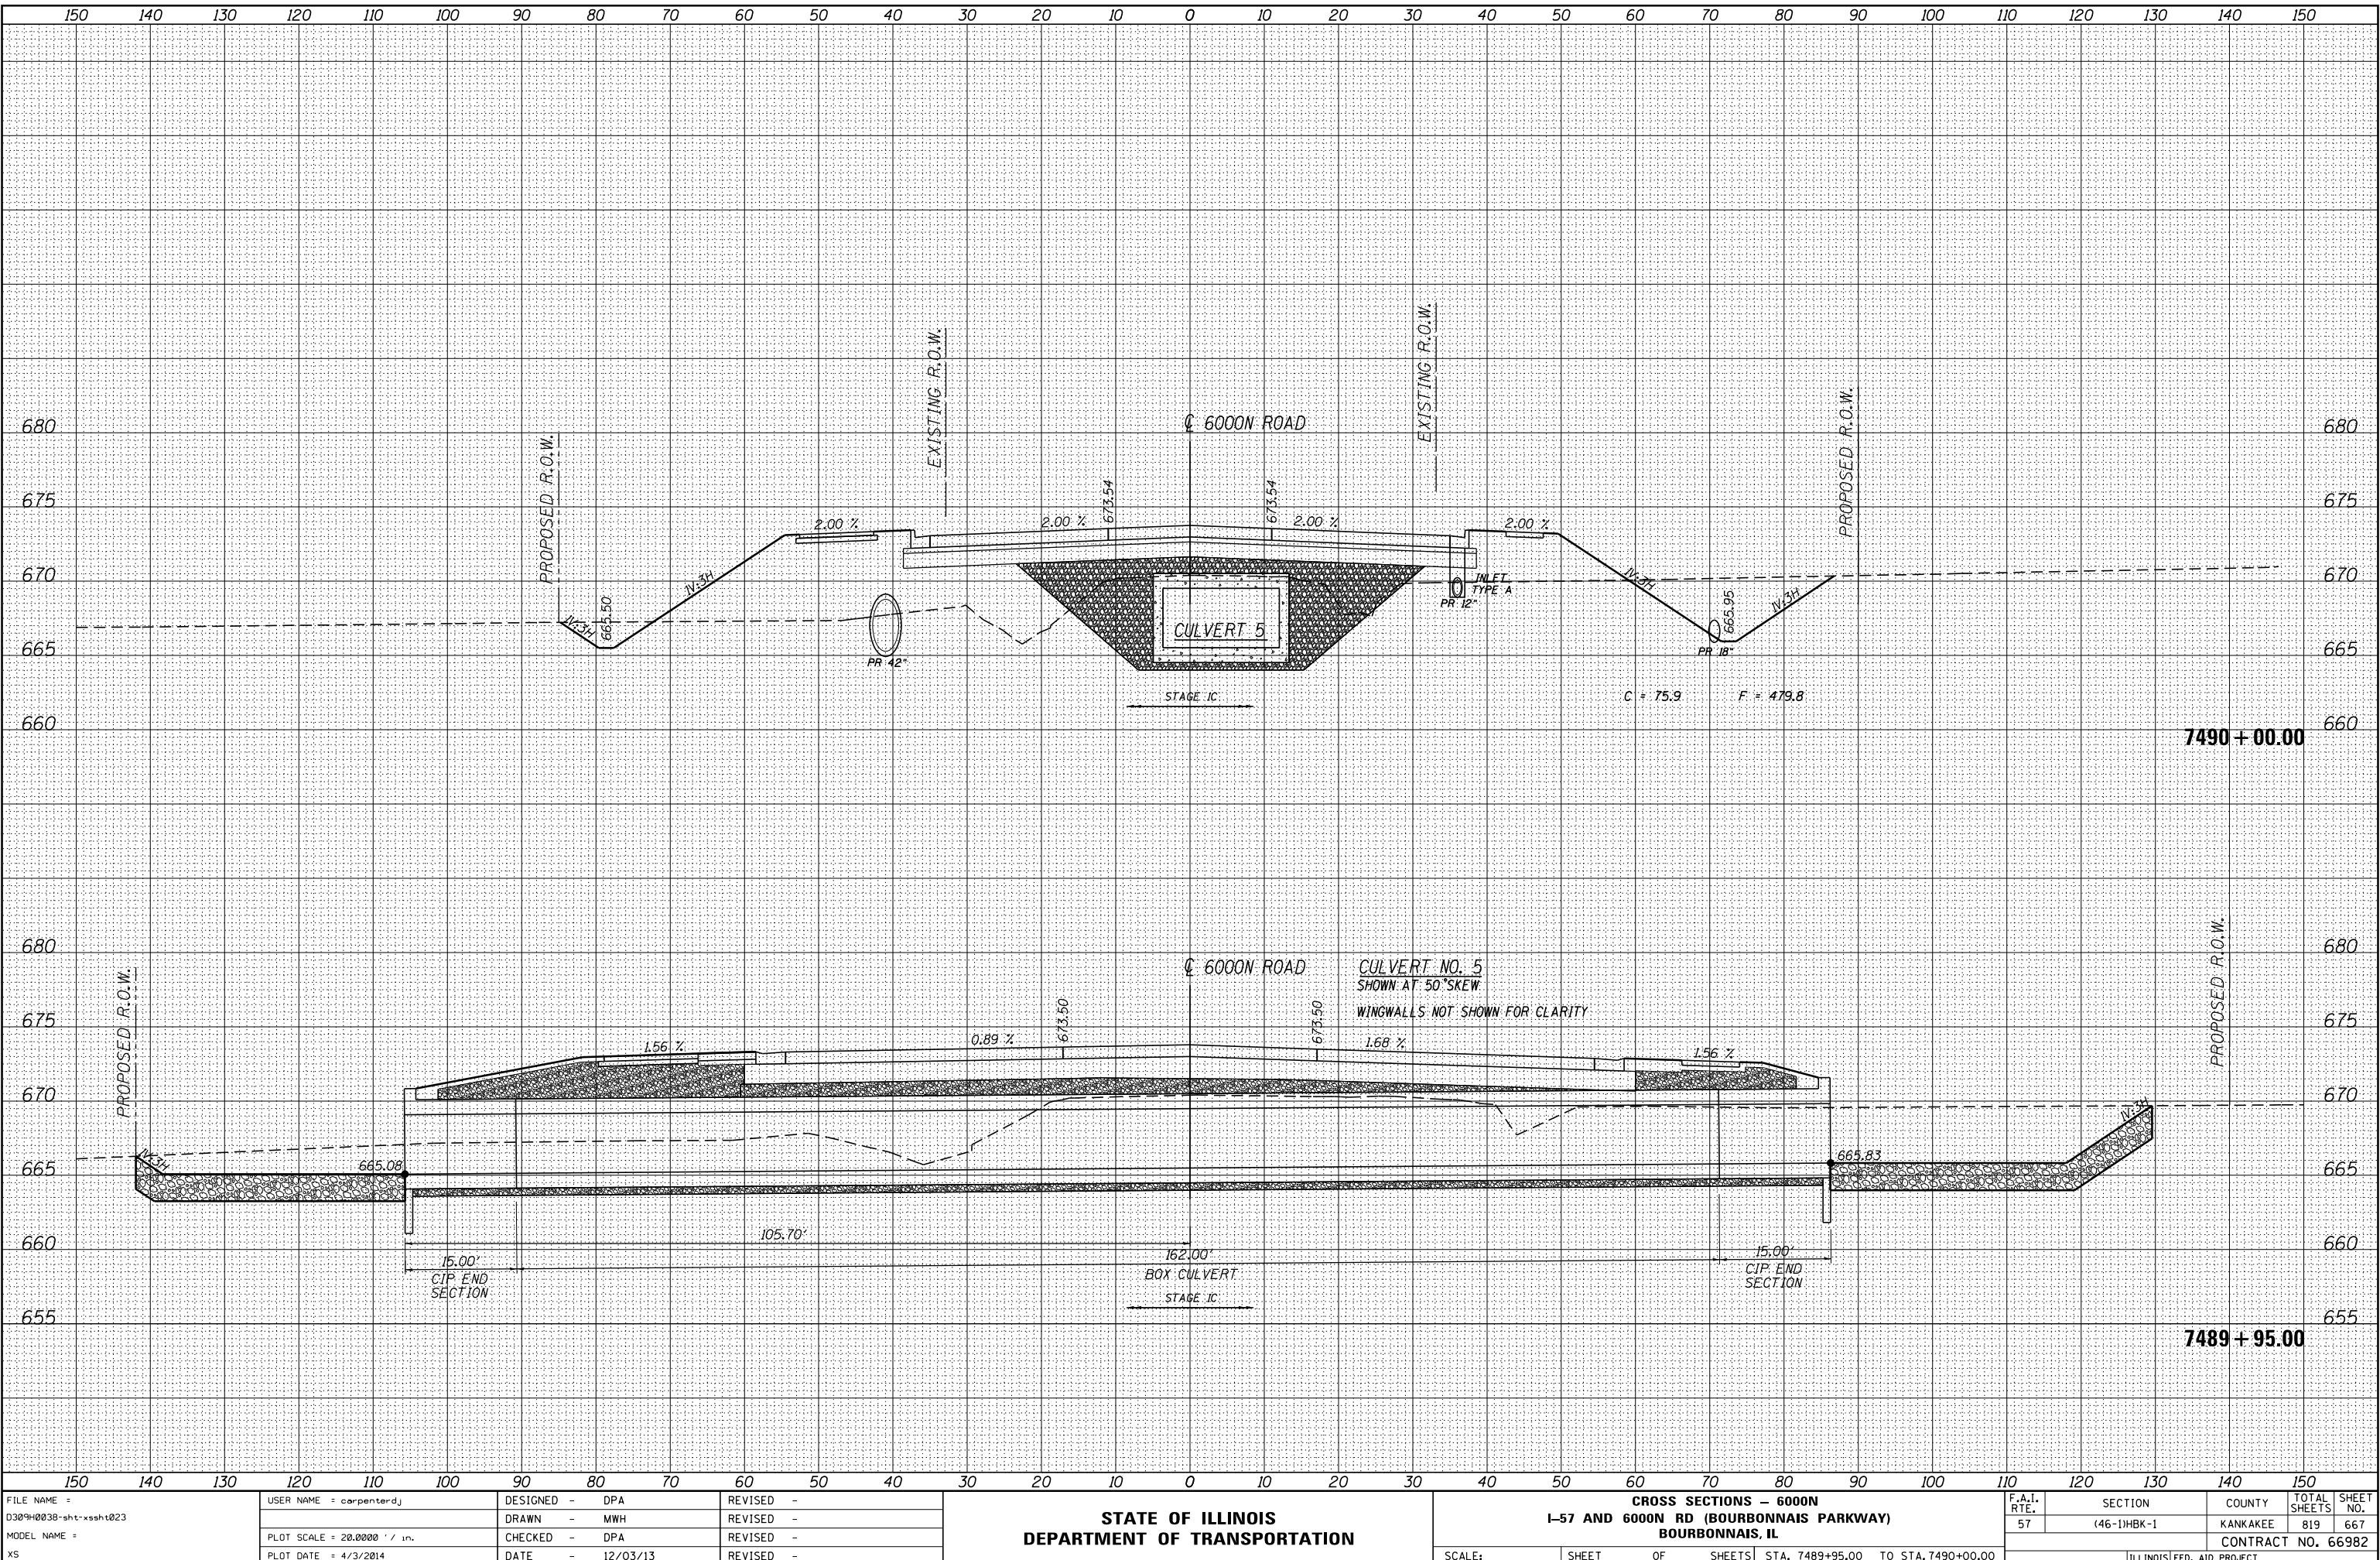


FILE NAME =	USER NAME = carpenterj	DESIGNED - DPA	REVISED -	STATE OF ILLINOIS DEPARTMENT OF TRANSPORTATION				CROSS SECTIONS - 6000N I-57 AND 6000N RD (BOURBONNAIS PARKWAY) BOURBONNAIS, IL				F.A.I. RTE.	SECTION	COUNTY	TOTAL SHEETS	SHEET NO.
D309H0038-sh-t-ssht023		DRAWN - MWH	REVISED -									57	(46-1)HBK-1	KANKAKEE	819	667
MODEL NAME =		CHECKED - DPA	REVISED -													CONTRACT NO. 66982
XS		DATE - 12/03/13	REVISED -									SCALE:	SHEET	OF	SHEETS	STA. 7489+95.00 TO STA. 7490+00.00

ILLINOIS FED. AID PROJECT

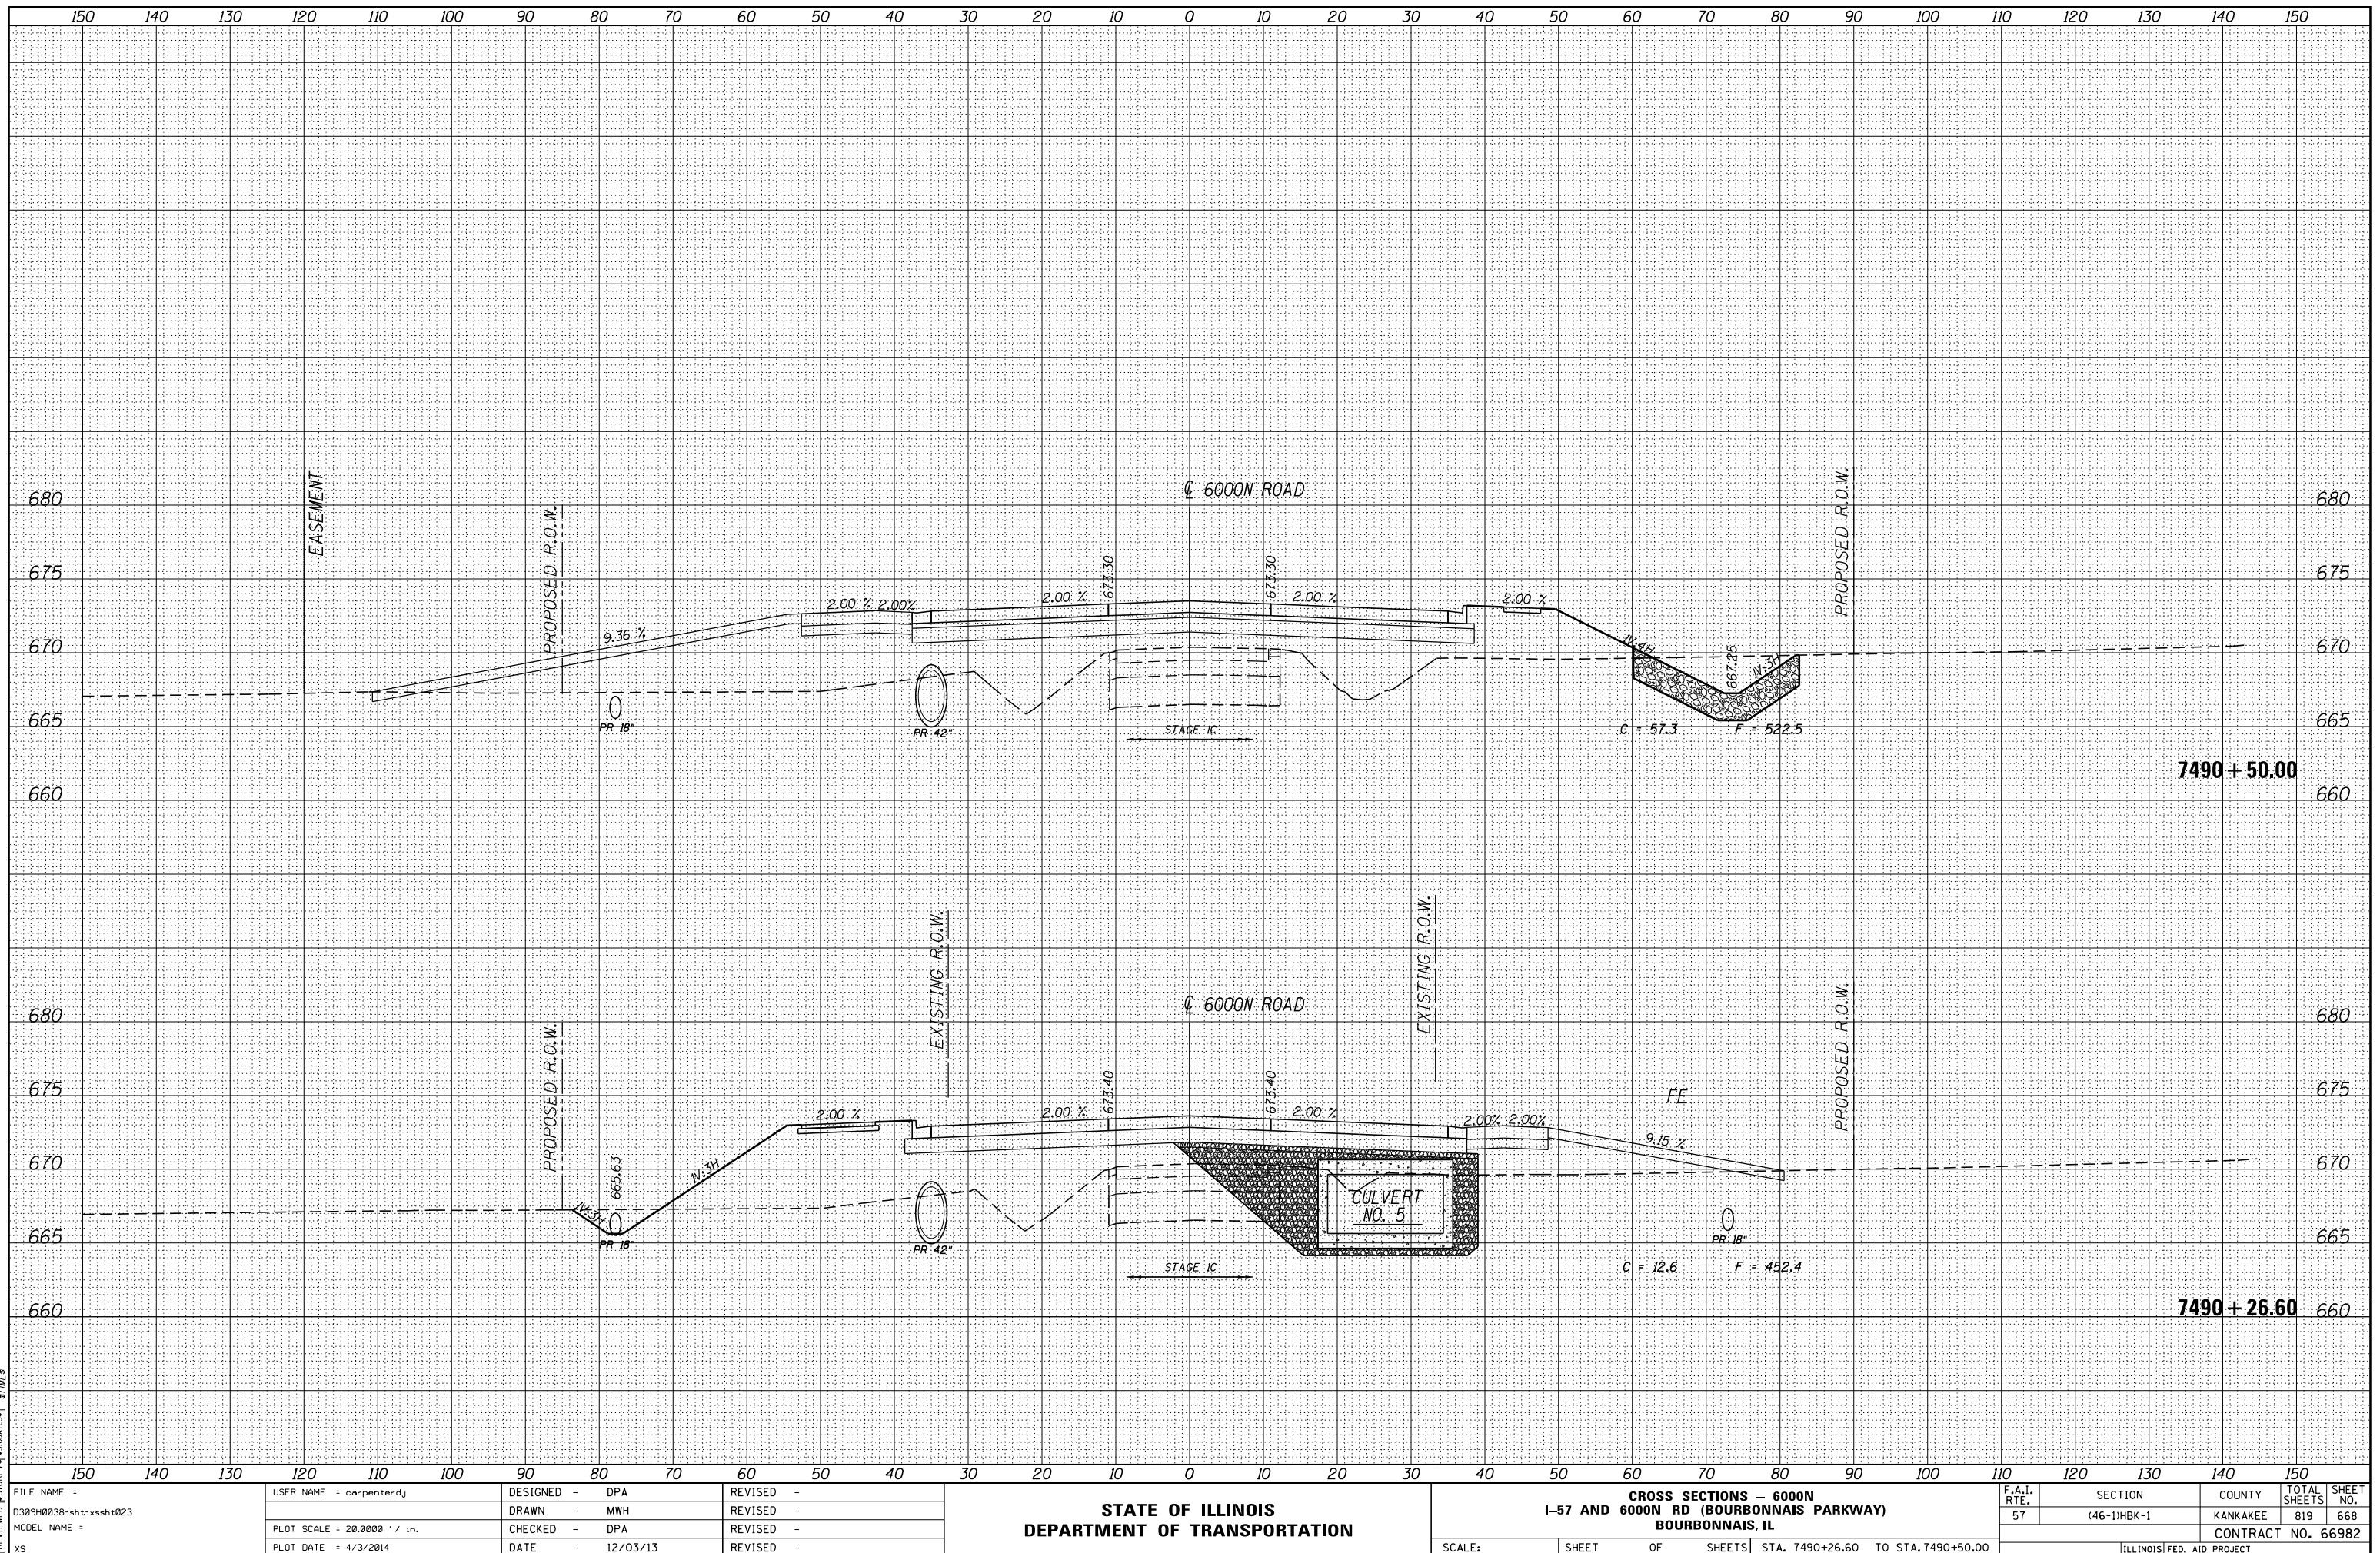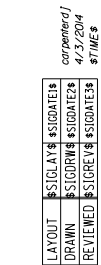




LAYOUT: SIGATER
DRAWN: SIGATER
REVIEWED: SIGATER
carpentierj
4/2/2014
\$TIME\$

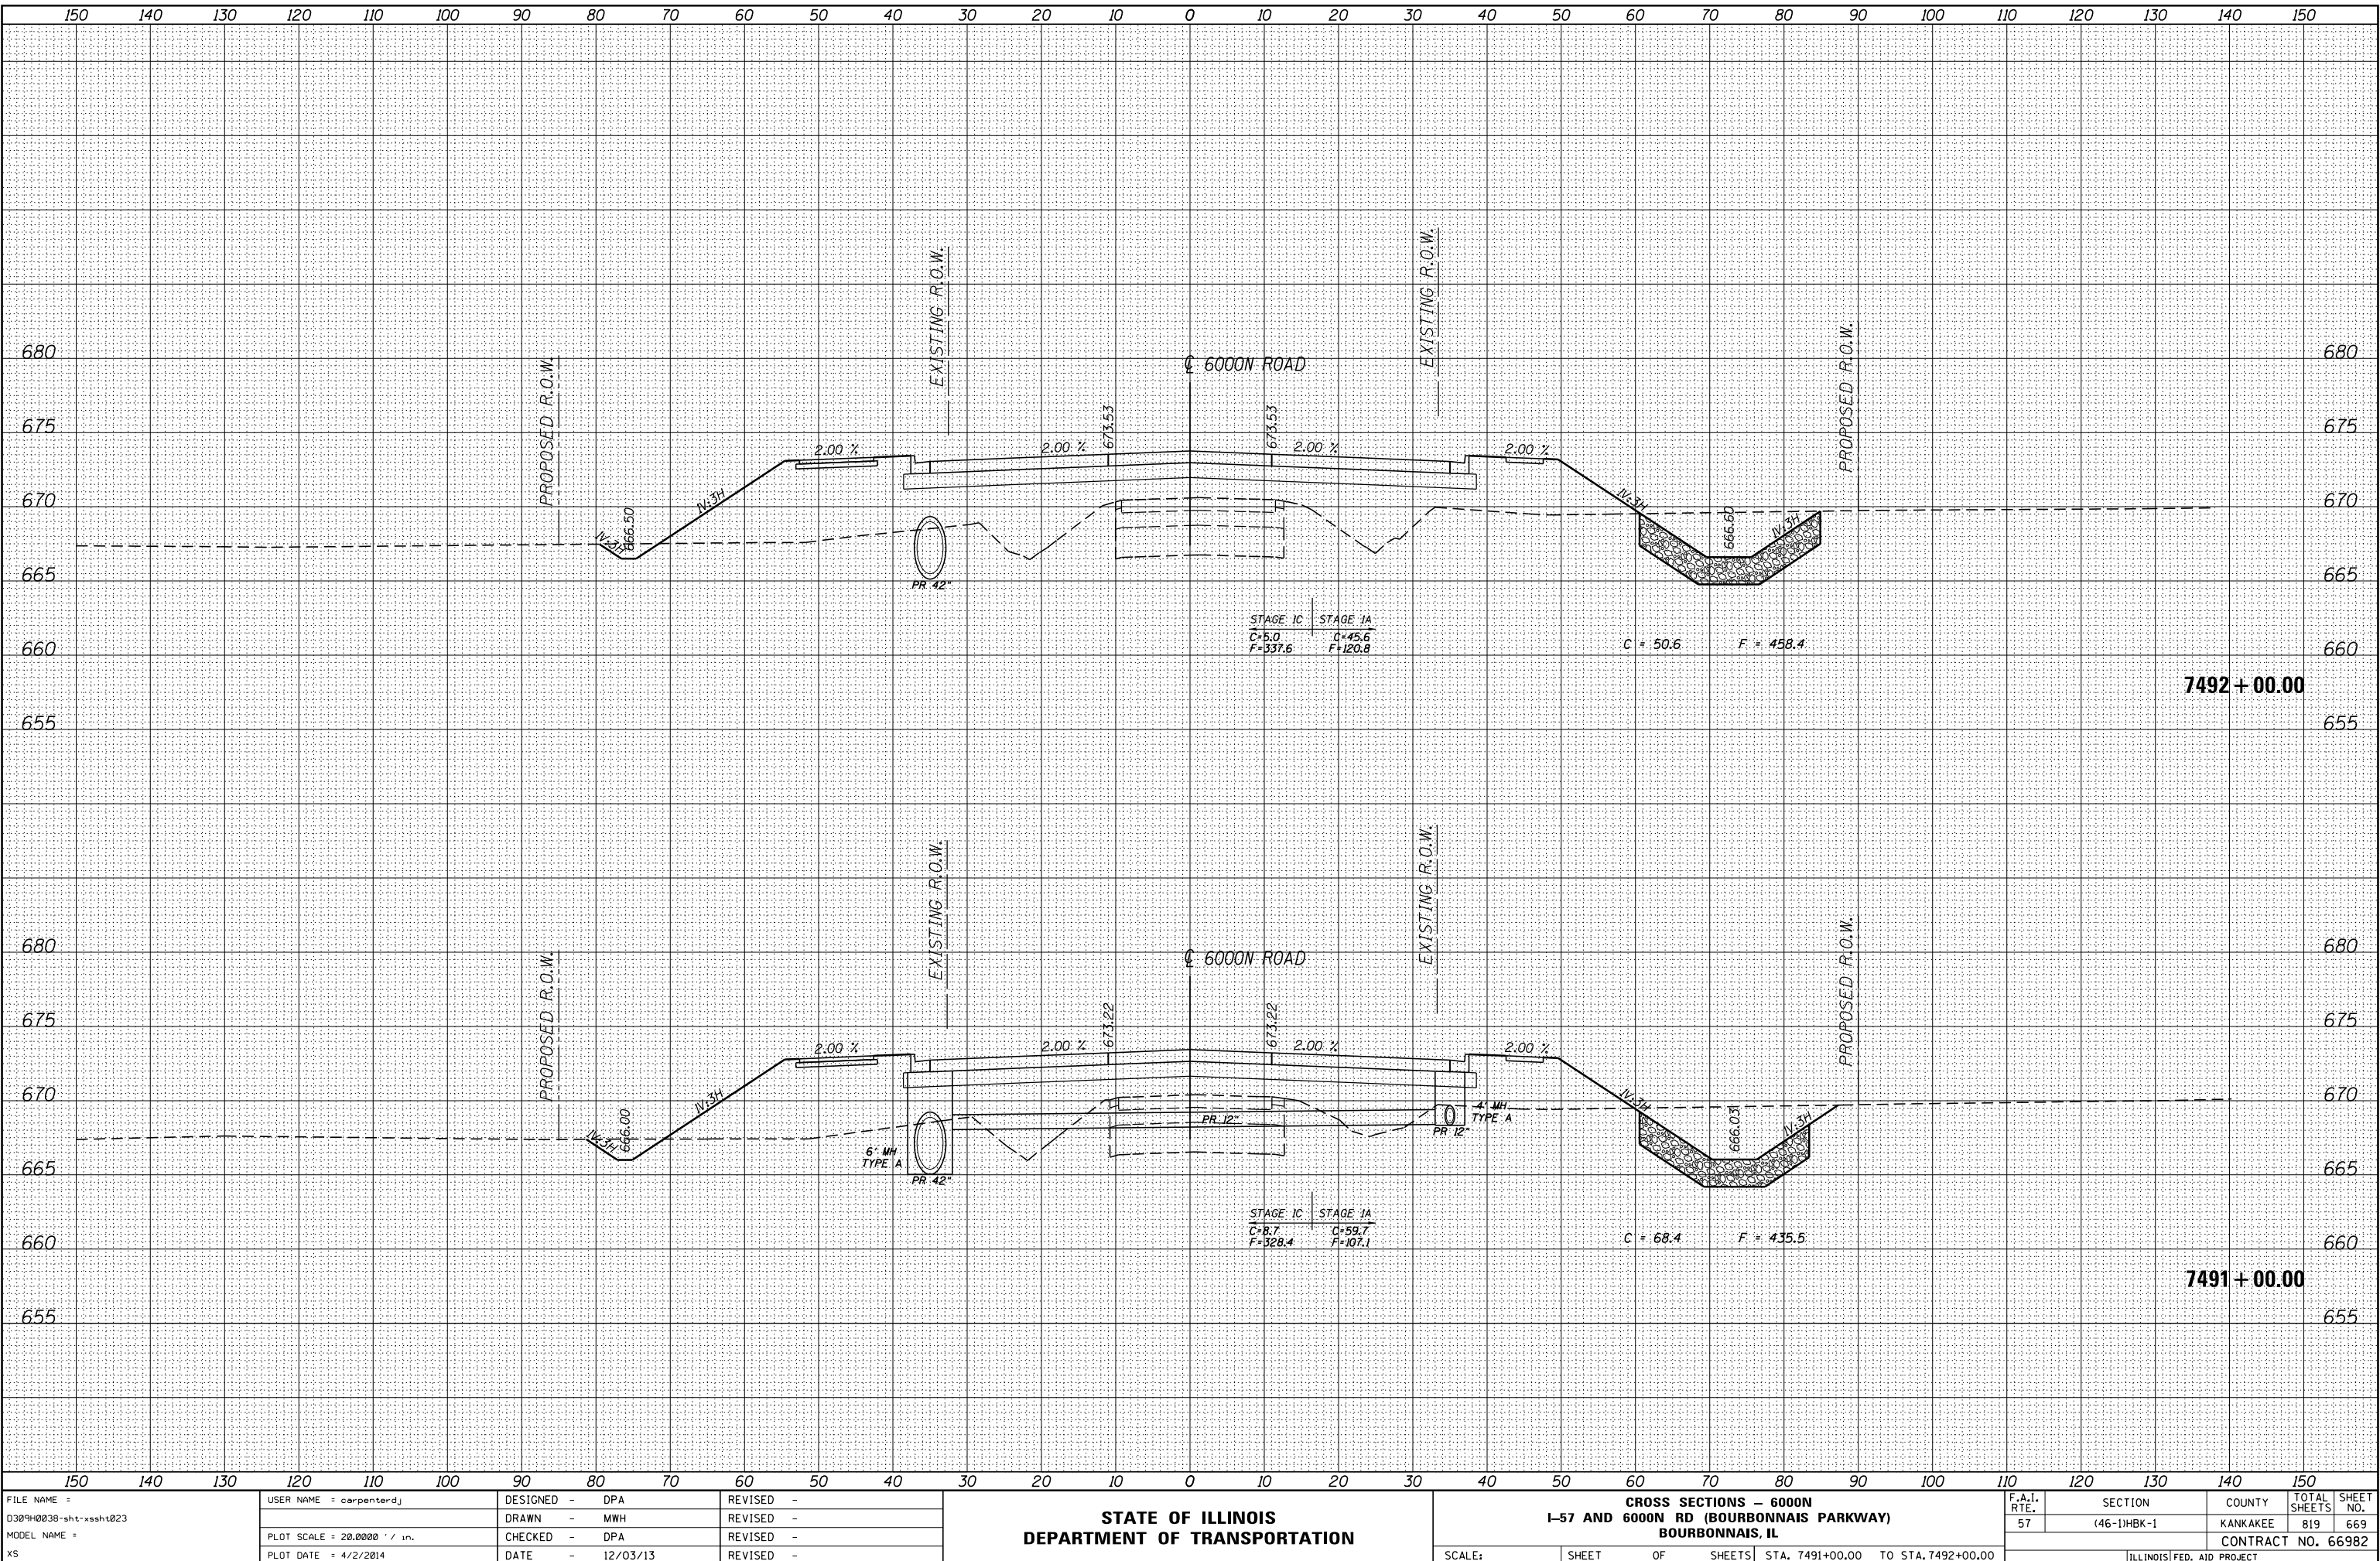

FILE NAME =	USER NAME = carpenterdj	DESIGNED - DPA	REVISED -	STATE OF ILLINOIS DEPARTMENT OF TRANSPORTATION	CROSS SECTIONS - 6000N I-57 AND 6000N RD (BOURBONNAIS PARKWAY) BOURBONNAIS, IL				F.A.I. RTE.	SECTION	COUNTY	TOTAL SHEETS	SHEET NO.
D309H0038-sht-xxsht023		DRAWN - MWH	REVISED -						57	(46-1)HBK-1	KANKAKEE	819	669
MODEL NAME =		CHECKED - DPA	REVISED -						CONTRACT NO. 66982				
XS		DATE - 12/03/13	REVISED -						ILLINOIS FED. AID PROJECT				
SCALE: SHEET OF SHEETS STA. 7491+00.00 TO STA. 7492+00.00													




LAYOUT: SIGLAYER: SIGLAYER: 4/2/2014
DRAWN: SIGLAYER: SIGLAYER: 4/2/2014
REVIEWED: SIGLAYER: SIGLAYER: 4/2/2014

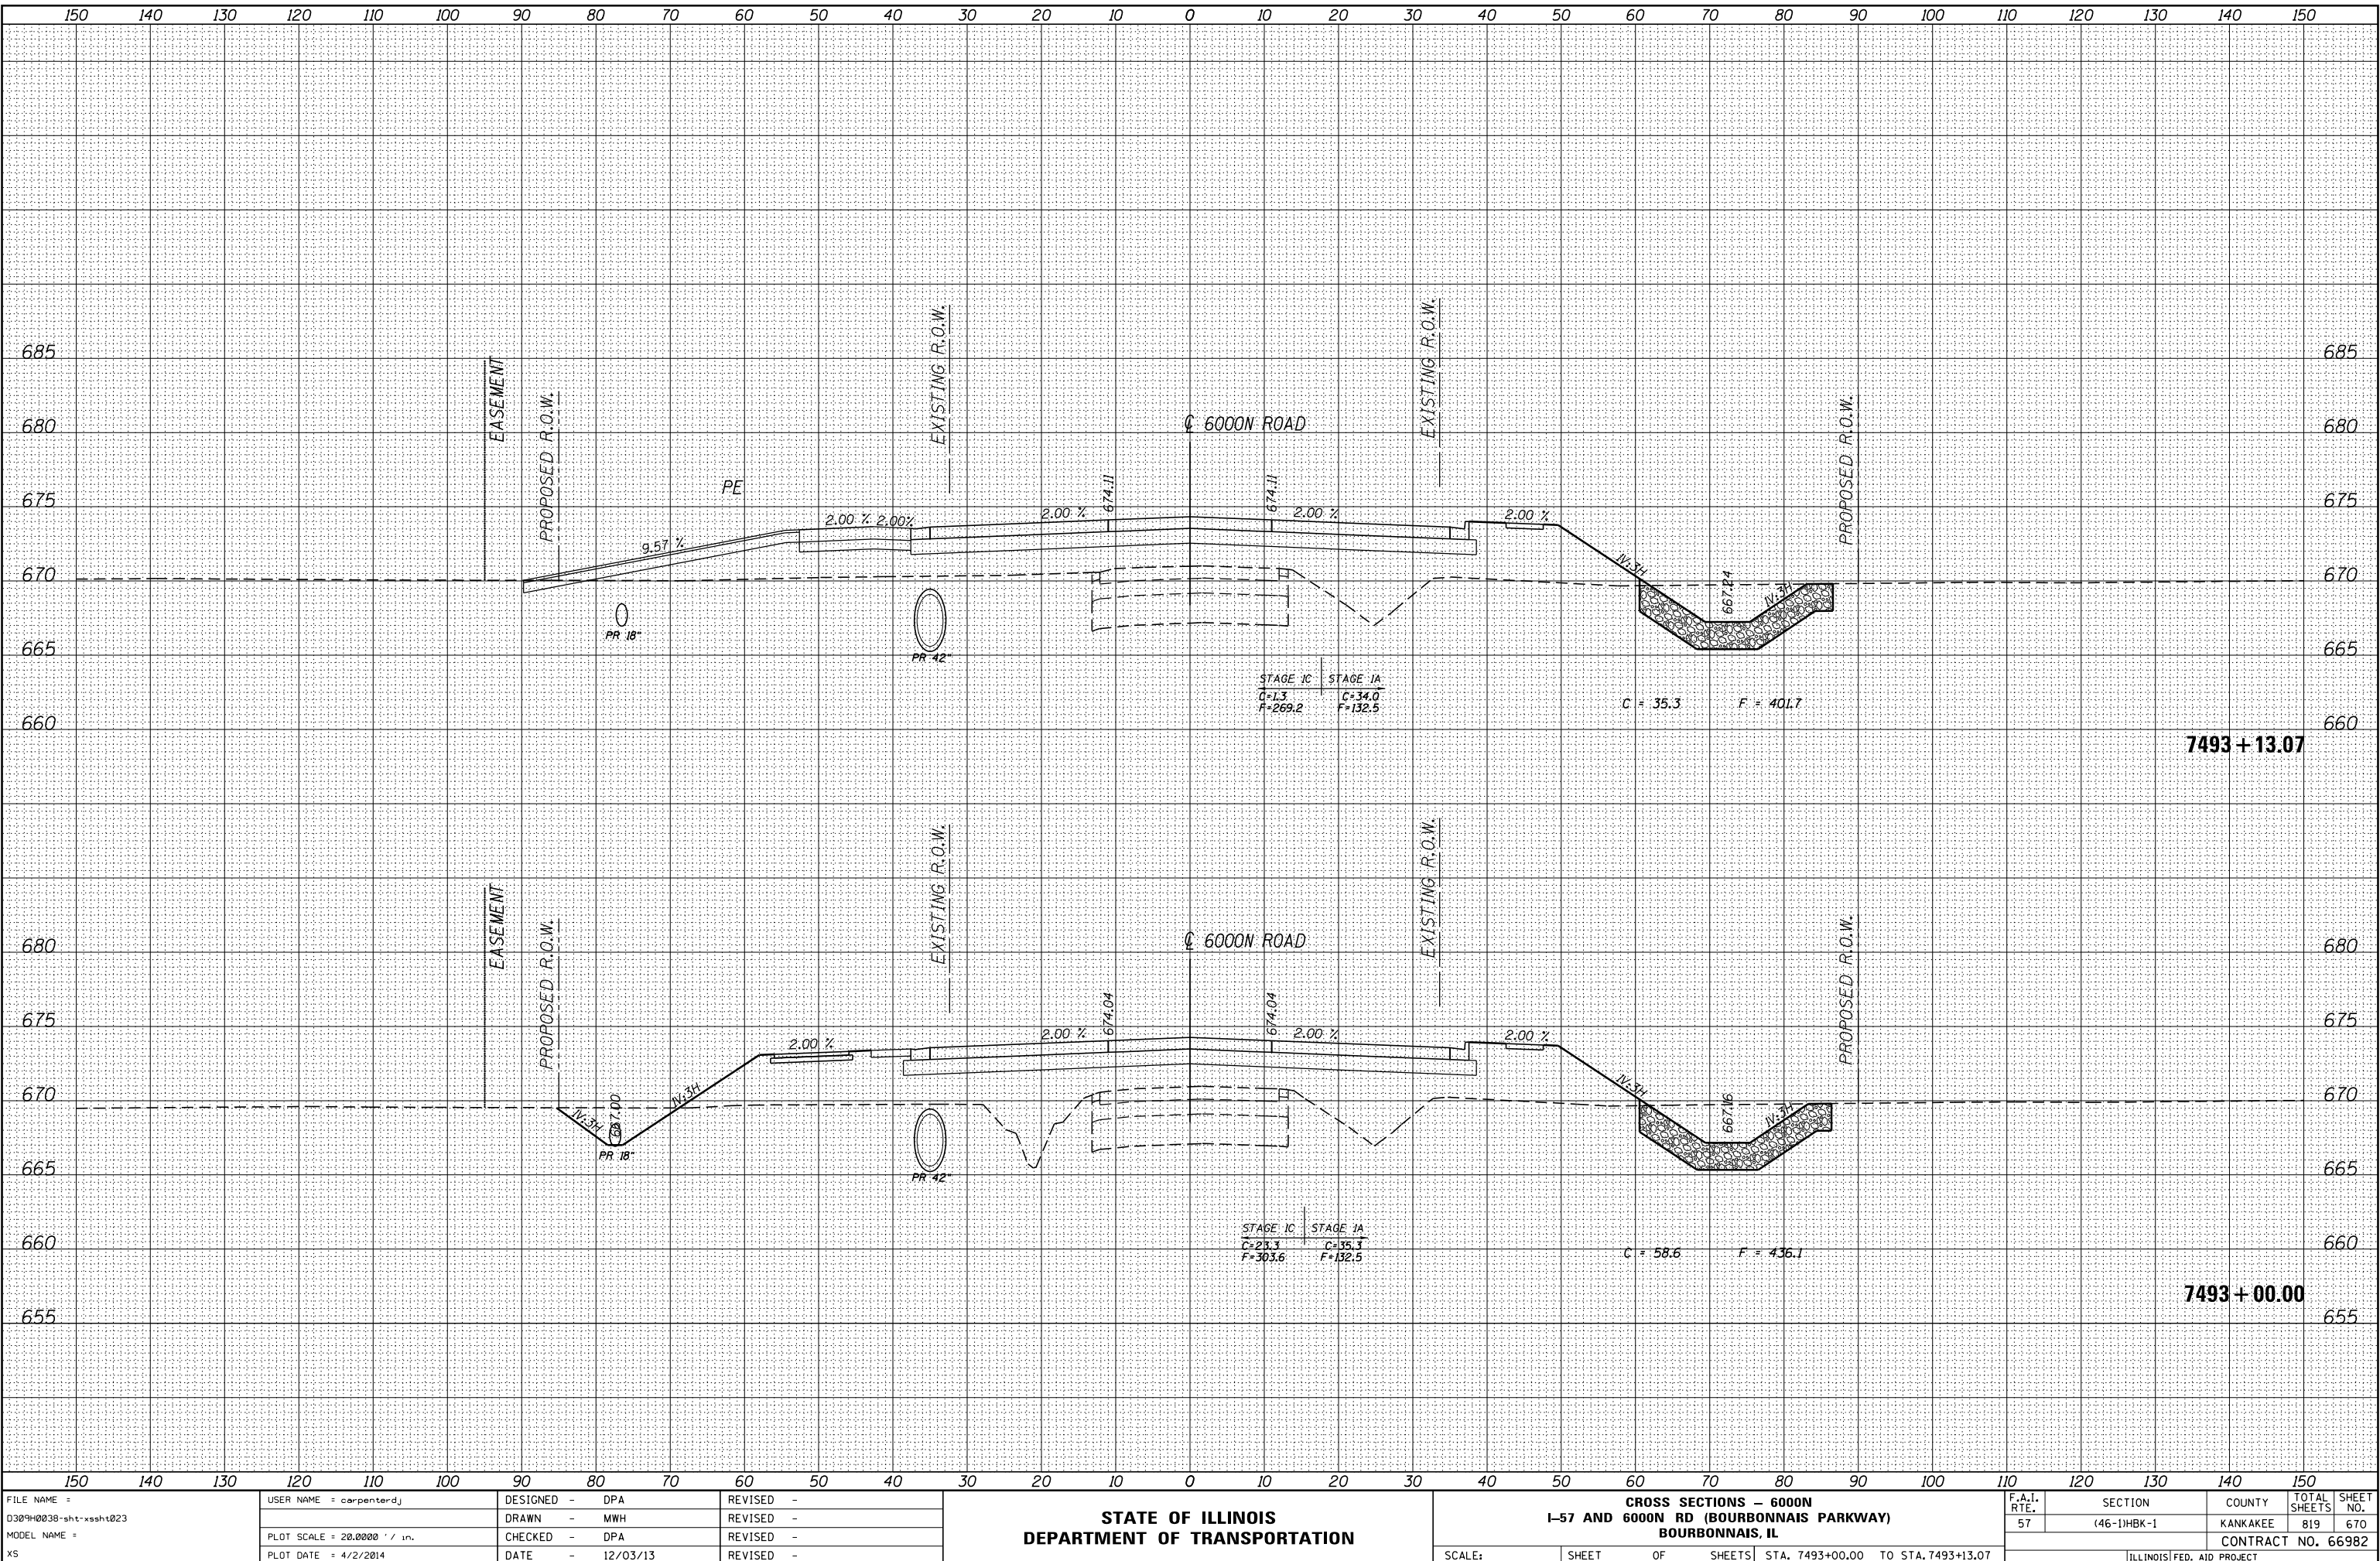



LAYOUT: SIGGATER
DRAWN: SIGGATER
REVIEWED: SIGGATER
DATE: 4/2/2014

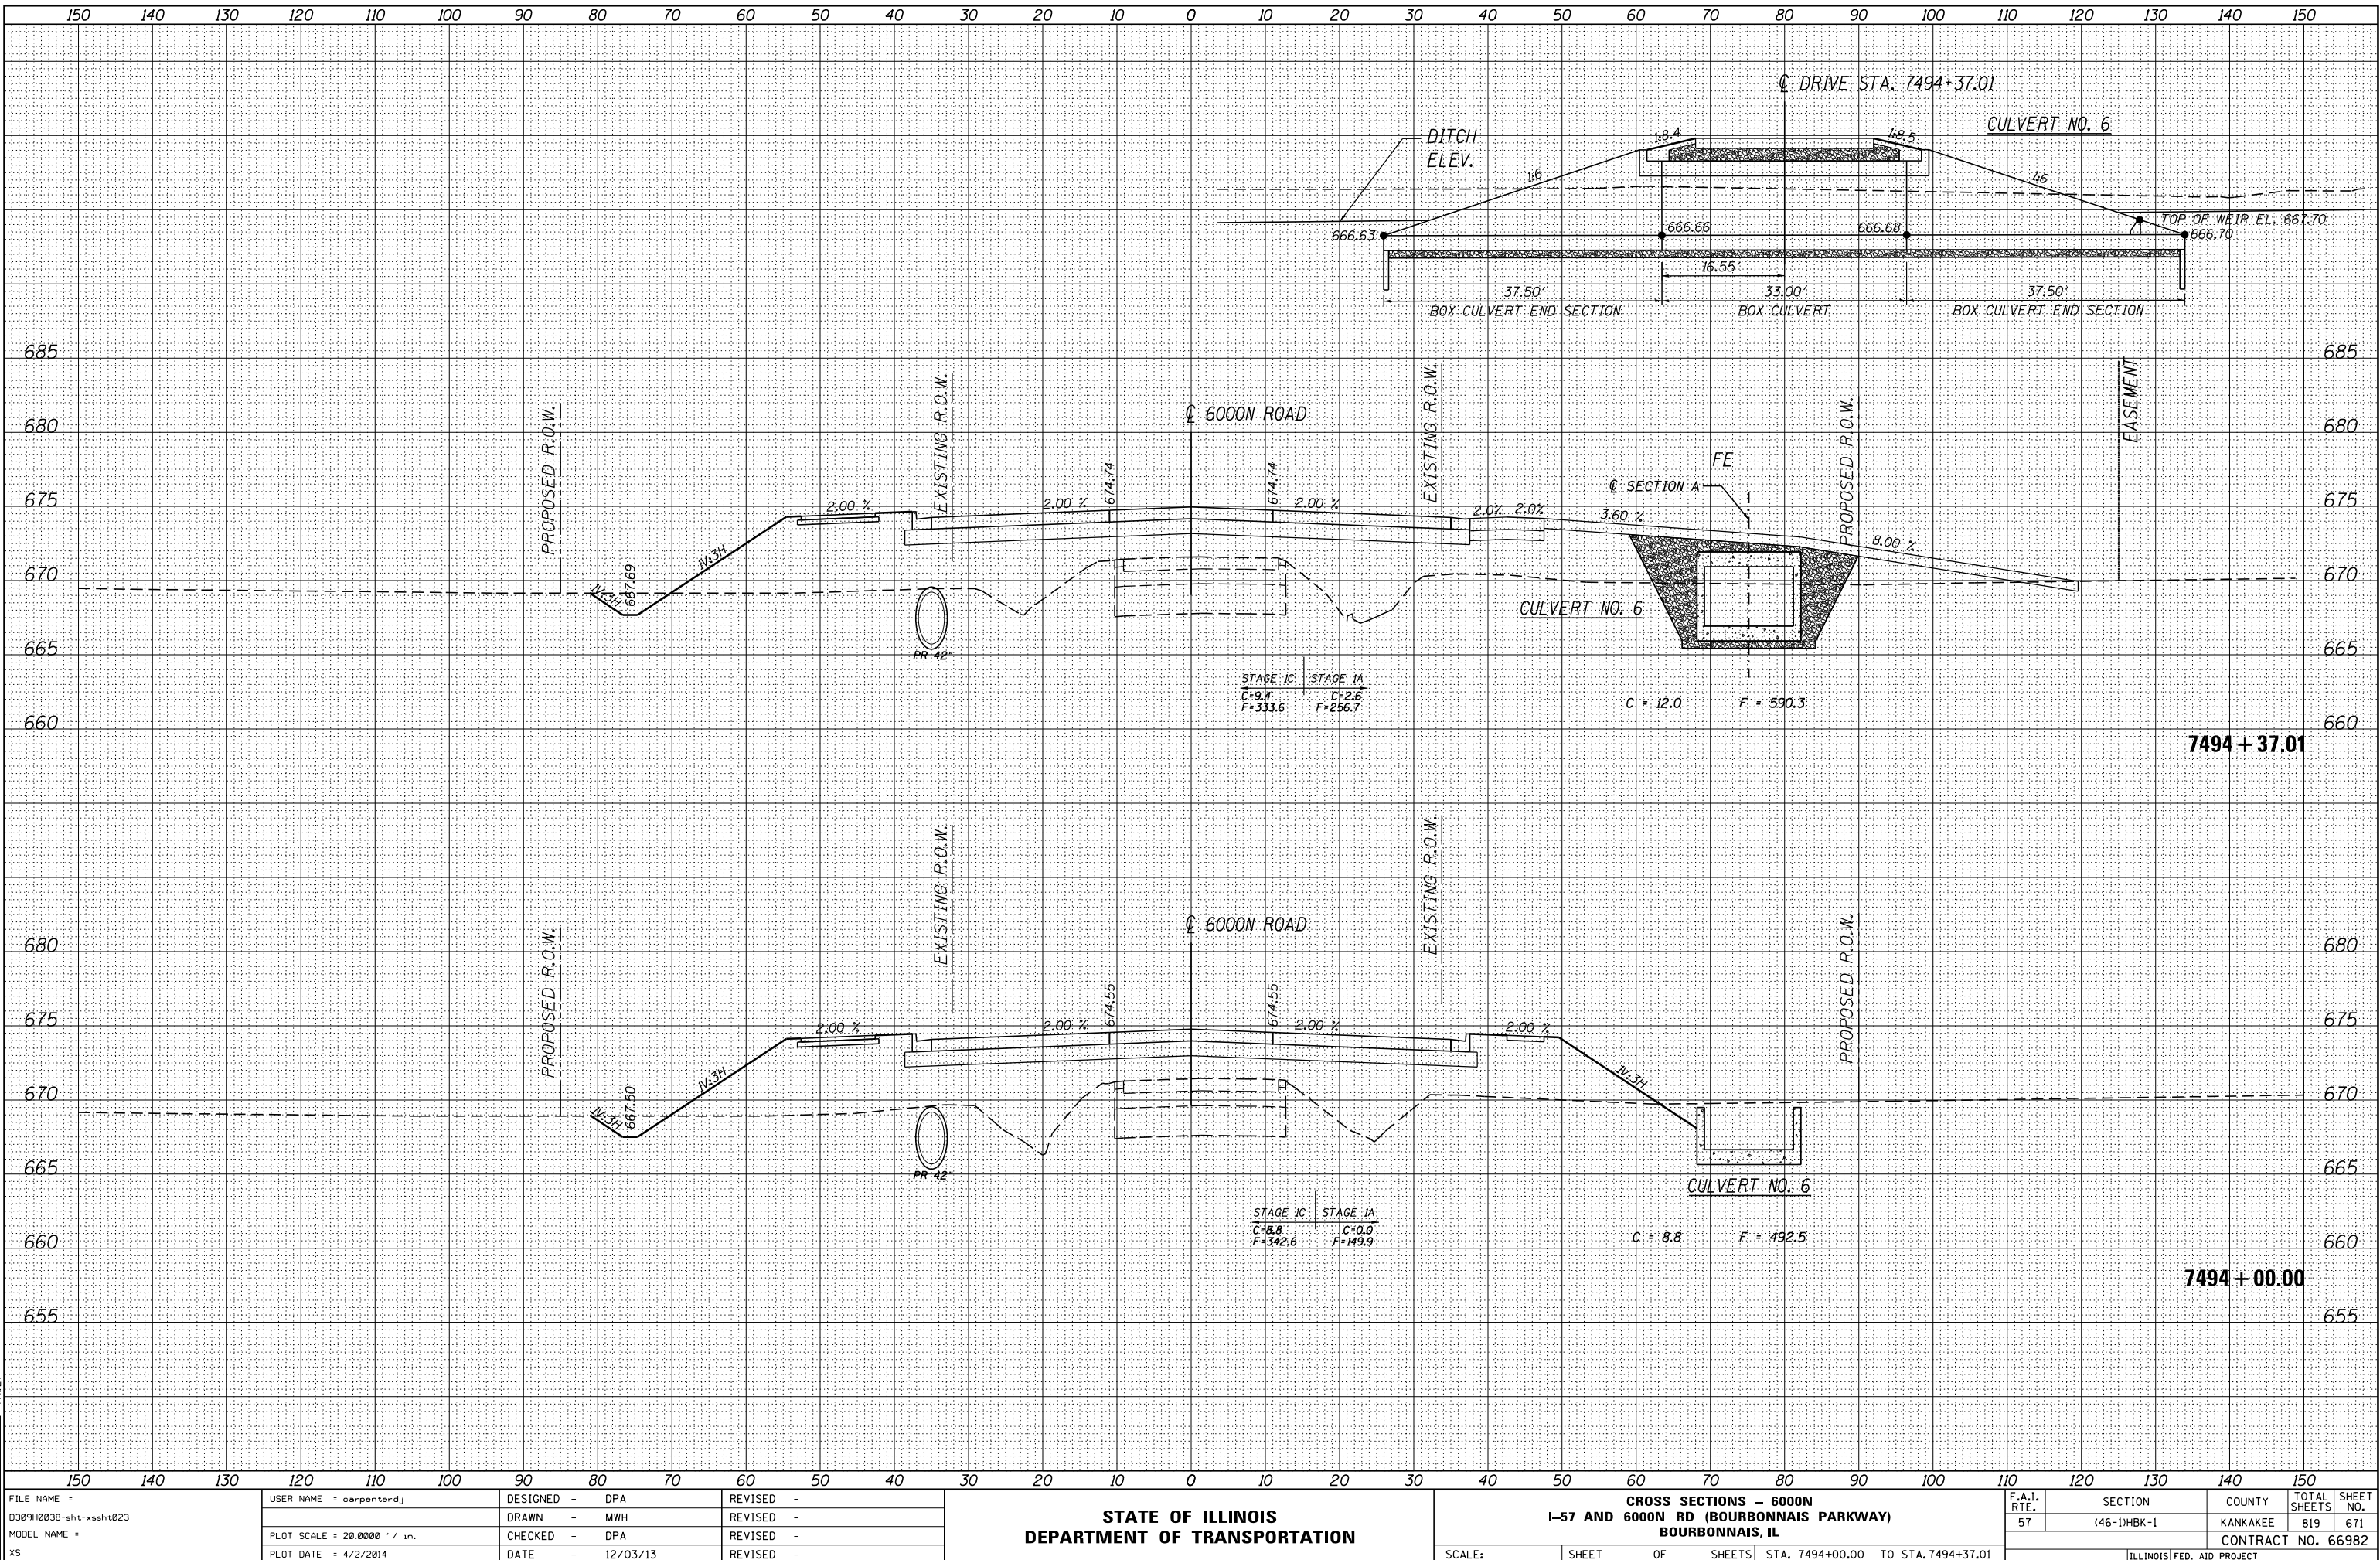

STATE OF ILLINOIS
DEPARTMENT OF TRANSPORTATION


CROSS SECTIONS - 6000N
I-57 AND 6000N RD (BOURBONNAIS PARKWAY)
BOURBONNAIS, IL

SCALE: SHEET OF SHEETS STA. 7494+00.00 TO STA. 7494+37.01



F.A.I. RTE.	SECTION	COUNTY	TOTAL SHEETS	SHEET NO.
57	(46-1)HBK-1	KANKAKEE	819	671
CONTRACT NO. 66982				
ILLINOIS FED. AID PROJECT				



LAYOUT: SIGGATEX
DRAWN: SIGGATEX
REVIEWED: SIGGATEX
carpentierj
4/2/2014
5:16:58

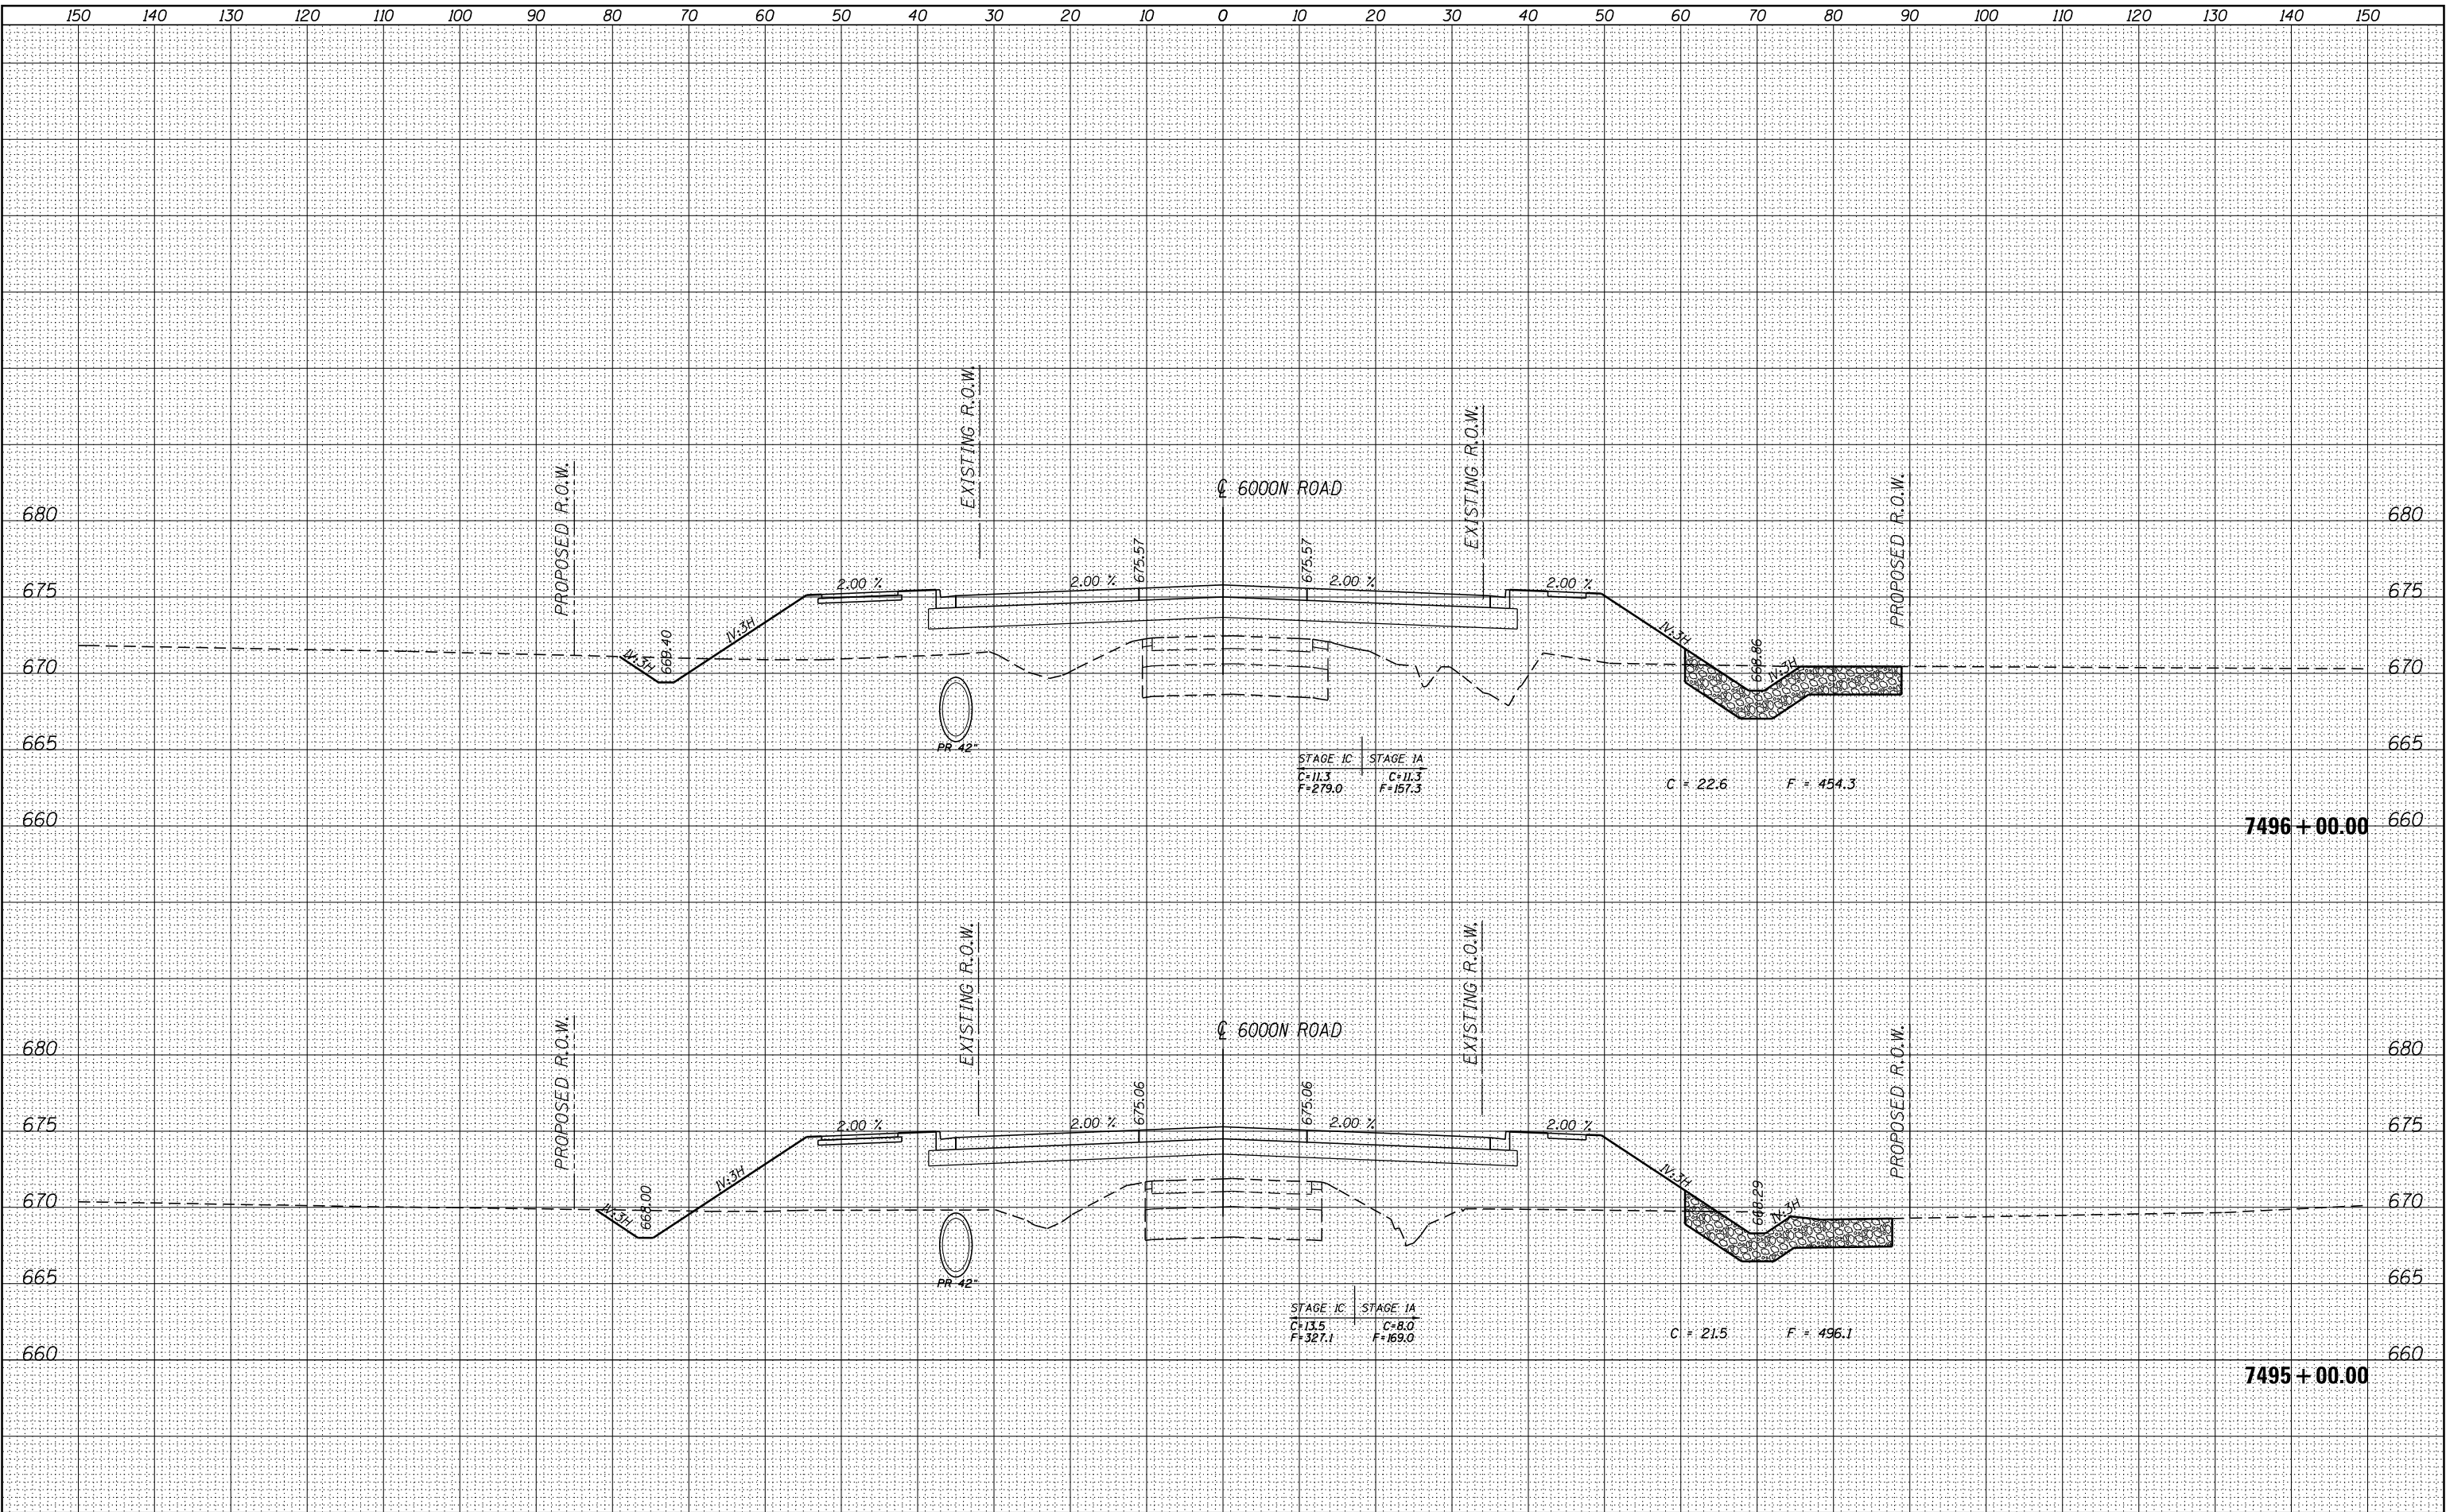


FILE NAME =	USER NAME = carpentierj	DESIGNED - DPA	REVISED -	STATE OF ILLINOIS DEPARTMENT OF TRANSPORTATION				CROSS SECTIONS - 6000N I-57 AND 6000N RD (BOURBONNAIS PARKWAY) BOURBONNAIS, IL				F.A.I. RTE.	SECTION	COUNTY	TOTAL SHEETS	SHEET NO.
D309H0038-sht-xxsht023		DRAWN - MWH	REVISED -									57	(46-1)HBK-1	KANKAKEE	819	672
MODEL NAME =		CHECKED - DPA	REVISED -									CONTRACT NO. 66982				
XS		DATE - 12/03/13	REVISED -									ILLINOIS FED. AID PROJECT				
				SCALE:				SHEET OF SHEETS STA. 7495+00.00 TO STA. 7496+00.00								

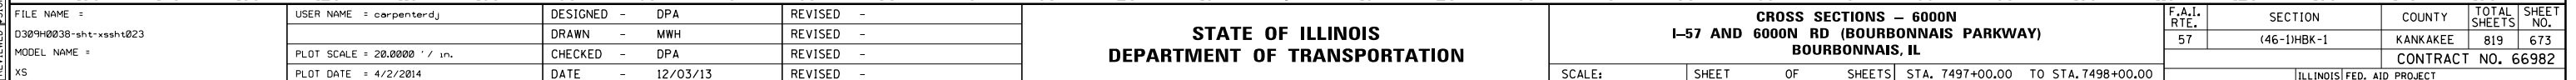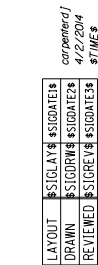




LAYOUT: SIGLAYER: SIGLAYER: 4/2/2014
DRAWN: SIGLAYER: SIGLAYER: 4/2/2014
REVIEWED: SIGLAYER: SIGLAYER: 4/2/2014

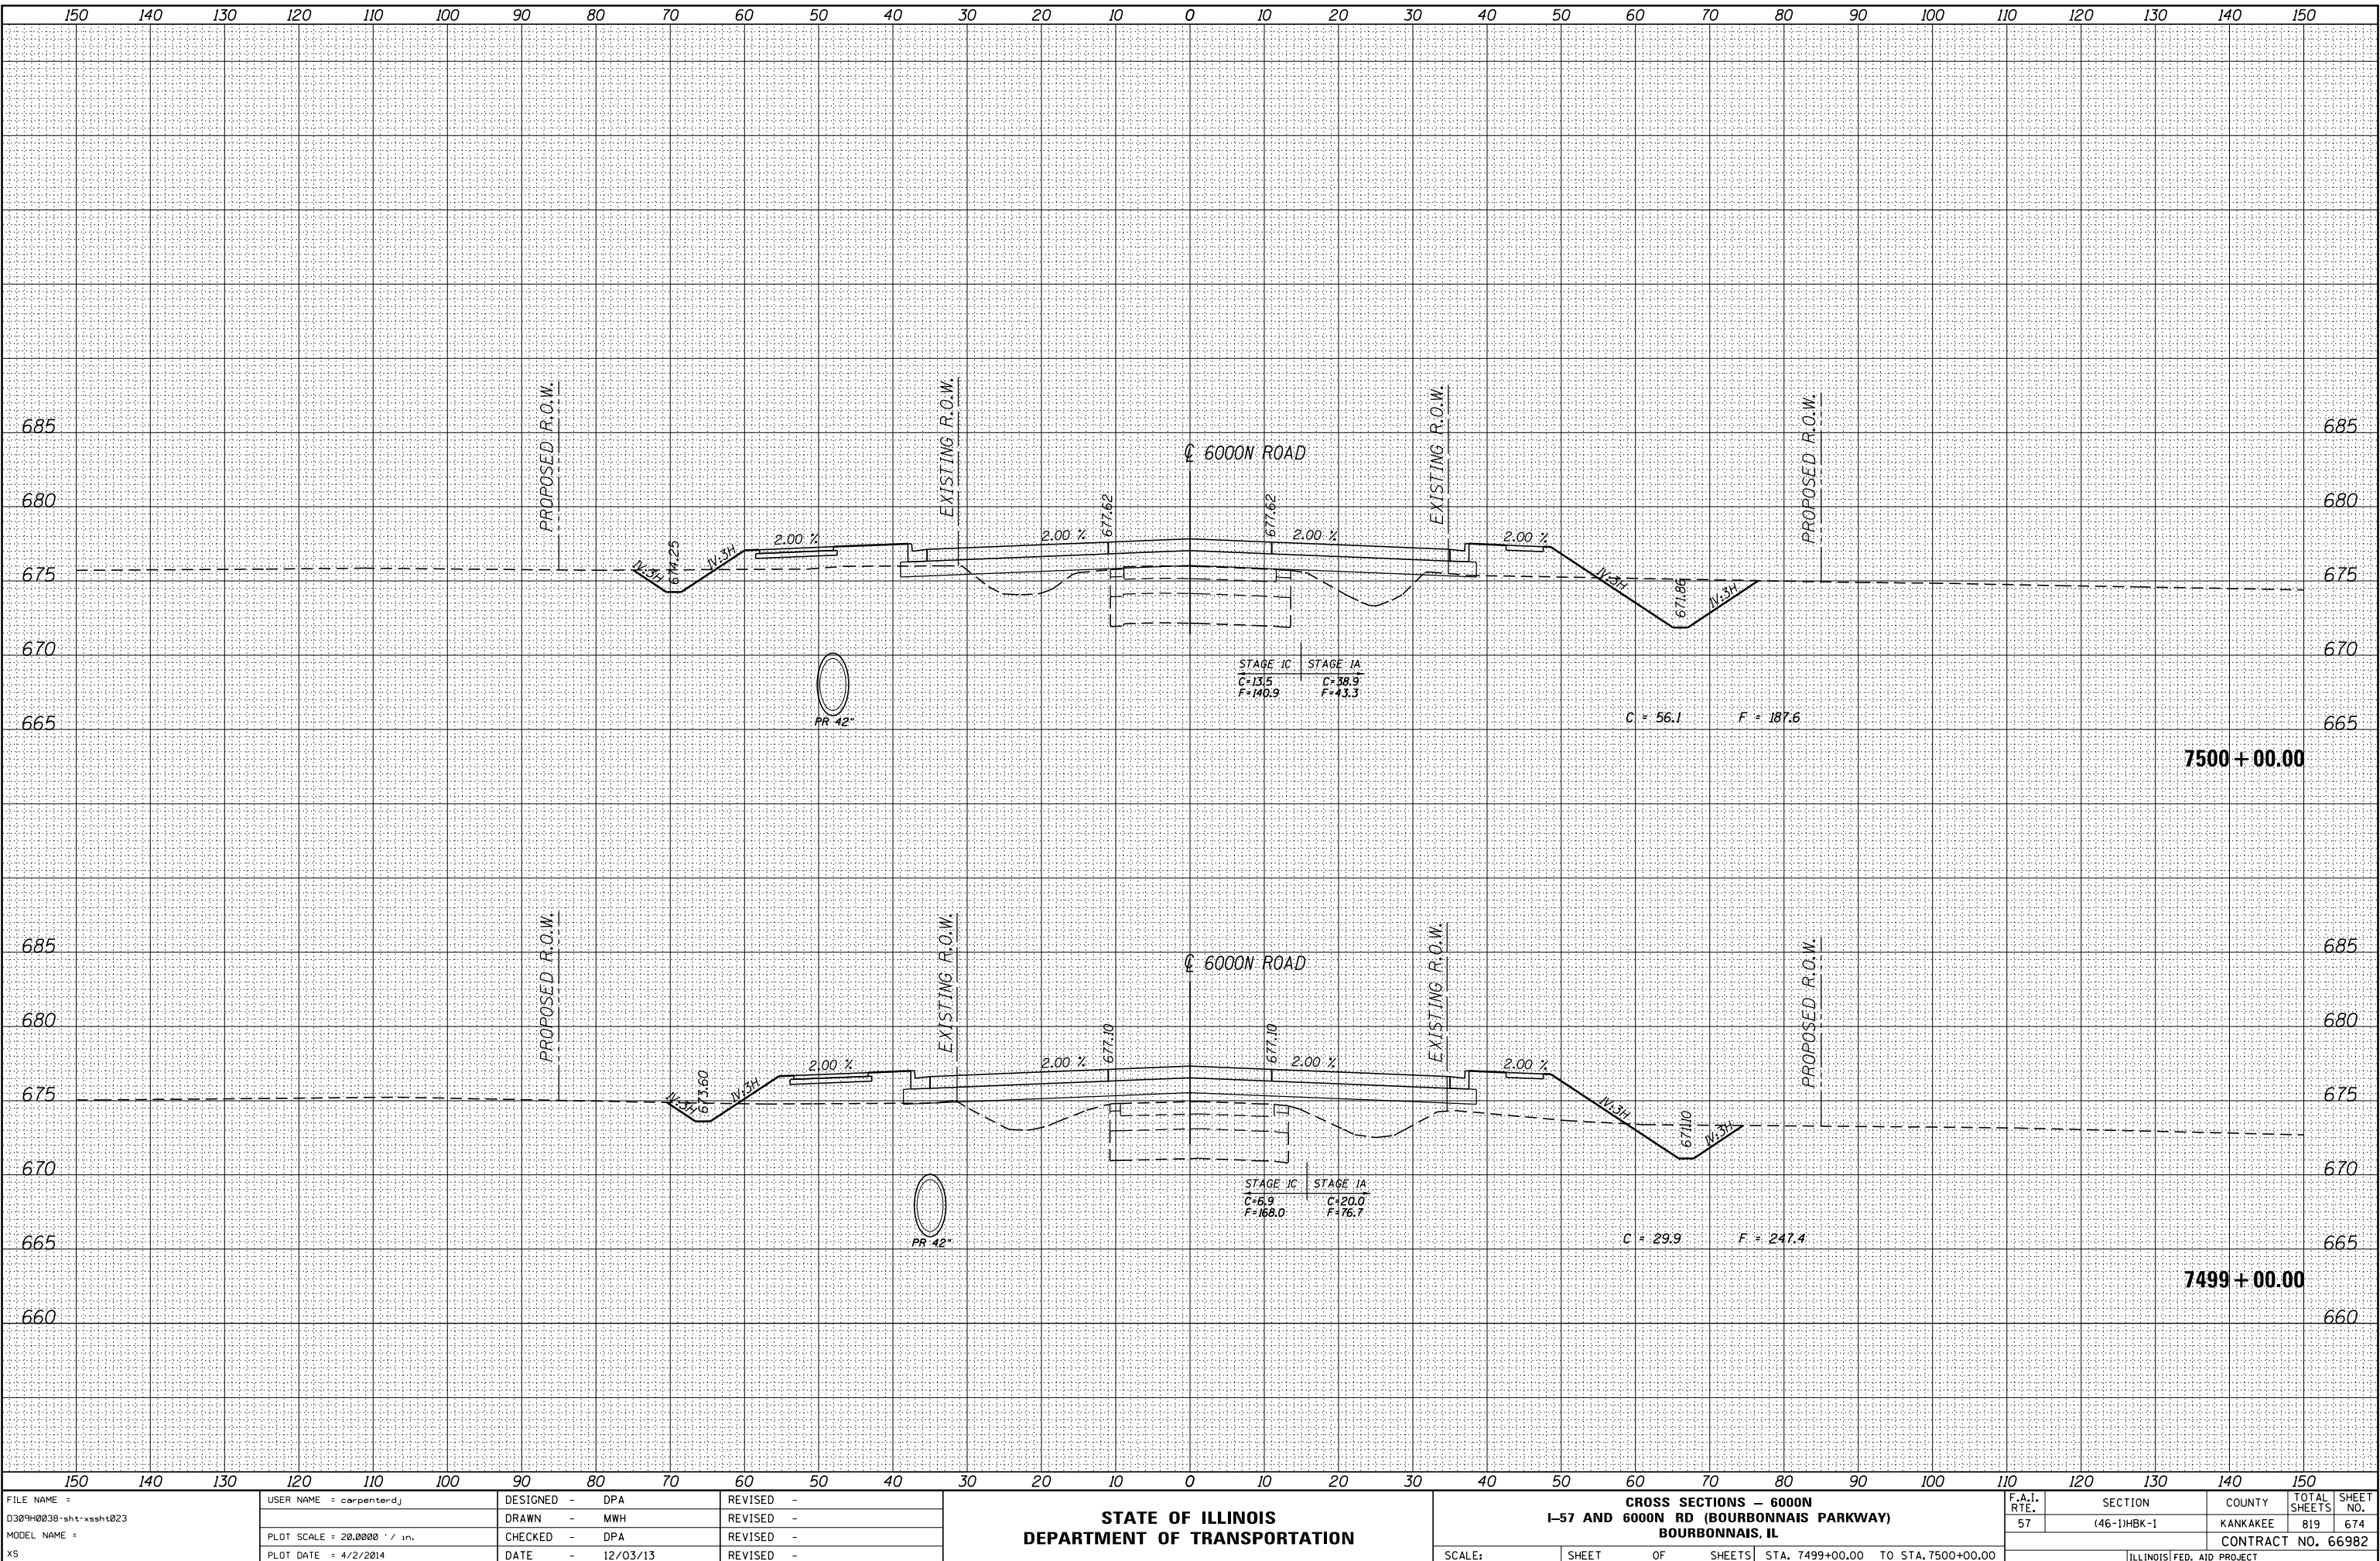

FILE NAME =	USER NAME = carpenterdj	DESIGNED - DPA	REVISED -	STATE OF ILLINOIS DEPARTMENT OF TRANSPORTATION				CROSS SECTIONS - 6000N I-57 AND 6000N RD (BOURBONNAIS PARKWAY) BOURBONNAIS, IL				F.A.I. RTE.	SECTION	COUNTY	TOTAL SHEETS	SHEET NO.
D309H0038-sht-xxsht023		DRAWN - MWH	REVISED -									57	(46-1)HBK-1	KANKAKEE	819	674
MODEL NAME =		CHECKED - DPA	REVISED -									CONTRACT NO. 66982				
PLOT DATE = 4/2/2014		DATE - 12/03/13	REVISED -									ILLINOIS FED. AID PROJECT				
XS				SCALE:				SHEET OF SHEETS STA. 7499+00.00 TO STA. 7500+00.00								



LAYOUT: SIGGATEX
DRAWN: SIGGATEX
REVIEWED: SIGGATEX
carpentierj
4/2/2014
5:16:58

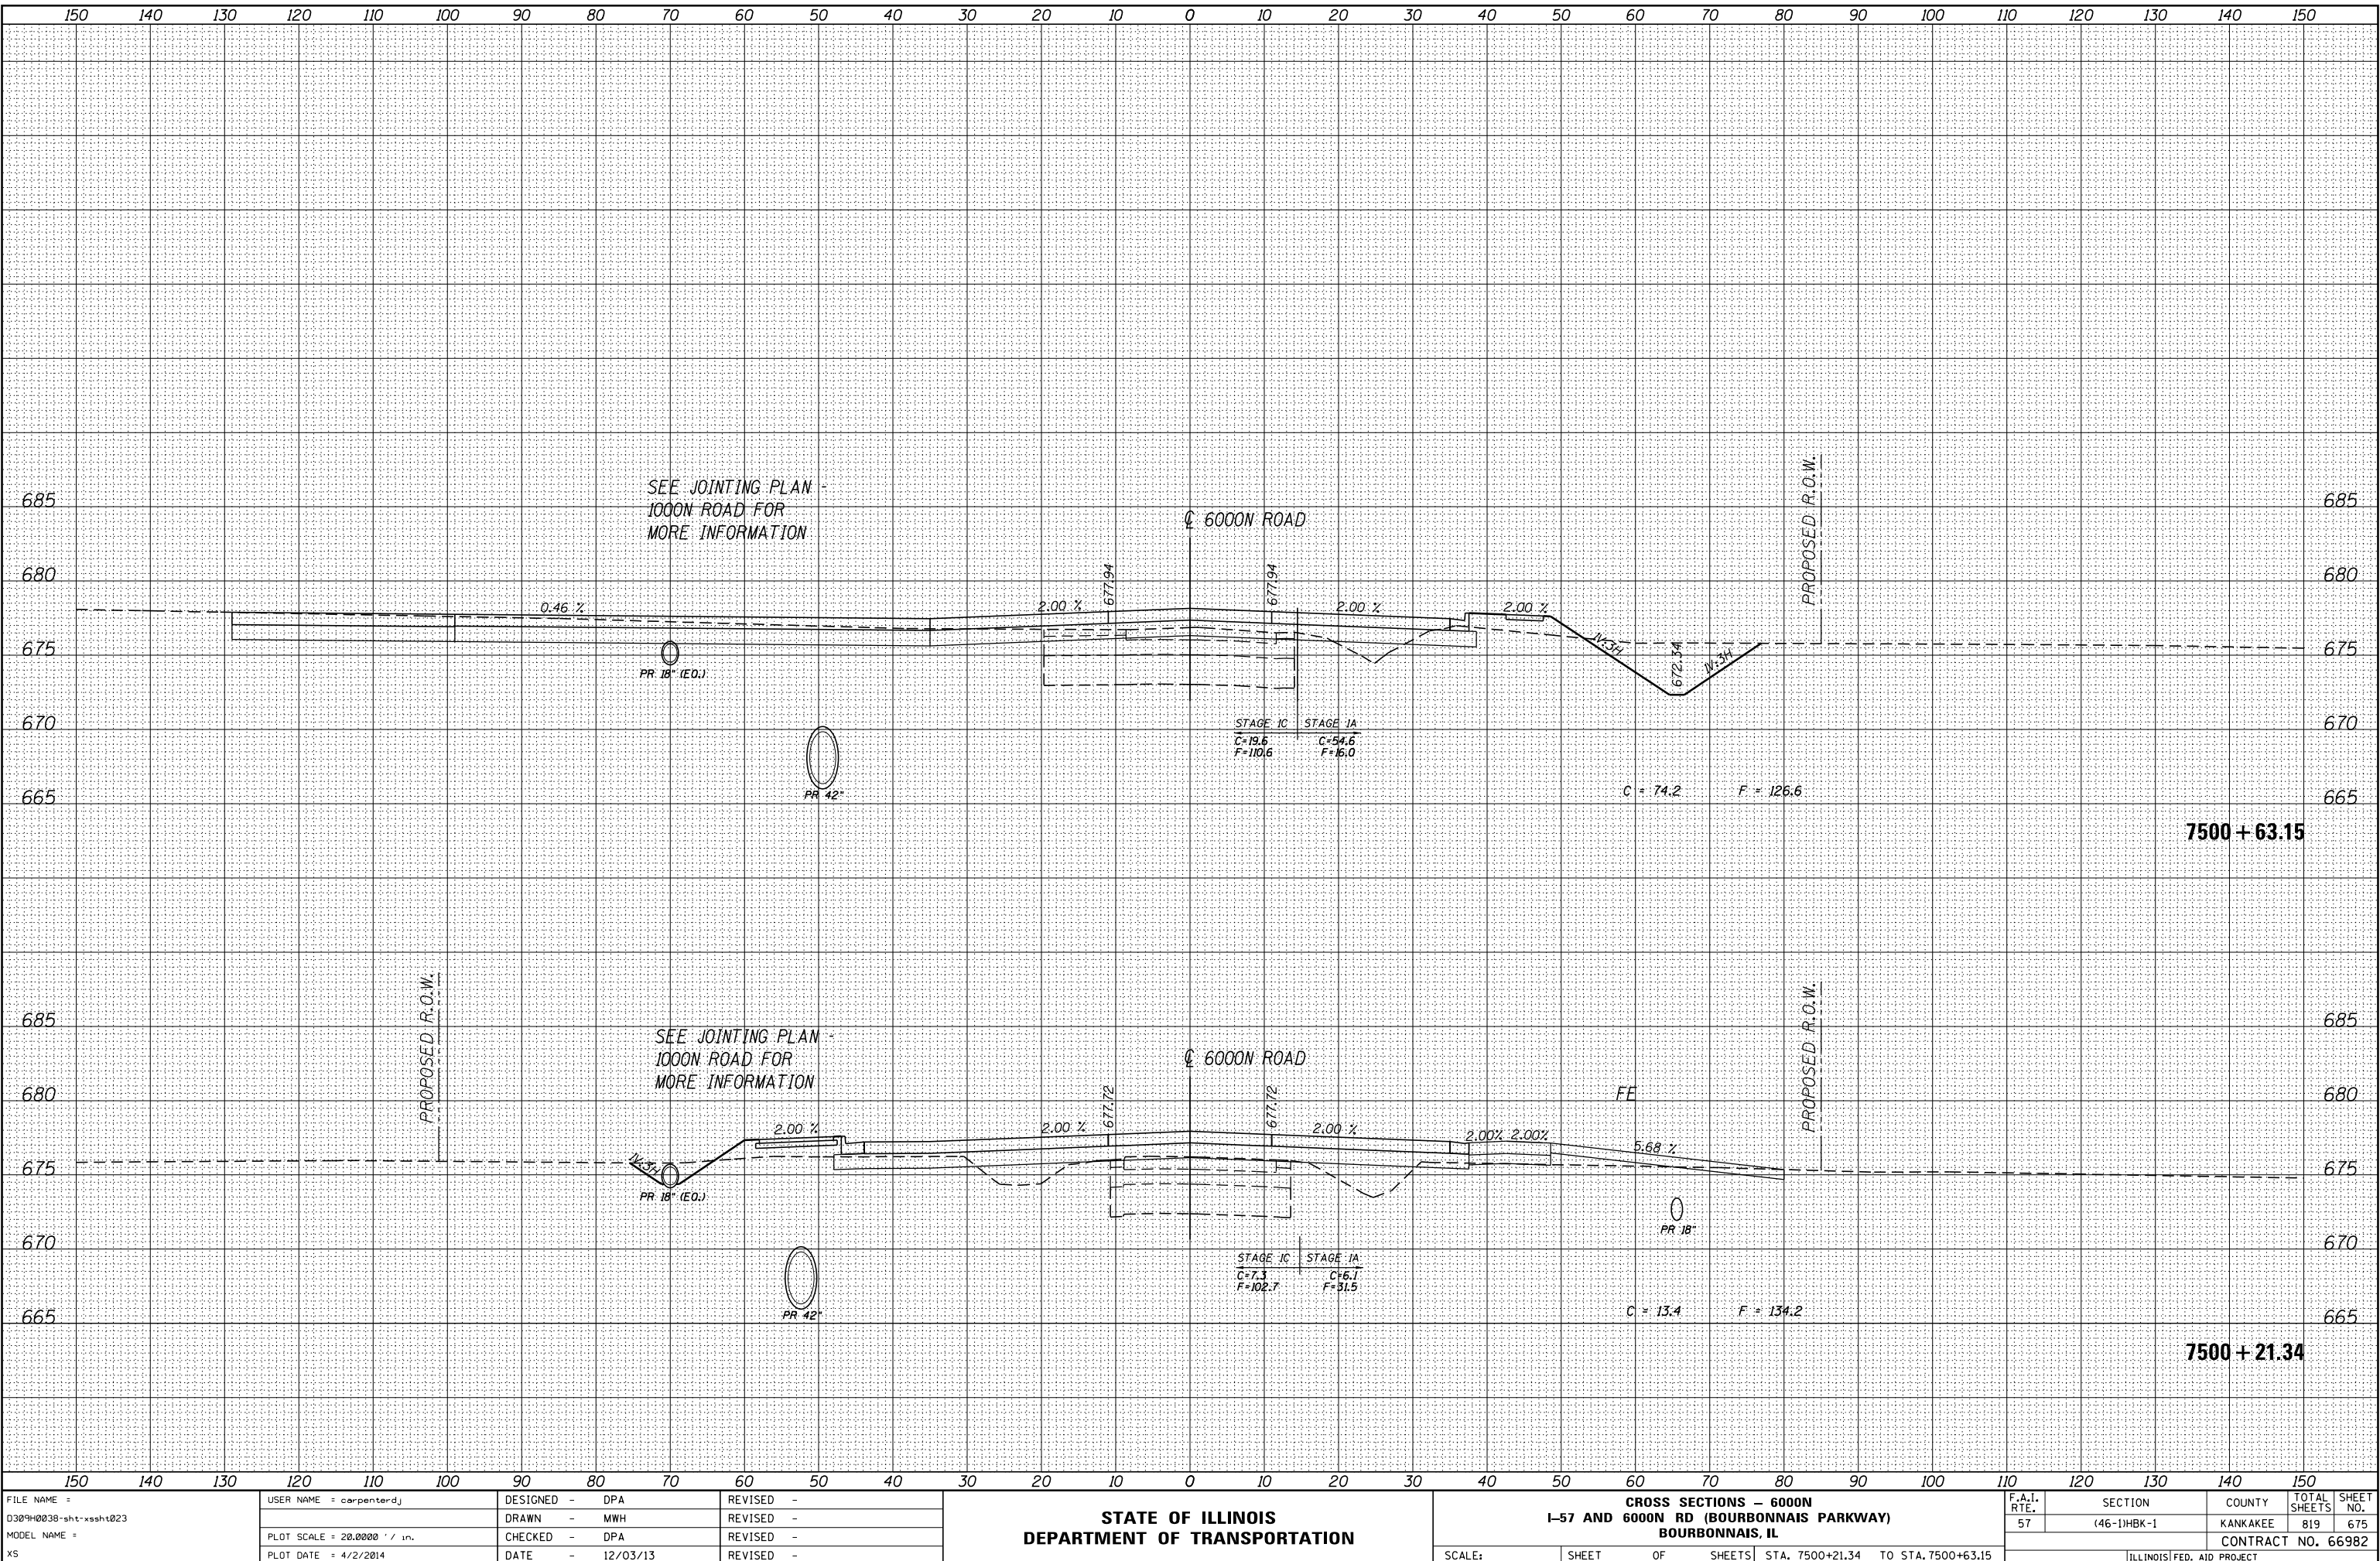



FILE NAME =	USER NAME = carpentierj	DESIGNED - DPA	REVISED -
D309H0038-sht-xxsht023		DRAWN - MWH	REVISED -
MODEL NAME =		CHECKED - DPA	REVISED -
XS		DATE - 12/03/13	REVISED -

STATE OF ILLINOIS
DEPARTMENT OF TRANSPORTATION

CROSS SECTIONS - 6000N
I-57 AND 6000N RD (BOURBONNAIS PARKWAY)
BOURBONNAIS, IL

SCALE: SHEET OF SHEETS STA. 7500+21.34 TO STA. 7500+63.15

F.A.I. RTE.	SECTION	COUNTY	TOTAL SHEETS	SHEET NO.
57	(46-1)HKB-1	KANKAKEE	819	675
CONTRACT NO. 66982				
ILLINOIS FED. AID PROJECT				

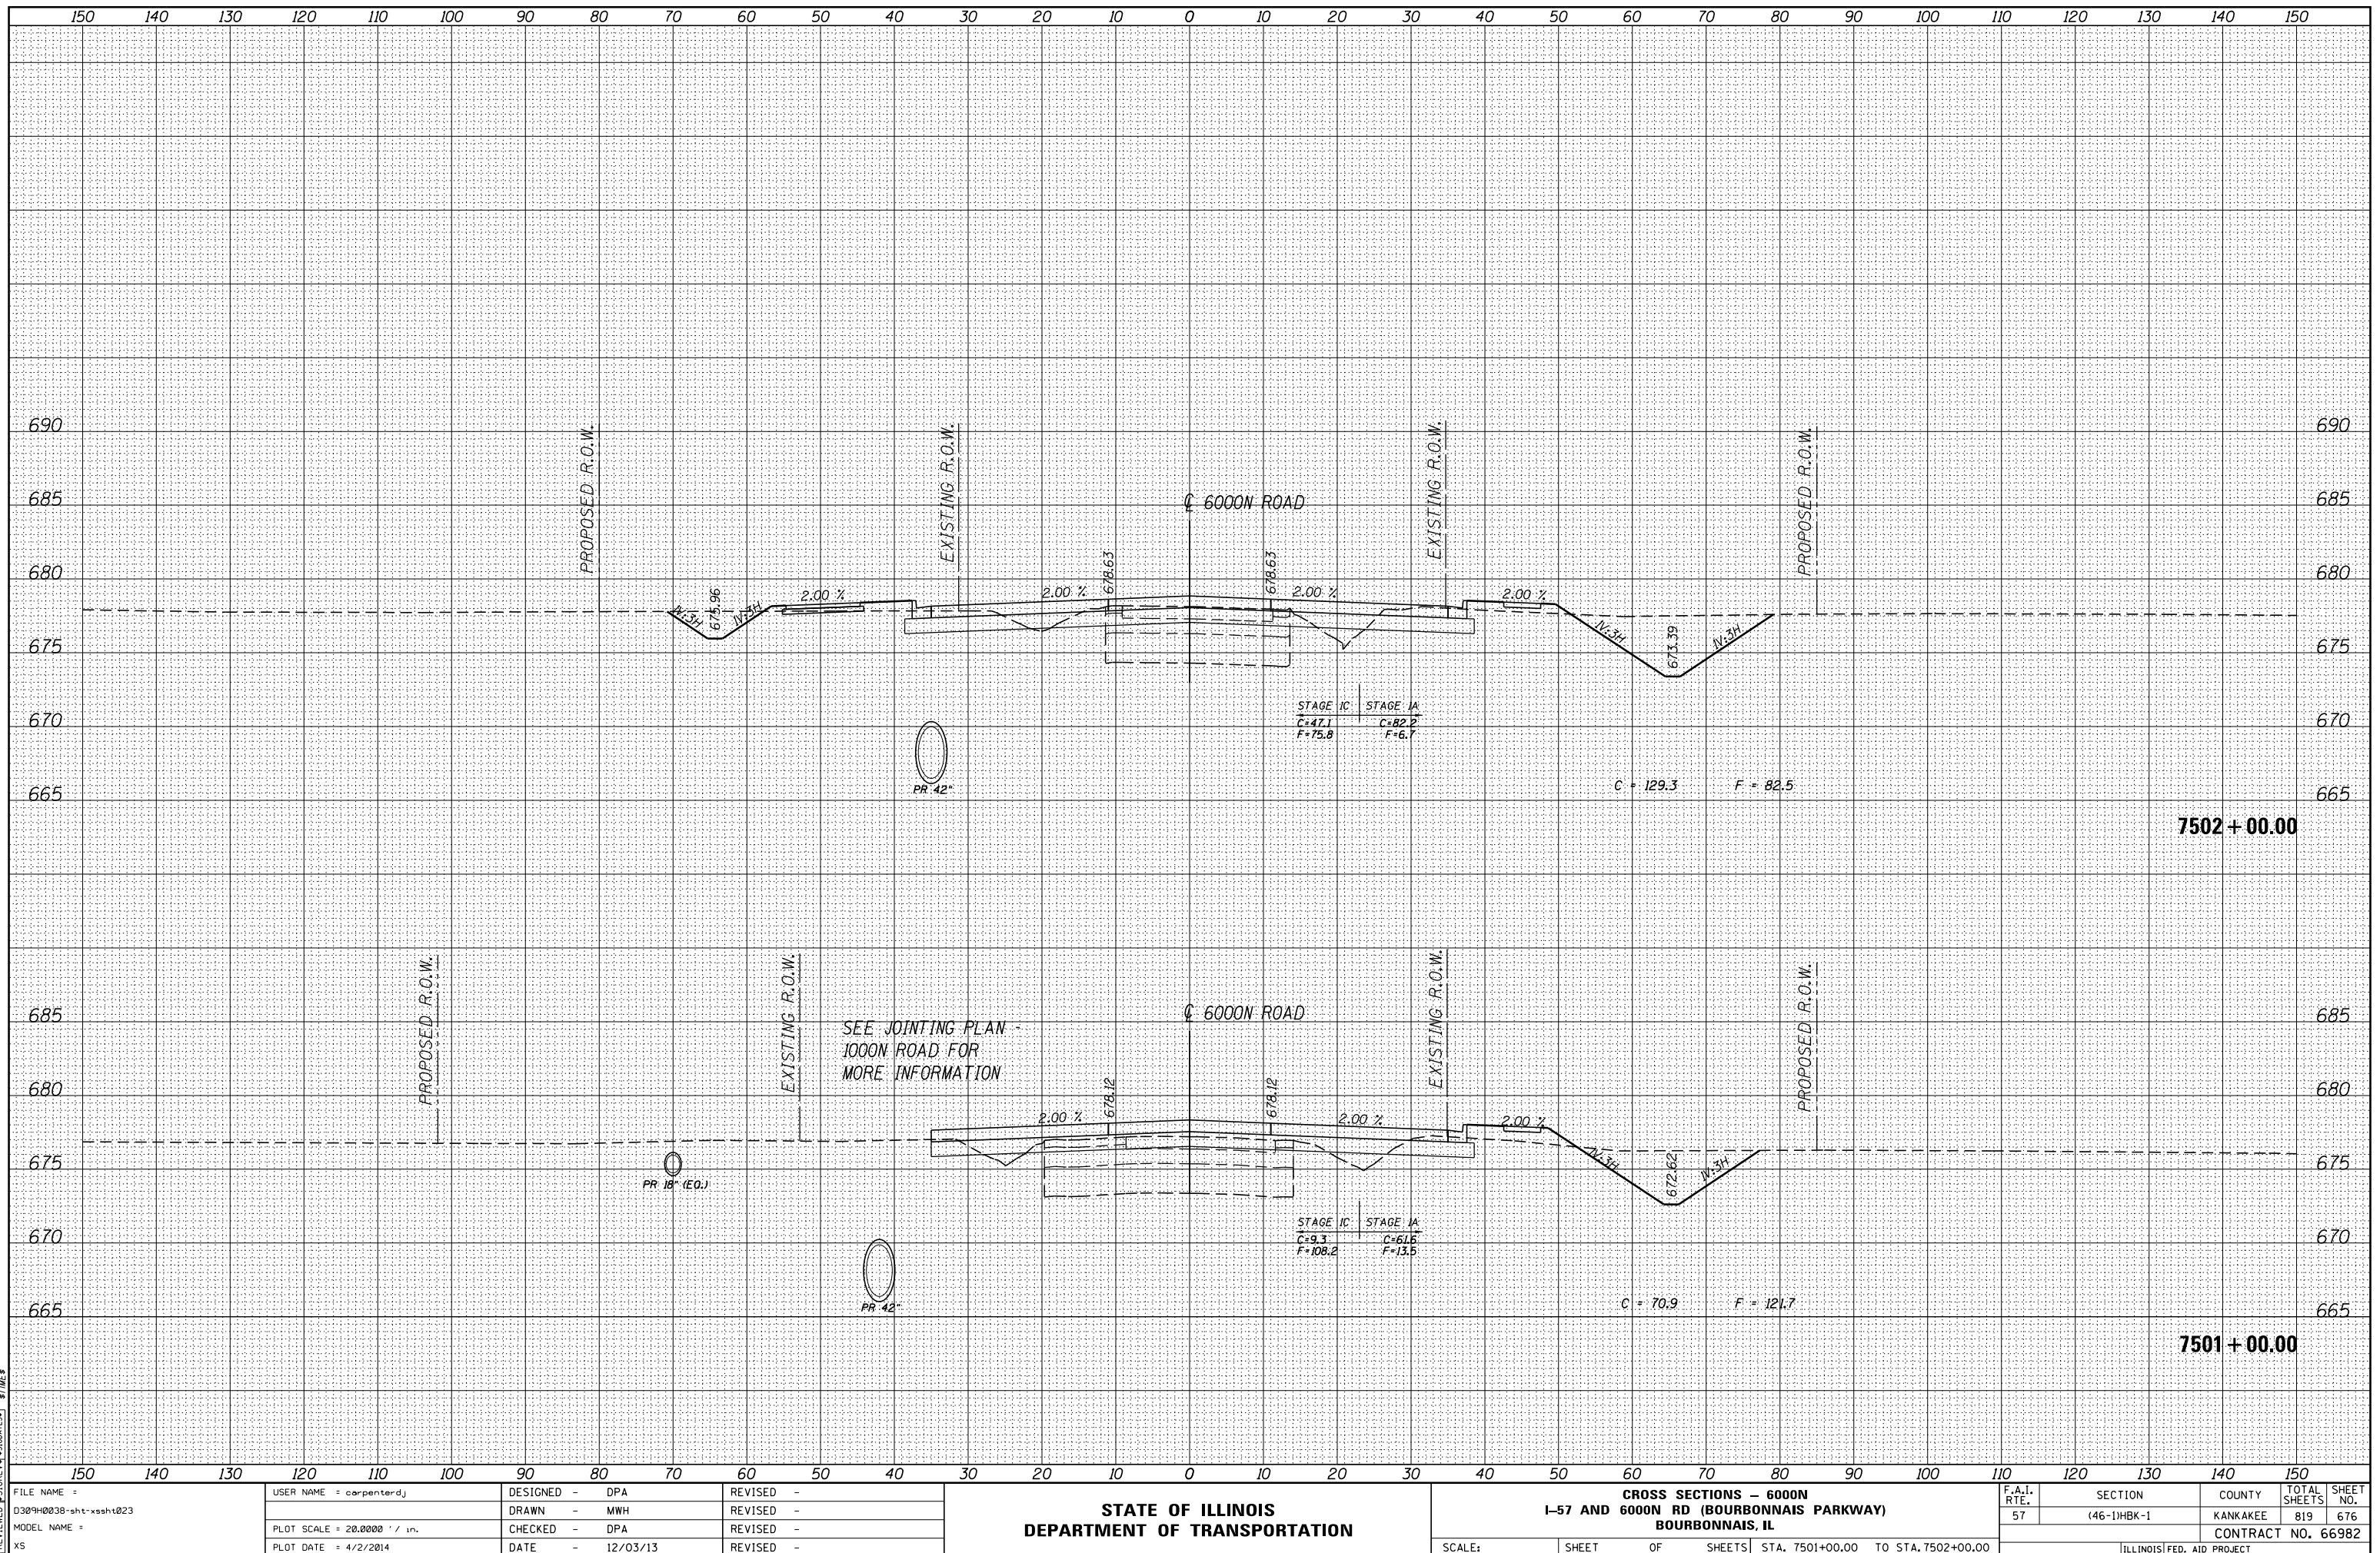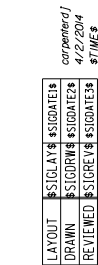



carpenterj
4/2/2014
5:16:58

LAYOUT: SIGATER
DRAWN: SIGATER
REVIEWED: SIGATER

FILE NAME =
D309H0038-sht-ssht023
MODEL NAME =
XS

USER NAME = carpenterj
DESIGNED - DPA
DRAWN - MWH
PLOT SCALE = 20.0000' / in.
CHECKED - DPA
DATE - 12/03/13
REVIS


REVIS
REVIS
REVIS
REVIS



STATE OF ILLINOIS
DEPARTMENT OF TRANSPORTATION

CROSS SECTIONS - 6000N
I-57 AND 6000N RD (BOURBONNAIS PARKWAY)
BOURBONNAIS, IL

SCALE: SHEET OF SHEETS STA. 7503+00.00 TO STA. 7503+26.51

F.A.I. RTE.	SECTION	COUNTY	TOTAL SHEETS	SHEET NO.
57	(46-1)HKB-1	KANKAKEE	819	677
CONTRACT NO. 66982				
ILLINOIS FED. AID PROJECT				

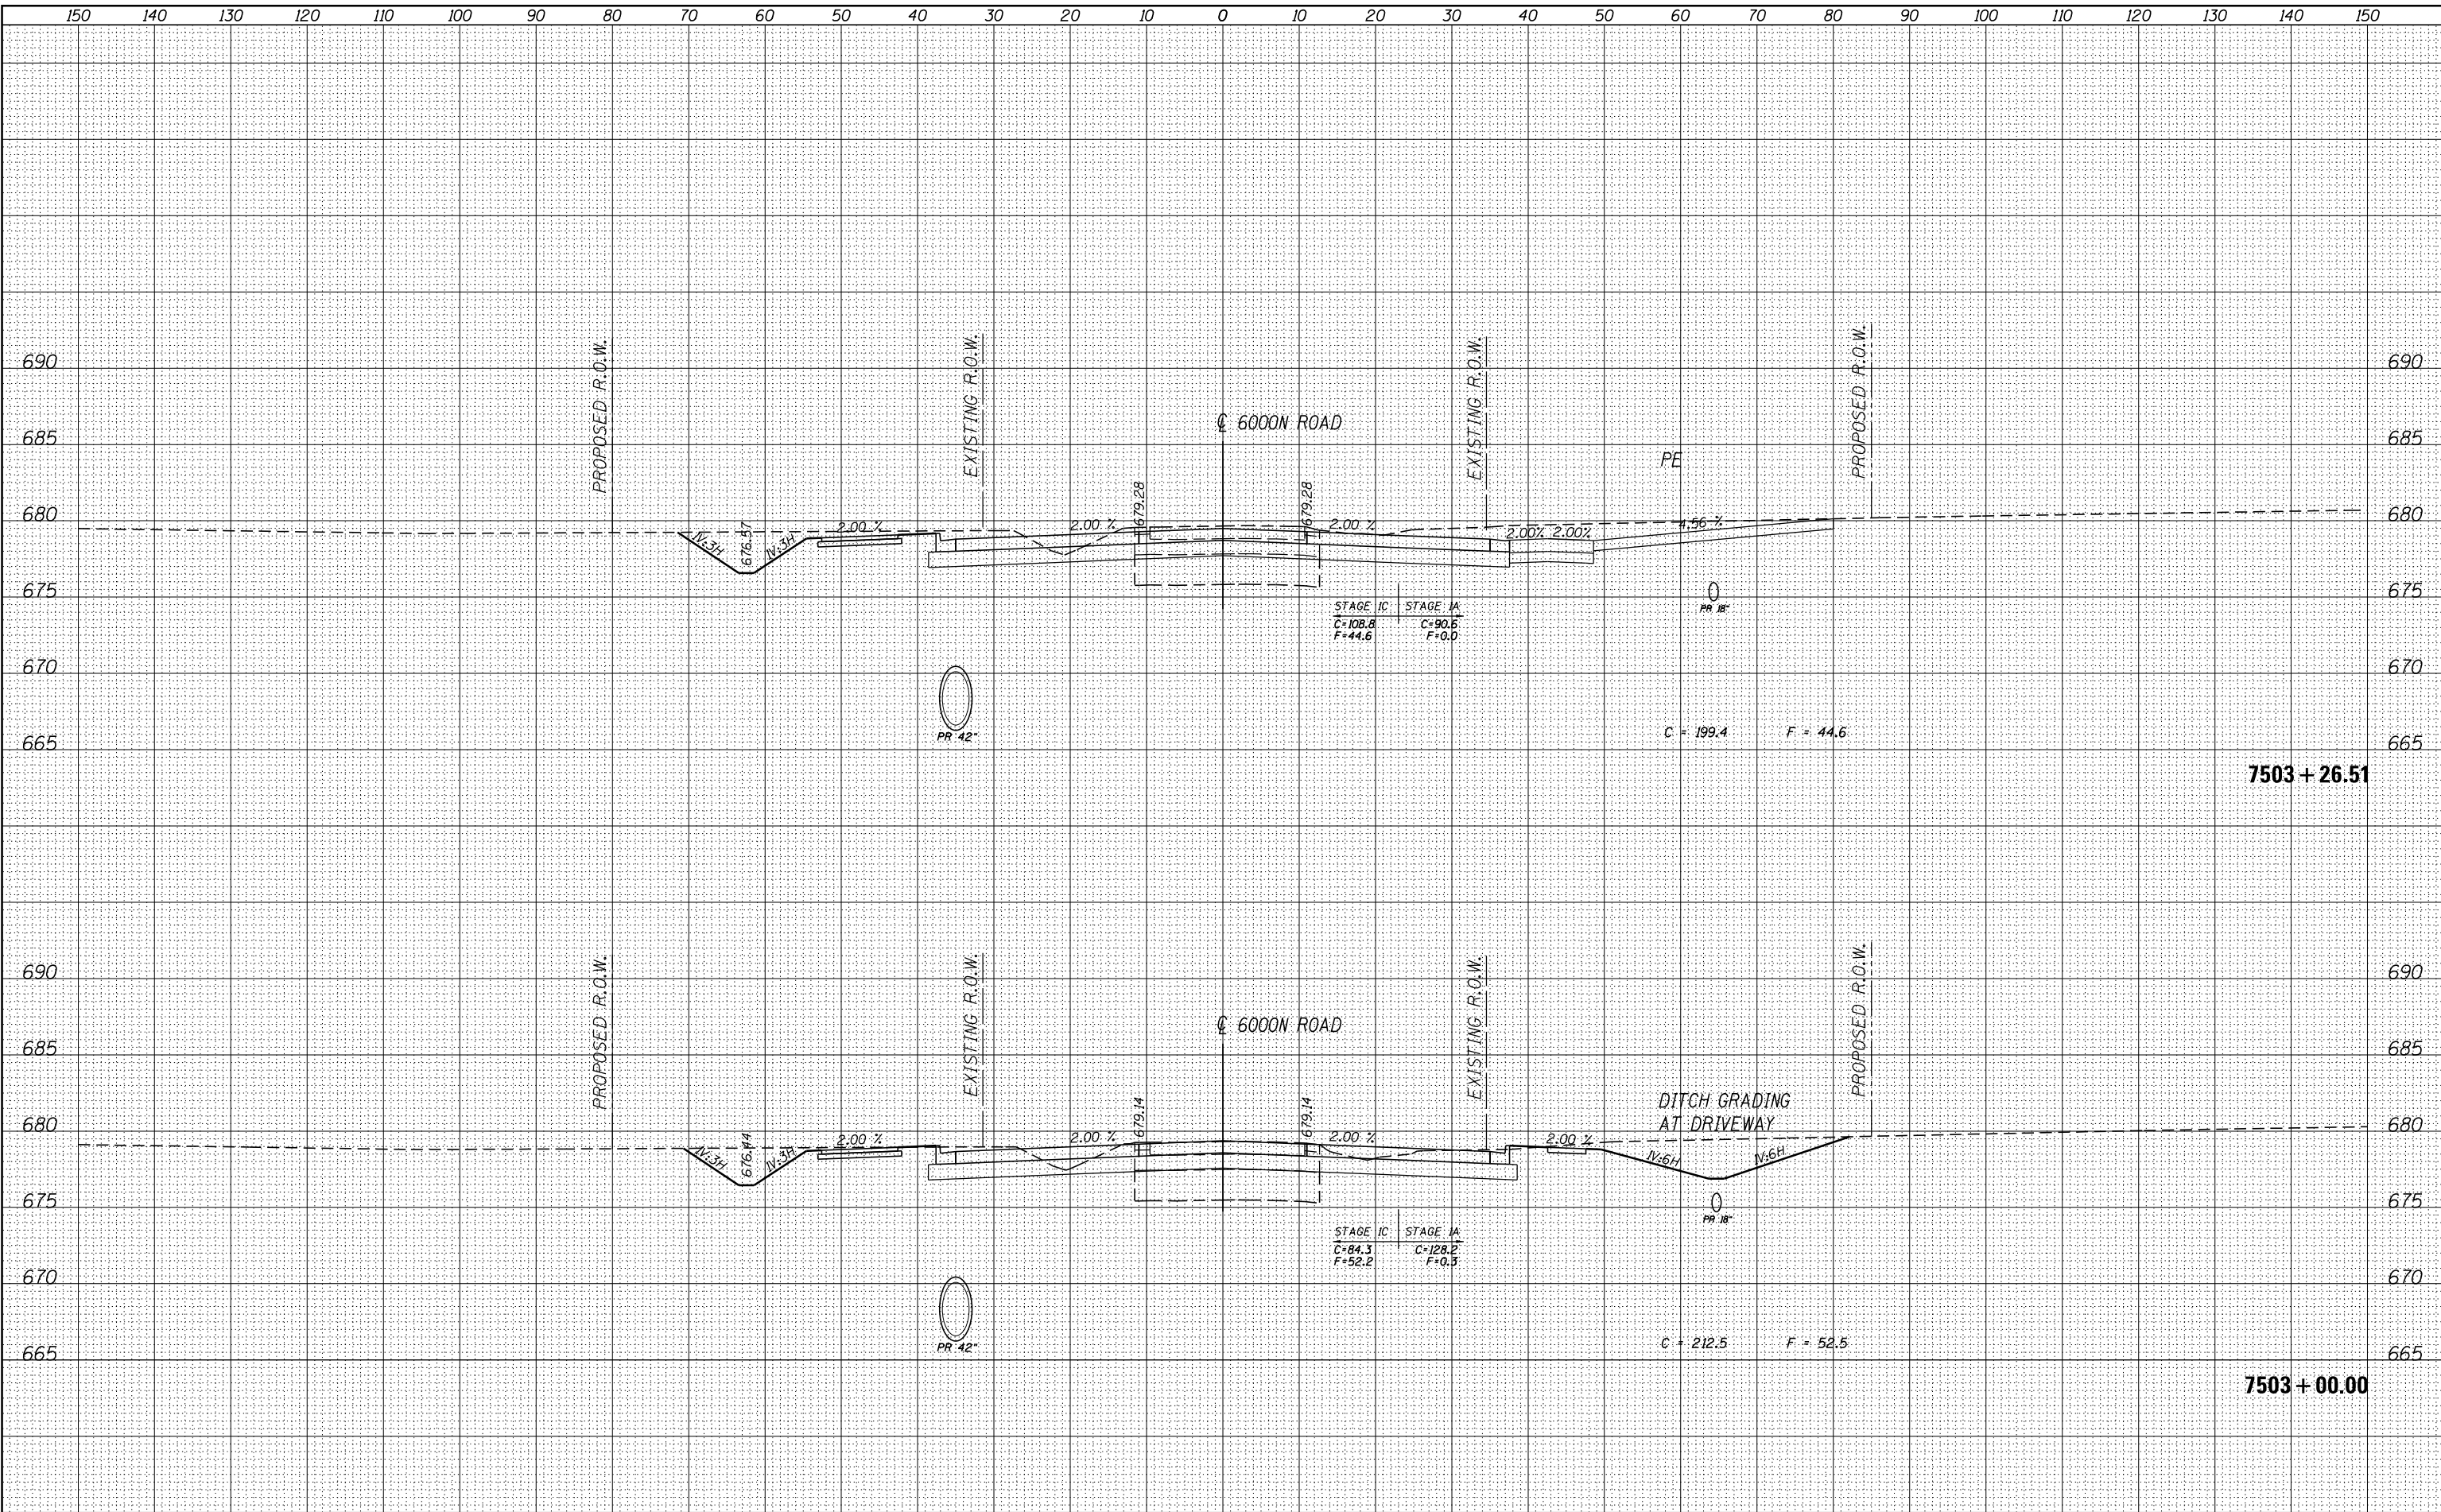

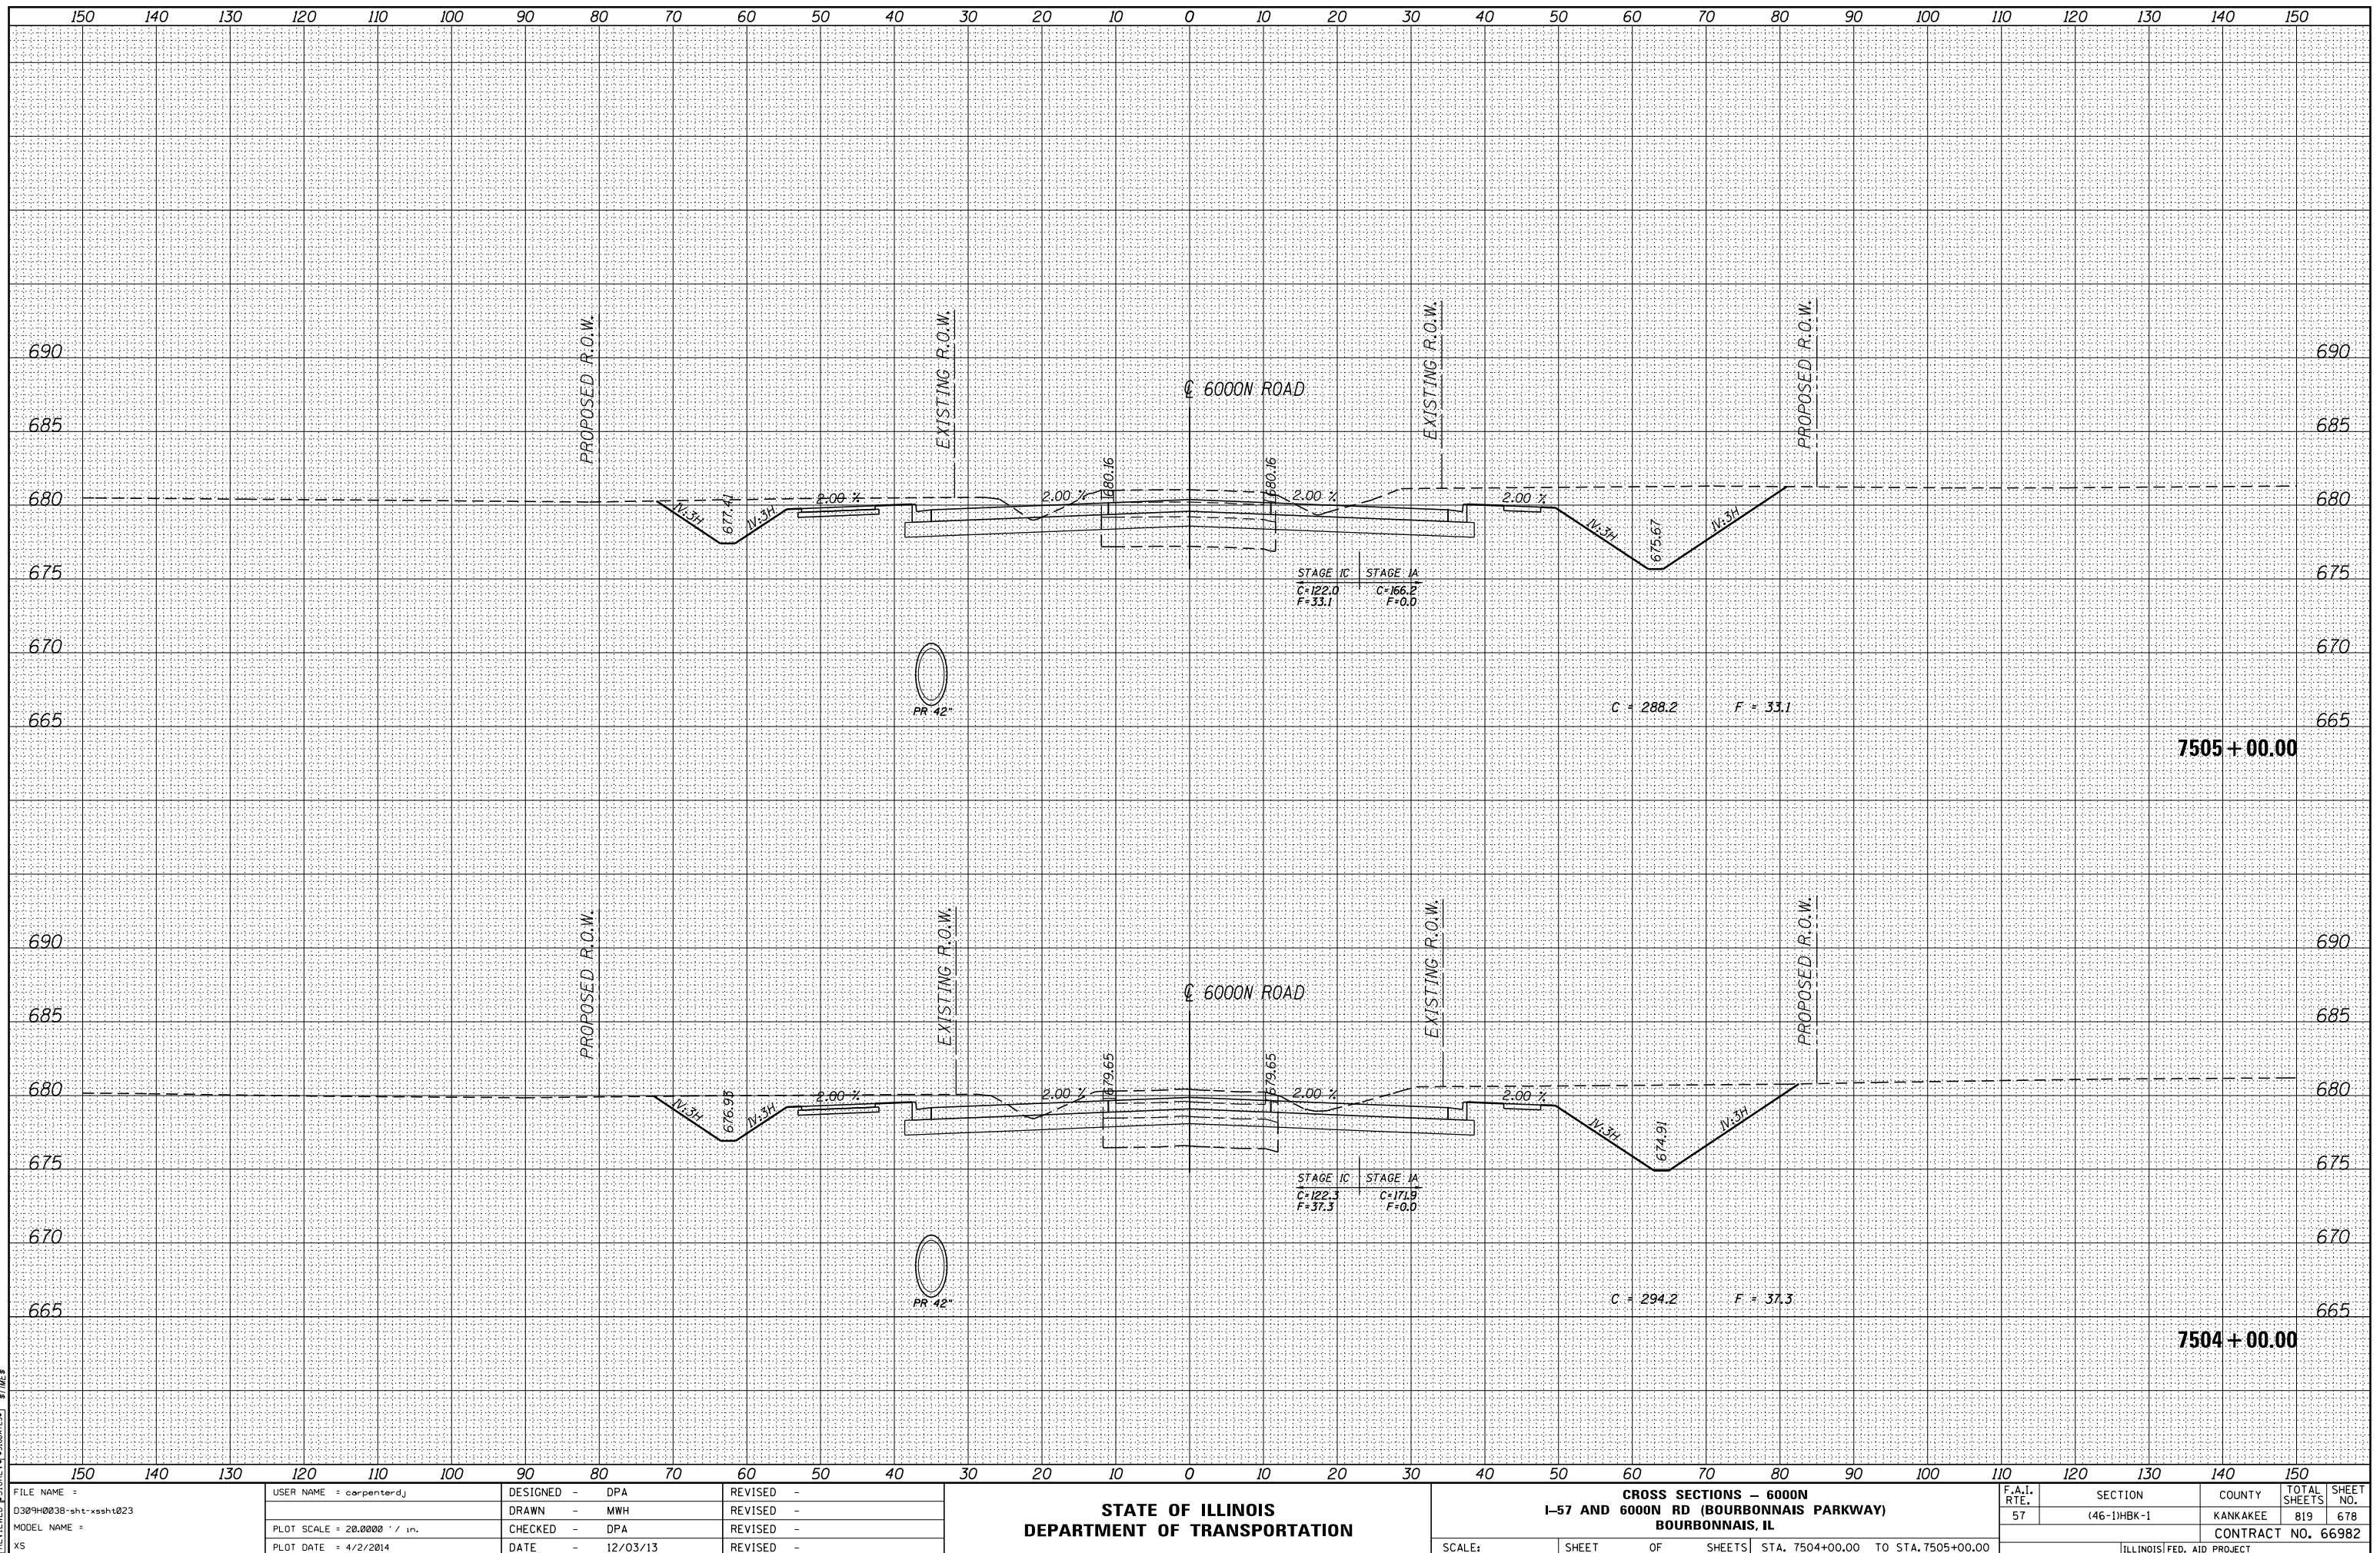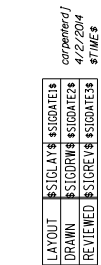



carpentierj
4/2/2014
5:16:58

LAYOUT: SIGATER
DRAWN: SIGATER
REVIEWED: SIGATER

FILE NAME =	USER NAME = carpentierj	DESIGNED - DPA	REVISED -
D309H0038-sht-ssht023		DRAWN - MWH	REVISED -
MODEL NAME =		CHECKED - DPA	REVISED -
XS		DATE - 12/03/13	REVISED -



STATE OF ILLINOIS
DEPARTMENT OF TRANSPORTATION

CROSS SECTIONS - 6000N
I-57 AND 6000N RD (BOURBONNAIS PARKWAY)
BOURBONNAIS, IL

SCALE: SHEET OF SHEETS STA. 7505+91.87 TO STA. 7507+00.00


F.A.I. RTE.	SECTION	COUNTY	TOTAL SHEETS	SHEET NO.
57	(46-1)HBK-1	KANKAKEE	819	679
CONTRACT NO. 66982				

ILLINOIS FED. AID PROJECT

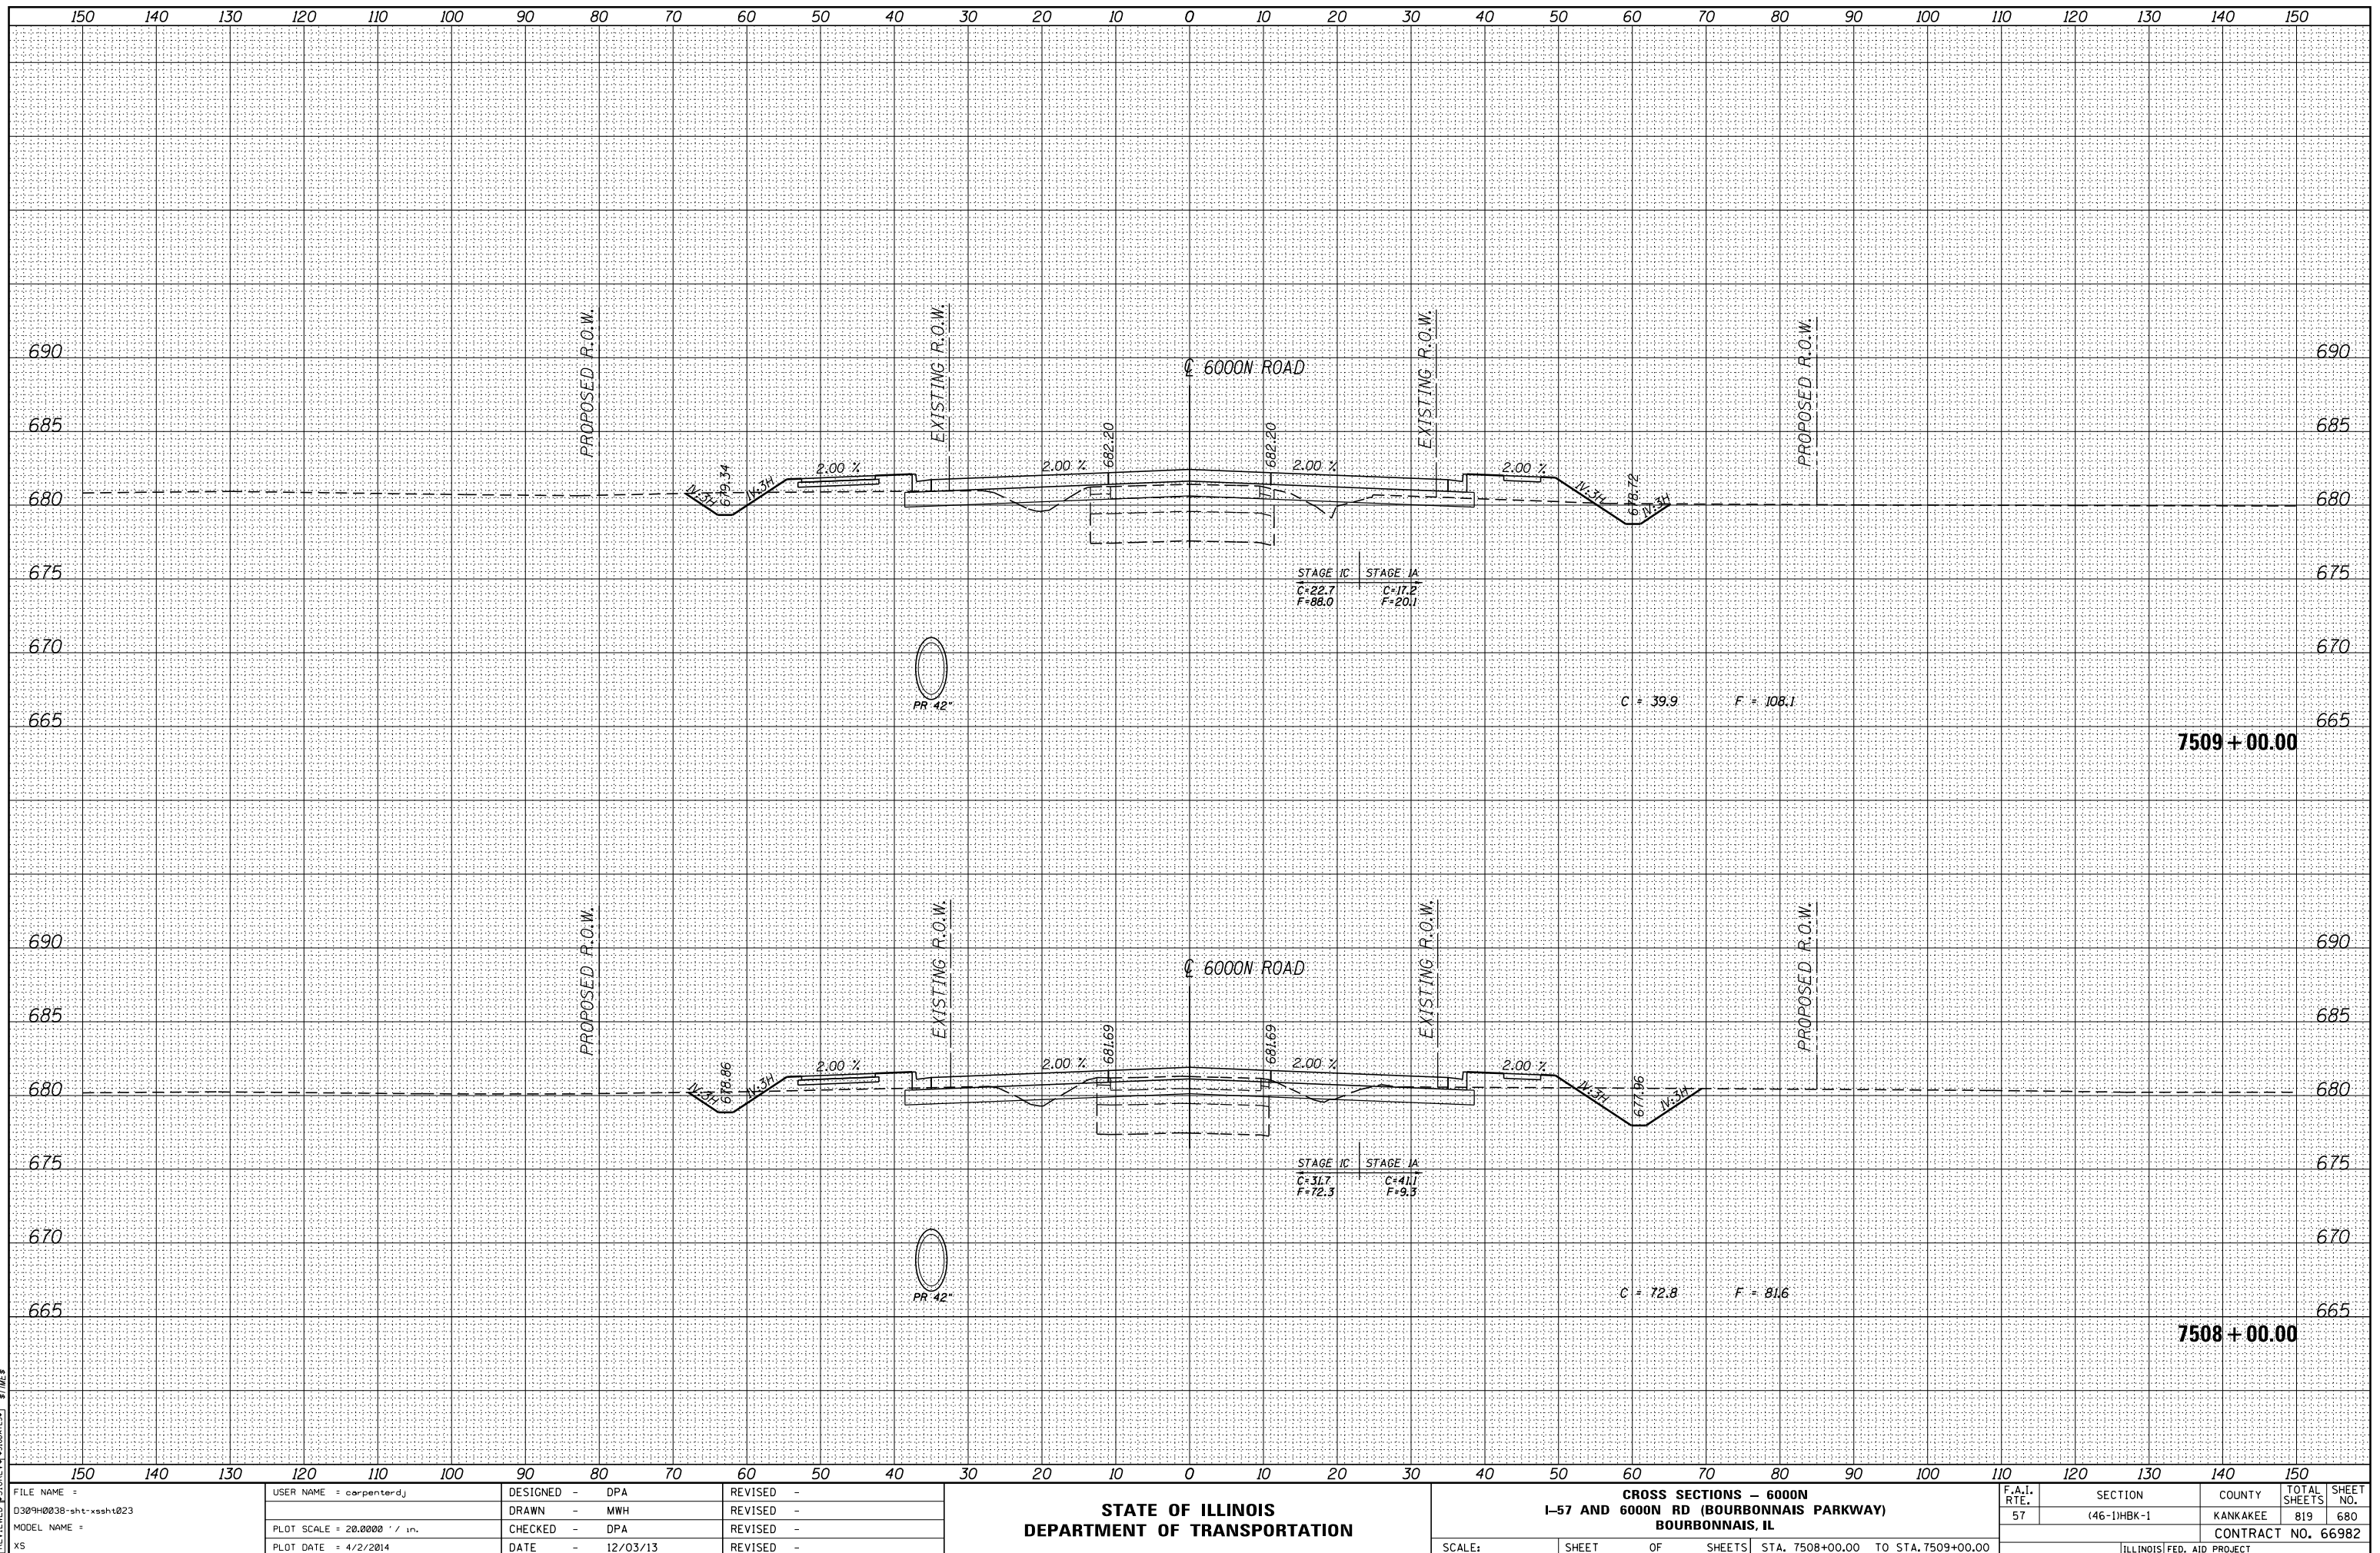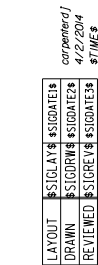



carpentierj
4/2/2014
5:16:58

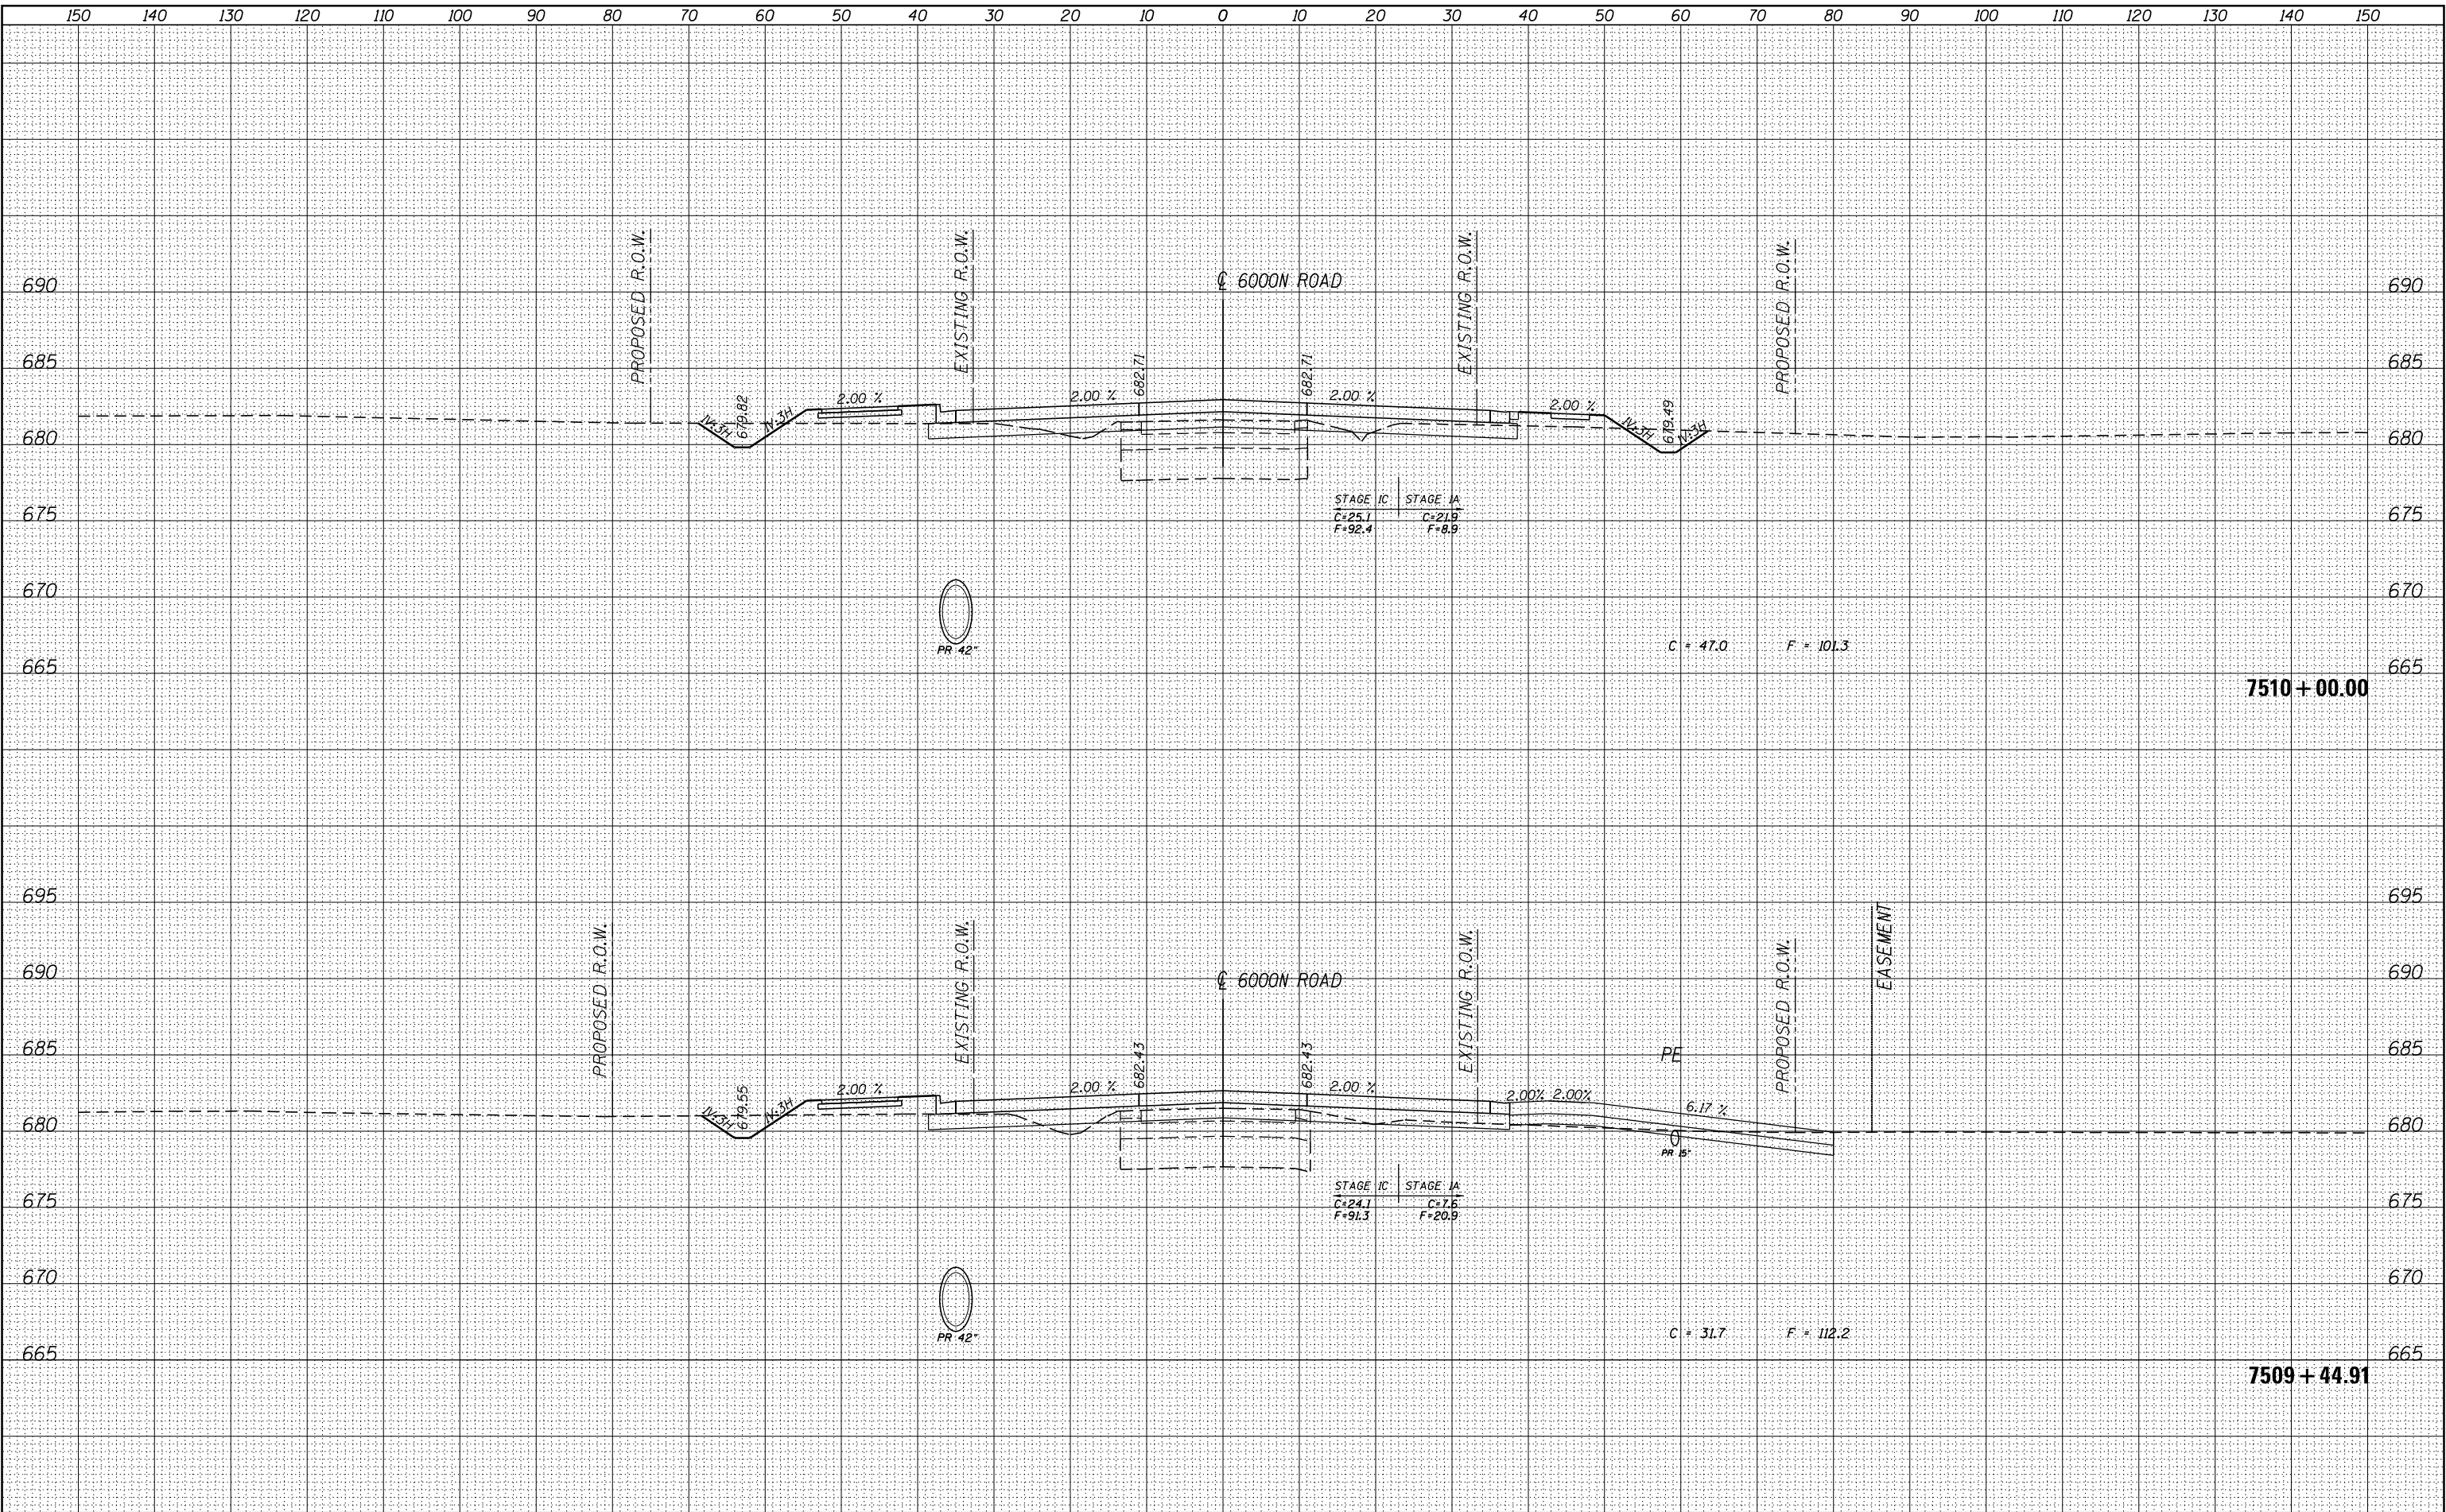

FILE NAME =	USER NAME = carpentierj	DESIGNED - DPA	REVISED -	STATE OF ILLINOIS DEPARTMENT OF TRANSPORTATION				CROSS SECTIONS - 6000N I-57 AND 6000N RD (BOURBONNAIS PARKWAY) BOURBONNAIS, IL				F.A.I. RTE.	SECTION	COUNTY	TOTAL SHEETS	SHEET NO.
D309H0038-sht-xsht023		DRAWN - MWH	REVISED -									57	(46-1)HBK-1	KANKAKEE	819	681
MODEL NAME =		CHECKED - DPA	REVISED -													CONTRACT NO. 66982
XS		DATE - 12/03/13	REVISED -									SCALE:	SHEET	OF	SHEETS	STA. 7509+44.91 TO STA. 7510+00.00


ILLINOIS FED. AID PROJECT





LAYOUT: 1/2"=100' 1/4"=100' 1/8"=100' 1/16"=100' 1/32"=100' 1/64"=100' 1/128"=100' 1/256"=100' 1/512"=100' 1/1024"=100' 1/2048"=100' 1/4096"=100' 1/8192"=100' 1/16384"=100' 1/32768"=100' 1/65536"=100' 1/131072"=100' 1/262144"=100' 1/524288"=100' 1/1048576"=100' 1/2097152"=100' 1/4194304"=100' 1/8388608"=100' 1/16777216"=100' 1/33554432"=100' 1/67108864"=100' 1/134217728"=100' 1/268435456"=100' 1/536870912"=100' 1/1073741824"=100' 1/2147483648"=100' 1/4294967296"=100' 1/8589934592"=100' 1/17179869184"=100' 1/34359738368"=100' 1/68719476736"=100' 1/137438953472"=100' 1/274877906944"=100' 1/549755813888"=100' 1/1099511627776"=100' 1/2199023255552"=100' 1/4398046511104"=100' 1/8796093022208"=100' 1/17592186044416"=100' 1/35184372088832"=100' 1/70368744177664"=100' 1/140737488355328"=100' 1/281474976710656"=100' 1/562949953421312"=100' 1/1125899906842624"=100' 1/2251799813685248"=100' 1/4503599627370496"=100' 1/9007199254740992"=100' 1/18014398509481984"=100' 1/36028797018963968"=100' 1/72057594037927936"=100' 1/144115188075855872"=100' 1/288230376151711744"=100' 1/576460752303423488"=100' 1/1152921504606846976"=100' 1/2305843009213693952"=100' 1/4611686018427387904"=100' 1/9223372036854775808"=100' 1/18446744073709551616"=100' 1/36893488147419103232"=100' 1/73786976294838206464"=100' 1/147573952589676412928"=100' 1/295147905179352825856"=100' 1/590295810358705651712"=100' 1/1180591620717411303424"=100' 1/2361183241434822606848"=100' 1/4722366482869645213696"=100' 1/9444732965739290427392"=100' 1/18889465931478580854784"=100' 1/37778931862957161709568"=100' 1/75557863725914323419136"=100' 1/151115727451828646838272"=100' 1/302231454903657293676544"=100' 1/604462909807314587353088"=100' 1/1208925819614629174706176"=100' 1/2417851639229258349412352"=100' 1/4835703278458516698824704"=100' 1/9671406556917033397649408"=100' 1/19342813113834066795298816"=100' 1/38685626227668133590597632"=100' 1/77371252455336267181195264"=100' 1/154742504910672534362390528"=100' 1/309485009821345068724781056"=100' 1/618970019642690137449562112"=100' 1/1237940039285380274899124224"=100' 1/2475880078570760549798248448"=100' 1/4951760157141521099596496896"=100' 1/9903520314283042199192993792"=100' 1/19807040628566084398385987584"=100' 1/39614081257132168796771975168"=100' 1/79228162514264337593543950336"=100' 1/158456325028528675187087900672"=100' 1/316912650057057350374175801344"=100' 1/633825300114114700748351602688"=100' 1/1267650600228229401496703205376"=100' 1/2535301200456458802993406410752"=100' 1/5070602400912917605986812821504"=100' 1/10141204801825835211973625643008"=100' 1/20282409603651670423947251286016"=100' 1/40564819207303340847894502572032"=100' 1/81129638414606681695789005144064"=100' 1/162259276829213363391578010288128"=100' 1/324518553658426726783156020576256"=100' 1/649037107316853453566312041152512"=100' 1/1298074214633706907132624082305024"=100' 1/2596148429267413814265248164610048"=100' 1/5192296858534827628530496329220096"=100' 1/10384593717069655257060992658440192"=100' 1/20769187434139310514121985316880384"=100' 1/41538374868278621028243970633760768"=100' 1/83076749736557242056487941267521536"=100' 1/166153499473114484112975882535043072"=100' 1/332306998946228968225951765070086144"=100' 1/664613997892457936451903530140172288"=100' 1/1329227995784915872903807060280344576"=100' 1/2658455991569831745807614120560689152"=100' 1/5316911983139663491615228241121378304"=100' 1/10633823966279326983230456482242756608"=100' 1/21267647932558653966460912964485513216"=100' 1/42535295865117307932921825928971026432"=100' 1/85070591730234615865843651857942052864"=100' 1/170141183460469231731687303715884105728"=100' 1/340282366920938463463374607431768211456"=100' 1/680564733841876926926749214863536422912"=100' 1/1361129467683753853853498429727072845824"=100' 1/2722258935367507707706996859454145691648"=100' 1/5444517870735015415413993718908291383296"=100' 1/10889035741470030830827987437816582766592"=100' 1/21778071482940061661655974875633165533184"=100' 1/43556142965880123323311949751266331066368"=100' 1/87112285931760246646623899502532662132736"=100' 1/174224571863520493293247799005065324265472"=100' 1/348449143727040986586495598010130648530944"=100' 1/696898287454081973172991196020261297061888"=100' 1/1393796574908163946345982392040522594123776"=100' 1/2787593149816327892691964784081045188247552"=100' 1/5575186299632655785383929568162090376495104"=100' 1/11150372599265311570767859136324180752990208"=100' 1/22300745198530623141535718272648361505980416"=100' 1/44601490397061246283071436545296723011960832"=100' 1/89202980794122492566142873090593446023921664"=100' 1/178405961588244985132285746181186892047843328"=100' 1/356811923176489970264571492362373784095686656"=100' 1/713623846352979940529142984724747568191373312"=100' 1/1427247692705959881058285969449495136382746624"=100' 1/2854495385411919762116571938898990272765493248"=100' 1/5708990770823839524233143877797980545530986496"=100' 1/11417981541647679048466287755595961091061972992"=100' 1/22835963083295358096932575511191922182123945984"=100' 1/45671926166590716193865151022383844364247891968"=100' 1/91343852333181432387730302044767688728495783936"=100' 1/182687704666362864775460604089535377456991567872"=100' 1/365375409332725729550921208179070754913983135744"=100' 1/730750818665451459101842416358141509827966271488"=100' 1/1461501637330902918203684832716283019655932542976"=100' 1/2923003274661805836407369665432566039311865085952"=100' 1/5846006549323611672814739330865132078623730171904"=100' 1/11692013098647223345629478661730264157247460343808"=100' 1/23384026197294446691258957323460528314494920687616"=100' 1/46768052394588893382517914646921056628989841375232"=100' 1/93536104789177786765035829293842113257979682750464"=100' 1/187072209578355573530071658587684226515959365500928"=100' 1/374144419156711147060143317175368453031918731001856"=100' 1/748288838313422294120286634350736906063837462003712"=100' 1/1496577676626844588240573268701473812127674924007424"=100' 1/2993155353253689176481146537402947624255349848014848"=100' 1/5986310706507378352962293074805895248510699696029696"=100' 1/11972621413014756705924586149611790497021399392059392"=100' 1/23945242826029513411849172299223580994042798784118784"=100' 1/47890485652059026823698344598447161988085597568237568"=100' 1/95780971304118053647396689196894323976171195136475136"=100' 1/191561942608236107294793378393788647952342390272950272"=100' 1/383123885216472214589586756787577295904684780545900544"=100' 1/766247770432944429179173513575154591809369561091801088"=100' 1/1532495540865888858358347027150309183618739122183602176"=100' 1/3064991081731777716716694054300618367237478244367204352"=100' 1/6129982163463555433433388108601236734474956488734408704"=100' 1/12259964326927110866866776217202473468949912977468817408"=100' 1/24519928653854221733733552434404946937899825954937634816"=100' 1/49039857307708443467467104868809893875799651909875269632"=100' 1/98079714615416886934934209737619787751599303819750539264"=100' 1/196159429230833773869868419475239575503198607639501078528"=100' 1/392318858461667547739736838950479151006397215279002157056"=100' 1/784637716923335095479473677900958302012794430558004314112"=100' 1/1569275433846670190958947355801916604025588861116008628224"=100' 1/3138550867693340381917894711603833208051177722232017256448"=100' 1/6277101735386680763835789423207666416102355444464034512896"=100' 1/12554203470773361527671578846415332832204710888928069025792"=100' 1/25108406941546723055343157692830665664409421777856138051584"=100' 1/50216813883093446110686315385661331328818843555712276103168"=100' 1/100433627766186892221372630771322662657637687111424552206336"=100' 1/200867255532373784442745261542645325315275374222849104412672"=100' 1/401734511064747568885490523085290650630550748445698208825344"=100' 1/803469022129495137770981046170581301261101496891396417650688"=100' 1/1606938044258990275541962092341162602522202993782792835301376"=100' 1/3213876088517980551083924184682325205044405987565585670602752"=100' 1/6427752177035961102167848369364650410088811975131171341205504"=100' 1/12855504354071922204335696738729300820177623950262342682411008"=100' 1/25711008708143844408671393477458601640355247900524685364822016"=100' 1/51422017416287688817342786954917203280710495801049370729644032"=100' 1/102844034832575377634685573909834406561420991602098741459288064"=100' 1/205688069665150755269371147819668813122841983204197482918576128"=100' 1/411376139330301510538742295639337626245683966408394965837152256"=100' 1/822752278660603021077484591278675252491367932816789931674304512"=100' 1/1645504557321206042154969182557350504982735865633579863348609024"=100' 1/3291009114642412084309938365114701009965471731267159726697218048"=100' 1/6582018229284824168619876730229402019930943462534319453394436096"=100' 1/13164036458569648337239753460458804039861886925068638906788872192"=100' 1/26328072917139296674479506920917608079723773850137277813577744384"=100' 1/52656145834278593348959013841835216159447547700274555627155488768"=100' 1/105312291668557186697918027683670432318895095400549111254310977536"=100' 1/210624583337114373395836055367340864637790190801098222508621955072"=100' 1/421249166674228746791672110734681729275580381602196445017243910144"=100' 1/842498333348457493583344221469363458551160763204392890034487820288"=100' 1/1684996666896914987166688442938726917102321526408785780068975640576"=100' 1/3369993333793829974333376885877453834204643052817571560137951281152"=100' 1/6739986667587659948666753771754907668409286105635143120275902562304"=100' 1/13479973335175319897333507543509815336818572211270286240551805124608"=100' 1/26959946670350639794667015087019630673637144422540572481103610249216"=100' 1/53919893340701279589334030174039261347274288845081144962207220498432"=100' 1/107839786681402559178668060348078522694548577690162289924414440996864"=100' 1/215679573362805118357336120696157045389097155380324579848828881993728"=100' 1/431359146725610236714672241392314090778194310760649159697657763987456"=100' 1/862718293451220473429344482784628181556388621521298319395315527974912"=100' 1/1725436586902440946858688965569256363112777243042596638790631055949824"=100' 1/3450873173804881893717377931138512726225554486085193277581262111899648"=100' 1/6901746347609763787434755862277025452451108972170386555162524223799296"=100' 1/13803492695219527574869511724554050904902217944340773110325048447598592"=100' 1/27606985390439055149739023449108101809804435888681546220650096895197184"=100' 1/55213970780878110299478046898216203619608871777363092441300193790394368"=100' 1/110427941561756220598956093796432407239217743554726184882600387580788736"=100' 1/220855883123512441197912187592864814478435487109452369765200775161577472"=100' 1/441711766247024882395824375185729628956870974218904739530401550323154944"=100' 1/883423532494049764791648750371459257913741948437809479060803100646309888"=100' 1/1766847064988099529583297500742918515827483896875618958121606201292619776"=100' 1/3533694129976199059166595001485837031654967793751237916243212402585239552"=100' 1/7067388259952398118333190002971674063309935587502475832486424805170479104"=100' 1/14134776519904796236666380005943348126619871175004951664972849610340958208"=100' 1/28269553039809592473332760011886696253239742350009903329945699220681916416"=100' 1/56539106079619184946665520023773392506479484700019806659891398441363832832"=100' 1/113078212159238369893331040047546785012958969400039613319782796882727665664"=100' 1/226156424318476739786662080095093570025917938800079226639565593765455331328"=100' 1/452312848636953479573324160190187140051835877600158453279131187530910662656"=100' 1/904625697273906959146648320380374280103671755200316906558262375061821325312"=100' 1/1809251394547813918293296640760748560207343510400633813116524750123642650624"=100' 1/3618502789095627836586593281521497120414687020801267626233049500247285301248"=100' 1/7237005578191255673173186563042994240829374041602535252466099000494570602496"=100' 1/14474011156382511346346373126085988481658748083205070504932198000989141204992"=100' 1/28948022312765022692692746252171976963317496166410141009864396001978282409984"=100' 1/57896044625530045385385492504343953926634992332820282019728792003956564819968"=100' 1/11579208925106009077077098500868790785326998466564056403945758400791312



LAYOUT: SIGGATER
DRAWN: SIGGATER
REVIEWED: SIGGATER
carpentierj
4/2/2014
5:15:58

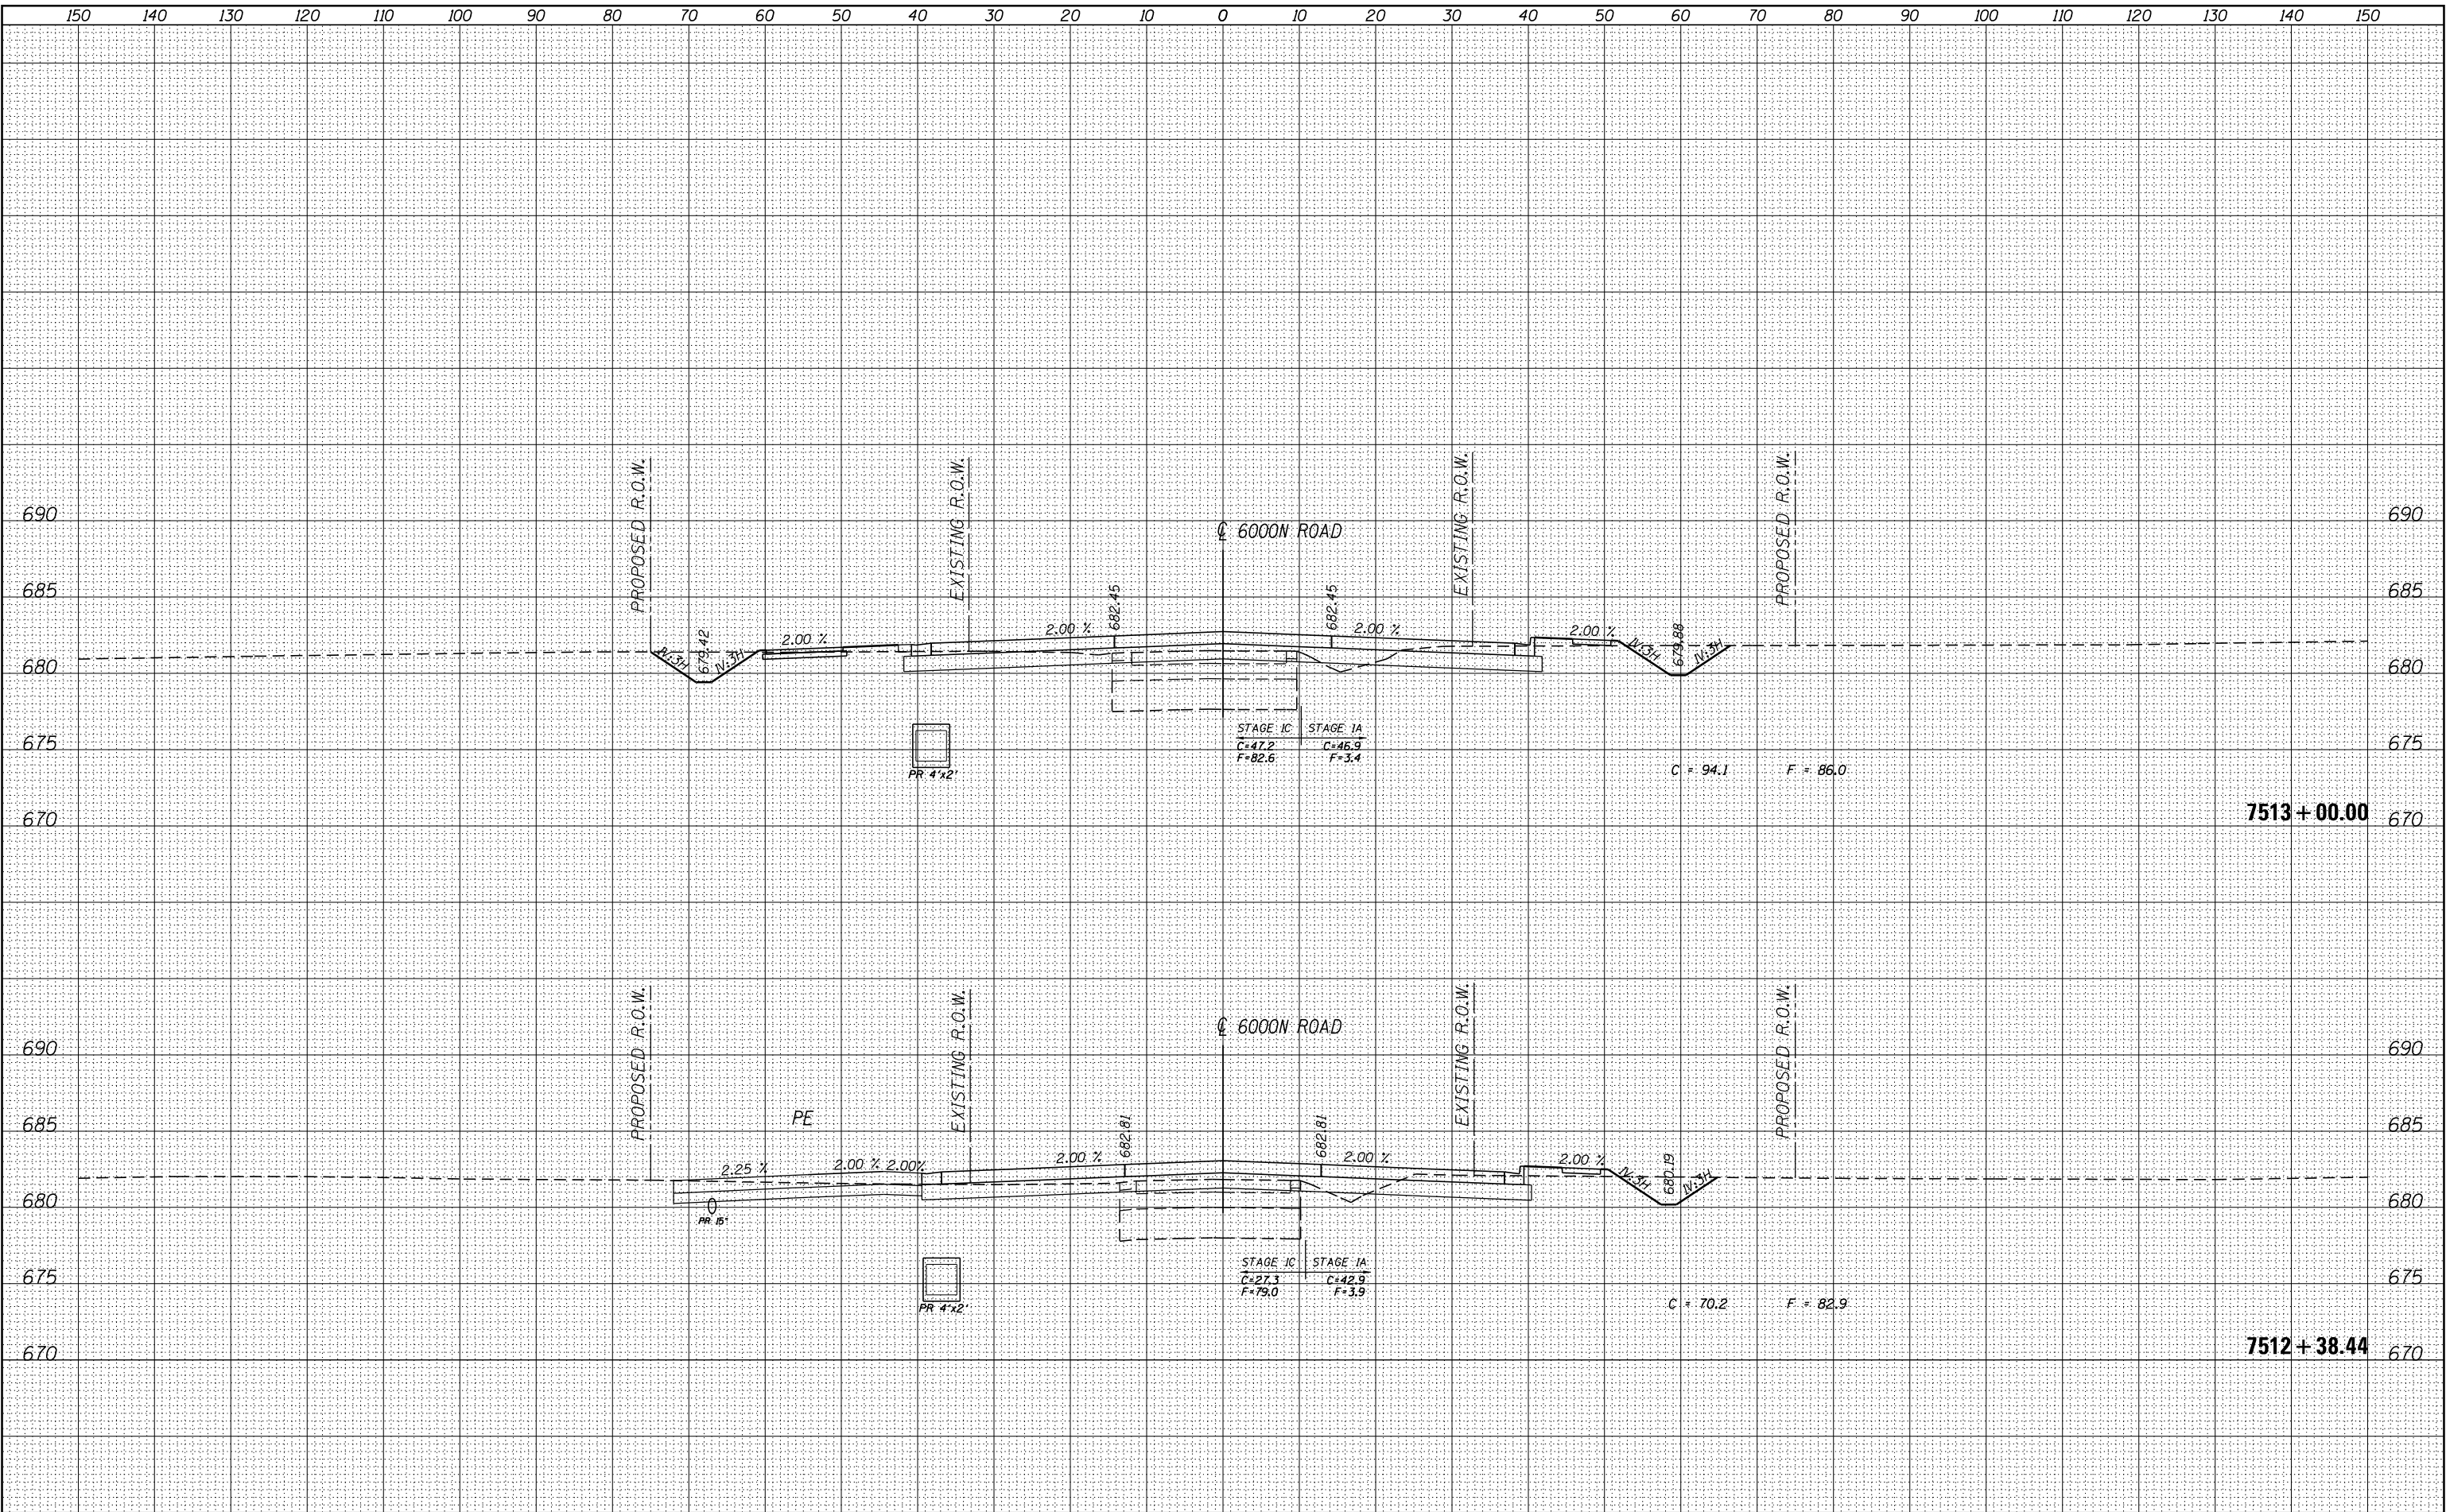


FILE NAME =	USER NAME = carpentierj	DESIGNED - DPA	REVISED -	STATE OF ILLINOIS DEPARTMENT OF TRANSPORTATION				CROSS SECTIONS - 6000N I-57 AND 6000N RD (BOURBONNAIS PARKWAY) BOURBONNAIS, IL				F.A.I. RTE.	SECTION	COUNTY	TOTAL SHEETS	SHEET NO.
D309H0038-sht-xsht023		DRAWN - MWH	REVISED -									57	(46-1)HBK-1	KANKAKEE	819	683
MODEL NAME =		CHECKED - DPA	REVISED -									CONTRACT NO. 66982				
PLOT DATE = 4/2/2014		DATE - 12/03/13	REVISED -									ILLINOIS FED. AID PROJECT				
SCALE:				SHEET OF SHEETS				STA. 7512+38.44 TO STA. 7513+00.00								

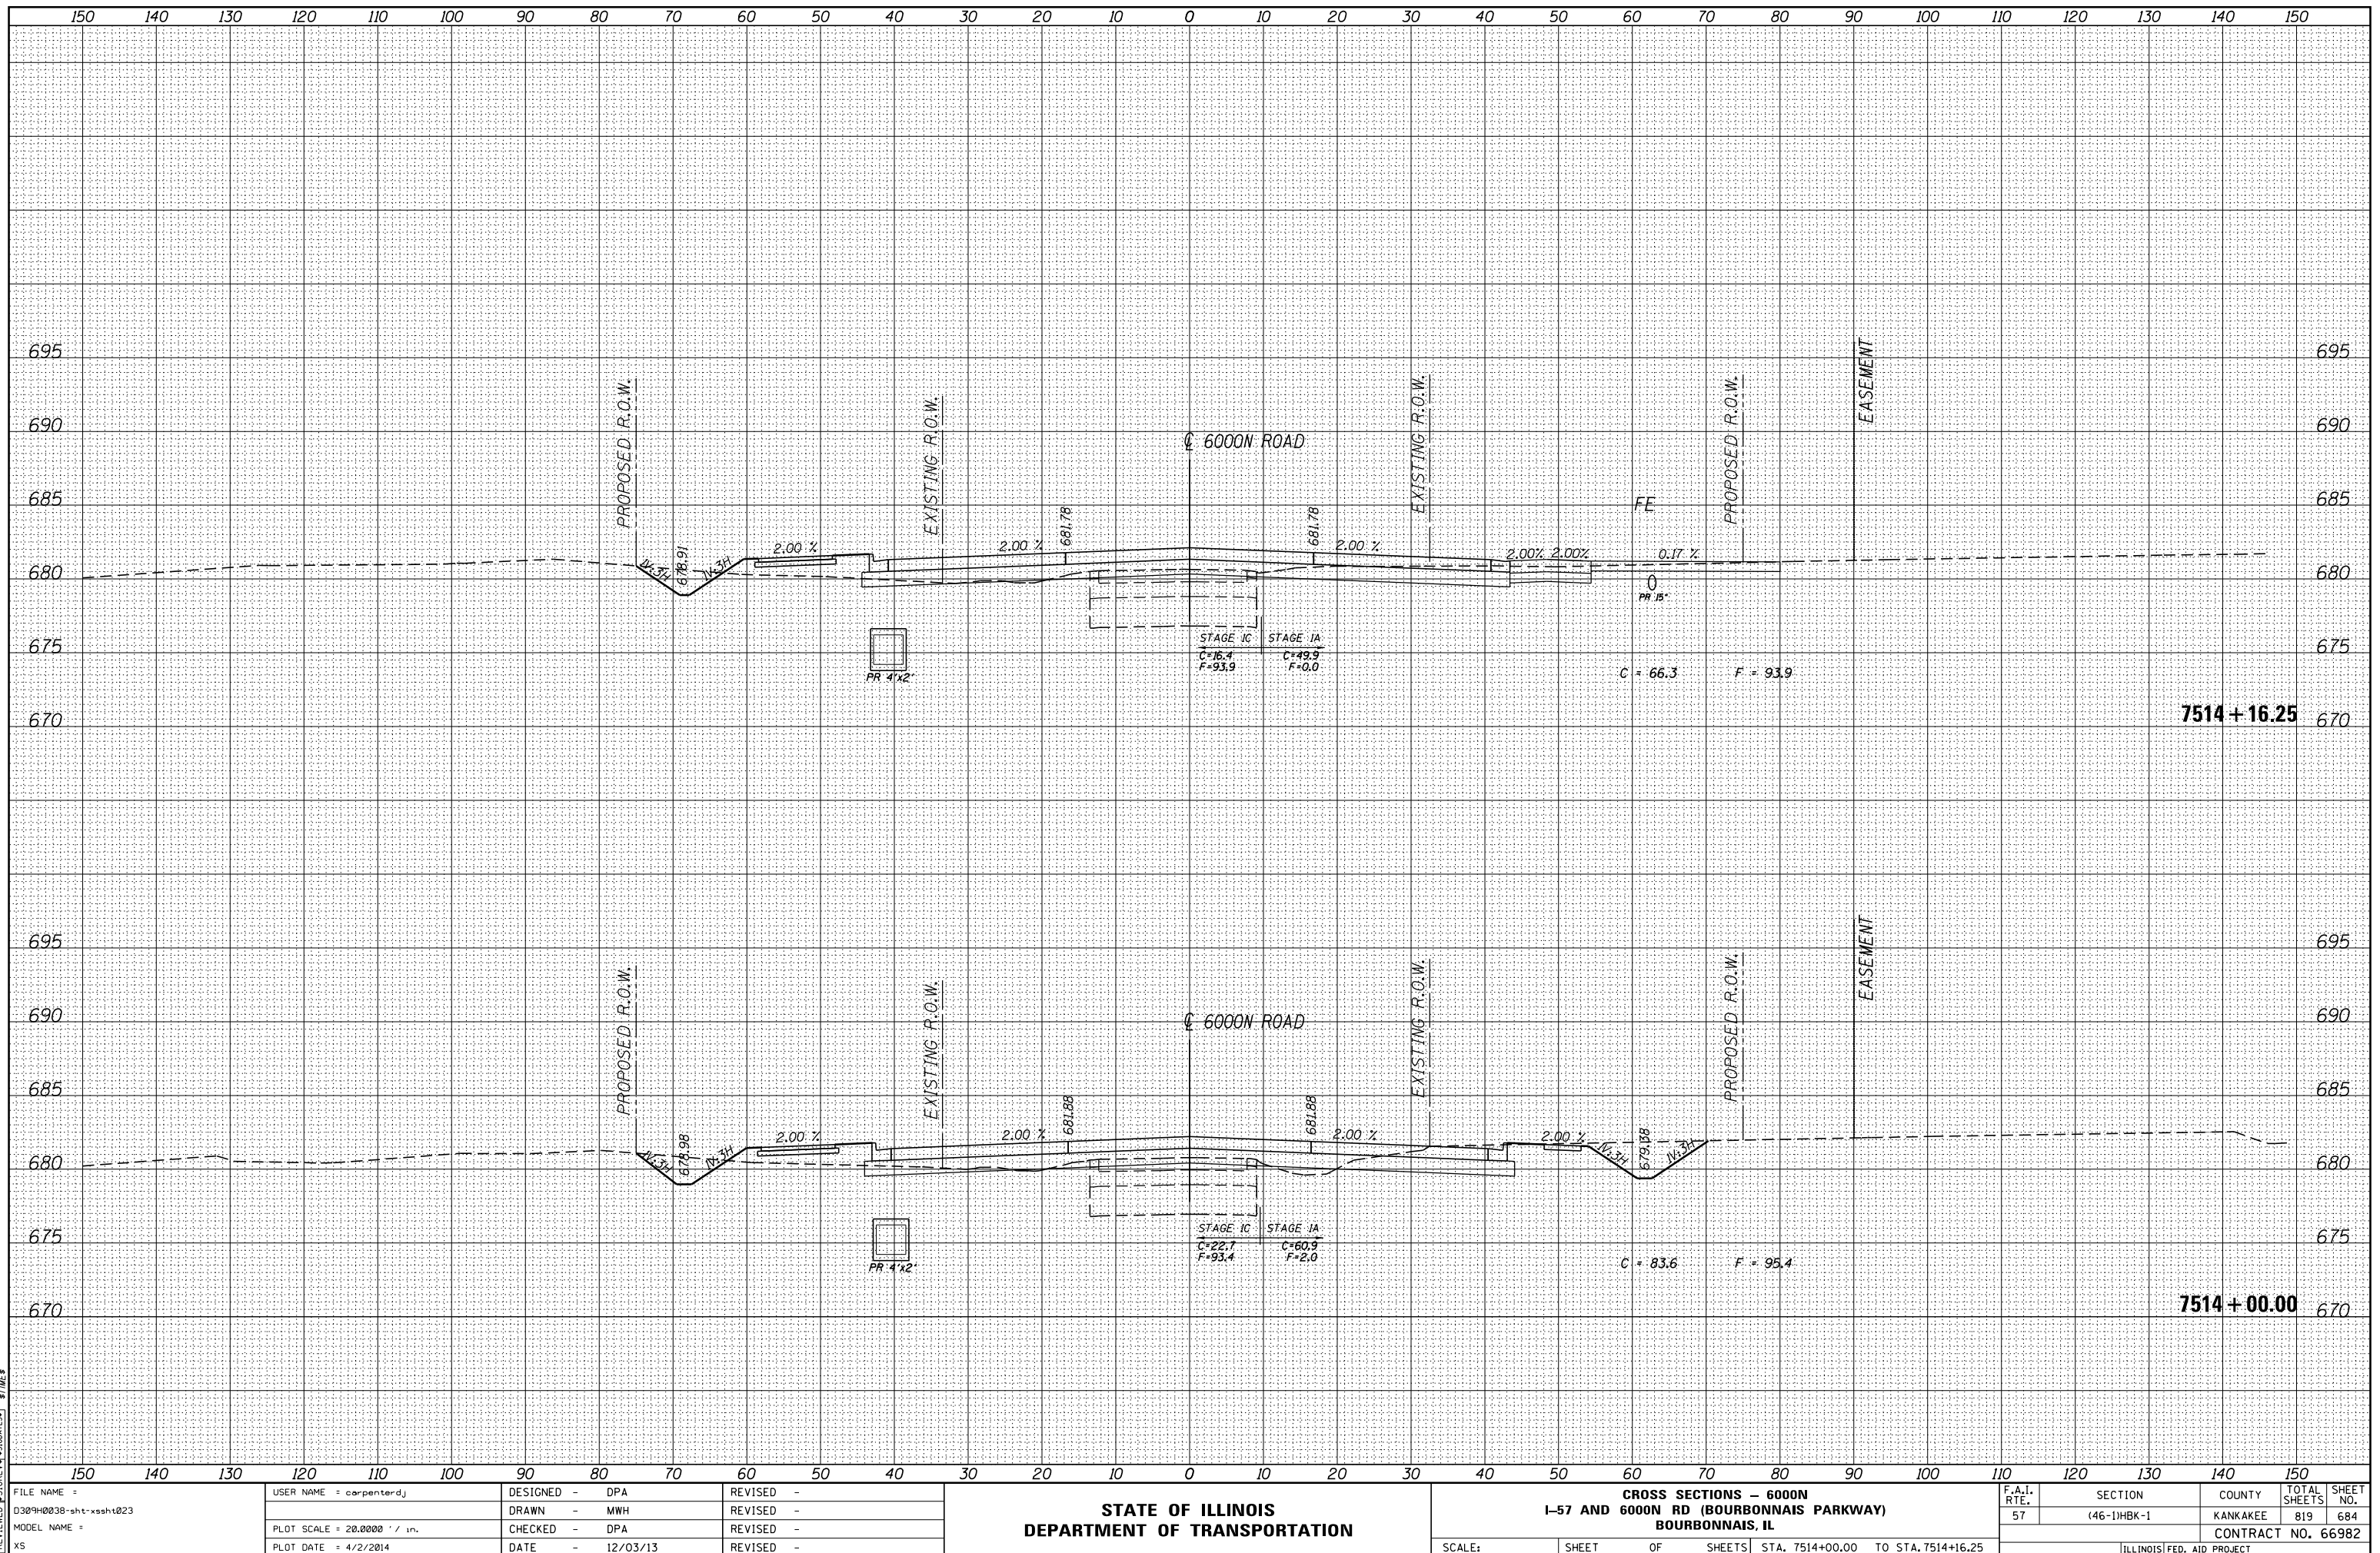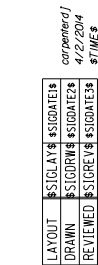






LAYOUT: SIGGATEX
DRAWN: SIGGATEX
REVIEWED: SIGGATEX
carpentierj
4/2/2014
5:15:58

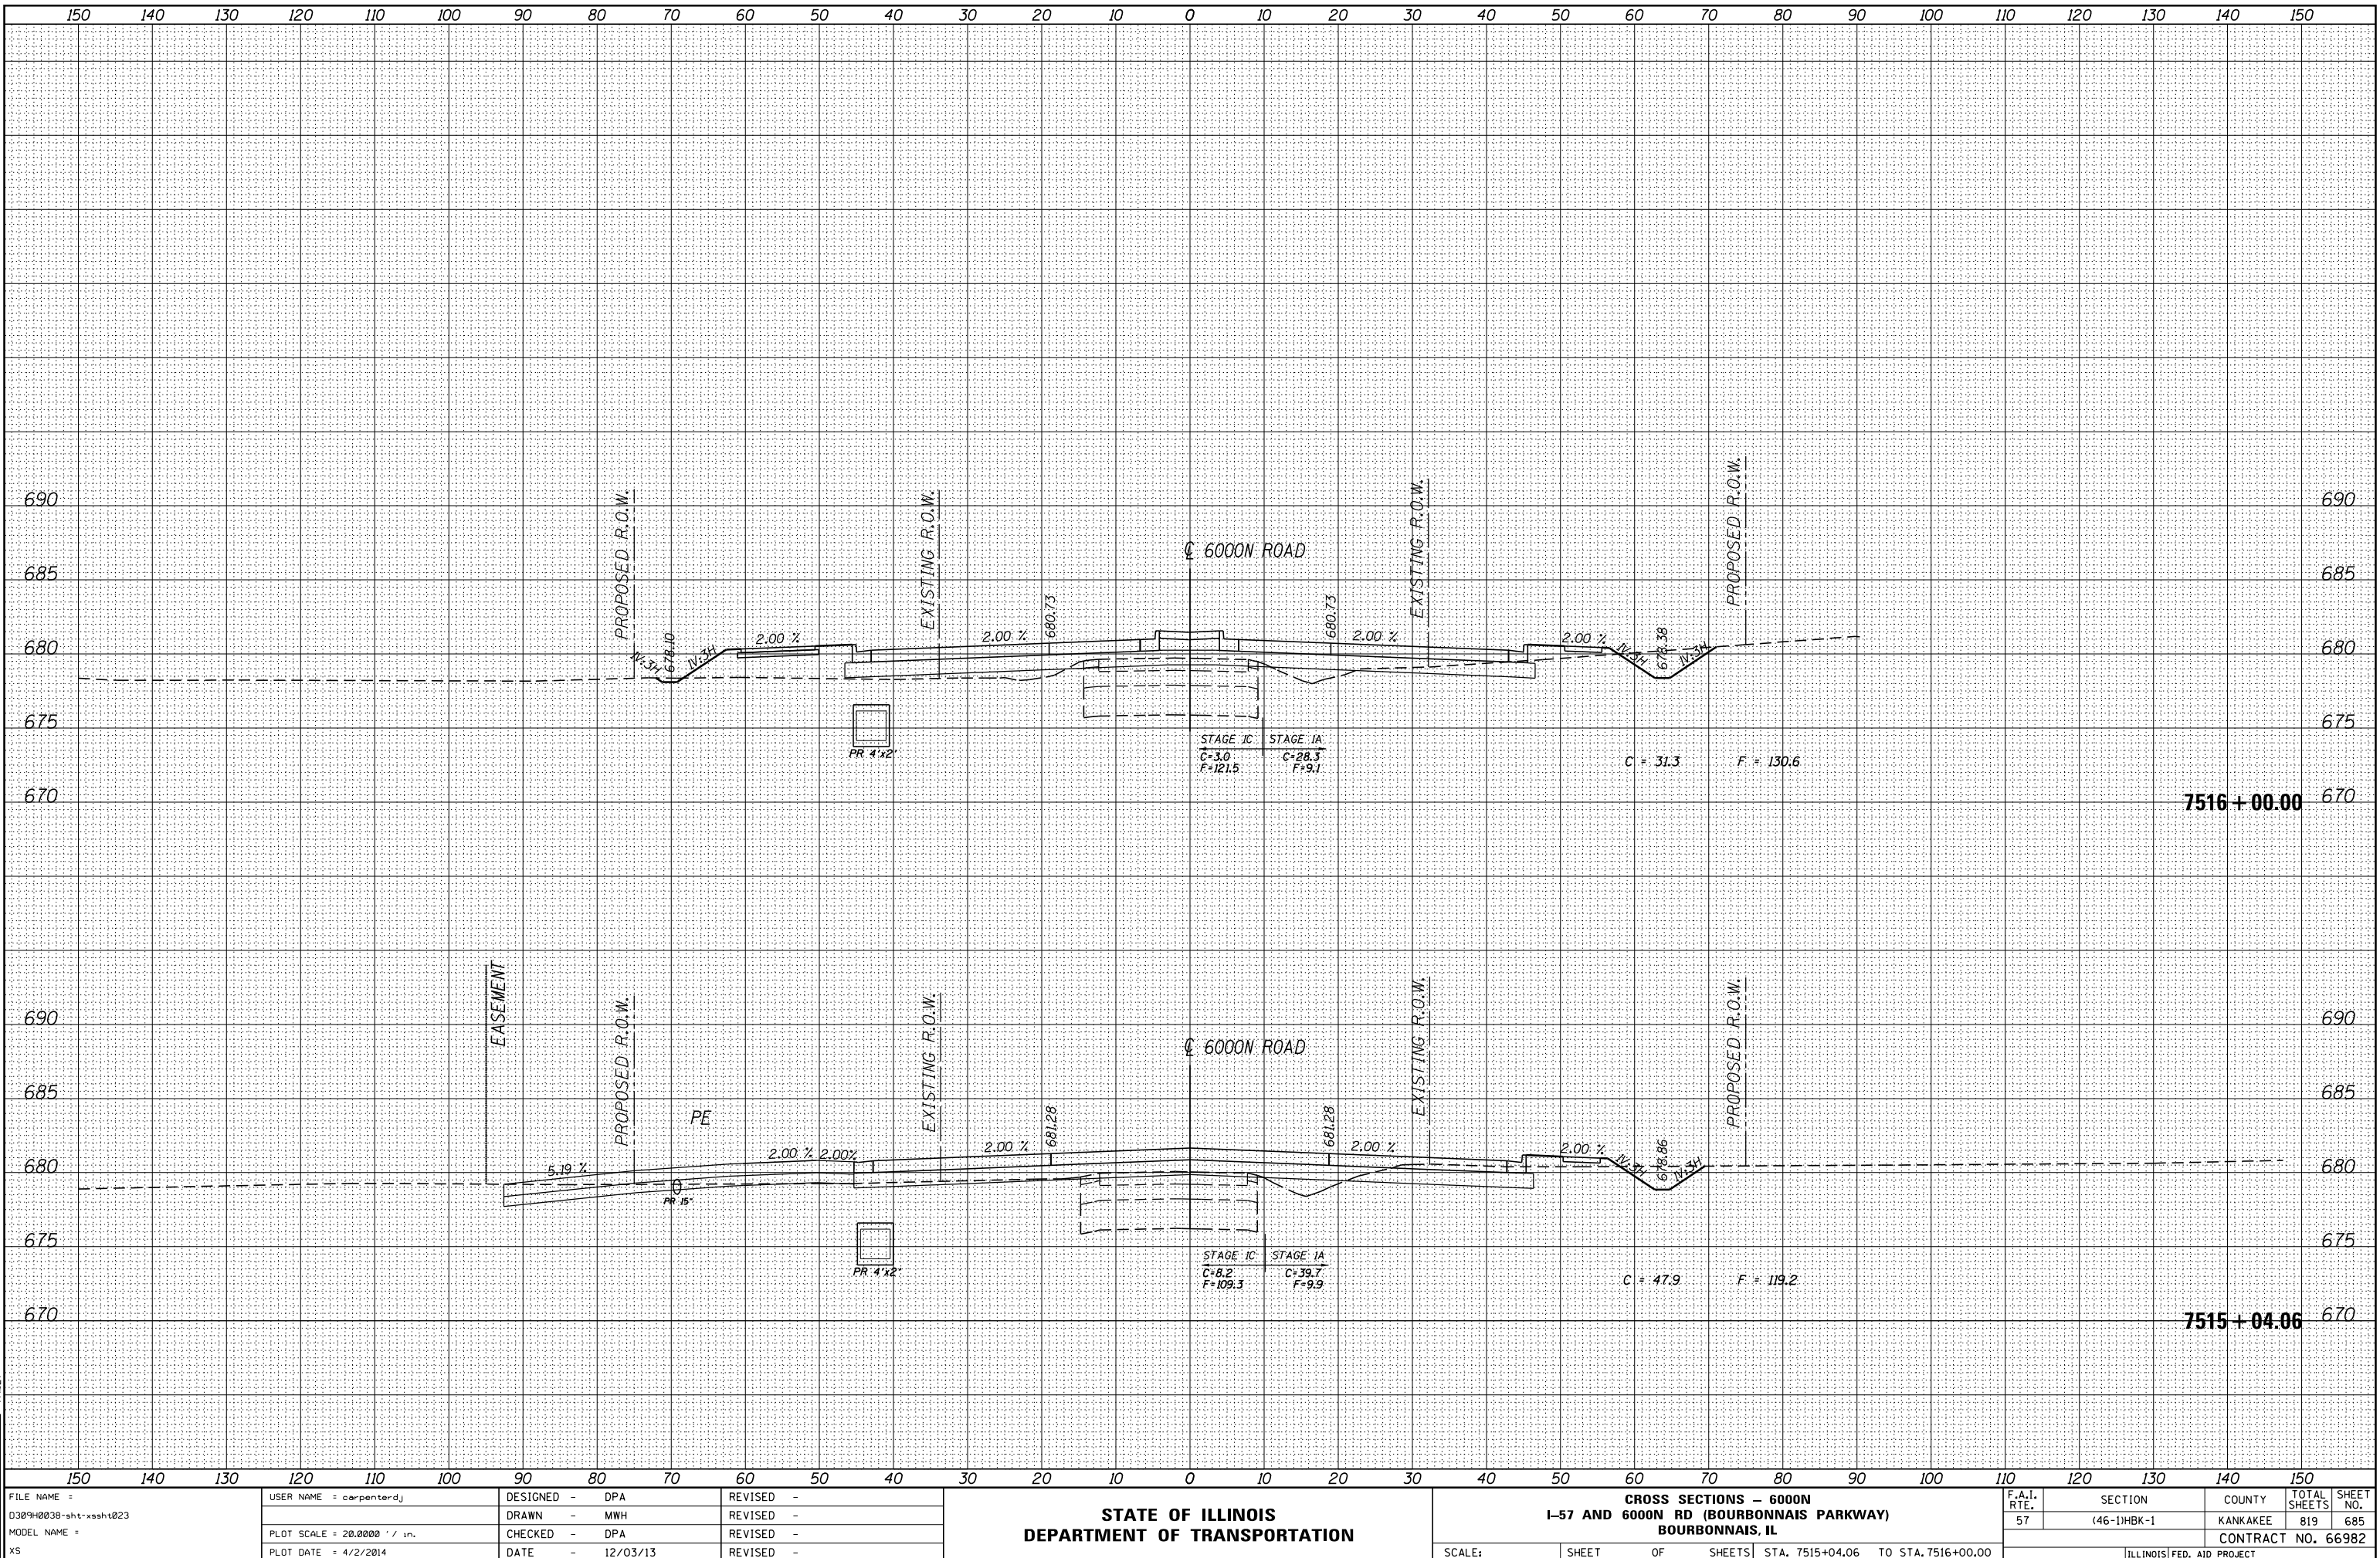


FILE NAME =	USER NAME = carpenterj	DESIGNED - DPA	REVISED -	STATE OF ILLINOIS DEPARTMENT OF TRANSPORTATION				CROSS SECTIONS - 6000N I-57 AND 6000N RD (BOURBONNAIS PARKWAY) BOURBONNAIS, IL				F.A.I. RTE.	SECTION	COUNTY	TOTAL SHEETS	SHEET NO.
D309H0038-sht-ssht023		DRAWN - MWH	REVISED -									57	(46-1)HBK-1	KANKAKEE	819	685
MODEL NAME =		CHECKED - DPA	REVISED -									CONTRACT NO. 66982				
XS		DATE - 12/03/13	REVISED -					SCALE:	SHEET	OF	SHEETS	STA. 7515+04.06	TO STA. 7516+00.00	ILLINOIS FED. AID PROJECT		

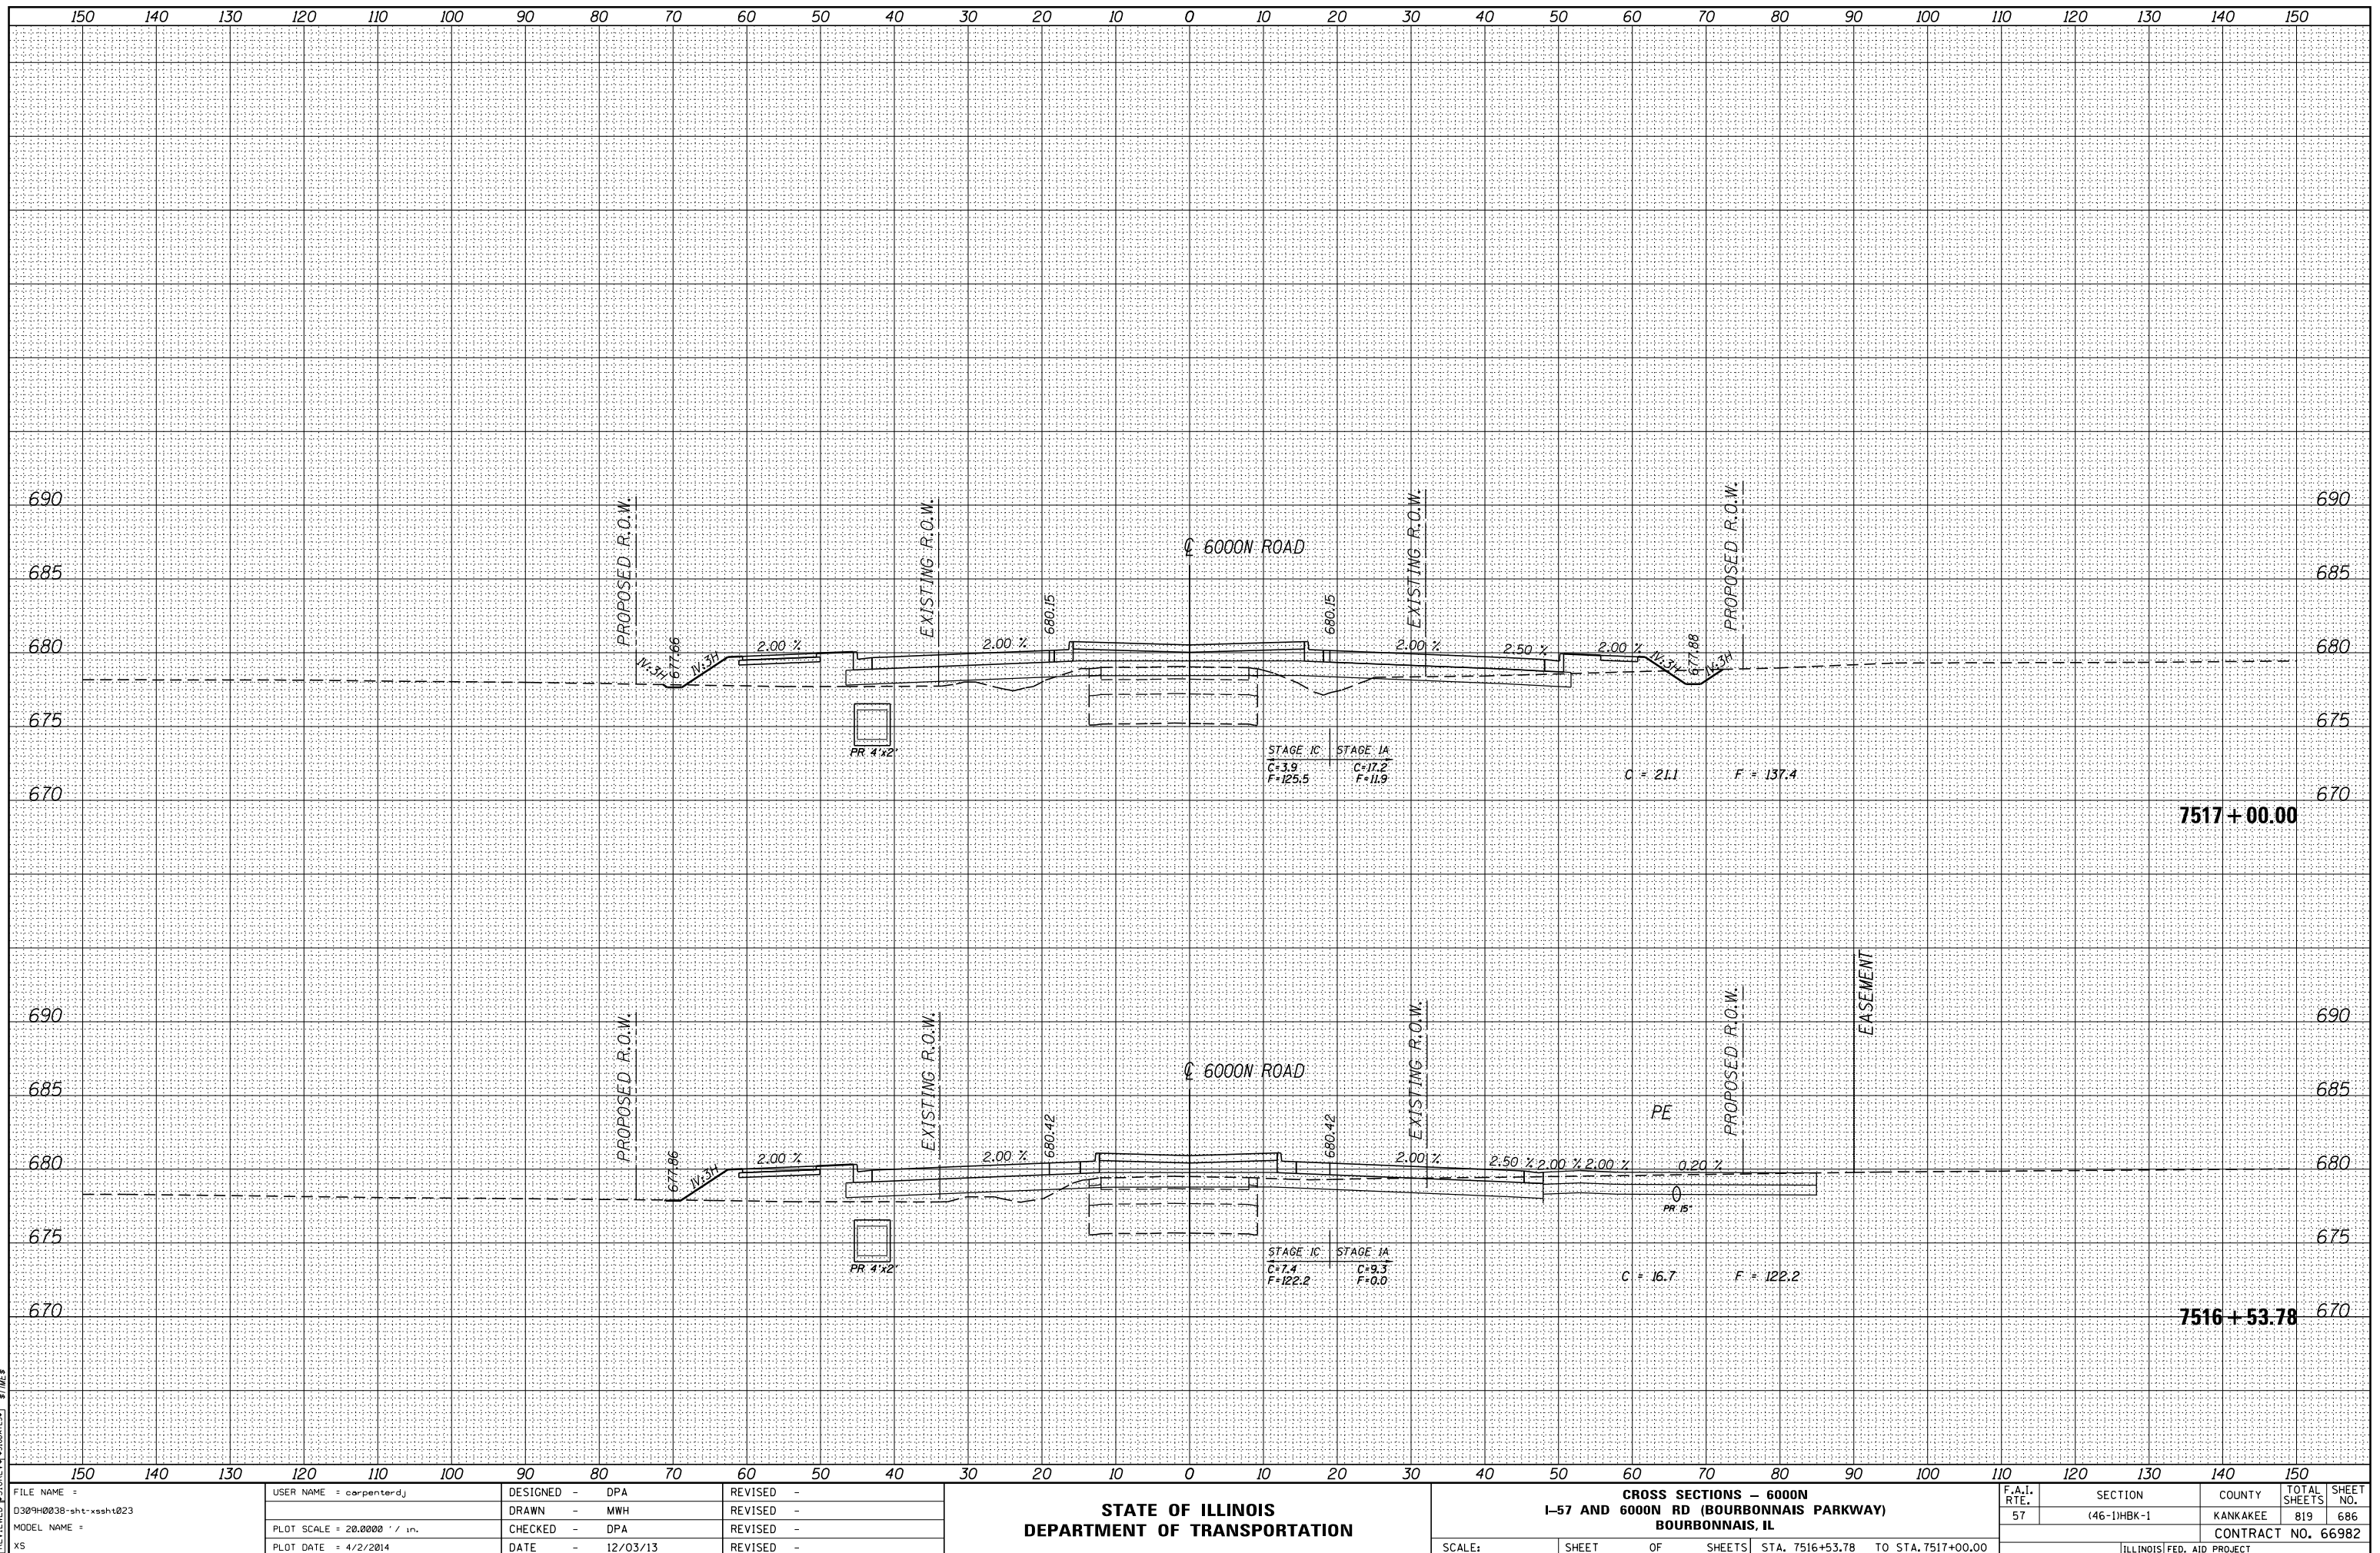

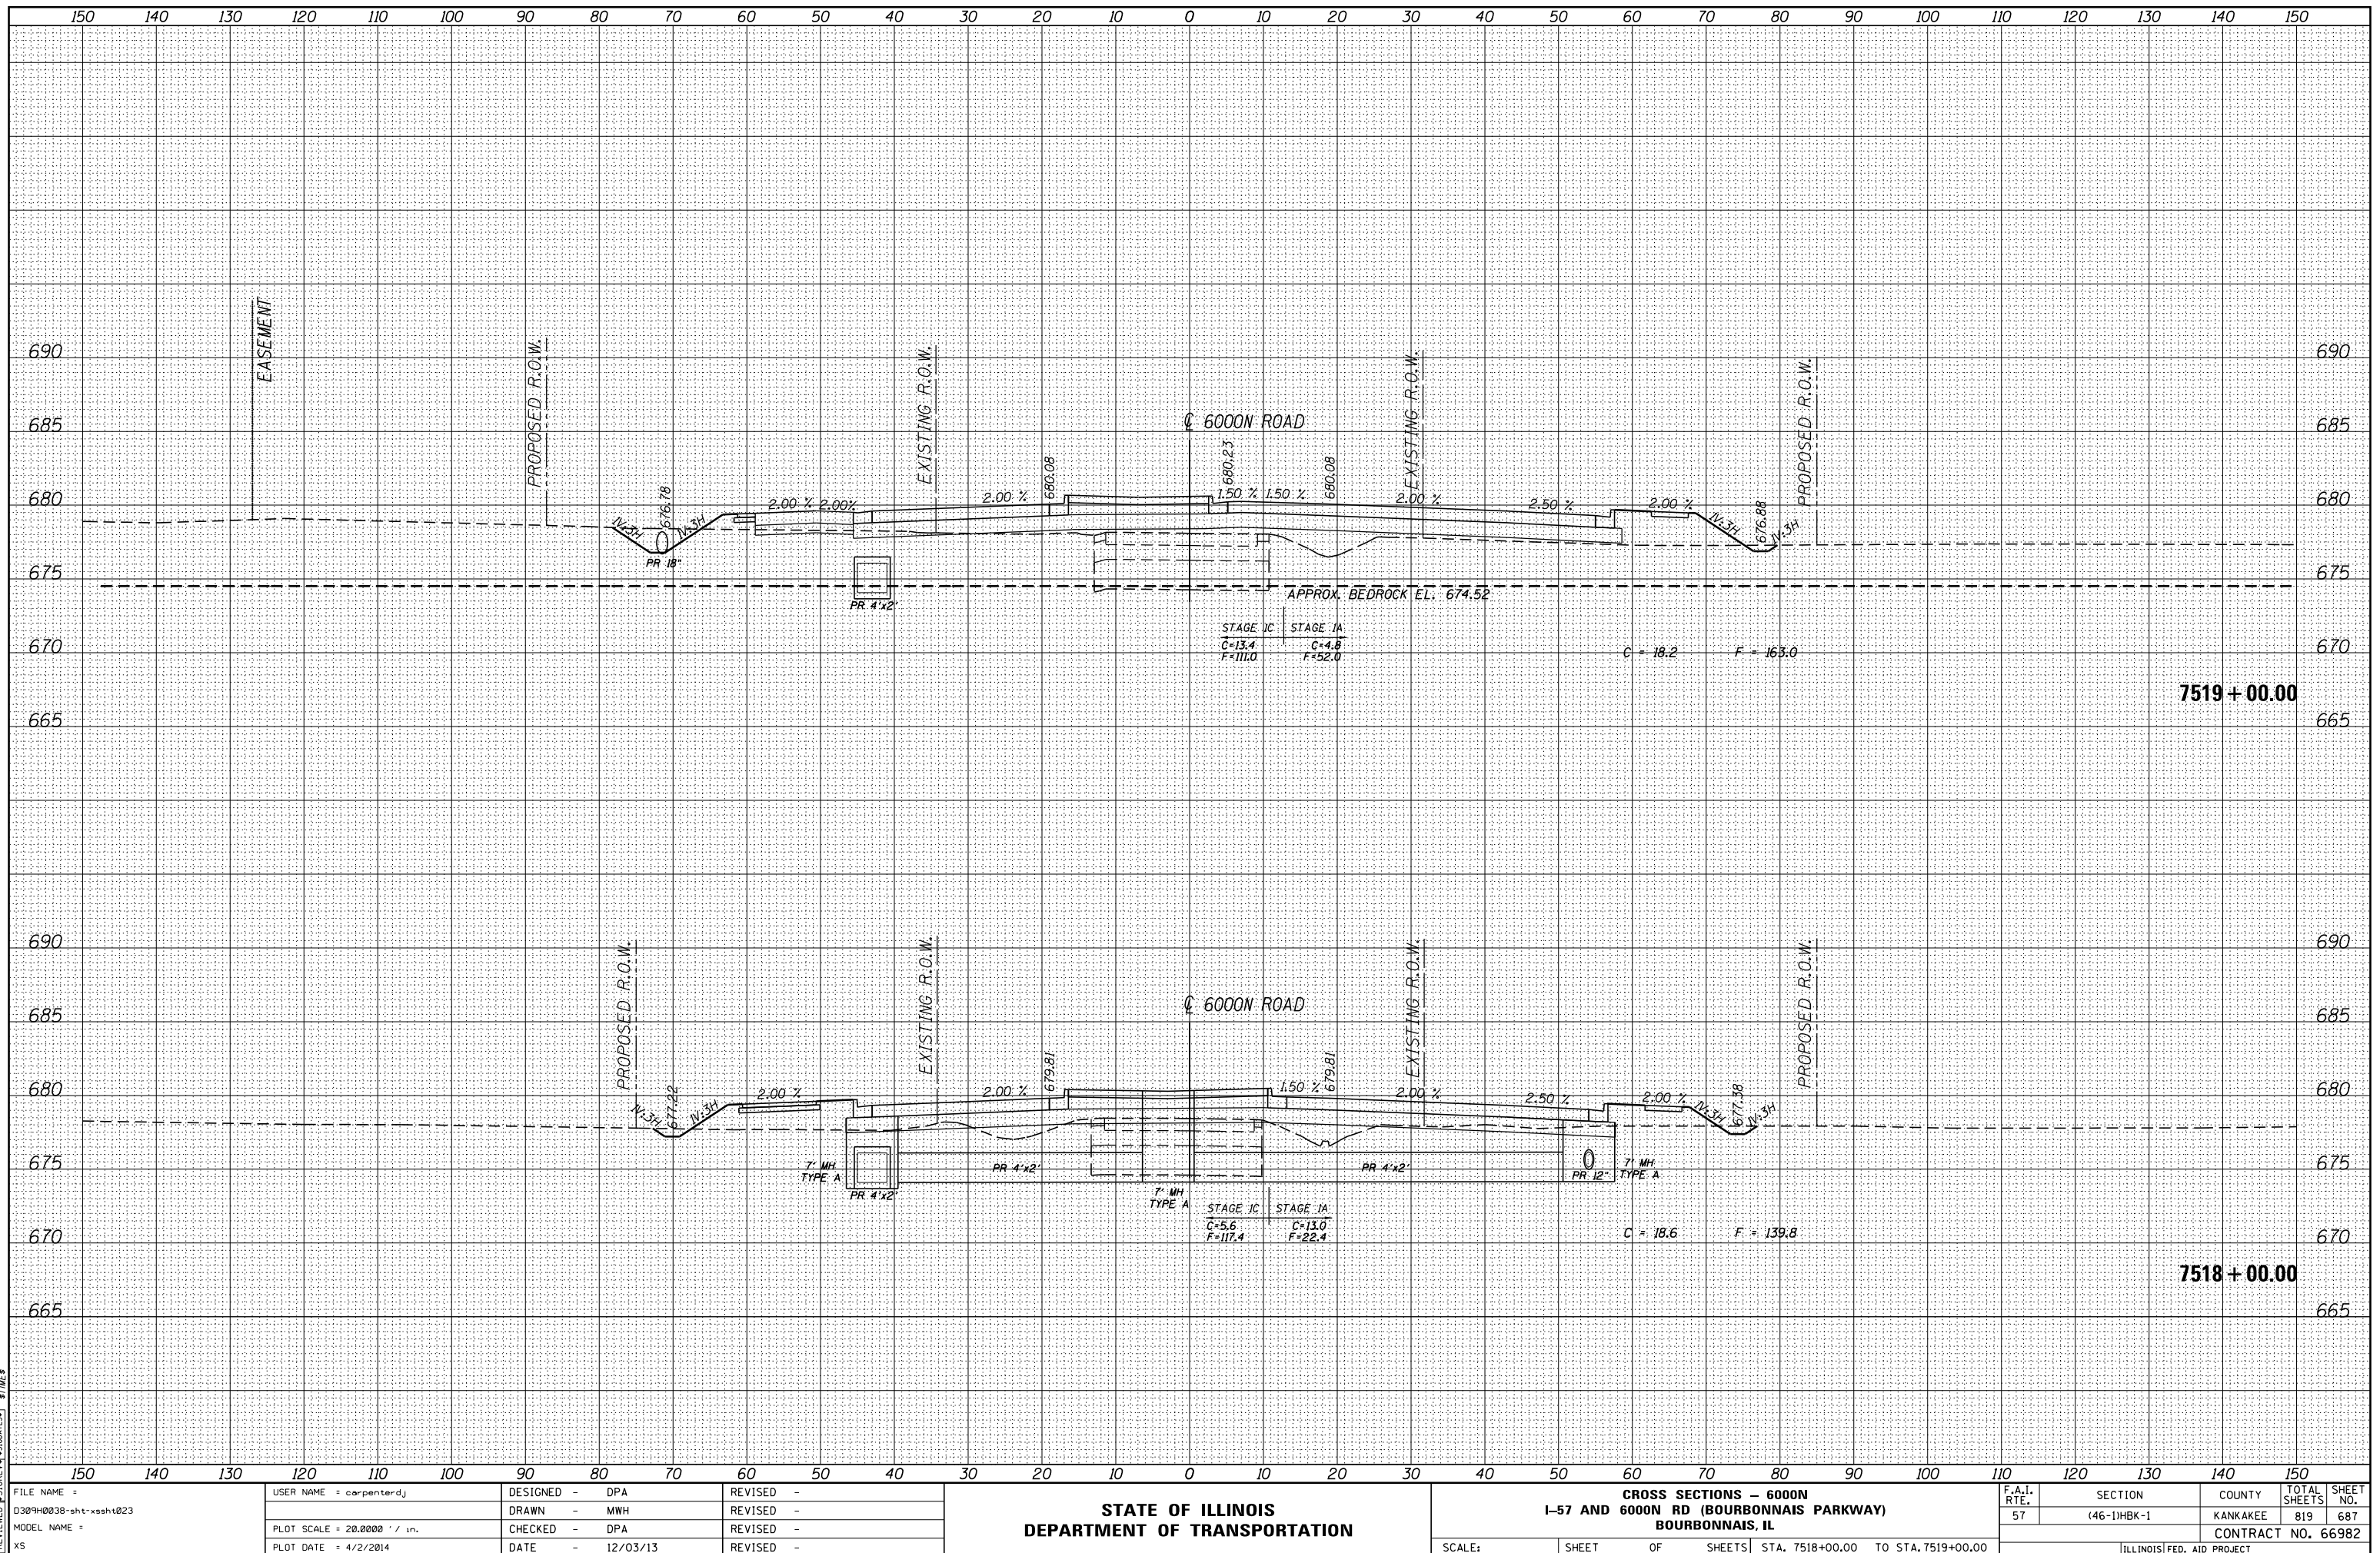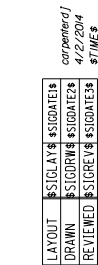



LAYOUT: SIGGATER
DRAWN: SIGGATER
REVIEWED: SIGGATER
carpentierj
4/2/2014
5:15:58

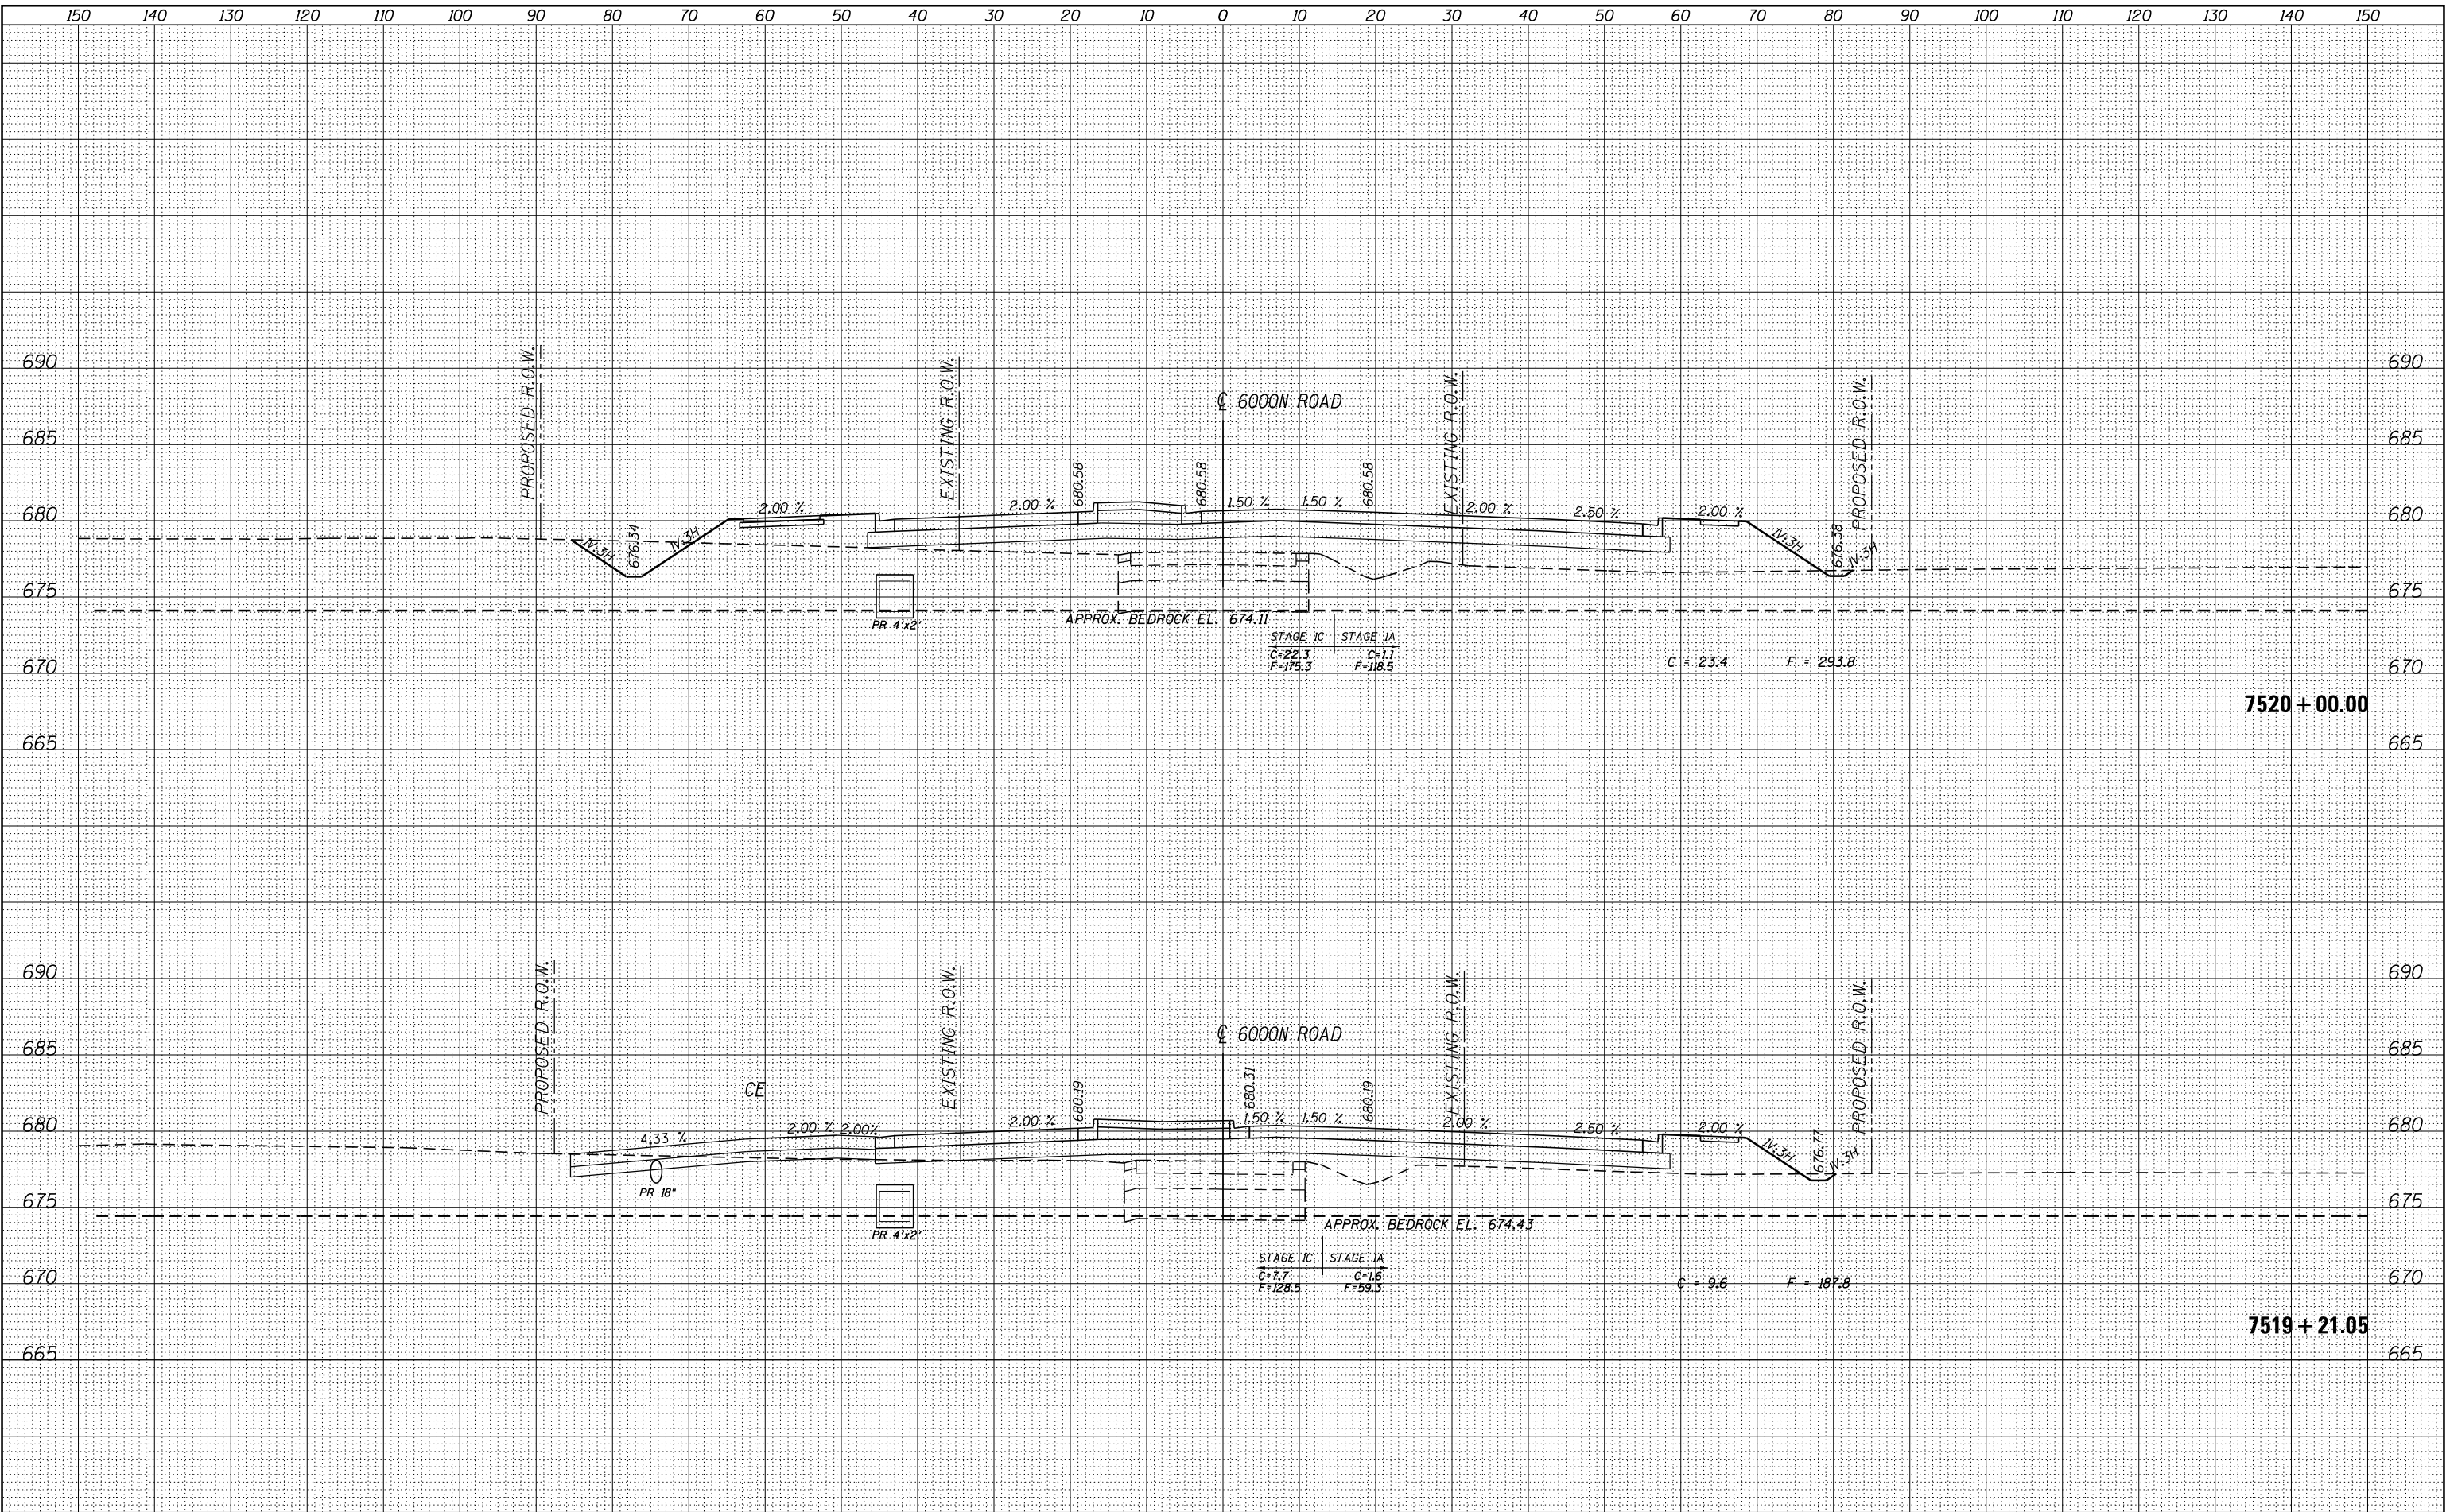


FILE NAME =	USER NAME = carpentierj	DESIGNED - DPA	REVISED -	STATE OF ILLINOIS DEPARTMENT OF TRANSPORTATION				CROSS SECTIONS - 6000N I-57 AND 6000N RD (BOURBONNAIS PARKWAY) BOURBONNAIS, IL				F.A.I. RTE.	SECTION	COUNTY	TOTAL SHEETS	SHEET NO.
D309H0038-sht-xxsht023		DRAWN - MWH	REVISED -									57	(46-1)HBK-1	KANKAKEE	819	688
MODEL NAME =		CHECKED - DPA	REVISED -													CONTRACT NO. 66982
XS		DATE - 12/03/13	REVISED -									ILLINOIS FED. AID PROJECT				

SCALE: SHEET OF SHEETS STA. 7519+21.05 TO STA. 7520+00.00




LAYOUT: SIGGATEH
DRAWN: SIGGATEH
REVIEWED: SIGGATEH
carpentierj
4/2/2014
5:15:53

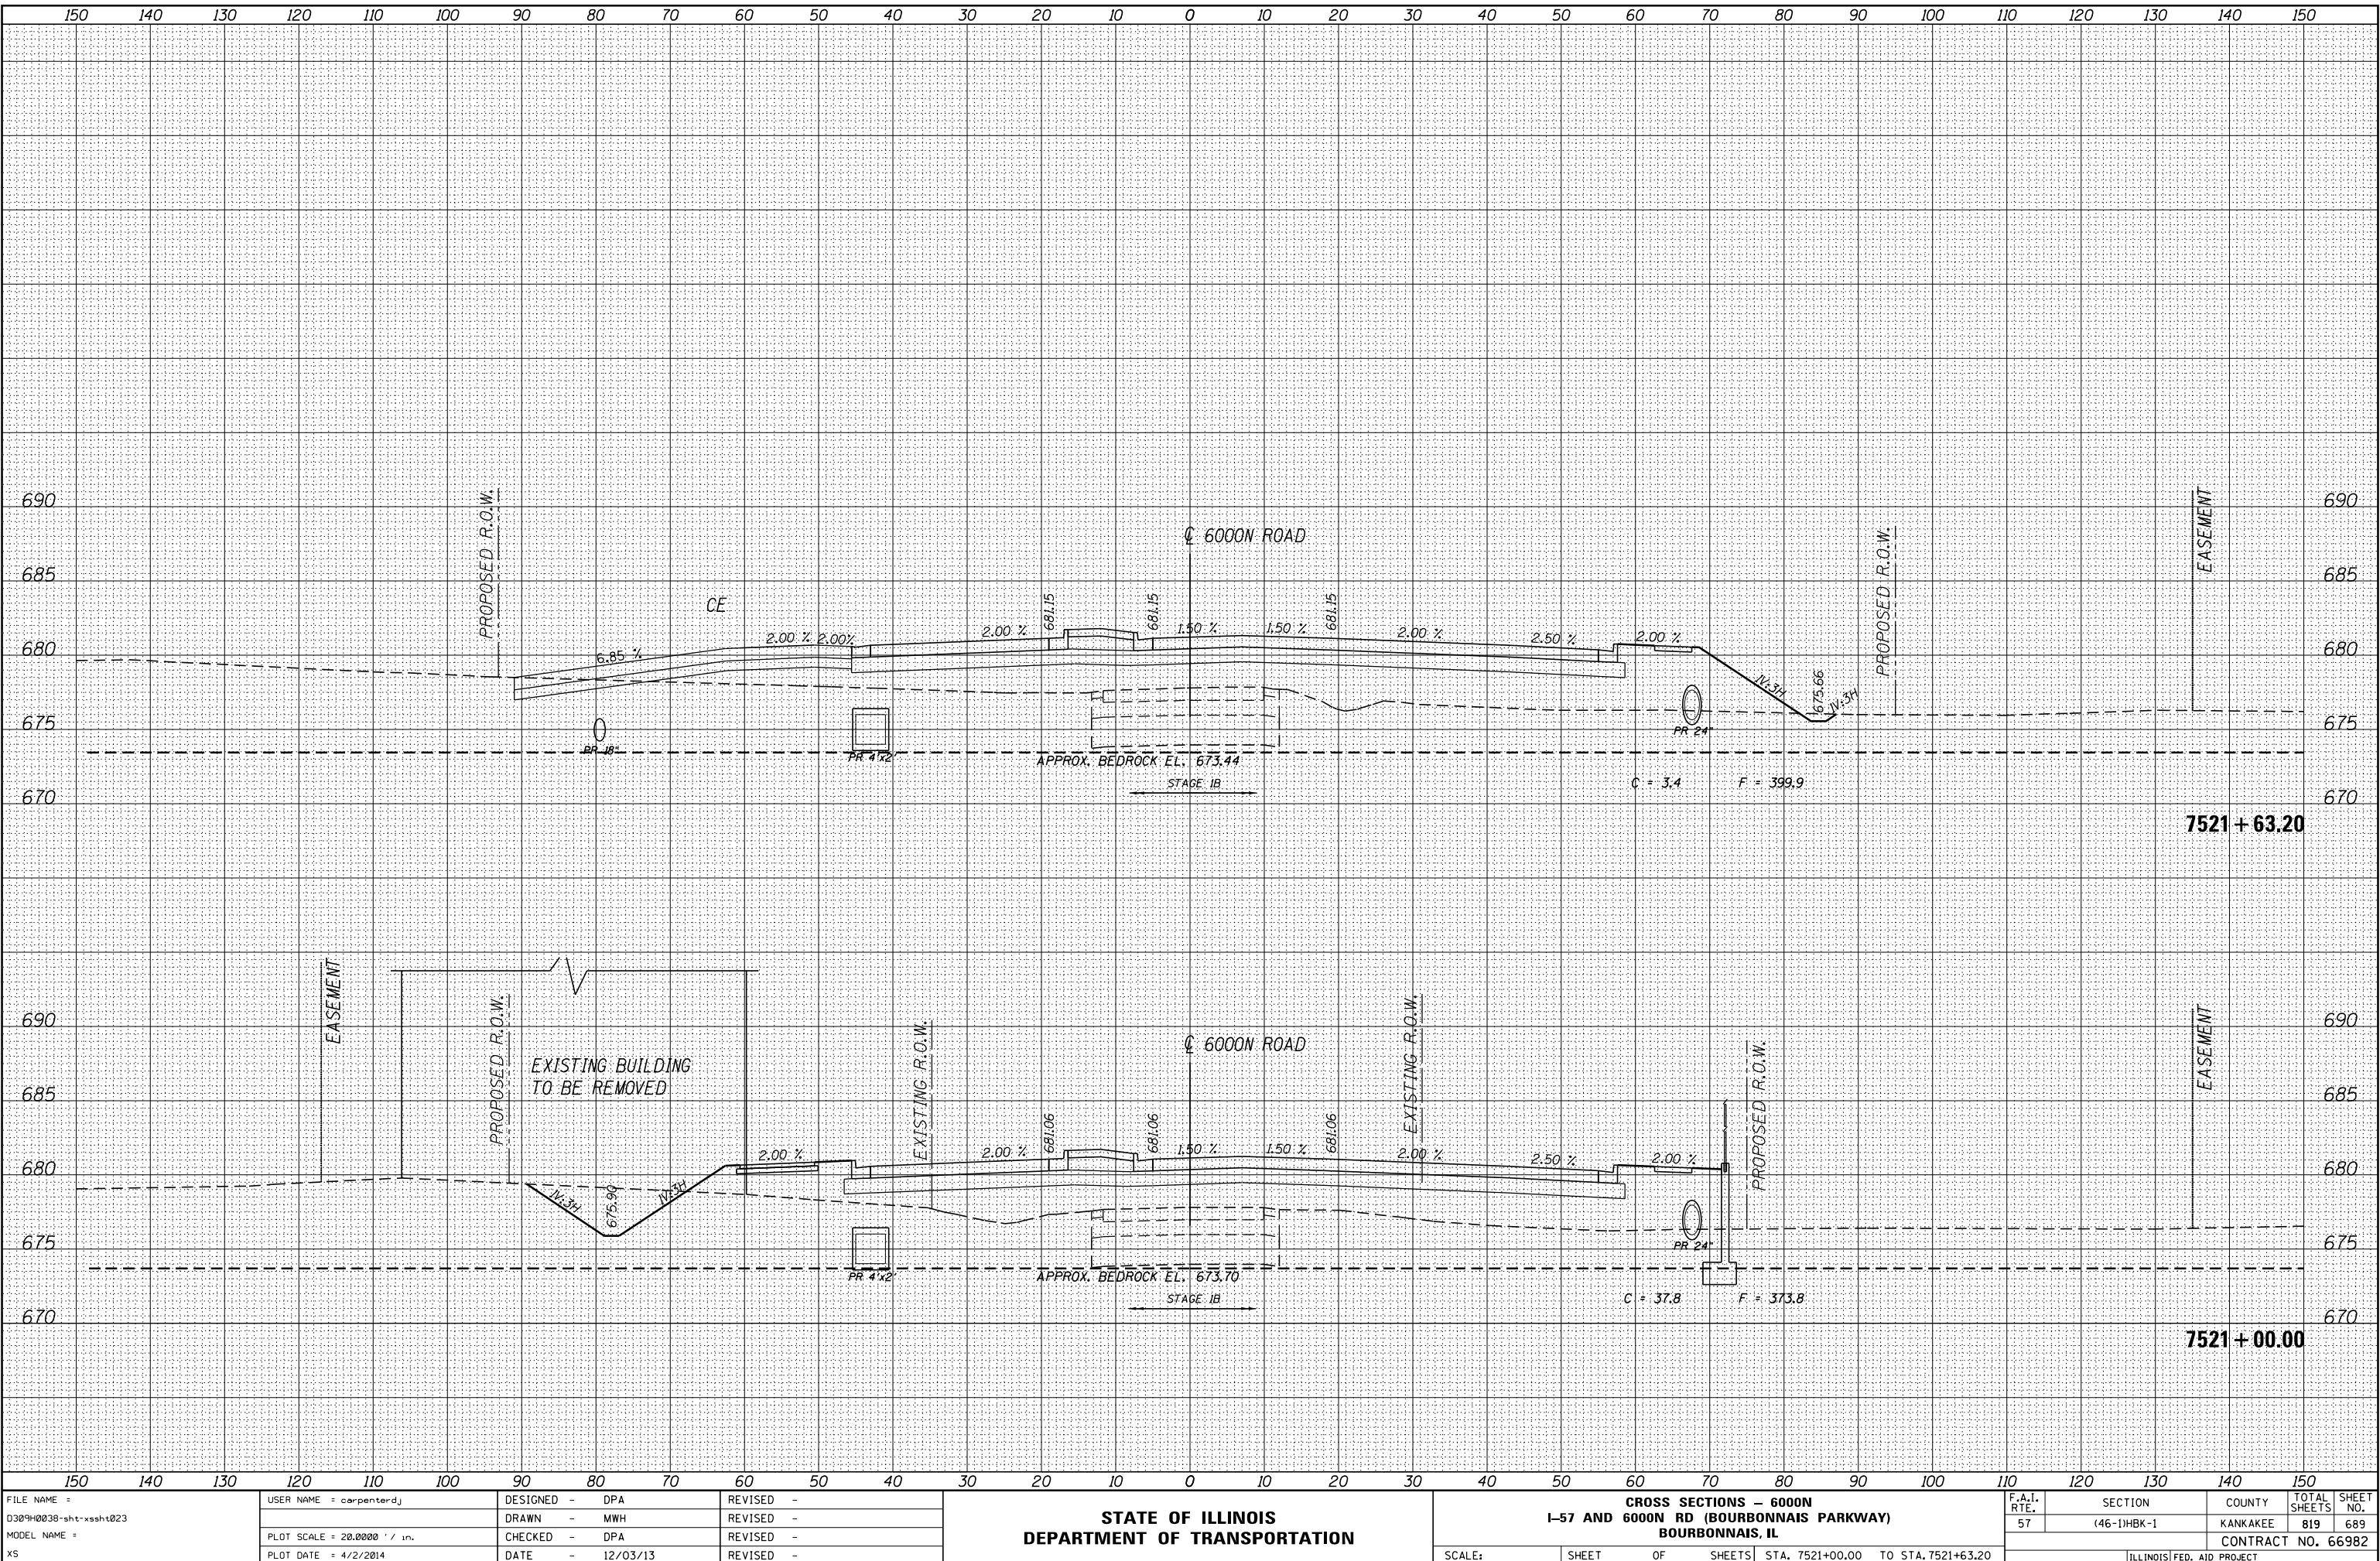

FILE NAME =	USER NAME = carpentierj	DESIGNED - DPA	REVISED -	STATE OF ILLINOIS DEPARTMENT OF TRANSPORTATION				CROSS SECTIONS - 6000N I-57 AND 6000N RD (BOURBONNAIS PARKWAY) BOURBONNAIS, IL				F.A.I. RTE.	SECTION	COUNTY	TOTAL SHEETS	SHEET NO.
D309H0038-sht-xsht023		DRAWN - MWH	REVISED -									57	(46-1)HBK-1	KANKAKEE	819	689
MODEL NAME =		CHECKED - DPA	REVISED -									CONTRACT NO. 66982				
XS		DATE - 12/03/13	REVISED -									ILLINOIS FED. AID PROJECT				
				SCALE:				SHEET OF SHEETS				STA. 7521+00.00 TO STA. 7521+63.20				




LAYOUT: SIGGATER
DRAWN: SIGGATER
REVIEWED: SIGGATER
carpentierj
4/2/2014
5:15:58

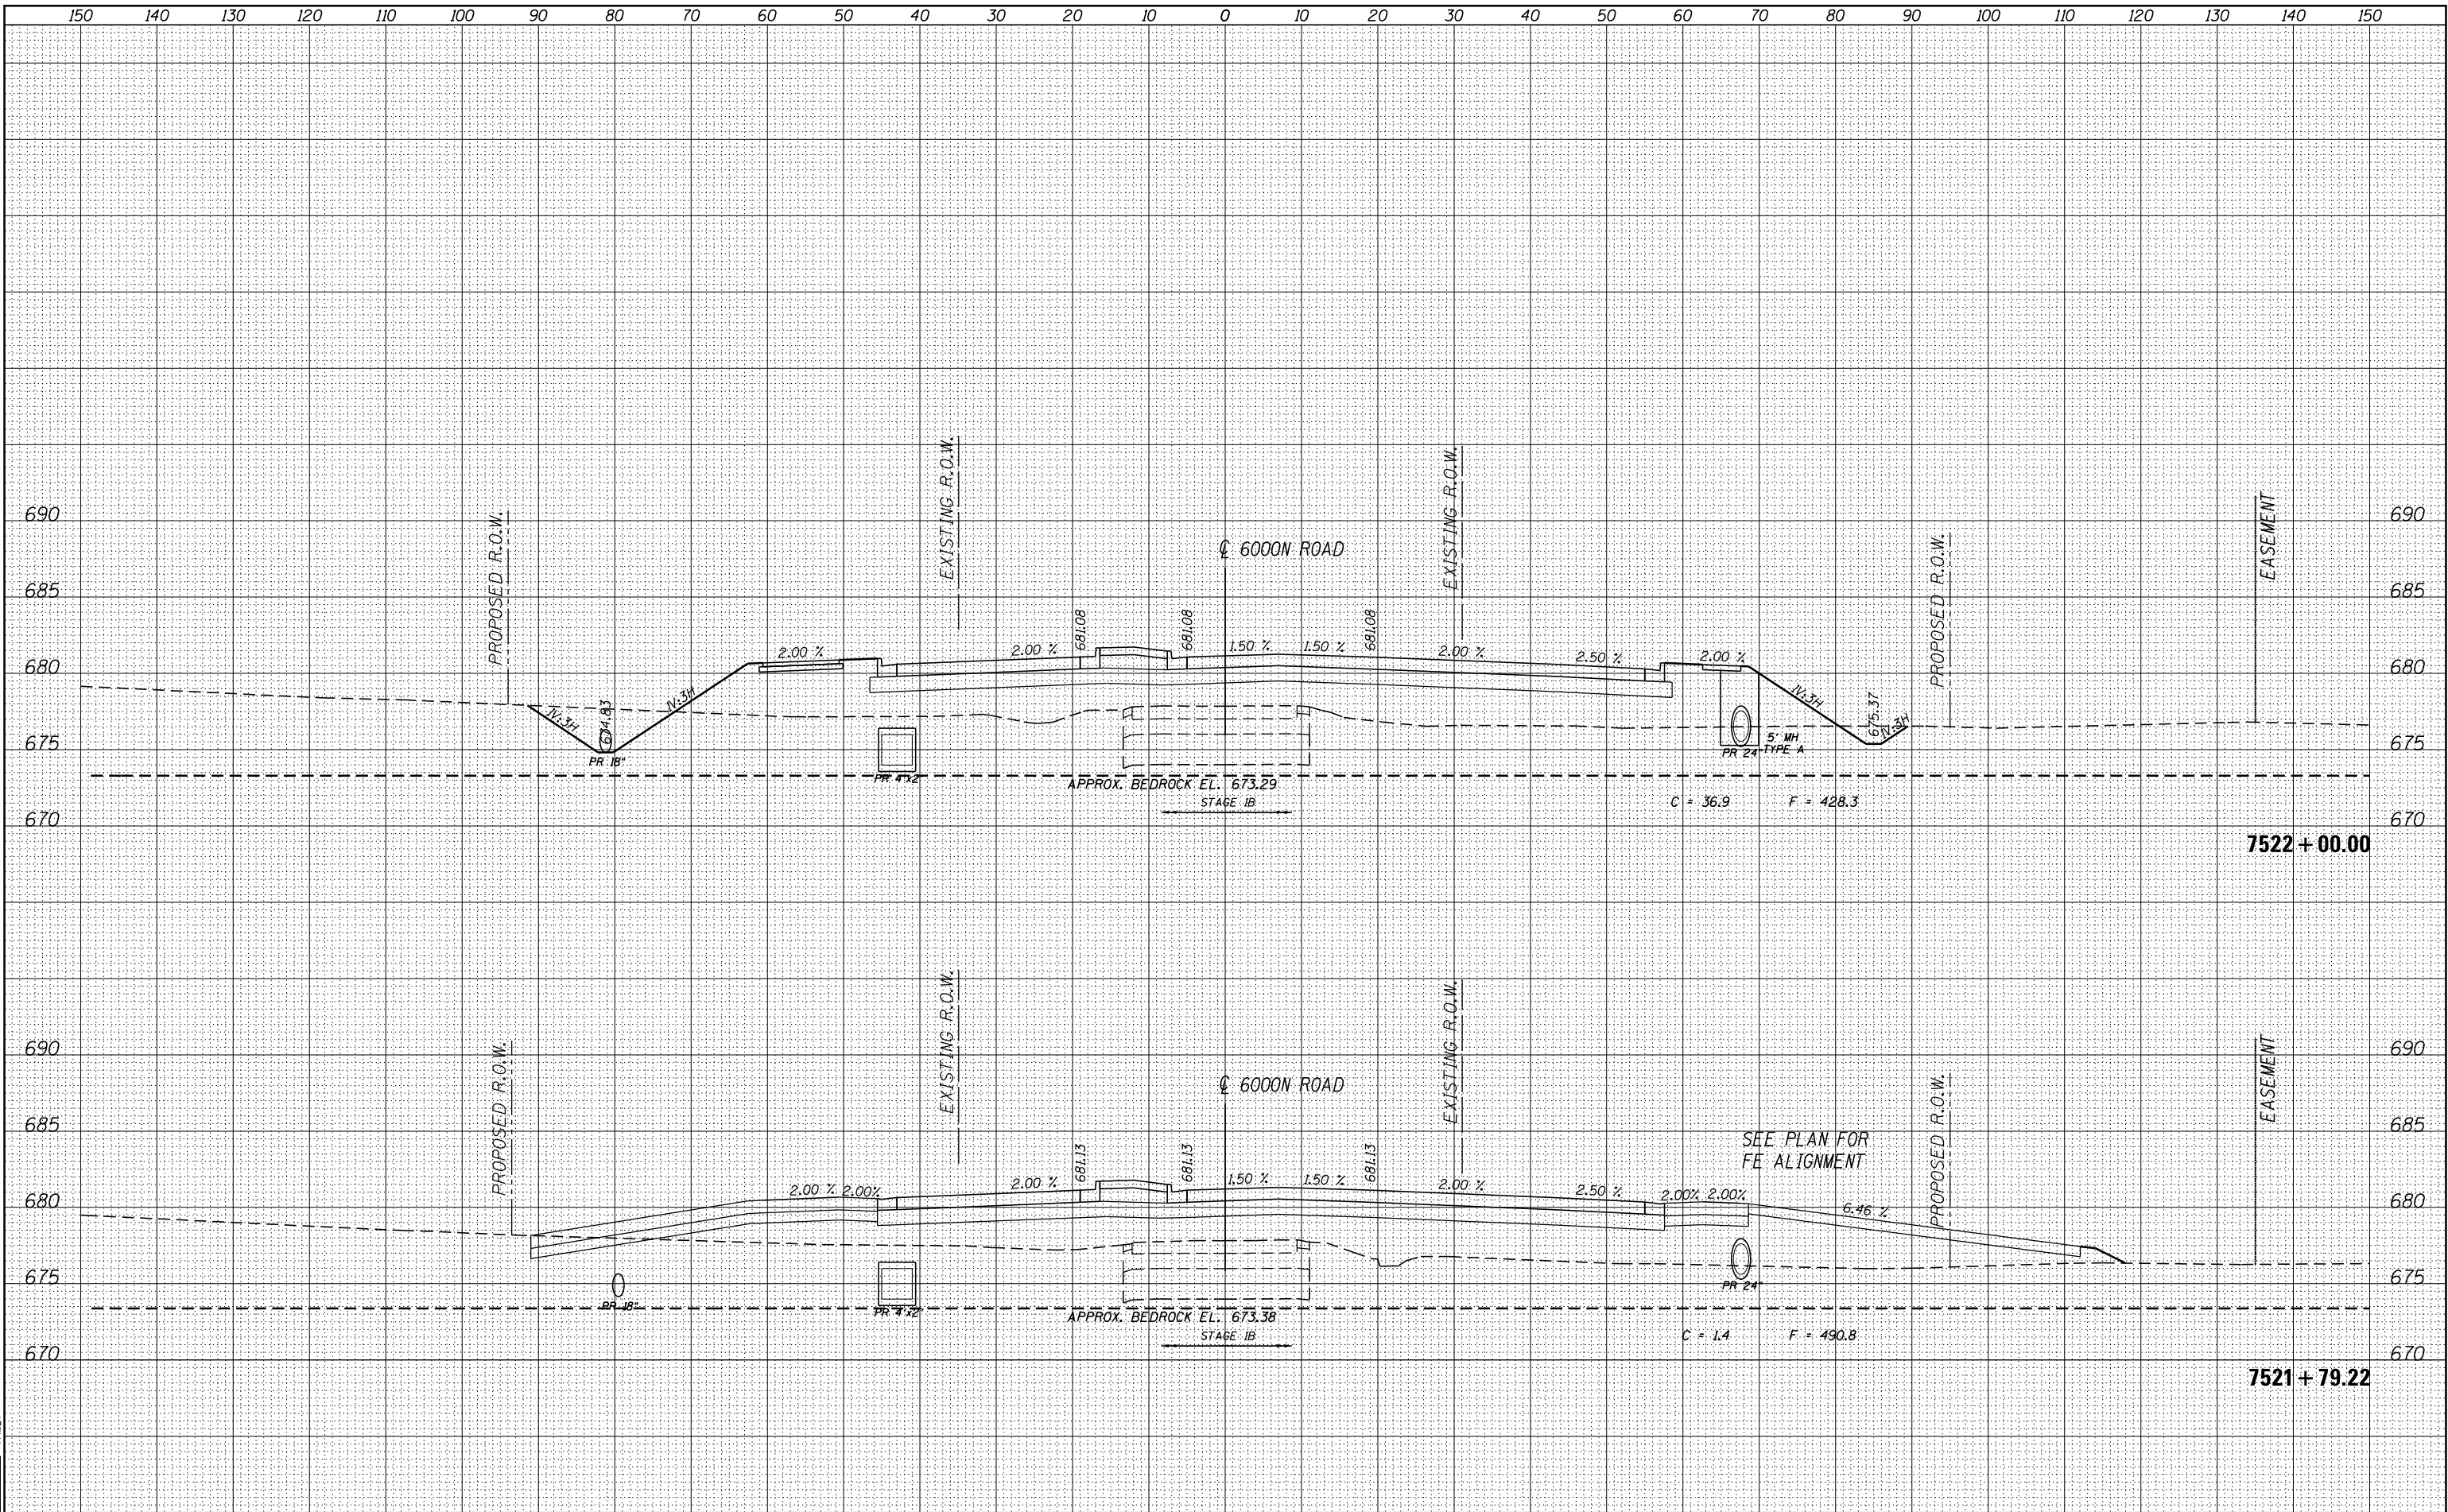

FILE NAME =	USER NAME = carpenterj	DESIGNED - DPA	REVISED -	STATE OF ILLINOIS DEPARTMENT OF TRANSPORTATION				CROSS SECTIONS - 6000N I-57 AND 6000N RD (BOURBONNAIS PARKWAY) BOURBONNAIS, IL				F.A.I. RTE.	SECTION	COUNTY	TOTAL SHEETS	SHEET NO.
D309H0038-sht-ssht023		DRAWN - MWH	REVISED -									57	(46-1)HBK-1	KANKAKEE	819	690
MODEL NAME =		CHECKED - DPA	REVISED -									CONTRACT NO. 66982				
XS		DATE - 12/03/13	REVISED -									ILLINOIS FED. AID PROJECT				
								SCALE:	SHEET	OF	SHEETS	STA. 7521+79.22 TO STA. 7522+00.00				




LAYOUT: SIGGATEX
DRAWN: SIGGATEX
REVIEWED: SIGGATEX
carpentierj
4/2/2014
5:16:53

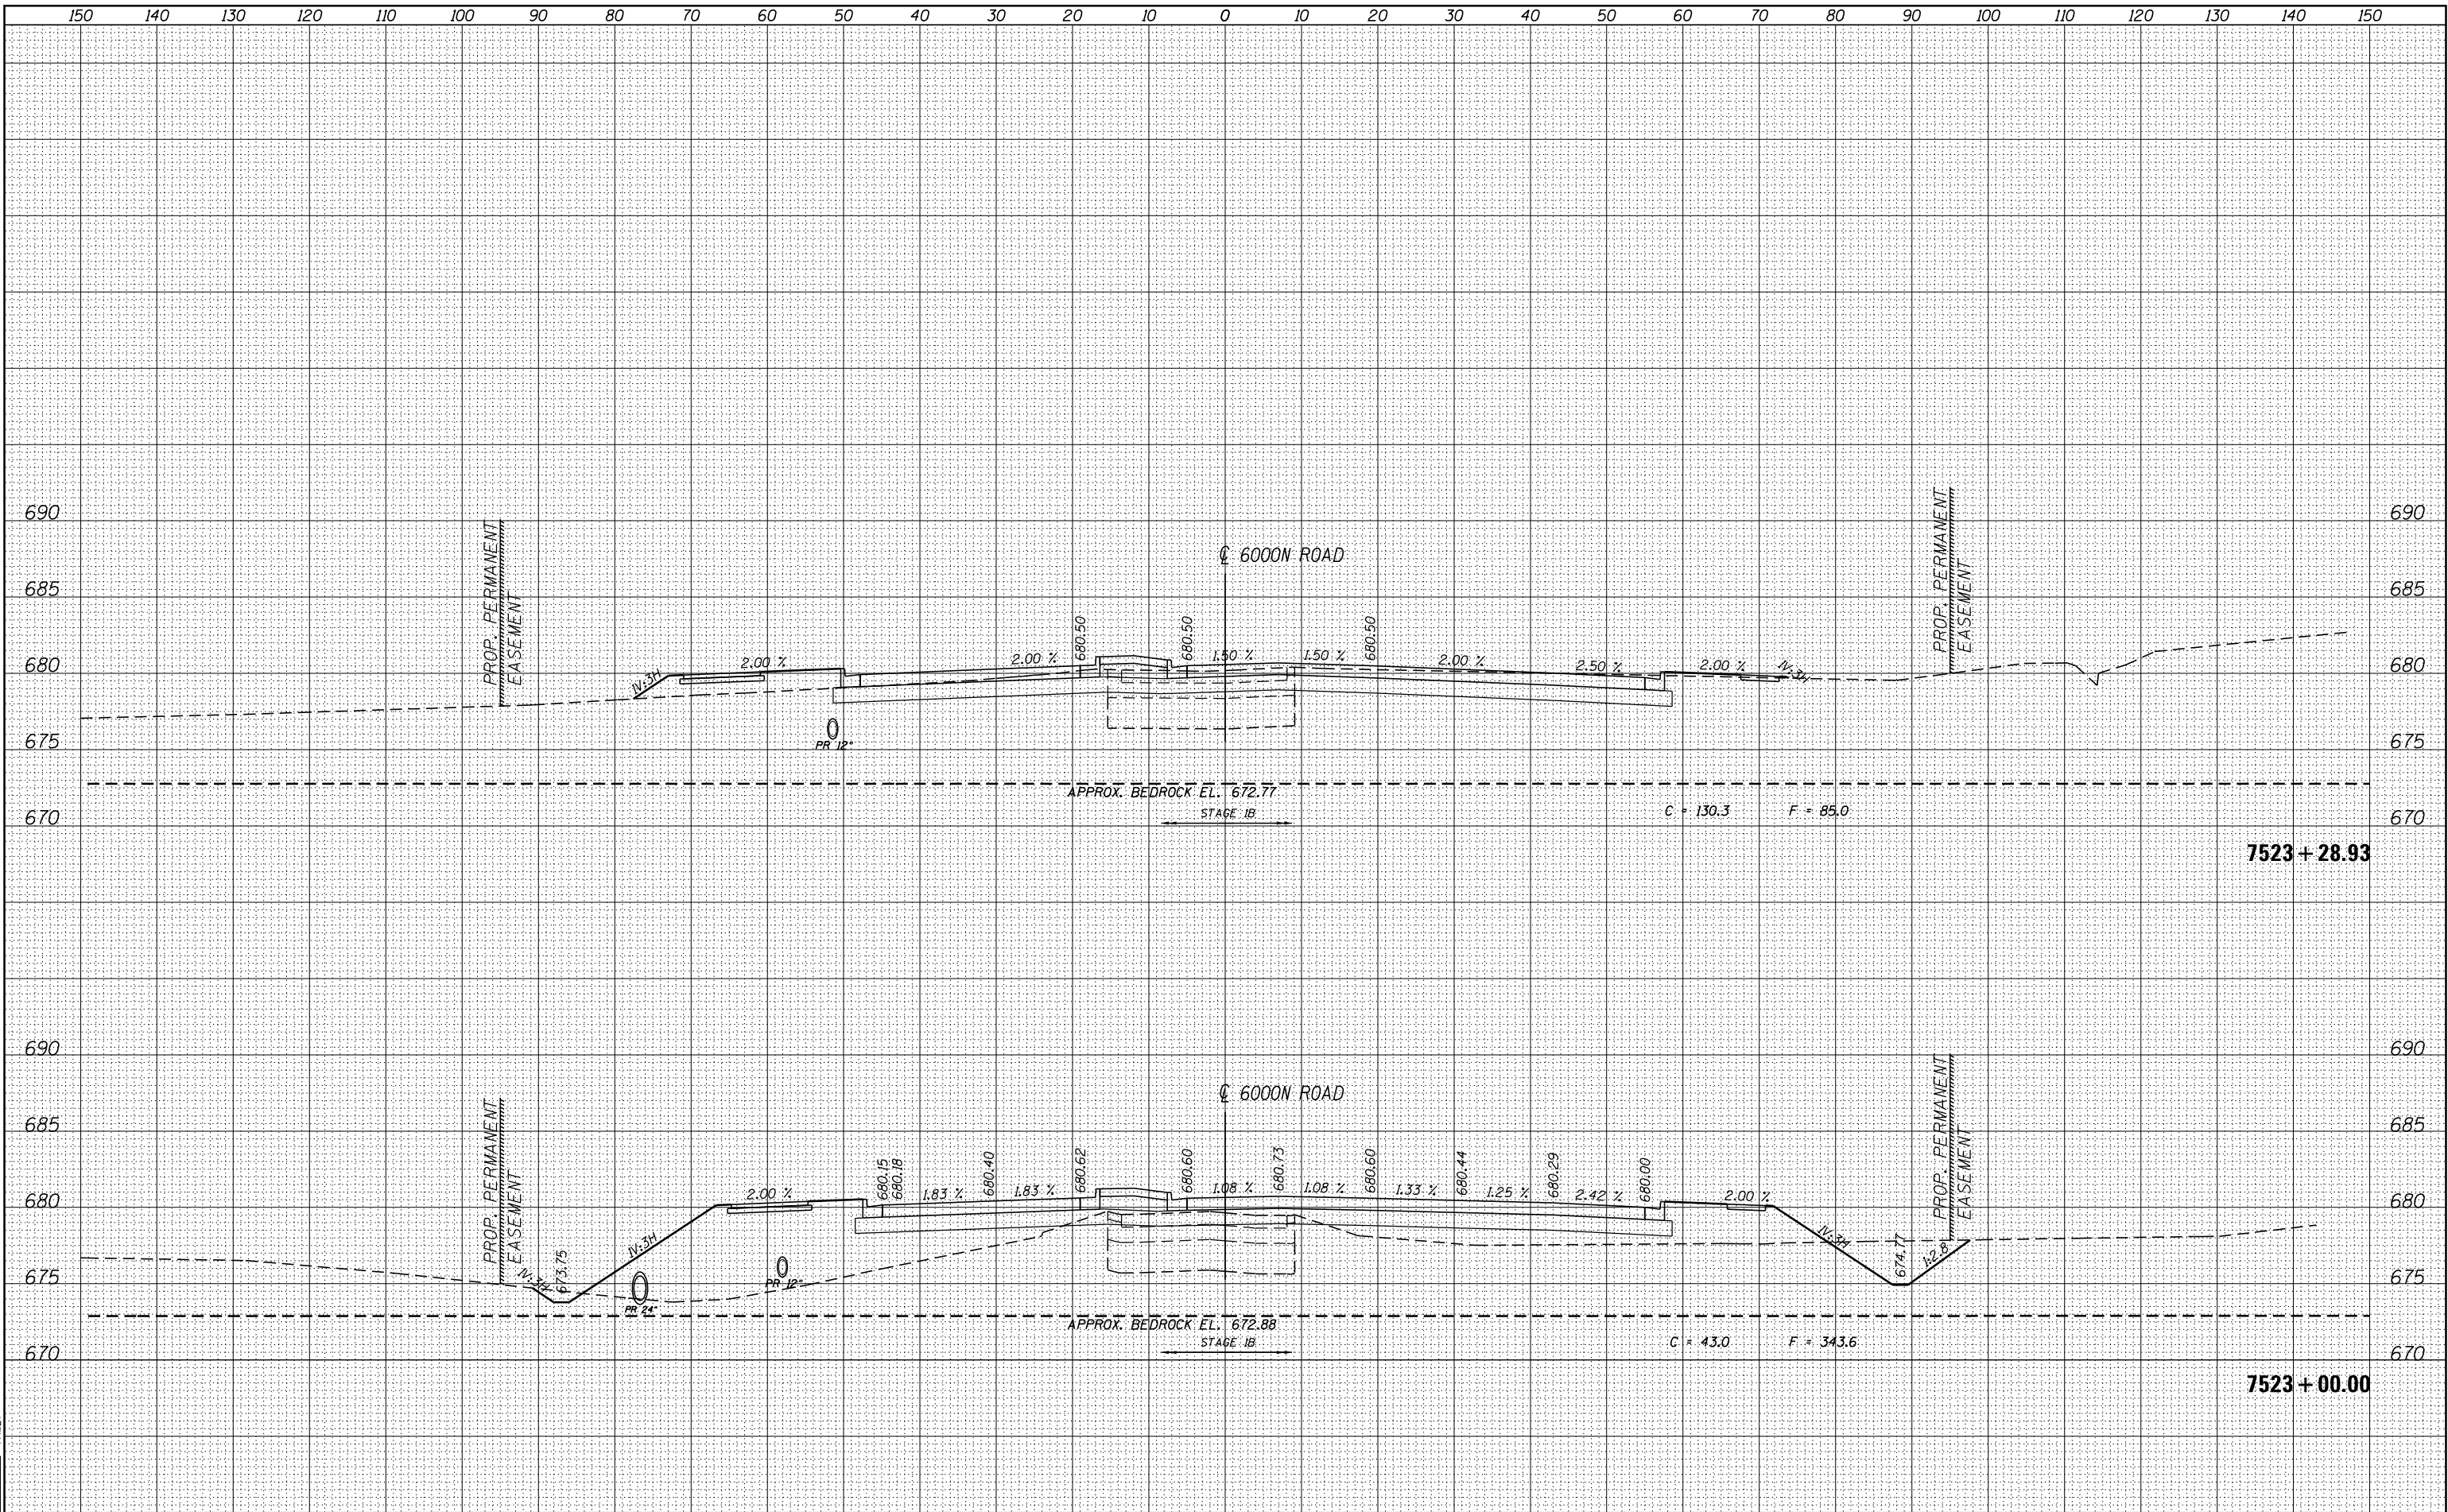

FILE NAME =	USER NAME = carpenterj	DESIGNED - DPA	REVISED -	STATE OF ILLINOIS DEPARTMENT OF TRANSPORTATION				CROSS SECTIONS - 6000N I-57 AND 6000N RD (BOURBONNAIS PARKWAY) BOURBONNAIS, IL				F.A.I. RTE.	SECTION	COUNTY	TOTAL SHEETS	SHEET NO.
D309H0038-sht-ssht023		DRAWN - MWH	REVISED -									57	(46-1)HBK-1	KANKAKEE	819	691
MODEL NAME =		CHECKED - DPA	REVISED -									CONTRACT NO. 66982				
PLOT DATE = 4/2/2014		DATE - 12/03/13	REVISED -									ILLINOIS FED. AID PROJECT				
SCALE:				SHEET OF SHEETS				STA. 7523+00.00 TO STA. 7523+28.93								



LAYOUT: SIGGATEX
DRAWN: SIGGATEX
REVIEWED: SIGGATEX
carpentierj
4/2/2014
5:16:58

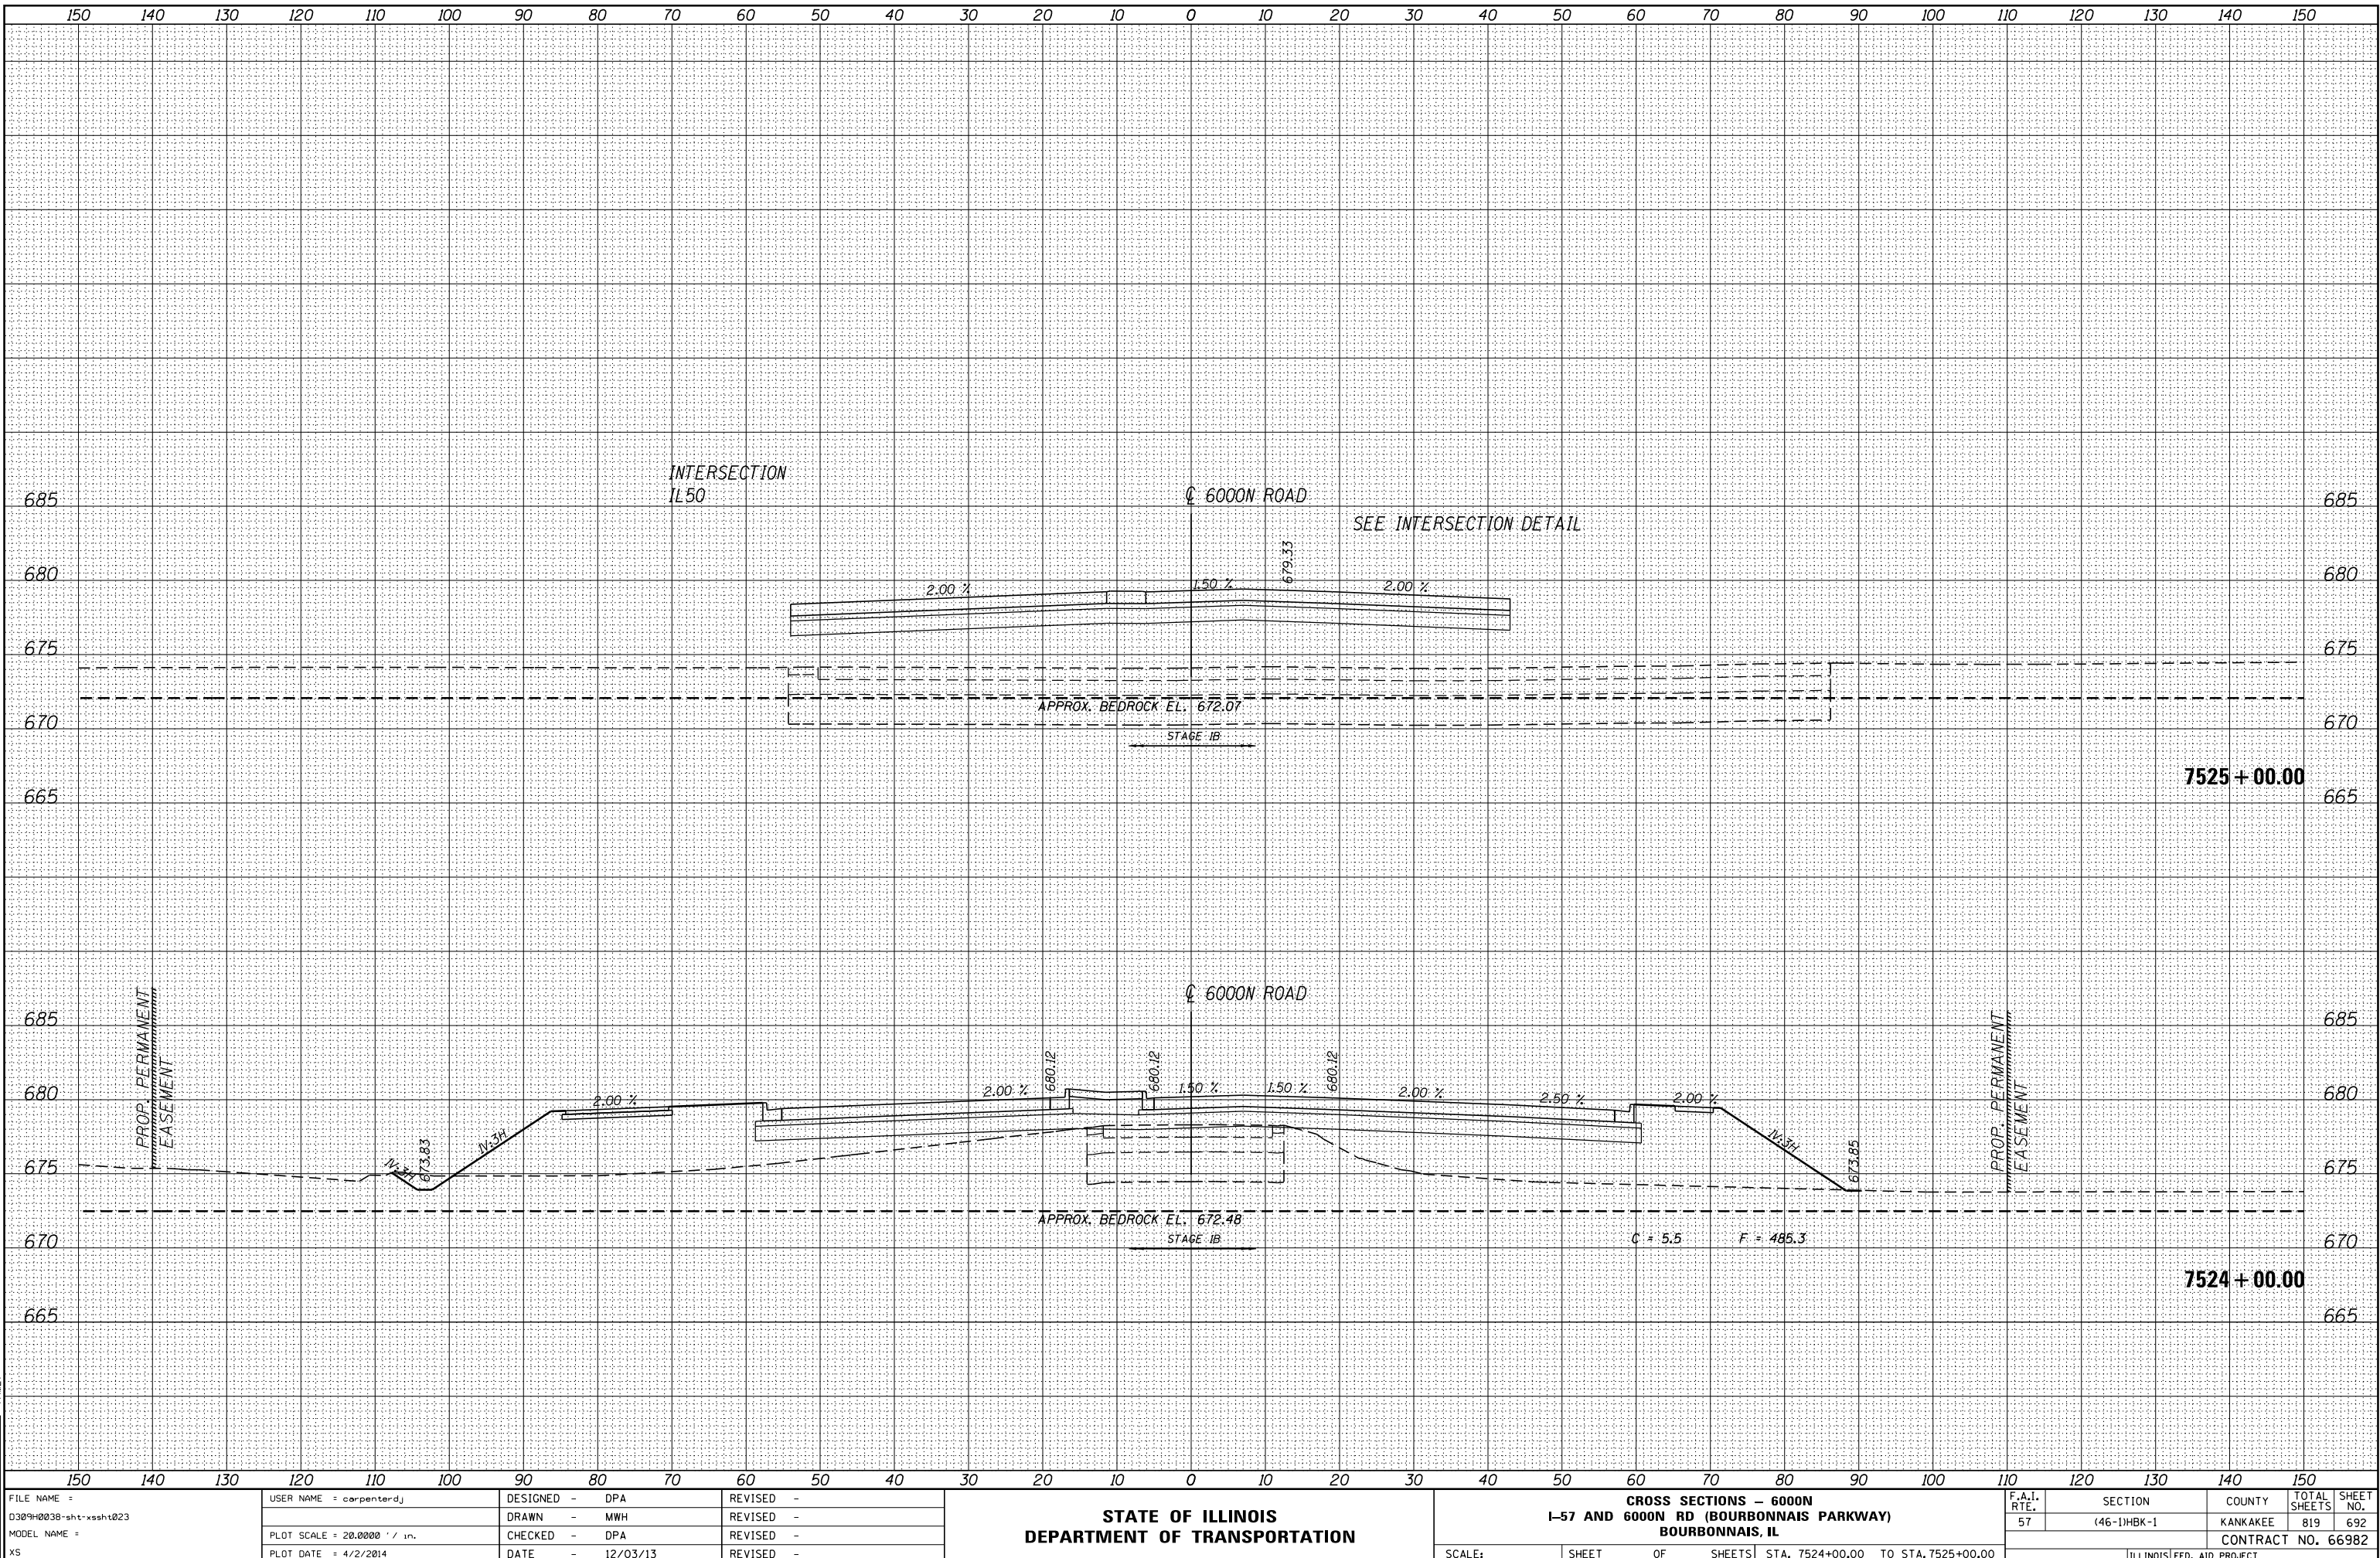

FILE NAME =	USER NAME = carpentierj	DESIGNED - DPA	REVISED -
D309H0038-sht-xsst023		DRAWN - MWH	REVISED -
MODEL NAME =		CHECKED - DPA	REVISED -
XS		DATE - 12/03/13	REVISED -

STATE OF ILLINOIS
DEPARTMENT OF TRANSPORTATION


CROSS SECTIONS - 6000N
I-57 AND 6000N RD (BOURBONNAIS PARKWAY)
BOURBONNAIS, IL

SCALE: SHEET OF SHEETS STA. 7524+00.00 TO STA. 7525+00.00



F.A.I. RTE.	SECTION	COUNTY	TOTAL SHEETS	SHEET NO.
57	(46-1)HBK-1	KANKAKEE	819	692
CONTRACT NO. 66982				
ILLINOIS FED. AID PROJECT				



LAYOUT: SIGATER
DRAWN: SIGATER
REVIEWED: SIGATER
carpentierj
4/2/2014
5:16:58

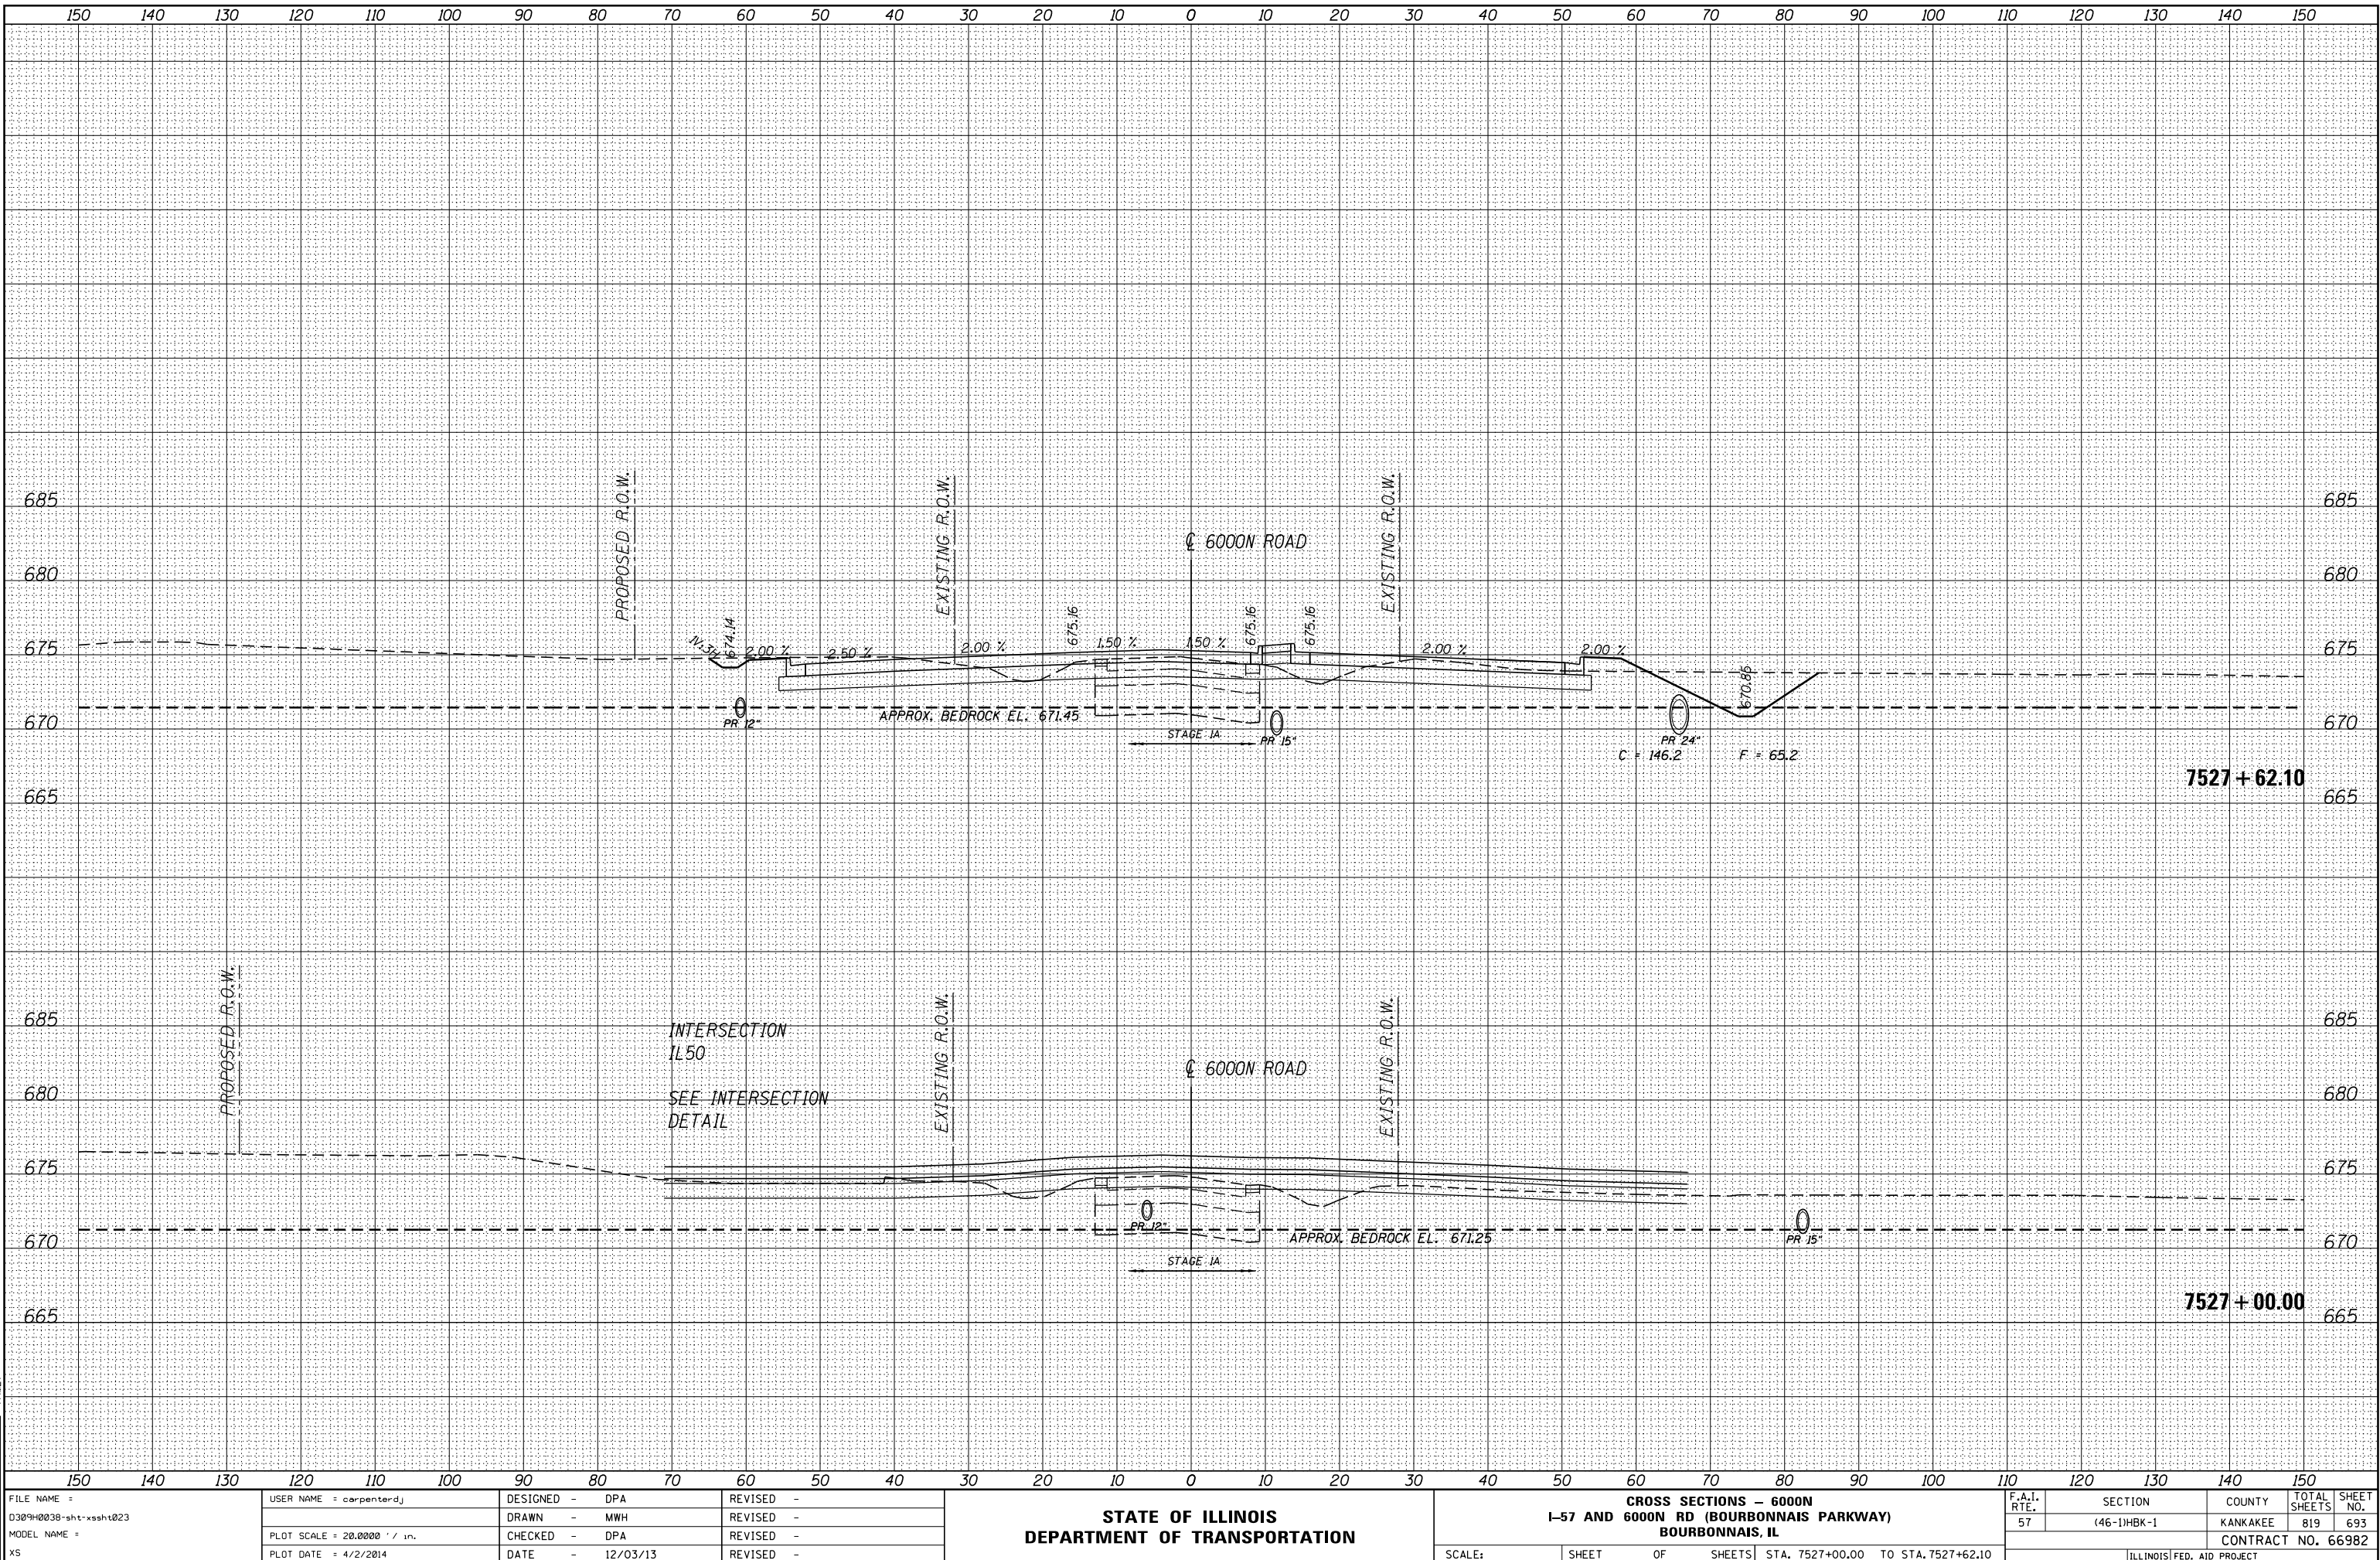


FILE NAME =	USER NAME = carpenterj	DESIGNED - DPA	REVISED -	STATE OF ILLINOIS DEPARTMENT OF TRANSPORTATION				CROSS SECTIONS - 6000N I-57 AND 6000N RD (BOURBONNAIS PARKWAY) BOURBONNAIS, IL				F.A.I. RTE.	SECTION	COUNTY	TOTAL SHEETS	SHEET NO.
D309H0038-sht-xsht023		DRAWN - MWH	REVISED -									57	(46-1)HKB-1	KANKAKEE	819	693
MODEL NAME =		CHECKED - DPA	REVISED -									CONTRACT NO. 66982				
XS		DATE - 12/03/13	REVISED -					SCALE:	SHEET	OF	SHEETS	STA. 7527+00.00	TO STA. 7527+62.10	ILLINOIS FED. AID PROJECT		

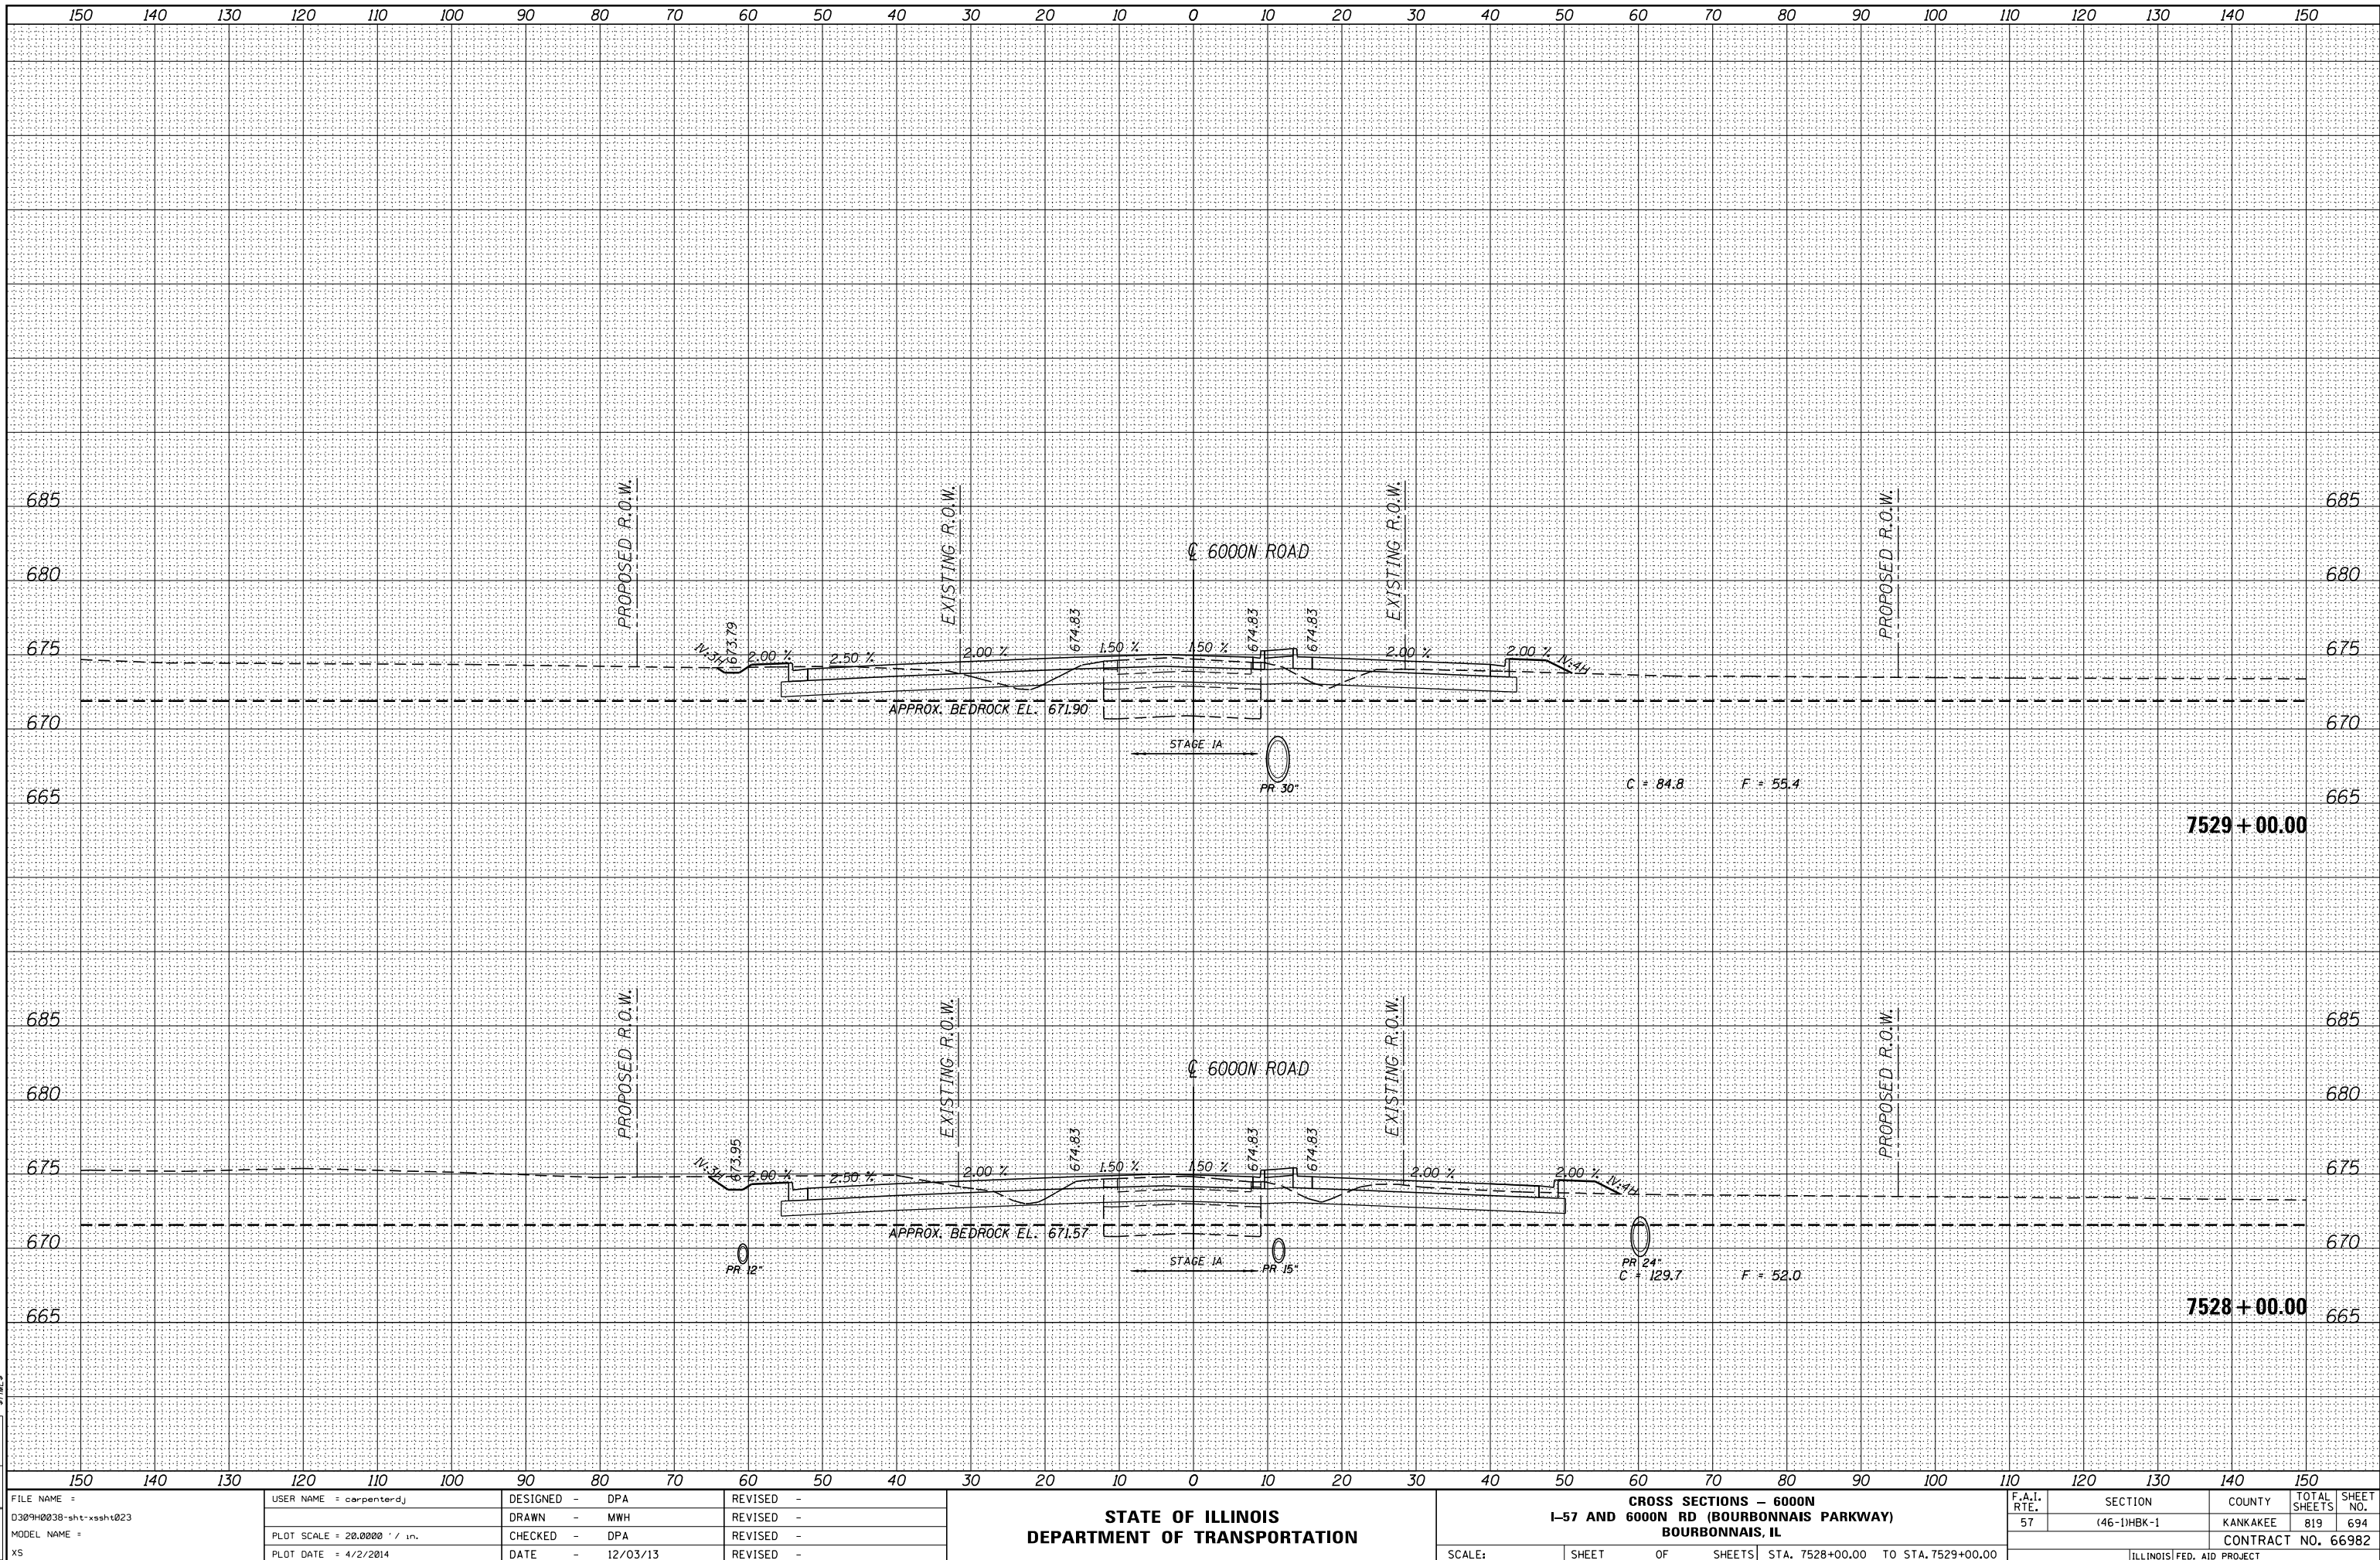
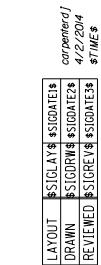




LAYOUT: SIGATER
DRAWN: SIGATER
REVIEWED: SIGATER
carpentierj
4/2/2014
5:15:58

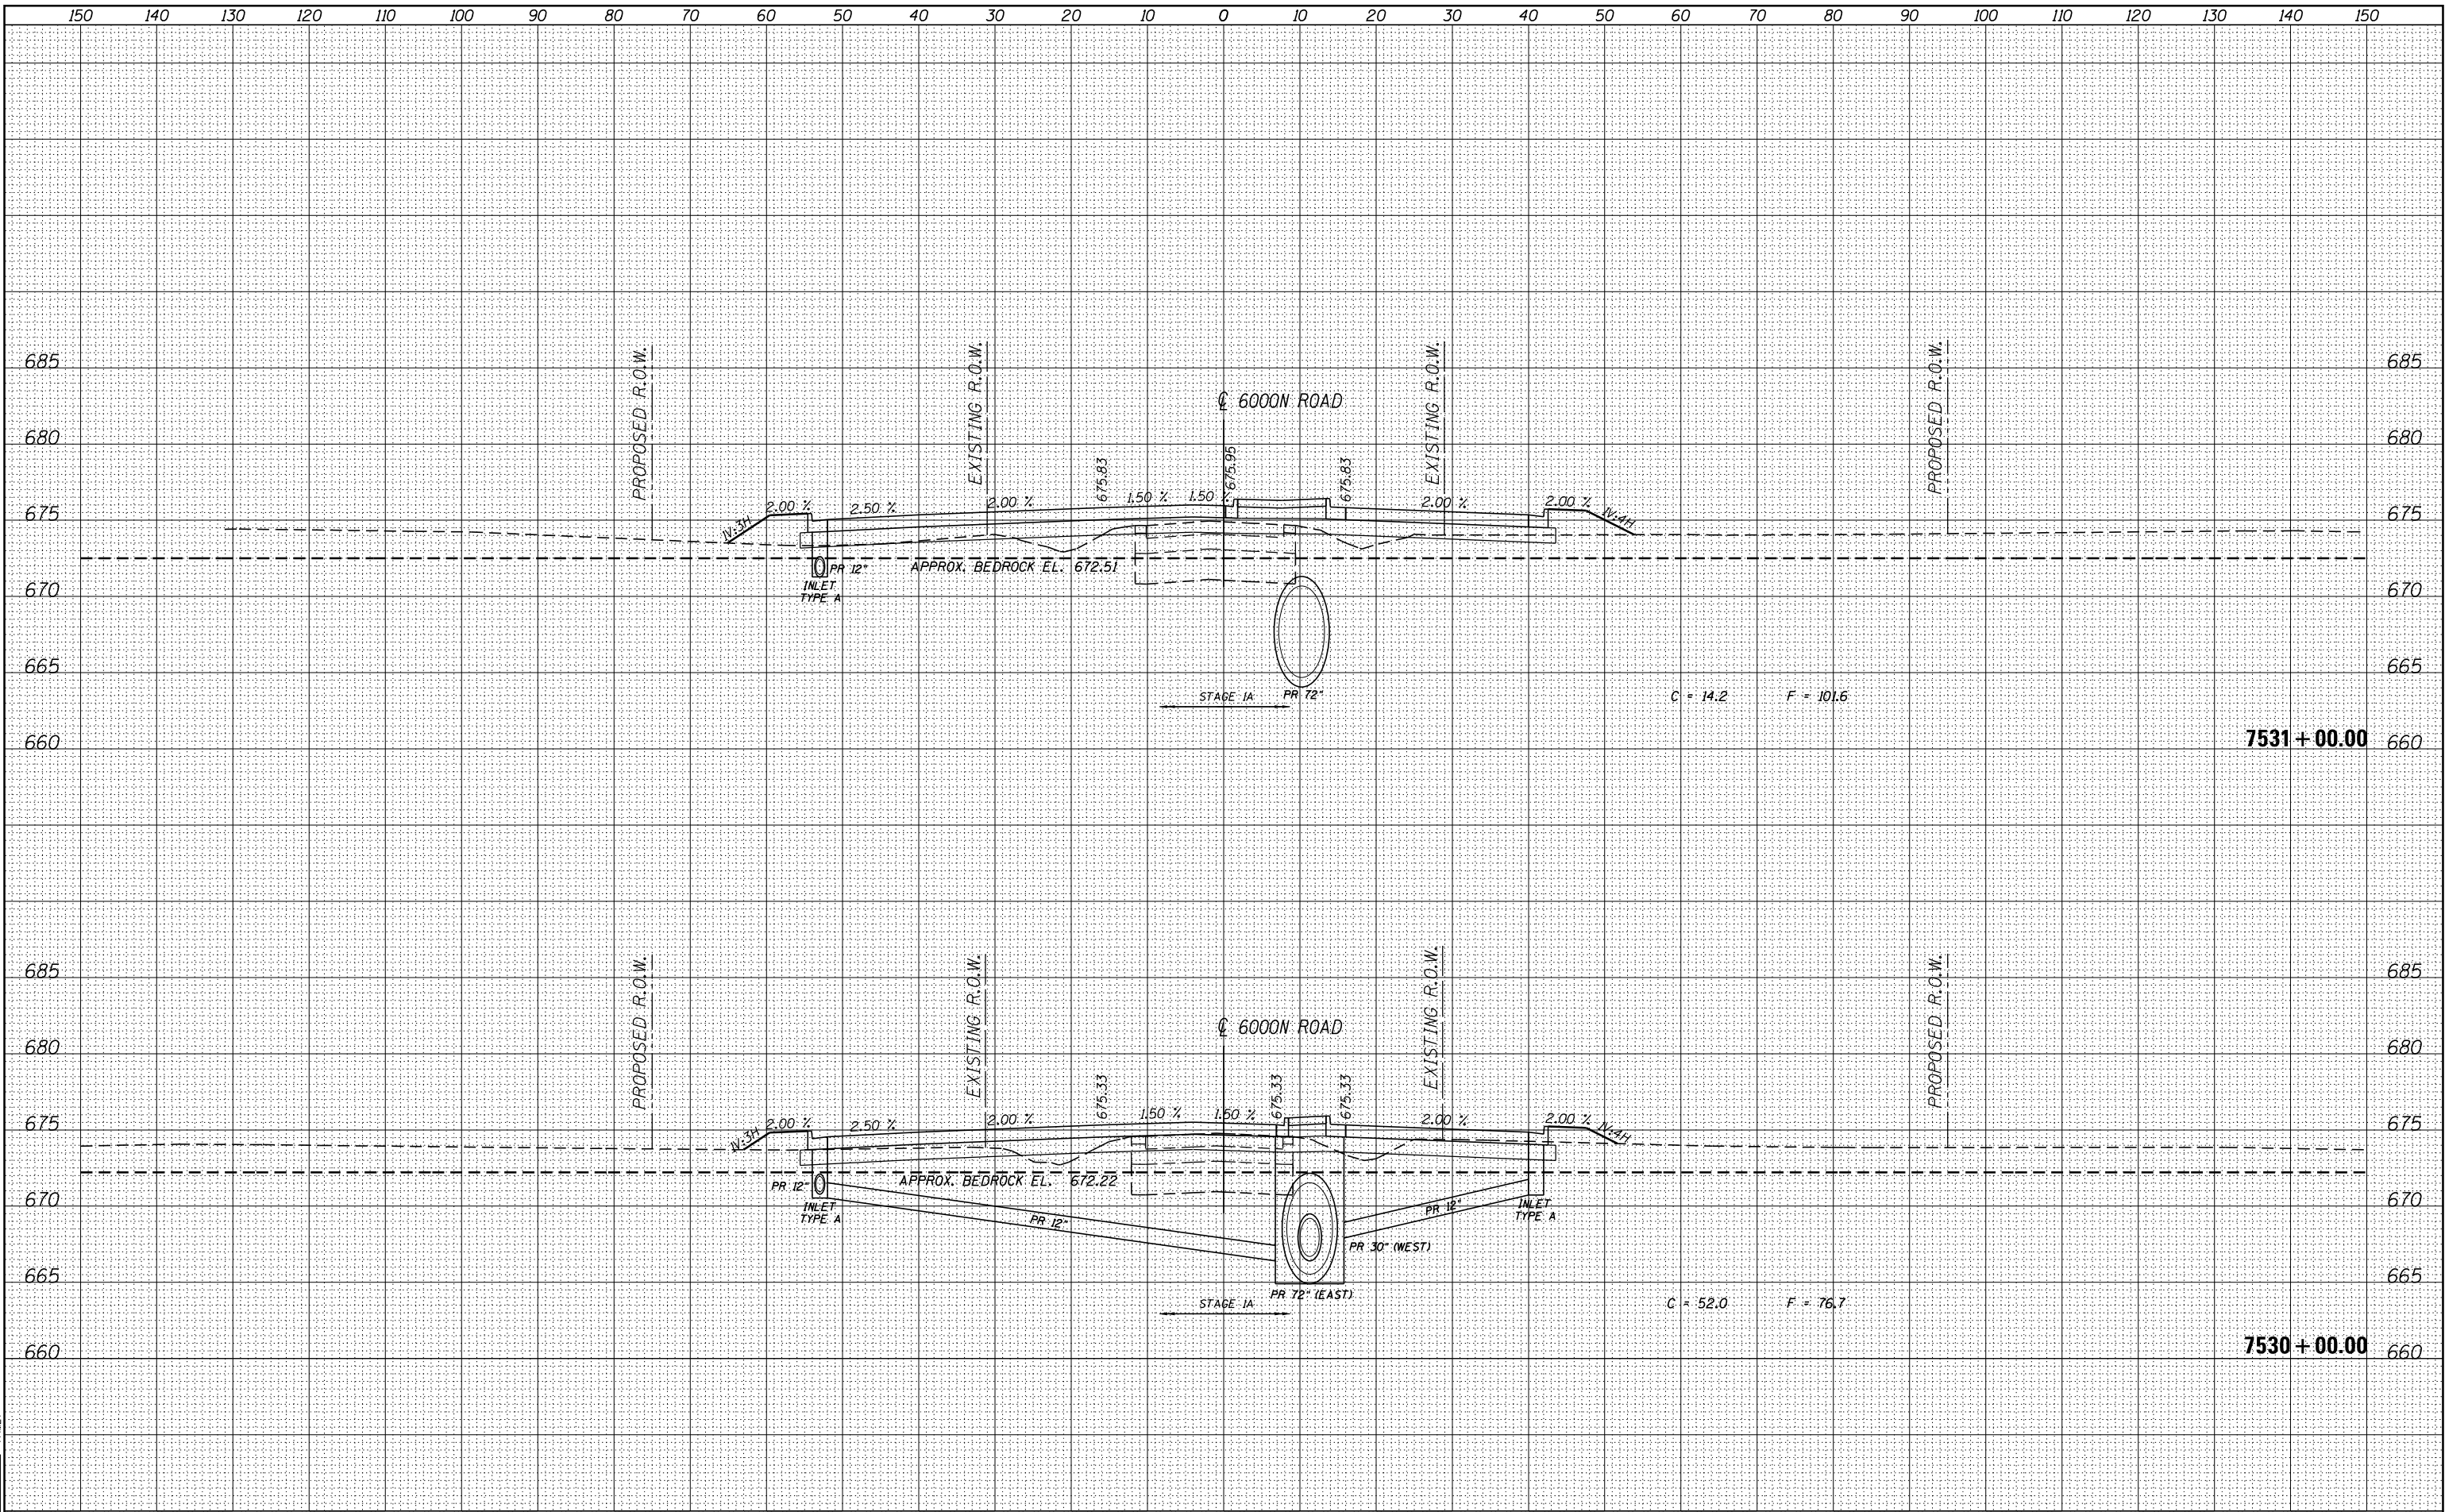


FILE NAME =	USER NAME = carpenterdj	DESIGNED - DPA	REVISED -	STATE OF ILLINOIS DEPARTMENT OF TRANSPORTATION	CROSS SECTIONS - 6000N I-57 AND 6000N RD (BOURBONNAIS PARKWAY) BOURBONNAIS, IL	F.A.I. RTE.	SECTION	COUNTY	TOTAL SHEETS	SHEET NO.
D309H0038-sht-ssht023		DRAWN - MWH	REVISED -			57	(46-1)HBK-1	KANKAKEE	819	695
MODEL NAME =	PLOT SCALE = 20.0000' / in.	CHECKED - DPA	REVISED -			CONTRACT NO. 66982				
XS	PLOT DATE = 4/2/2014	DATE - 12/03/13	REVISED -			ILLINOIS FED. AID PROJECT				
		SCALE:			SHEET	OF	SHEETS	STA. 7530+00.00 TO STA. 7531+00.00		

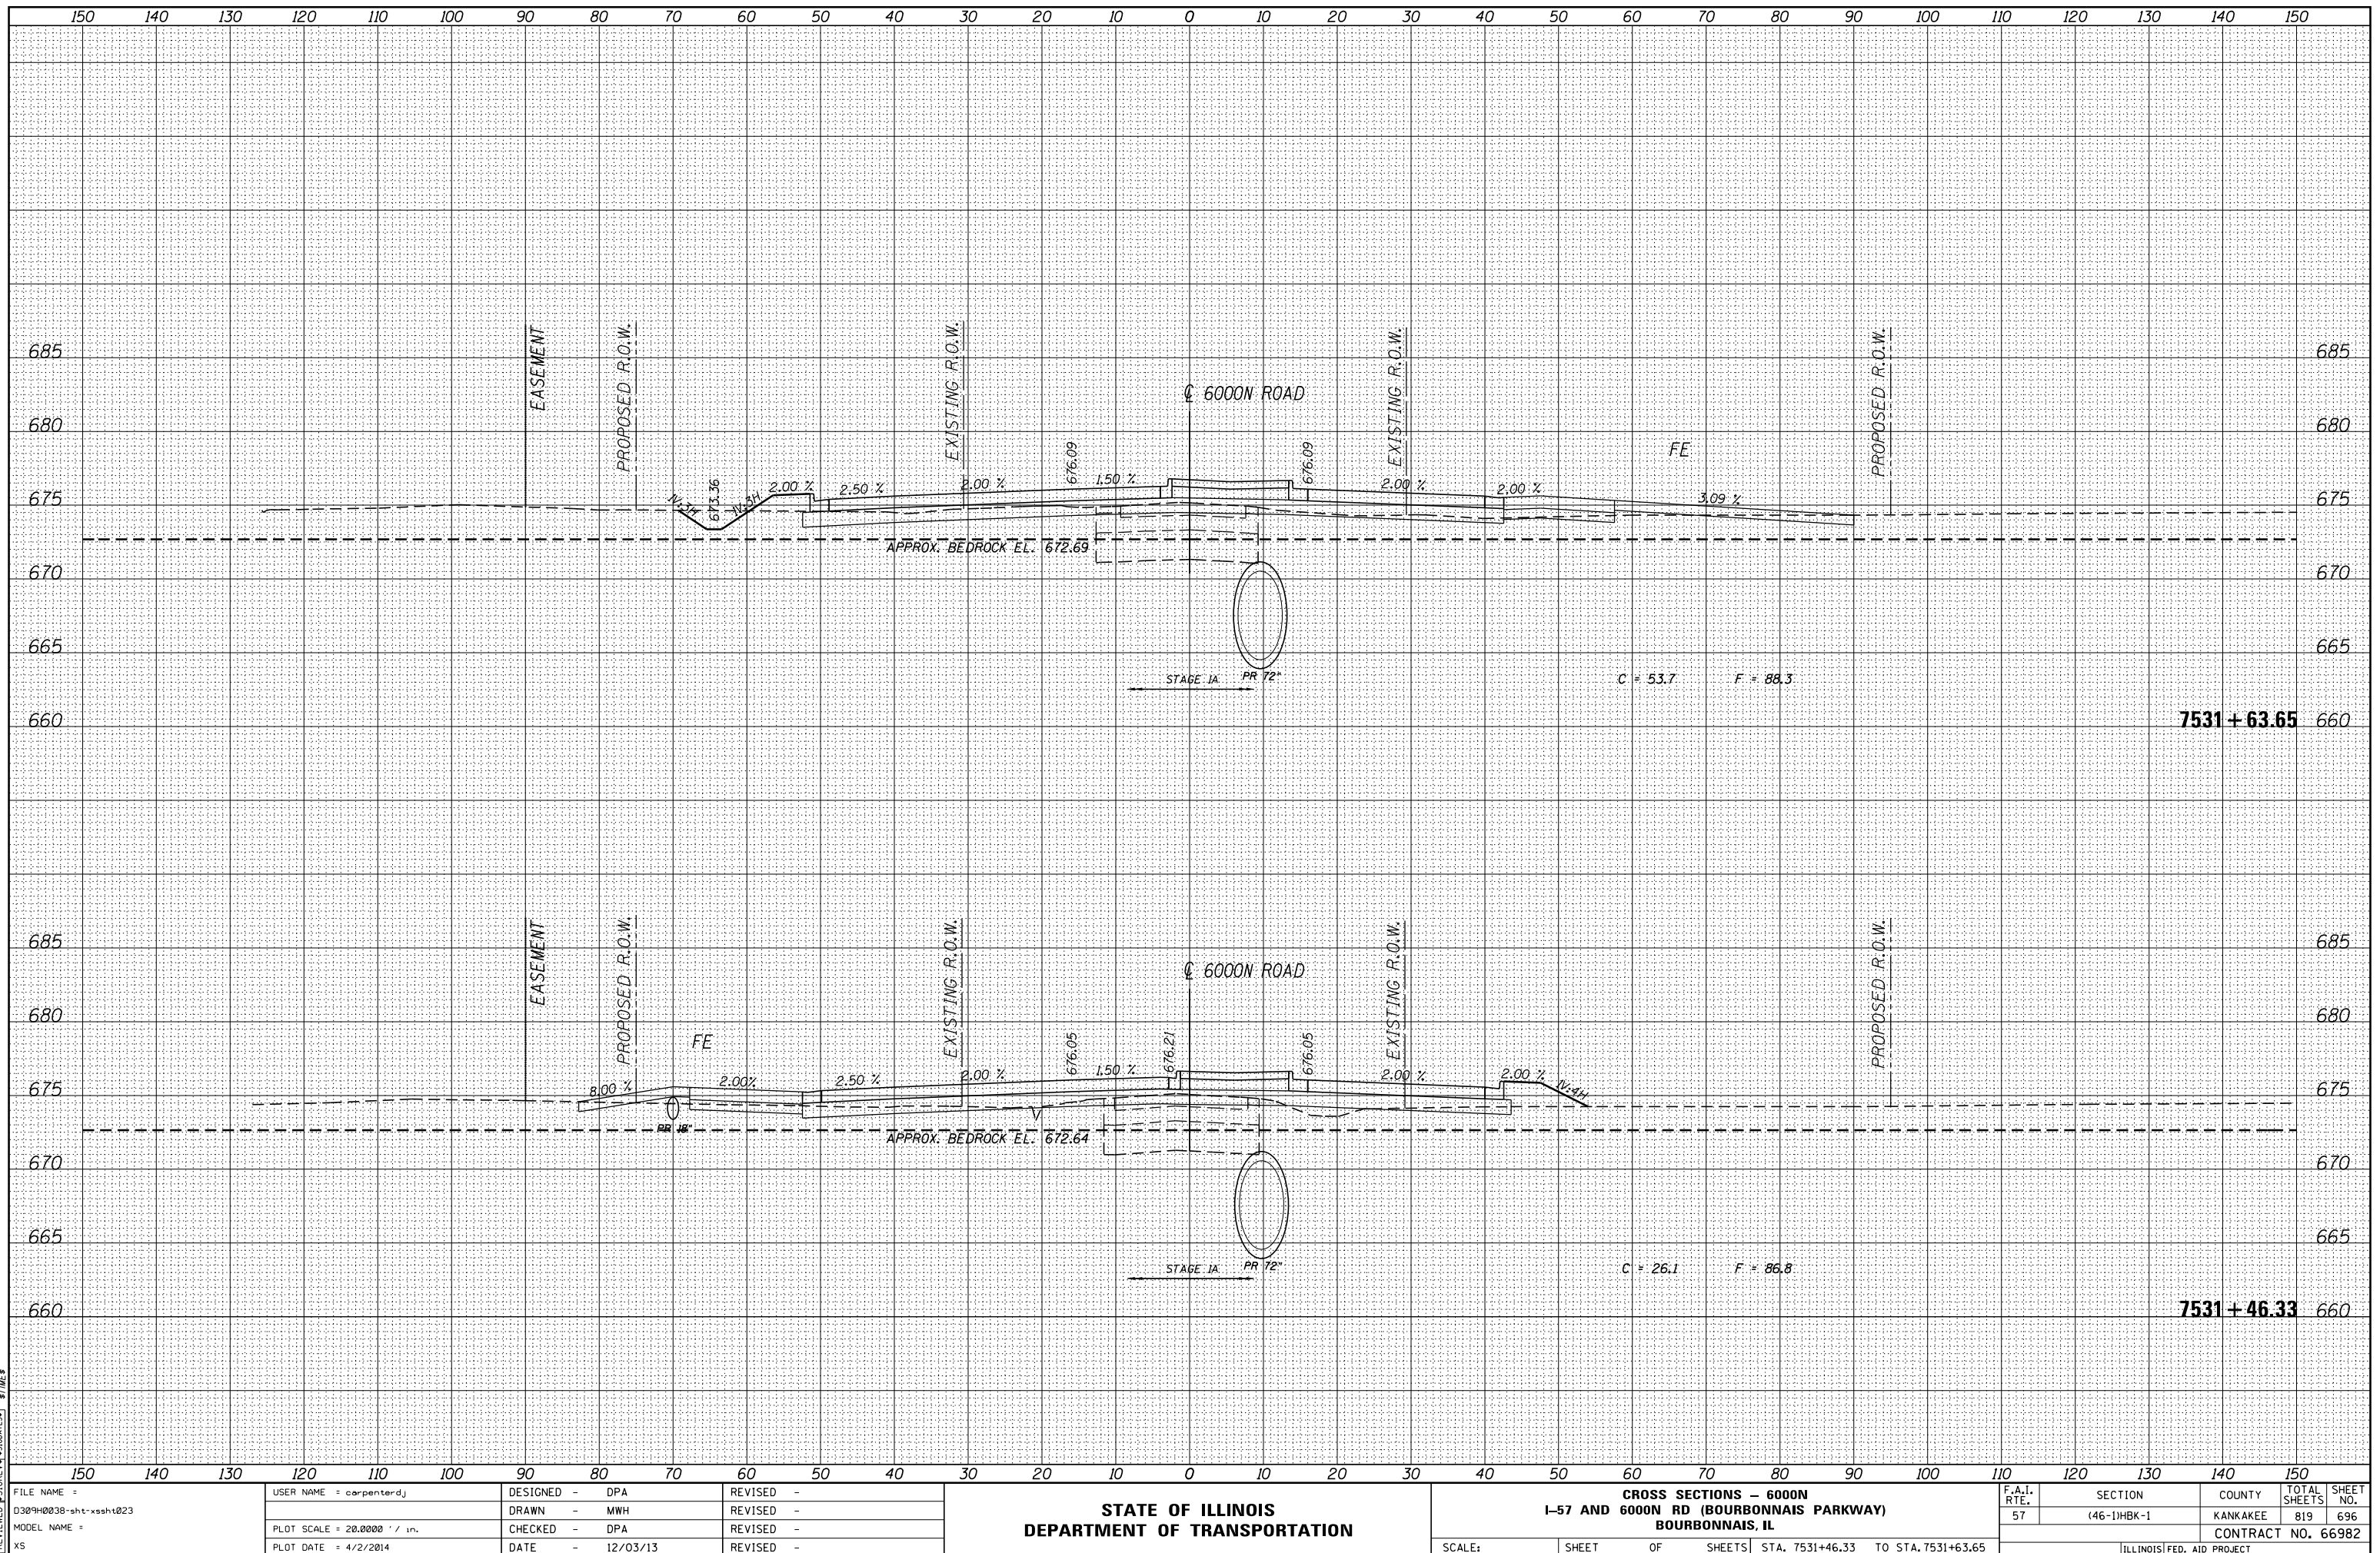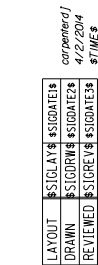



carpentierj
4/2/2014
5:16:58

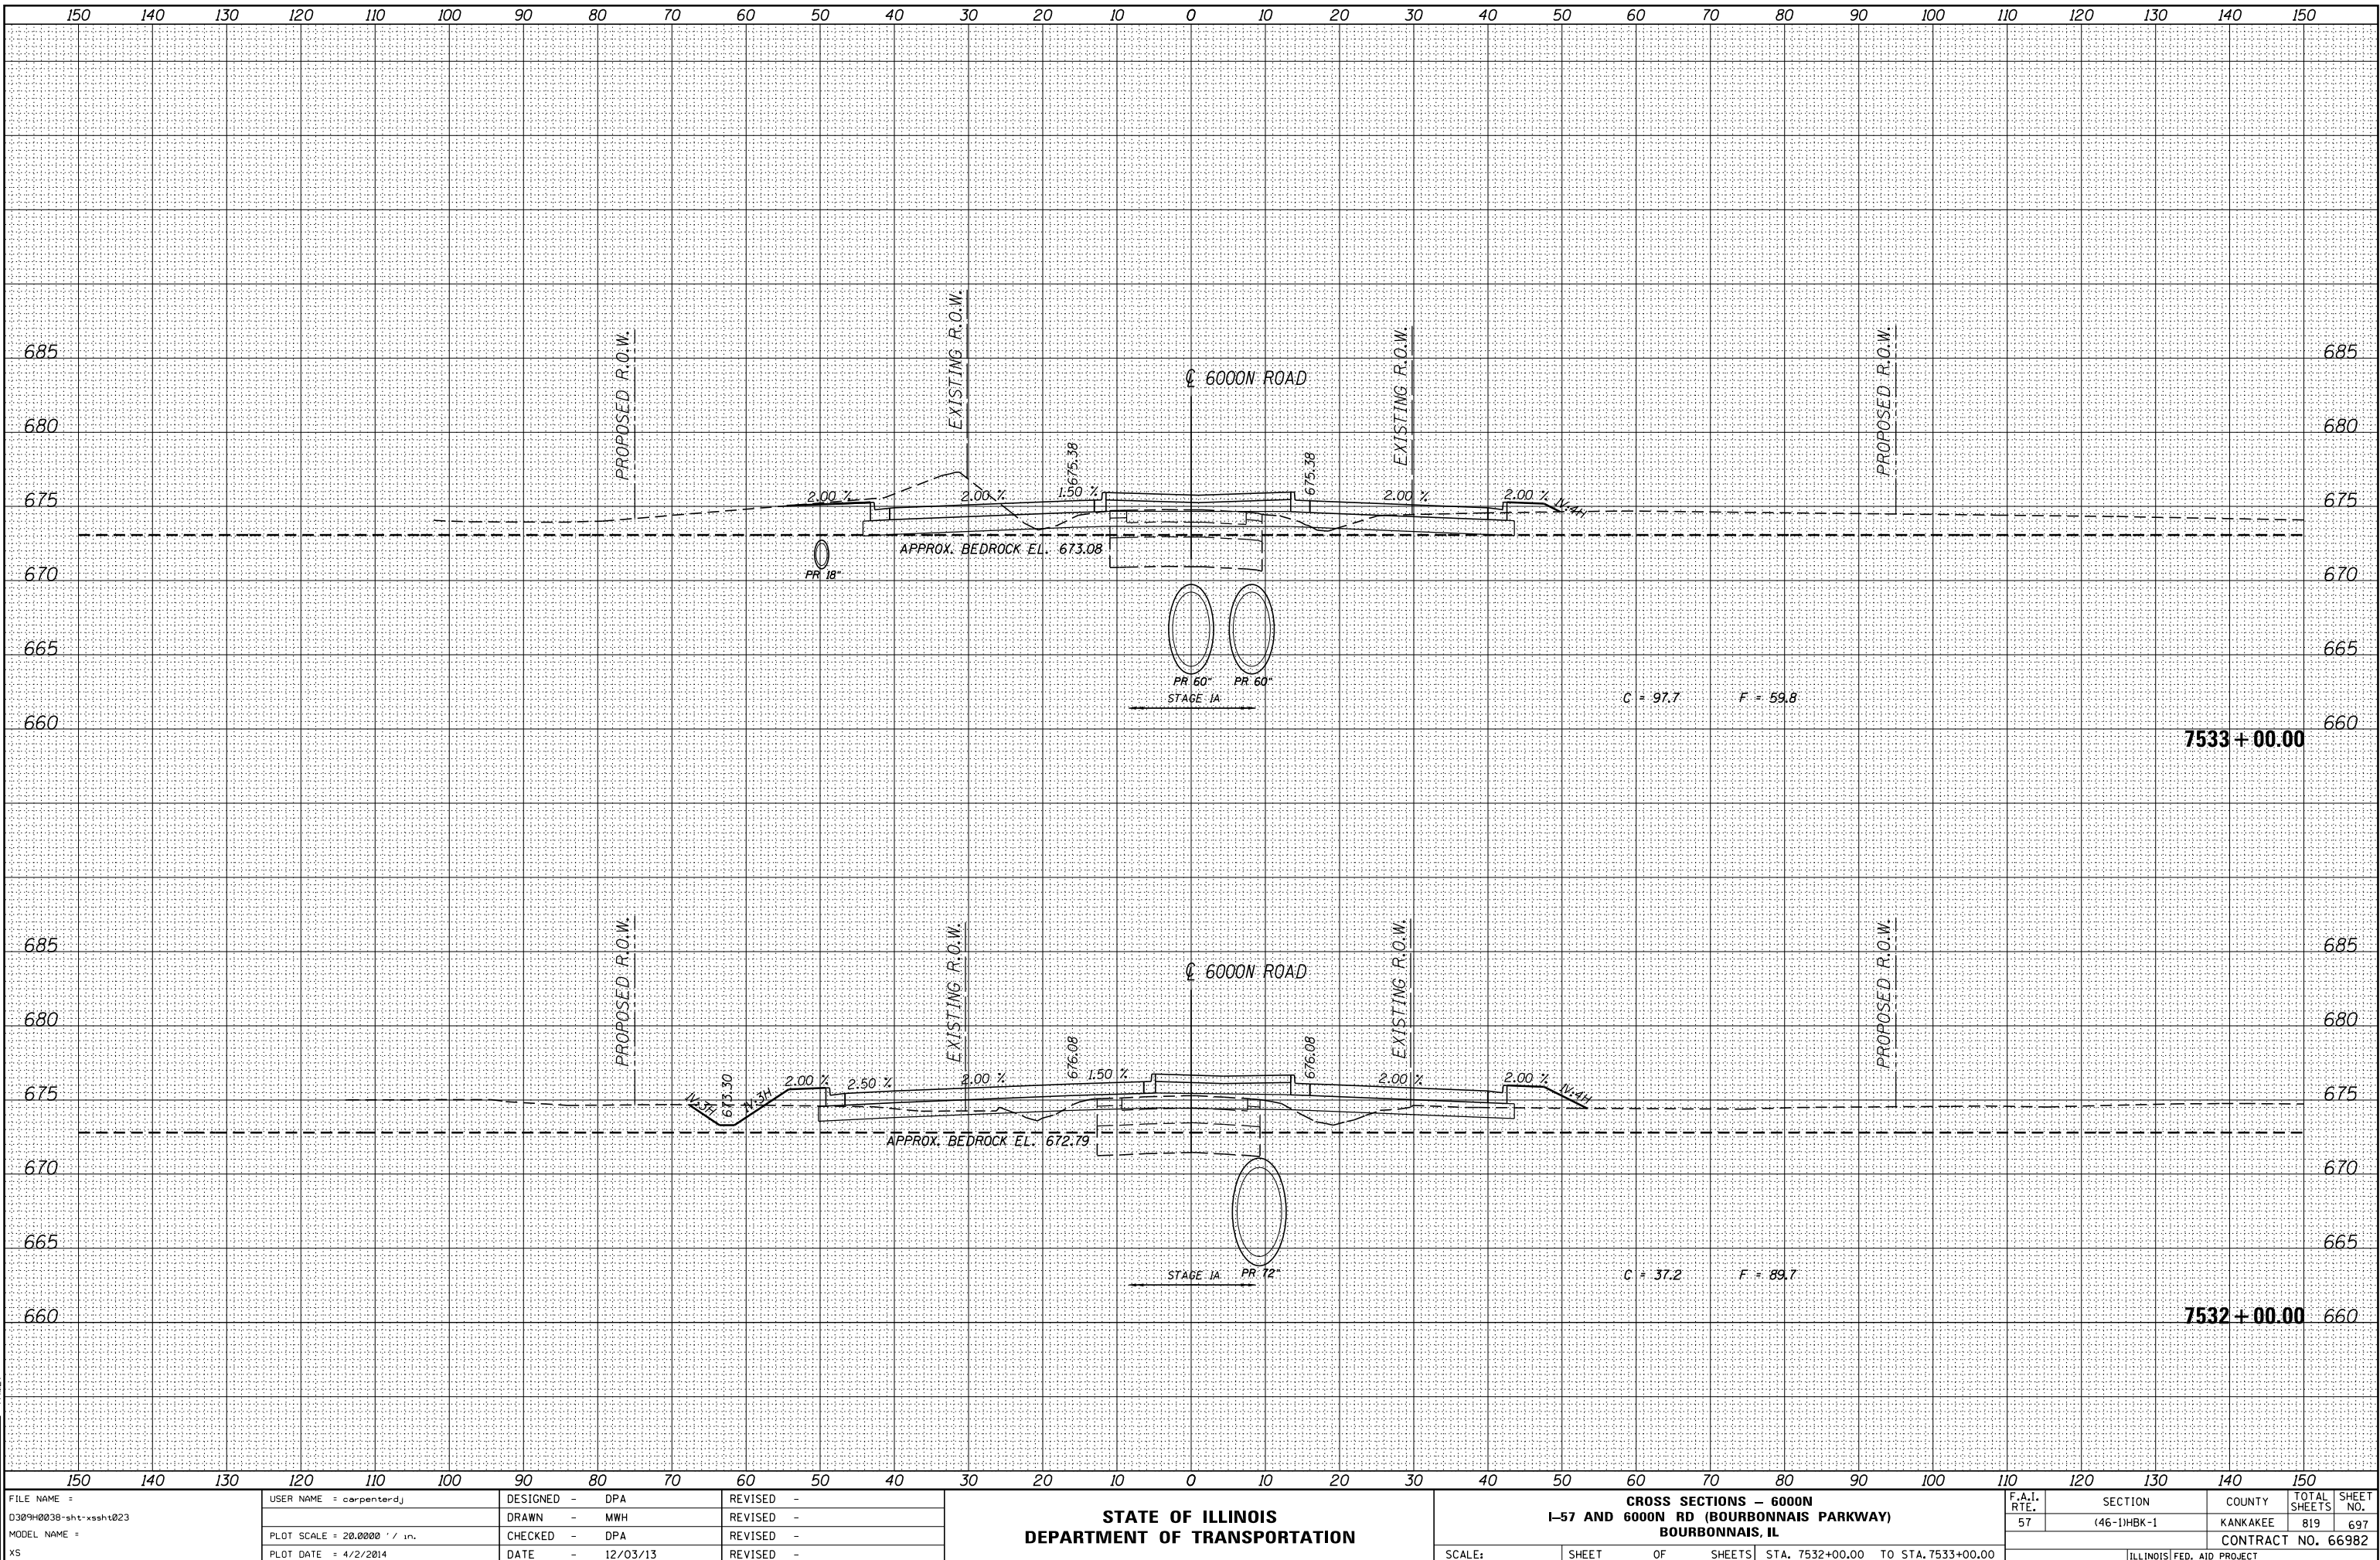

FILE NAME =	USER NAME = carpentierj	DESIGNED - DPA	REVISED -	STATE OF ILLINOIS DEPARTMENT OF TRANSPORTATION				CROSS SECTIONS - 6000N I-57 AND 6000N RD (BOURBONNAIS PARKWAY) BOURBONNAIS, IL				F.A.I. RTE.	SECTION	COUNTY	TOTAL SHEETS	SHEET NO.
D309H0038-sht-xsht023		DRAWN - MWH	REVISED -									57	(46-1)HBK-1	KANKAKEE	819	697
MODEL NAME =		CHECKED - DPA	REVISED -													CONTRACT NO. 66982
XS		DATE - 12/03/13	REVISED -					SCALE:	SHEET	OF	SHEETS	STA. 7532+00.00	TO STA. 7533+00.00	ILLINOIS FED. AID PROJECT		



carpenterj
4/2/2014
5:15:58

LAYOUT: SIGATER
DRAWN: SIGATER
REVIEWED: SIGATER

FILE NAME =
D309H0038-sht-xsht023
MODEL NAME =
XS

USER NAME = carpenterj
PLOT SCALE = 20.0000' / in.
PLOT DATE = 4/2/2014

DESIGNED - DPA
DRAWN - MWH
CHECKED - DPA
DATE - 12/03/13


REVISED -
REVISED -
REVISED -
REVISED -



STATE OF ILLINOIS
DEPARTMENT OF TRANSPORTATION

CROSS SECTIONS - 6000N
I-57 AND 6000N RD (BOURBONNAIS PARKWAY)
BOURBONNAIS, IL

SCALE: SHEET OF SHEETS STA. 7534+00.00 TO STA. 7534+40.21

F.A.I. RTE.	SECTION	COUNTY	TOTAL SHEETS	SHEET NO.
57	(46-1)HBK-1	KANKAKEE	819	698
CONTRACT NO. 66982				
ILLINOIS FED. AID PROJECT				

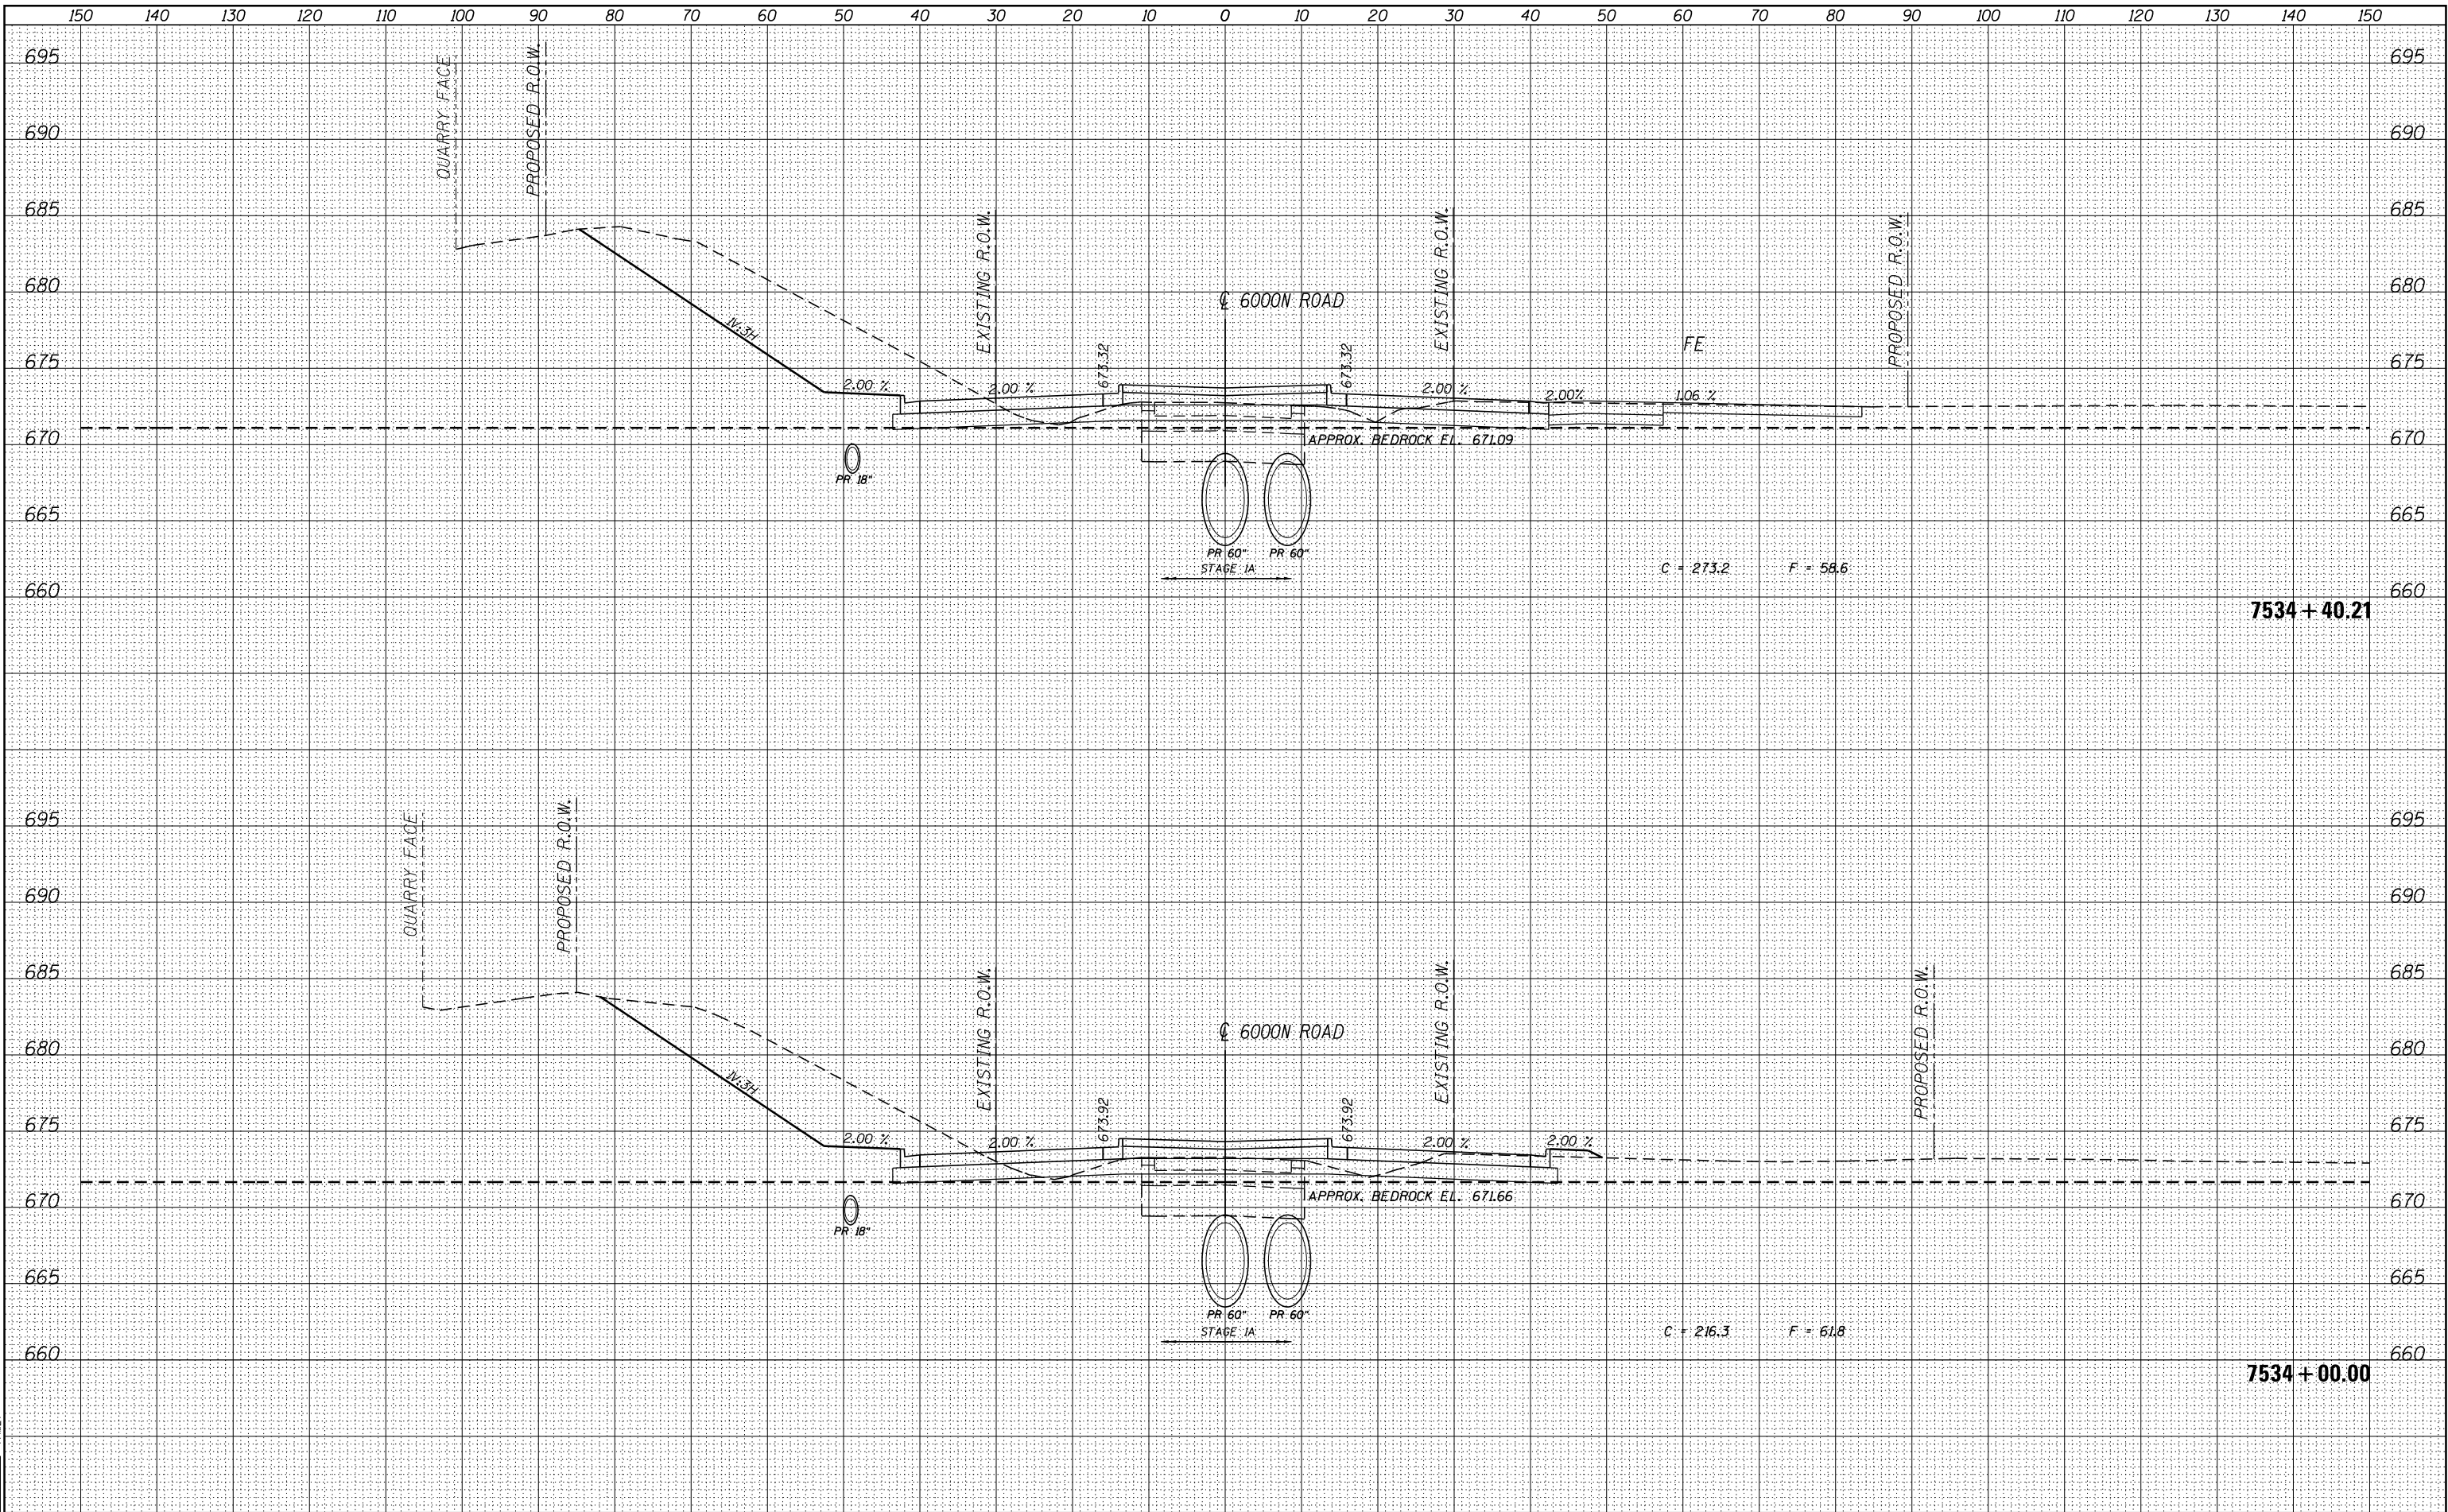

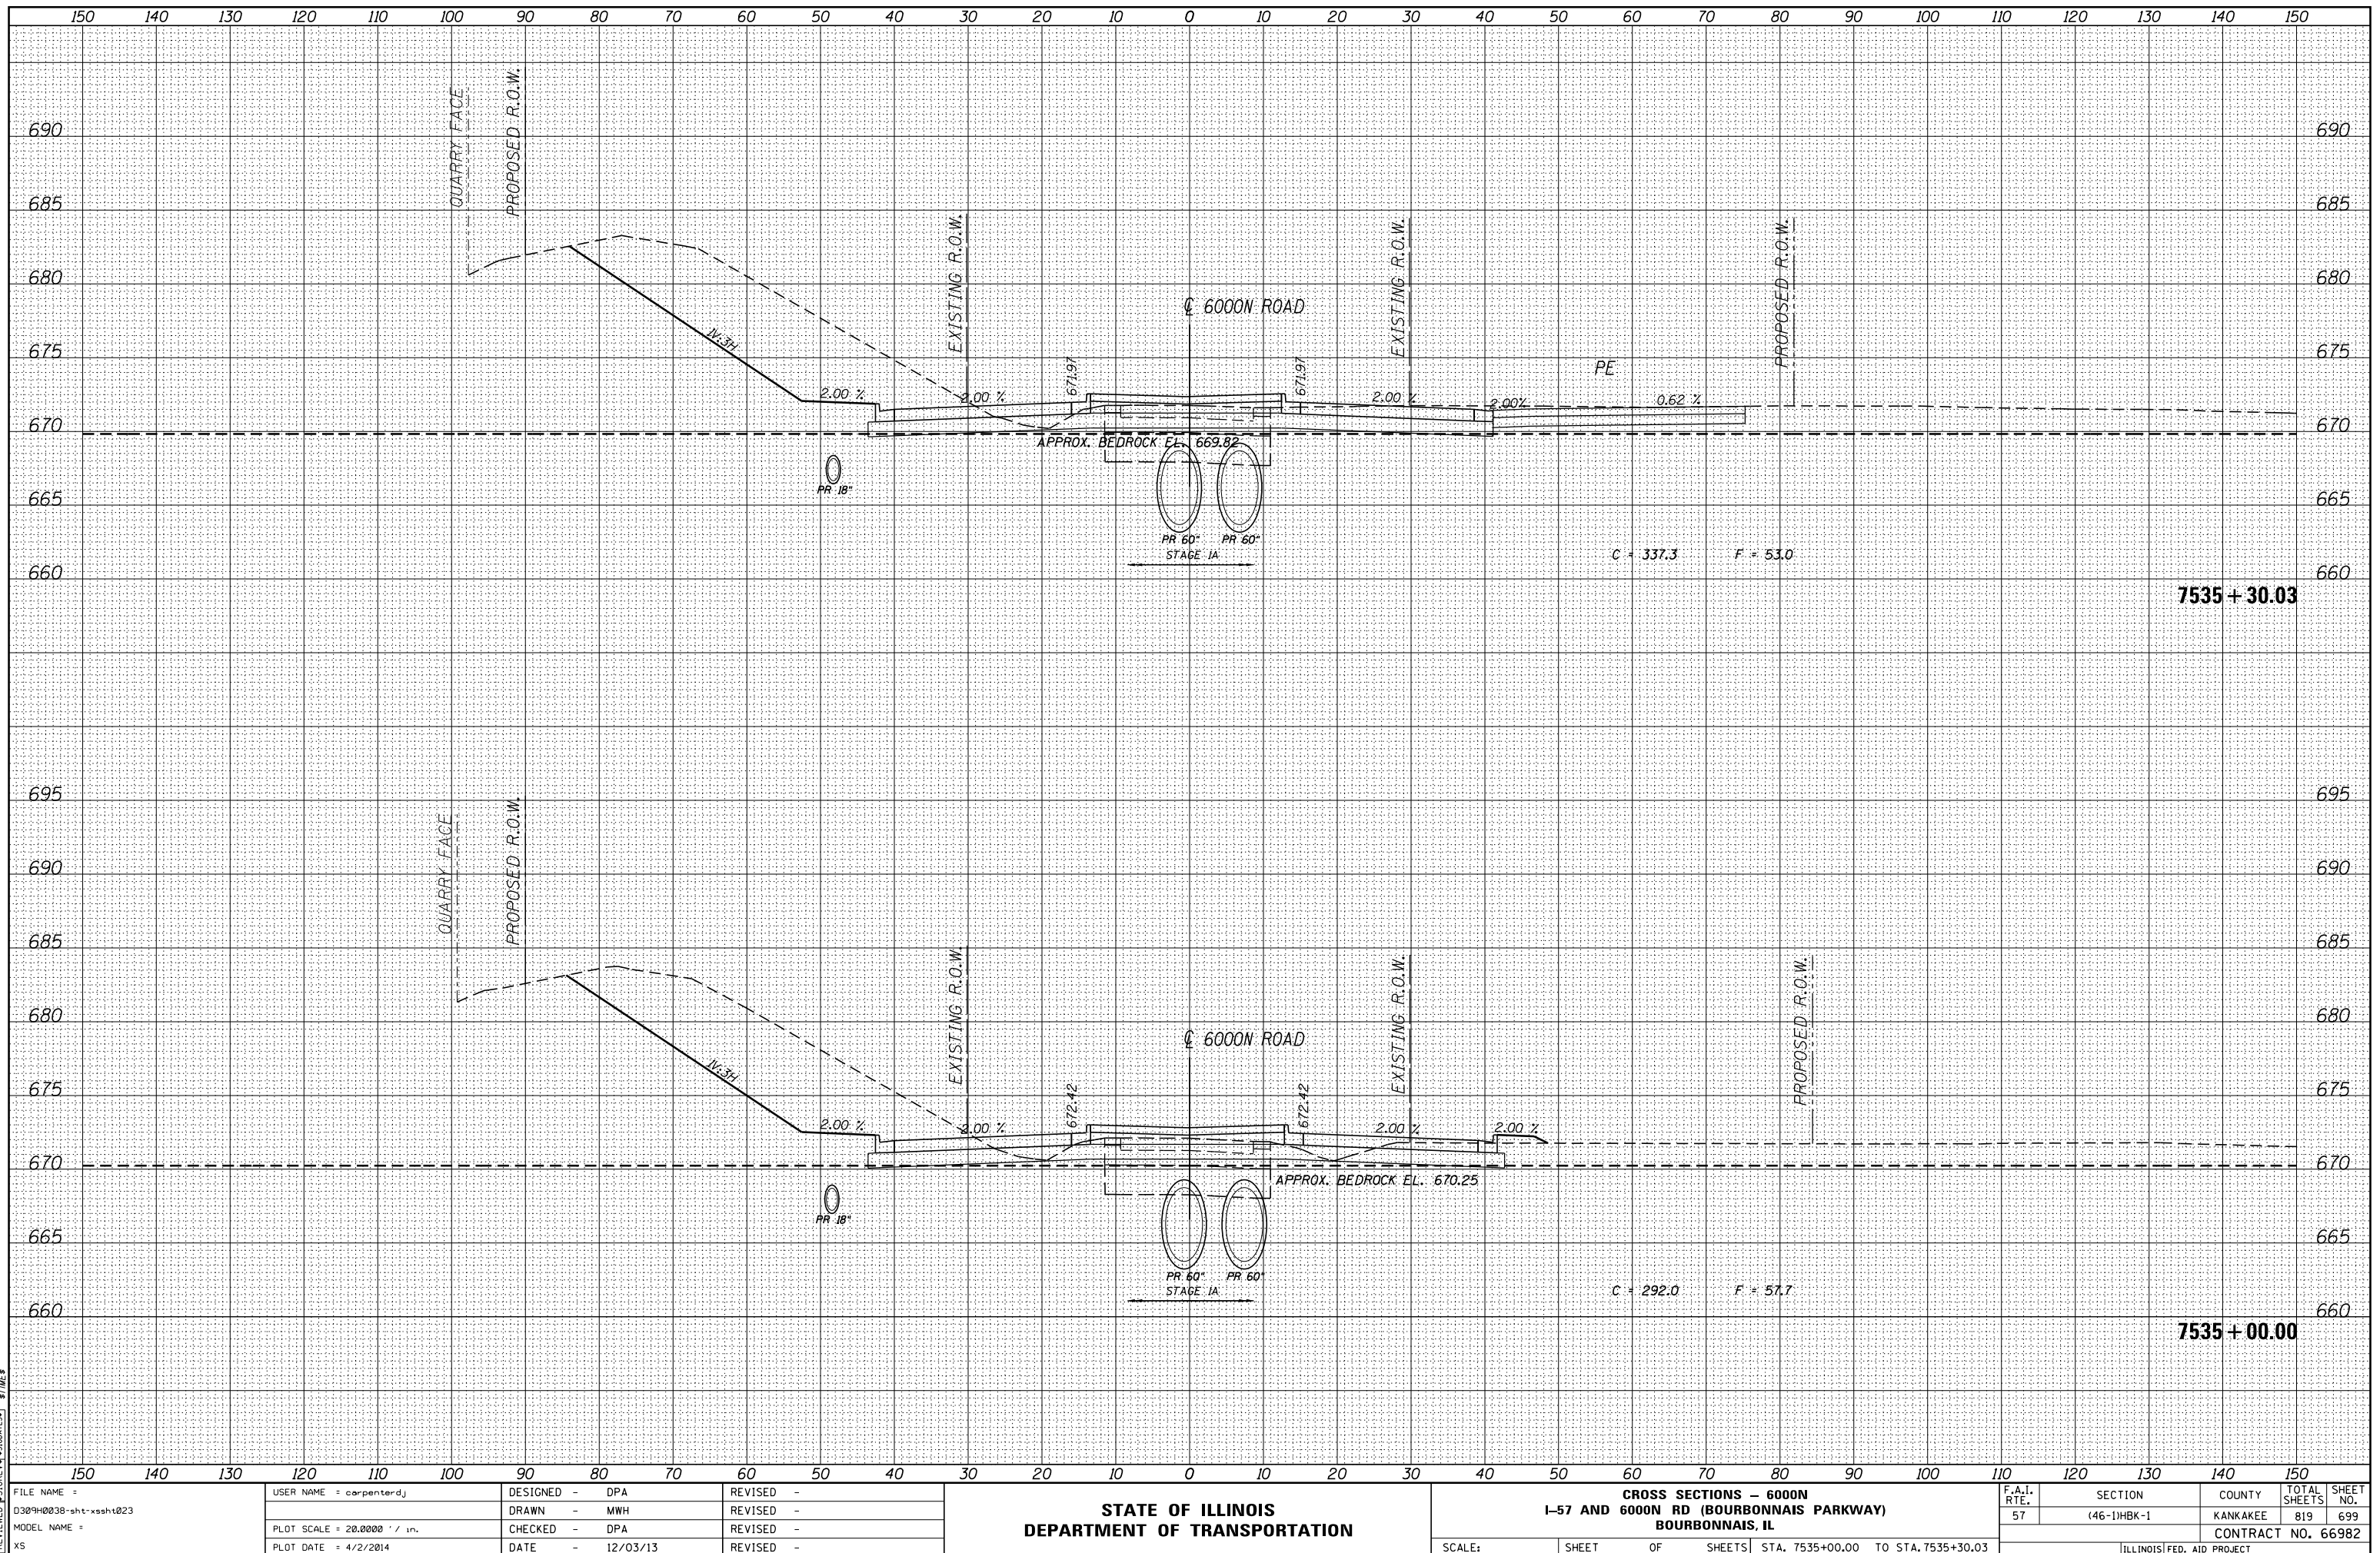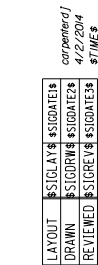



carpenterj
4/2/2014
5:16:58

LAYOUT: SIGATER
DRAWN: SIGATER
REVIEWED: SIGATER

FILE NAME =
D309H0038-sht-ssht023
MODEL NAME =
XS

USER NAME = carpenterj
PLOT SCALE = 20.0000' / in.
PLOT DATE = 4/2/2014

DESIGNED - DPA
DRAWN - MWH
CHECKED - DPA
DATE - 12/03/13

REVISED -
REVISED -
REVISED -
REVISED -

STATE OF ILLINOIS
DEPARTMENT OF TRANSPORTATION

CROSS SECTIONS - 6000N
I-57 AND 6000N RD (BOURBONNAIS PARKWAY)
BOURBONNAIS, IL

SCALE: SHEET OF SHEETS STA. 7536+00.00 TO STA. 7537+00.00

F.A.I. RTE.	SECTION	COUNTY	TOTAL SHEETS	SHEET NO.
57	(46-1)HBK-1	KANKAKEE	819	700
CONTRACT NO. 66982				
ILLINOIS FED. AID PROJECT				

