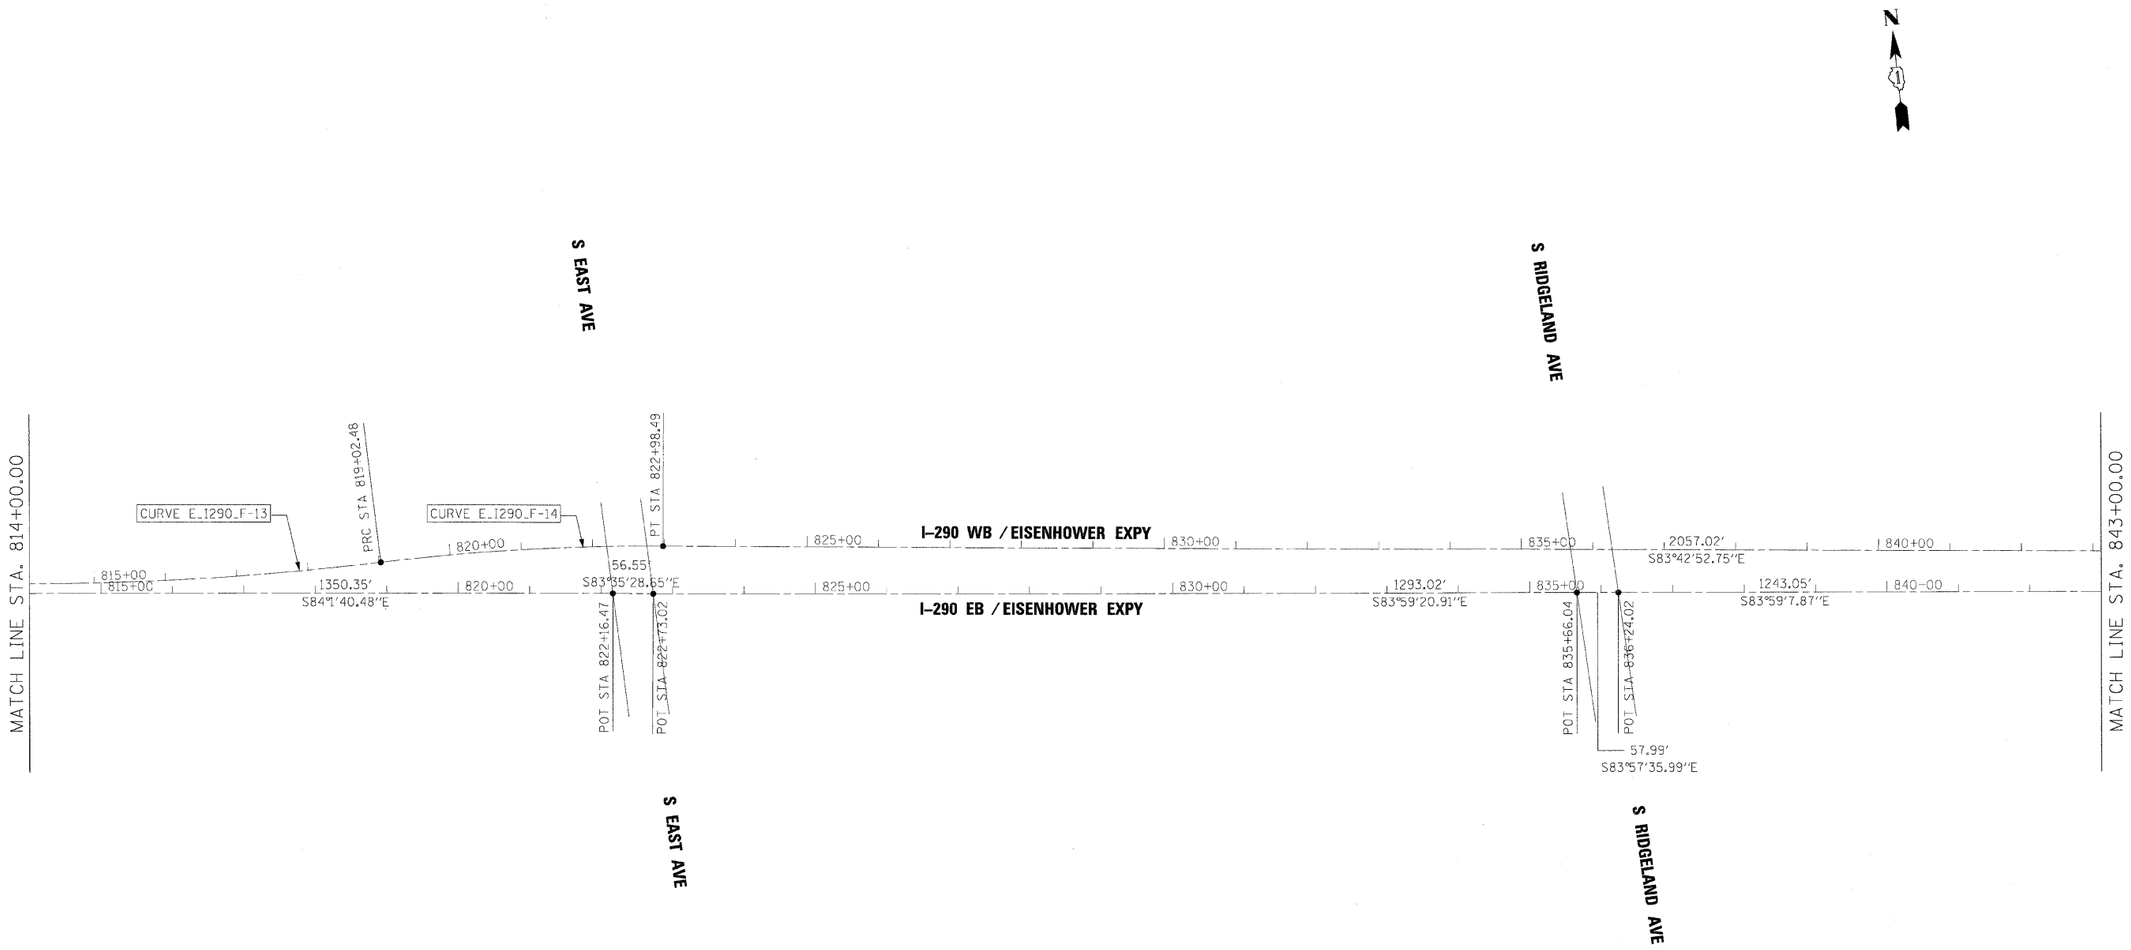

FILE NAME =	DESIGNED - AJP	REVISED -	benesch	STATE OF ILLINOIS DEPARTMENT OF TRANSPORTATION	ALIGNMENT PLAN I-290 MAINLINE STA 814+00 TO STA 843+00	F.A.I. RTE.	SECTION	COUNTY	TOTAL SHEETS	SHEET NO.
...\expln_ABC_C2.290.ML_exalign_13.dgn	DRAWN - TMB	REVISED -				290	(313), ETC., 3435)RS-6	COOK	215	30
USER NAME = sblank	CHECKED - JMM	REVISED -						CONTRACT NO. 60K10		
PLOT DATE = 1/25/2010	DATE - 1/25/10	REVISED -			SCALE: 1"=100' SHEET NO. 6 OF 16 SHEETS STA. TO STA.	FED. ROAD DIST. NO.	ILLINOIS	FED. AID PROJECT		