SIGN DETAIL

1:75

EB-TR-77
STA. 715+30

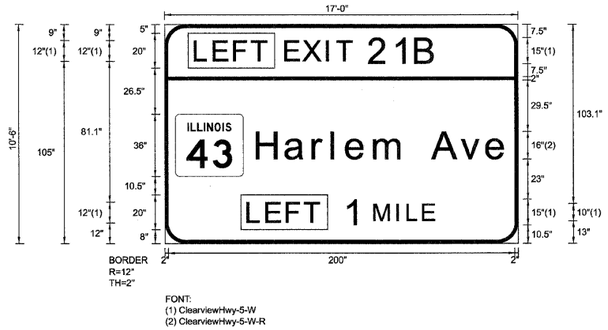

FONT:
(1) ClearviewHwy-5-W
(2) ClearviewHwy-5-W-R

SIGN NUMBER	name
WIDTH x HGHT.	17'-0" x 10'-6"
BORDER WIDTH	2"
CORNER RADIUS	12"
MOUNTING	Overhead
BACKGROUND	TYPE: Reflective
	COLOR: Green
LEGEND/BORDER	TYPE: Reflective
	COLOR: White/White

SYMBOL	ROT	X	Y	WID	HT
M1-1100A-2-22-10(D)		6.1	38.5	39.3	36

Panel Style: sign_default.ssi
Dimensions are in inches.tenths

Letter locations are panel edge to lower left corner

LETTER POSITIONS (X)

																																	LENGTH	SERIES/SIZE
L	E	F	T																															ClearviewHwy-5-W
18	28.8	40.5	50.6																														41.2	12
E	X	I	T	2	1	B																												ClearviewHwy-5-W
70.1	80.4	94.1	100	118.6	132.8	145.5																											86.8	12,15
H	a	r	l	e	m		A	v	e																									ClearviewHwy-5-W-R
53.4	69.9	85.9	96.9	105.1	121.3	139.4	154.9	171.4	186.1																								144.5	16\13
L	E	F	T																															ClearviewHwy-5-W
48.3	59.1	70.8	80.9																														41.2	12
1	M	I	L	E																														ClearviewHwy-5-W
104.5	121.3	134.4	140.3	149.4																													51.2	15,10

FILE NAME =	DESIGNED - SEW	REVISED -	LIN ENGINEERING,LTD. Consulting Engineers Chatham, Illinois Westmont, Illinois
$FILEL$	DRAWN - SEW	REVISED -	**STATE OF ILLINOIS DEPARTMENT OF TRANSPORTATION**
USER NAME = $USER$	CHECKED - FML	REVISED -	**SIGNING DETAILS**
PLOT DATE = $DATE$	DATE - 1/25/10	REVISED -	SCALE: N.T.S. | SHEET NO. 5 OF 34 SHEETS | STA. | TO STA.

F.A.I. RTE.	SECTION	COUNTY	TOTAL SHEETS	SHEET NO.
290	(3131, ETC., 3435) RS-6	COOK	215	137
		CONTRACT NO. 60K10		
FED. ROAD DIST. NO.	ILLINOIS	FED. AID PROJECT		