SIGN DETAIL

1:75

EB-TR-82
STA. 741+70

SIGN NUMBER	name	
WIDTH x HGHT.	18'-6" x 7'-6"	
BORDER WIDTH	2"	
CORNER RADIUS	12"	
MOUNTING	Overhead	
BACKGROUND	TYPE:	Reflective
	COLOR:	Green
LEGEND/BORDER	TYPE:	Reflective
	COLOR:	White/White

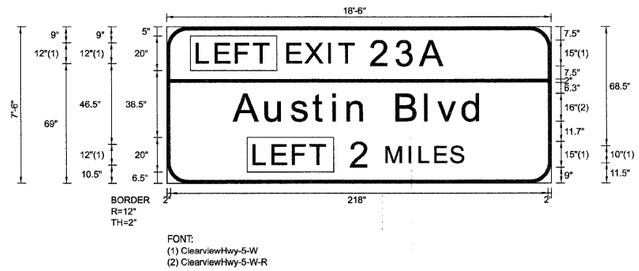

SYMBOL	ROT	X	Y	WID	HT

Panel Style: sign_default.ssi
Dimensions are in inches.tenths

Letter locations are panel edge to lower left corner

LETTER POSITIONS (X)																																			LENGTH	SERIES/SIZE
L	E	F	T																																	ClearviewHwy-5-W
18	28.8	40.5	50.6																																41.2	12
E	X	I	T	2	3	A																														ClearviewHwy-5-W
70.1	80.4	94.1	100	118.6	133	147.1																													91	12,15
A	u	s	t	i	n		B	l	v	d																										ClearviewHwy-5-W-R
39.1	57.6	72.1	84.8	96.4	104.8	115.9	133.1	149.7	156.7	171.4																									143.9	16/13
L	E	F	T																																	ClearviewHwy-5-W
50.6	61.4	73.1	83.2																																41.2	12
2	M	I	L	E	S																															ClearviewHwy-5-W
106.9	127.1	140.3	146.2	155.2	164.2																														64.6	15,10

FILE NAME =	DESIGNED - SEW	REVISED -
$FILEL$	DRAWN - SEW	REVISED -
USER NAME = $USER$	CHECKED - FML	REVISED -
PLOT DATE = $DATE$	DATE - 1/25/10	REVISED -

LIN ENGINEERING, LTD.
Consulting Engineers
Chatham, Illinois Westmont, Illinois

STATE OF ILLINOIS
DEPARTMENT OF TRANSPORTATION

SIGNING DETAILS

SCALE: N.T.S. | SHEET NO. 8 OF 34 SHEETS | STA. | TO STA.

F.A.I. RTE.	SECTION	COUNTY	TOTAL SHEETS	SHEET NO.
290	(3131, ETC., 3435) RS-6	COOK	215	140
		CONTRACT NO. 60K10		
FED. ROAD DIST. NO.	ILLINOIS	FED. AID PROJECT		