SIGN DETAIL
1:75

EB-TR-81
STA. 741+70

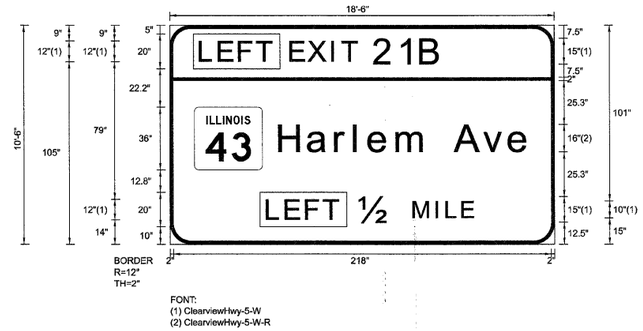

SIGN NUMBER	name	
WIDTH x HGHT.	18'-6" x 10'-6"	
BORDER WIDTH	2"	
CORNER RADIUS	12"	
MOUNTING	Overhead	
BACKGROUND	TYPE:	Reflective
	COLOR:	Green
LEGEND/BORDER	TYPE:	Reflective
	COLOR:	White/White

SYMBOL	ROT	X	Y	WID	HT
M1-I100A-2-22-10D		14.1	42.8	39.3	36

Panel Style: sign_default.ssi
Dimensions are in inches.tenths

Letter locations are panel edge to lower left corner

LETTER POSITIONS (X)

											LENGTH	SERIES/SIZE
L	E	F	T									ClearviewHwy-5-W
18	28.8	40.5	50.6								41.2	12
E	X	I	T	2	1	B						ClearviewHwy-5-W
70.1	80.4	94.1	100	118.6	132.8	145.5					86.8	12,15
H	a	r	l	e	m		A	v	e			ClearviewHwy-5-W-R
63.4	79.9	95.9	106.9	115.1	131.3	149.4	164.9	181.4	196.1		144.5	16/13
L	E	F	T									ClearviewHwy-5-W
56.3	67.2	78.9	88.9								41.2	12
12	M	I	L	E								ClearviewHwy-5-W
109.6	140.9	154	160	169							65.8	15,10

FILE NAME =	DESIGNED - SEW	REVISED -
$FILEL$	DRAWN - SEW	REVISED -
USER NAME = $USER$	CHECKED - FML	REVISED -
PLOT DATE = $DATE$	DATE - 1/25/10	REVISED -

LIN ENGINEERING, LTD.
Consulting Engineers
Chatham, Illinois Westmont, Illinois

STATE OF ILLINOIS
DEPARTMENT OF TRANSPORTATION

SIGNING DETAILS

SCALE: N.T.S. | SHEET NO. 9 OF 34 SHEETS | STA. | TO STA.

F.A.I. RTE.	SECTION	COUNTY	TOTAL SHEETS	SHEET NO.
290	(3131, ETC., 3435) RS-6	COOK	215	141

CONTRACT NO. 60K10

FED. ROAD DIST. NO. | ILLINOIS | FED. AID PROJECT