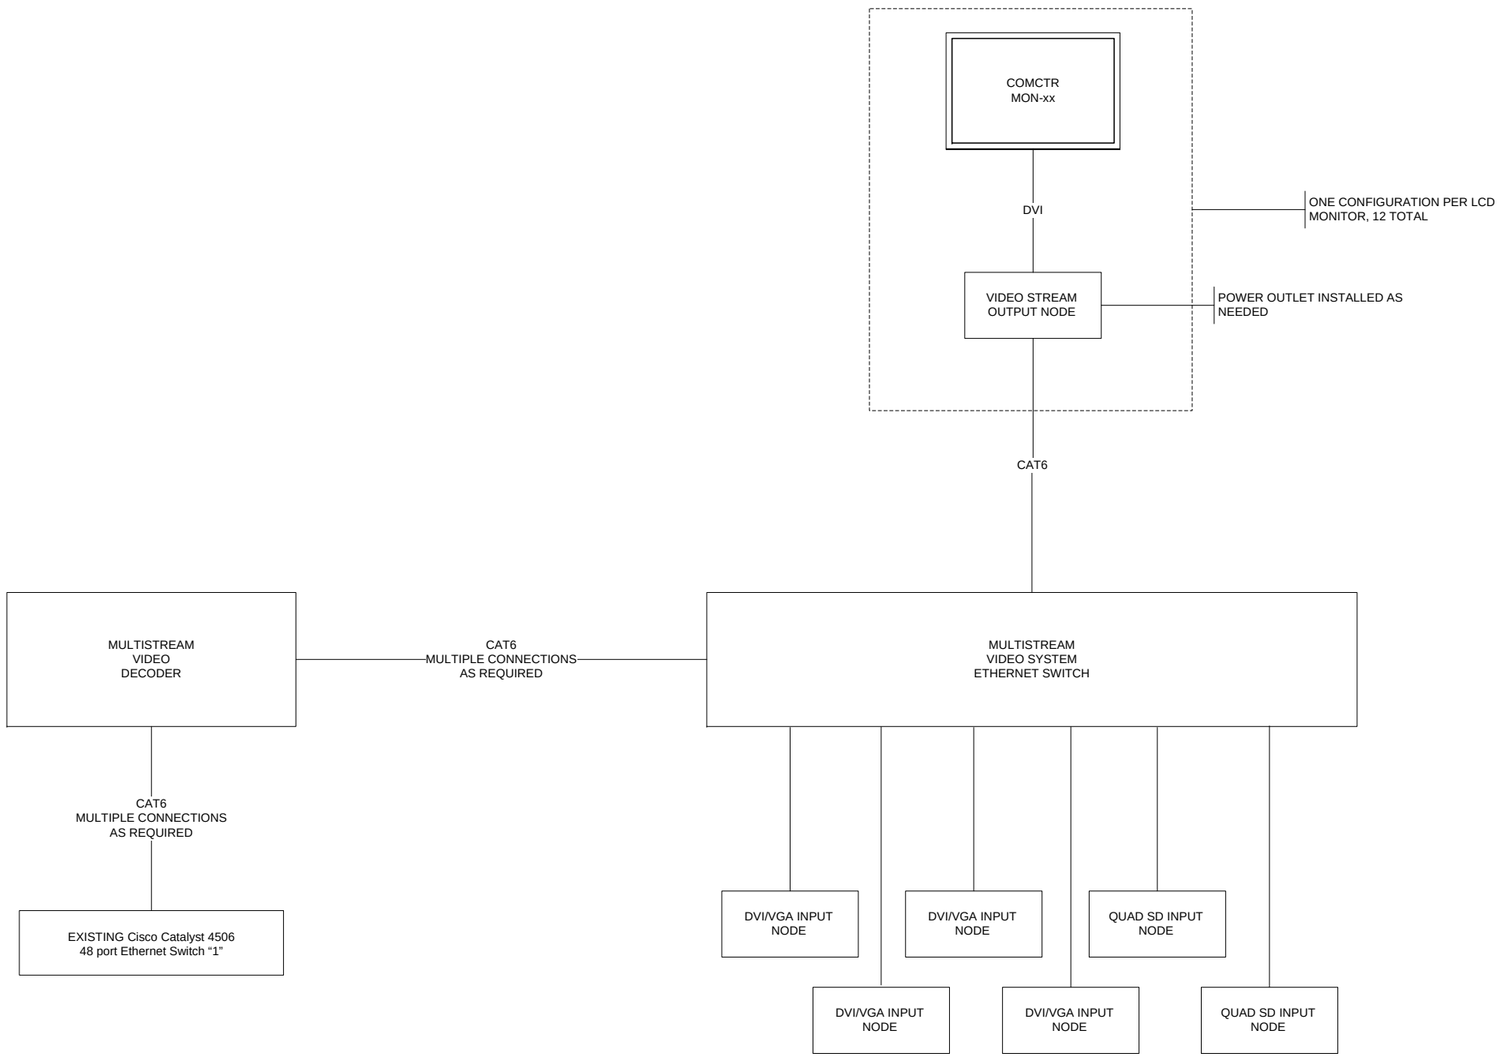

FILE NAME	USER NAME	DESIGNED	REVISED	STATE OF ILLINOIS DEPARTMENT OF TRANSPORTATION	TRAFFIC SYSTEMS CENTER PROPOSED VIDEO WALL DISTRIBUTION CONFIGURATION	F.A. RTE.	SECTION	COUNTY	TOTAL SHEETS / SHEET NO.
		DRAWN	REVISED				2009-087I	COOK	25 / 21
	PLOT SCALE NONE	CHECKED	REVISED					CONTRACT NO. 60I34	
	PLOT DATE	DATE 5/15/2013	REVISED		SCALE: _____ SHEET NO. __ OF ___ SHEETS STA. _____ TO STA. _____			ILLINOIS FED. AID PROJECT	