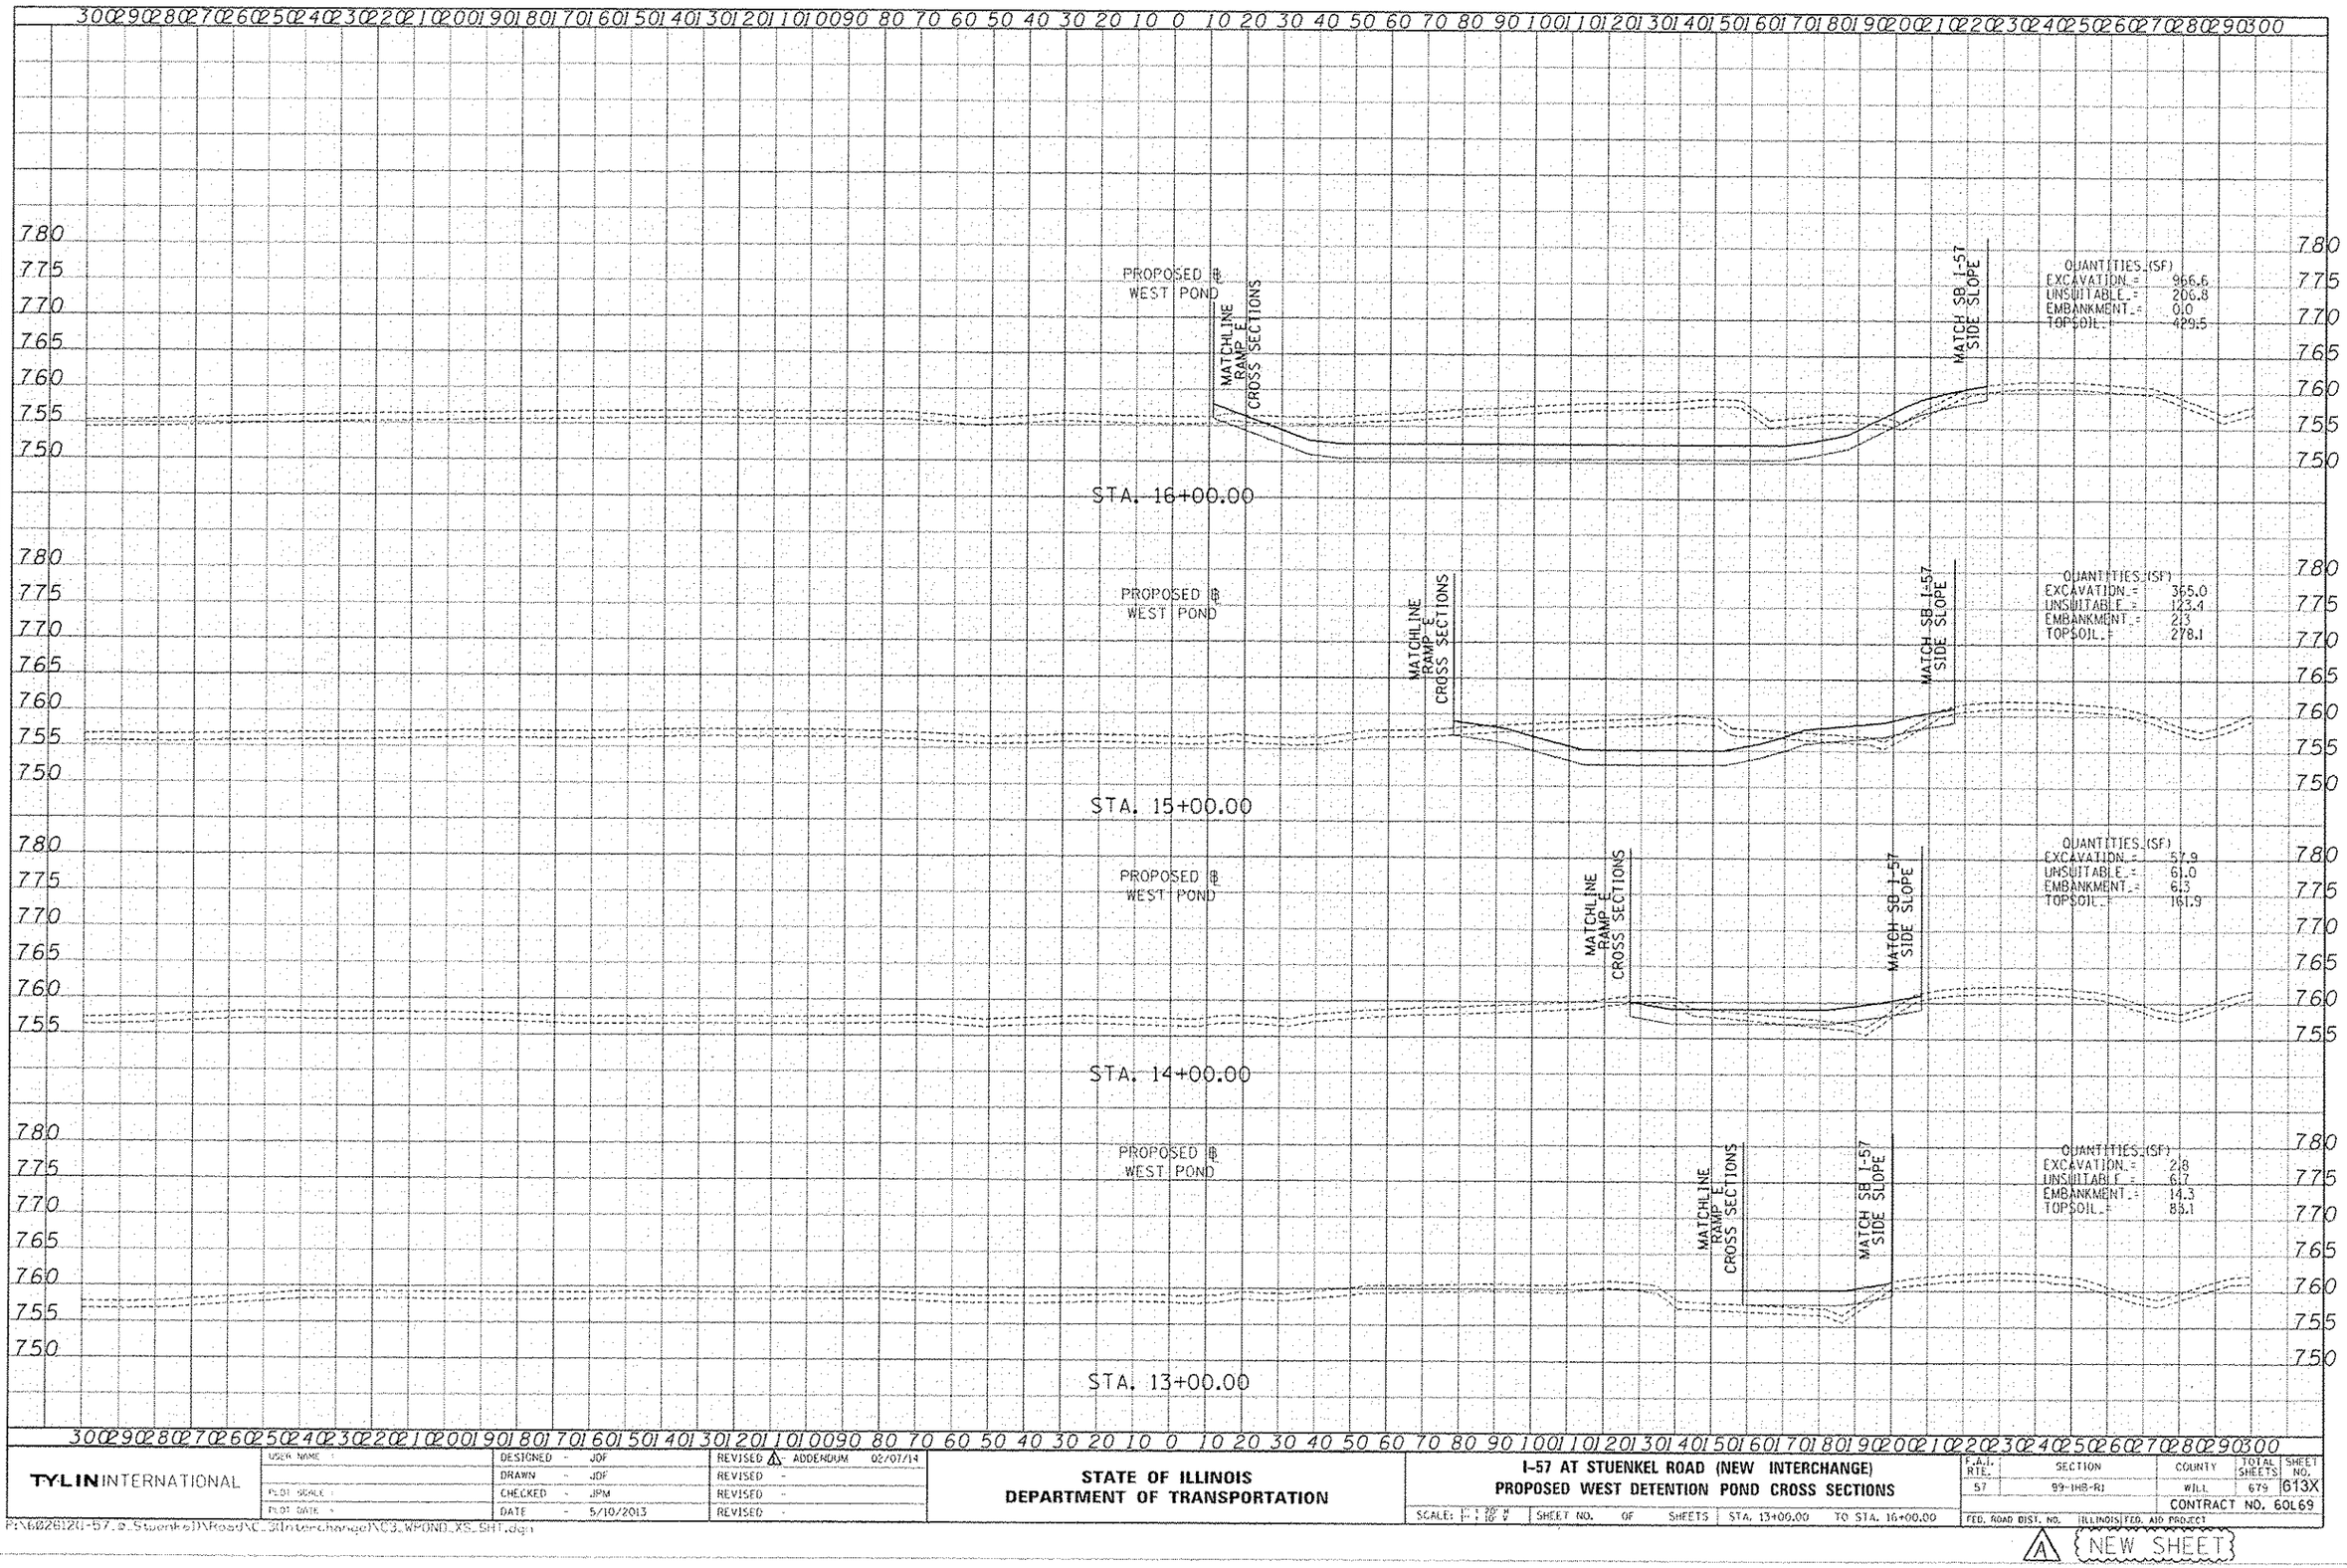

TYLIN INTERNATIONAL

USER NAME =	DESIGNED - JDF	REVISED ⚠ ADDENDUM 02/07/14	
	DRAWN - JDF	REVISED -	
PLOT SCALE =	CHECKED - JPM	REVISED -	
PLOT DATE =	DATE - 5/10/2013	REVISED -	

STATE OF ILLINOIS
DEPARTMENT OF TRANSPORTATION

I-57 AT STUENKEL ROAD (NEW INTERCHANGE)
PROPOSED WEST DETENTION POND CROSS SECTIONS

SCALE: 1" = 20' H, 1" = 10' V | SHEET NO. OF SHEETS | STA. 13+00.00 TO STA. 16+00.00

F.A.I. RTE.	SECTION	COUNTY	TOTAL SHEETS	SHEET NO.
57	99-1H8-RI	WILL	679	613X
		CONTRACT NO. 60L69		
FED. ROAD DIST. NO.	ILLINOIS	FED. AID PROJECT		

⚠ NEW SHEET

P:\60261201-57_R_Stuenkel\Road\XC_3D\Interchange\XC3_WPOND_XS_SHT.dgn