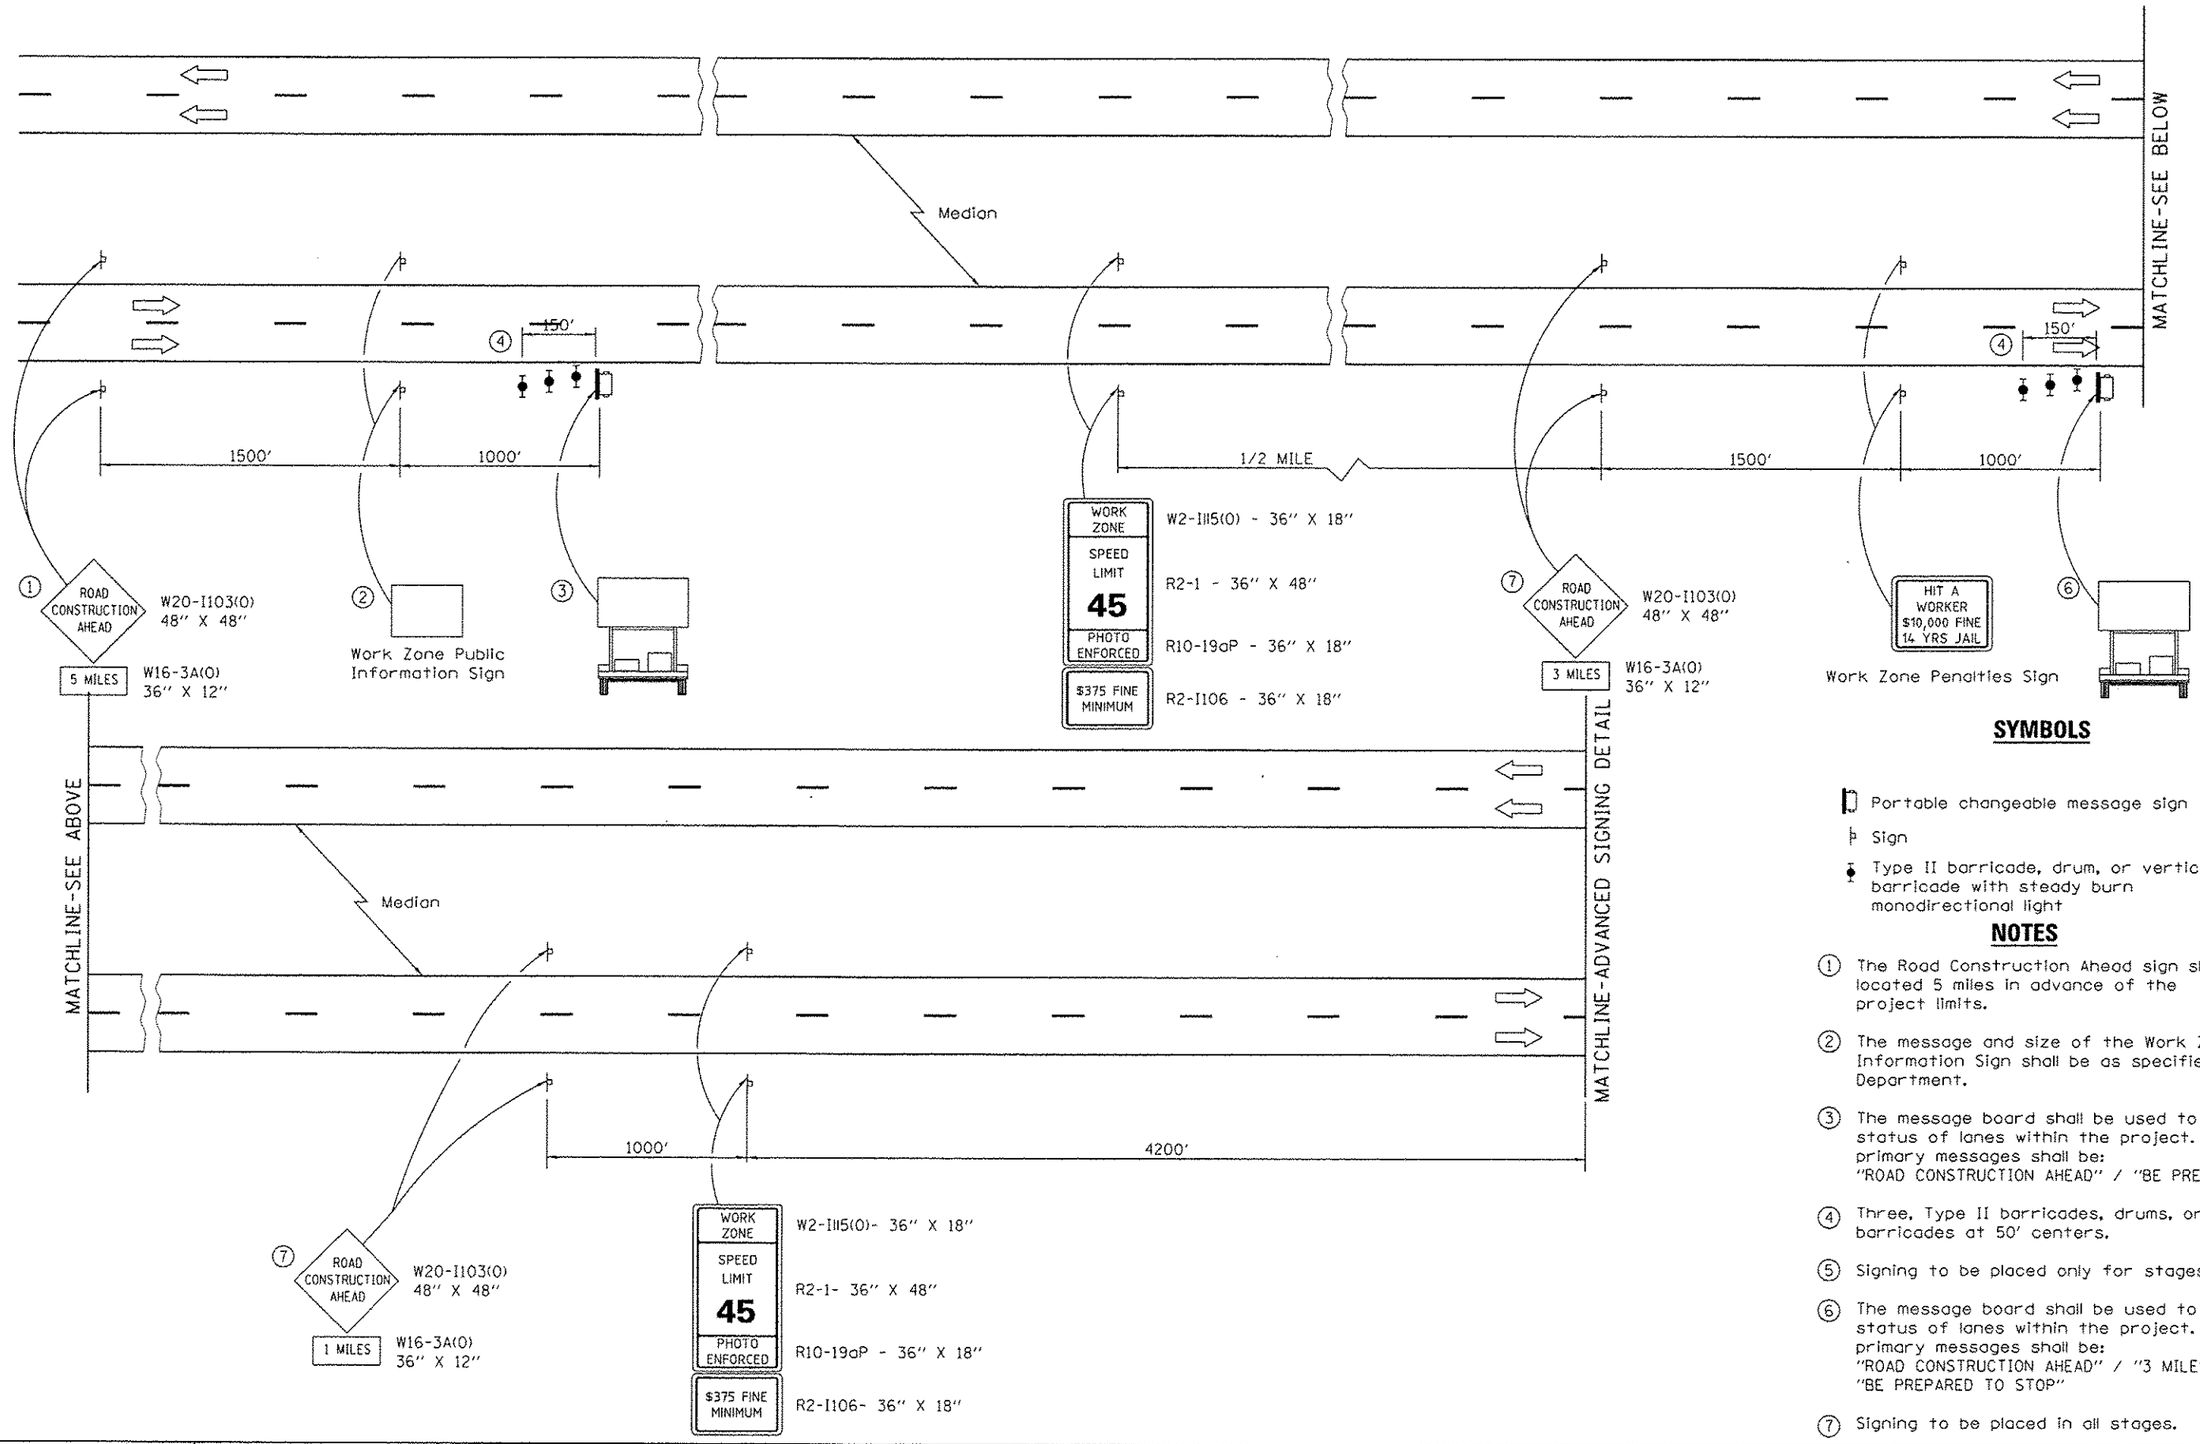

SYMBOLS

- Portable changeable message sign
- Sign
- Type II barricade, drum, or vertical barricade with steady burn monodirectional light

NOTES

1. The Road Construction Ahead sign shall be located 5 miles in advance of the project limits.
2. The message and size of the Work Zone Public Information Sign shall be as specified by the Department.
3. The message board shall be used to display status of lanes within the project. The primary messages shall be: "ROAD CONSTRUCTION AHEAD" / "BE PREPARED TO STOP"
4. Three, Type II barricades, drums, or vertical barricades at 50' centers.
5. Signing to be placed only for stages 1A and 2A.
6. The message board shall be used to display status of lanes within the project. The primary messages shall be: "ROAD CONSTRUCTION AHEAD" / "3 MILES AHEAD" / "BE PREPARED TO STOP"
7. Signing to be placed in all stages.

TYLIN INTERNATIONAL	USER NAME =	DESIGNED - JTP	REVISED - 10/18/2013	STATE OF ILLINOIS DEPARTMENT OF TRANSPORTATION	STUENKEL ROAD AT I-57 RIDGELAND AVENUE TO CENTRAL AVENUE I-57 MAINTANCE OF TRAFFIC ADVANCED SIGNING DETAIL	F.A.I. RTE.	SECTION	COUNTY	TOTAL SHEETS	SHEET NO.
	PLOT SCALE =	DRAWN - JTP	REVISED			57	99-1HB-R1	WILL	679	105A
	PLOT DATE =	CHECKED - JPM	REVISED					CONTRACT NO. 60L69		
		DATE - 05/10/2013	REVISED		SCALE: N.T.S. SHEET 1 OF 1 SHEETS STA. TO STA.			ILLINOIS FED. AID PROJECT		

$FILE$ $PLOTDATE$ $USER$