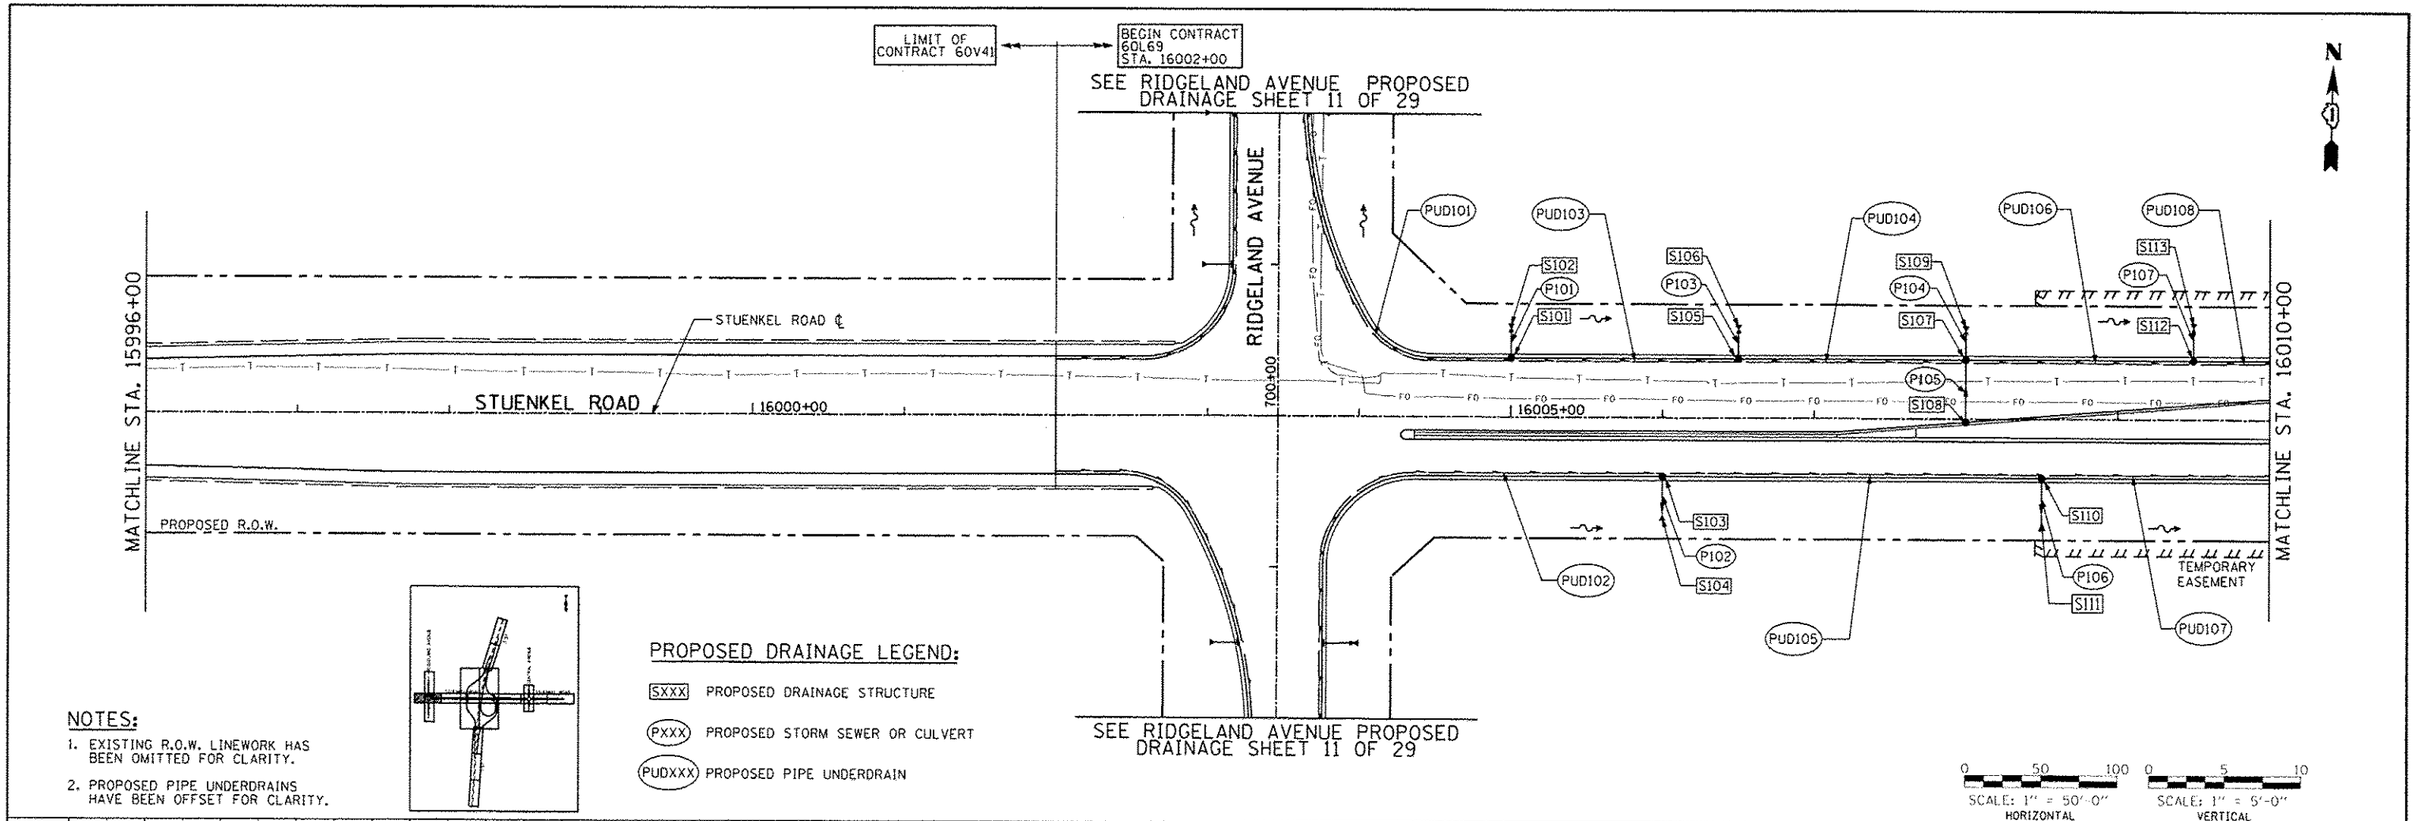

PROPOSED DRAINAGE LEGEND:

- SXXX — PROPOSED DRAINAGE STRUCTURE
- PXXX — PROPOSED STORM SEWER OR CULVERT
- PUDXXX — PROPOSED PIPE UNDERDRAIN

NOTES:

1. EXISTING R.O.W. LINEWORK HAS BEEN OMITTED FOR CLARITY.
2. PROPOSED PIPE UNDERDRAINS HAVE BEEN OFFSET FOR CLARITY.

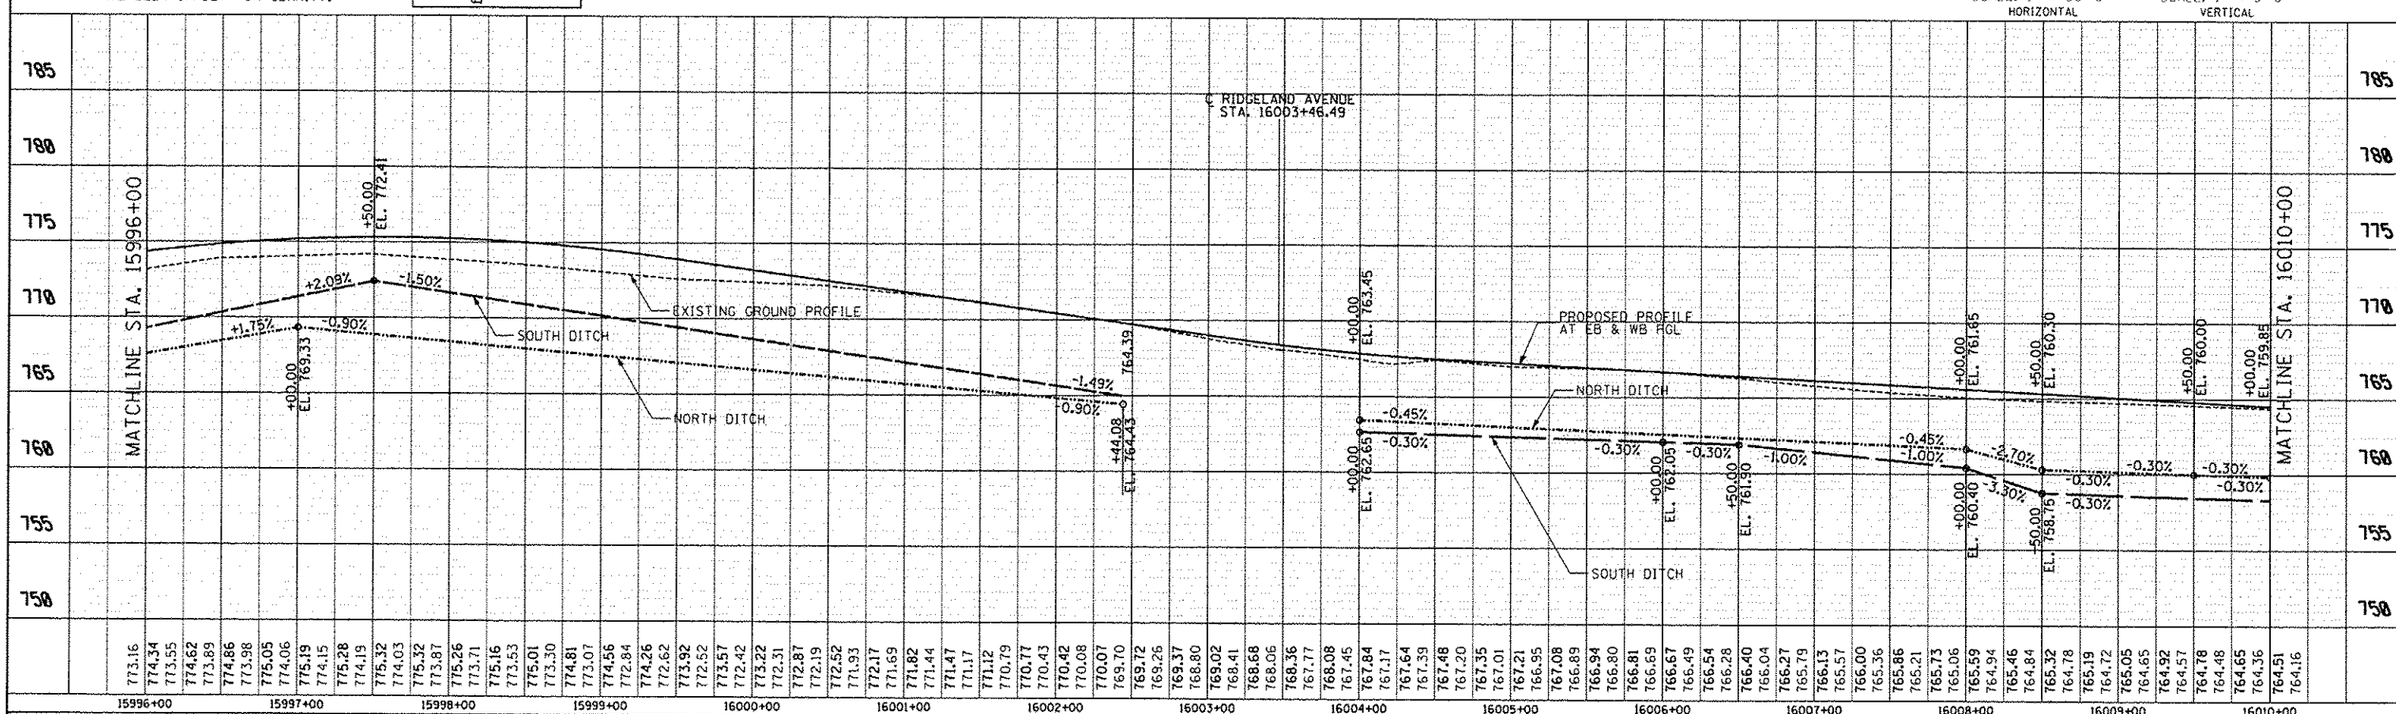

TYLIN INTERNATIONAL	USER NAME =	DESIGNED - PP	REVISED - 10/18/2013	STATE OF ILLINOIS DEPARTMENT OF TRANSPORTATION	STUENKEL ROAD AT I-57 RIDGELAND AVENUE TO CENTRAL AVENUE PROPOSED DRAINAGE PLAN AND PROFILE - STUENKEL ROAD
	PLOT SCALE =	DRAWN - PP	REVISED -		
	PLOT DATE =	CHECKED - JPM	REVISED -		
		DATE - 05/10/2013	REVISED -		SCALE: 1" = 50' SHEET 1 OF 29 SHEETS STA. 15996+00 TO STA. 16010+00

F.A.I. RTE.	SECTION	COUNTY	TOTAL SHEETS	SHEET NO.
57	99-IHB-R1	WILL	679	185
		CONTRACT NO. 60L69		
		ILLINOIS FED. AID PROJECT		

P:\60261201-57_@ Stuenkel\Road\C3 Interchange\C3_Stuenkel DPP01.dgn