PROPOSED NORTH DITCH PROFILE

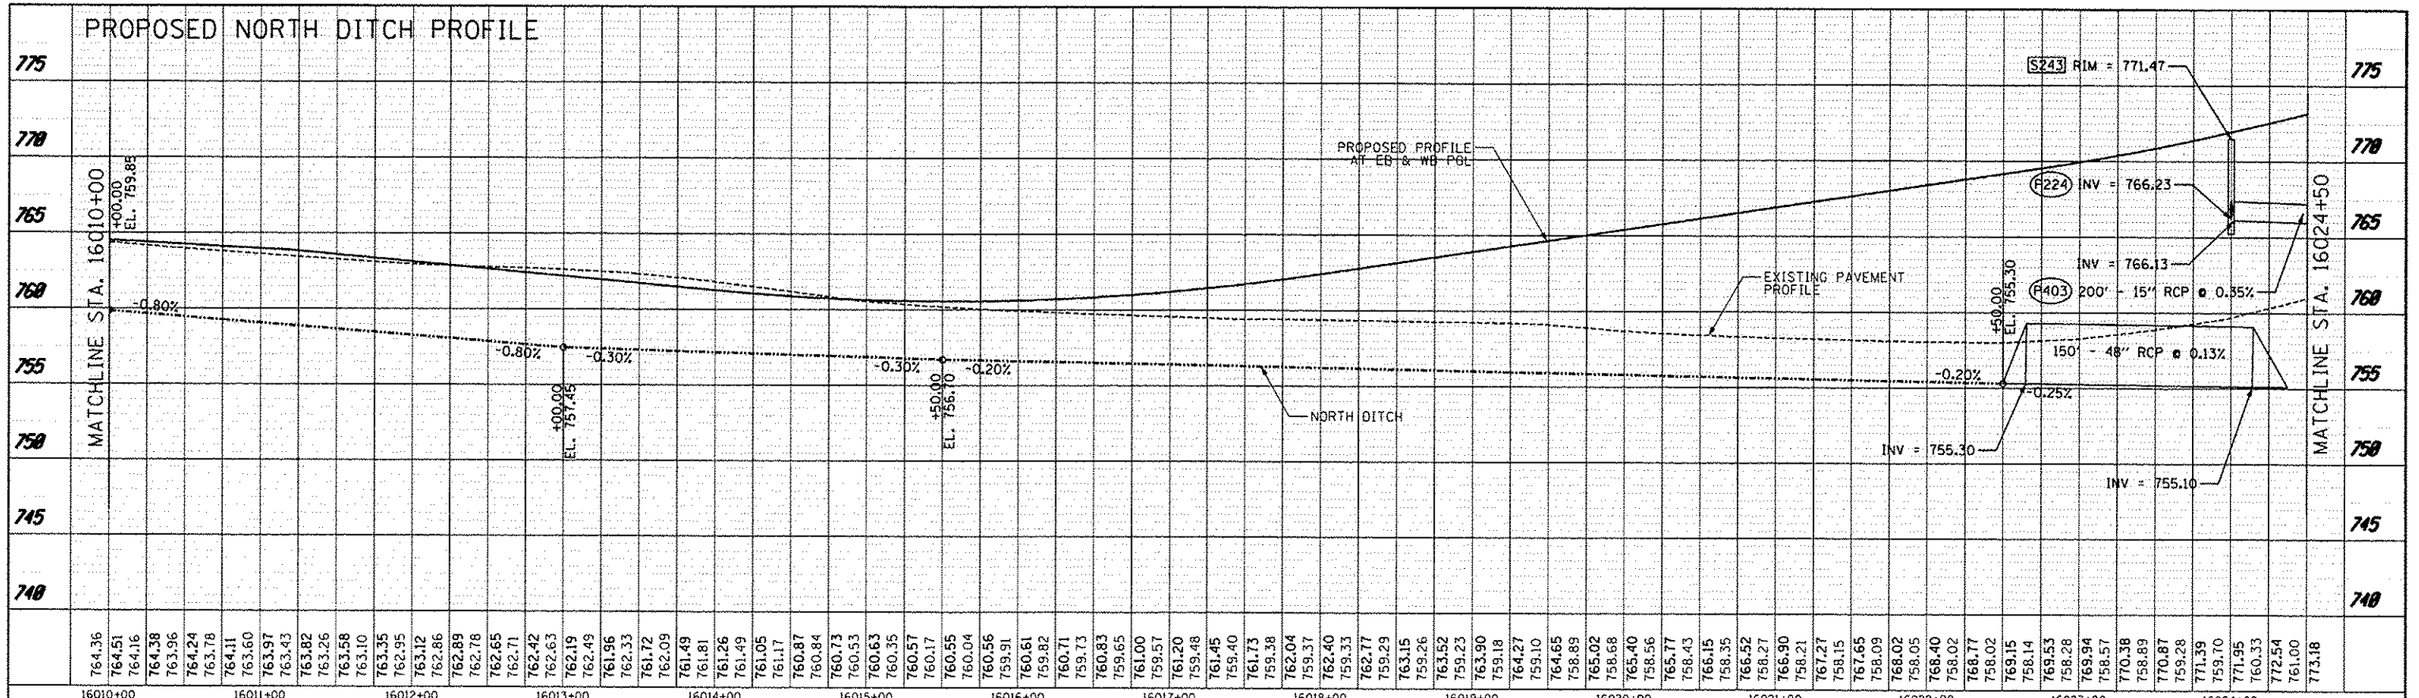

0 50 100 SCALE: 1" = 50'-0" HORIZONTAL

0 5 10 SCALE: 1" = 5'-0" VERTICAL

PROPOSED SOUTH DITCH PROFILE

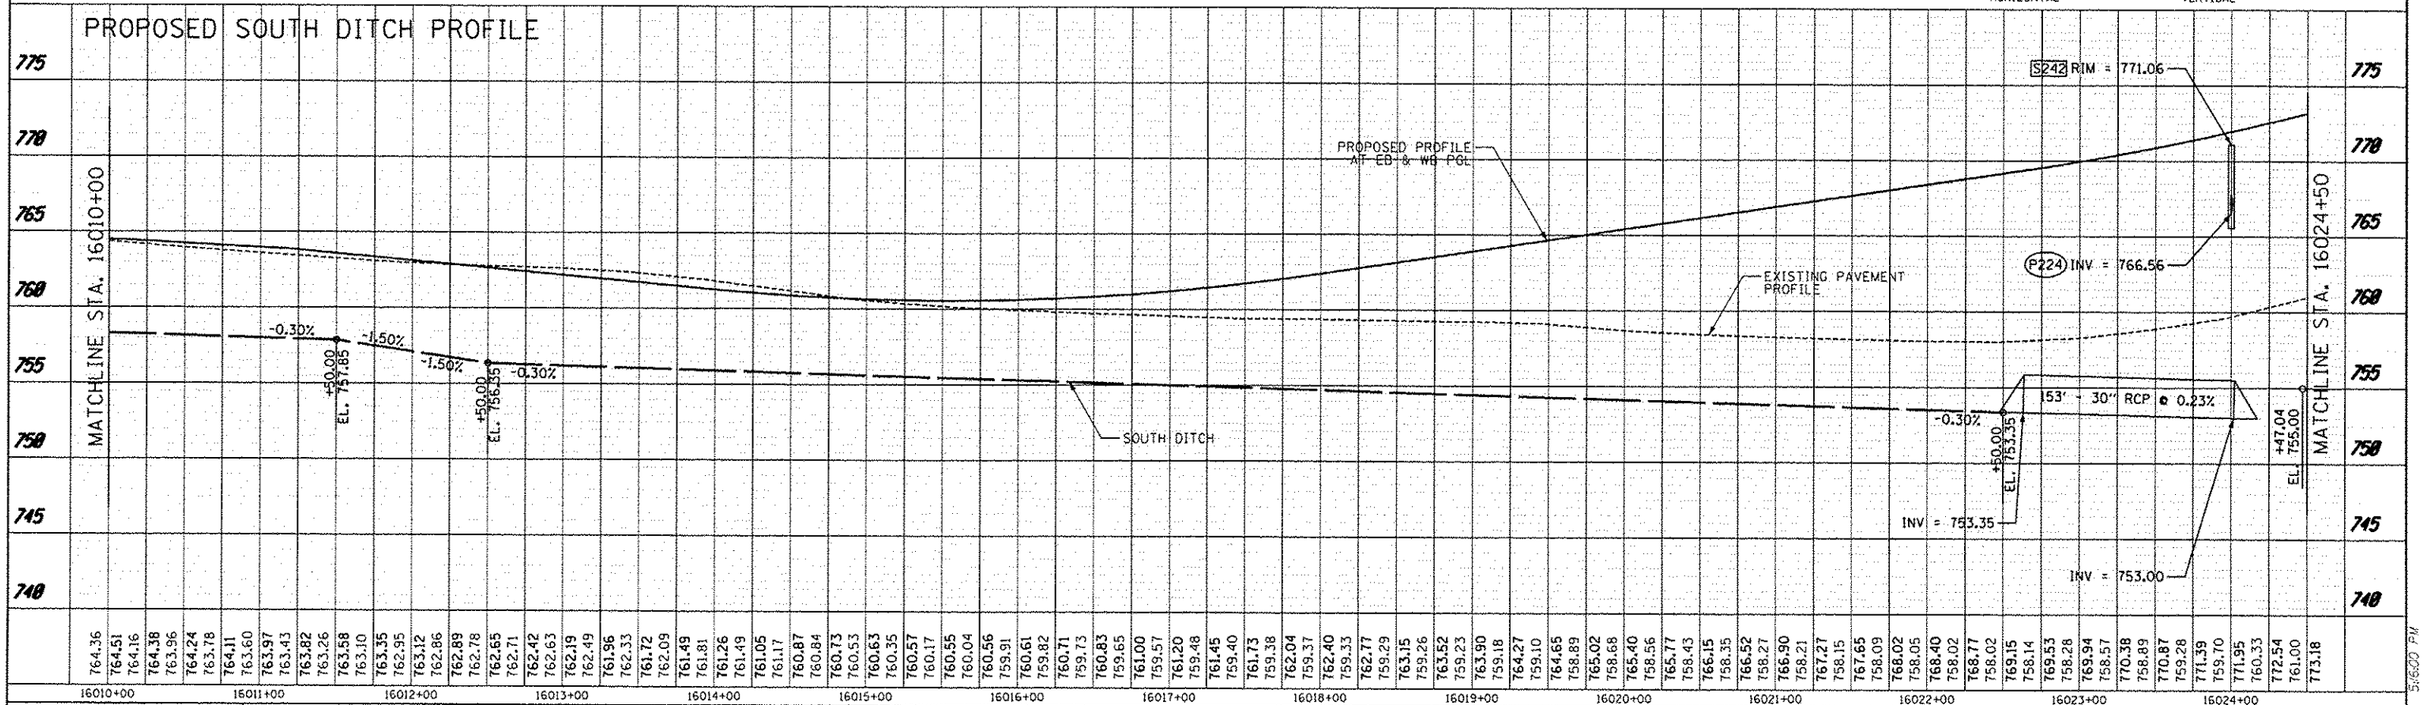

TYLIN INTERNATIONAL	USER NAME	DESIGNED PP	REVISED 10/18/2013	STATE OF ILLINOIS DEPARTMENT OF TRANSPORTATION	STUENKEL ROAD AT I-57 RIDGELAND AVENUE TO CENTRAL AVENUE PROPOSED DRAINAGE PLAN AND PROFILE – STUENKEL ROAD
	PLOT SCALE	DRAWN PP	REVISED		SCALE: 1" = 50' SHEET 3 OF 29 SHEETS STA. 16010+00 TO STA. 16024+50
	PLOT DATE	CHECKED JPM	REVISED		
		DATE 05/10/2013	REVISED		

F.A.I. RTE.	SECTION	COUNTY	TOTAL SHEETS	SHEET NO.
57	99-IHB-R1	WILL	679	187
		CONTRACT NO. 60L69		
	ILLINOIS FED. AID PROJECT			

P:\SNP\2013\57 @ Stuenkel\NBound\C 3Interchange\C3 Stuenkel DPP03.dgn

5/6/00 PM 10/25/2013